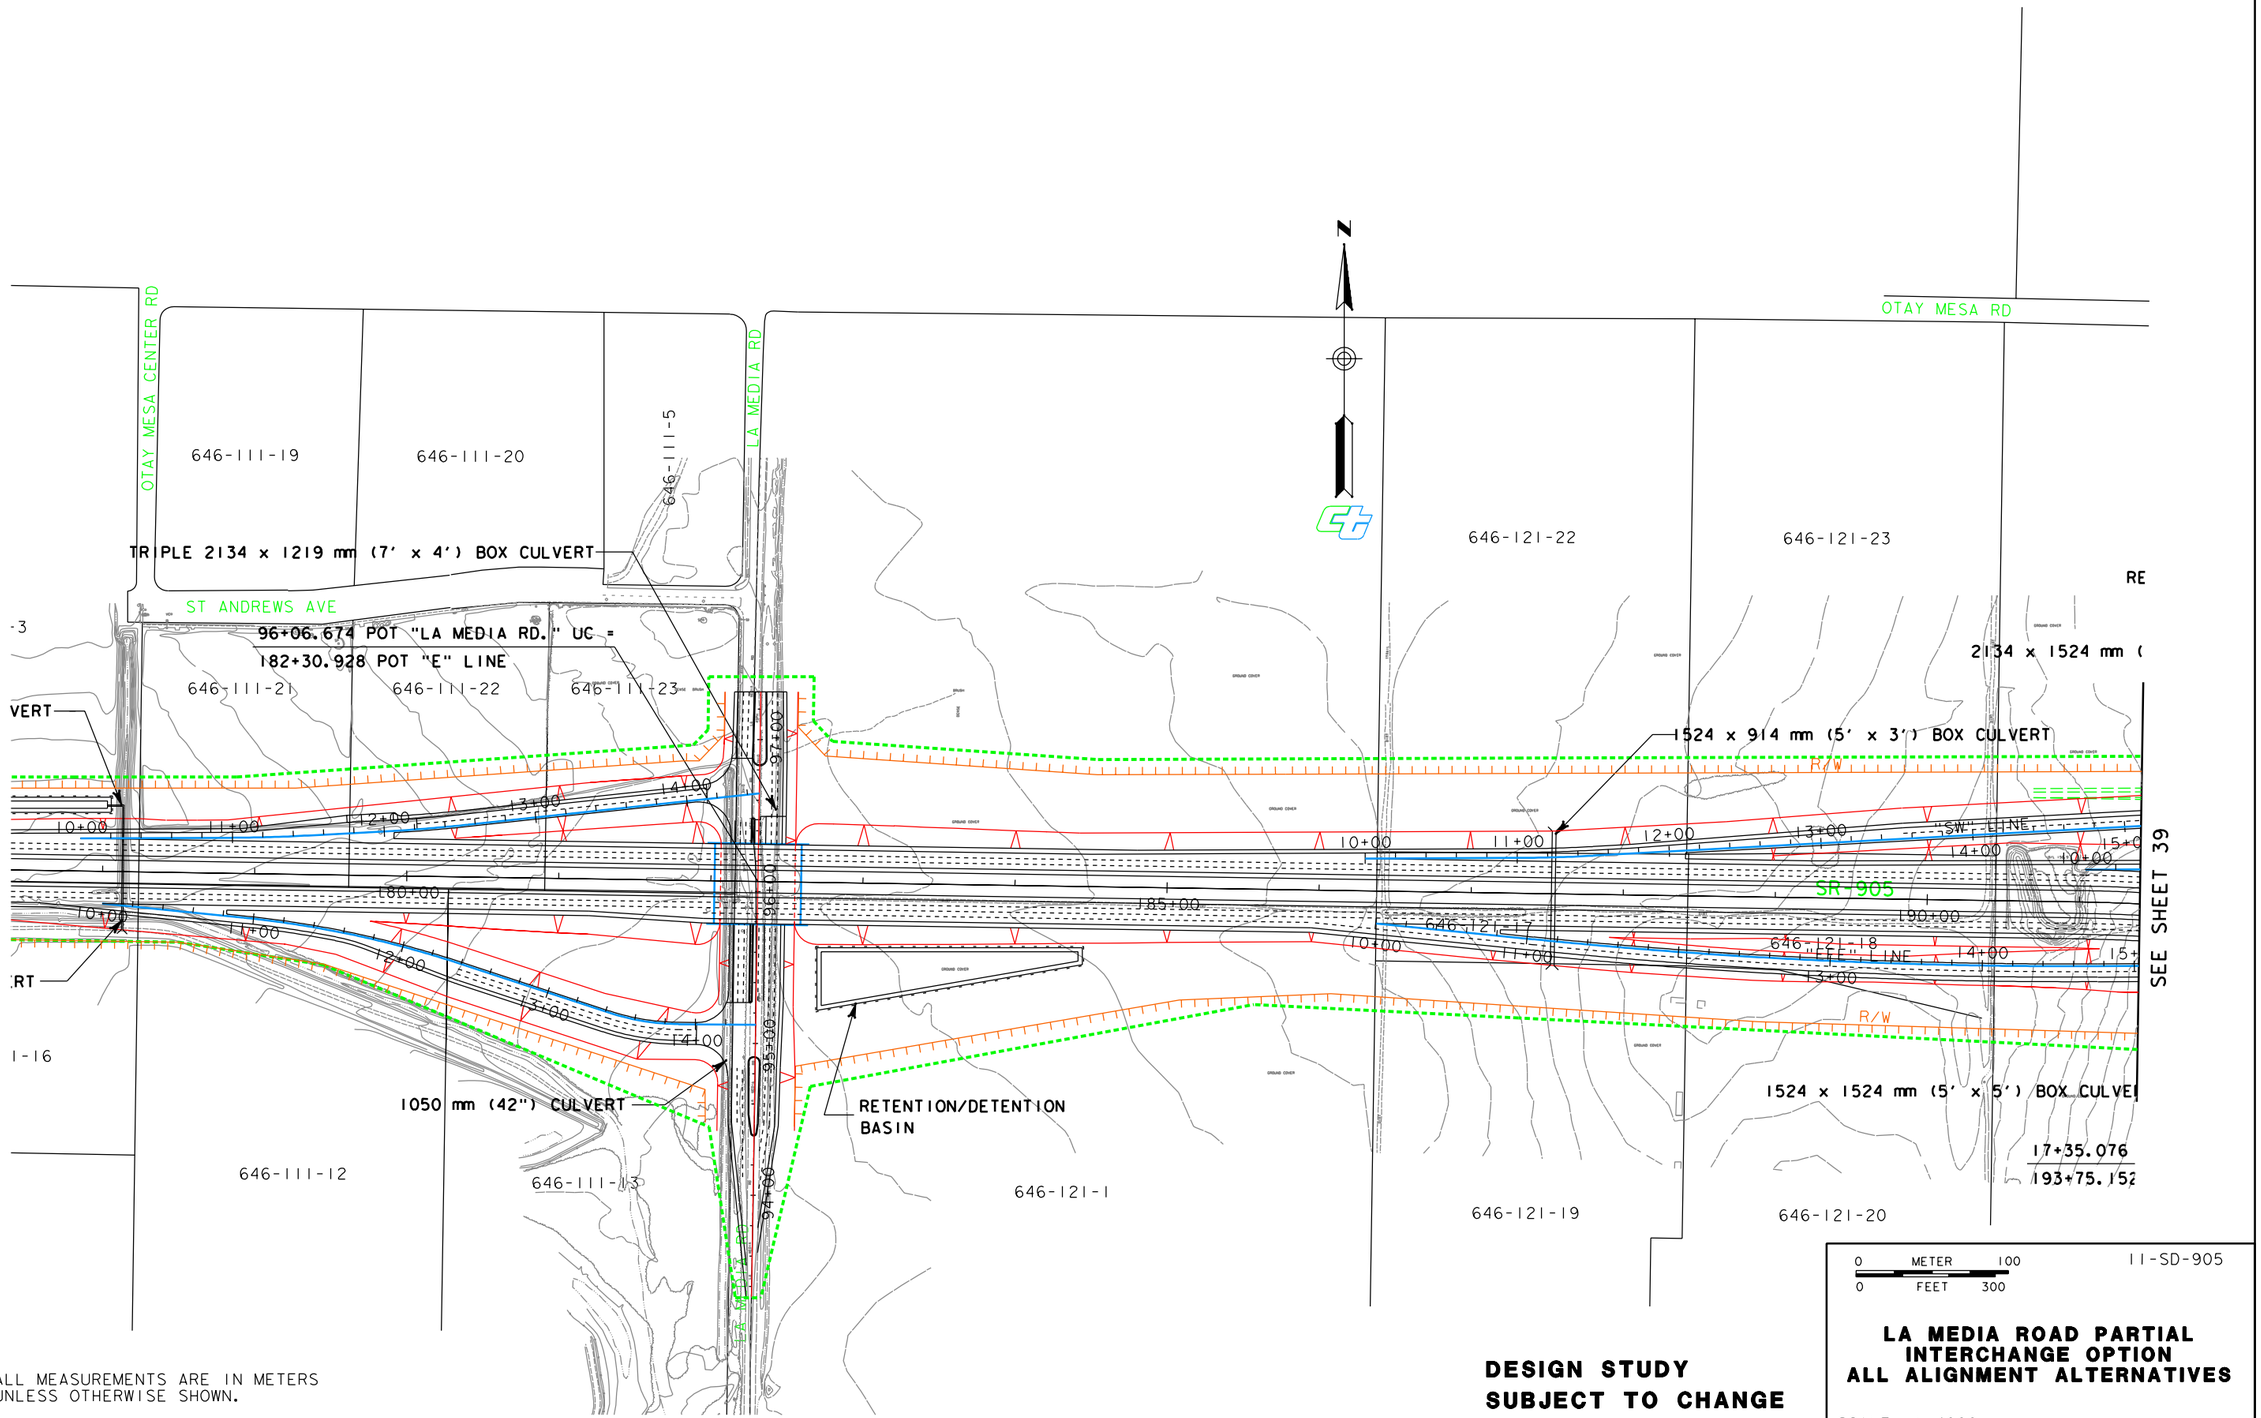

NOTE: ALL MEASUREMENTS ARE IN METERS UNLESS OTHERWISE SHOWN.

DESIGN STUDY SUBJECT TO CHANGE

LA MEDIA ROAD PARTIAL INTERCHANGE OPTION ALL ALIGNMENT ALTERNATIVES

SCALE 1:4000

SHEET 38 OF 39

PROJECT FEATURES

FIGURE

1-41