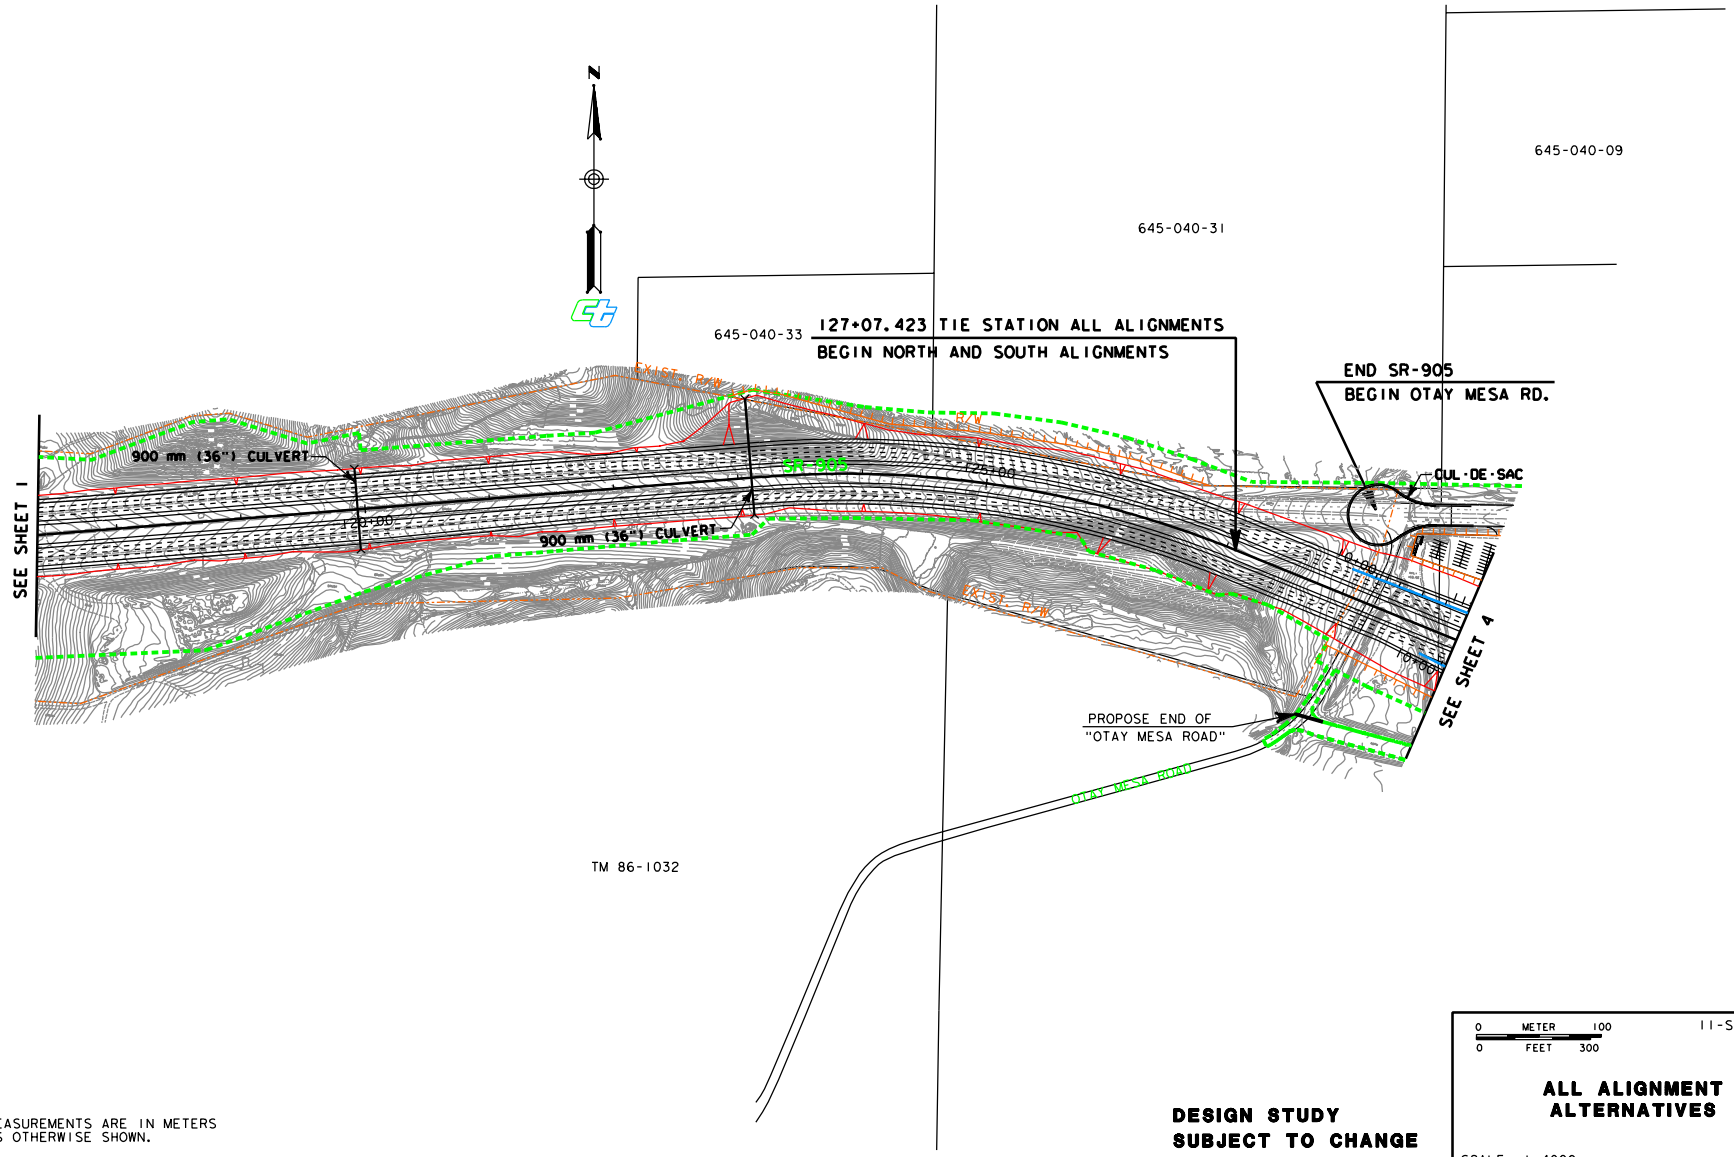

NOTE: ALL MEASUREMENTS ARE IN METERS UNLESS OTHERWISE SHOWN.

DESIGN STUDY SUBJECT TO CHANGE

0 METER 100
0 FEET 300

11-SD-905

ALL ALIGNMENT ALTERNATIVES

SCALE 1:4000

SHEET 3 OF 39

PROJECT FEATURES

FIGURE

1-6

...\deis_layout\layout03.dgn Aug. 13, 2001 10:43:48