GRAPHIC REVISED APRIL 13, 2004

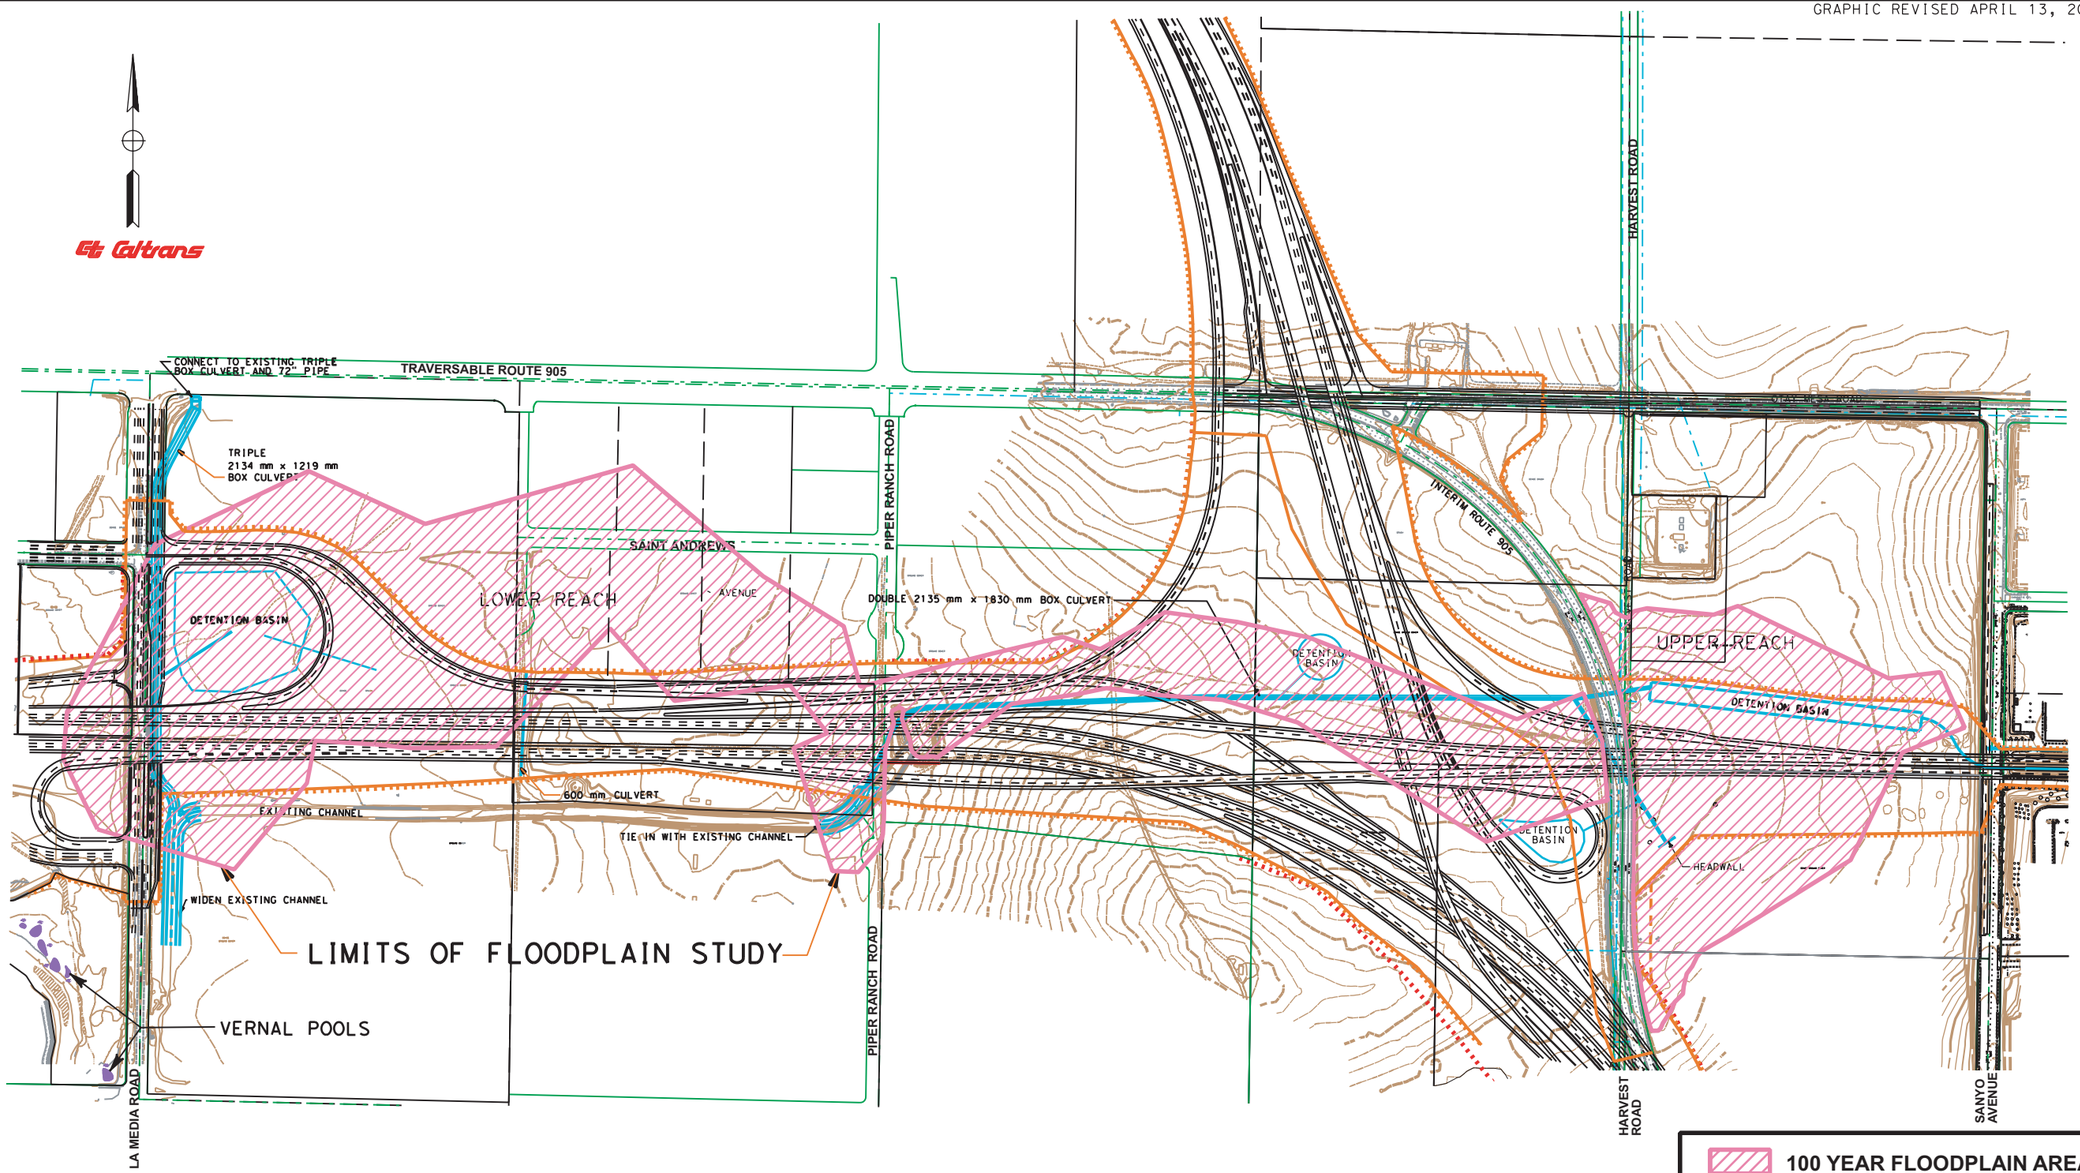

100 YEAR FLOODPLAIN AREA

PROPOSED DRAINAGE IMPROVEMENTS

PROPOSED RIGHT OF WAY

SCALE 1:6000

Revised May 2004

NOTE: ALL MEASUREMENTS ARE IN METERS UNLESS OTHERWISE SHOWN.

Route 905

Floodplain Encroachment - Drainage Plan

Figure 4-19

...\floodplain_drainage.dgn 05/06/2004 03:04:00 PM