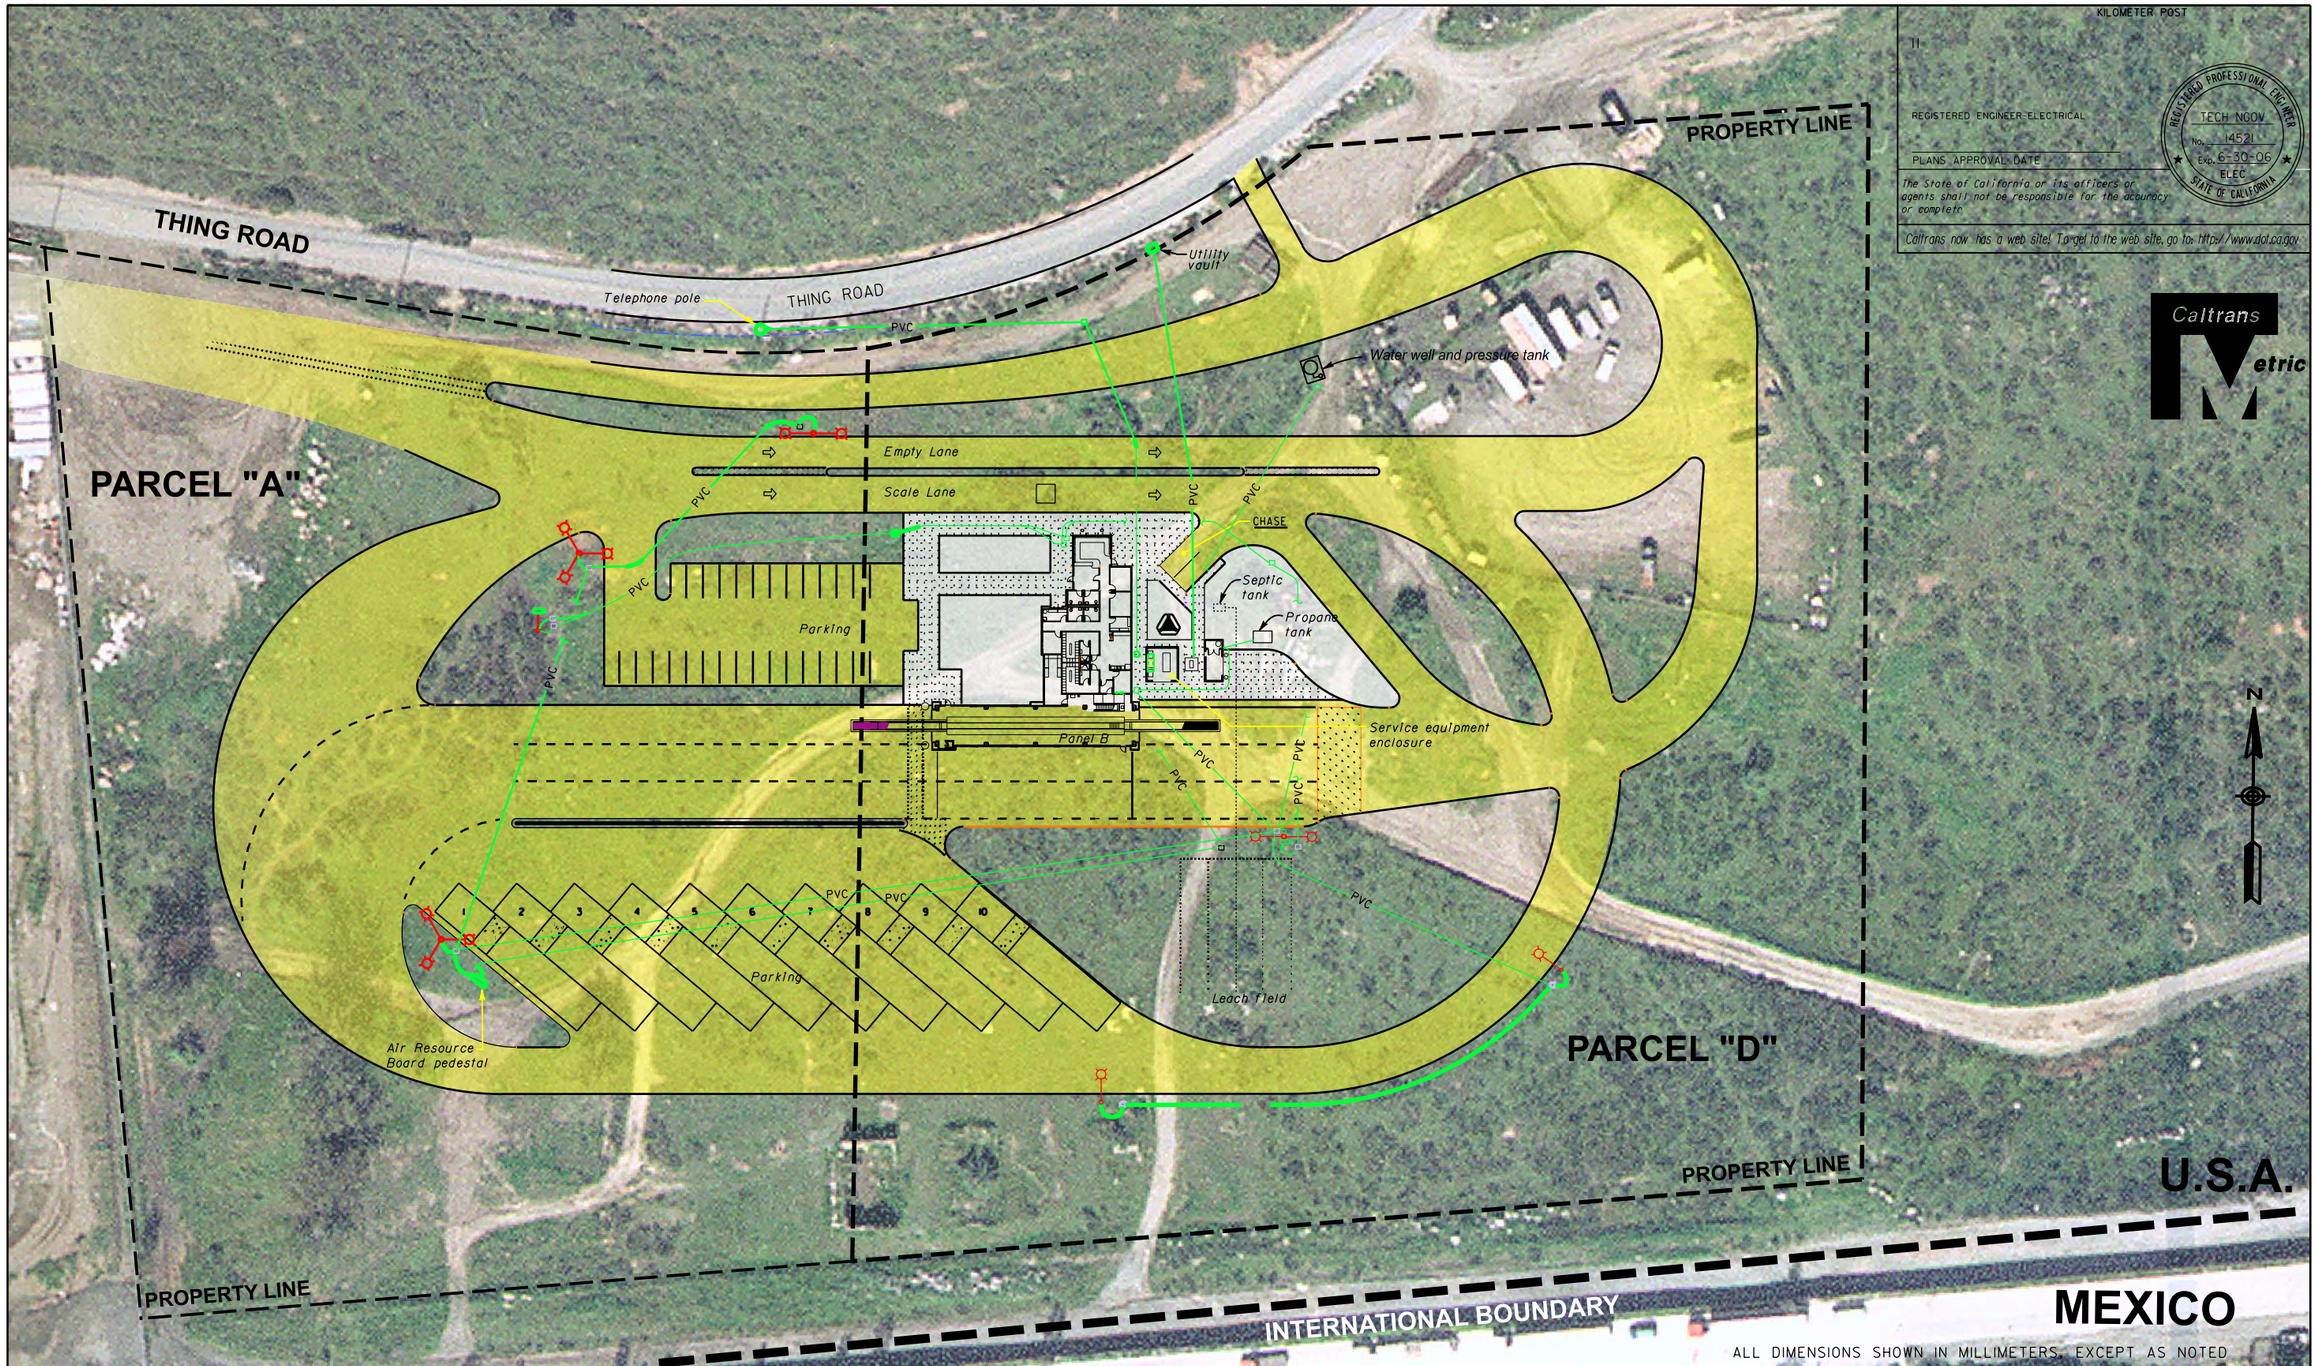

KILOMETER POST

REGISTERED ENGINEER-ELECTRICAL

PLANS APPROVAL DATE

REGISTERED PROFESSIONAL ENGINEER
TECH NOOV
No. 14521
Exp. 6-30-06
ELEC
STATE OF CALIFORNIA

The State of California or its officers or agents shall not be responsible for the accuracy or complete

Caltrans now has a web site! To get to the web site, go to: http://www.dot.ca.gov

Caltrans Metric

ALL DIMENSIONS SHOWN IN MILLIMETERS, EXCEPT AS NOTED

		STATE OF CALIFORNIA DEPARTMENT OF TRANSPORTATION	DIVISION OF ENGINEERING SERVICES ELECTRICAL-MECHANICAL-WATER WASTEWATER DESIGN	KM POST	E C v ELECTRICAL SITE PLAN - I	SHEET EE1-1
		ORIGINAL SCALE IN MILLIMETERS FOR REDUCED PLANS 0 10 20 30 40 50 60 70 80 90 100	25650K			FIGURE 1.3a

PROPOSED TECATE COMMERCIAL VEHICLE ENFORCEMENT FACILITY

...\TECATE SITE\ee1_1envir.dgn 05/12/2005 04:19:08 PM