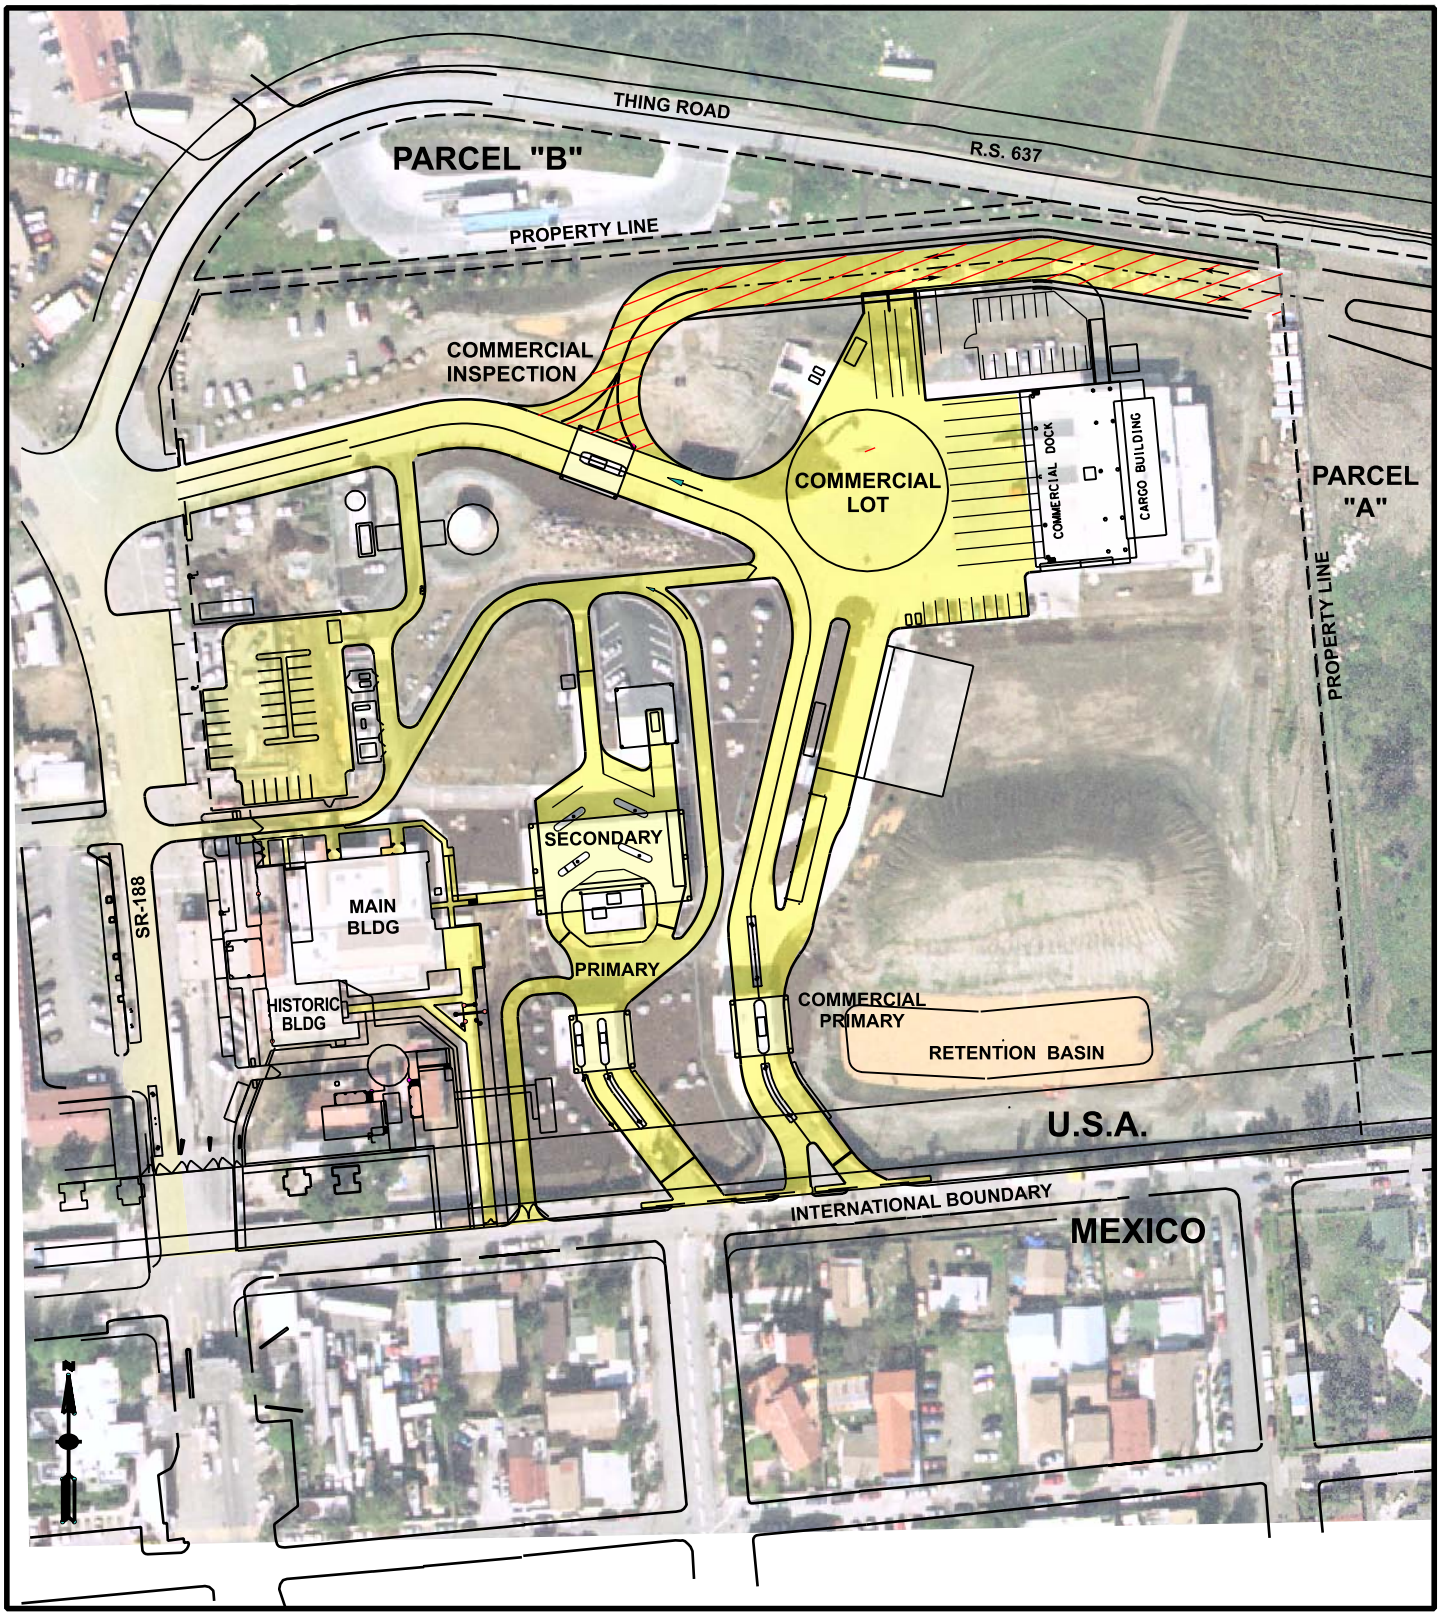

0 50 100 200 feet

0 25 50 meters

To be constructed by Caltrans

FIGURE 1.3b

GENERAL SERVICES ADMINISTRATION NEW PORT OF ENTRY