Appendix E Layout Plans

NOTE:

1. FOR COMPLETE RIGHT-OF-WAY AND ACCURATE ACCESS DATA, SEE RIGHT-OF-WAY RECORD MAPS AT DISTRICT OFFICE
2. REFER TO THE TITLE SHEET FOR SURVEY CONTROL NOTES.

Dist	COUNTY	ROUTE	POST MILES TOTAL PROJECT	SHEET No.	TOTAL SHEETS
12	Ora	74	1.0/3.0		

REGISTERED CIVIL ENGINEER DATE

PLANS APPROVAL DATE

REGISTERED PROFESSIONAL ENGINEER — BRUCE A. SCHMITH — No. C 65551 — Exp. 9-30-07 — CIVIL — STATE OF CALIFORNIA

THE STATE OF CALIFORNIA OR ITS OFFICERS OR AGENTS SHALL NOT BE RESPONSIBLE FOR THE ACCURACY OR COMPLETENESS OF ELECTRONIC COPIES OF THIS PLAN SHEET.

HDR Engineering, Inc.
3230 El Camino Real, Suite 200
Irvine, CA 92602

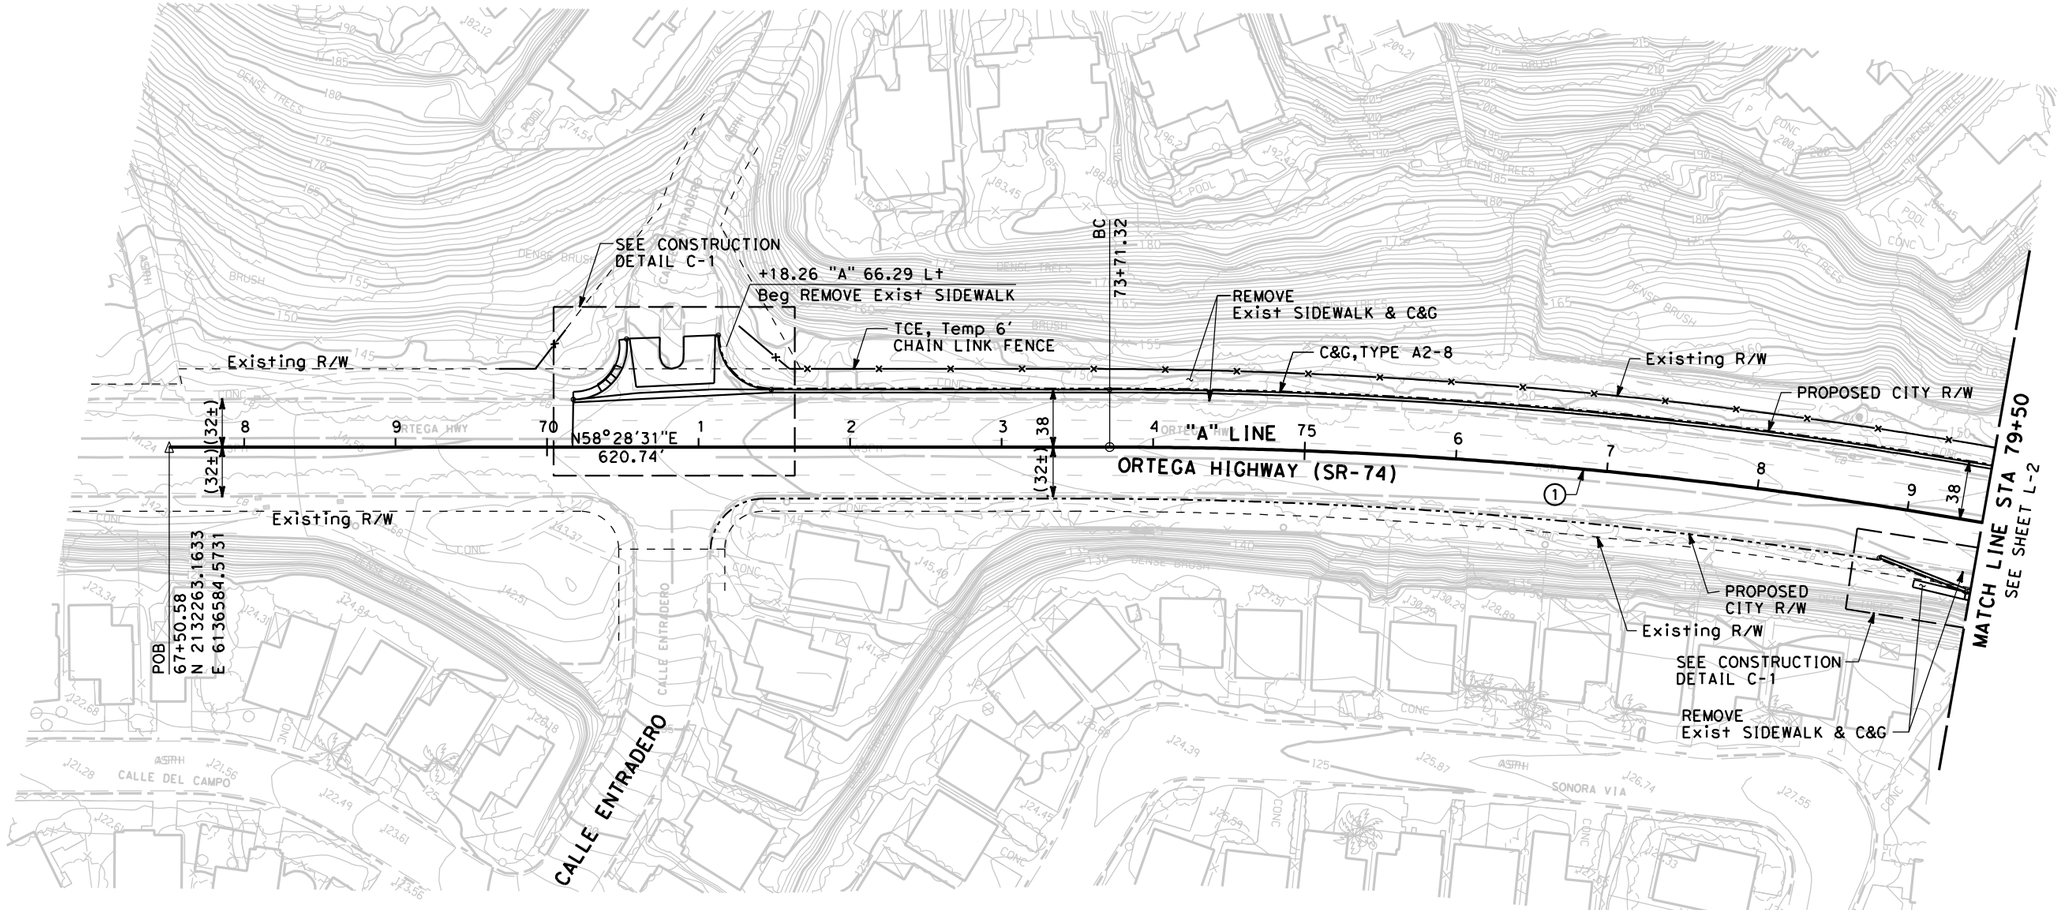

CURVE DATA				
NO.	R	Δ	T	L
①	3350.00	15°44'42.76"	463.22	920.60

ALL DIMENSIONS ARE IN FEET UNLESS OTHERWISE SHOWN

LAYOUT

SCALE: 1" = 50

L-1

REVISED BY | DATE REVISED | CALCULATED-DESIGNED BY | CHECKED BY | CONSULTANT FUNCTIONAL SUPERVISOR

STATE OF CALIFORNIA - DEPARTMENT OF TRANSPORTATION

LAST REVISION 00-00-00 | DATE PLOTTED => $DATE | TIME PLOTTED => 4:47:34 PM

BORDER LAST REVISED 3/1/2007 | RELATIVE BORDER SCALE IS IN INCHES 0 1 2 3 | USERNAME => USER | DGN FILE => ...\c086904ea01.dgn | CU 00000 | EA 086904

Dist	COUNTY	ROUTE	POST MILES TOTAL PROJECT	SHEET No.	TOTAL SHEETS
12	Ora	74	1.0/3.0		

REGISTERED CIVIL ENGINEER DATE

PLANS APPROVAL DATE

REGISTERED PROFESSIONAL ENGINEER
BRUCE A. SCHMITH
No. C 65551
Exp. 9-30-07
CIVIL
STATE OF CALIFORNIA

THE STATE OF CALIFORNIA OR ITS OFFICERS OR AGENTS SHALL NOT BE RESPONSIBLE FOR THE ACCURACY OR COMPLETENESS OF ELECTRONIC COPIES OF THIS PLAN SHEET.

HDR Engineering, Inc.
3230 El Camino Real, Suite 200
Irvine, CA 92602

NOTES:

1. FOR COMPLETE RIGHT-OF-WAY AND ACCURATE ACCESS DATA, SEE RIGHT-OF-WAY RECORD MAPS AT DISTRICT OFFICE
2. REFER TO THE TITLE SHEET FOR SURVEY CONTROL NOTES.

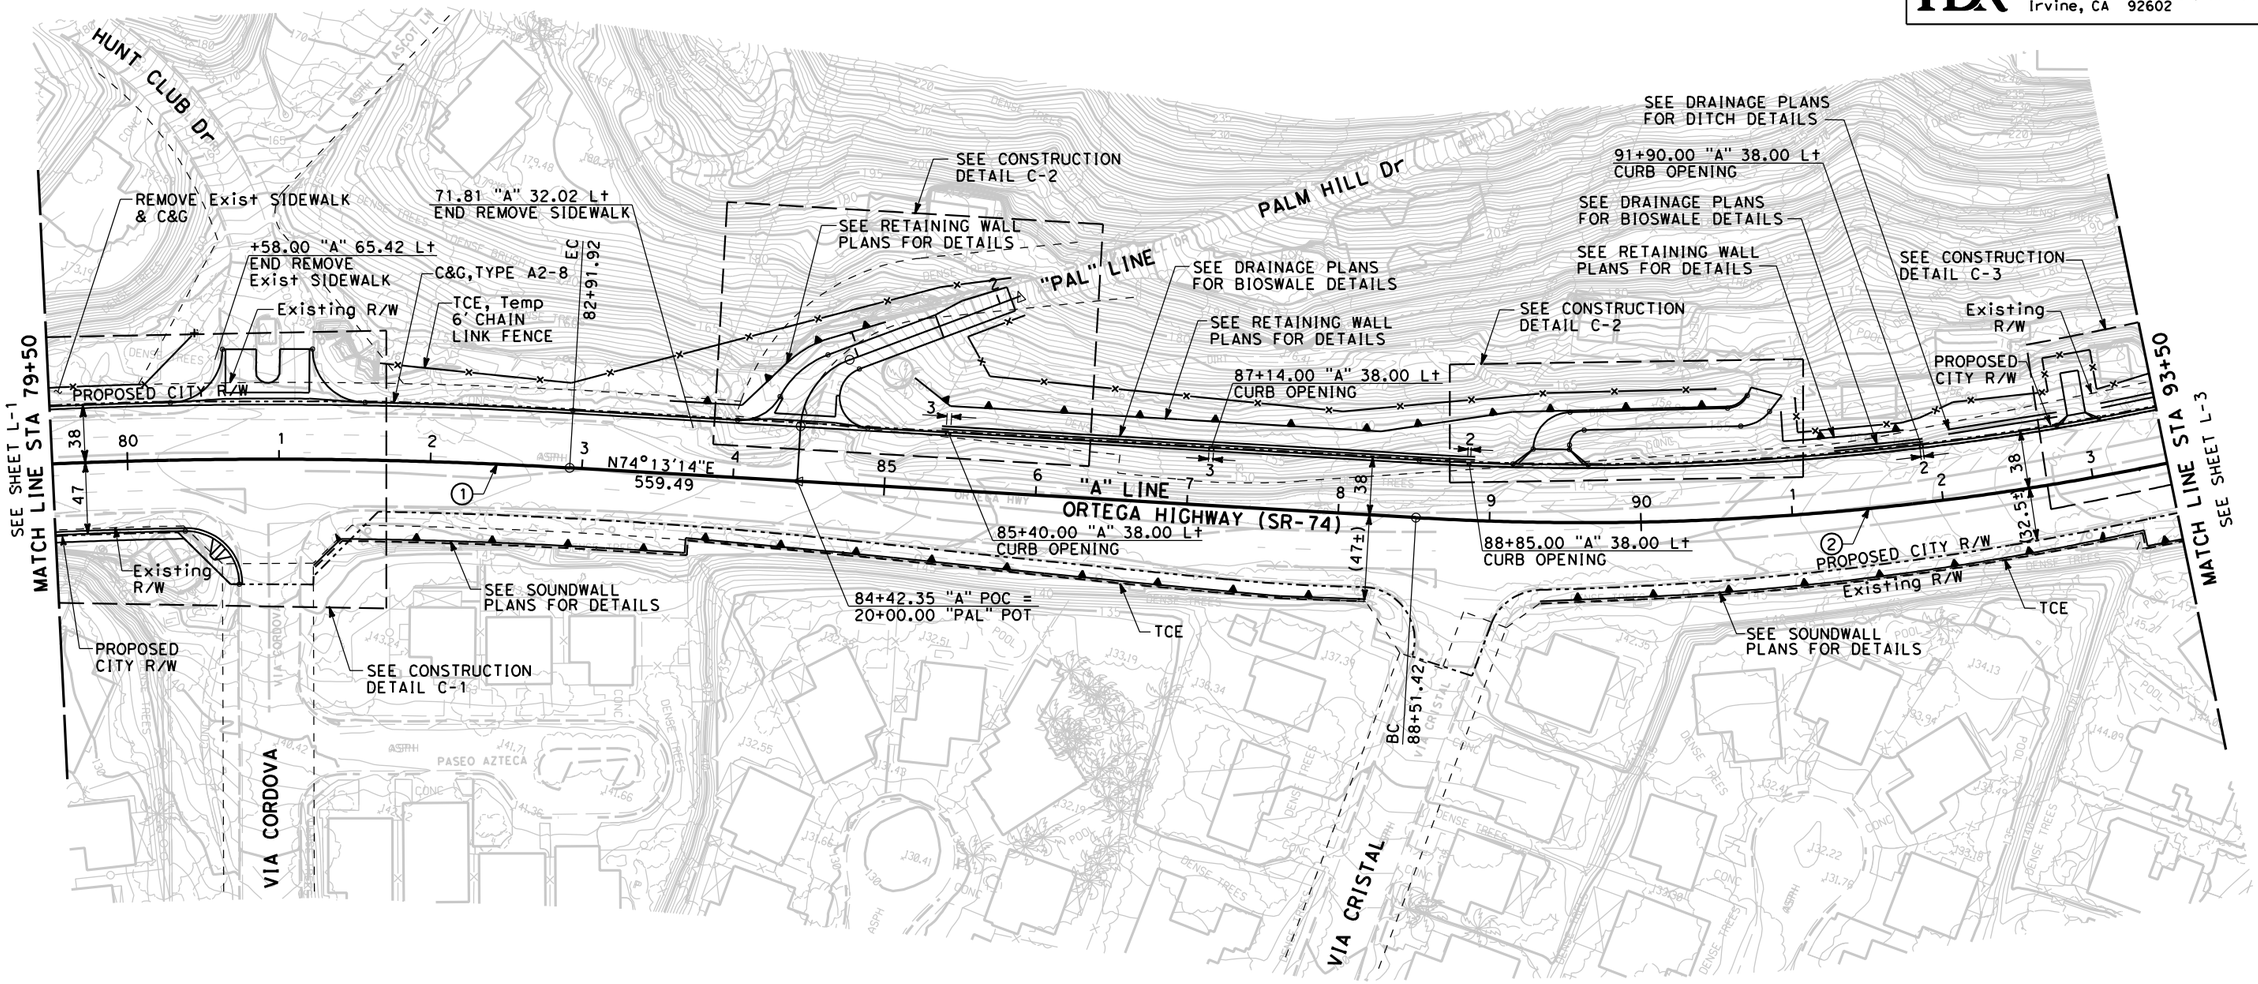

CURVE DATA				
NO.	R	Δ	T	L
①	3350.00	15°44'42.76"	463.22	920.60
②	1900.00	15°13'37.47"	253.97	504.95

ALL DIMENSIONS ARE IN FEET UNLESS OTHERWISE SHOWN

LAYOUT

SCALE: 1" = 50

L-2

REVISED BY | DATE REVISED

CALCULATED-DESIGNED BY | CHECKED BY

CONSULTANT FUNCTIONAL SUPERVISOR

STATE OF CALIFORNIA - DEPARTMENT OF TRANSPORTATION

Caltrans

LAST REVISION 00-00-00 | DATE PLOTTED => $DATE | TIME PLOTTED => 4:50:10 PM

BORDER LAST REVISED 3/1/2007

RELATIVE BORDER SCALE IS IN INCHES 0 1 2 3

USERNAME => USER
DGN FILE => ...\c086904ea02.dgn

CU 00000

EA 086904

Dist	COUNTY	ROUTE	POST MILES TOTAL PROJECT	SHEET No.	TOTAL SHEETS
12	Ora	74	1.0/3.0		

REGISTERED CIVIL ENGINEER DATE

PLANS APPROVAL DATE

REGISTERED PROFESSIONAL ENGINEER
BRUCE A. SCHMITH
No. C 65551
Exp. 9-30-07
CIVIL
STATE OF CALIFORNIA

THE STATE OF CALIFORNIA OR ITS OFFICERS OR AGENTS SHALL NOT BE RESPONSIBLE FOR THE ACCURACY OR COMPLETENESS OF ELECTRONIC COPIES OF THIS PLAN SHEET.

HDR Engineering, Inc.
3230 El Camino Real, Suite 200
Irvine, CA 92602

NOTES:

1. FOR COMPLETE RIGHT-OF-WAY AND ACCURATE ACCESS DATA, SEE RIGHT-OF-WAY RECORD MAPS AT DISTRICT OFFICE
2. REFER TO THE TITLE SHEET FOR SURVEY CONTROL NOTES.

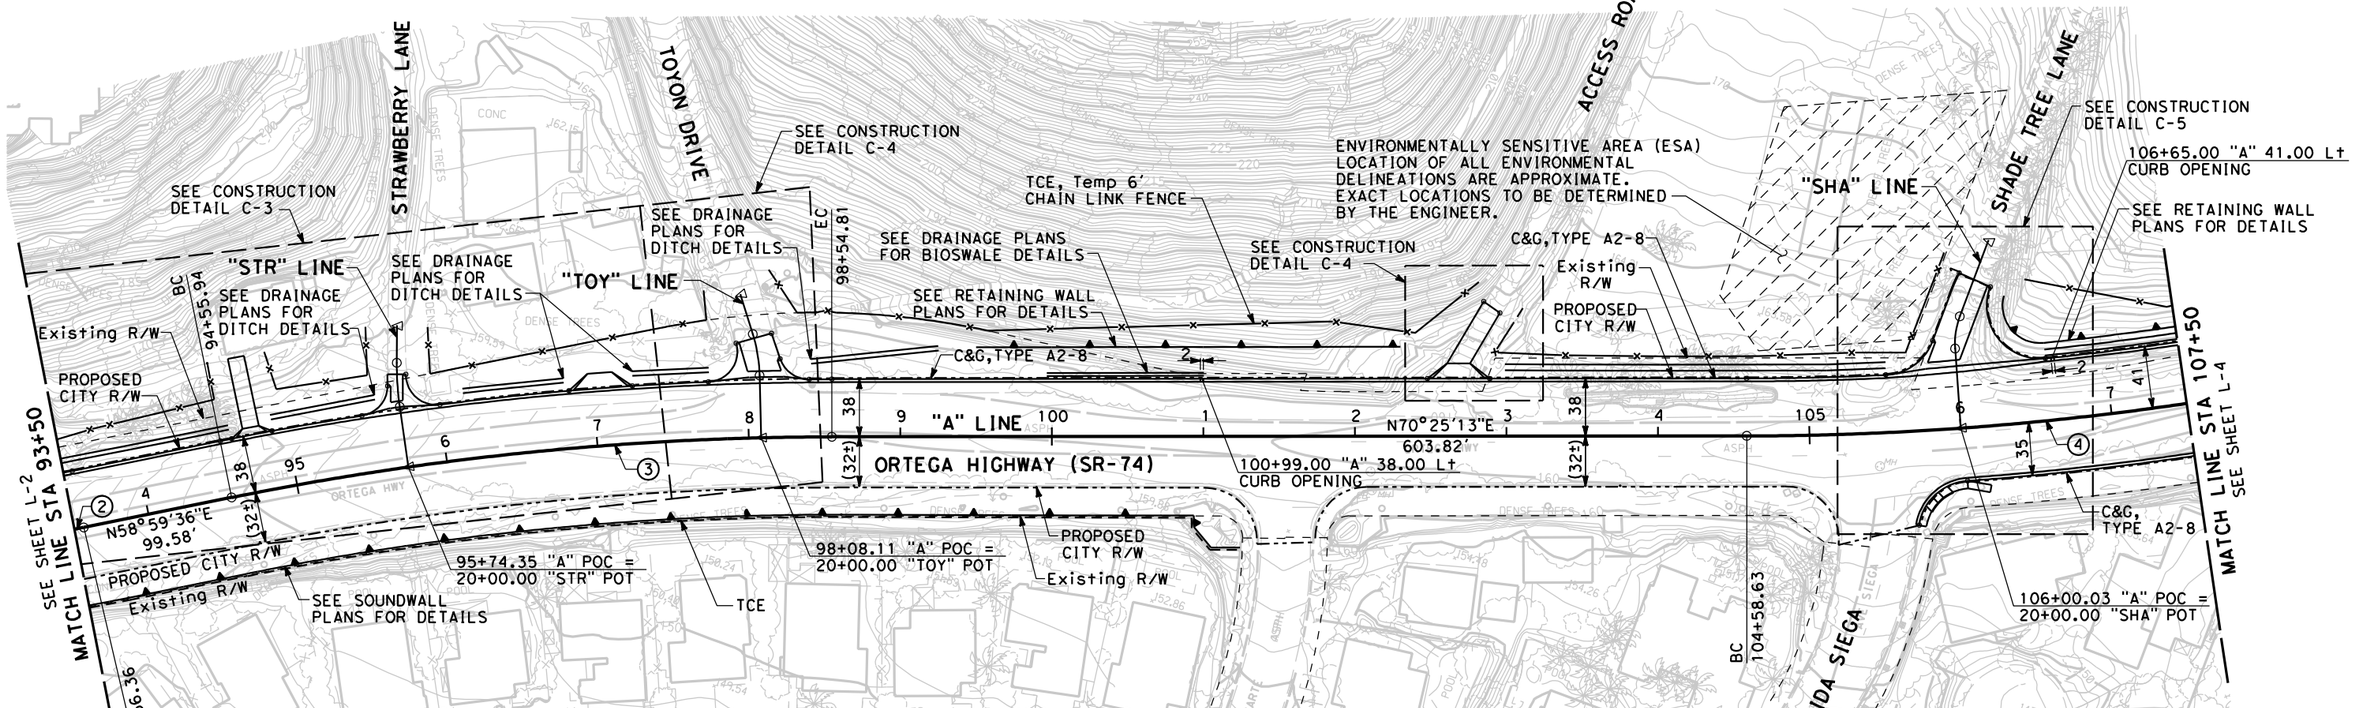

CURVE DATA				
NO.	R	Δ	T	L
②	1900.00	15°13'37.47"	253.97	504.95
③	2000.00	11°25'36.68"	200.10	398.87
④	2000.00	17°21'33.05"	305.31	605.95

ALL DIMENSIONS ARE IN FEET UNLESS OTHERWISE SHOWN

LAYOUT

SCALE: 1" = 50

L-3

REVISED BY | DATE REVISED | CALCULATED-DESIGNED BY | CHECKED BY | CONSULTANT FUNCTIONAL SUPERVISOR

STATE OF CALIFORNIA - DEPARTMENT OF TRANSPORTATION

Caltrans

BORDER LAST REVISED 3/1/2007

RELATIVE BORDER SCALE IS IN INCHES 0 1 2 3

USERNAME => USER
DGN FILE => ...\c086904ea03.dgn

CU 00000

EA 086904

LAST REVISION 00-00-00

DATE PLOTTED => $DATE
TIME PLOTTED => 4:51:24 PM

Dist	COUNTY	ROUTE	POST MILES TOTAL PROJECT	SHEET No.	TOTAL SHEETS
12	Ora	74	1.0/3.0		

REGISTERED CIVIL ENGINEER DATE

PLANS APPROVAL DATE

REGISTERED PROFESSIONAL ENGINEER
BRUCE A. SCHMITH
No. C 65551
Exp. 9-30-07
CIVIL
STATE OF CALIFORNIA

THE STATE OF CALIFORNIA OR ITS OFFICERS OR AGENTS SHALL NOT BE RESPONSIBLE FOR THE ACCURACY OR COMPLETENESS OF ELECTRONIC COPIES OF THIS PLAN SHEET.

HDR Engineering, Inc.
3230 El Camino Real, Suite 200
Irvine, CA 92602

NOTES:

1. FOR COMPLETE RIGHT-OF-WAY AND ACCURATE ACCESS DATA, SEE RIGHT-OF-WAY RECORD MAPS AT DISTRICT OFFICE
2. REFER TO THE TITLE SHEET FOR SURVEY CONTROL NOTES.

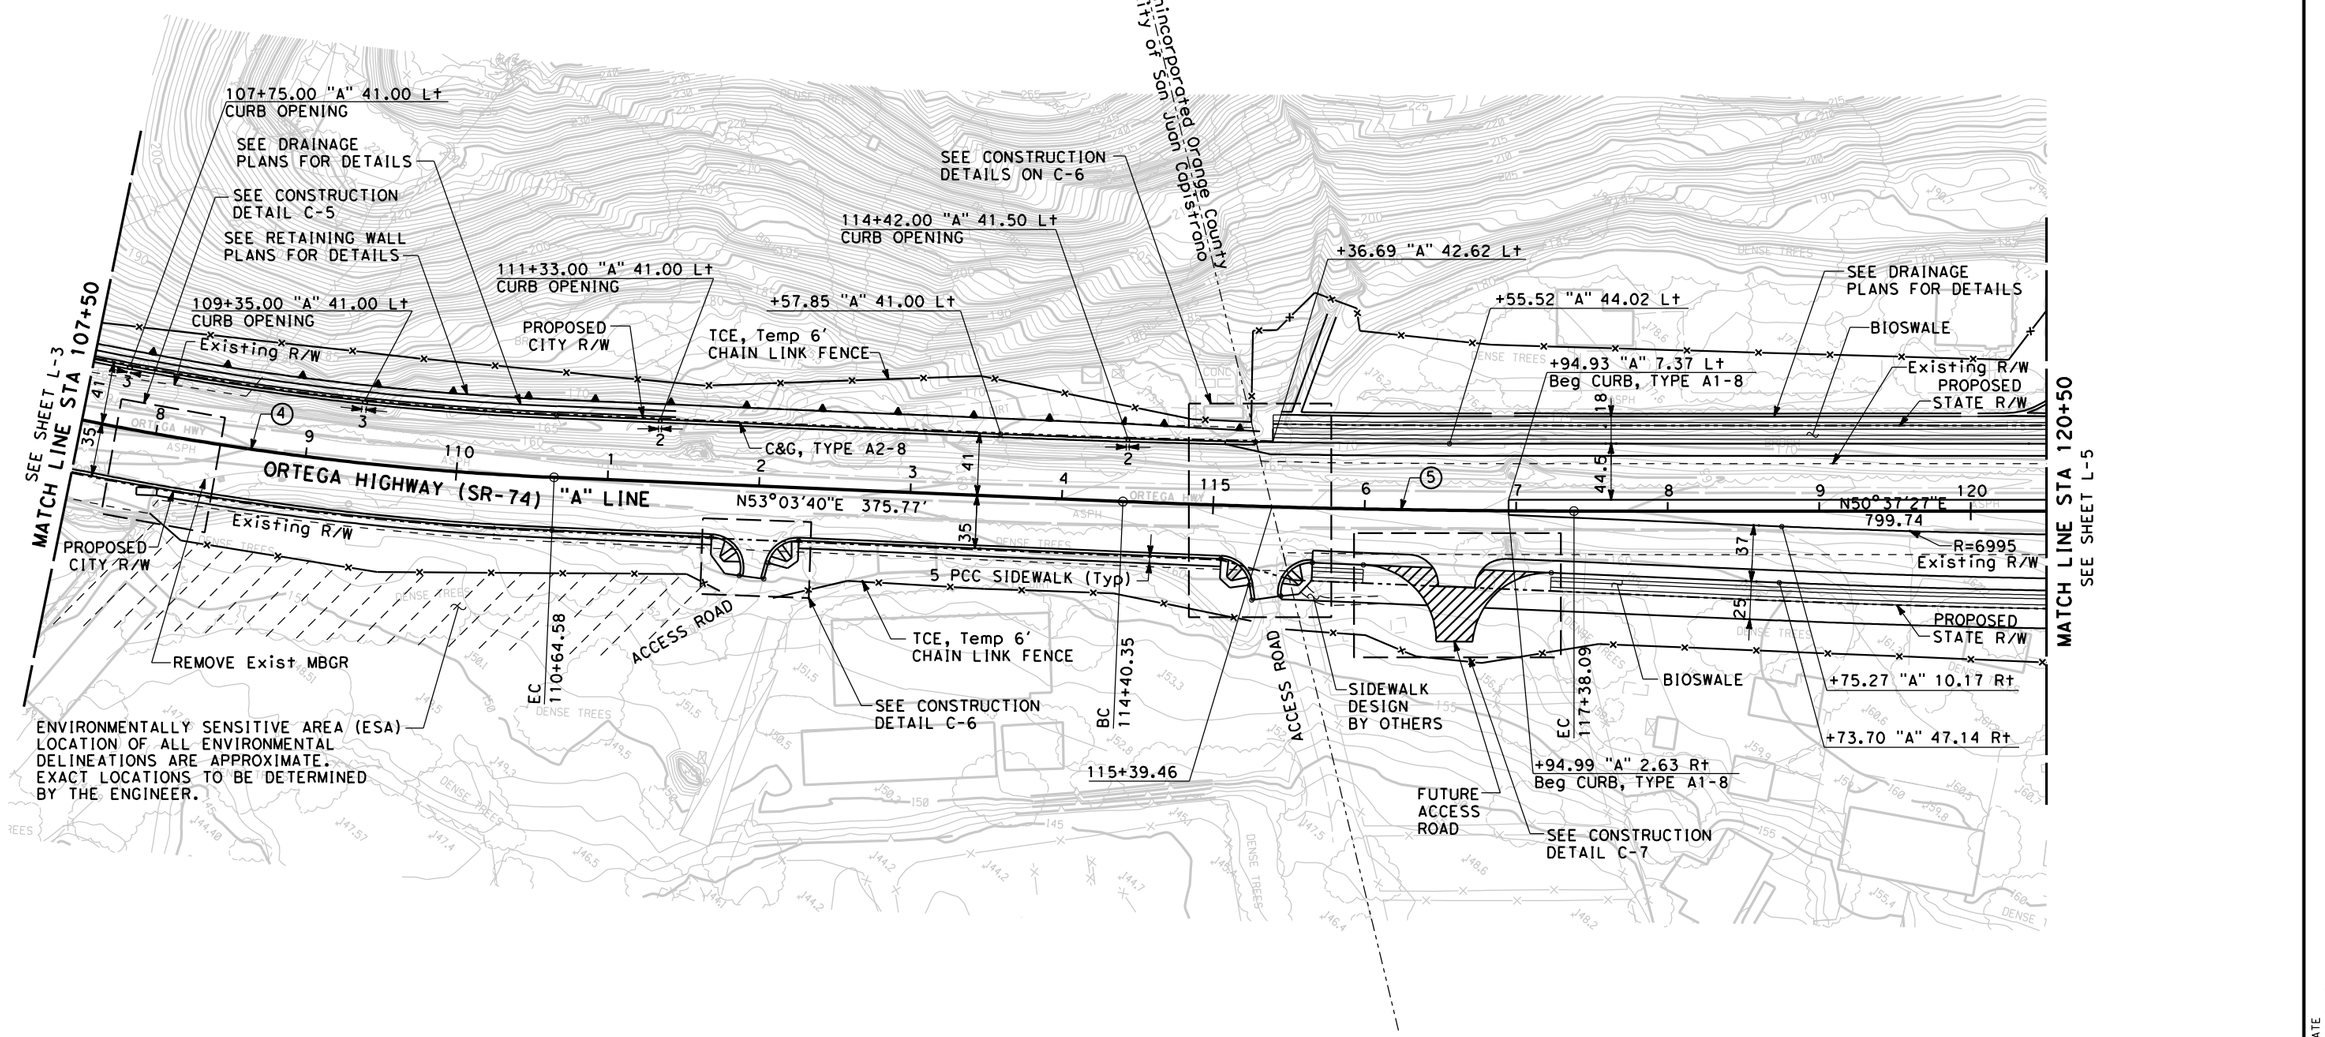

CURVE DATA				
NO.	R	△	T	L
④	2000.00	17°21'33.05"	305.31	605.95
⑤	7000.00	2°26'13.36"	148.89	297.74

ALL DIMENSIONS ARE IN FEET UNLESS OTHERWISE SHOWN

LAYOUT

SCALE: 1" = 50

L-4

REVISED BY | DATE REVISED

CALCULATED-DESIGNED BY | CHECKED BY

CONSULTANT FUNCTIONAL SUPERVISOR

STATE OF CALIFORNIA - DEPARTMENT OF TRANSPORTATION
Caltrans

LAST REVISION 00-00-00
DATE PLOTTED => $DATE
TIME PLOTTED => 4:52:50 PM

BORDER LAST REVISED 3/1/2007

RELATIVE BORDER SCALE IS IN INCHES 0 1 2 3

USERNAME => USER
DGN FILE => ...\c086904ea04.dgn

CU 00000

EA 086904