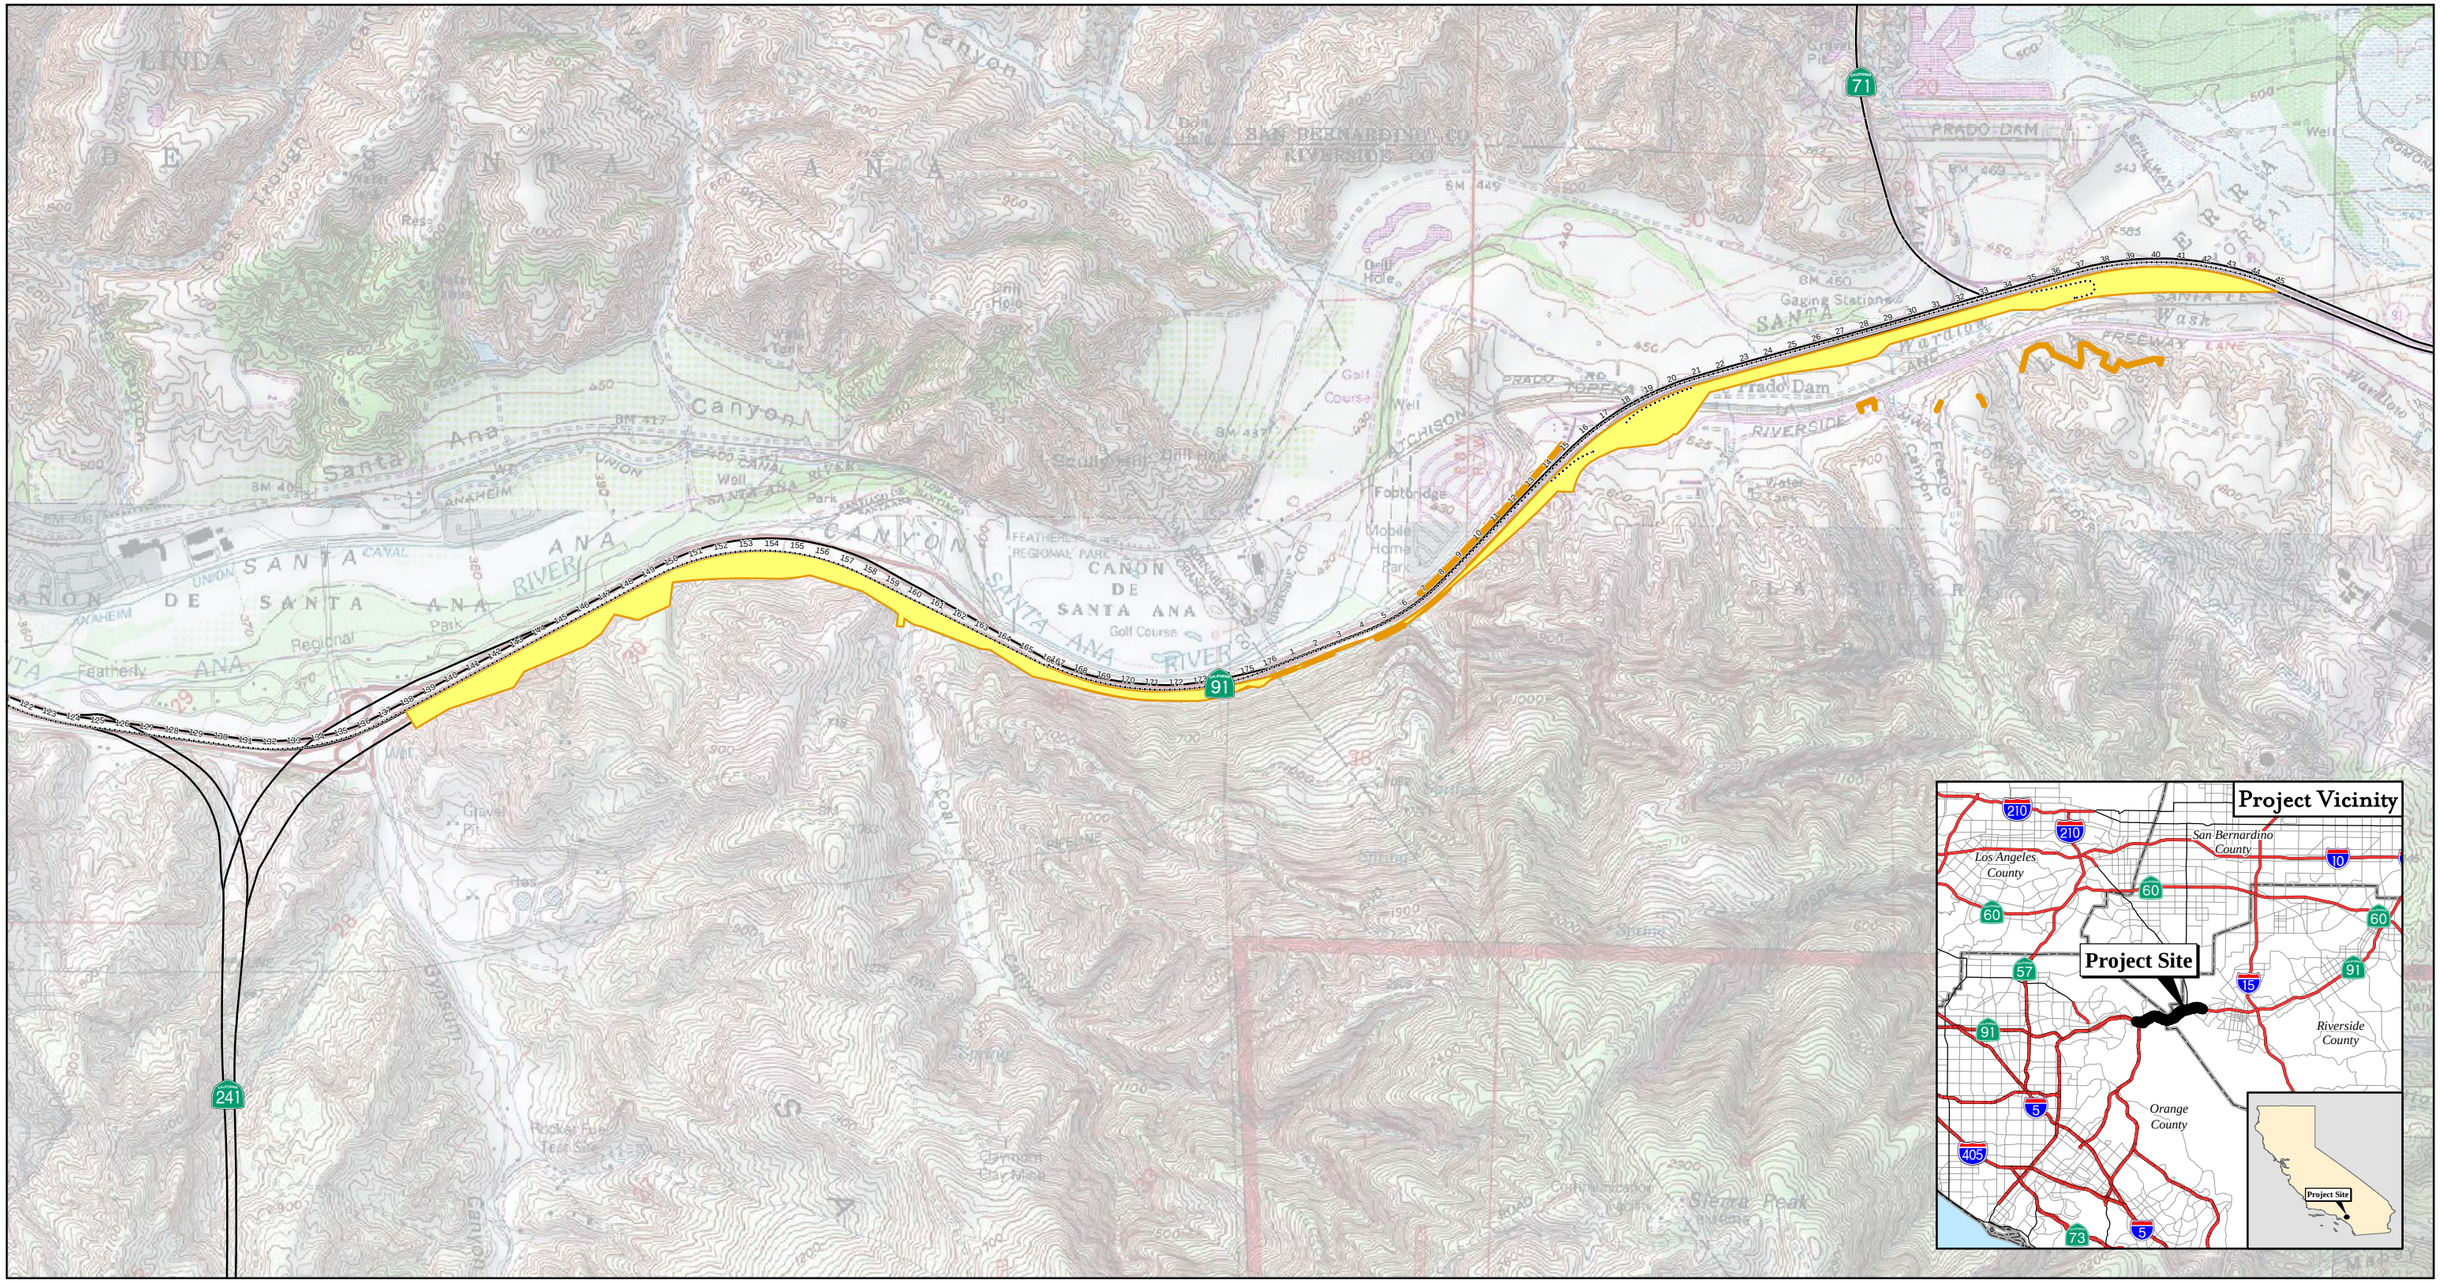

LEGEND

Project Location

0 1,000 2,000 FEET

0 305 610 METERS

SOURCE: USGS 7.5' Quad - BLACK STAR CANYON ('88), PRADO DAM ('81); CALIF.

FIGURE 1-1

SR-91 Eastbound Lane Addition

Between SR-241 and SR-71

Topographic Project Location Map

12-ORA-91 K.P. 25.6/32.0

08-RIV-91 K.P. 0.0/4.7

EA# 0G0400 (District 12)

EA# 0E8000 (District 8)