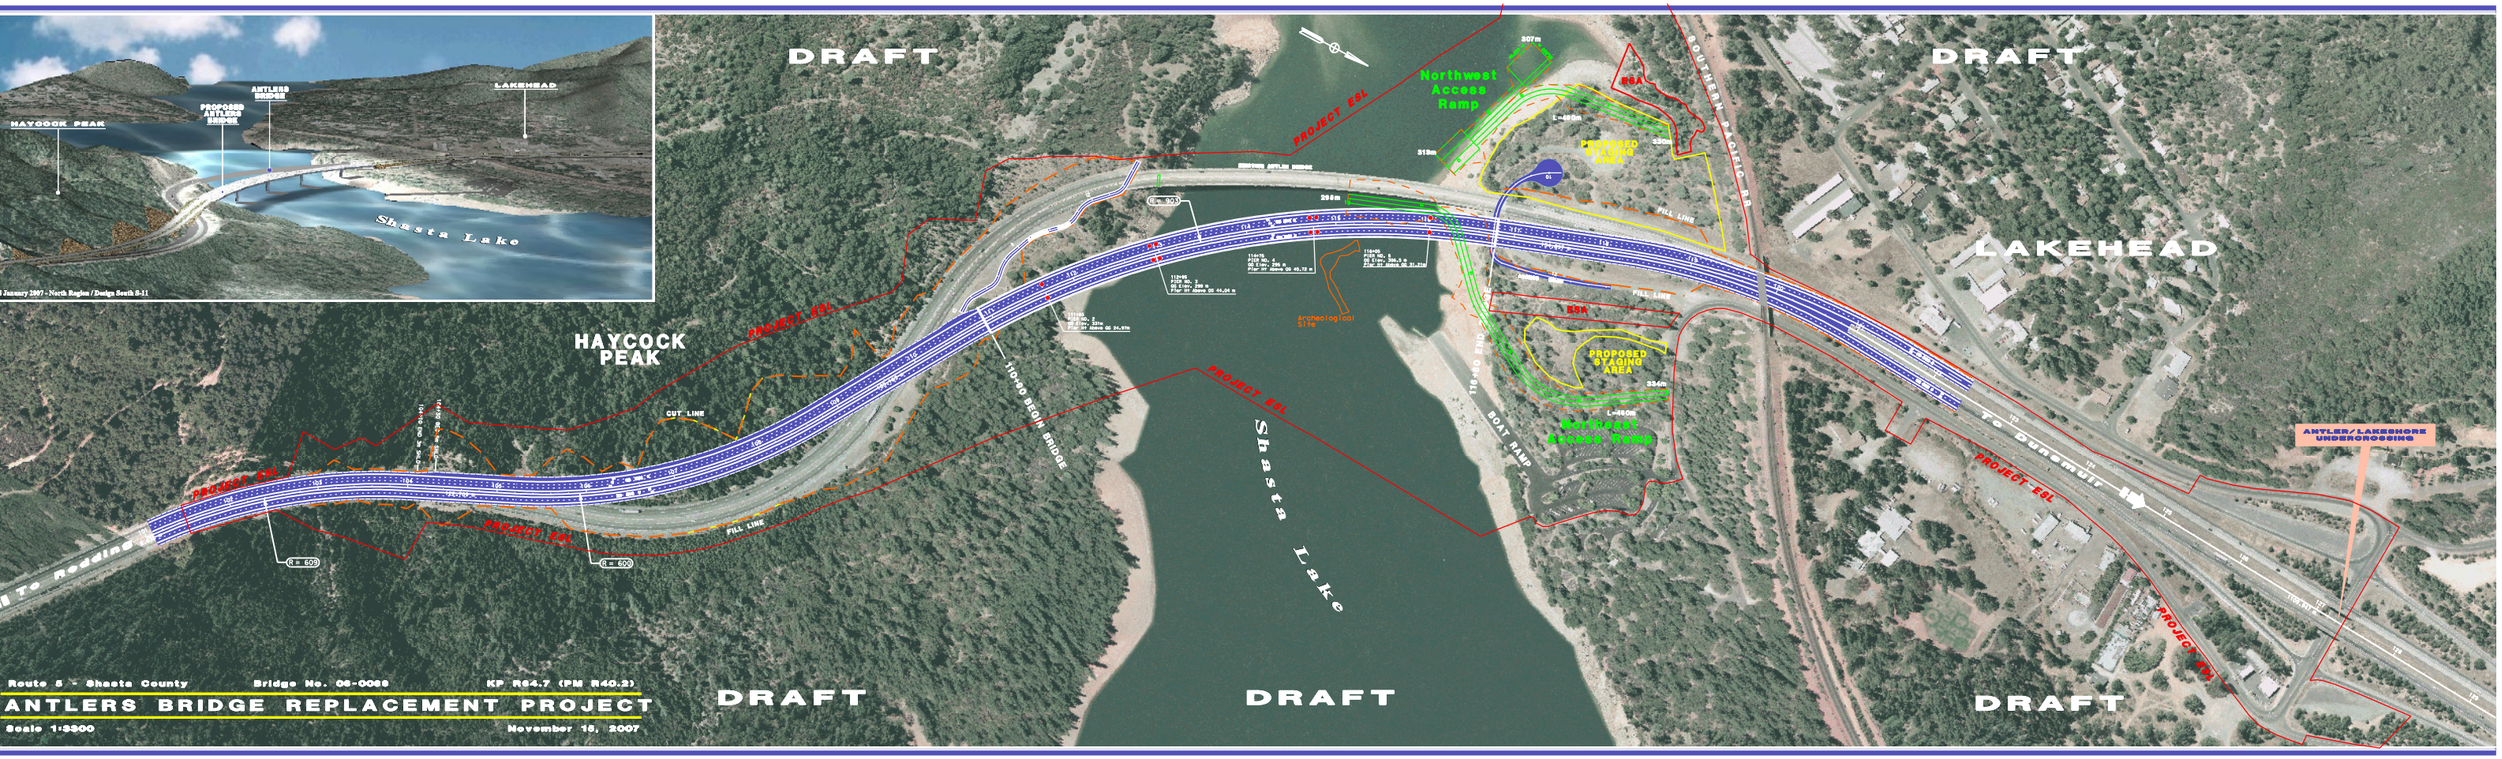

DRAFT
DRAFT
DRAFT
DRAFT
DRAFT
HAYCOCK PEAK
LAKEHEAD
Shasta Lake
Northwest Access Ramp
PROPOSED STAGING AREA
PROPOSED STAGING AREA
BOAT RAMP
Archeological Site
PROJECT ESL
CUT LINE
FILL LINE
To Redding
To Dunsmuir
ANTLER/LAKESHORE UNDERCROSSING
Route 5 - Shasta County
Bridge No. 06-0088
KP R64.7 (PM R40.2)
ANTLERS BRIDGE REPLACEMENT PROJECT
Scale 1:3300
November 15, 2007