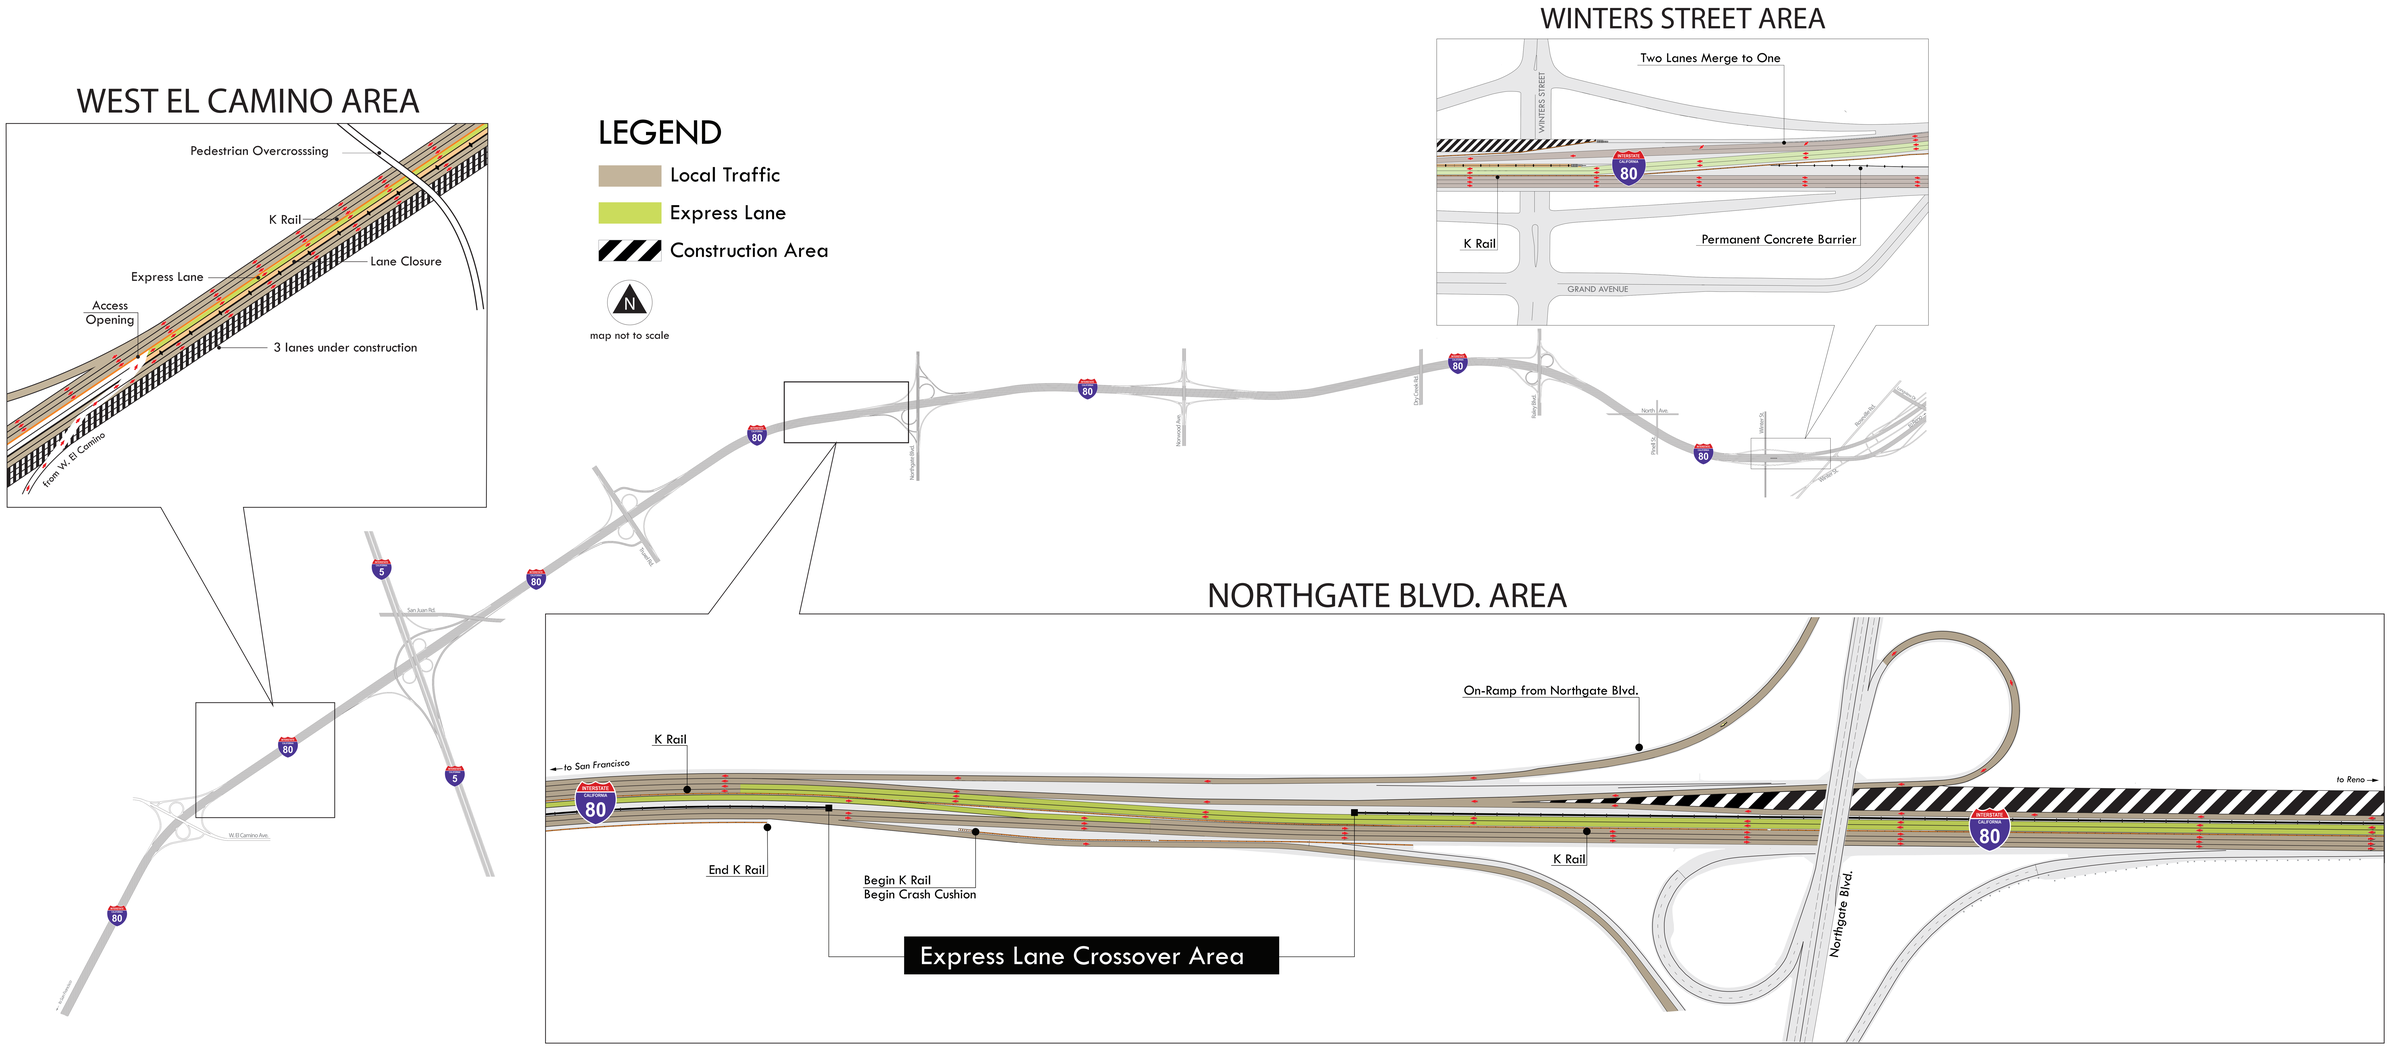
WEST EL CAMINO AREA
Pedestrian Overcrosssing
K Rail
Lane Closure
Express Lane
Access Opening
3 lanes under construction
from W. El Camino
LEGEND
Local Traffic
Express Lane
Construction Area
N
map not to scale
WINTERS STREET AREA
Two Lanes Merge to One
WINTERS STREET
80
K Rail
Permanent Concrete Barrier
GRAND AVENUE
NORTHGATE BLVD. AREA
On-Ramp from Northgate Blvd.
K Rail
to San Francisco
to Reno
End K Rail
Begin K Rail
Begin Crash Cushion
K Rail
Northgate Blvd.
Express Lane Crossover Area
5
80