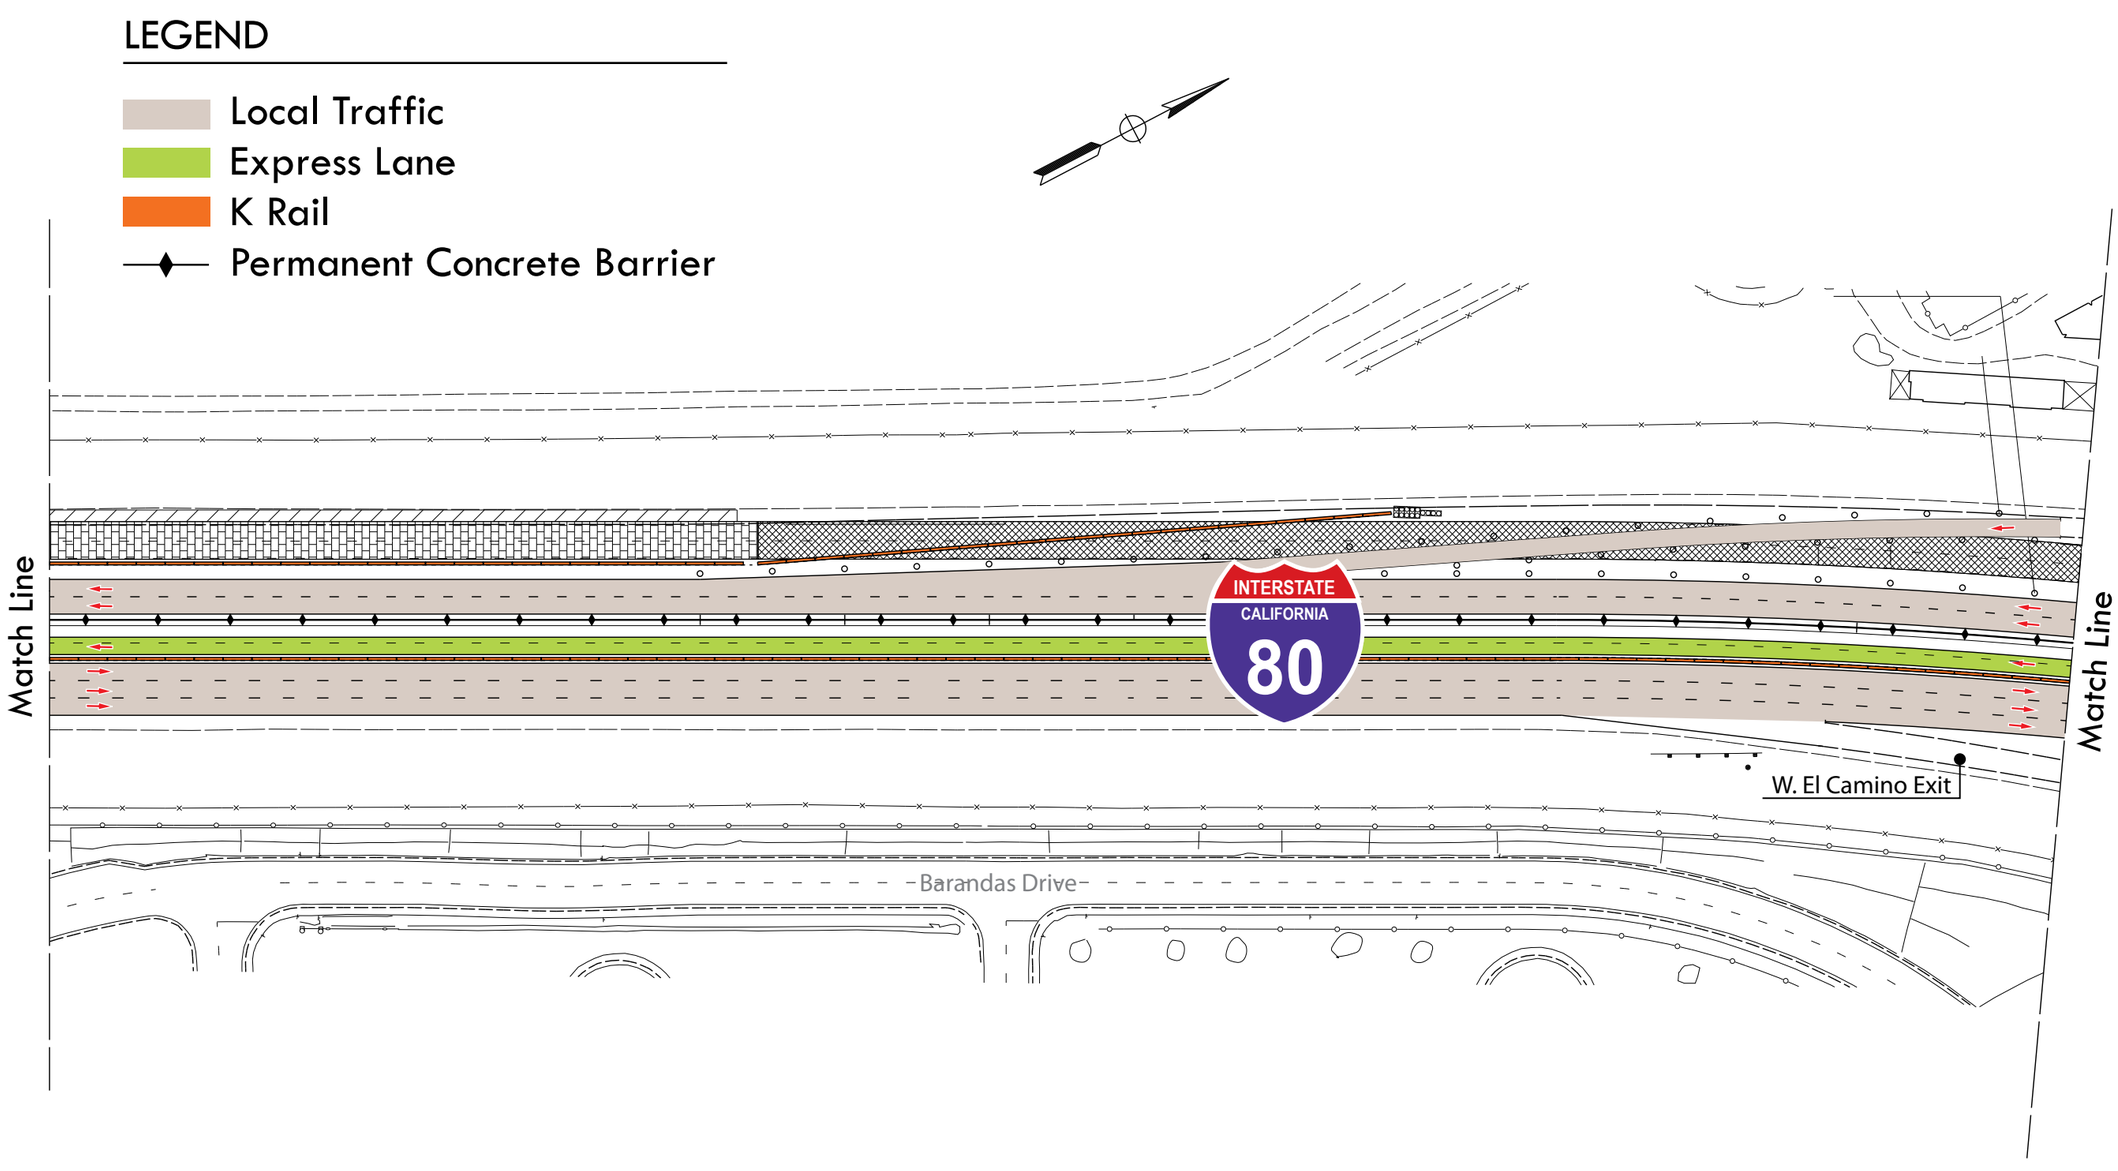
LEGEND
Local Traffic
Express Lane
K Rail
Permanent Concrete Barrier
Match Line
Match Line
INTERSTATE
CALIFORNIA
80
W. El Camino Exit
Barandas Drive