INDEX OF PLANS

STATE OF CALIFORNIA
# DEPARTMENT OF TRANSPORTATION

## PROJECT PLANS FOR CONSTRUCTION ON
# STATE HIGHWAY

| Dist | COUNTY | ROUTE | POST MILES TOTAL PROJECT | SHEET No. | TOTAL SHEETS |
|---|---|---|---|---|---|
| 03 | Sac | 5 | 09.7/22.5 | | |

TO BE SUPPLEMENTED BY STANDARD PLANS DATED MAY 2006

**END CONSTRUCTION (PHASE 2)**
**BEGIN CONSTRUCTION (PHASE 1)**
**PM 13.1**
**"B" 343+00**

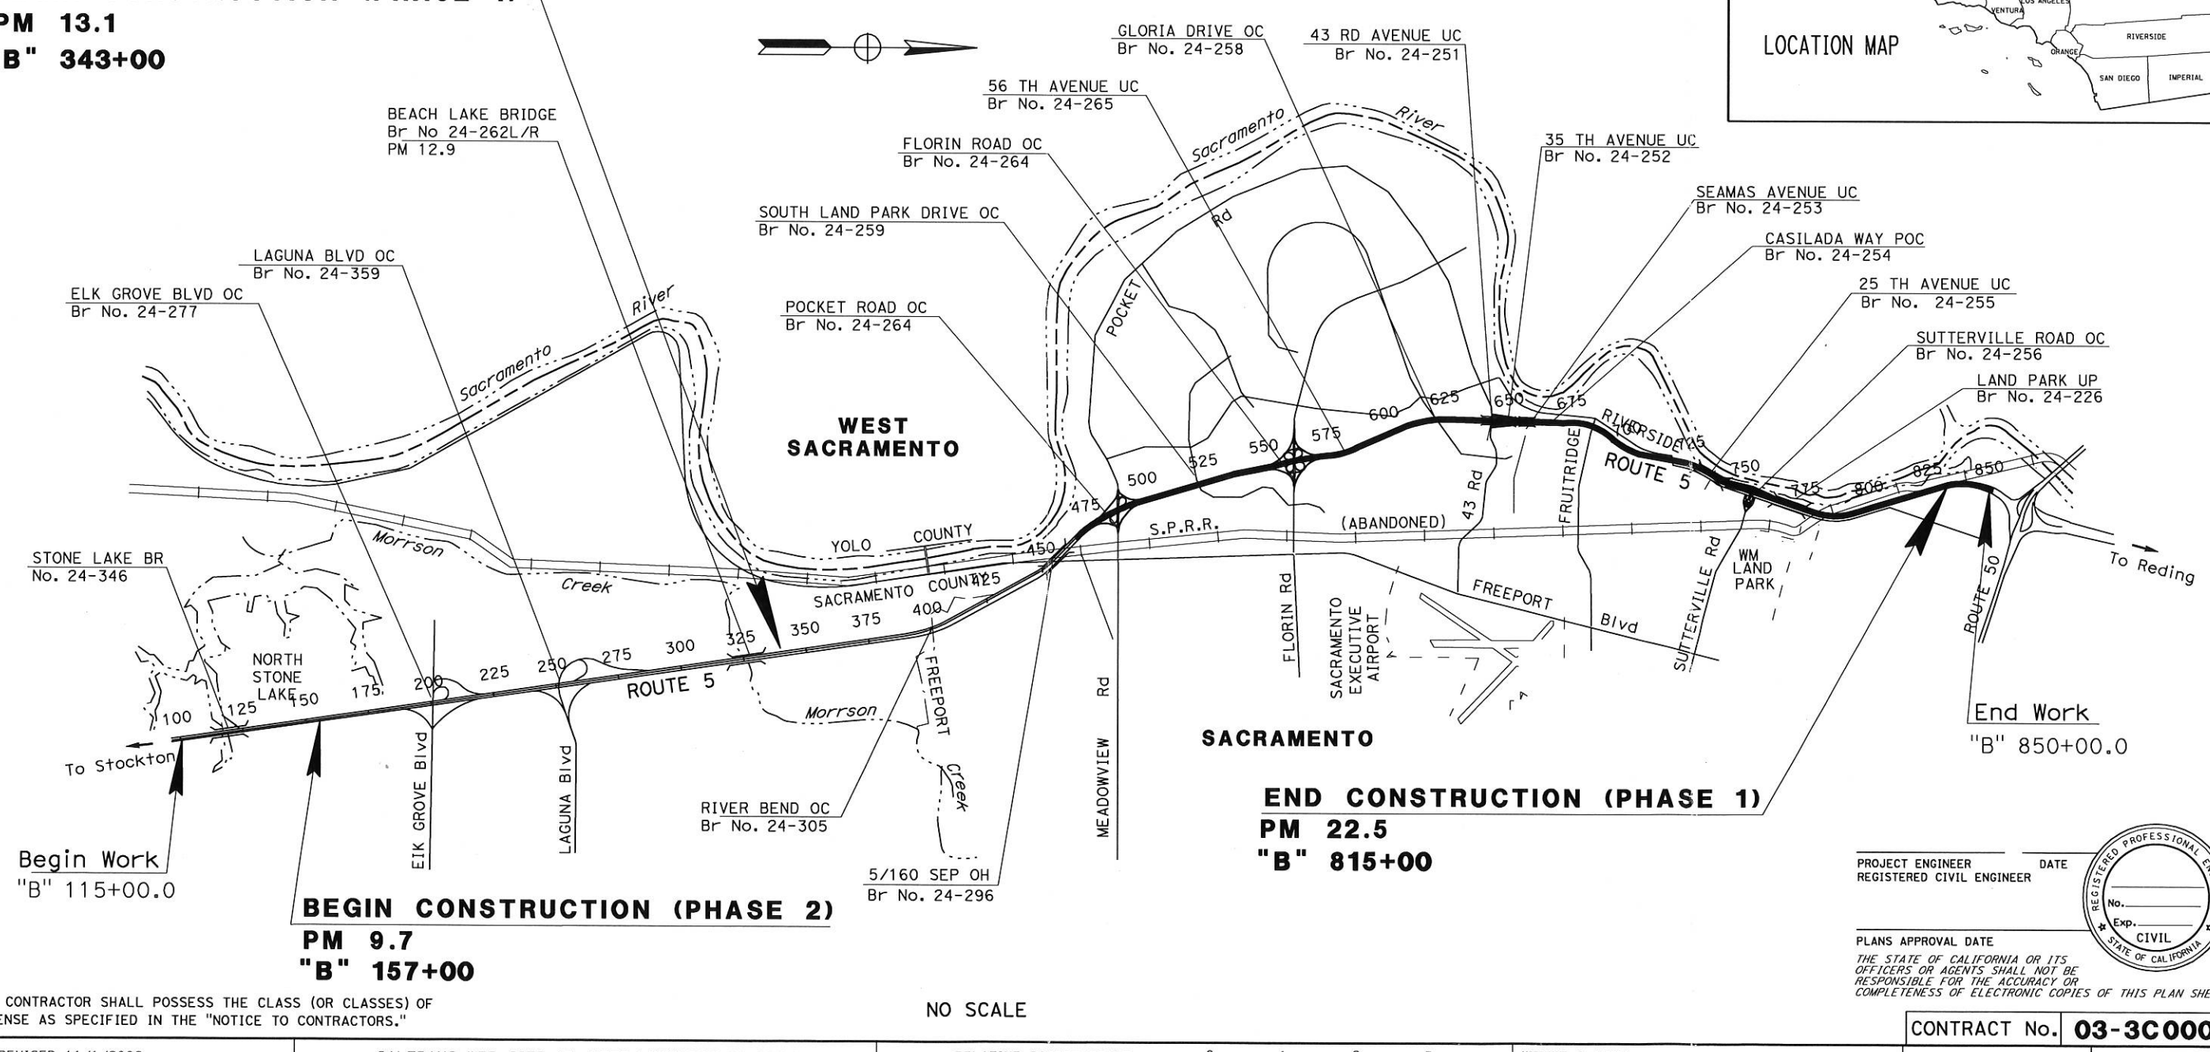


THE CONTRACTOR SHALL POSSESS THE CLASS (OR CLASSES) OF LICENSE AS SPECIFIED IN THE "NOTICE TO CONTRACTORS."

NO SCALE

PROJECT ENGINEER _____ DATE
REGISTERED CIVIL ENGINEER

PLANS APPROVAL DATE

REGISTERED PROFESSIONAL ENGINEER — No. — Exp. — CIVIL — STATE OF CALIFORNIA

*THE STATE OF CALIFORNIA OR ITS OFFICERS OR AGENTS SHALL NOT BE RESPONSIBLE FOR THE ACCURACY OR COMPLETENESS OF ELECTRONIC COPIES OF THIS PLAN SHEET.*

PROJECT MANAGER

DESIGN ENGINEER

LAST REVISION 00-00-00 DATE PLOTTED => 07-JAN-2013 10:49

| CONTRACT No. | 03-3C0004 |
|---|---|
| CU 03260 | EA 3c0001 |

BORDER LAST REVISED 11/1/2006 | CALTRANS WEB SITE IS: HTTP//WWW.DOT.CA.GOV/ | RELATIVE BORDER SCALE IS IN INCHES 0 1 2 3 | USERNAME => s113234 DGN FILE => 33c000ab001.dgn

| DIST | COUNTY | ROUTE | POST MILES TOTAL PROJECT | SHEET NO. | TOTAL SHEETS |
|---|---|---|---|---|---|
| 03 | Sac | 5 | 9.7/22.5 | | |

REGISTERED CIVIL ENGINEER

PLANS APPROVAL DATE

REGISTERED PROFESSIONAL ENGINEER No. Exp. CIVIL STATE OF CALIFORNIA

The State of California or its officers or agents shall not be responsible for the accuracy or completeness of electronic copies of this plan sheet.

To get to the Caltrans web site, go to: http://www.dot.ca.gov

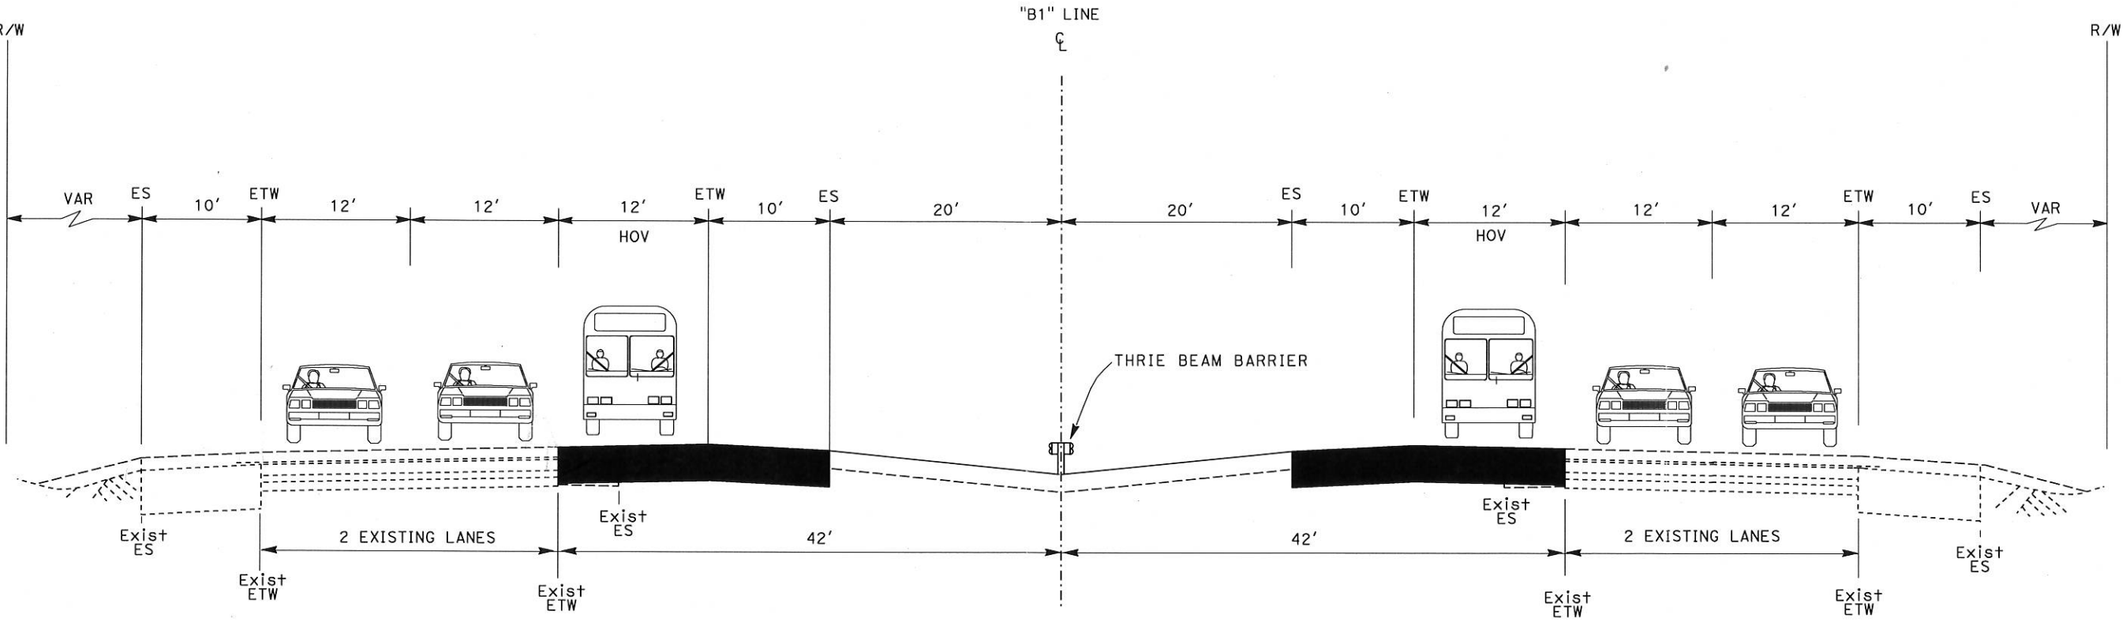


# ROUTE 5

# SOUTH OF LAGUNA BLVD

# PM 9.7 TO 11.8

## TYPICAL CROSS SECTION

NO SCALE

STATE OF CALIFORNIA - DEPARTMENT OF TRANSPORTATION
NORTH REGION
OFFICE OF DESIGN, SOUTH
DESIGN BRANCH S10

Caltrans

PROJECT ENGINEER

CALCULATED/ DESIGNED BY

CHECKED BY

| DATE | REVISED BY | DATE REVISED |
|---|---|---|
| | | |

LAST REVISION 00-00-00

DATE PLOTTED => 07-JAN-2013
TIME PLOTTED => 10:55

RELATIVE BORDER SCALE IS IN INCHES 0 1 2 3

USERNAME => s113234
DGN FILE => ED_Alternatives1.dgn

CU 03260

EA 3c0001

| Dist | COUNTY | ROUTE | POST MILES TOTAL PROJECT | SHEET No. | TOTAL SHEETS |
|---|---|---|---|---|---|
| | | | | | |

REGISTERED CIVIL ENGINEER DATE

PLANS APPROVAL DATE

REGISTERED PROFESSIONAL ENGINEER No. Exp. CIVIL STATE OF CALIFORNIA

THE STATE OF CALIFORNIA OR ITS OFFICERS OR AGENTS SHALL NOT BE RESPONSIBLE FOR THE ACCURACY OR COMPLETENESS OF SCANNED COPIES OF THIS PLAN SHEET.

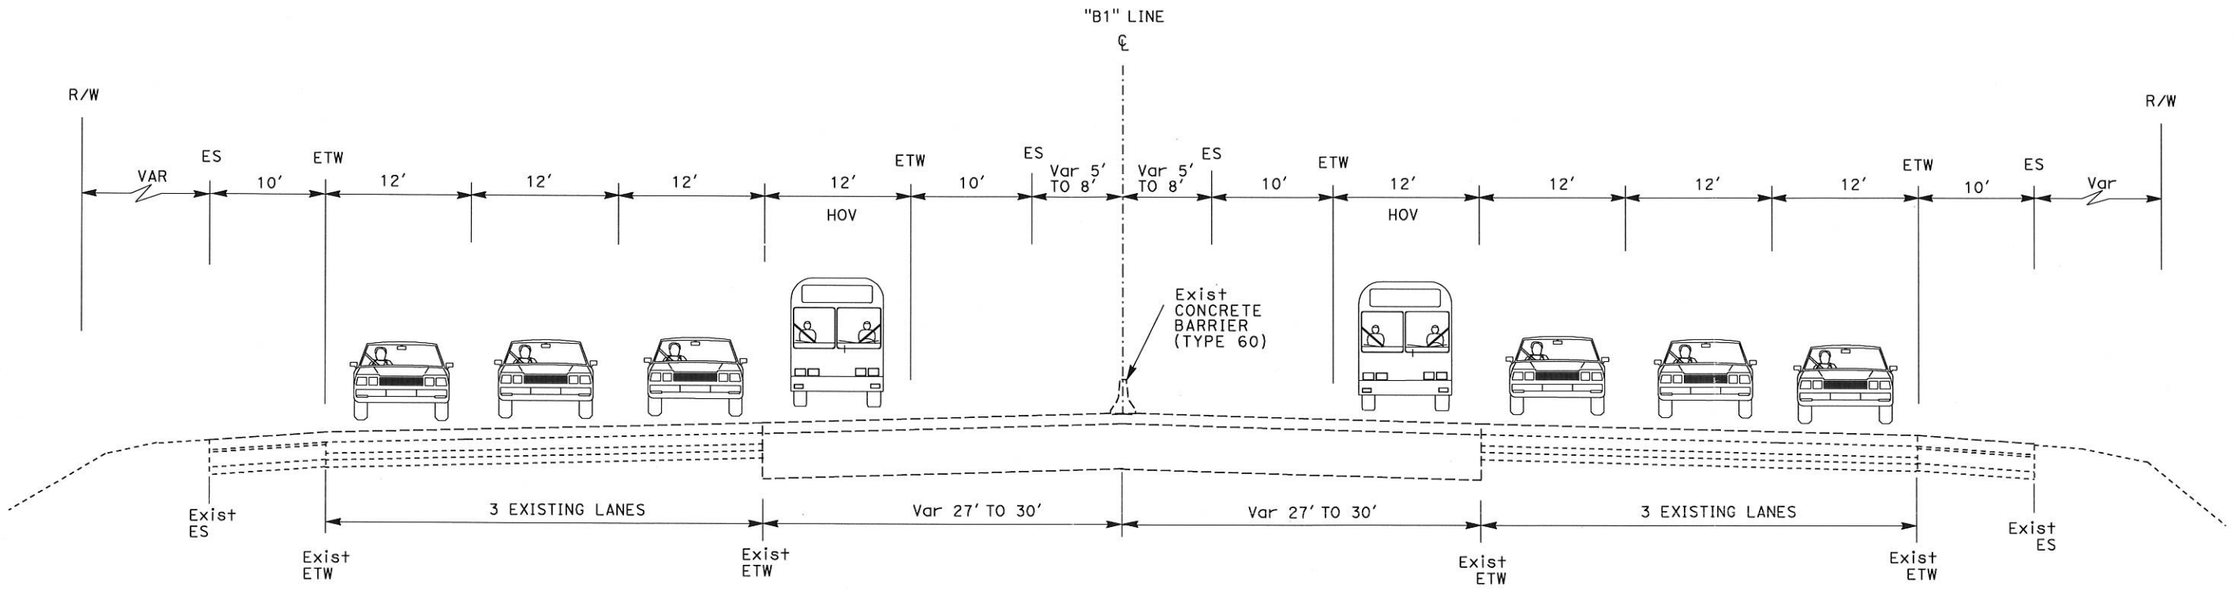


**SOUTHBOUND** **NORTHBOUND**

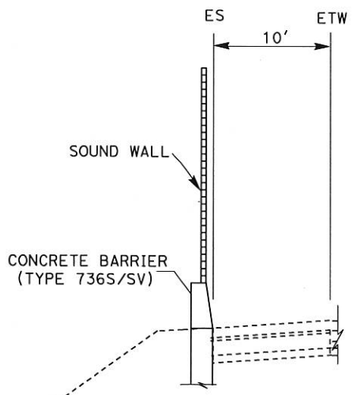


SOUTHBOUND AND NORTHBOUND MAINLINE ROUTE 5
SOUTHBOUND POCKET ROAD ON RAMP

**PROPOSED SOUND WALLS SOUTH OF POCKET ROAD**

# ROUTE 5
# LAGUNA BLVD TO FLORIN ROAD

## TYPICAL CROSS SECTION
NO SCALE

STATE OF CALIFORNIA - DEPARTMENT OF TRANSPORTATION
Caltrans

FUNCTIONAL SUPERVISOR

CALCULATED-DESIGNED BY

CHECKED BY

REVISED BY

DATE REVISED

LAST REVISION 00-00-00 DATE PLOTTED => 07-JAN-2013 TIME PLOTTED => 10:56

BORDER LAST REVISED 4/11/2008

RELATIVE BORDER SCALE IS IN INCHES 0 1 2 3

USERNAME => s113234
DGN FILE => ED_Aternatives1.dgn

CU 00000

EA 000000

| DIST | COUNTY | ROUTE | POST MILES TOTAL PROJECT | SHEET NO. | TOTAL SHEETS |
|---|---|---|---|---|---|
| 03 | Sac | 5 | 9.7/22.5 | | |

REGISTERED CIVIL ENGINEER

PLANS APPROVAL DATE

REGISTERED PROFESSIONAL ENGINEER No. Exp. CIVIL STATE OF CALIFORNIA

*The State of California or its officers or agents shall not be responsible for the accuracy or completeness of electronic copies of this plan sheet.*

To get to the Caltrans web site, go to: http://www.dot.ca.gov

| DATE | REVISED BY | DATE REVISED |
|---|---|---|
| | | |

CALCULATED/ DESIGNED BY

CHECKED BY

PROJECT ENGINEER

STATE OF CALIFORNIA - DEPARTMENT OF TRANSPORTATION
NORTH REGION
OFFICE OF DESIGN, SOUTH
DESIGN BRANCH S10

Caltrans

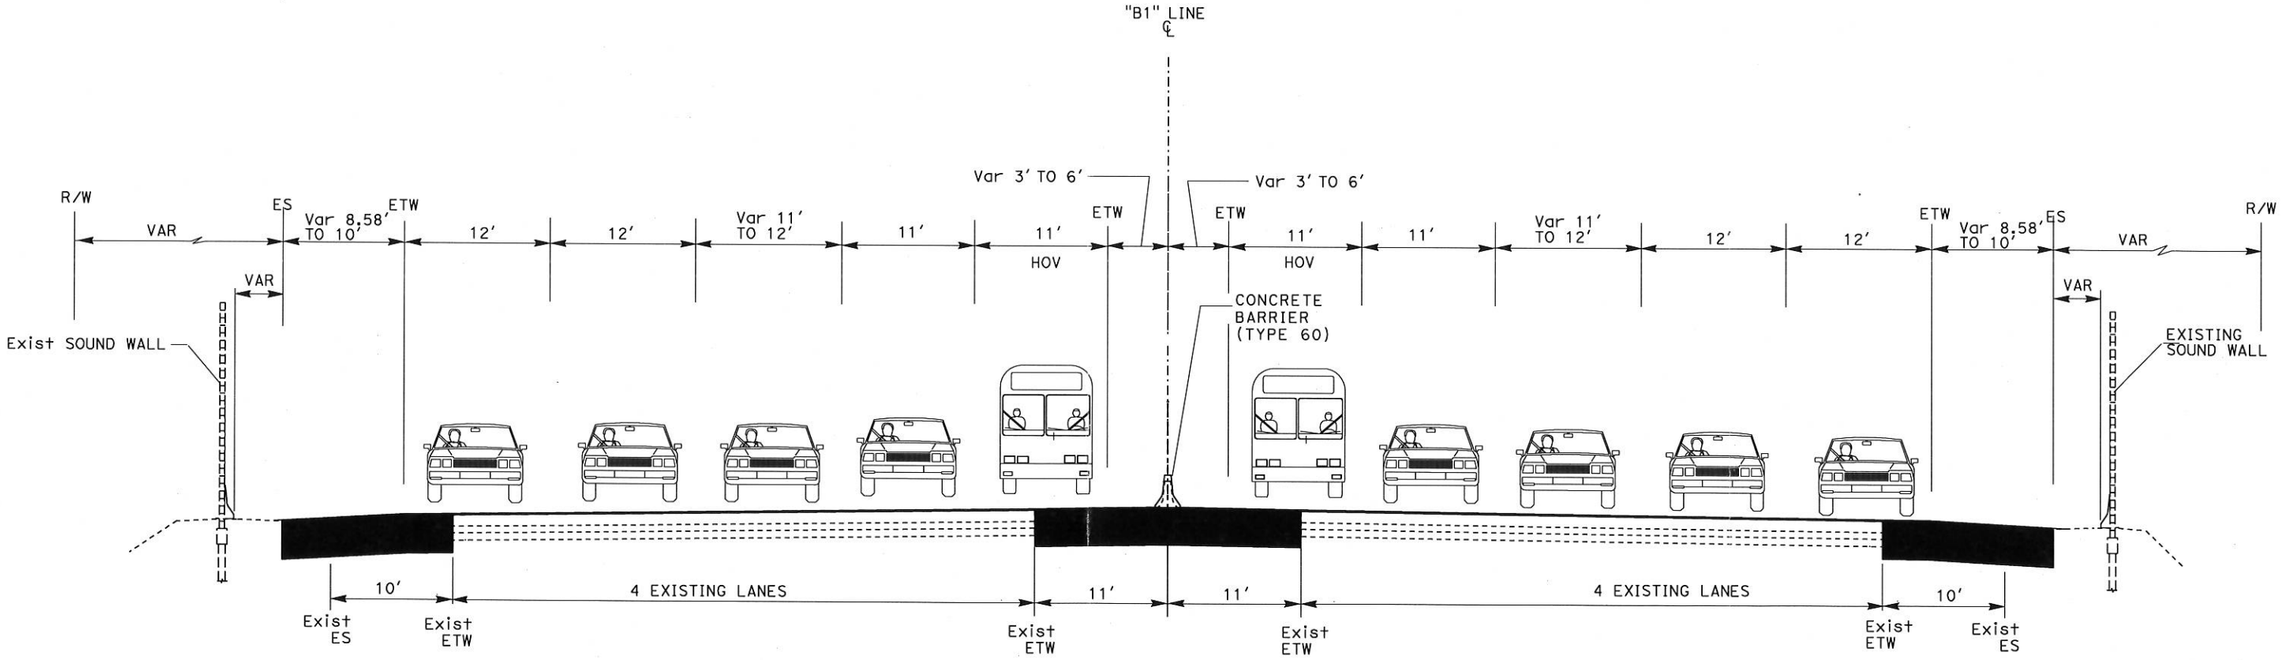


**SOUTHBOUND**

**NORTHBOUND**

# ROUTE 5
# FLORIN ROAD TO US 50

## TYPICAL CROSS SECTION

NO SCALE

LAST REVISION 00-00-00

DATE PLOTTED => 07-JAN-2013
TIME PLOTTED => 10:56

RELATIVE BORDER SCALE IS IN INCHES 0 1 2 3

USERNAME => s113234
DGN FILE => ED_Aternatives1.dgn

CU 03260

EA 3c0001

| DIST | COUNTY | ROUTE | POST MILES TOTAL PROJECT | SHEET NO. | TOTAL SHEETS |
|---|---|---|---|---|---|
| 03 | Sac | 5 | 9.7/22.5 | | |

REGISTERED CIVIL ENGINEER

PLANS APPROVAL DATE

REGISTERED PROFESSIONAL ENGINEER No. 67047 Exp. CIVIL STATE OF CALIFORNIA

The State of California or its officers or agents shall not be responsible for the accuracy or completeness of electronic copies of this plan sheet.

To get to the Caltrans web site, go to: http://www.dot.ca.gov

| DATE | REVISED BY | DATE REVISED |
|---|---|---|
| | | |

CALCULATED/ DESIGNED BY

CHECKED BY

PROJECT ENGINEER

STATE OF CALIFORNIA - DEPARTMENT OF TRANSPORTATION
NORTH REGION
OFFICE OF DESIGN, SOUTH
DESIGN BRANCH S10
Caltrans

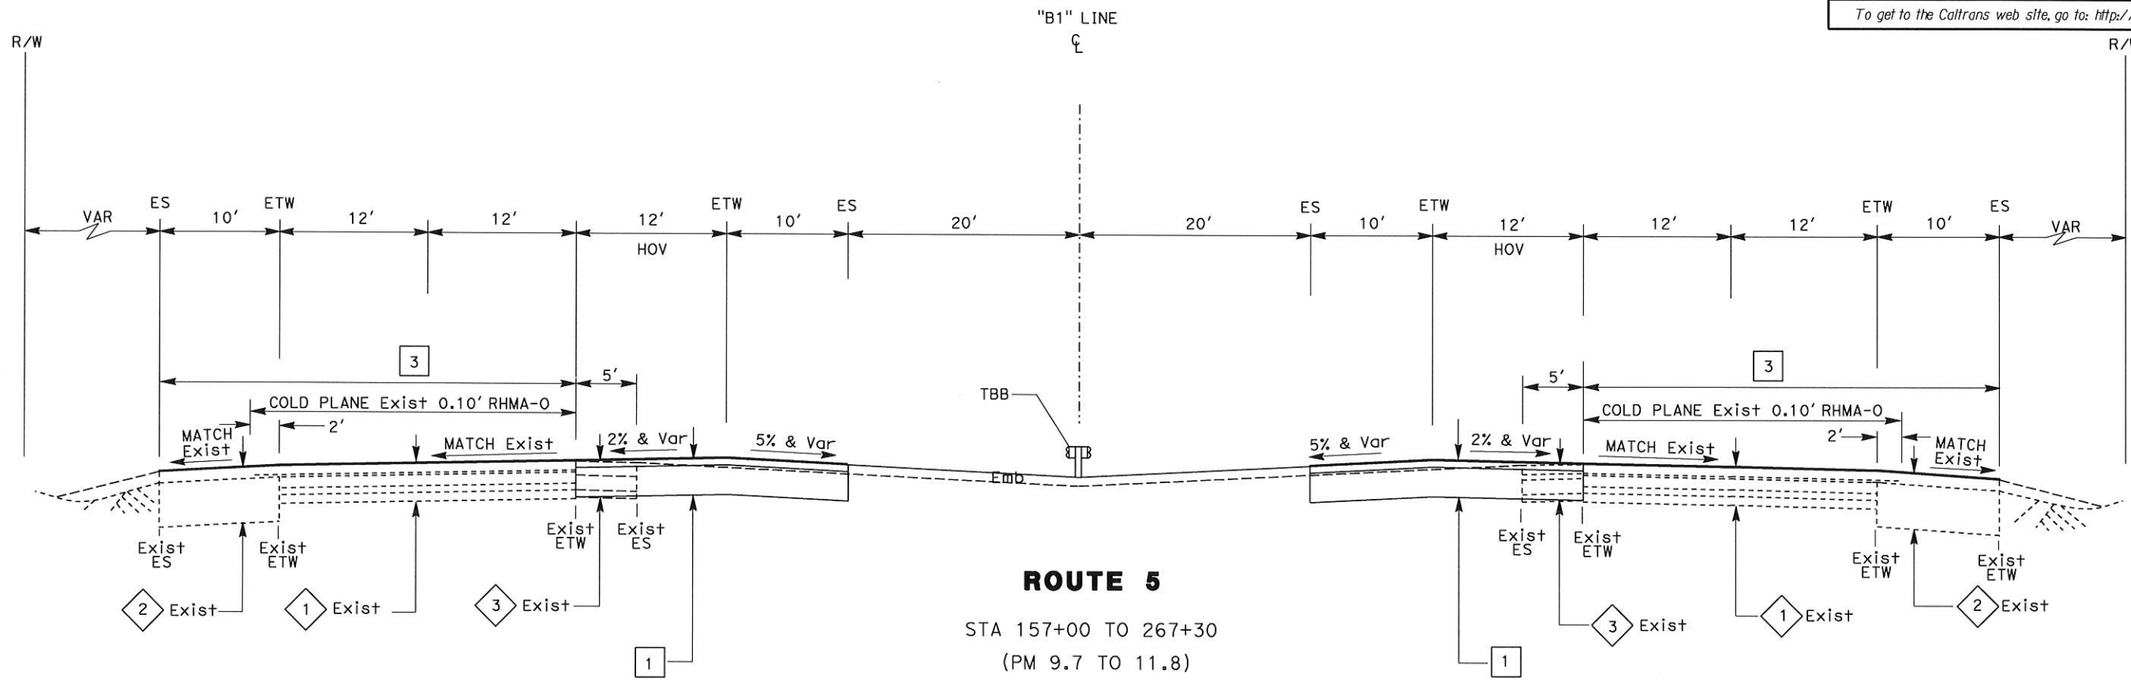


# ROUTE 5

STA 157+00 TO 267+30

(PM 9.7 TO 11.8)

## STRUCTURAL SECTIONS

| | |
|---|---|
| 1 | 0.10' RHMA-O<br>0.45' HMA-A<br>2.00' AB (CLASS 2) |
| 2 | 0.10' RHMA-O<br>0.55' HMA-A<br>2.00' AB (CLASS 2) |
| 3 | 0.10' RHMA-O |

## Exist STRUCTURAL SECTIONS

| | |
|---|---|
| 1 Exist | 0.10' RHMA-O<br>0.25' RHMA-G<br>0.25' HMA<br>GPI<br>0.15'AC<br>0.75' PCC<br>0.45' CTB<br>0.50' LTS |
| 2 Exist | 0.25' RHMA-G<br>0.40' HMA<br>3.00' AB |
| 3 Exist | 0.25' RHMA-G<br>0.25' HMA<br>GPI<br>0.35 'AC<br>1.00' AB<br>0.50' LTS |
| 4 Exist | 0.10' RHMA-O<br>0.25' RHMA-G<br>0.25' HMA<br>GPI<br>0.15' HMA<br>0.66'AC<br>0.80' AB<br>1.00' LTS |
| 5 Exist | 0.25' RHMA-G<br>0.25' HMA<br>GPI<br>0.15' HMA<br>0.20' AC<br>1.00' AB<br>0.50' LTS |
| 6 Exist | 0.25' RHAMA-G<br>0.50' HMA<br>3.05' AB |
| 7 Exist | 0.20' HMA<br>0.46' AC<br>0.80 AB<br>1.00 LTS |
| 8 Exist | 1.05' PCC<br>0.25' AC<br>0.70' AS |
| 9 Exist | 0.85' PCC<br>0.36' TO 1.15' CTPB<br>1.00' AB |
| 10 Exist | 0.75' PCC<br>0.36' TO 1.15' CTPB<br>1.00' AB |
| 11 Exist | 0.25' RHMA-G<br>0.40' HMA<br>0.20' AC<br>1.00' AB<br>0.50' LTS |
| 12 Exist | 0.10' RHMA-O<br>0.25' RHMA-G<br>0.25' HMA<br>GPI<br>0.15' AC<br>0.75' PCC<br>0.45' CTB<br>0.50' LTS |
| 13 Exist | 0.70' PCC<br>0.45' CTB<br>0.80' AS |
| 14 Exist | 0.75 PCC<br>0.45 CTB<br>0.50 LS |
| 14a Exist | AC<br>0.75 PCC<br>0.45 CTB<br>0.50 LS |
| 15 Exist | 0.50' AC<br>0.75' CTB<br>0.50 LS |
| 16 Exist | 0.20' AC<br>1.00' AB<br>0.50' LTS |

# TYPICAL CROSS SECTION

NO SCALE

**X-1**

LAST REVISION 00-00-00
DATE PLOTTED => 10-APR-2013
TIME PLOTTED => 09:22

RELATIVE BORDER SCALE IS IN INCHES 0 1 2 3

USERNAME => S113234
DGN FILE => X1.dgn

CU 03260

EA 3c0001

| Dist | COUNTY | ROUTE | POST MILES TOTAL PROJECT | SHEET No. | TOTAL SHEETS |
|---|---|---|---|---|---|
| | | | | | |

REGISTERED CIVIL ENGINEER DATE

REGISTERED PROFESSIONAL ENGINEER — No. — Exp. — CIVIL — STATE OF CALIFORNIA

PLANS APPROVAL DATE

THE STATE OF CALIFORNIA OR ITS OFFICERS OR AGENTS SHALL NOT BE RESPONSIBLE FOR THE ACCURACY OR COMPLETENESS OF SCANNED COPIES OF THIS PLAN SHEET.

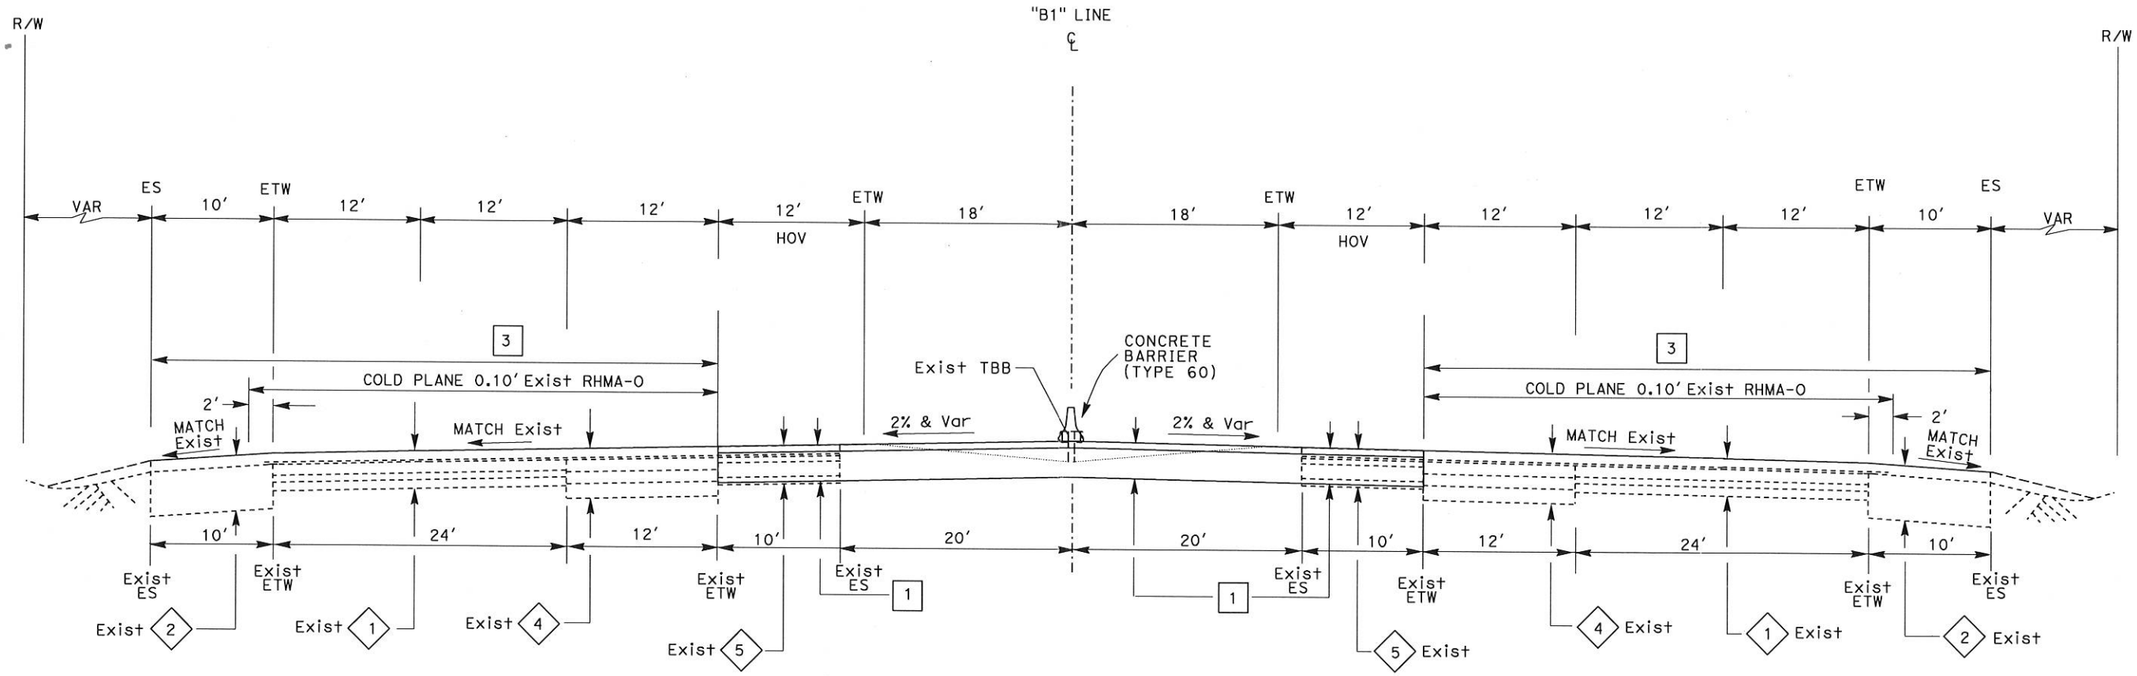


## ROUTE 5

STA 267+30 TO 336+50

(PM 11.8 TO 12.9)

# TYPICAL CROSS SECTION

NO SCALE

**X-2**

REVISED BY | DATE REVISED

CALCULATED-DESIGNED BY | CHECKED BY

FUNCTIONAL SUPERVISOR

STATE OF CALIFORNIA - DEPARTMENT OF TRANSPORTATION

Caltrans

LAST REVISION 00-00-00 | DATE PLOTTED => 19-DEC-2012 | TIME PLOTTED => 15:07

BORDER LAST REVISED 4/11/2008

RELATIVE BORDER SCALE IS IN INCHES 0 1 2 3

USERNAME => S113234

DGN FILE => X2.dgn

CU 00000

EA 000000

| DIST | COUNTY | ROUTE | POST MILES TOTAL PROJECT | SHEET NO. | TOTAL SHEETS |
|---|---|---|---|---|---|
| 03 | Sac | 5 | 9.7/22.5 | | |

REGISTERED CIVIL ENGINEER

PLANS APPROVAL DATE

REGISTERED PROFESSIONAL ENGINEER — No. — Exp. — CIVIL — STATE OF CALIFORNIA

The State of California or its officers or agents shall not be responsible for the accuracy or completeness of electronic copies of this plan sheet.

To get to the Caltrans web site, go to: http://www.dot.ca.gov

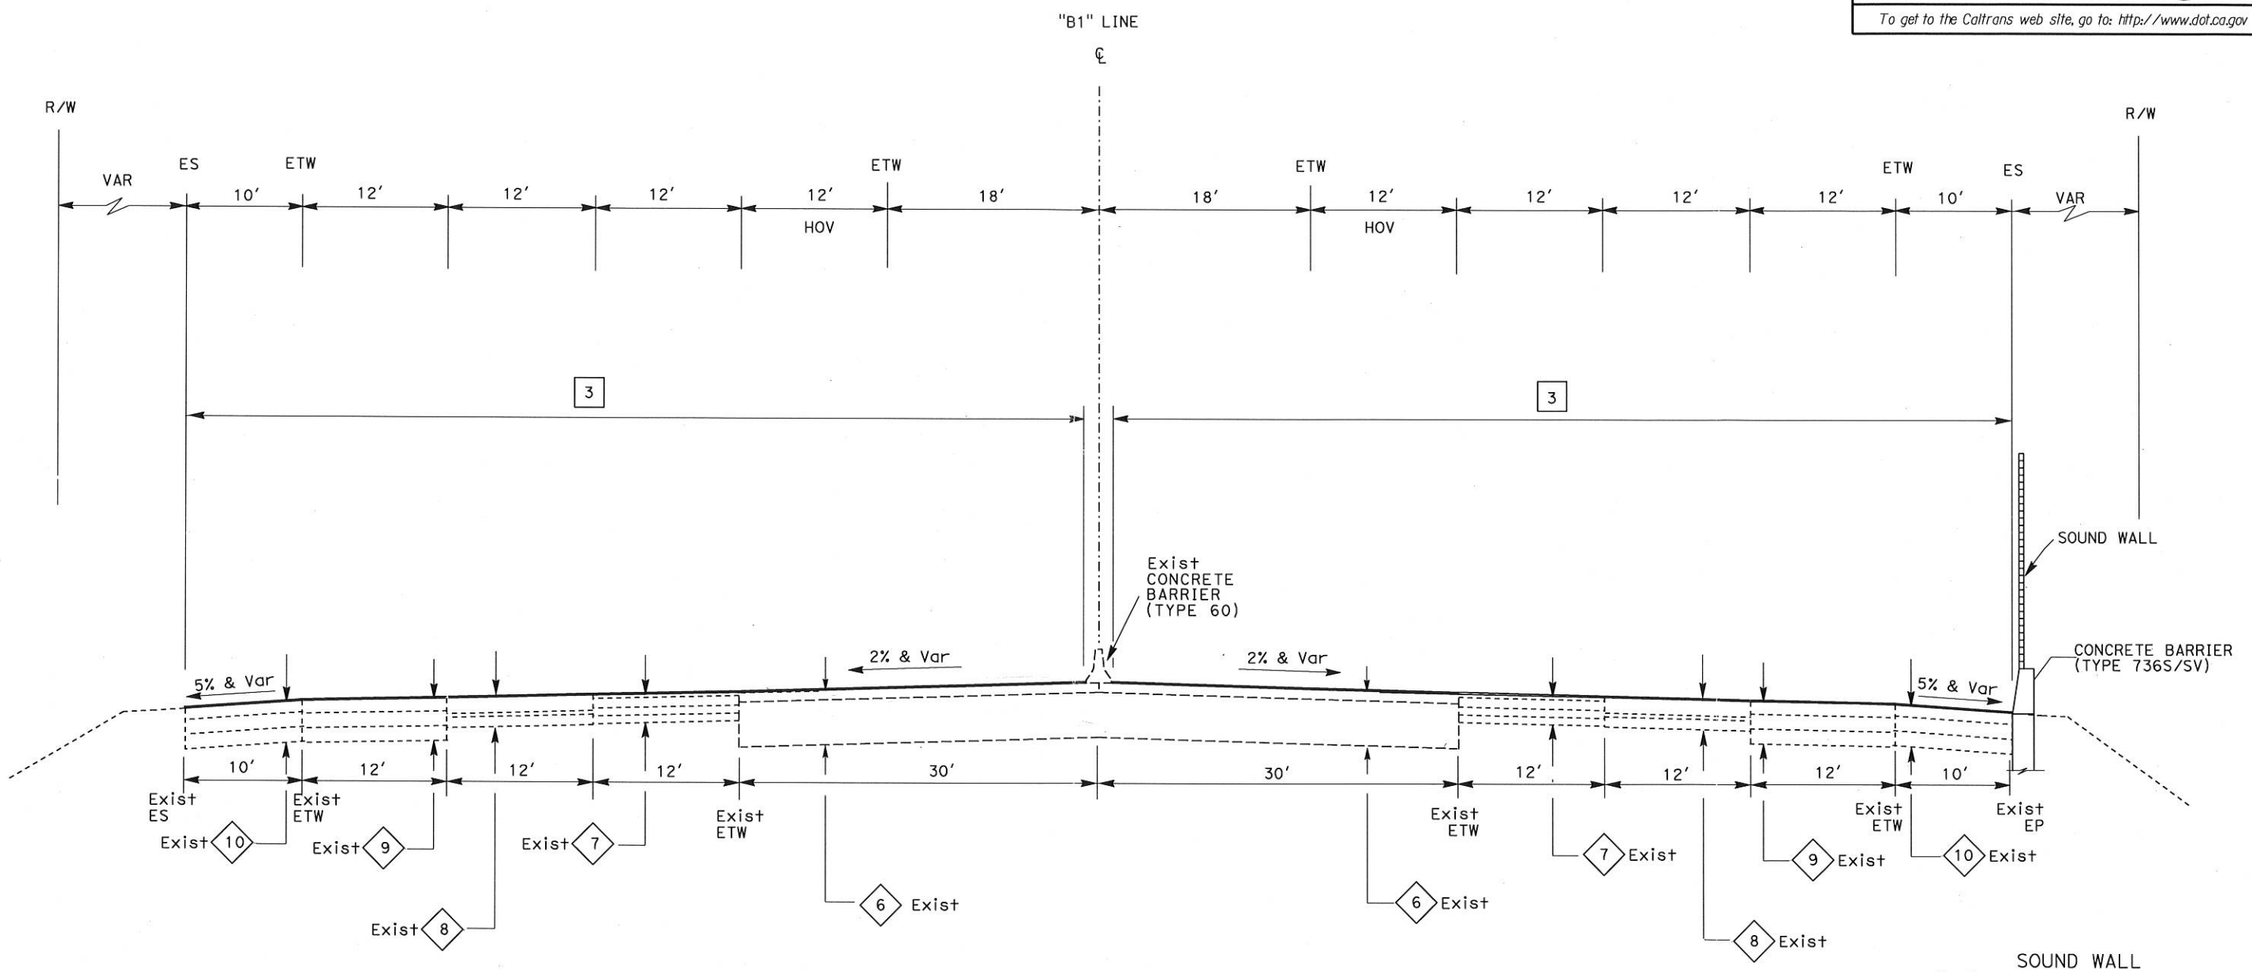


**SOUTHBOUND** **ROUTE 5** **NORTHBOUND**

SOUND WALL
"B1" 465+00 TO 477+00 RT

## PM 13.0 TO 15.6

"B1" 342+30 (MORRISON CREEK) TO 476+80 (RTE 5/160 Sep OH)

# TYPICAL CROSS SECTION

NO SCALE

**X-3**

DATE | REVISED BY | DATE REVISED

CALCULATED/ DESIGNED BY

CHECKED BY

PROJECT ENGINEER

STATE OF CALIFORNIA - DEPARTMENT OF TRANSPORTATION
NORTH REGION
OFFICE OF DESIGN, SOUTH
DESIGN BRANCH S10

Caltrans

LAST REVISION 00-00-00 | DATE PLOTTED => 19-DEC-2012 | TIME PLOTTED => 14:27

RELATIVE BORDER SCALE IS IN INCHES 0 1 2 3

USERNAME => S113234
DGN FILE => X3.dgn

CU 03260

EA 3c0001

| Dist | COUNTY | ROUTE | POST MILES TOTAL PROJECT | SHEET No. | TOTAL SHEETS |
|---|---|---|---|---|---|
| | | | | | |

REGISTERED CIVIL ENGINEER DATE

PLANS APPROVAL DATE

REGISTERED PROFESSIONAL ENGINEER No. Exp. CIVIL STATE OF CALIFORNIA

*THE STATE OF CALIFORNIA OR ITS OFFICERS OR AGENTS SHALL NOT BE RESPONSIBLE FOR THE ACCURACY OR COMPLETENESS OF SCANNED COPIES OF THIS PLAN SHEET.*

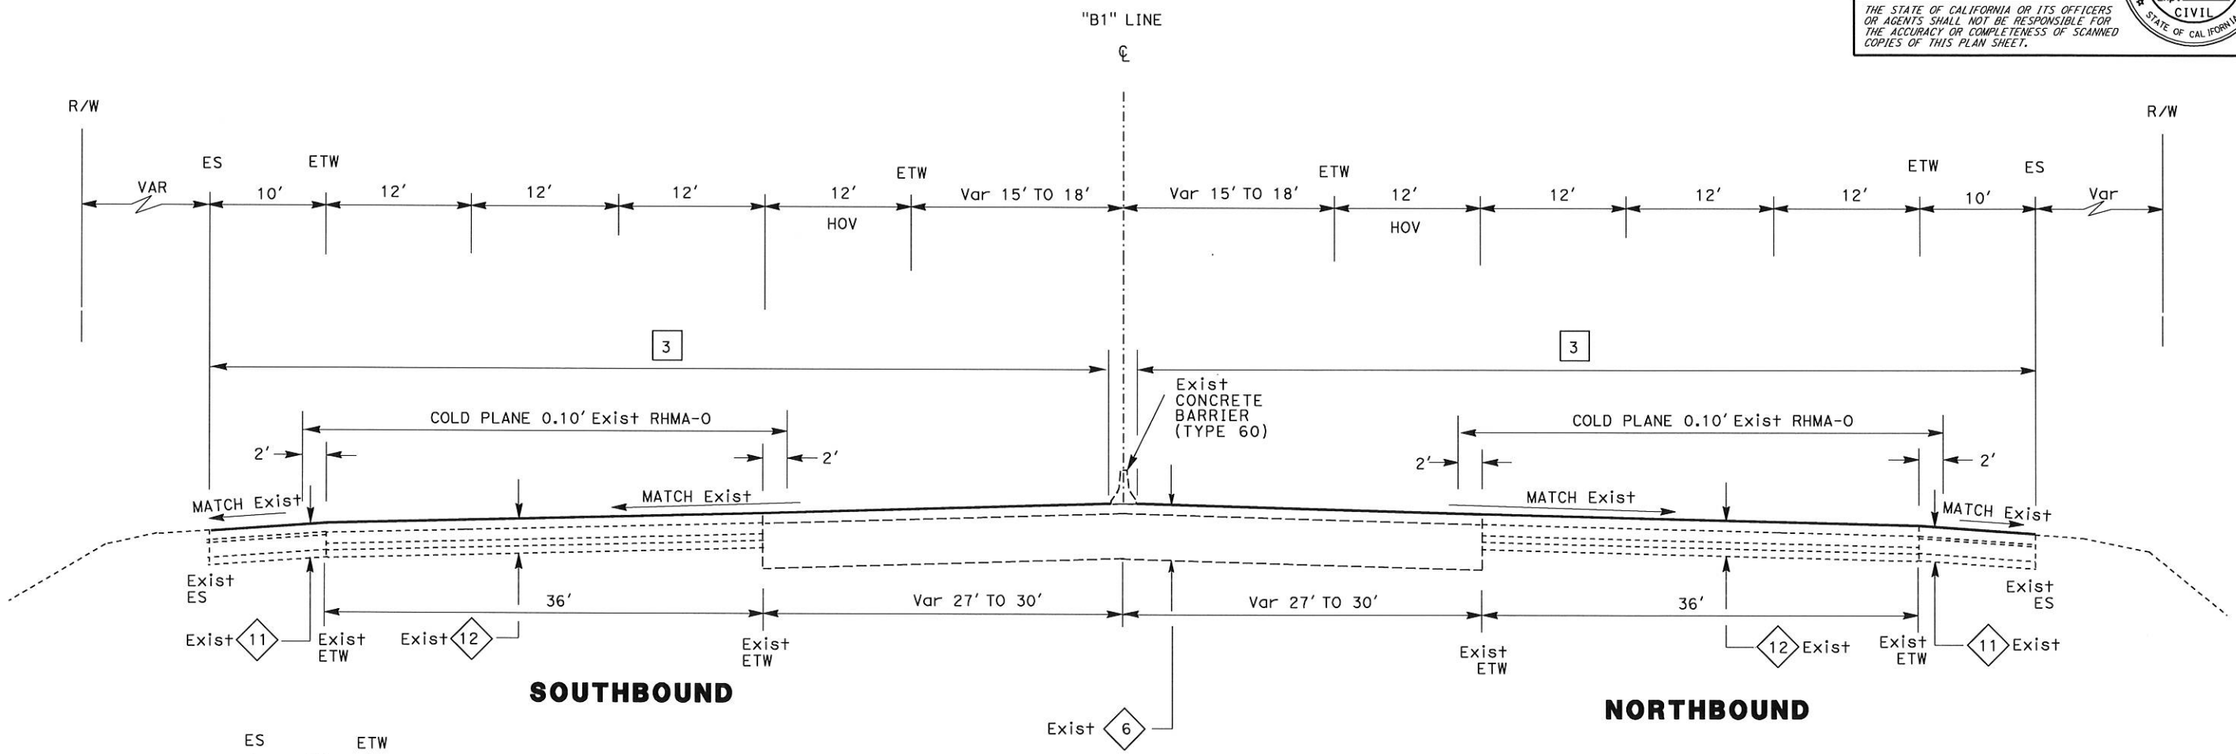


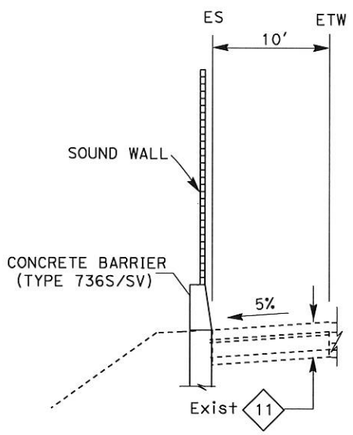


"B1" 481+60TO 500+10 LT
RAMP 5+60 TO 12+00 LT (SB POCKET RD SLIP ON-RAMP)

**ROUTE 5**

**PM 15.7 TO 16.9**

482+10 ( 5/160 SEP OH) TO 547+36 (FLORIN RD)

# TYPICAL CROSS SECTION

NO SCALE

**X-4**

REVISED BY | DATE REVISED

CALCULATED-DESIGNED BY | CHECKED BY

FUNCTIONAL SUPERVISOR

STATE OF CALIFORNIA - DEPARTMENT OF TRANSPORTATION

Caltrans

LAST REVISION 00-00-00 | DATE PLOTTED => 10-APR-2013 | TIME PLOTTED => 09:19

BORDER LAST REVISED 4/11/2008 | RELATIVE BORDER SCALE IS IN INCHES 0 1 2 3 | USERNAME => S113234 | DGN FILE => X4.dgn | CU 00000 | EA 000000

| Dist | COUNTY | ROUTE | POST MILES TOTAL PROJECT | SHEET No. | TOTAL SHEETS |
|---|---|---|---|---|---|
| | | | | | |

REGISTERED CIVIL ENGINEER DATE

PLANS APPROVAL DATE

REGISTERED PROFESSIONAL ENGINEER — No. — Exp. — CIVIL — STATE OF CALIFORNIA

THE STATE OF CALIFORNIA OR ITS OFFICERS OR AGENTS SHALL NOT BE RESPONSIBLE FOR THE ACCURACY OR COMPLETENESS OF SCANNED COPIES OF THIS PLAN SHEET.

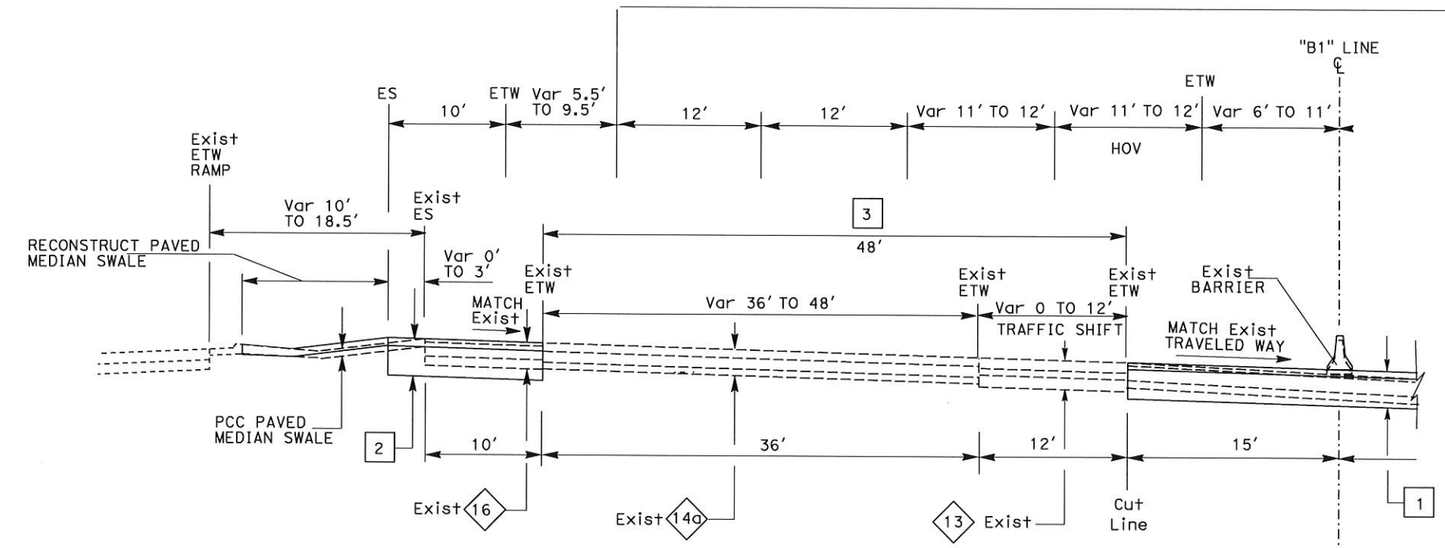


**SOUTHBOUND**

562+00 to 564+47

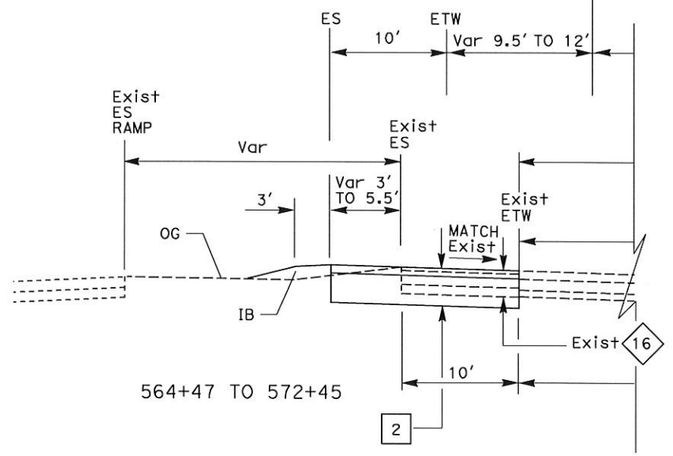


564+47 TO 572+45

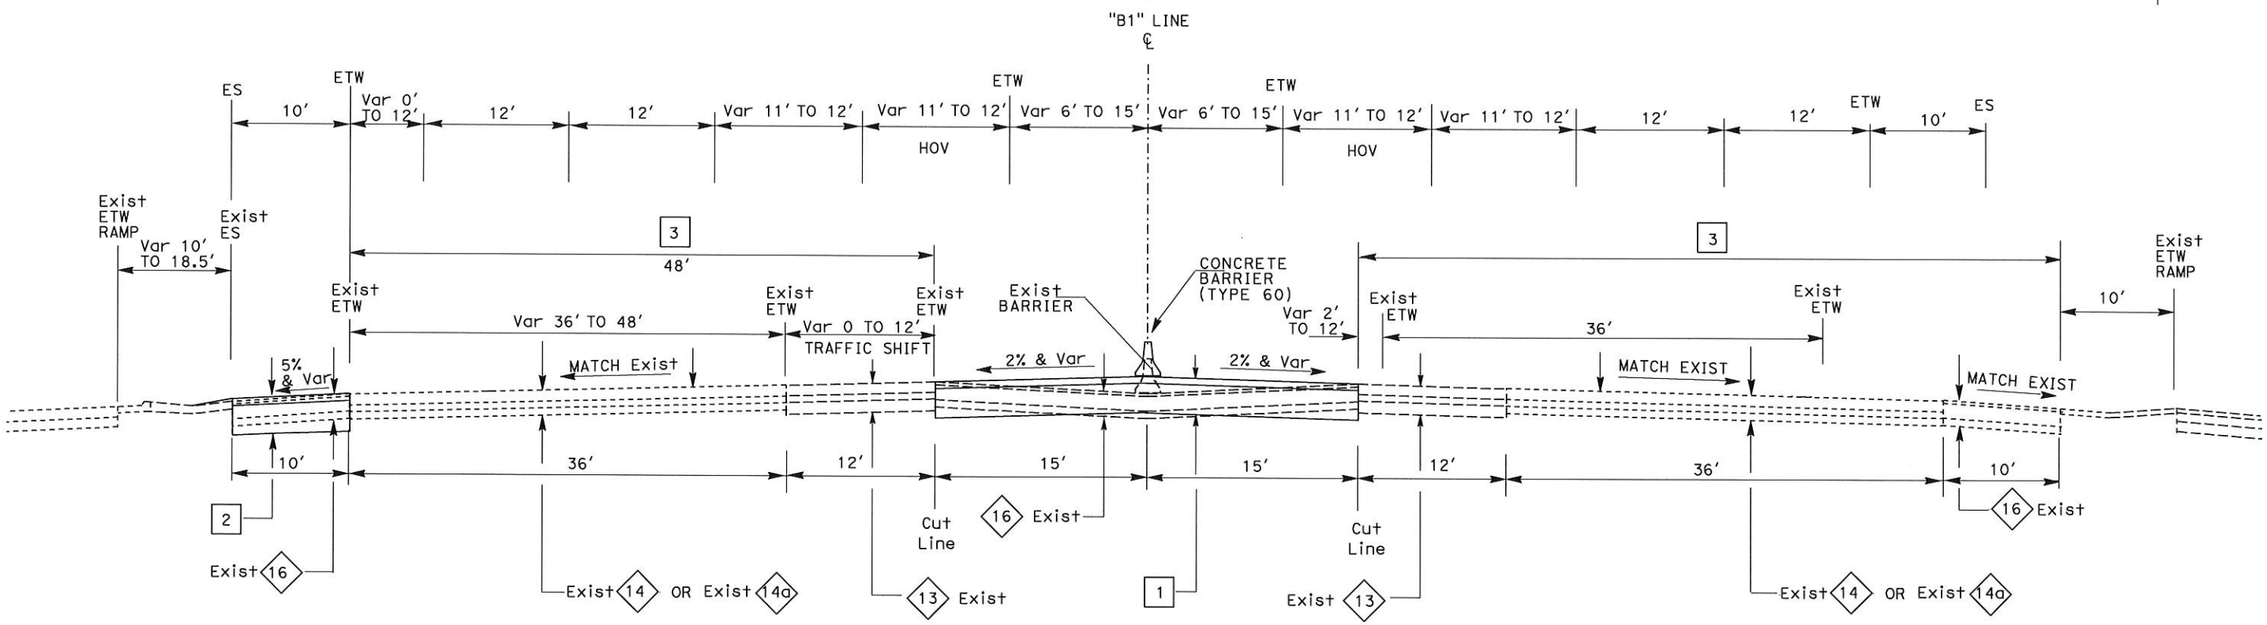


**SOUTHBOUND** **NORTHBOUND**

**ROUTE 5**

**PM 16.9 TO 17.4**

547+36 (FLORIN RD) TO 576+00

# TYPICAL CROSS SECTION

NO SCALE

**X-5**

REVISED BY | DATE REVISED

CALCULATED-DESIGNED BY | CHECKED BY

FUNCTIONAL SUPERVISOR

STATE OF CALIFORNIA - DEPARTMENT OF TRANSPORTATION

Caltrans

LAST REVISION 00-00-00 | DATE PLOTTED => 10-APR-2013 | TIME PLOTTED => 09:21

BORDER LAST REVISED 4/11/2008 | RELATIVE BORDER SCALE IS IN INCHES 0 1 2 3 | USERNAME => S113234 | DGN FILE => X5.dgn | CU 00000 | EA 000000

| DIST | COUNTY | ROUTE | POST MILES TOTAL PROJECT | SHEET NO. | TOTAL SHEETS |
|---|---|---|---|---|---|
| 03 | Sac | 5 | 9.7/22.5 | | |

REGISTERED CIVIL ENGINEER

PLANS APPROVAL DATE

REGISTERED PROFESSIONAL ENGINEER — No. — Exp. — CIVIL — STATE OF CALIFORNIA

*The State of California or its officers or agents shall not be responsible for the accuracy or completeness of electronic copies of this plan sheet.*

*To get to the Caltrans web site, go to: http://www.dot.ca.gov*

NOTE:

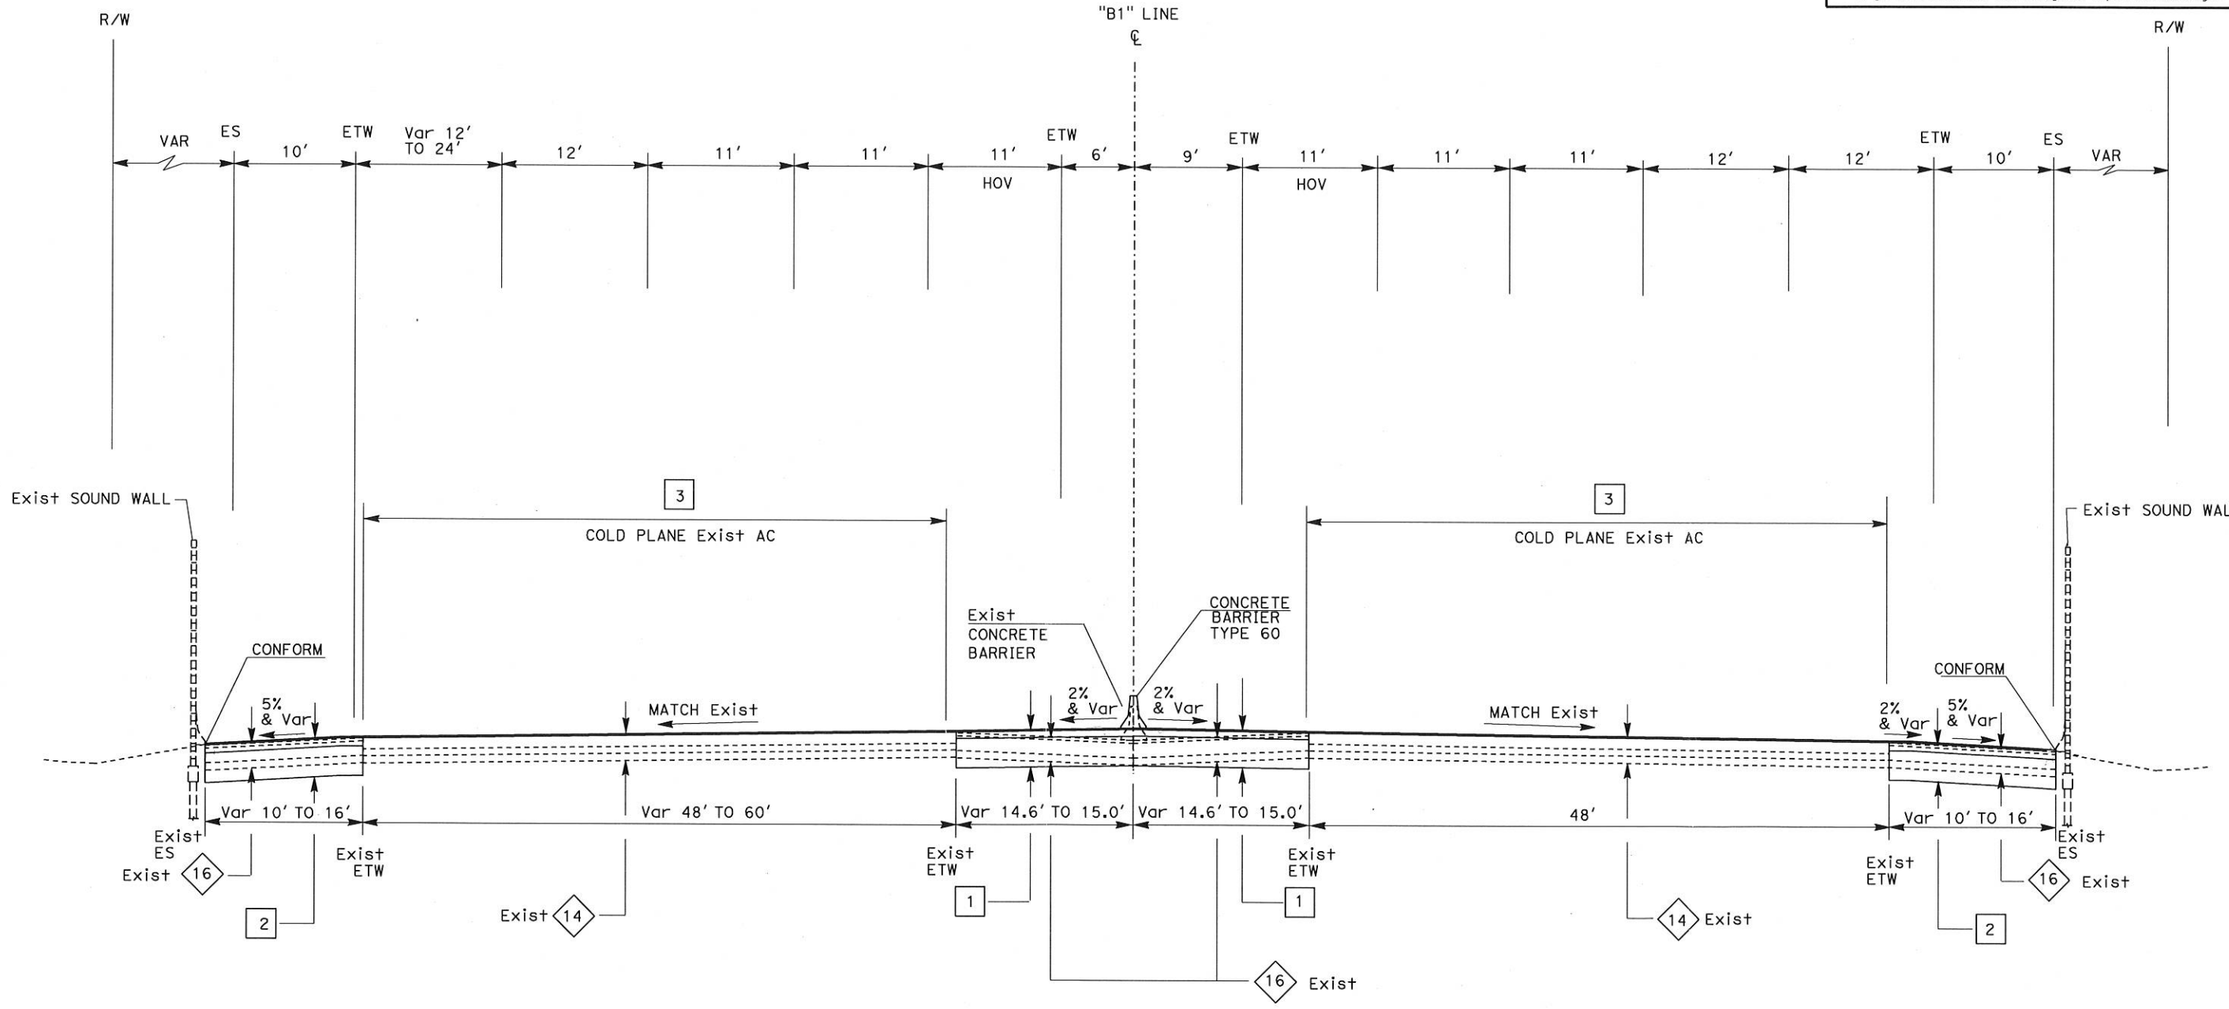


**SOUTHBOUND** **ROUTE 5** **NORTHBOUND**

STA 576+00 TO 601+50

PM 17.38 TO 17.93

# TYPICAL CROSS SECTION

NO SCALE

**X-6**

| DATE | REVISED BY | DATE REVISED |
|---|---|---|
| | | |

CALCULATED/ DESIGNED BY

CHECKED BY

PROJECT ENGINEER

STATE OF CALIFORNIA - DEPARTMENT OF TRANSPORTATION
NORTH REGION
OFFICE OF DESIGN, SOUTH
DESIGN BRANCH S10

Caltrans

LAST REVISION 00-00-00 DATE PLOTTED => 20-DEC-2012 TIME PLOTTED => 10:24

RELATIVE BORDER SCALE IS IN INCHES 0 1 2 3

USERNAME => s113234
DGN FILE => X-6.dgn

CU

EA 3c0001

| DIST | COUNTY | ROUTE | POST MILES TOTAL PROJECT | SHEET NO. | TOTAL SHEETS |
|---|---|---|---|---|---|
| 03 | Sac | 5 | 9.7/22.5 | | |

REGISTERED CIVIL ENGINEER

PLANS APPROVAL DATE

REGISTERED PROFESSIONAL ENGINEER — No. — Exp. — CIVIL — STATE OF CALIFORNIA

*The State of California or its officers or agents shall not be responsible for the accuracy or completeness of electronic copies of this plan sheet.*

*To get to the Caltrans web site, go to: http://www.dot.ca.gov*

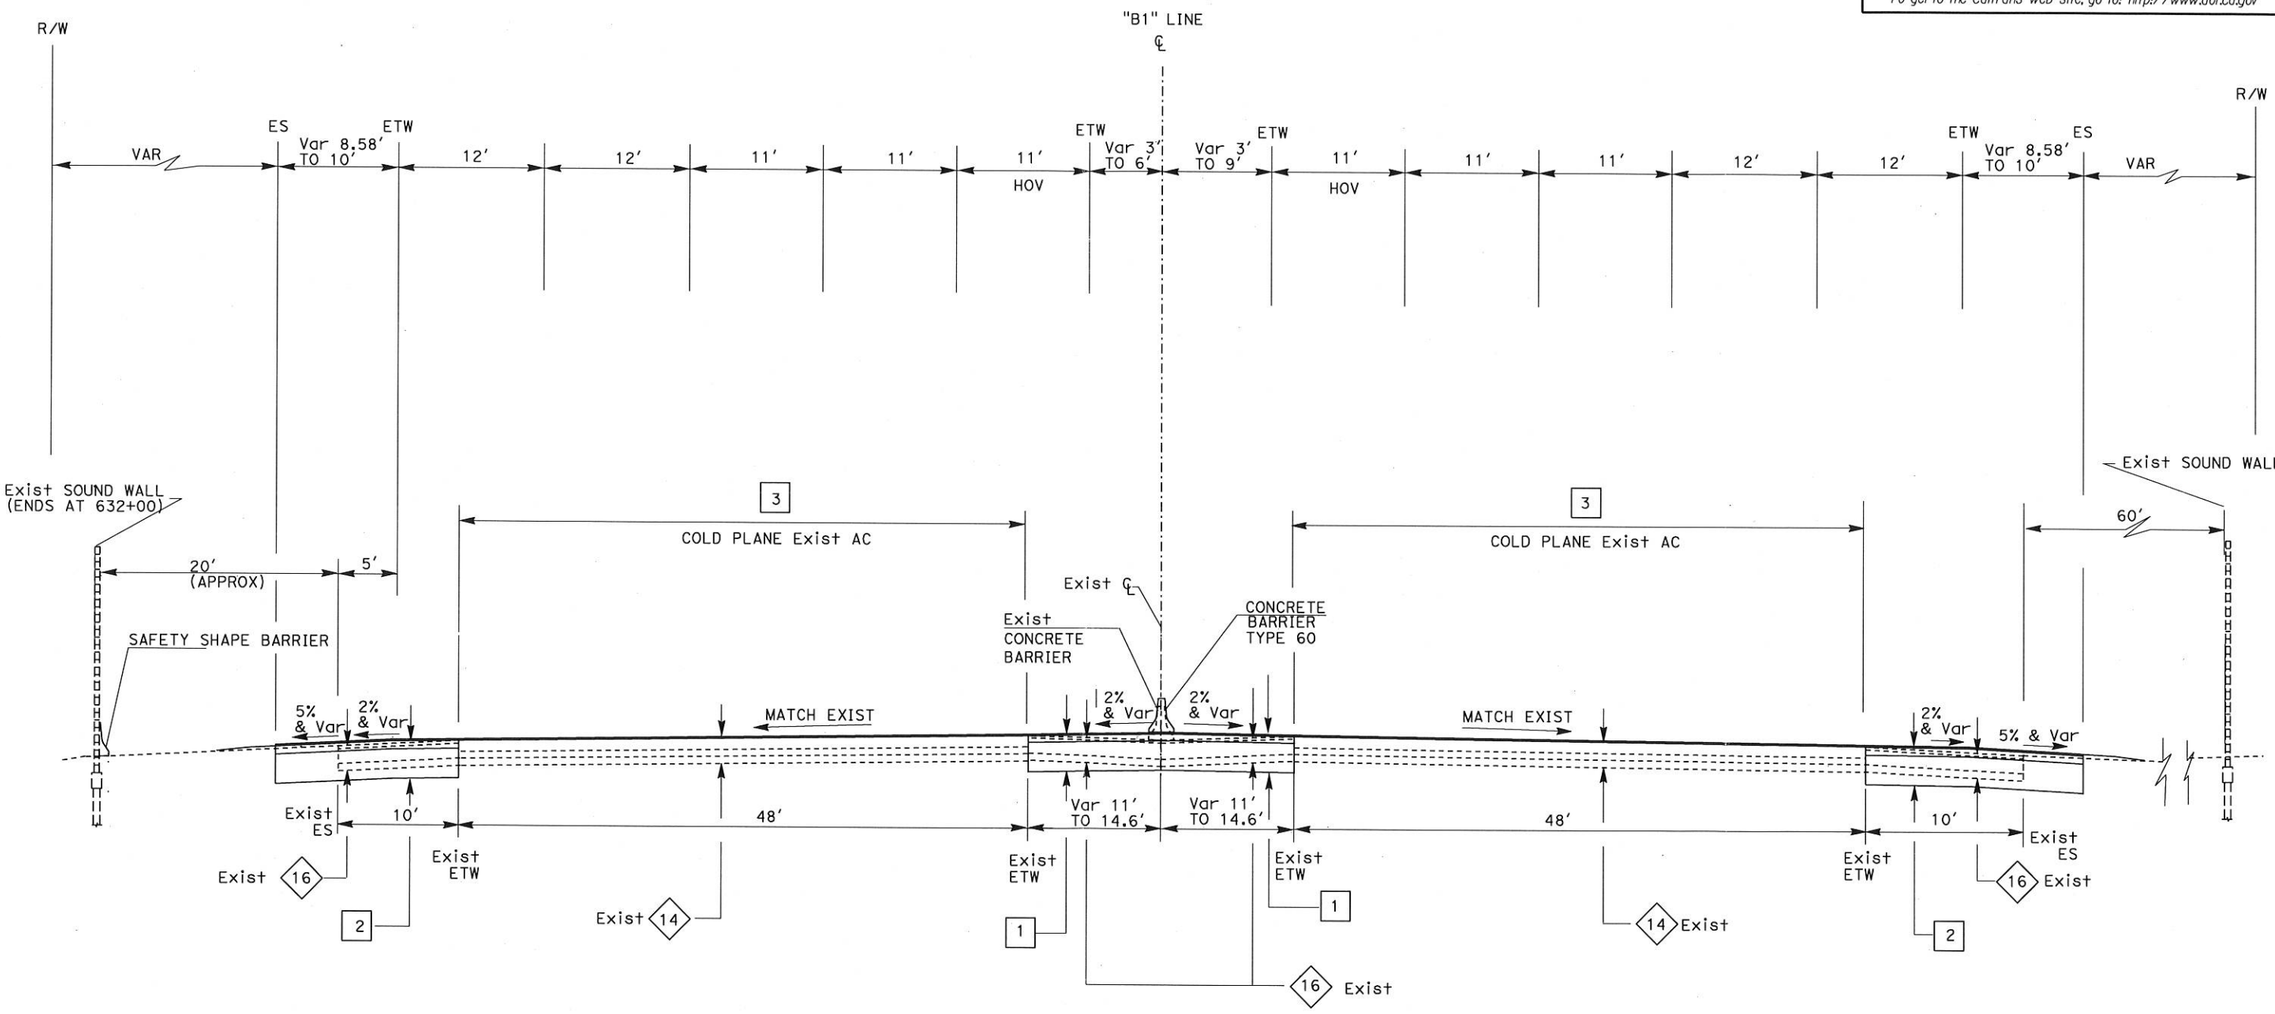


**SOUTHBOUND** **NORTHBOUND**

## ROUTE 5

STA 601+50 TO 638+85 (43rd AVE UC)

PM 17.93 TO 18.7

# TYPICAL CROSS SECTION

NO SCALE

**X-7**

| DATE | REVISED BY | DATE REVISED |
|---|---|---|
| | | |

CALCULATED/ DESIGNED BY

CHECKED BY

PROJECT ENGINEER

STATE OF CALIFORNIA - DEPARTMENT OF TRANSPORTATION
NORTH REGION
OFFICE OF DESIGN, SOUTH
DESIGN BRANCH S10

Caltrans

LAST REVISION 00-00-00 DATE PLOTTED => 20-DEC-2012 TIME PLOTTED => 10:36

RELATIVE BORDER SCALE IS IN INCHES 0 1 2 3

USERNAME => s113234
DGN FILE => X-7.dgn

CU 03260

EA 3c0001

| DIST | COUNTY | ROUTE | POST MILES TOTAL PROJECT | SHEET NO. | TOTAL SHEETS |
|---|---|---|---|---|---|
| 03 | Sac | 5 | 9.7/22.5 | | |

REGISTERED CIVIL ENGINEER

PLANS APPROVAL DATE

REGISTERED PROFESSIONAL ENGINEER — No. — Exp. — CIVIL — STATE OF CALIFORNIA

*The State of California or its officers or agents shall not be responsible for the accuracy or completeness of electronic copies of this plan sheet.*

*To get to the Caltrans web site, go to: http://www.dot.ca.gov*

* 8' AT BRIDGE APPROACH (35 th AVE UC RAMP)

** 7.58' AT BRIDGE APPROACH (35 th AVE UC RAMP)

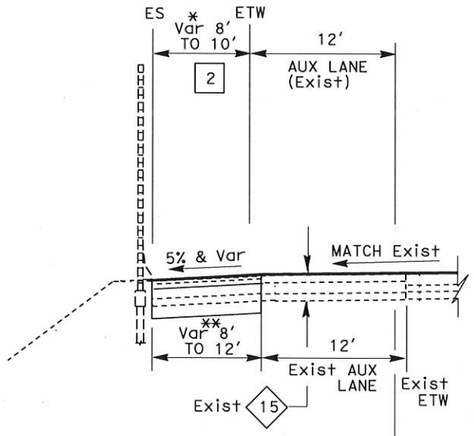


660+40 TO 664+36 (35th AVE UC)

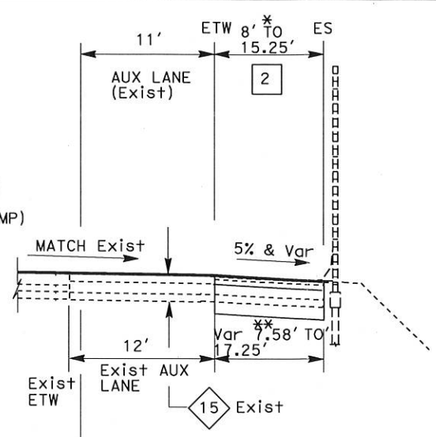


657+50 TO 664+36 (35th AVE UC)

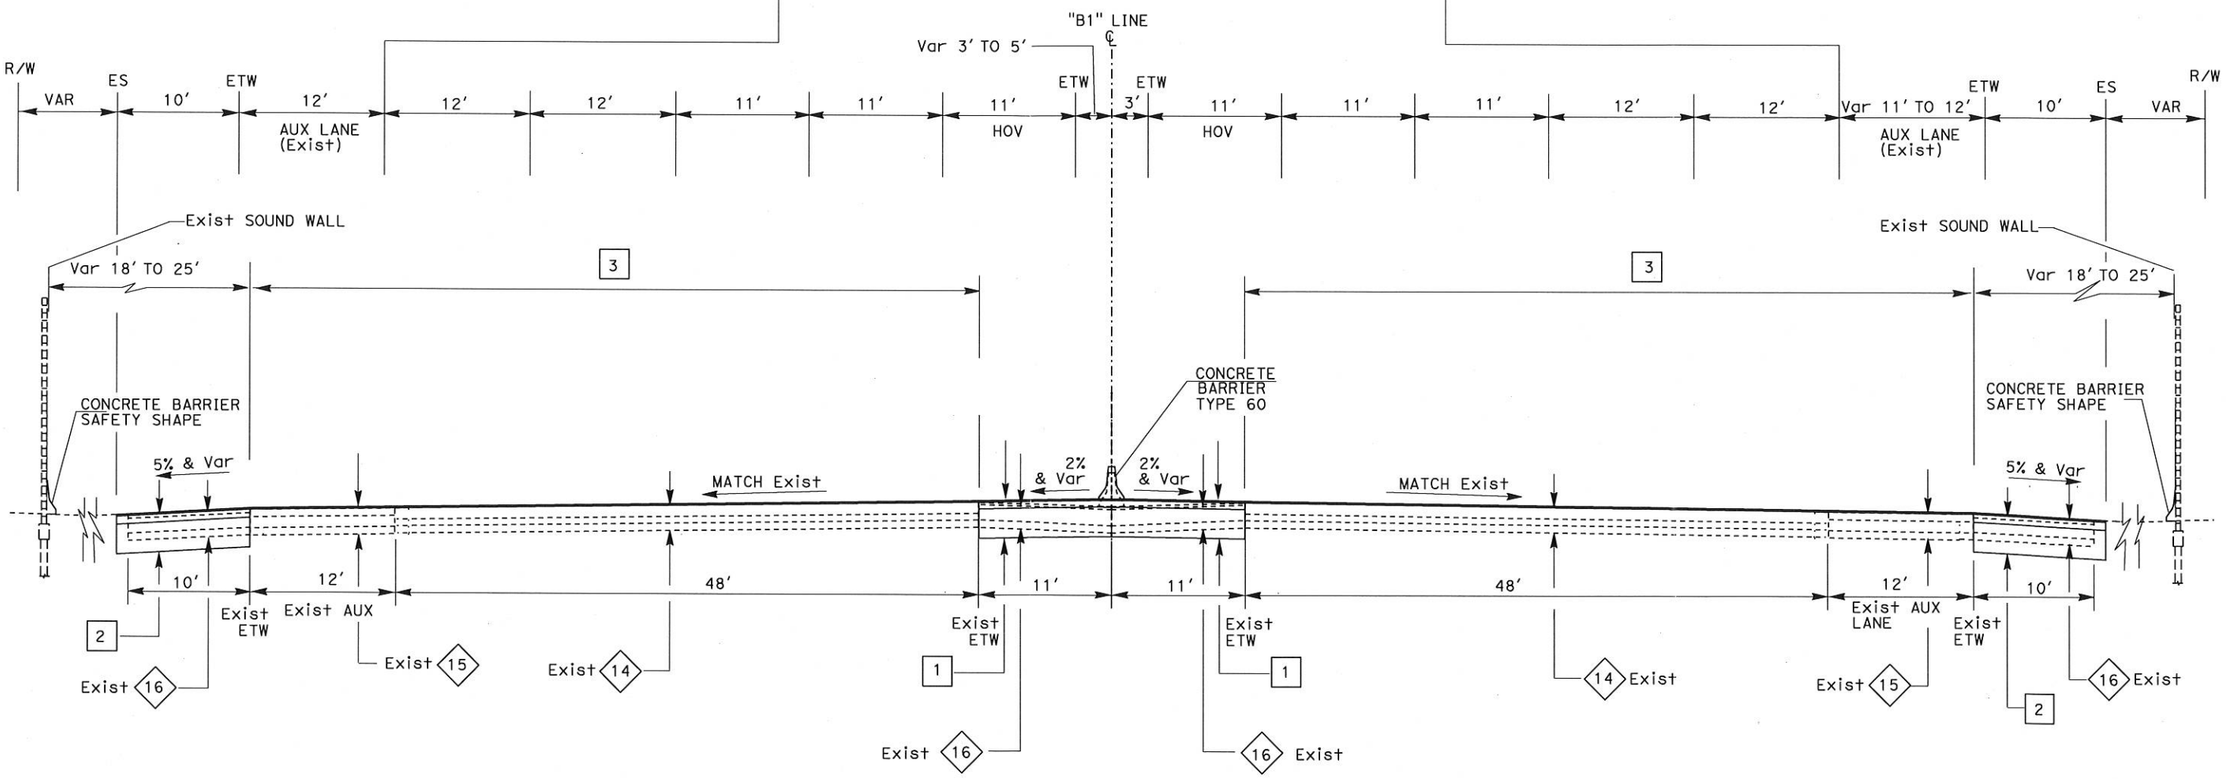


**SOUTHBOUND** **NORTHBOUND**

## ROUTE 5

STA 640+27 (43rd AVE UC) TO 664+36 (35th AVE UC)

PM 18.7 TO 19.10

# TYPICAL CROSS SECTION

NO SCALE

**X-8**

DATE REVISED BY / DATE REVISED

CALCULATED/ DESIGNED BY / CHECKED BY

PROJECT ENGINEER

STATE OF CALIFORNIA - DEPARTMENT OF TRANSPORTATION
NORTH REGION
OFFICE OF DESIGN, SOUTH
DESIGN BRANCH S10
Caltrans

LAST REVISION 00-00-00 | DATE PLOTTED => 20-DEC-2012 | TIME PLOTTED => 11:07

RELATIVE BORDER SCALE IS IN INCHES 0 1 2 3

USERNAME => s113234
DGN FILE => X-8.dgn

CU 03260

EA 3c0001

| DIST | COUNTY | ROUTE | POST MILES TOTAL PROJECT | SHEET NO. | TOTAL SHEETS |
|---|---|---|---|---|---|
| 03 | Sac | 5 | 9.7/22.5 | | |

REGISTERED CIVIL ENGINEER

PLANS APPROVAL DATE

REGISTERED PROFESSIONAL ENGINEER No. EXP. CIVIL STATE OF CALIFORNIA

The State of California or its officers or agents shall not be responsible for the accuracy or completeness of electronic copies of this plan sheet.

To get to the Caltrans web site, go to: http://www.dot.ca.gov

| DATE | REVISED BY | DATE REVISED |
|---|---|---|
| | | |

CALCULATED/DESIGNED BY

CHECKED BY

PROJECT ENGINEER

STATE OF CALIFORNIA - DEPARTMENT OF TRANSPORTATION
NORTH REGION
OFFICE OF DESIGN, SOUTH
DESIGN BRANCH S10

Caltrans

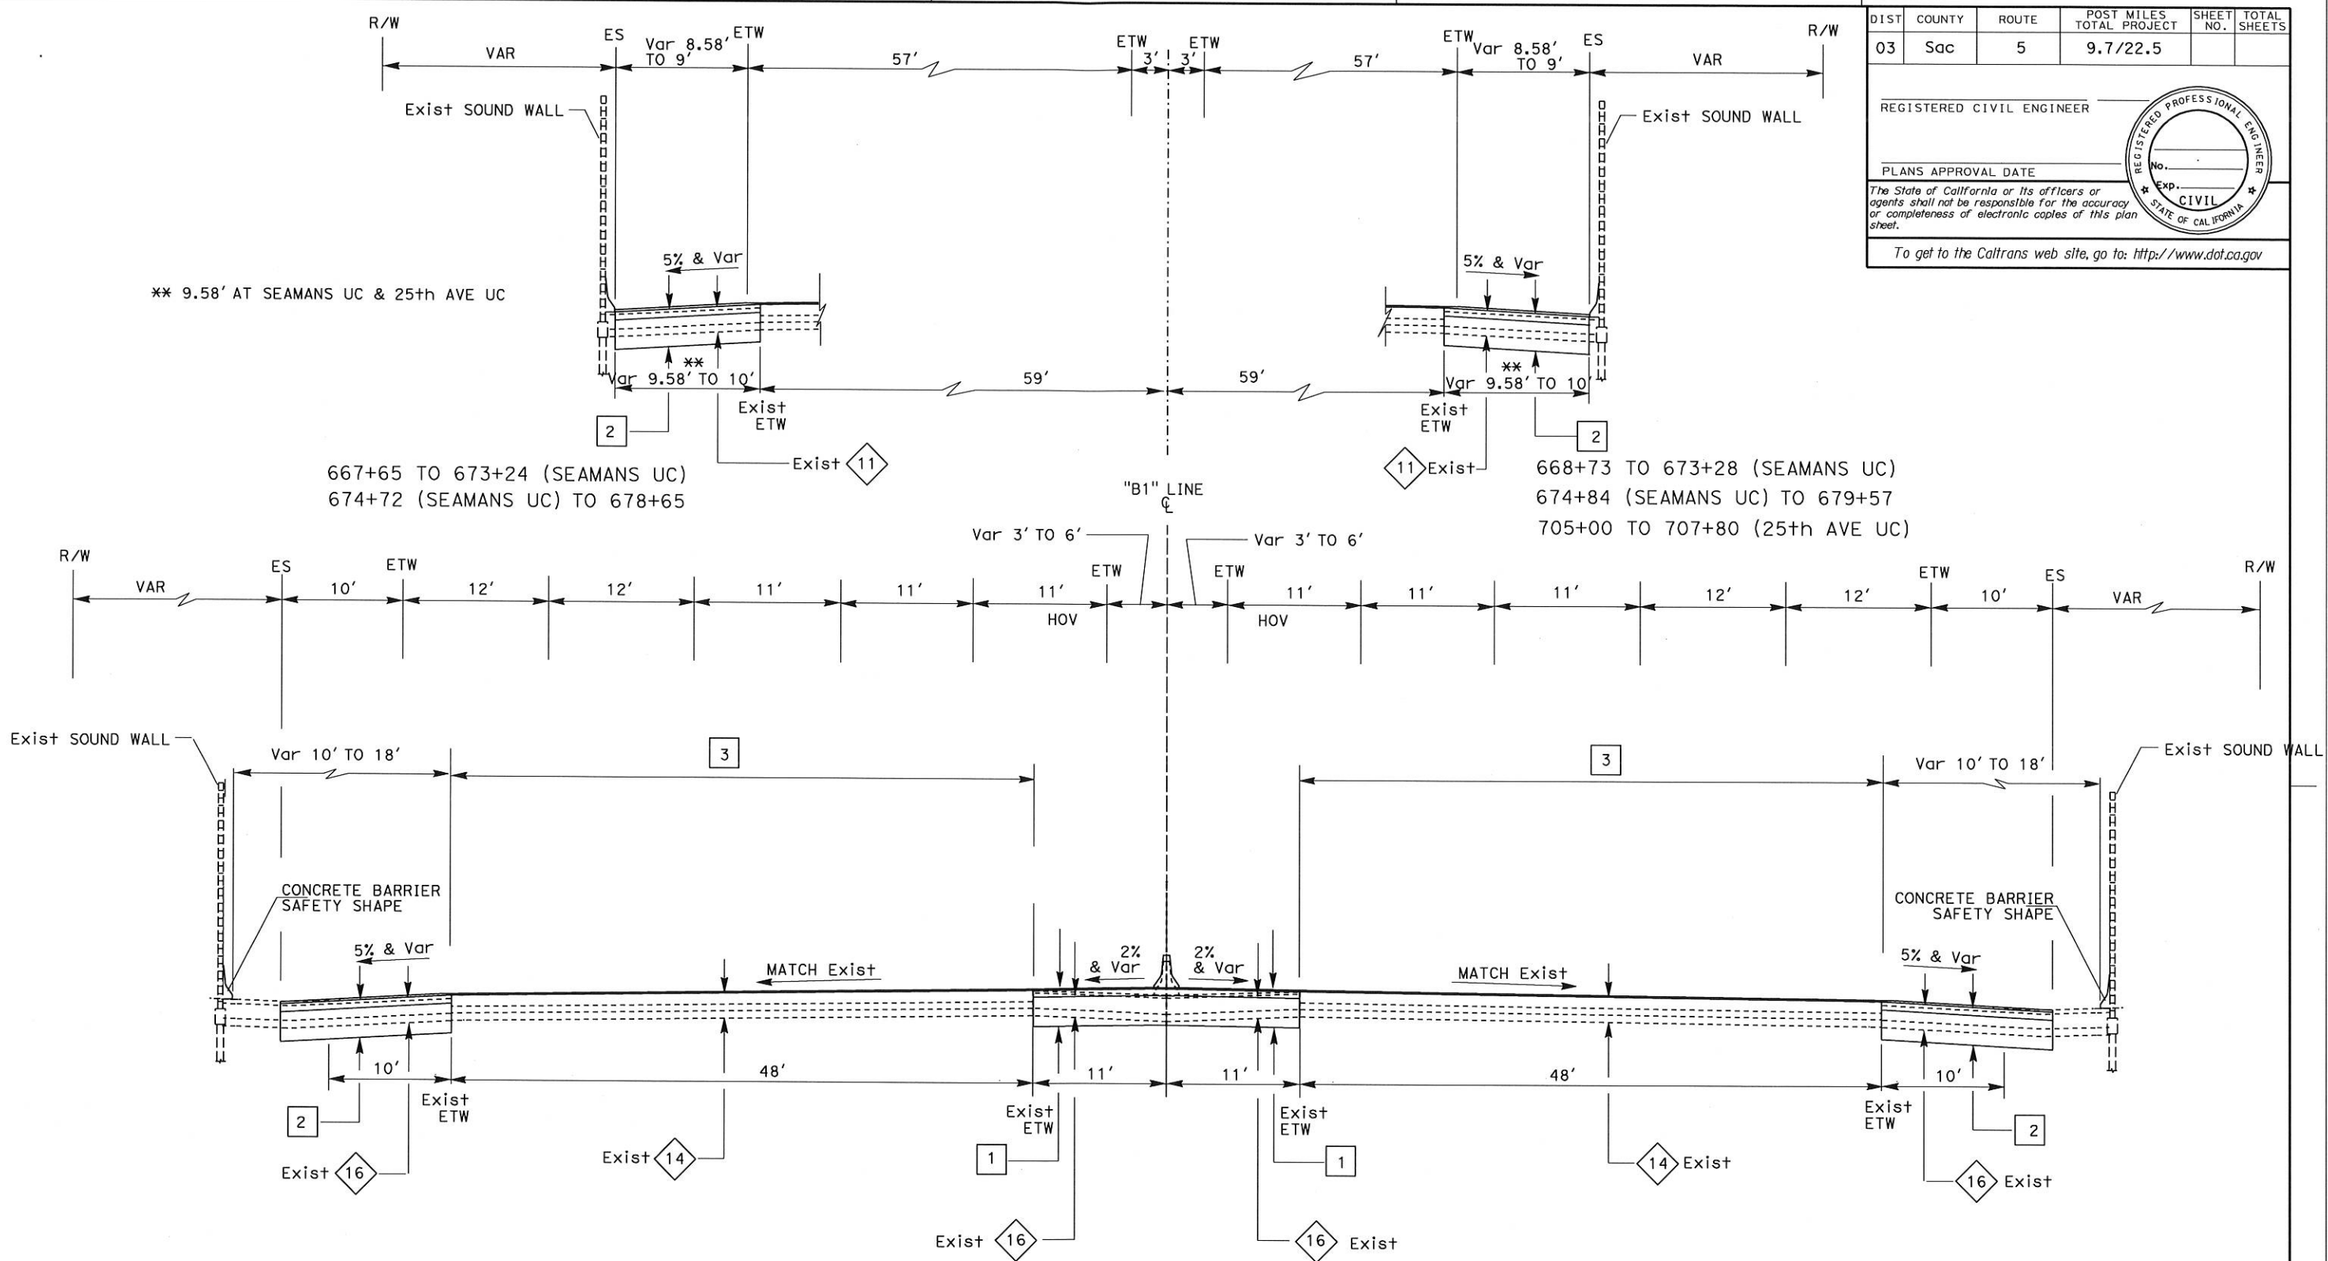


**SOUTHBOUND** **NORTHBOUND**

## ROUTE 5

665+48 (35th AVE UC) TO 707+61 (25 th AVE UC) (RIVERSIDE AVE)

PM 19.10 TO 19.92

## TYPICAL CROSS SECTION

NO SCALE

**X-9**

LAST REVISION 00-00-00
DATE PLOTTED => 24-JAN-2013
TIME PLOTTED => 10:21

RELATIVE BORDER SCALE IS IN INCHES 0 1 2 3

USERNAME => S113234
DGN FILE => X-9.dgn

CU 03260

EA 3c0001

| DIST | COUNTY | ROUTE | POST MILES TOTAL PROJECT | SHEET NO. | TOTAL SHEETS |
|---|---|---|---|---|---|
| 03 | Sac | 5 | 9.7/22.5 | | |

REGISTERED CIVIL ENGINEER

PLANS APPROVAL DATE

REGISTERED PROFESSIONAL ENGINEER No. Exp. CIVIL STATE OF CALIFORNIA

*The State of California or its officers or agents shall not be responsible for the accuracy or completeness of electronic copies of this plan sheet.*

*To get to the Caltrans web site, go to: http://www.dot.ca.gov*

| DATE | REVISED BY | DATE REVISED |
|---|---|---|
| | | |

CALCULATED/ DESIGNED BY

CHECKED BY

PROJECT ENGINEER

STATE OF CALIFORNIA - DEPARTMENT OF TRANSPORTATION
NORTH REGION
OFFICE OF DESIGN, SOUTH
DESIGN BRANCH S10

Caltrans

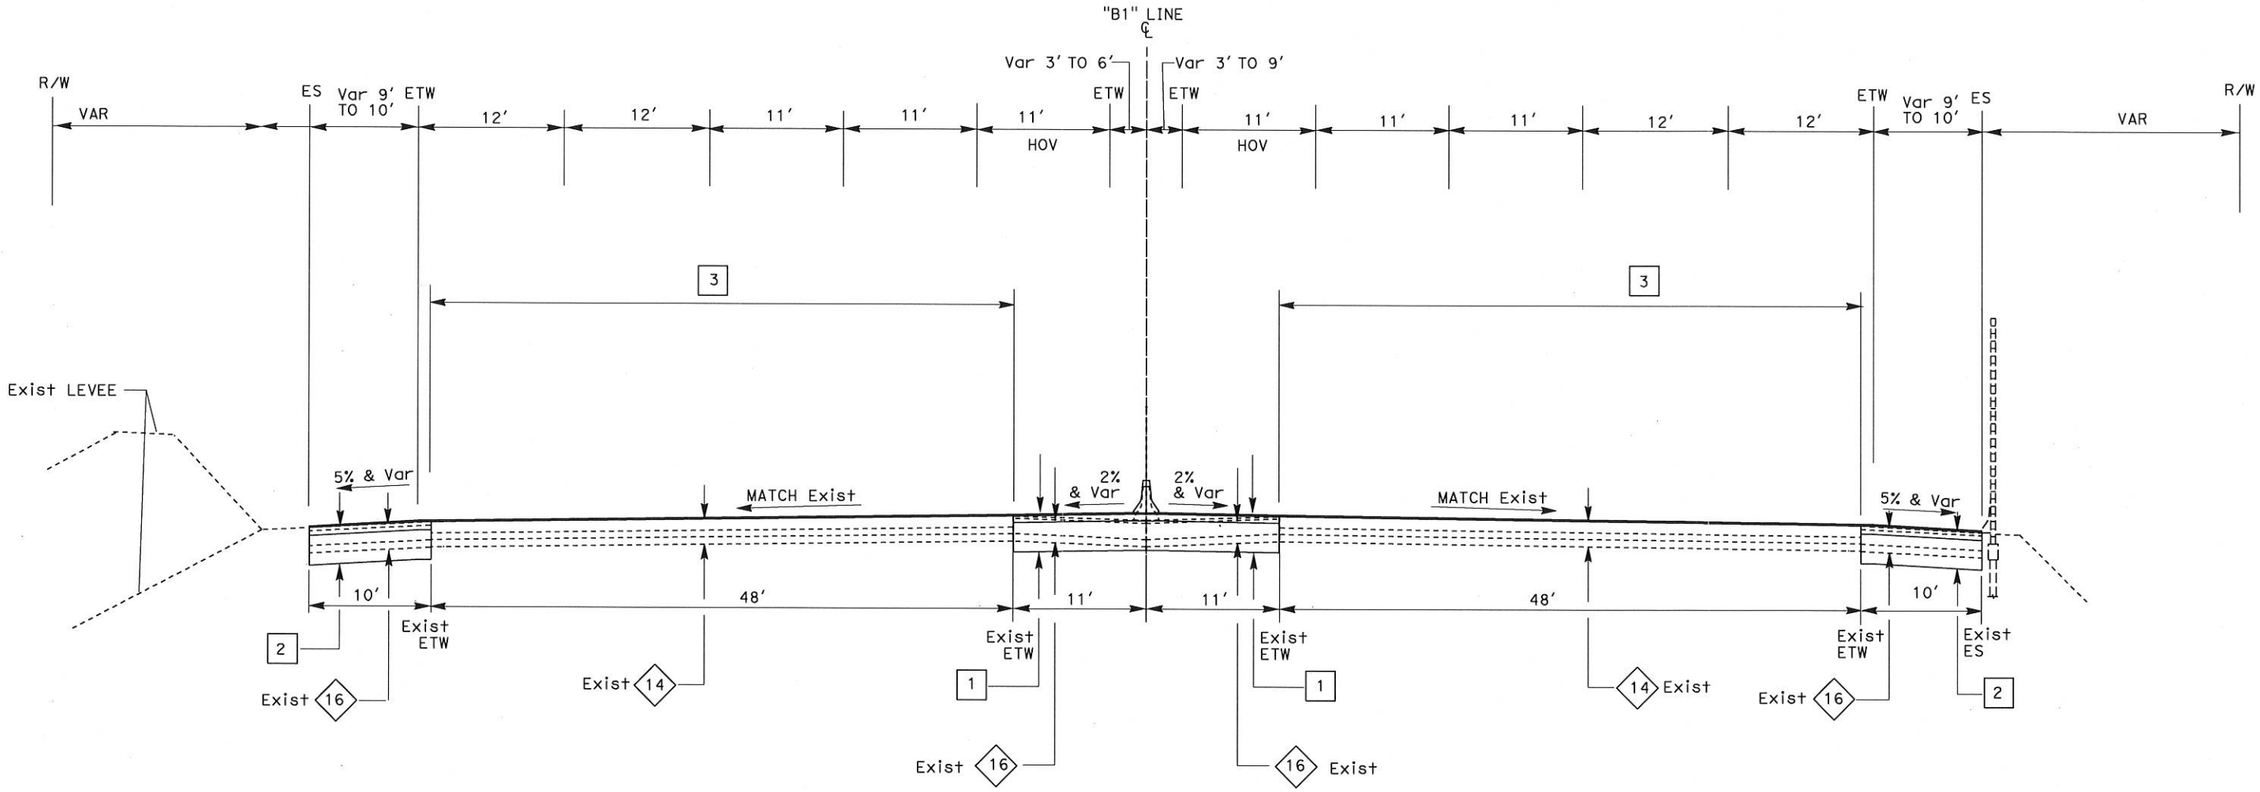


**SOUTHBOUND** **NORTHBOUND**

## ROUTE 5

708+68 (25 th AVE UC) (RIVERSIDE AVE) TO 739+20 (SUTTERVILLE RD OC)

PM 19.92 TO 20.49

# TYPICAL CROSS SECTION

NO SCALE

**X-10**

LAST REVISION 00-00-00
DATE PLOTTED => 20-DEC-2012
TIME PLOTTED => 13:39

RELATIVE BORDER SCALE IS IN INCHES 0 1 2 3

USERNAME => s113234
DGN FILE => X-10.dgn

CU 03260

EA 3c0001

| DIST | COUNTY | ROUTE | POST MILES TOTAL PROJECT | SHEET NO. | TOTAL SHEETS |
|---|---|---|---|---|---|
| 03 | Sac | 5 | 9.7/22.5 | | |

REGISTERED CIVIL ENGINEER

PLANS APPROVAL DATE

REGISTERED PROFESSIONAL ENGINEER No. Exp. CIVIL STATE OF CALIFORNIA

The State of California or its officers or agents shall not be responsible for the accuracy or completeness of electronic copies of this plan sheet.

To get to the Caltrans web site, go to: http://www.dot.ca.gov

| DATE | REVISED BY | DATE REVISED |
|---|---|---|
| | | |

CALCULATED/ DESIGNED BY

CHECKED BY

PROJECT ENGINEER

STATE OF CALIFORNIA - DEPARTMENT OF TRANSPORTATION
NORTH REGION
OFFICE OF DESIGN, SOUTH
DESIGN BRANCH, S10

Caltrans

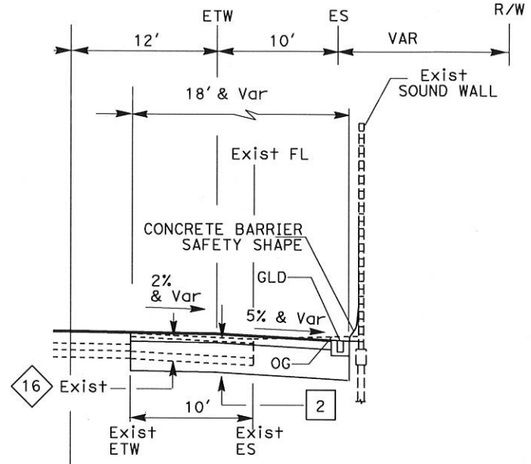


783+00 TO 818+45

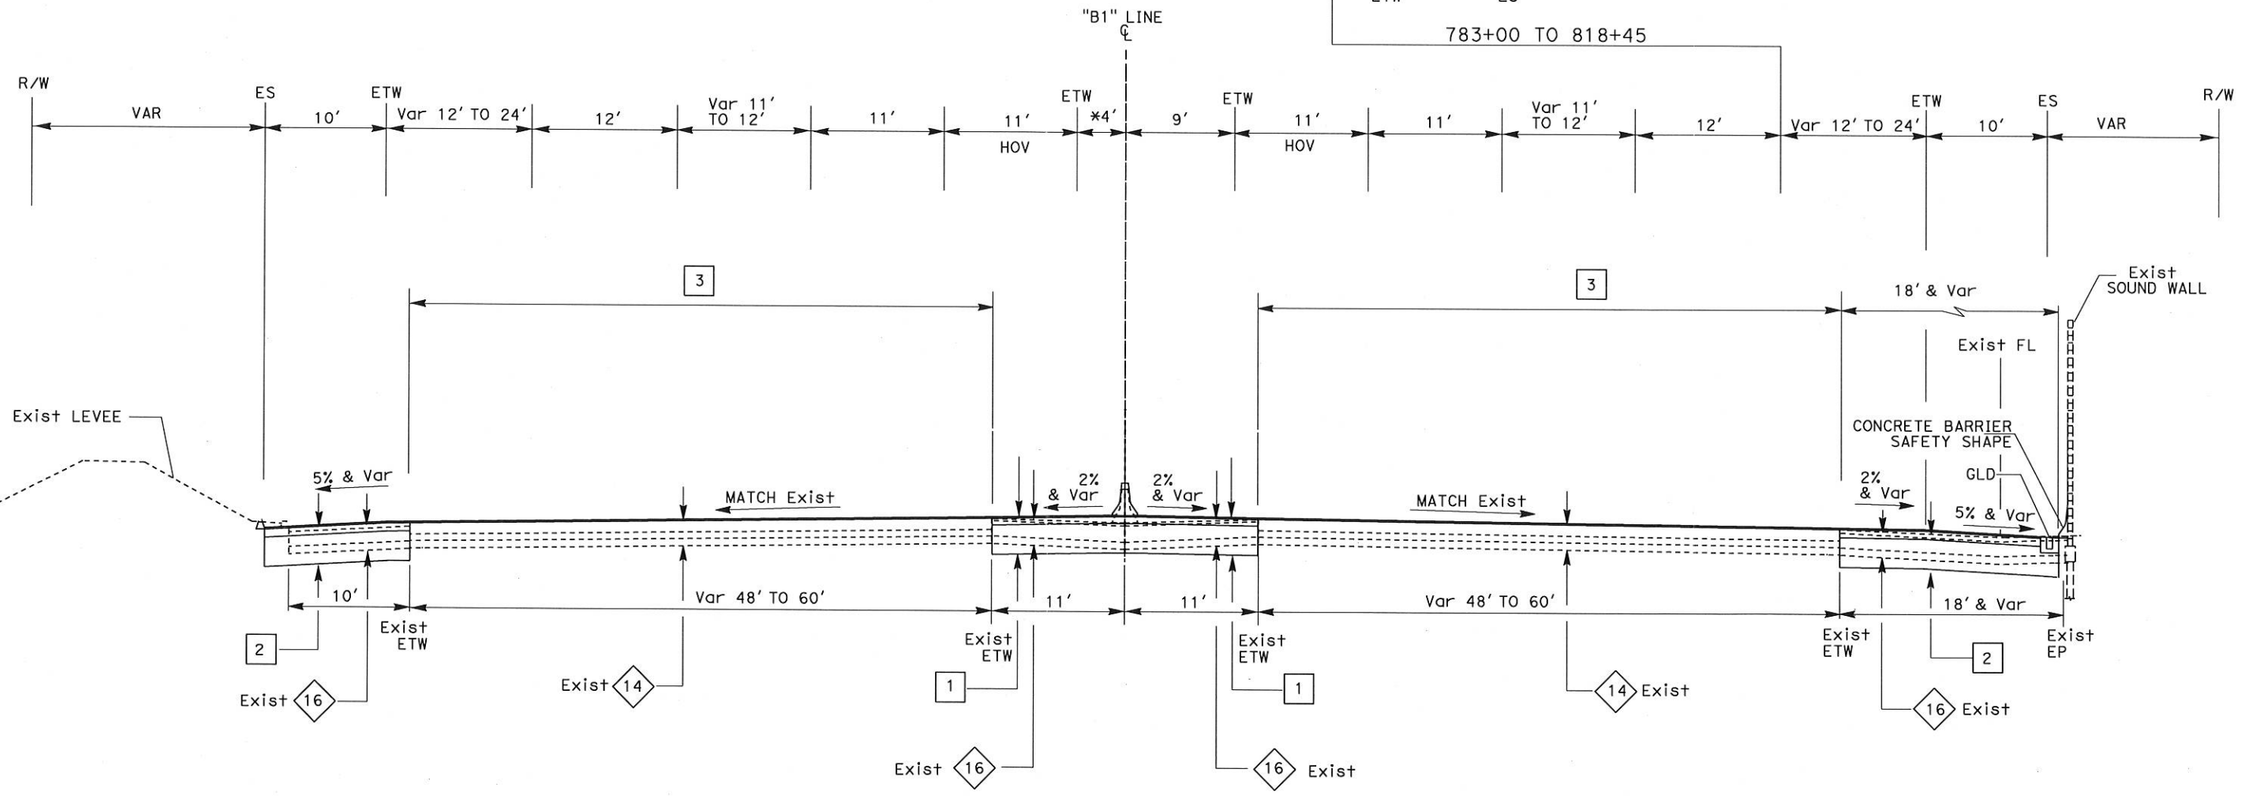


**SOUTHBOUND** **NORTHBOUND**

# ROUTE 5

739+20 SUTTERVILLE RD OC TO 818+45

PM 20.49 TO 22.5

*6′ AT LAND PARK UP

# TYPICAL CROSS SECTION

NO SCALE

**X-11**

LAST REVISION 00-00-00
DATE PLOTTED => 02-JAN-2013
TIME PLOTTED => 10:22

RELATIVE BORDER SCALE IS IN INCHES 0 1 2 3

USERNAME => s113234
DGN FILE => X-11.dgn

CU 03260

EA 3c0001