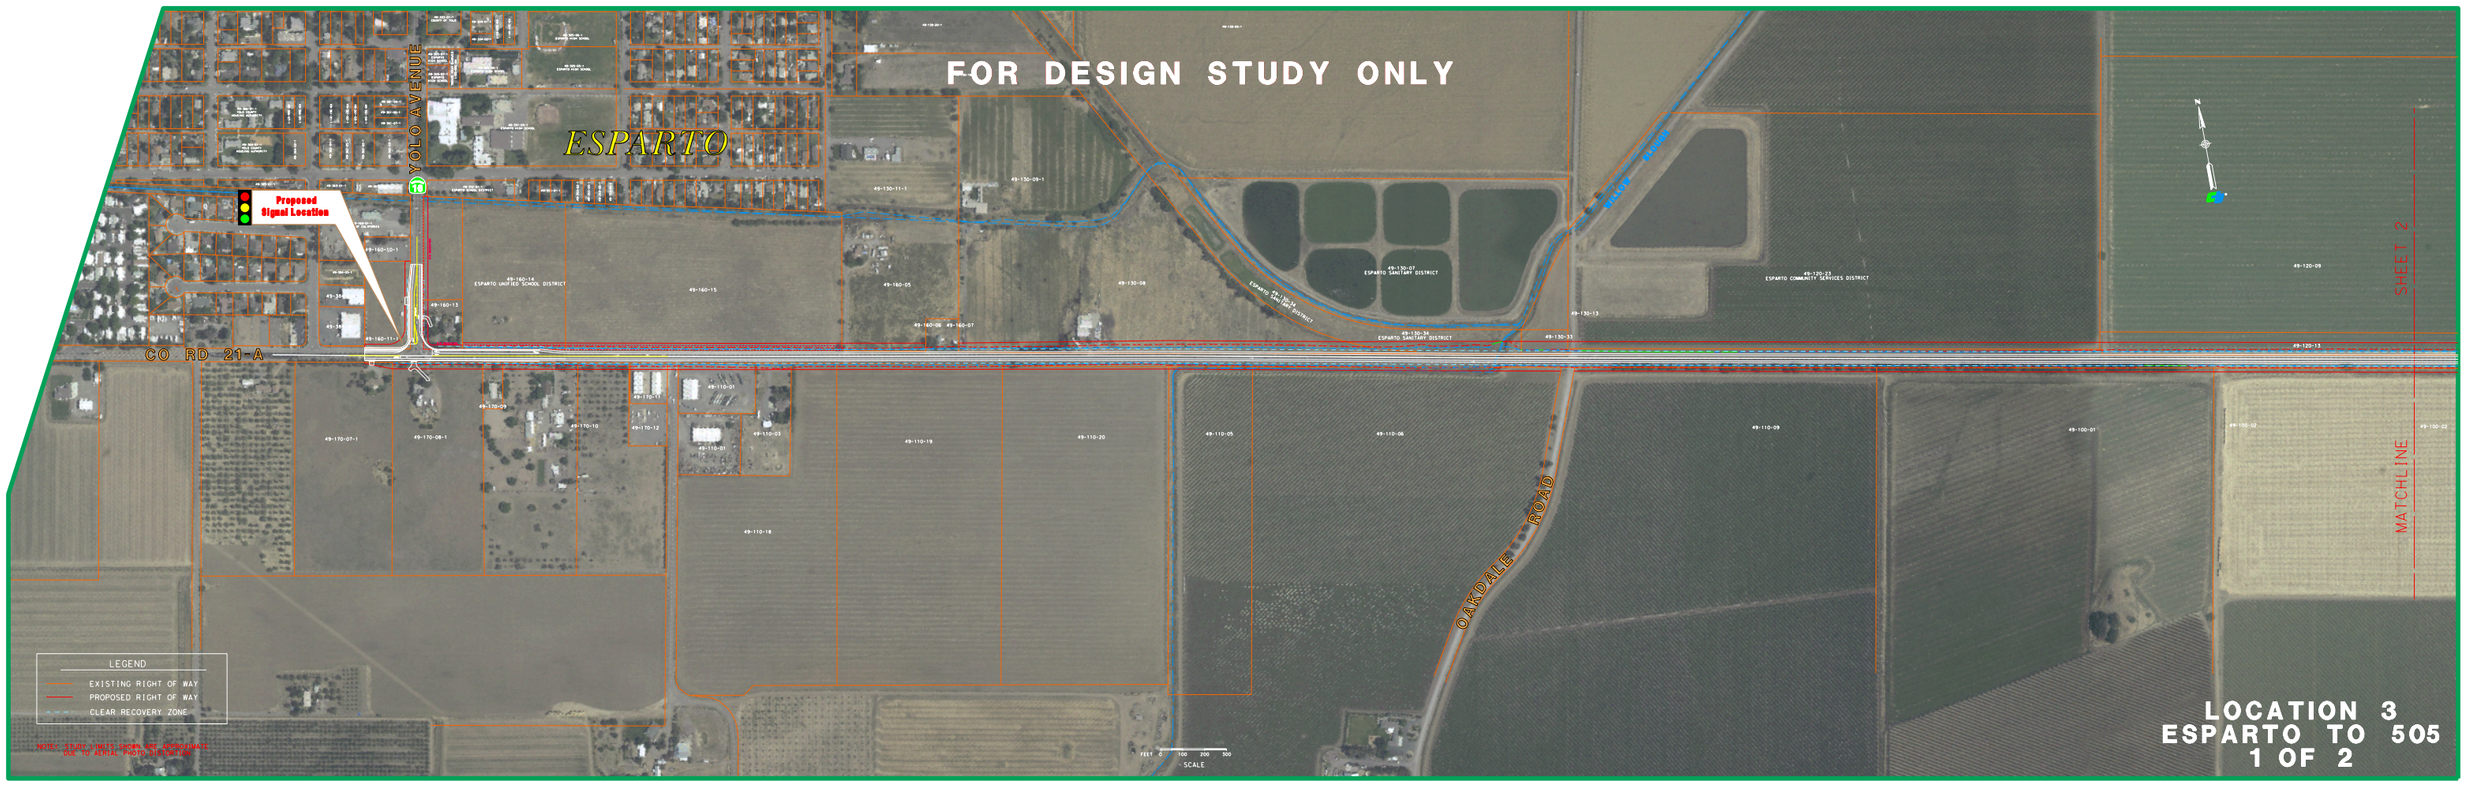
FOR DESIGN STUDY ONLY
ESPARTO
YOLO AVENUE
Proposed Signal Location
CO RD 21-A
OAKDALE ROAD
MATCHLINE
SHEET 2
LEGEND
EXISTING RIGHT OF WAY
PROPOSED RIGHT OF WAY
CLEAR RECOVERY ZONE
SCALE
LOCATION 3
ESPARTO TO 505
1 OF 2