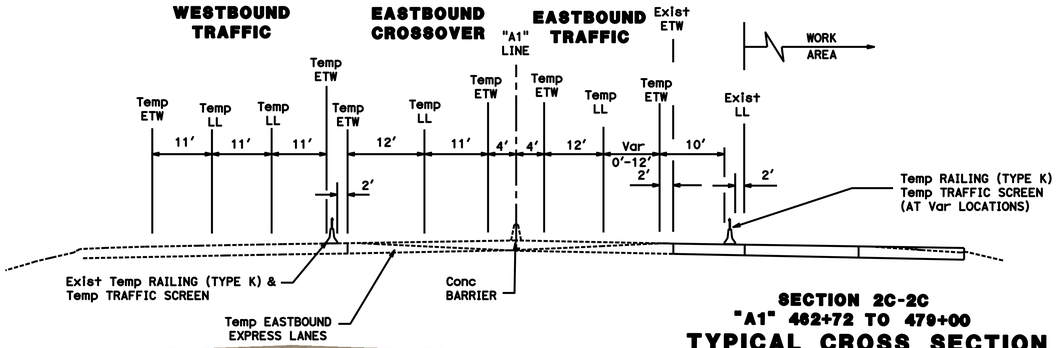

SECTION 2C-2C
"A1" 462+72 TO 479+00
TYPICAL CROSS SECTION

PHASE 2 STAGE 1

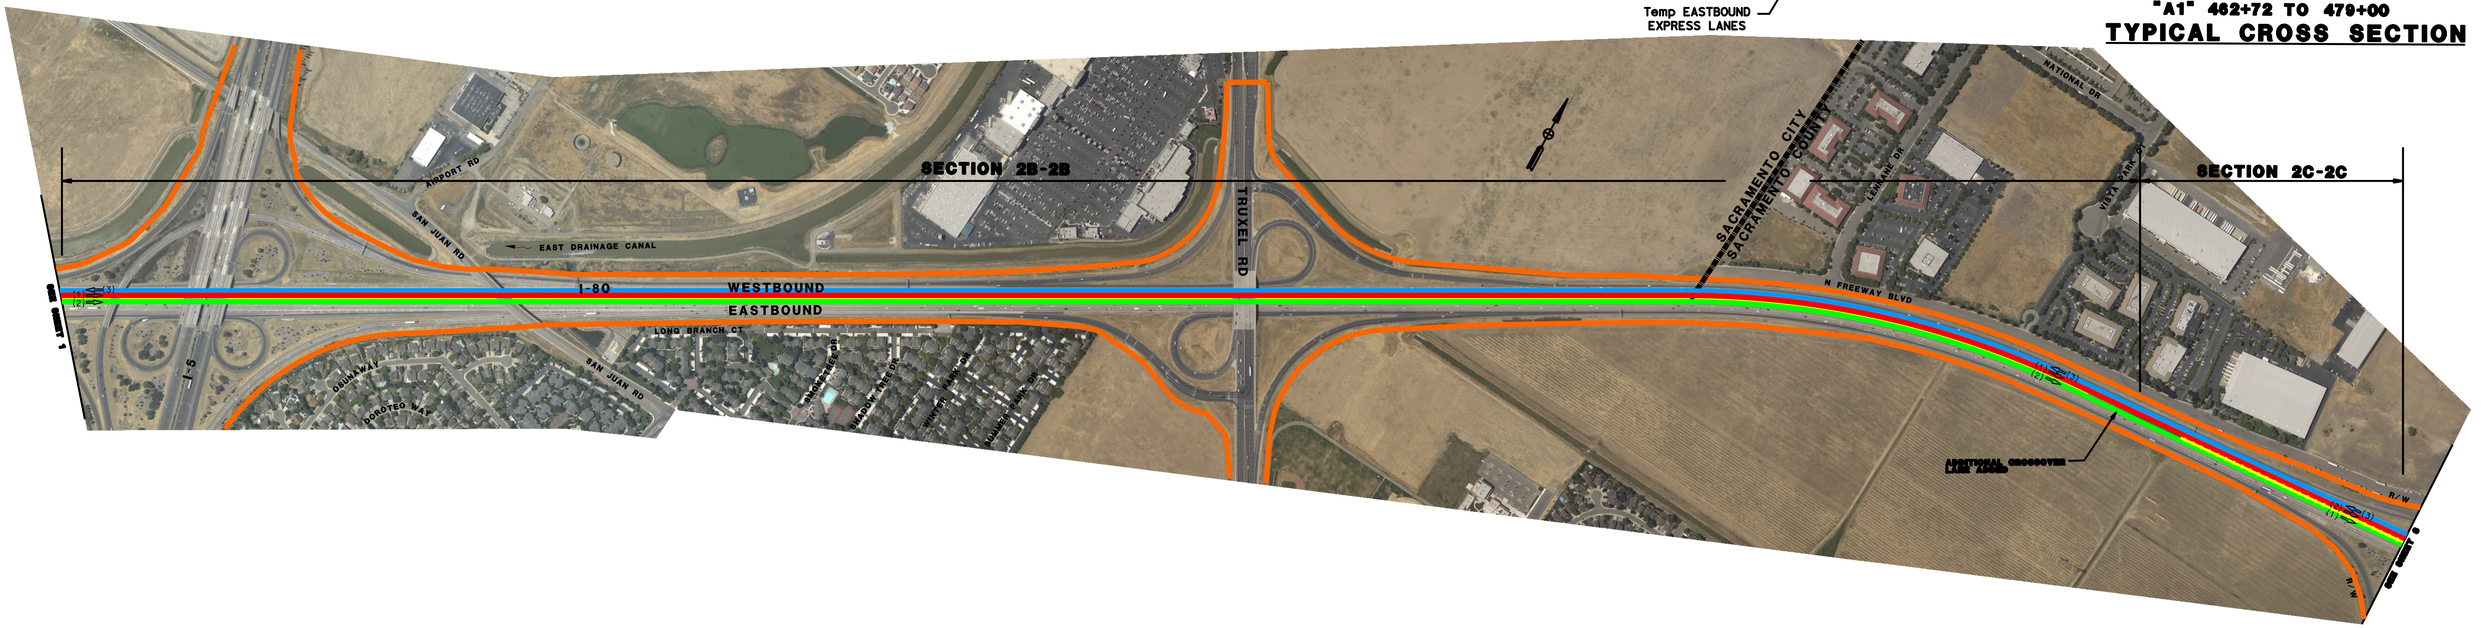

INTERSTATE 80 HOV & REHABILITATION PROJECT
"ACROSS THE TOP"

HOV LANE ON I-80 FROM SACRAMENTO RIVER TO WATT AVENUE
PAVEMENT REHABILITATION FROM SACRAMENTO RIVER TO WINTERS STREET

EA 03-3797u

EB CROSSOVER