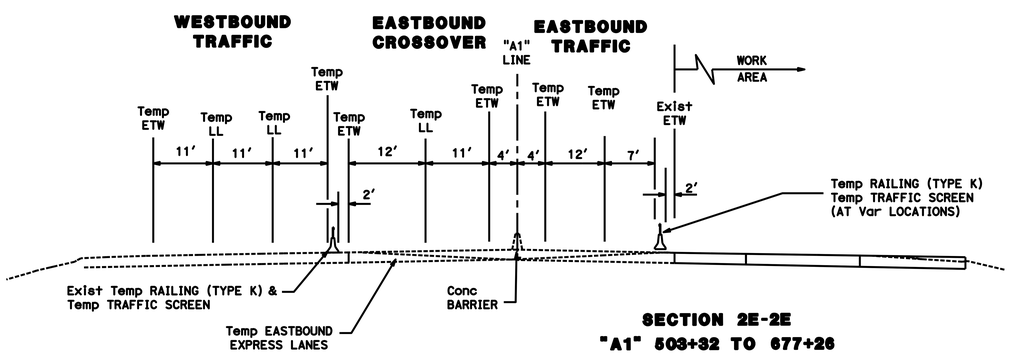

SECTION 2E-2E
"A1" 503+32 TO 677+26

TYPICAL CROSS SECTION

PHASE 2 STAGE 1

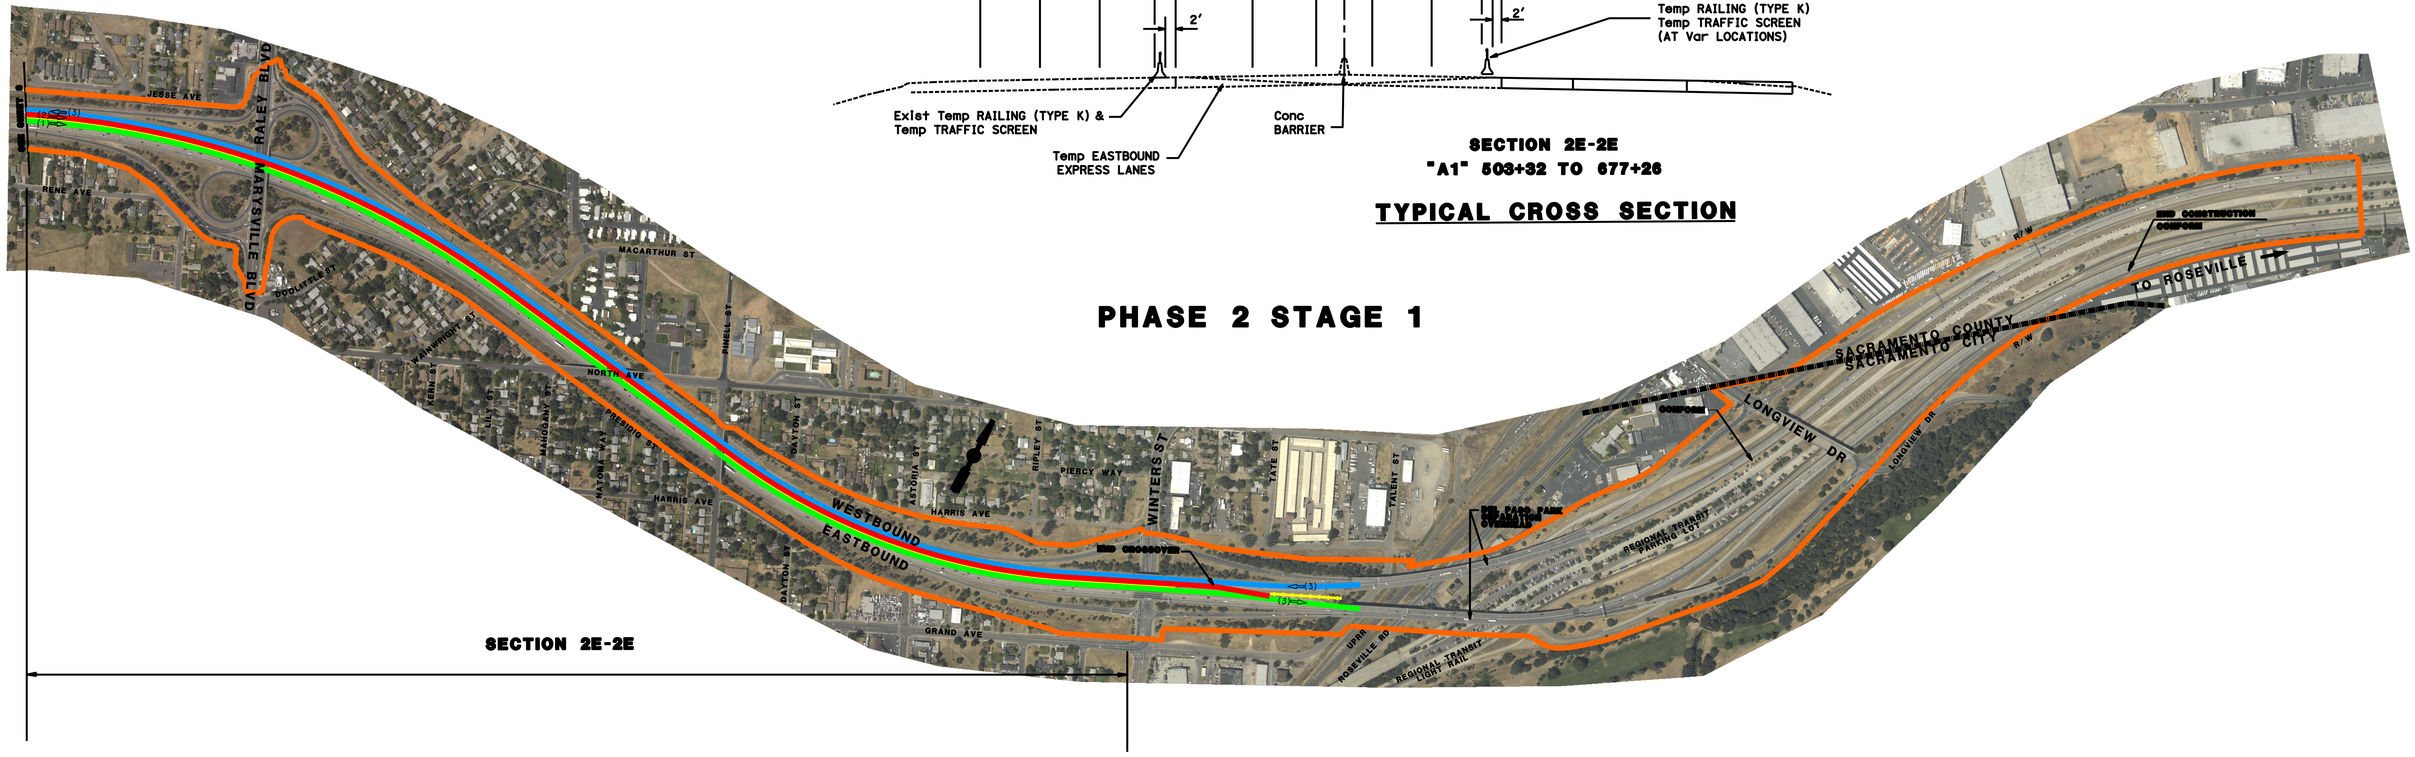

Caltrans

INTERSTATE 80 HOV & REHABILITATION PROJECT
"ACROSS THE TOP"

HOV LANE ON I-80 FROM SACRAMENTO RIVER TO WATT AVENUE
PAVEMENT REHABILITATION FROM SACRAMENTO RIVER TO WINTERS STREET

EA 03-3797u
EB CROSSOVER