Dist	COUNTY	ROUTE	POST MILES TOTAL PROJECT	SHEET No.	TOTAL SHEETS
03	Nev	80	28.0		

REGISTERED CIVIL ENGINEER DATE

PLANS APPROVAL DATE

REGISTERED PROFESSIONAL ENGINEER No. Exp. CIVIL STATE OF CALIFORNIA

THE STATE OF CALIFORNIA OR ITS OFFICERS OR AGENTS SHALL NOT BE RESPONSIBLE FOR THE ACCURACY OR COMPLETENESS OF SCANNED COPIES OF THIS PLAN SHEET.

ESL MAP - 1/2

NO SCALE

STATE OF CALIFORNIA - DEPARTMENT OF TRANSPORTATION
TRAFFIC
FUNCTIONAL SUPERVISOR: STEPHEN T. WRIGHT
CALCULATED-DESIGNED BY: DZUNG BUI
CHECKED BY: AI K. TRAN
REVISED BY
DATE REVISED

LAST REVISION DATE PLOTTED => $DATE
TIME PLOTTED => $TIME
03/12/14

BORDER LAST REVISED 7/2/2010
USERNAME => $USER
DGN FILE => $REQUEST
RELATIVE BORDER SCALE IS IN INCHES 0 1 2 3
UNIT 0399
PROJECT NUMBER & PHASE 0300020256

Dist	COUNTY	ROUTE	POST MILES TOTAL PROJECT	SHEET No.	TOTAL SHEETS
03	Nev	80	28.0		

REGISTERED CIVIL ENGINEER DATE

PLANS APPROVAL DATE

REGISTERED PROFESSIONAL ENGINEER No. Exp. CIVIL STATE OF CALIFORNIA

THE STATE OF CALIFORNIA OR ITS OFFICERS OR AGENTS SHALL NOT BE RESPONSIBLE FOR THE ACCURACY OR COMPLETENESS OF SCANNED COPIES OF THIS PLAN SHEET.

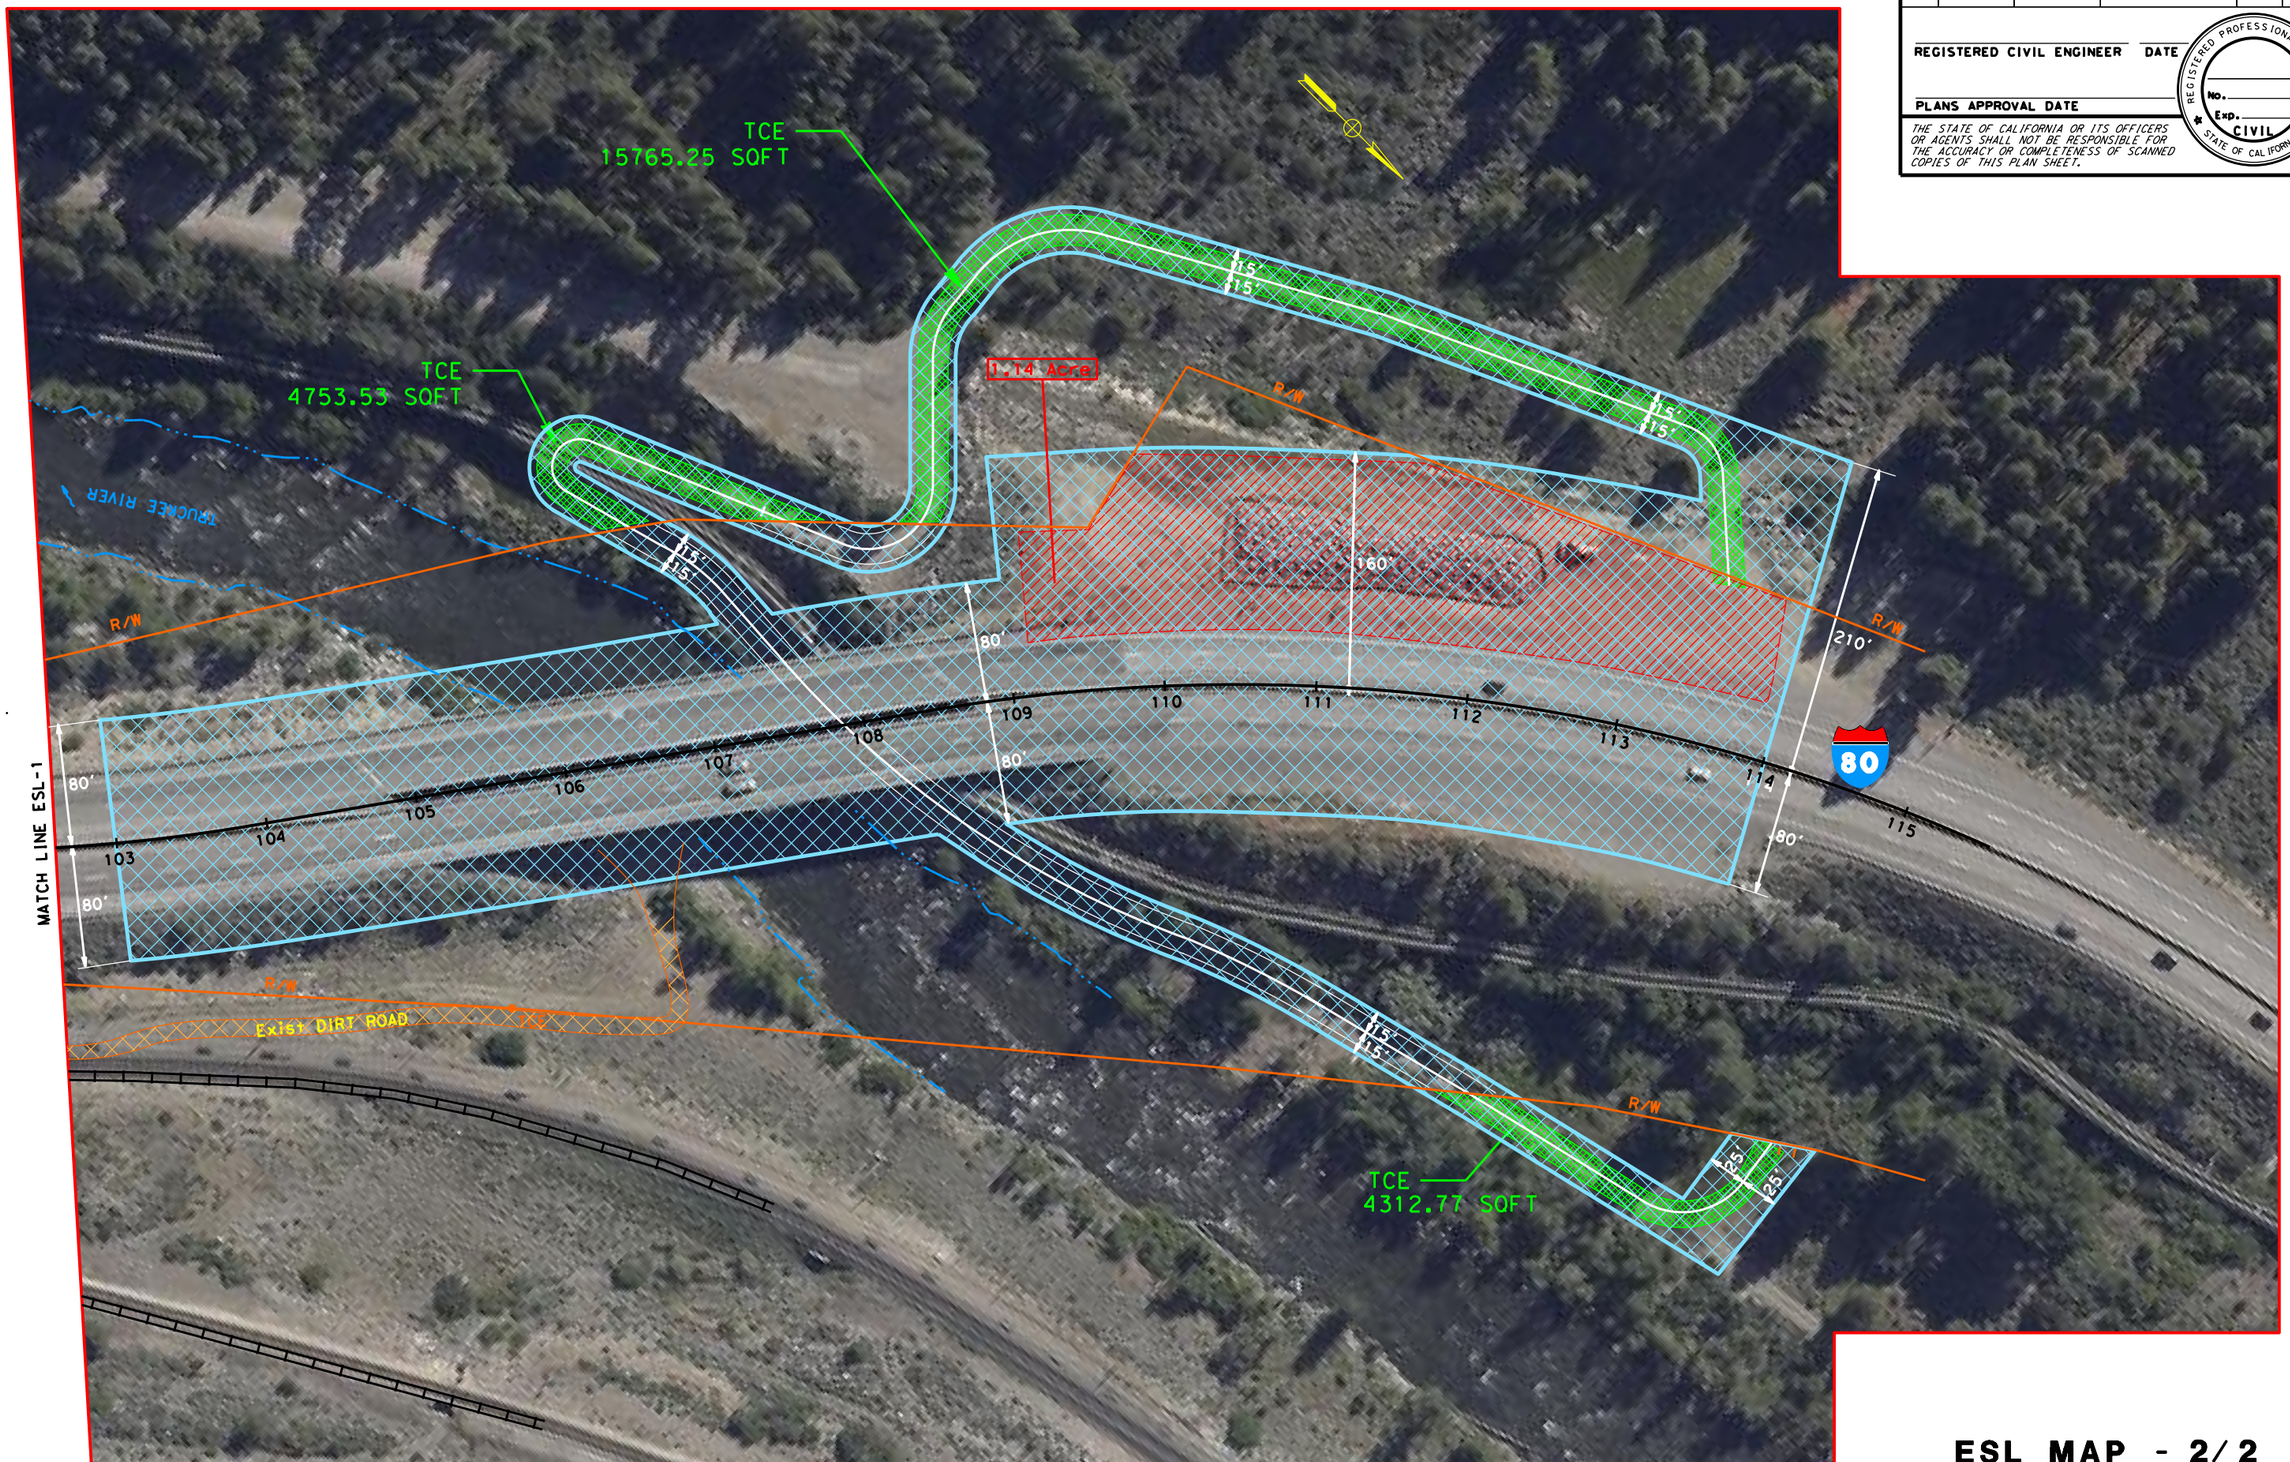

ESL MAP - 2/2

NO SCALE

REVISED BY	DATE REVISED

CALCULATED-DESIGNED BY: DZUNG BUI

CHECKED BY: AI K. TRAN

FUNCTIONAL SUPERVISOR: STEPHEN T. WRIGHT

STATE OF CALIFORNIA - DEPARTMENT OF TRANSPORTATION

TRAFFIC

LAST REVISION DATE PLOTTED => $DATE
03/12/14 TIME PLOTTED => $TIME

BORDER LAST REVISED 7/2/2010

USERNAME => $USER
DGN FILE => $REQUEST

RELATIVE BORDER SCALE IS IN INCHES 0 1 2 3

UNIT 0399

PROJECT NUMBER & PHASE 0300020256