Appendix I Project Layout Sheets

Dist	COUNTY	ROUTE	POST MILES TOTAL PROJECT	SHEET No.	TOTAL SHEETS
03	ED	50	66/67		

KEN MENKVELD
REGISTERED CIVIL ENGINEER DATE

PLANS APPROVAL DATE

REGISTERED PROFESSIONAL ENGINEER
KEN MENKVELD
No. 70715
Exp. 6/30/09
CIVIL
STATE OF CALIFORNIA

THE STATE OF CALIFORNIA OR ITS OFFICERS OR AGENTS SHALL NOT BE RESPONSIBLE FOR THE ACCURACY OR COMPLETENESS OF ELECTRONIC COPIES OF THIS PLAN SHEET.

NOTES:
1. FOR COMPLETE RIGHT OF WAY ACCESS DATA, SEE RIGHT OF WAY RECORD MAPS AT DISTRICT OFFICE.
2. A PORTION OF THE ECHO SUMMIT MAINTENANCE STATION WILL BE AVAILABLE FOR THE CONTRACTOR'S USE.
3. METAL BEAM RAIL TERMINAL SYSTEM (TYPE SRT) WILL BE ABRIVIATED TO SRT.

CURVE DATA

No.	R	Δ	T	L
1	550.00'	41°39'36"	209.25'	399.91'
2	940.00'	27°6'49"	226.66'	444.83'
3	1500.00'	21°1'39"	278.38'	550.50'

ALL DIMENSIONS ARE IN FEET UNLESS OTHERWISE SHOWN

LAYOUT

SCALE 1INCH = 50 FEET **L-1**

REVISED BY	DATE REVISED

CALCULATED-DESIGNED BY
CHECKED BY

FUNCTIONAL SUPERVISOR
ISAM TABSHOURI

STATE OF CALIFORNIA - DEPARTMENT OF TRANSPORTATION
Caltrans

LAST REVISION 00-00-00
DATE PLOTTED => 03-DEC-2008
TIME PLOTTED => 13:45

Dist	COUNTY	ROUTE	POST MILES TOTAL PROJECT	SHEET No.	TOTAL SHEETS
03	ED	50	66/67		

KEN MENKVELD
REGISTERED CIVIL ENGINEER DATE

PLANS APPROVAL DATE

REGISTERED PROFESSIONAL ENGINEER
KEN MENKVELD
No. 70715
Exp. 6/30/09
CIVIL
STATE OF CALIFORNIA

THE STATE OF CALIFORNIA OR ITS OFFICERS OR AGENTS SHALL NOT BE RESPONSIBLE FOR THE ACCURACY OR COMPLETENESS OF ELECTRONIC COPIES OF THIS PLAN SHEET.

NOTES:
1. FOR COMPLETE RIGHT OF WAY ACCESS DATA, SEE RIGHT OF WAY RECORD MAPS AT DISTRICT OFFICE.

CURVE DATA

No.	R	Δ	T	L
3	1500.00'	21°1'39"	278.38'	550.50'
4	430.00'	33°26'44"	129.19'	251.01'
5	535.00'	36°42'16"	177.48'	342.73'

ALL DIMENSIONS ARE IN FEET UNLESS OTHERWISE SHOWN

LAYOUT

SCALE 1INCH = 50 FEET **L-2**

LAST REVISION 00-00-00
DATE PLOTTED => 03-DEC-2008
TIME PLOTTED => 13:45

CALCULATED-DESIGNED BY	REVISED BY
CHECKED BY	DATE REVISED

FUNCTIONAL SUPERVISOR
ISAM TABSHOURI

STATE OF CALIFORNIA - DEPARTMENT OF TRANSPORTATION
Caltrans

BORDER LAST REVISED 3/1/2007

RELATIVE BORDER SCALE IS IN INCHES 0 1 2 3

USERNAME => s135818
DGN FILE => 03_1E14U1ea002.dgn

CU 00000

EA 000000

Dist	COUNTY	ROUTE	POST MILES TOTAL PROJECT	SHEET No.	TOTAL SHEETS
03	ED	50	66/67		

KEN MENKVELD
REGISTERED CIVIL ENGINEER DATE

PLANS APPROVAL DATE

REGISTERED PROFESSIONAL ENGINEER
KEN MENKVELD
No. 70715
Exp. 6/30/09
CIVIL
STATE OF CALIFORNIA

THE STATE OF CALIFORNIA OR ITS OFFICERS OR AGENTS SHALL NOT BE RESPONSIBLE FOR THE ACCURACY OR COMPLETENESS OF ELECTRONIC COPIES OF THIS PLAN SHEET.

NOTES:
1. FOR COMPLETE RIGHT OF WAY ACCESS DATA, SEE RIGHT OF WAY RECORD MAPS AT DISTRICT OFFICE.

No.	R	Δ	T	L
5	535.00′	36°42′16″	177.48′	342.73′
6	450.00′	23°12′41″	92.42′	182.30′
7	300.00′	38°53′40″	105.92′	203.65′
8	435.00′	29°24′02″	114.12′	223.22′

ALL DIMENSIONS ARE IN FEET
UNLESS OTHERWISE SHOWN

LAYOUT

SCALE 1INCH = 50 FEET **L-3**

REVISED BY	DATE REVISED

CALCULATED-DESIGNED BY	CHECKED BY

FUNCTIONAL SUPERVISOR
ISAM TABSHOURI

STATE OF CALIFORNIA - DEPARTMENT OF TRANSPORTATION
Caltrans

LAST REVISION 00-00-00
DATE PLOTTED => 03-DEC-2008
TIME PLOTTED => 13:46

Dist	COUNTY	ROUTE	POST MILES TOTAL PROJECT	SHEET No.	TOTAL SHEETS
03	ED	50	66/67		

KEN MENKVELD
REGISTERED CIVIL ENGINEER DATE

PLANS APPROVAL DATE

REGISTERED PROFESSIONAL ENGINEER
KEN MENKVELD
No. 70715
Exp. 6/30/09
CIVIL
STATE OF CALIFORNIA

THE STATE OF CALIFORNIA OR ITS OFFICERS OR AGENTS SHALL NOT BE RESPONSIBLE FOR THE ACCURACY OR COMPLETENESS OF ELECTRONIC COPIES OF THIS PLAN SHEET.

NOTES:
1. FOR COMPLETE RIGHT OF WAY ACCESS DATA, SEE RIGHT OF WAY RECORD MAPS AT DISTRICT OFFICE.

CURVE DATA

No.	R	Δ	T	L
8	435.00'	29°24'02"	114.12'	223.22'
9	600.00'	27°40'51"	147.82'	289.87'
10	385.00'	59°36'13"	220.51'	400.51'

ALL DIMENSIONS ARE IN FEET
UNLESS OTHERWISE SHOWN

LAYOUT

SCALE 1INCH = 50 FEET **L-4**

REVISED BY	DATE REVISED

CALCULATED-DESIGNED BY
CHECKED BY

FUNCTIONAL SUPERVISOR
ISAM TABSHOURI

STATE OF CALIFORNIA - DEPARTMENT OF TRANSPORTATION
Caltrans

LAST REVISION 00-00-00
DATE PLOTTED => 03-DEC-2008
TIME PLOTTED => 13:46

Appendix J Maps of Planned Caltrans Projects in the Tahoe Basin and I-80 corridor

State Highway Projects in the Tahoe Basin

Caltrans Improves Mobility Across California

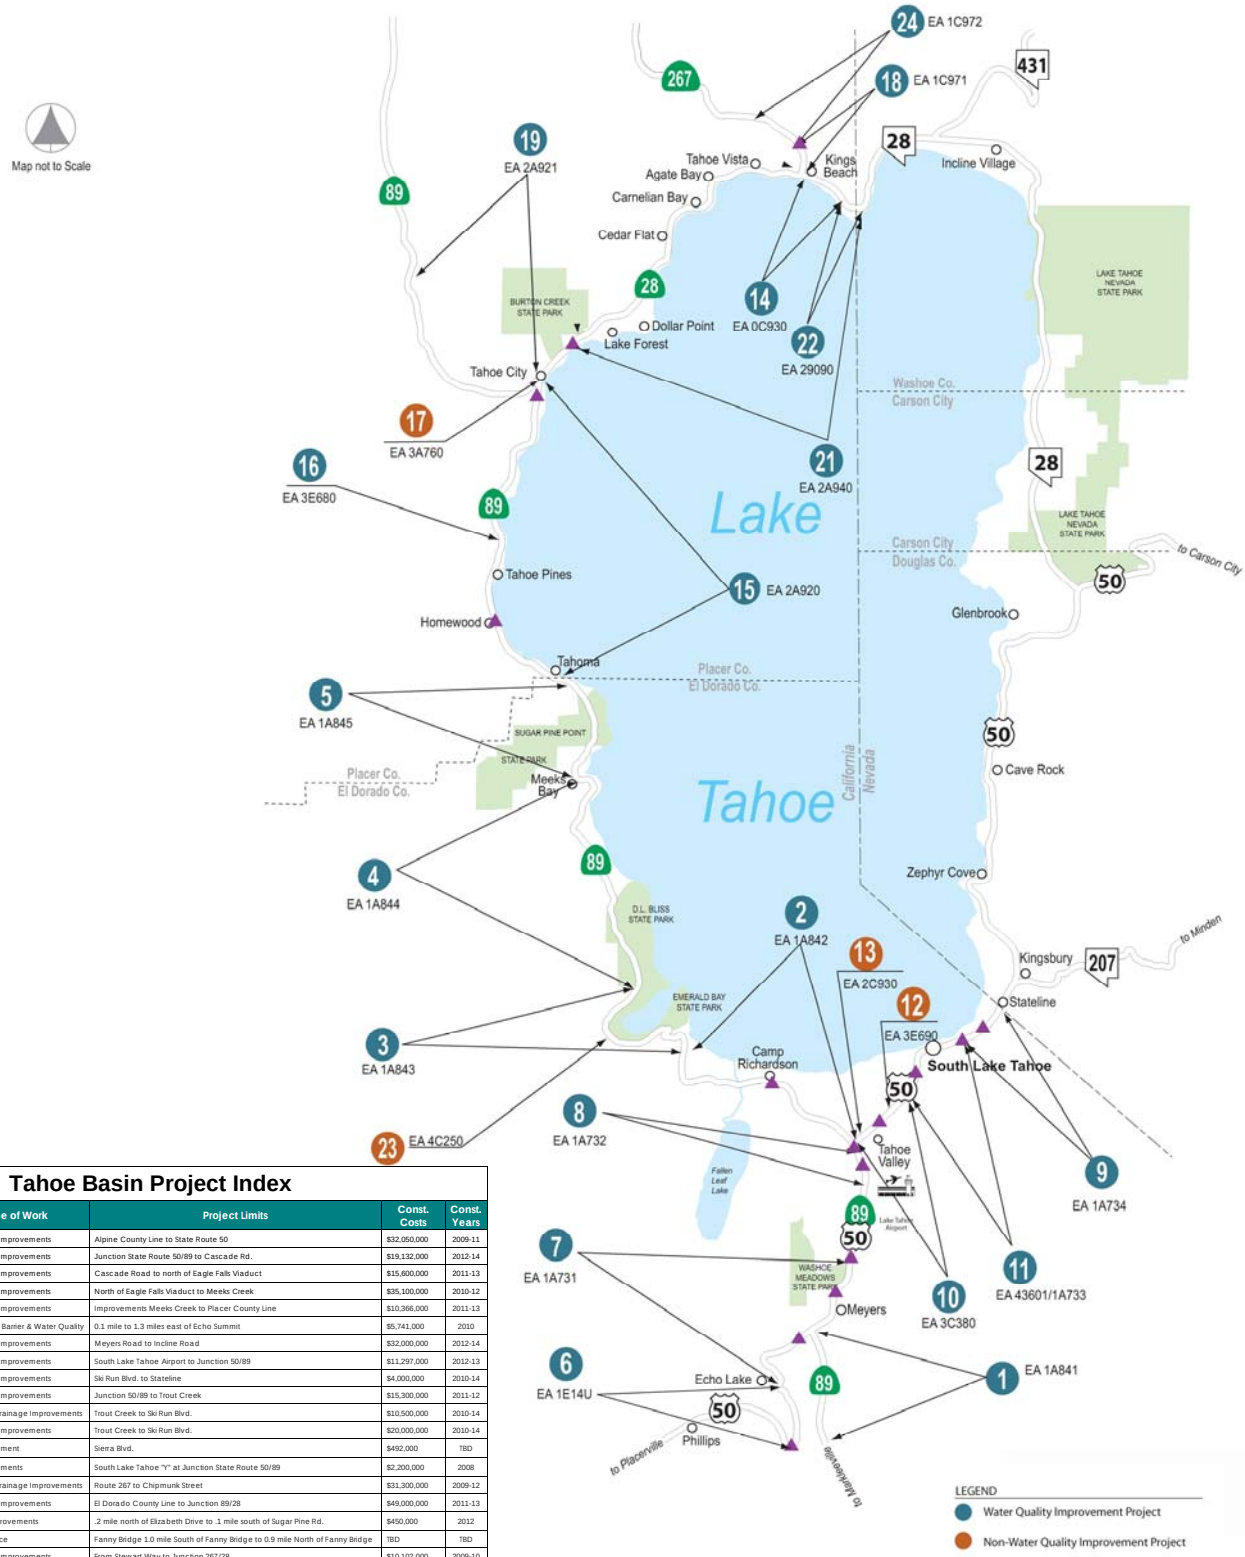

Tahoe Basin Project Index

	Project ID/Postmile	Type of Work	Project Limits	Const. Costs	Const. Years
1	1A841 ED-89 0.0/8.6	Water Quality Improvements	Alpine County Line to State Route 50	$32,050,000	2009-11
2	1A842 ED-89 8.6/13.8	Water Quality Improvements	Junction State Route 50/89 to Cascade Rd.	$19,132,000	2012-14
3	1A843 ED-89 13.8/18.0	Water Quality Improvements	Cascade Road to north of Eagle Falls Viaduct	$15,600,000	2011-13
4	1A844 ED-89 18.0/24.9	Water Quality Improvements	North of Eagle Falls Viaduct to Meeks Creek	$35,100,000	2010-12
5	1A845 ED-89 24.9/27.4	Water Quality Improvements	Improvements Meeks Creek to Placer County Line	$10,366,000	2011-13
6	1E14U ED-50 66.7/67.8	Upgrade Rock Barrier & Water Quality	0.1 mile to 1.3 miles east of Echo Summit	$5,741,000	2010
7	1A731 ED-50 67.6/72.9	Water Quality Improvements	Meyers Road to Incline Road	$32,000,000	2012-14
8	1A732 ED-50 73.7/75.4	Water Quality Improvements	South Lake Tahoe Airport to Junction 50/89	$11,297,000	2012-13
9	1A734 ED-50 79.3/80.4	Water Quality Improvements	Ski Run Blvd. to Stateline	$4,000,000	2010-14
10	3C380 ED-50 75.4/77.3	Water Quality Improvements	Junction 50/89 to Trout Creek	$15,300,000	2011-12
11	43601 ED-50 77.3/79.3	Streetscape/Drainage Improvements	Trout Creek to Ski Run Blvd.	$10,500,000	2010-14
	1A733 ED-50 77.3/79.3	Water Quality Improvements	Trout Creek to Ski Run Blvd.	$20,000,000	2010-14
12	3E690 (new EA) ED-50 76.7	Signal Improvement	Sierra Blvd.	$492,000	TBD
13	2C930 (old EA) ED-50 75.4*	Traffic Improvements	South Lake Tahoe "Y" at Junction State Route 50/89	$2,200,000	2008
14	0C930 PLA-28 9.3/10.2**	Streetscape/Drainage Improvements	Route 267 to Chipmunk Street	$31,300,000	2009-12
15	2A920 PLA-89 0.0/8.6	Water Quality Improvements	El Dorado County Line to Junction 89/28	$49,000,000	2011-13
16	3E680 (new EA pending lawsuit) PLA-89 4.7/5.2	Vista Point Improvements	.2 mile north of Elizabeth Drive to .1 mile south of Sugar Pine Rd.	$450,000	2012
17	3A760 Pla-89 7.5/9.4***	Realign/Replace	Fanny Bridge 1.0 mile South of Fanny Bridge to 0.9 mile North of Fanny Bridge	TBD	TBD
18	1C971 PLA-267 8.7/9.9	Water Quality Improvements	From Stewart Way to Junction 267/28	$10,102,000	2009-10
19	2A921, PLA-89 8.6/13.7	Water Quality Improvements	Junction 89/28 to Squaw Valley Road	$24,900,000	2008-10
21	2A940 PLA-28 0.8/9.4 (part 1);10.2/11.0 (part 2)	Water Quality Improvements	Tahoe State Park to Route 267 and Chipmunk Street to Nevada State Line	$47,000,000	2008-12
22	29090 PLA-28 10.2/11.0	Water Quality Improvements	Chipmunk Street to Nevada State Line	$2,921,000	2007
23	4C250 ED-89 16.6/16.7	Rock Wall Repair	Emerald Bay Viaduct	$1,459,000	2007
24	1C972 PLA-267 7.3/8.1	Water Quality Improvements	0.6 mile South of Brockway Summit to Stewart Way	$2,800,000	2007
▲	1C111 ED, PLA-VAR-VAR	Install Traffic Operation System	Various Locations on Routes 28, 50, 89, and 267	$4,100,000	2008-09

Legend

Water Quality Improvement Project
Non-Water Quality Improvement Project

* City of South Lake Tahoe is Lead Agency
** Placer County is Lead Agency
*** Tahoe Regional Planning Agency is Lead Agency

I-80 Corridor Improvement Plan
Proposed Projects

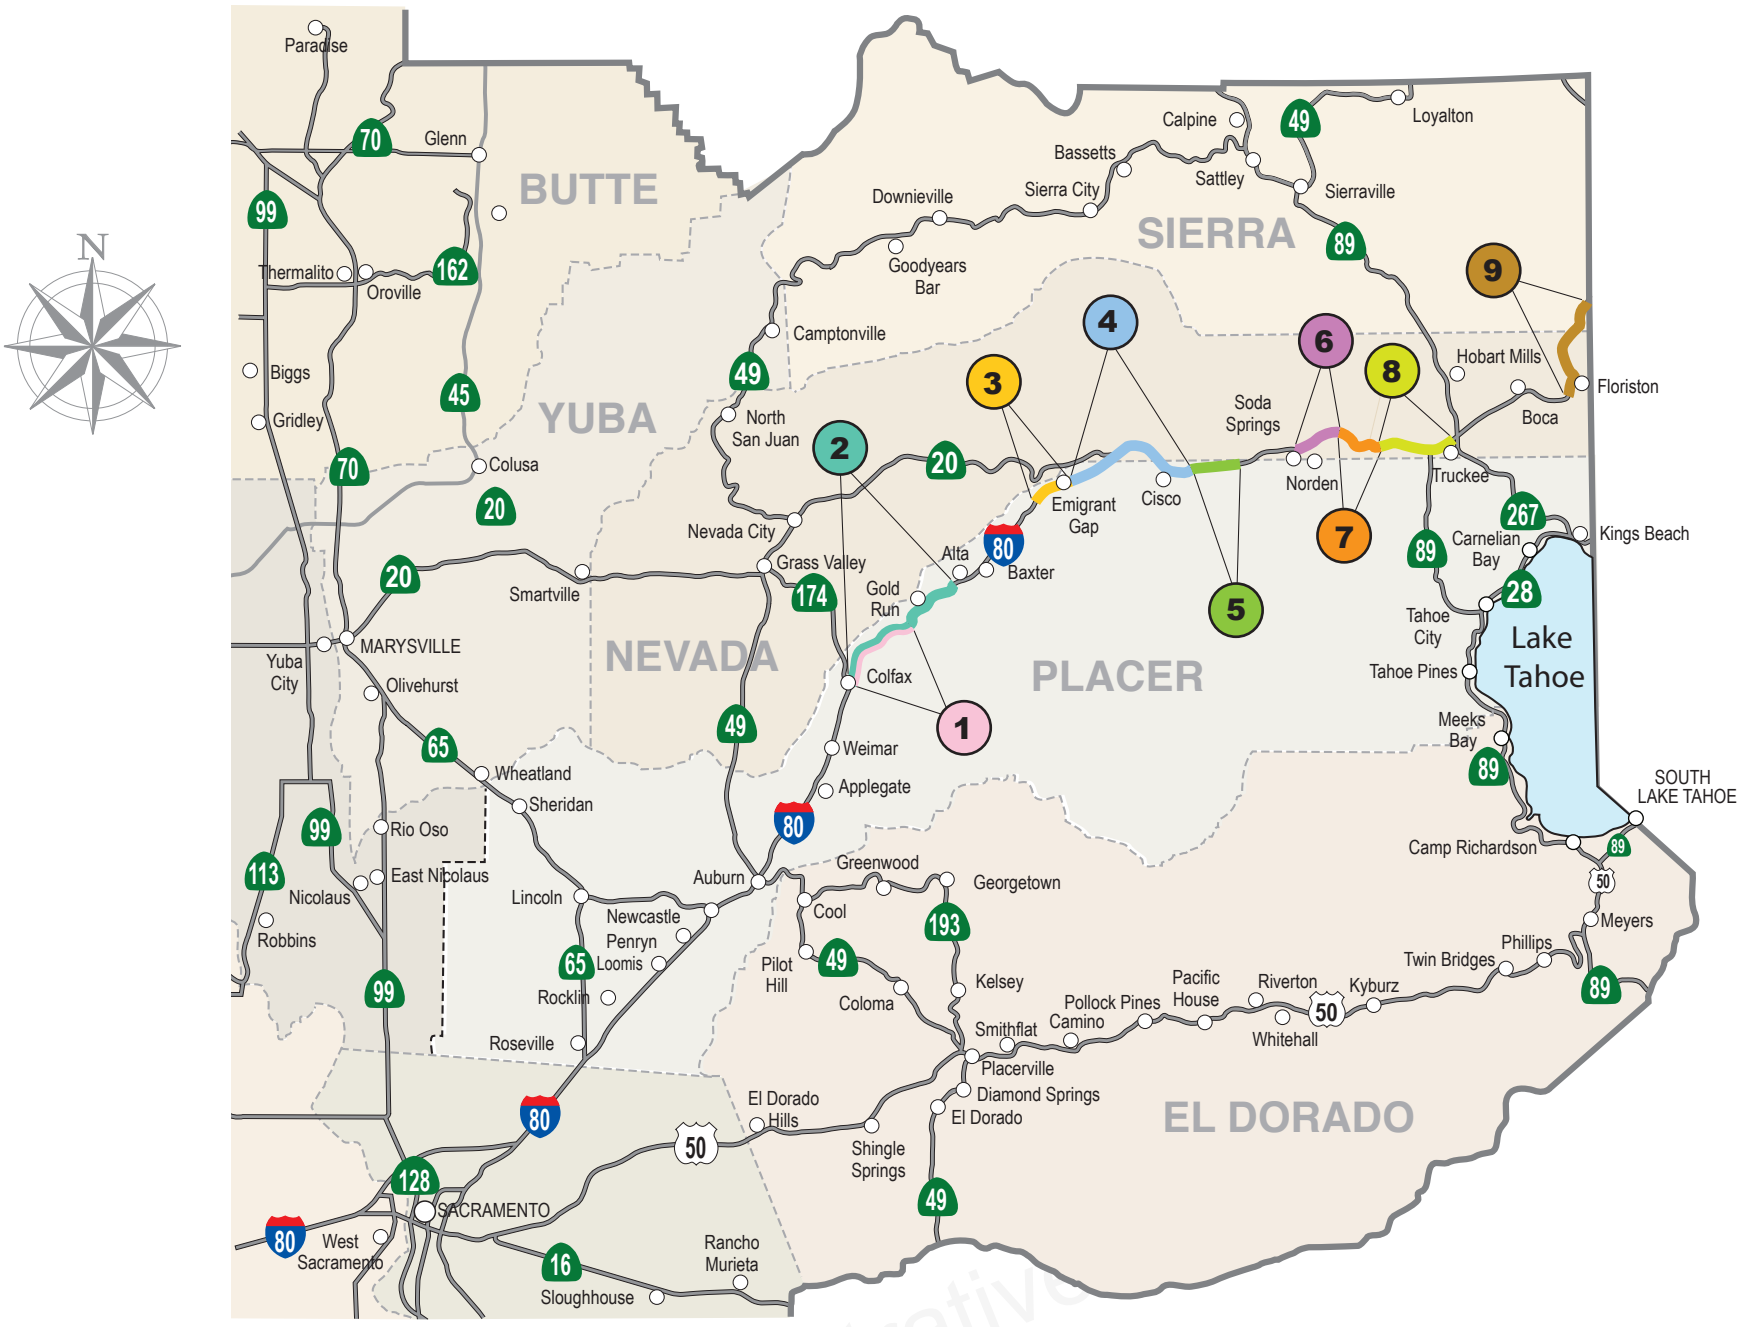

Project Information

Map Location	EA	County Route	P.M.	Name	Project Description	Project Limit	Begin Construction	End Construction	Cost in millions of $
1	1A790	Pla-80	33.3/39.0	Colfax Narrows	Rehab and Widen	Near Colfax, from 0.2 mile east of Route 174 to Magra OH	TBD	TBD	200
2	3E040	Pla-80	33.3/44.6	Colfax/ Gold Run III	Digouts and AC Overlay	5 mi. east of Colfax from Secret Town OC to Alta Rd. UC	2009	2010	70 *
3	4A700	Pla-80	54.4/56.4	Nyack Rehab	PCC Overlay	Near Emigrant Gap from Putts Lake UC to Carpenter Flat UC	2008	2010	26.6
4	2C860	Pla-80	56.1/66.3	Emigrant Gap	PCC Lane Replacement	From Carpenter Flat UC to Hampshire Rocks UC	2010	2012	167 *
5	0C770	Pla-80	66.3/68.5	Rainbow Rehab	PCC Overlay	Near Kingvale from Hampshire Rocks UC to Troy UC	2008	2010	31.5
6	0A632	Nev-80	R2.5/R5.6	Donner 2	PCC Overlay	From Soda Springs OC to west of Donner Summit	2007	2009	71
7	0A633	Nev-80	R5.6/R11.5	Donner 3	PCC Lane Replacement	From Donner Summit to west of Donner Park OC	2009	2012	78
8	0A631	Nev-80	R9.2/R13.6	Donner 1	PCC Overlay	In Truckee from east of Donner Lake UC to east of West Truckee UC	2008	2010	71
9	3A220	Nev-80 Sie-80	28.1/31.8 0.0/1.6	Truckee River Canyon	PCC Lane Replacement	Near Floriston from the Truckee River Bridge to the Nevada State Line	2009	2012	73 *

* Garvee-Bond Funded

Administrative

Caltrans

Produced by District 3 Graphic Services
Job #1687 - 07/15/08

Appendix K List of Technical Studies that are Bound Separately

Air Quality Report

Noise Study Report

Water Quality Report

Natural Environment Study

Location Hydraulic Study

Historical Property Survey Report

- Historic Resource Evaluation Report
- Historic Architectural Survey Report
- Archaeological Survey Report
- Finding of Effect
- Memorandum of Agreement

Hazardous Waste Reports:

- Initial Site Assessment
- Preliminary Site Investigation (Geophysical Survey)

Visual Impact Assessment

Community Impact Analysis