PRELIMINARY FOR DESIGN STUDY ONLY

| Dist | COUNTY | ROUTE | POST MILES TOTAL PROJECT | SHEET NO. | TOTAL SHEETS |
|---|---|---|---|---|---|
| 03 | ED | 50 | 67.6/72.9 | 13 | 20 |

REGISTERED CIVIL ENGINEER DATE

PLANS APPROVAL DATE

REGISTERED PROFESSIONAL ENGINEER No. Exp. CIVIL STATE OF CALIFORNIA

THE STATE OF CALIFORNIA OR ITS OFFICERS OR AGENTS SHALL NOT BE RESPONSIBLE FOR THE ACCURACY OR COMPLETENESS OF SCANNED COPIES OF THIS PLAN SHEET.

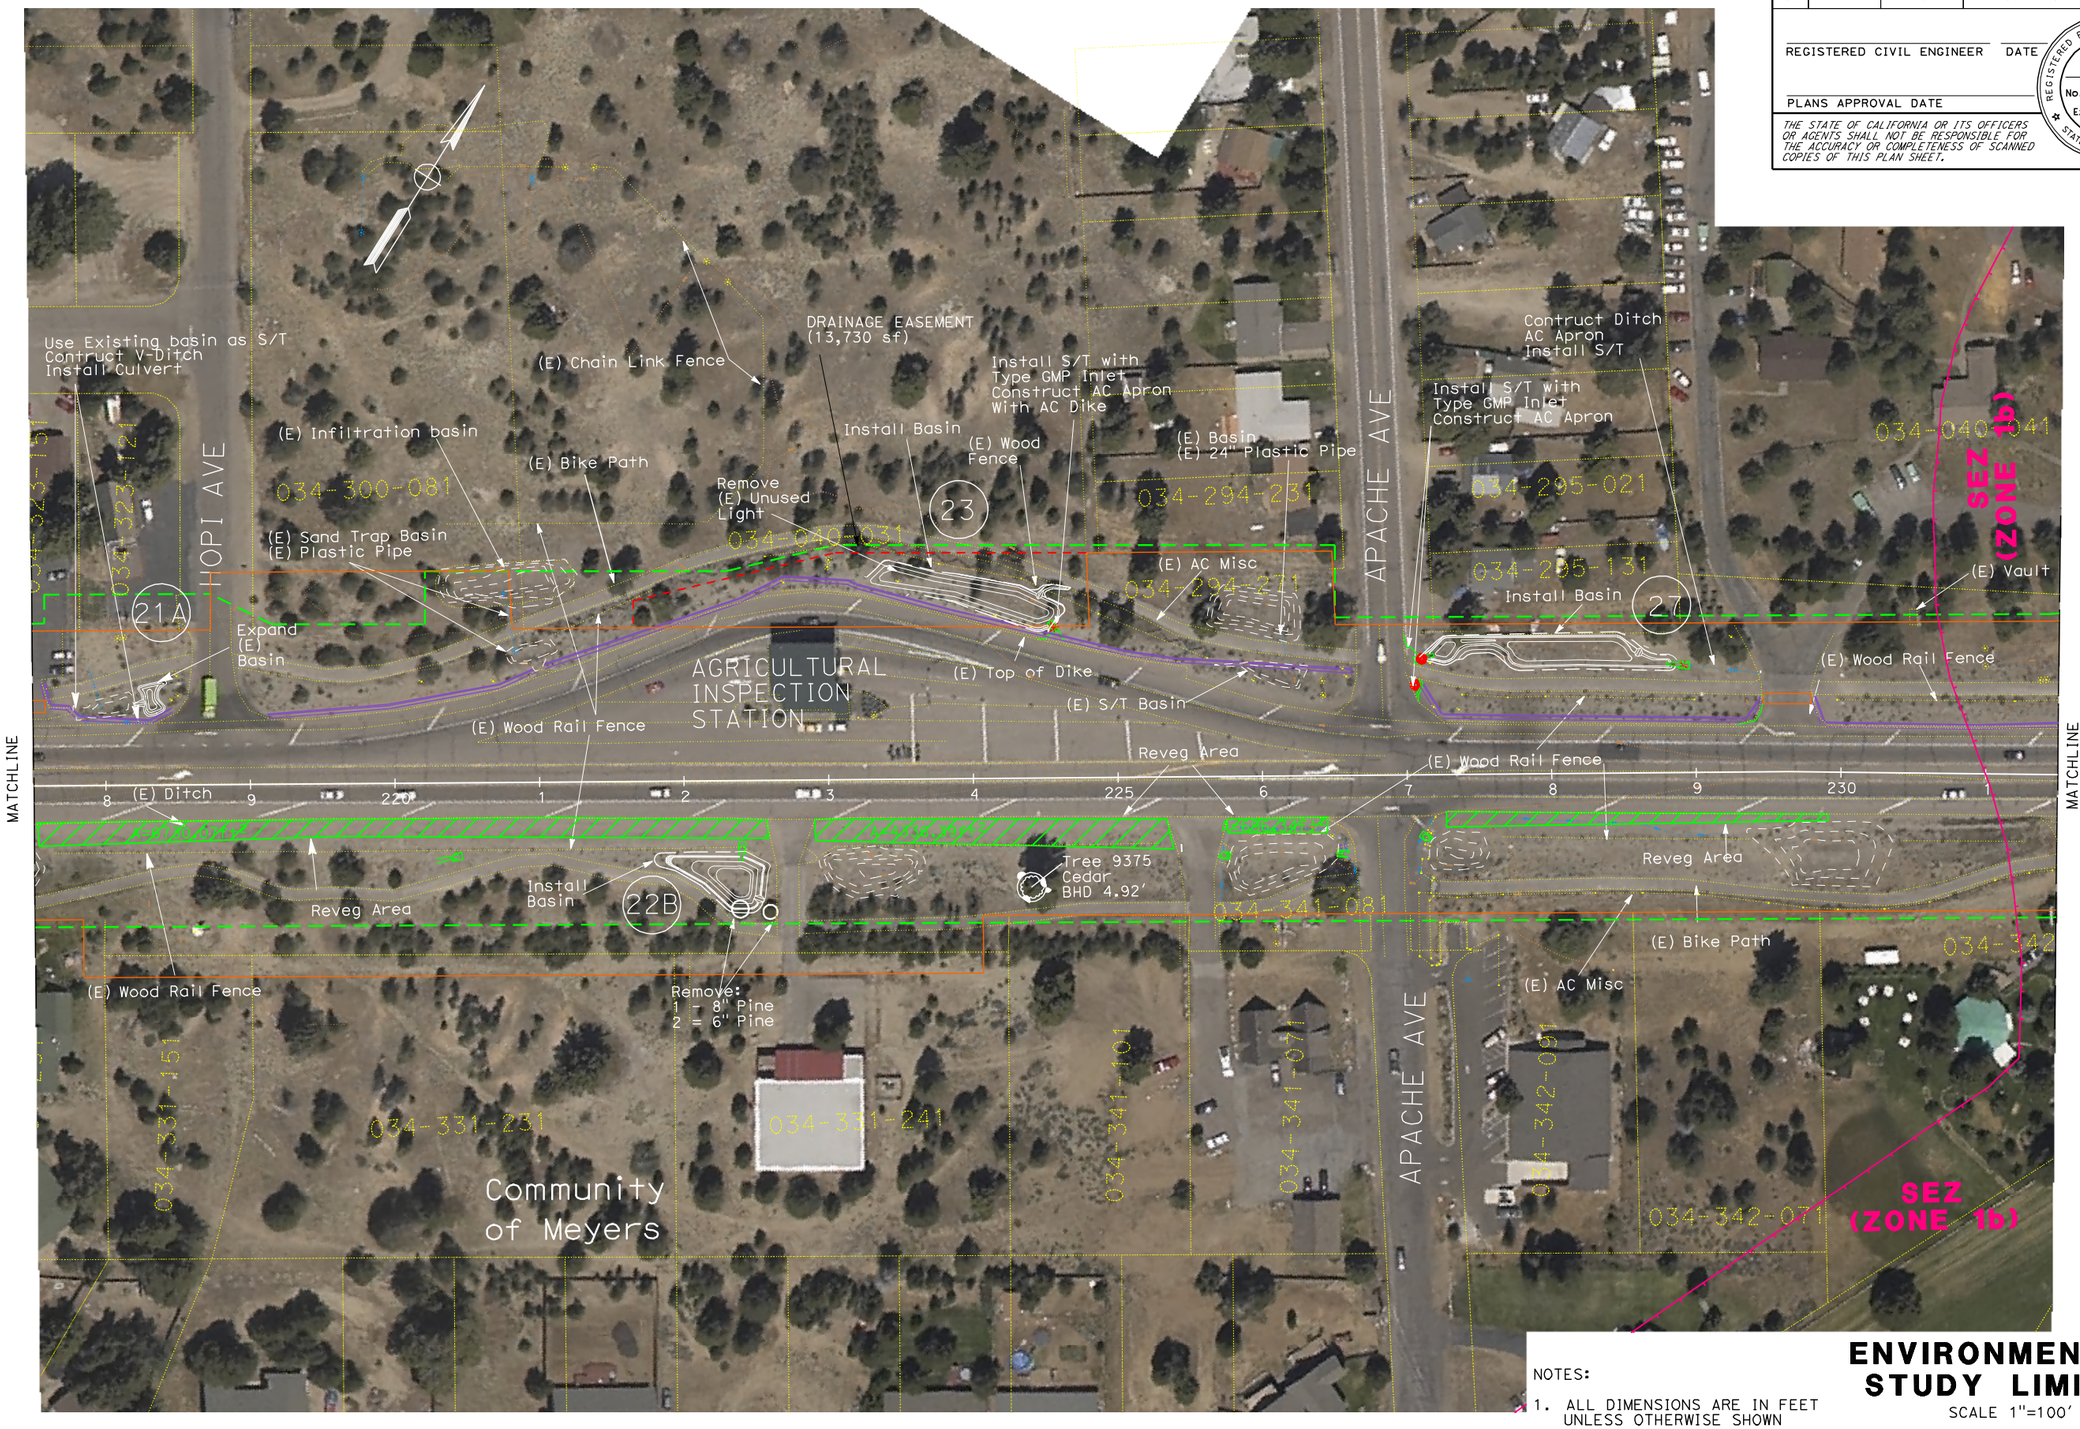


NOTES:

1. ALL DIMENSIONS ARE IN FEET UNLESS OTHERWISE SHOWN
2. FOR LEGEND SEE SHEET ESL-1

# ENVIRONMENTAL STUDY LIMITS

SCALE 1"=100'

ESL-13

| REVISED BY | DATE REVISED |
|---|---|
| | |

CALCULATED-DESIGNED BY

CHECKED BY

FUNCTIONAL SUPERVISOR: K.KEATON

STATE OF CALIFORNIA - DEPARTMENT OF TRANSPORTATION

Caltrans

DESIGN (T-2)

LAST REVISION: DATE PLOTTED => 19-NOV-2008, TIME PLOTTED => 15:09, 11/19/08

BORDER LAST REVISED 4/11/2008

RELATIVE BORDER SCALE IS IN INCHES 0 1 2 3

USERNAME => s125722
DGN FILE => 031A731_ESL13.dgn

CU 03253

EA 1A7310