CALTRANS DISTRICT-4

EA 04-4H2214 (Project ID: 0414000053)

ROUTE-580 PAVEMENT REHABILITATION PROJECT

LEGEND

RESURFACE ASPHALT CONCRETE PAVEMENT
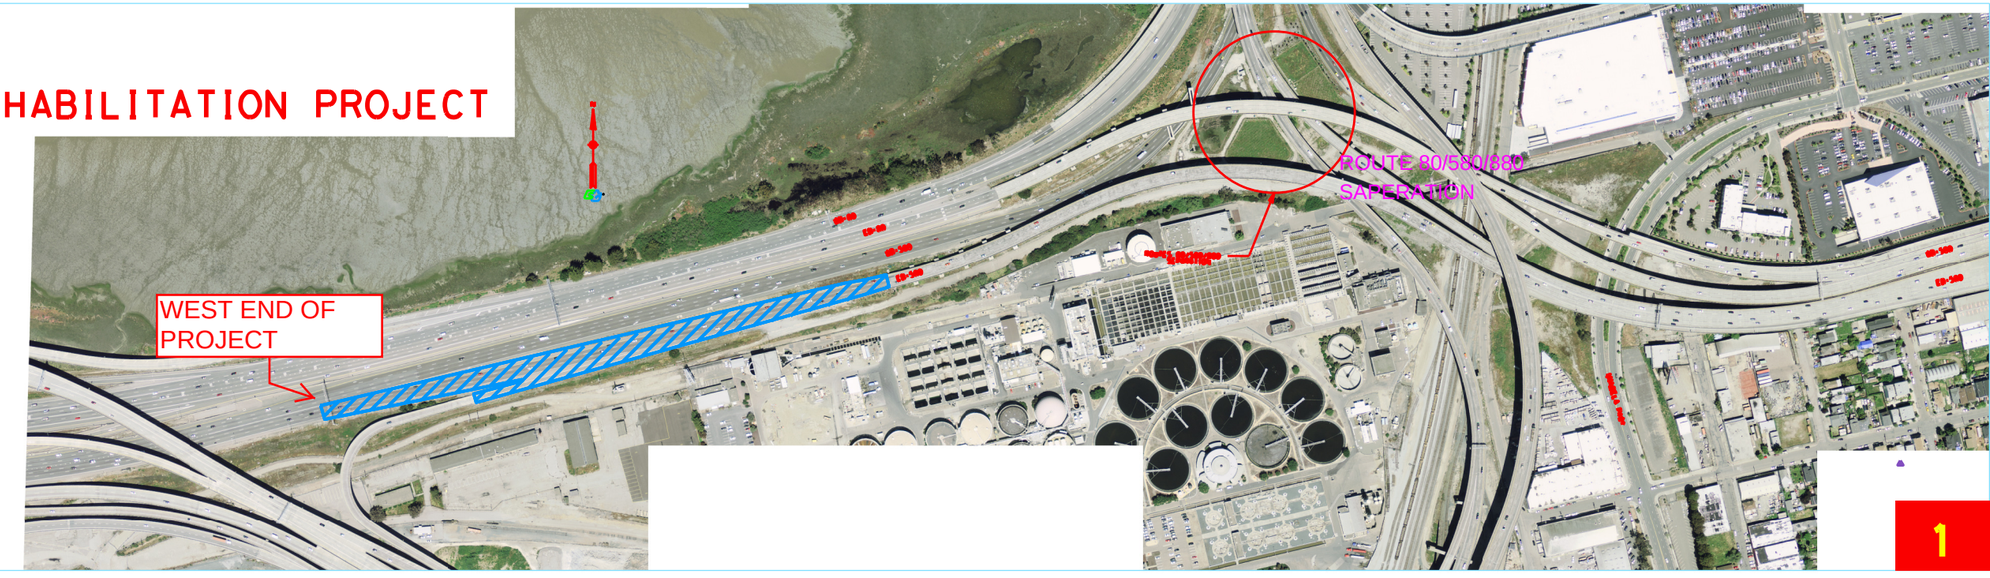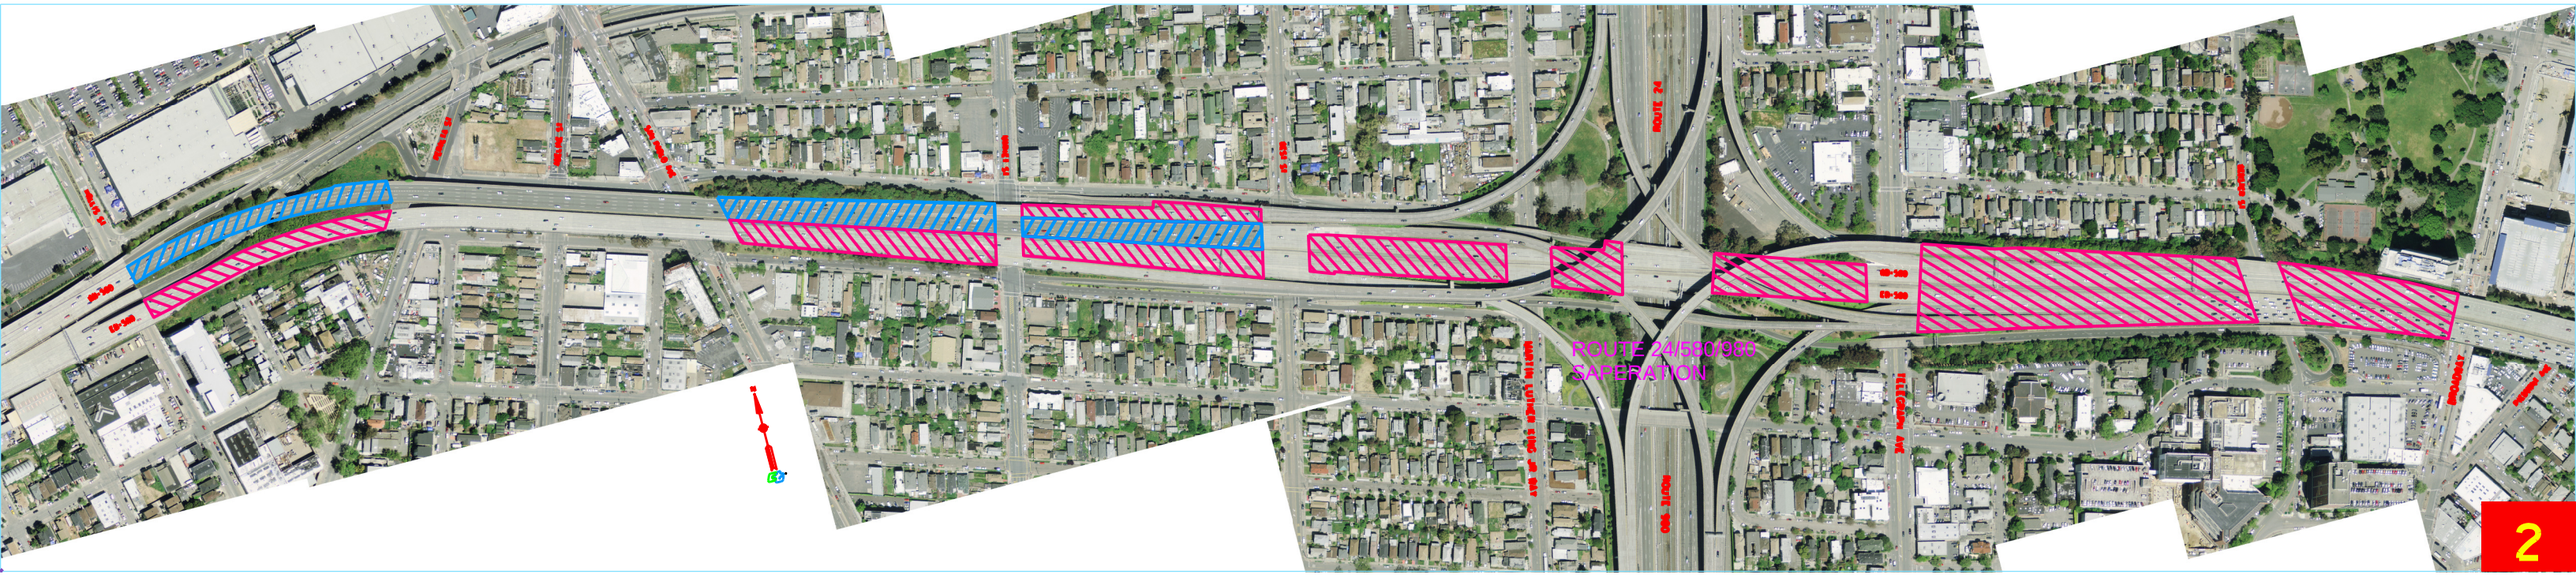
REPLACE INDIVIDUAL CONCRETE SLABS AND GRIND CONCRETE PAVEMENT