DESIGN STUDY ONLY

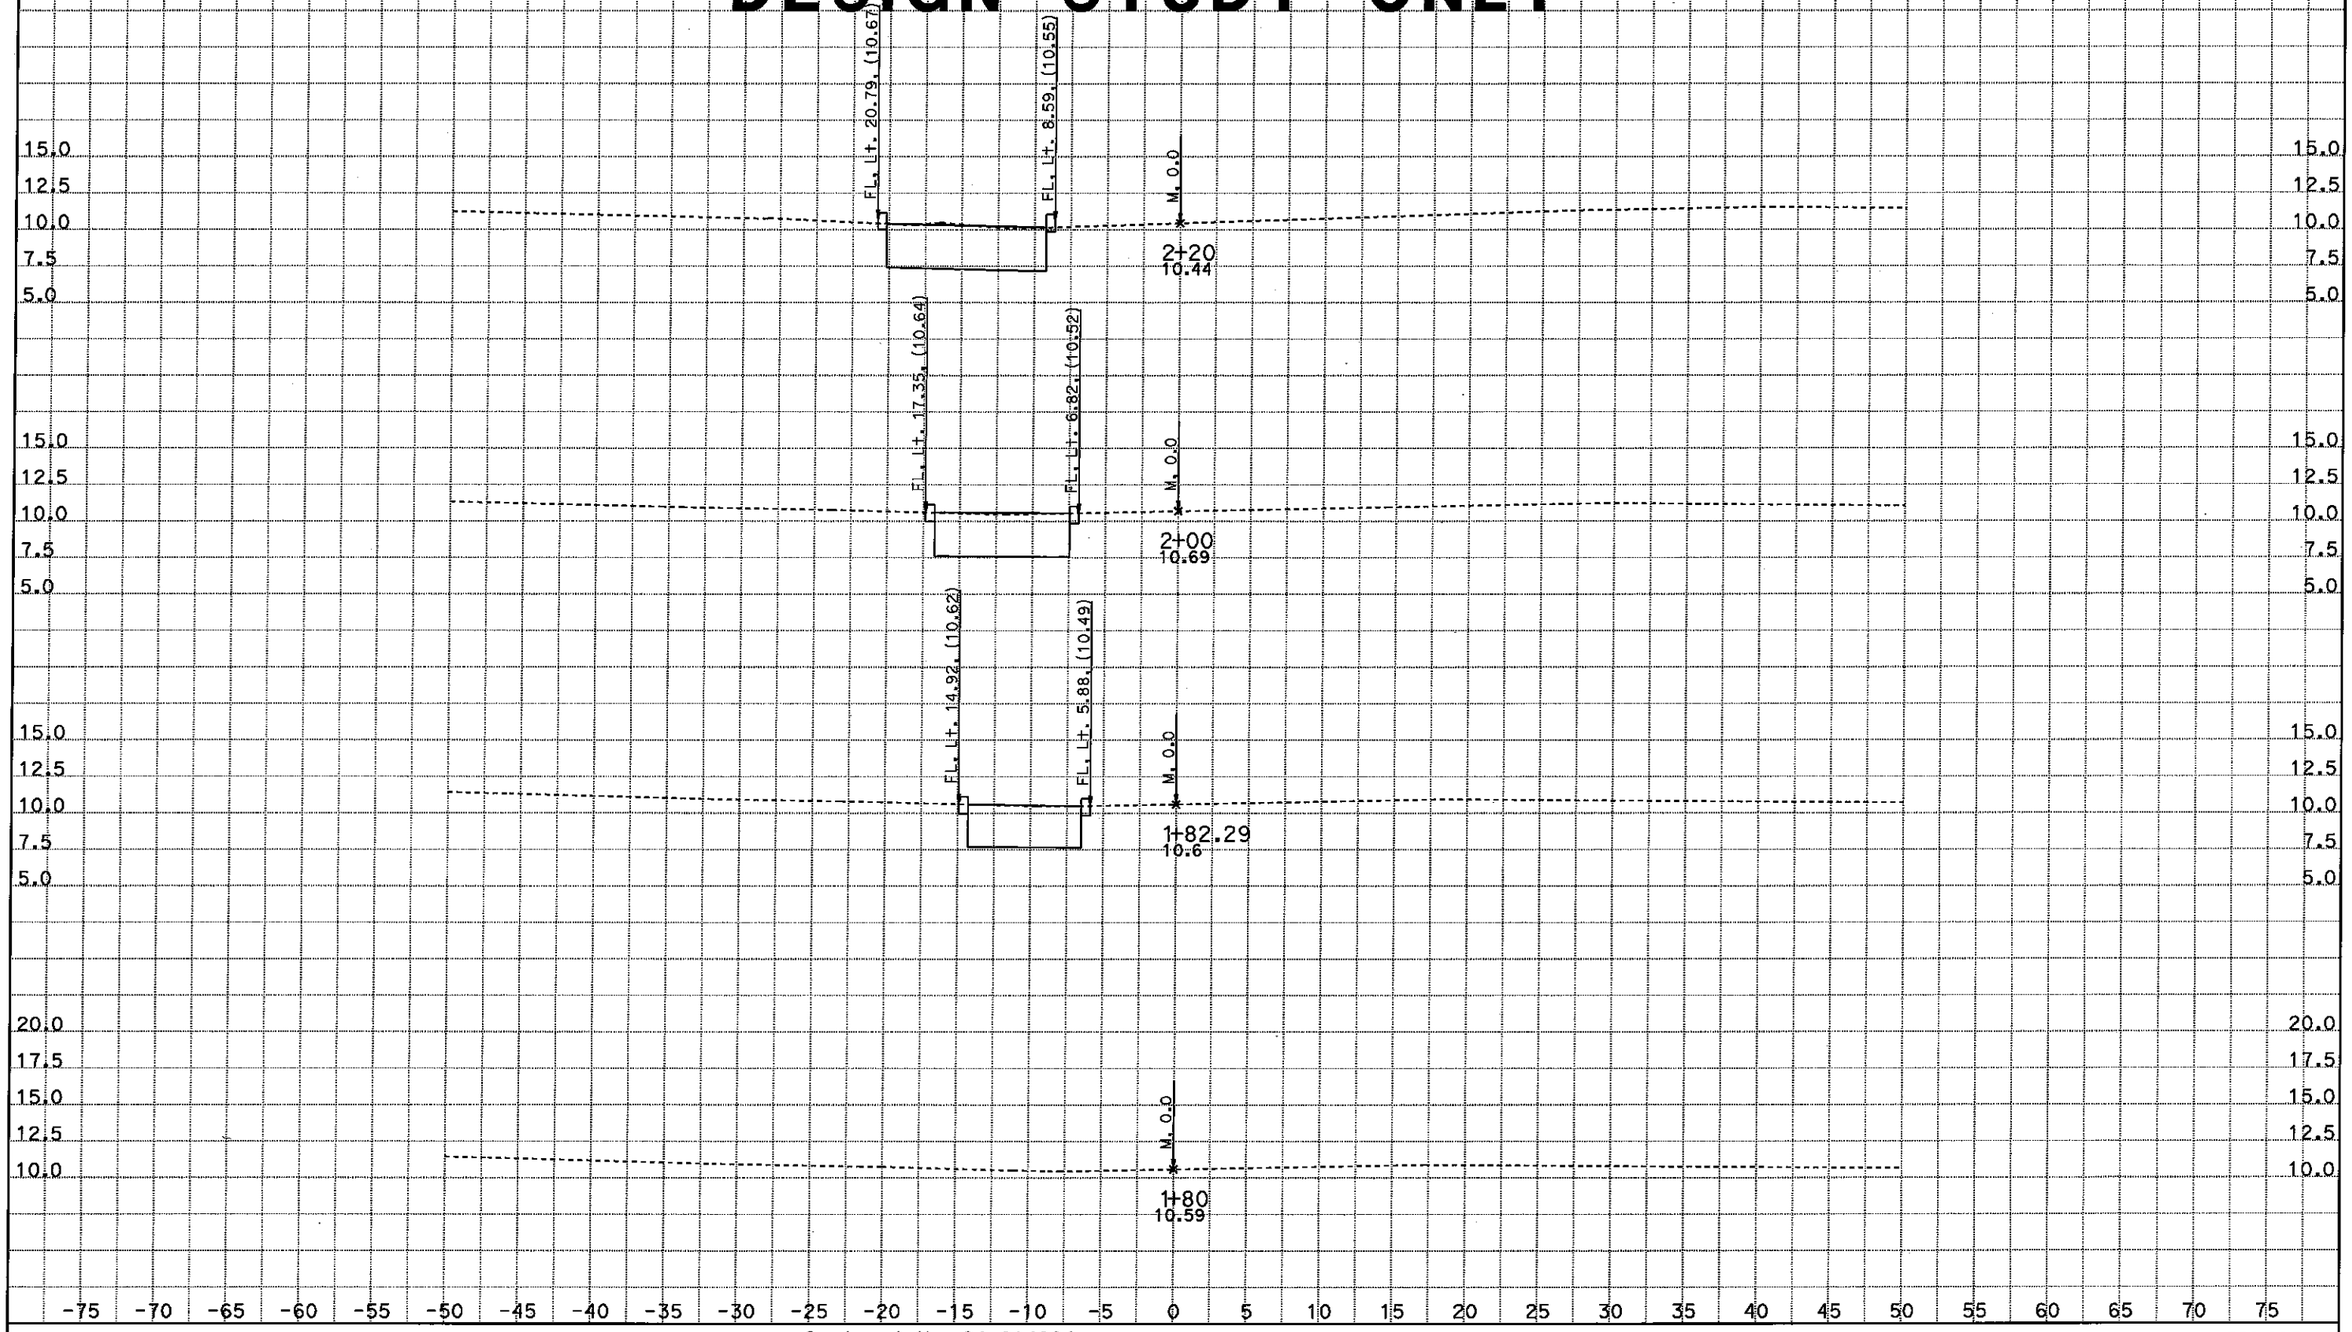

Contract No. 04-014084
04-Ala-80-2.2
Project ID 0412000666

California State Department of Transportation — Route 80 Construct SFOBB Maintenance Complex

SCALE: 1" = 5' Horiz.
1" = 5' Vert.

All Dimensions are US Survey Feet

MLN6
CROSS SECTIONS
SHEET 1 OF 16

DESIGN STUDY ONLY

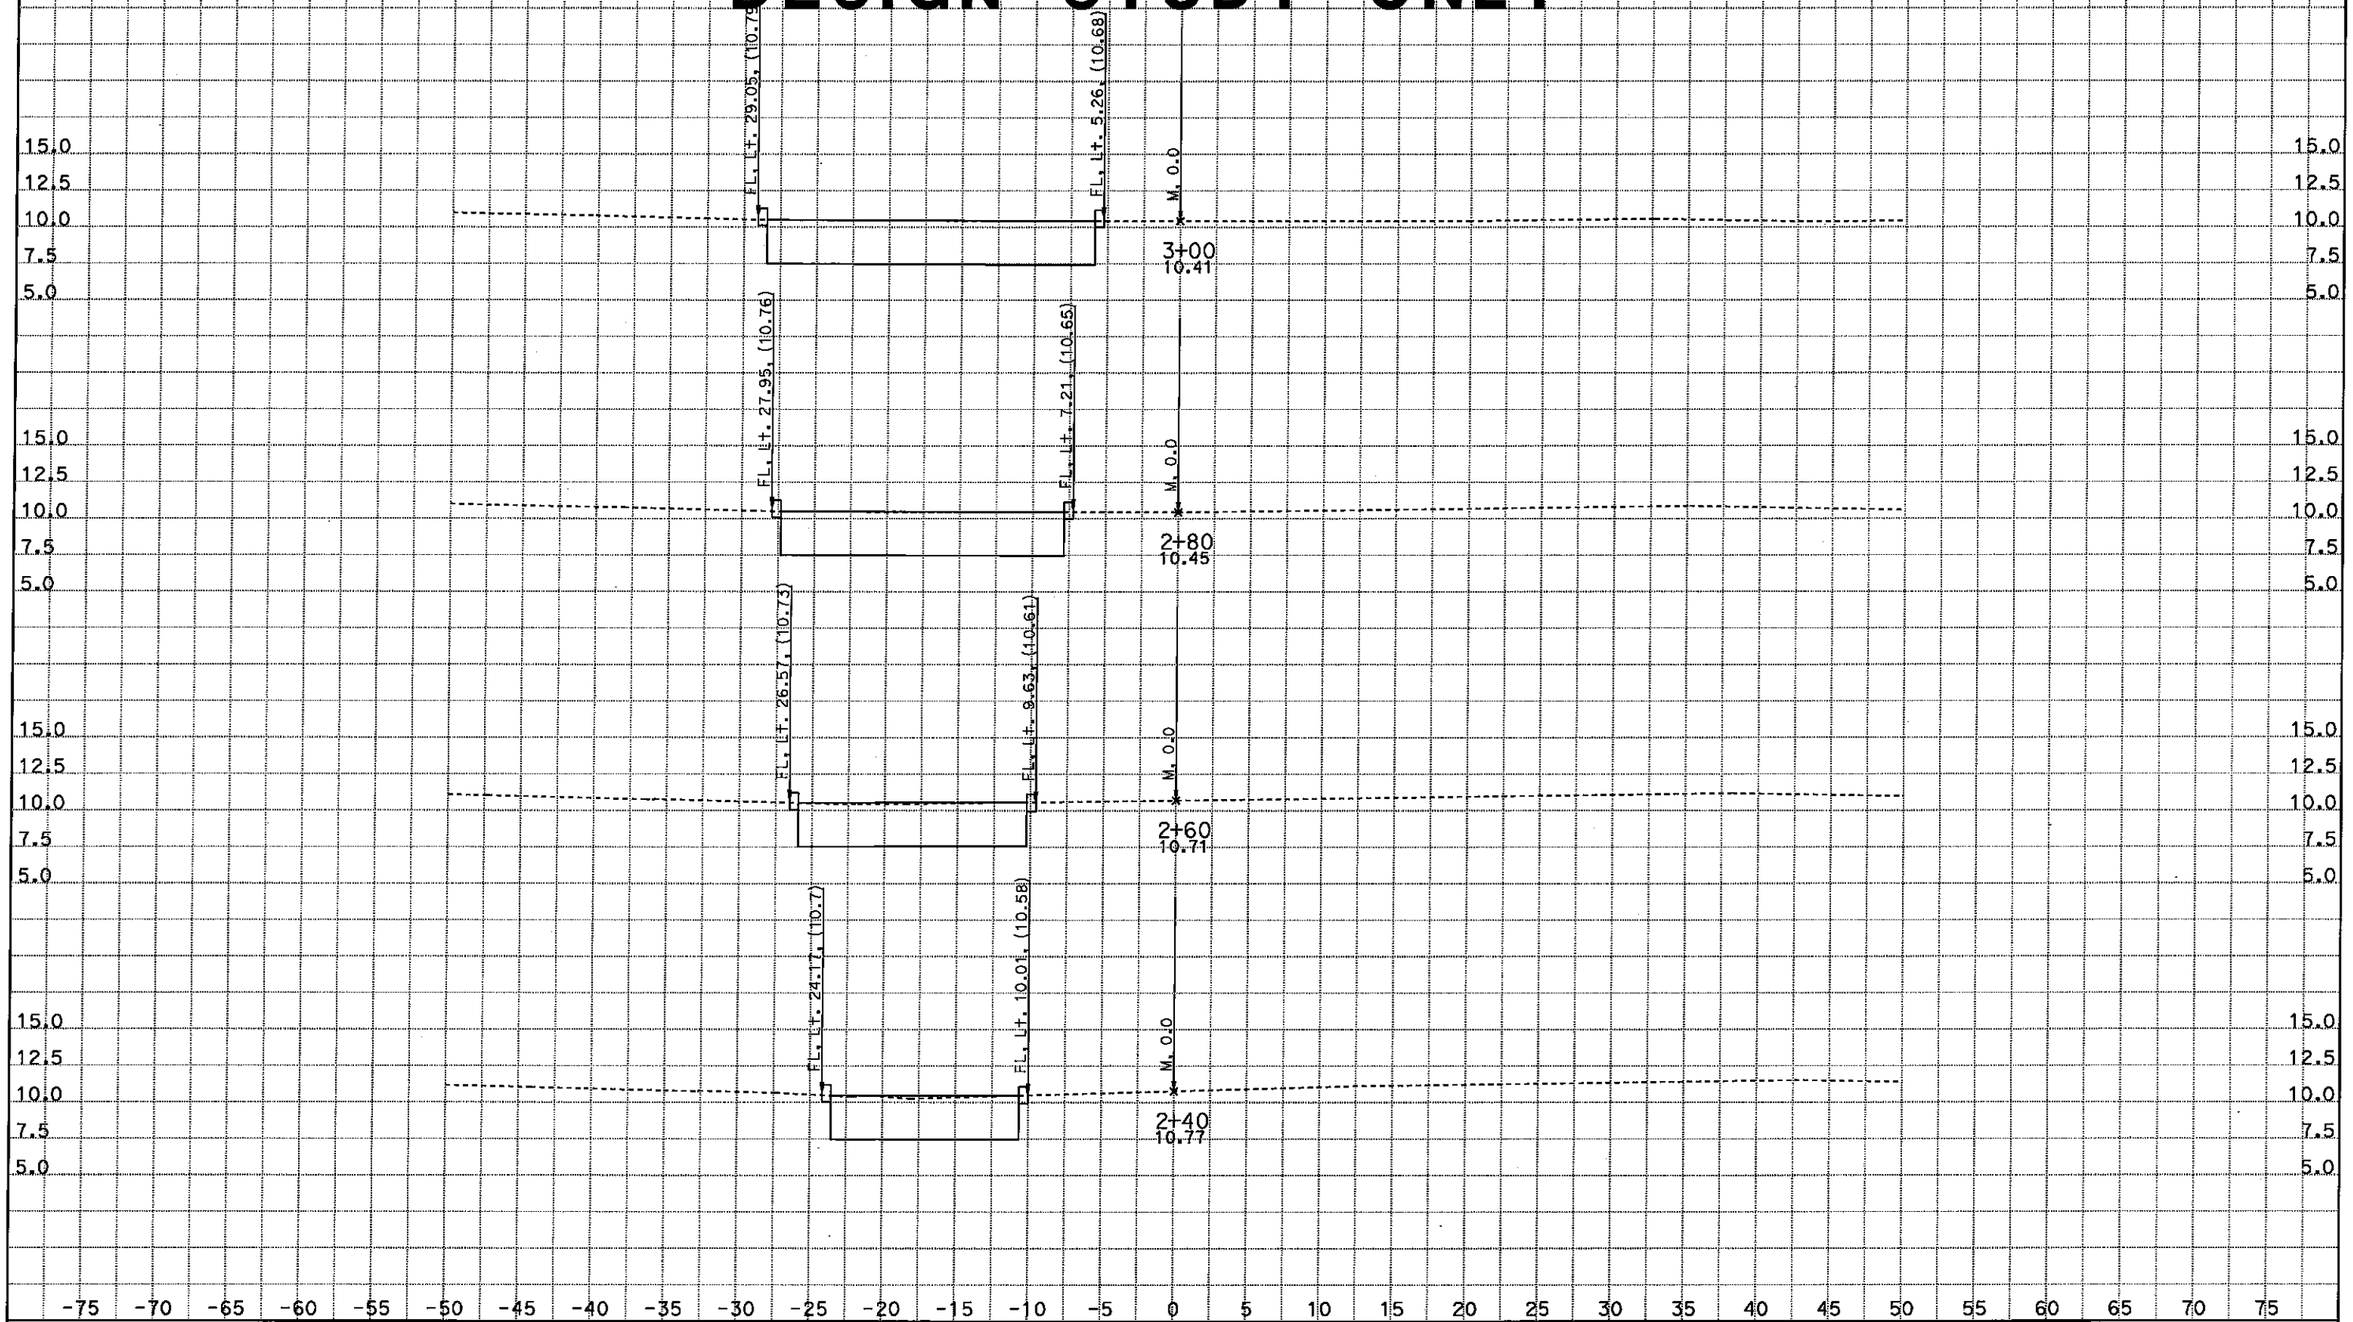

Contract No. 04-014084
04-Ala-80-2.2
Project ID 0412000666

California State Department of Transportation — Route 80 Construct SFOBB Maintenance Complex

SCALE: 1" = 5' Horiz.
1" = 5' Vert.

All Dimensions are US Survey Feet

MLN6
CROSS SECTIONS
SHEET 2 OF 16

DESIGN STUDY ONLY

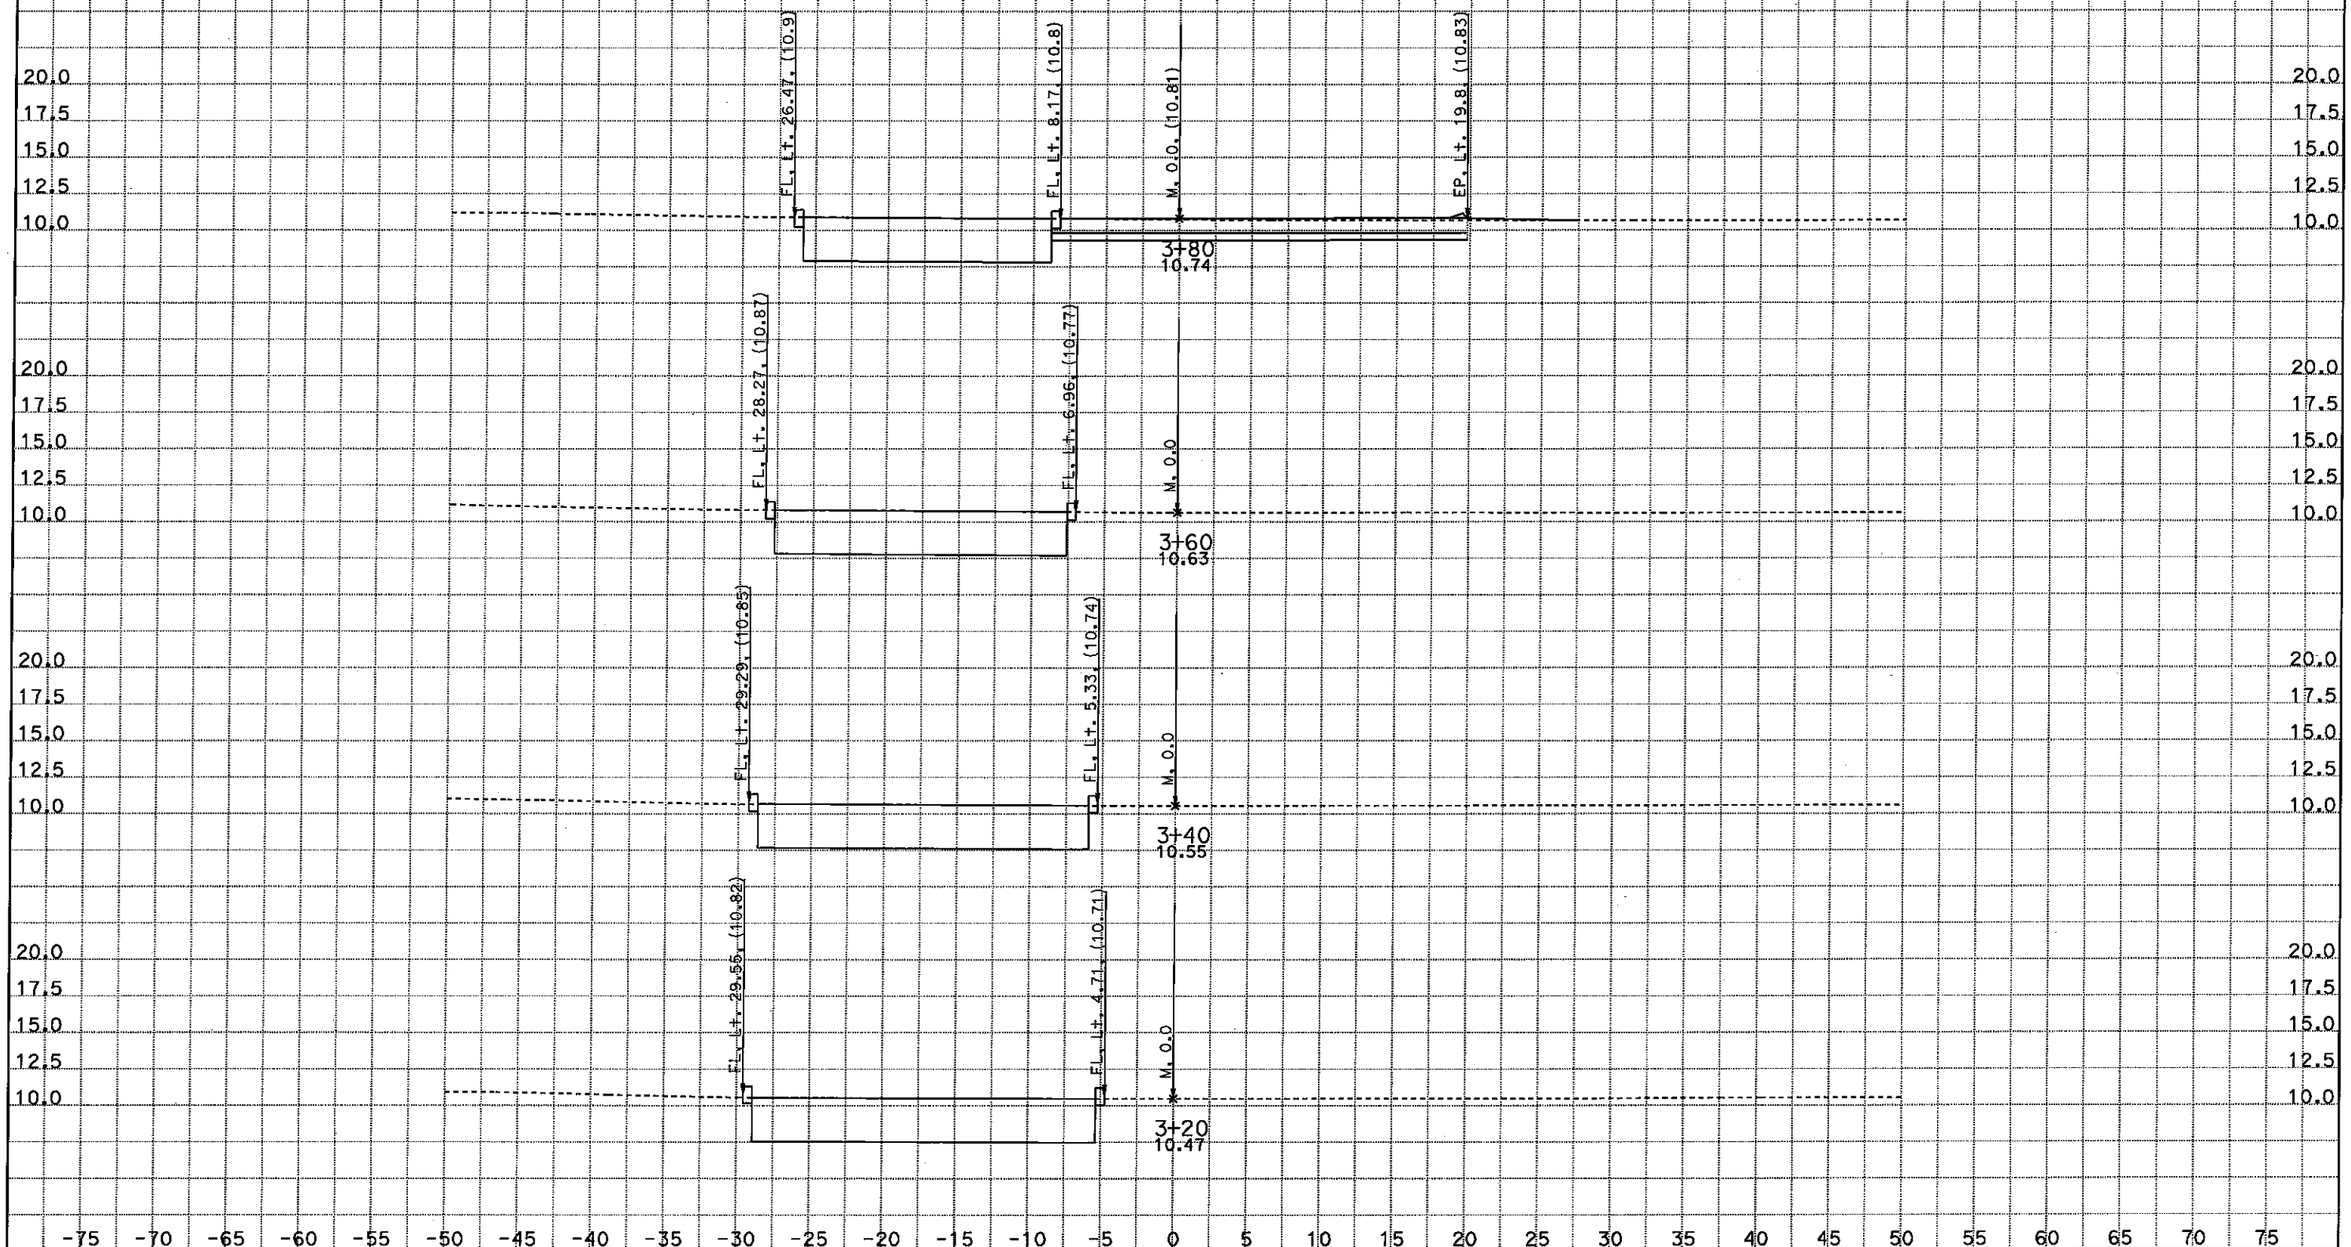

Contract No. 04-014084
04-Ala-80-2.2
Project ID 0412000666

California State Department of Transportation — Route 80 Construct SFOBB Maintenance Complex

SCALE: 1" = 5' Horiz.
1" = 5' Vert.

All Dimensions are US Survey Feet

MLN6
CROSS SECTIONS
SHEET 3 OF 16

DESIGN STUDY ONLY

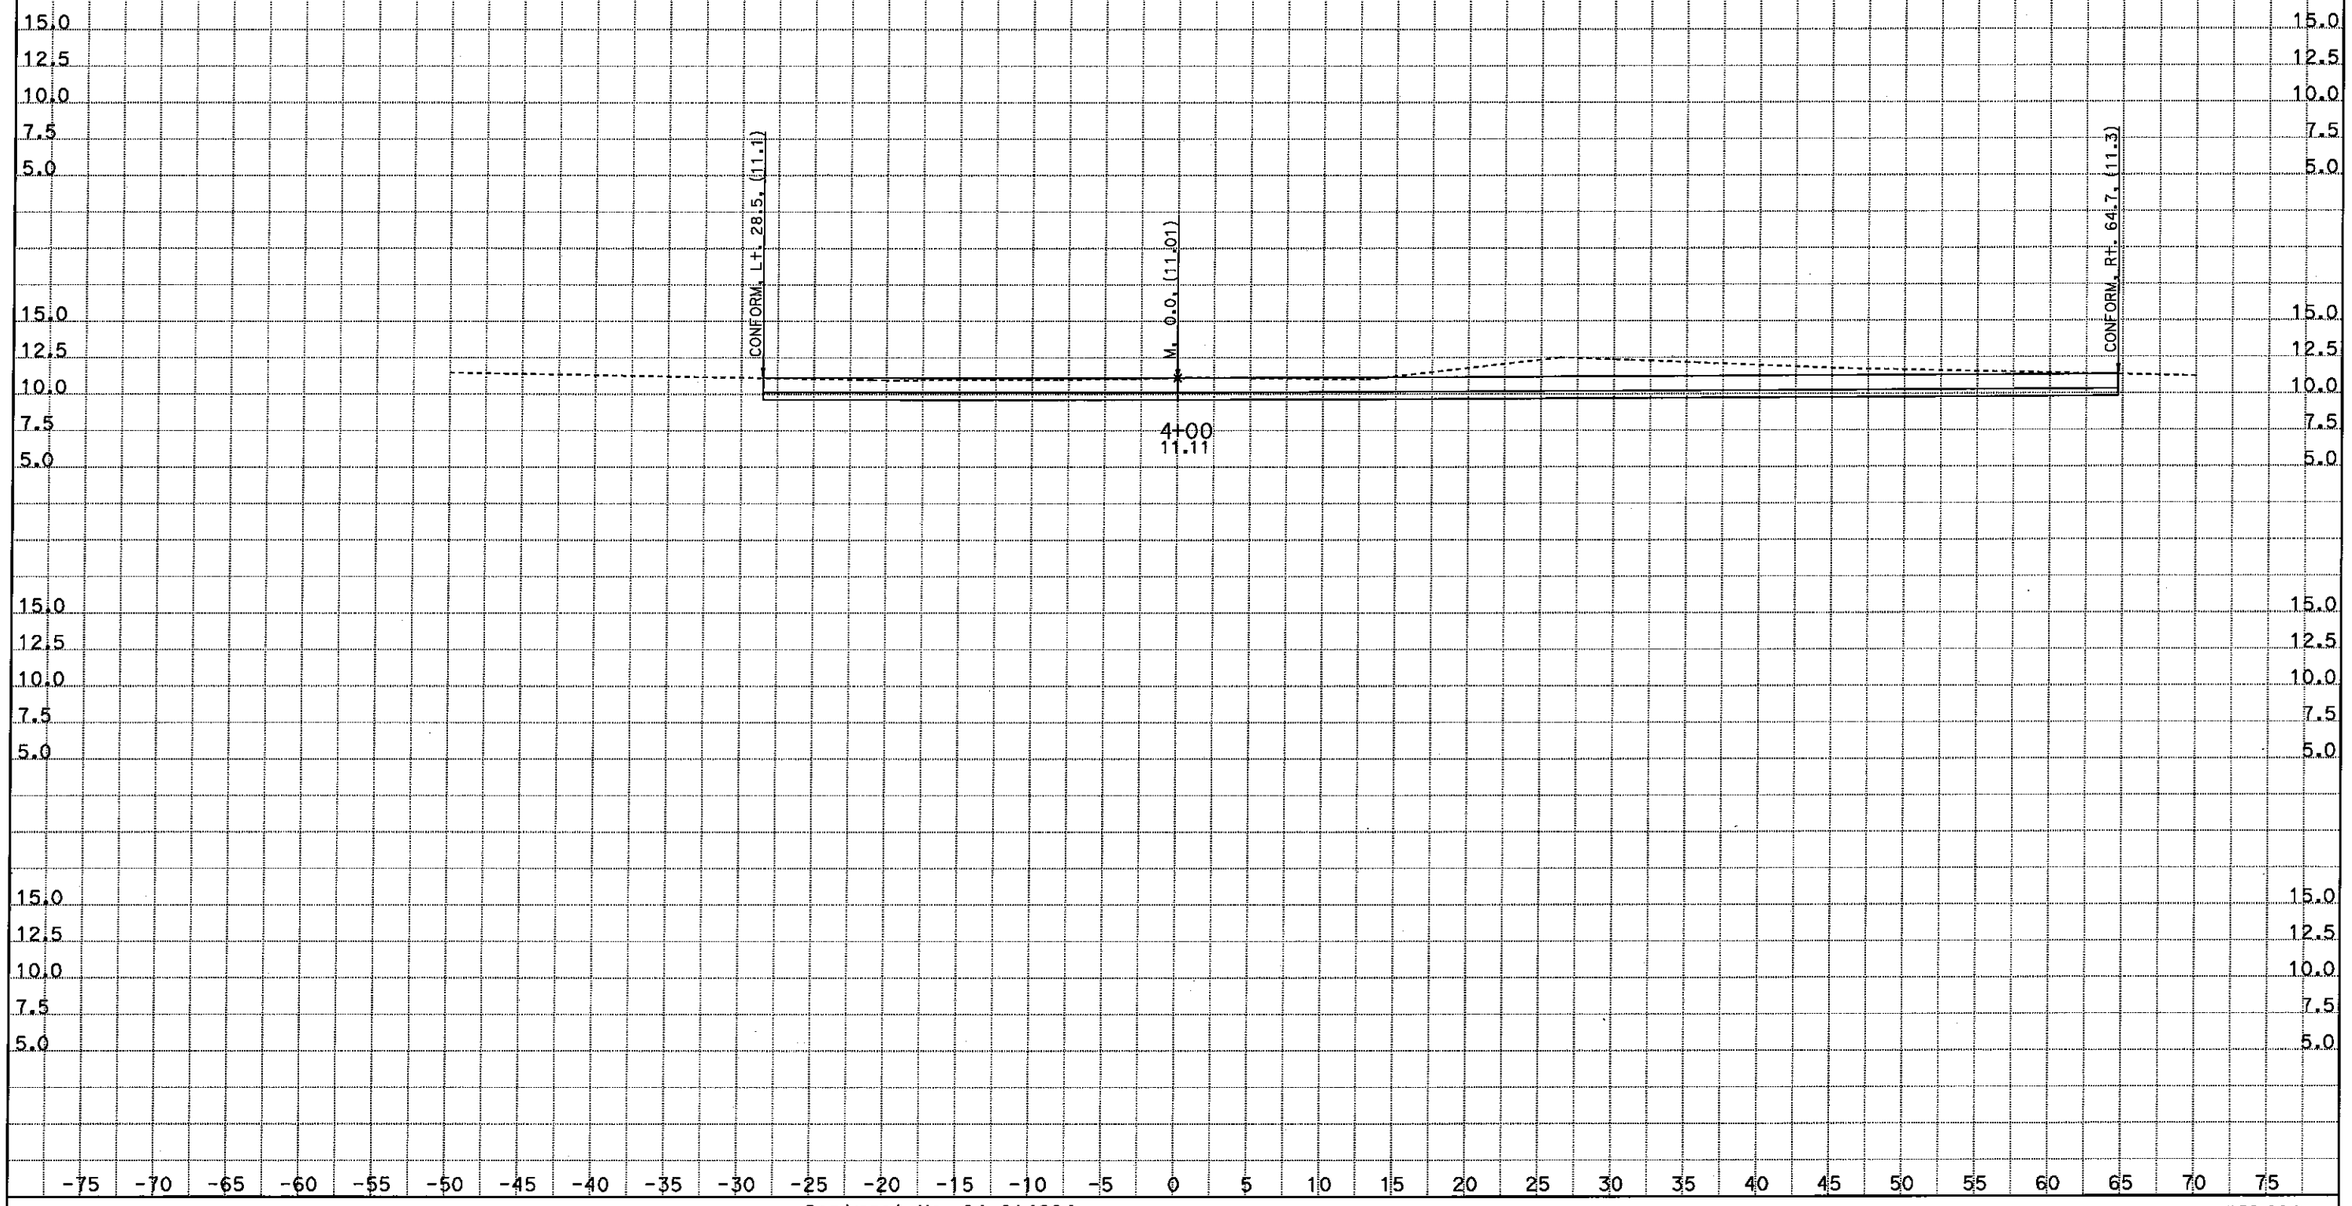

Contract No. 04-014084
04-Ala-80-2.2
Project ID 0412000666

California State Department of Transportation — Route 80 Construct SFOBB Maintenance Complex

SCALE: 1" = 5' Horiz.
1" = 5' Vert.

All Dimensions are US Survey Feet

MLN6
CROSS SECTIONS
SHEET 4 OF 16

DESIGN STUDY ONLY

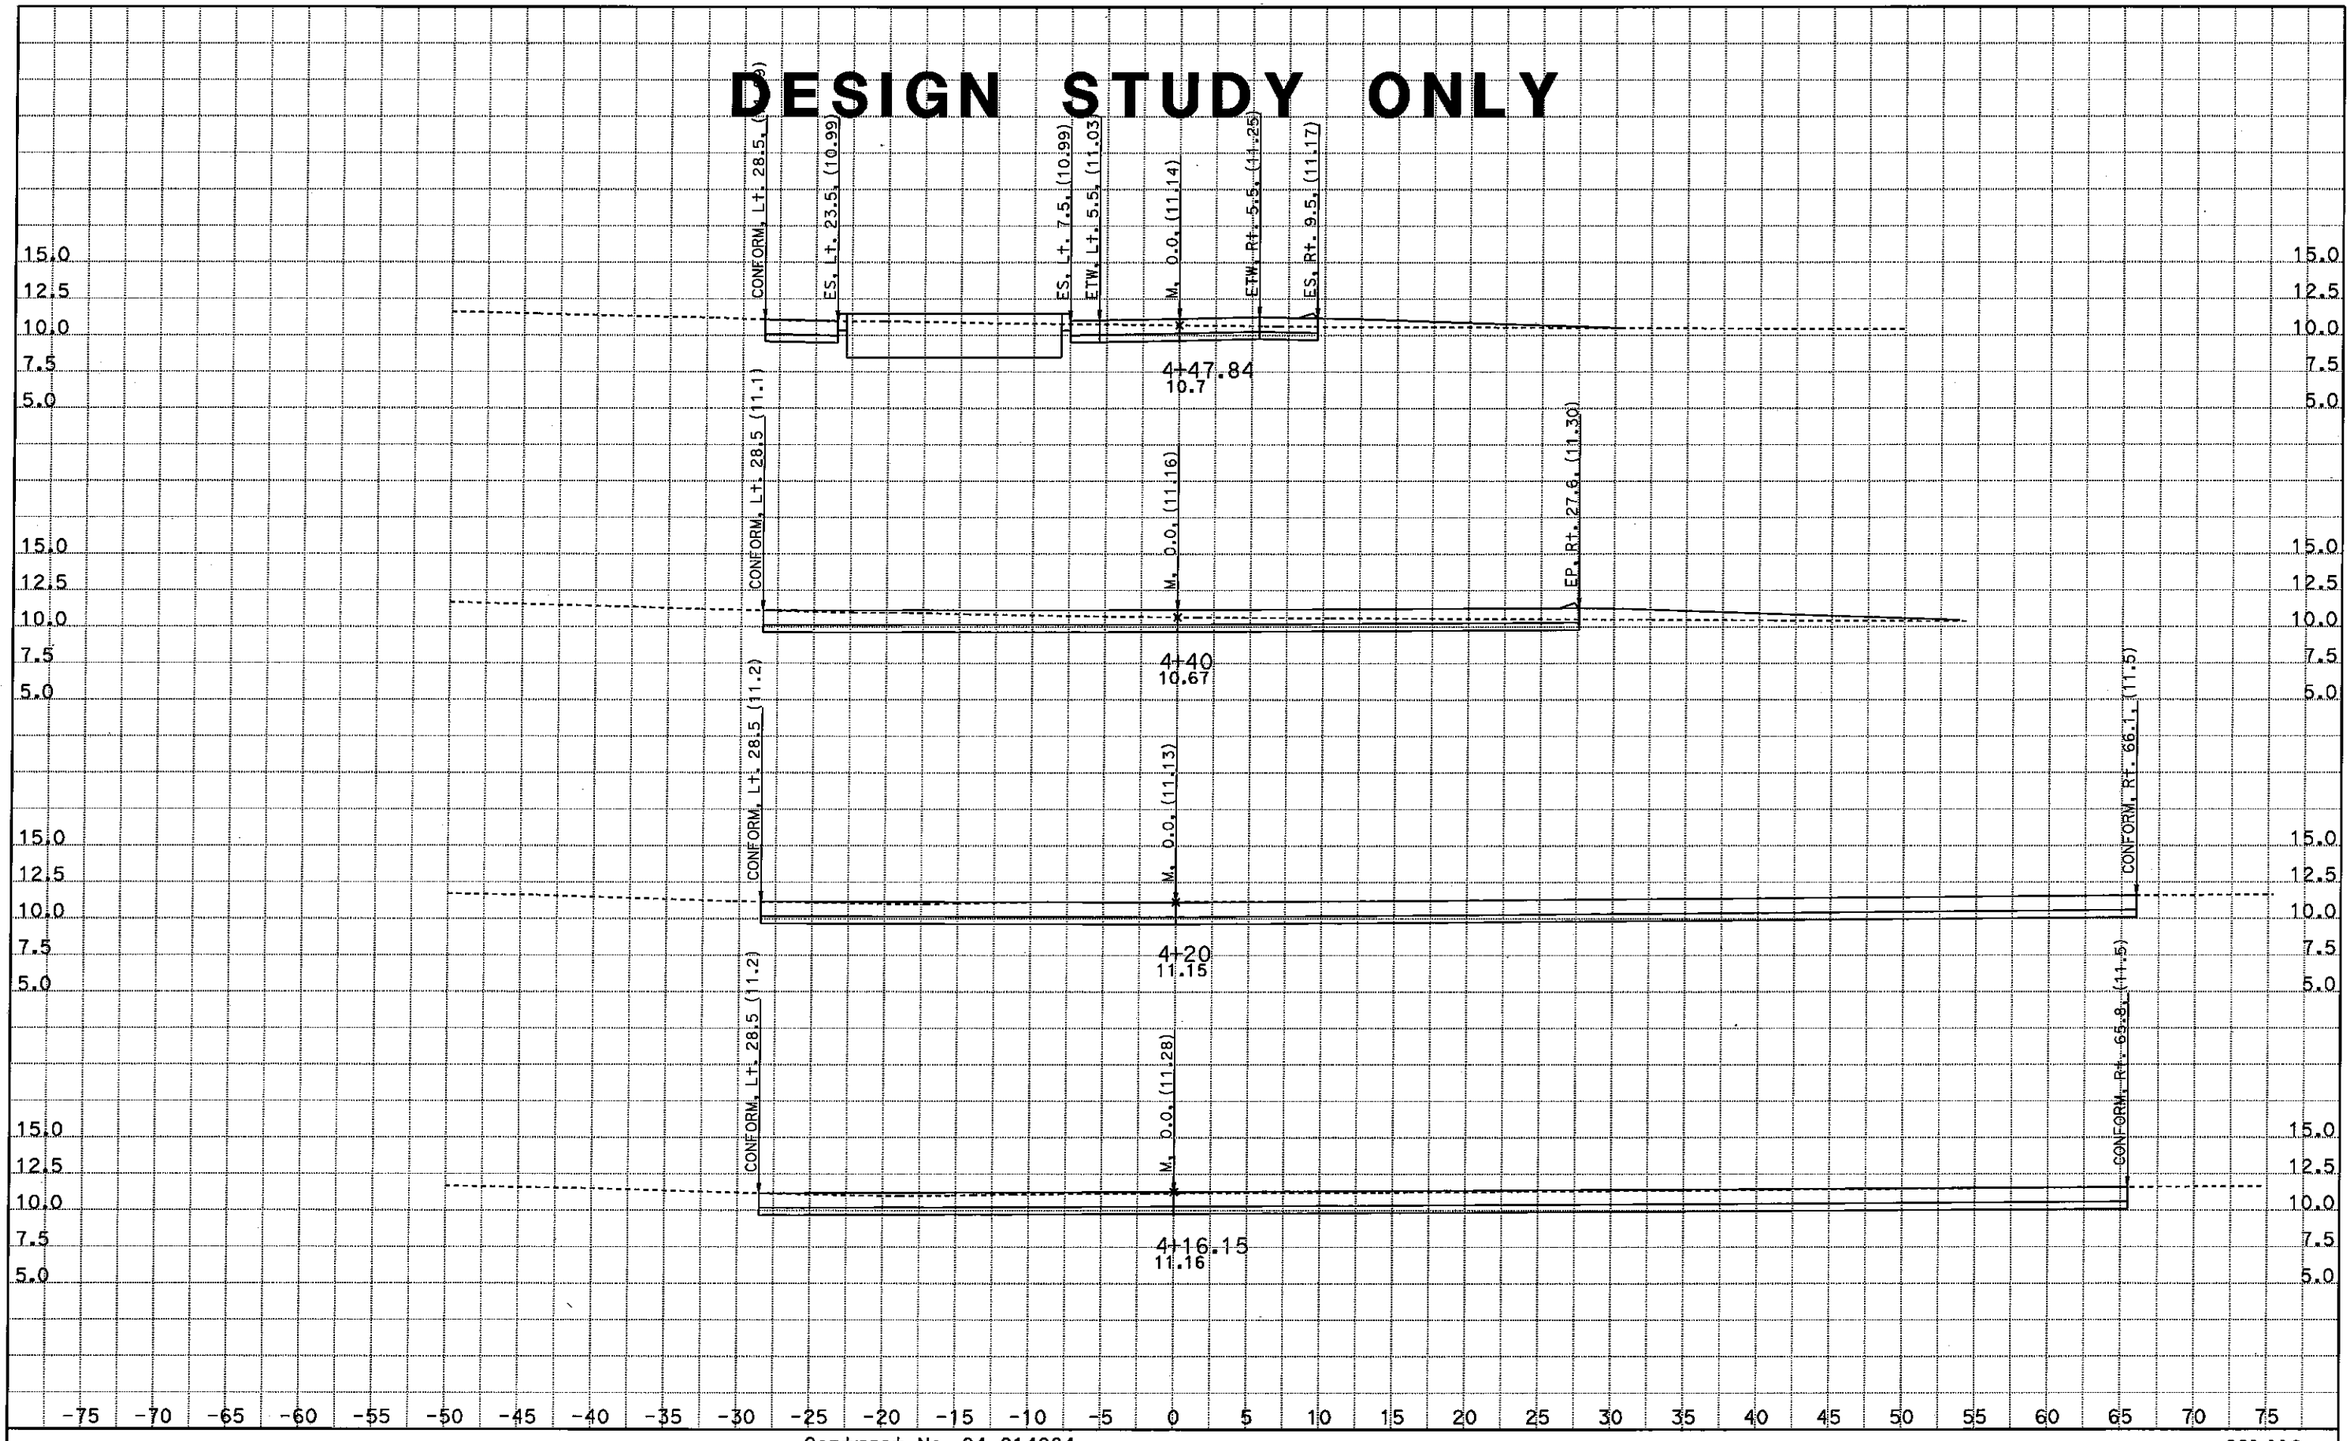

Contract No. 04-014084
04-Ala-80-2.2
Project ID 0412000666

California State Department of Transportation — Route 80 Construct SFOBB Maintenance Complex

SCALE: 1" = 5' Horiz.
1" = 5' Vert.

All Dimensions are US Survey Feet

MLN6
CROSS SECTIONS
SHEET 5 OF 16

DESIGN STUDY ONLY

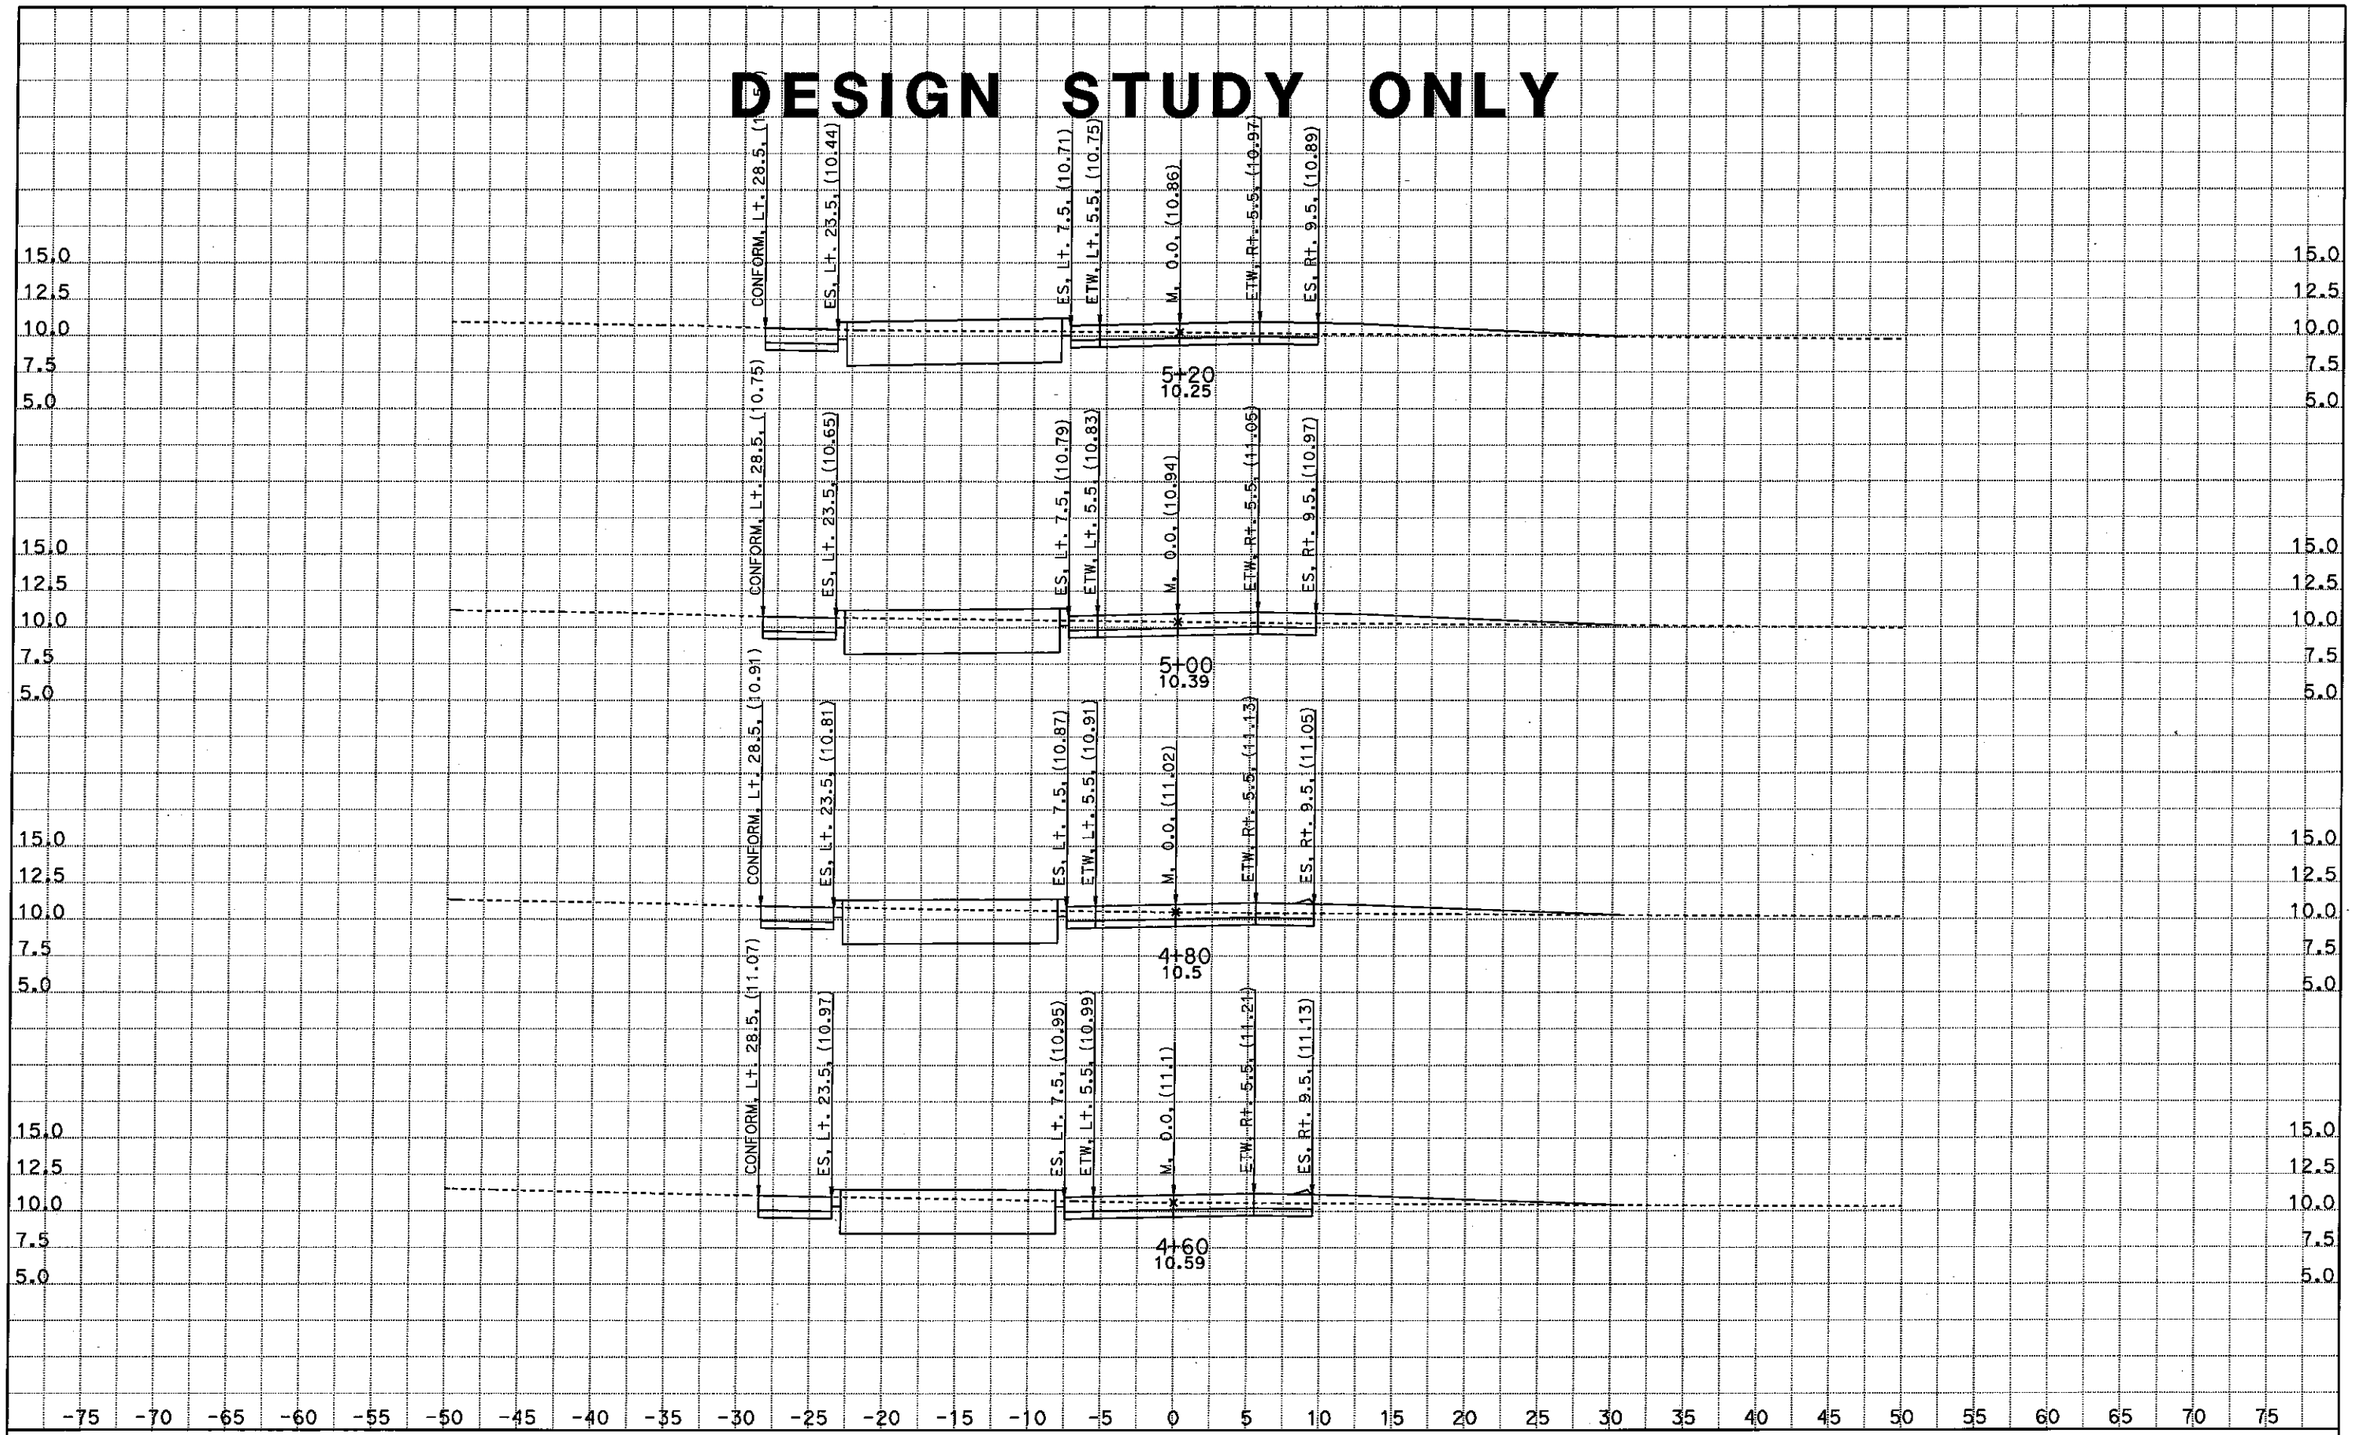

Contract No. 04-014084
04-Ala-80-2.2
Project ID 0412000666

California State Department of Transportation — Route 80 Construct SFOBB Maintenance Complex

SCALE: 1" = 5' Horiz.
1" = 5' Vert.

All Dimensions are US Survey Feet

MLN6
CROSS SECTIONS
SHEET 6 OF 16

DESIGN STUDY ONLY

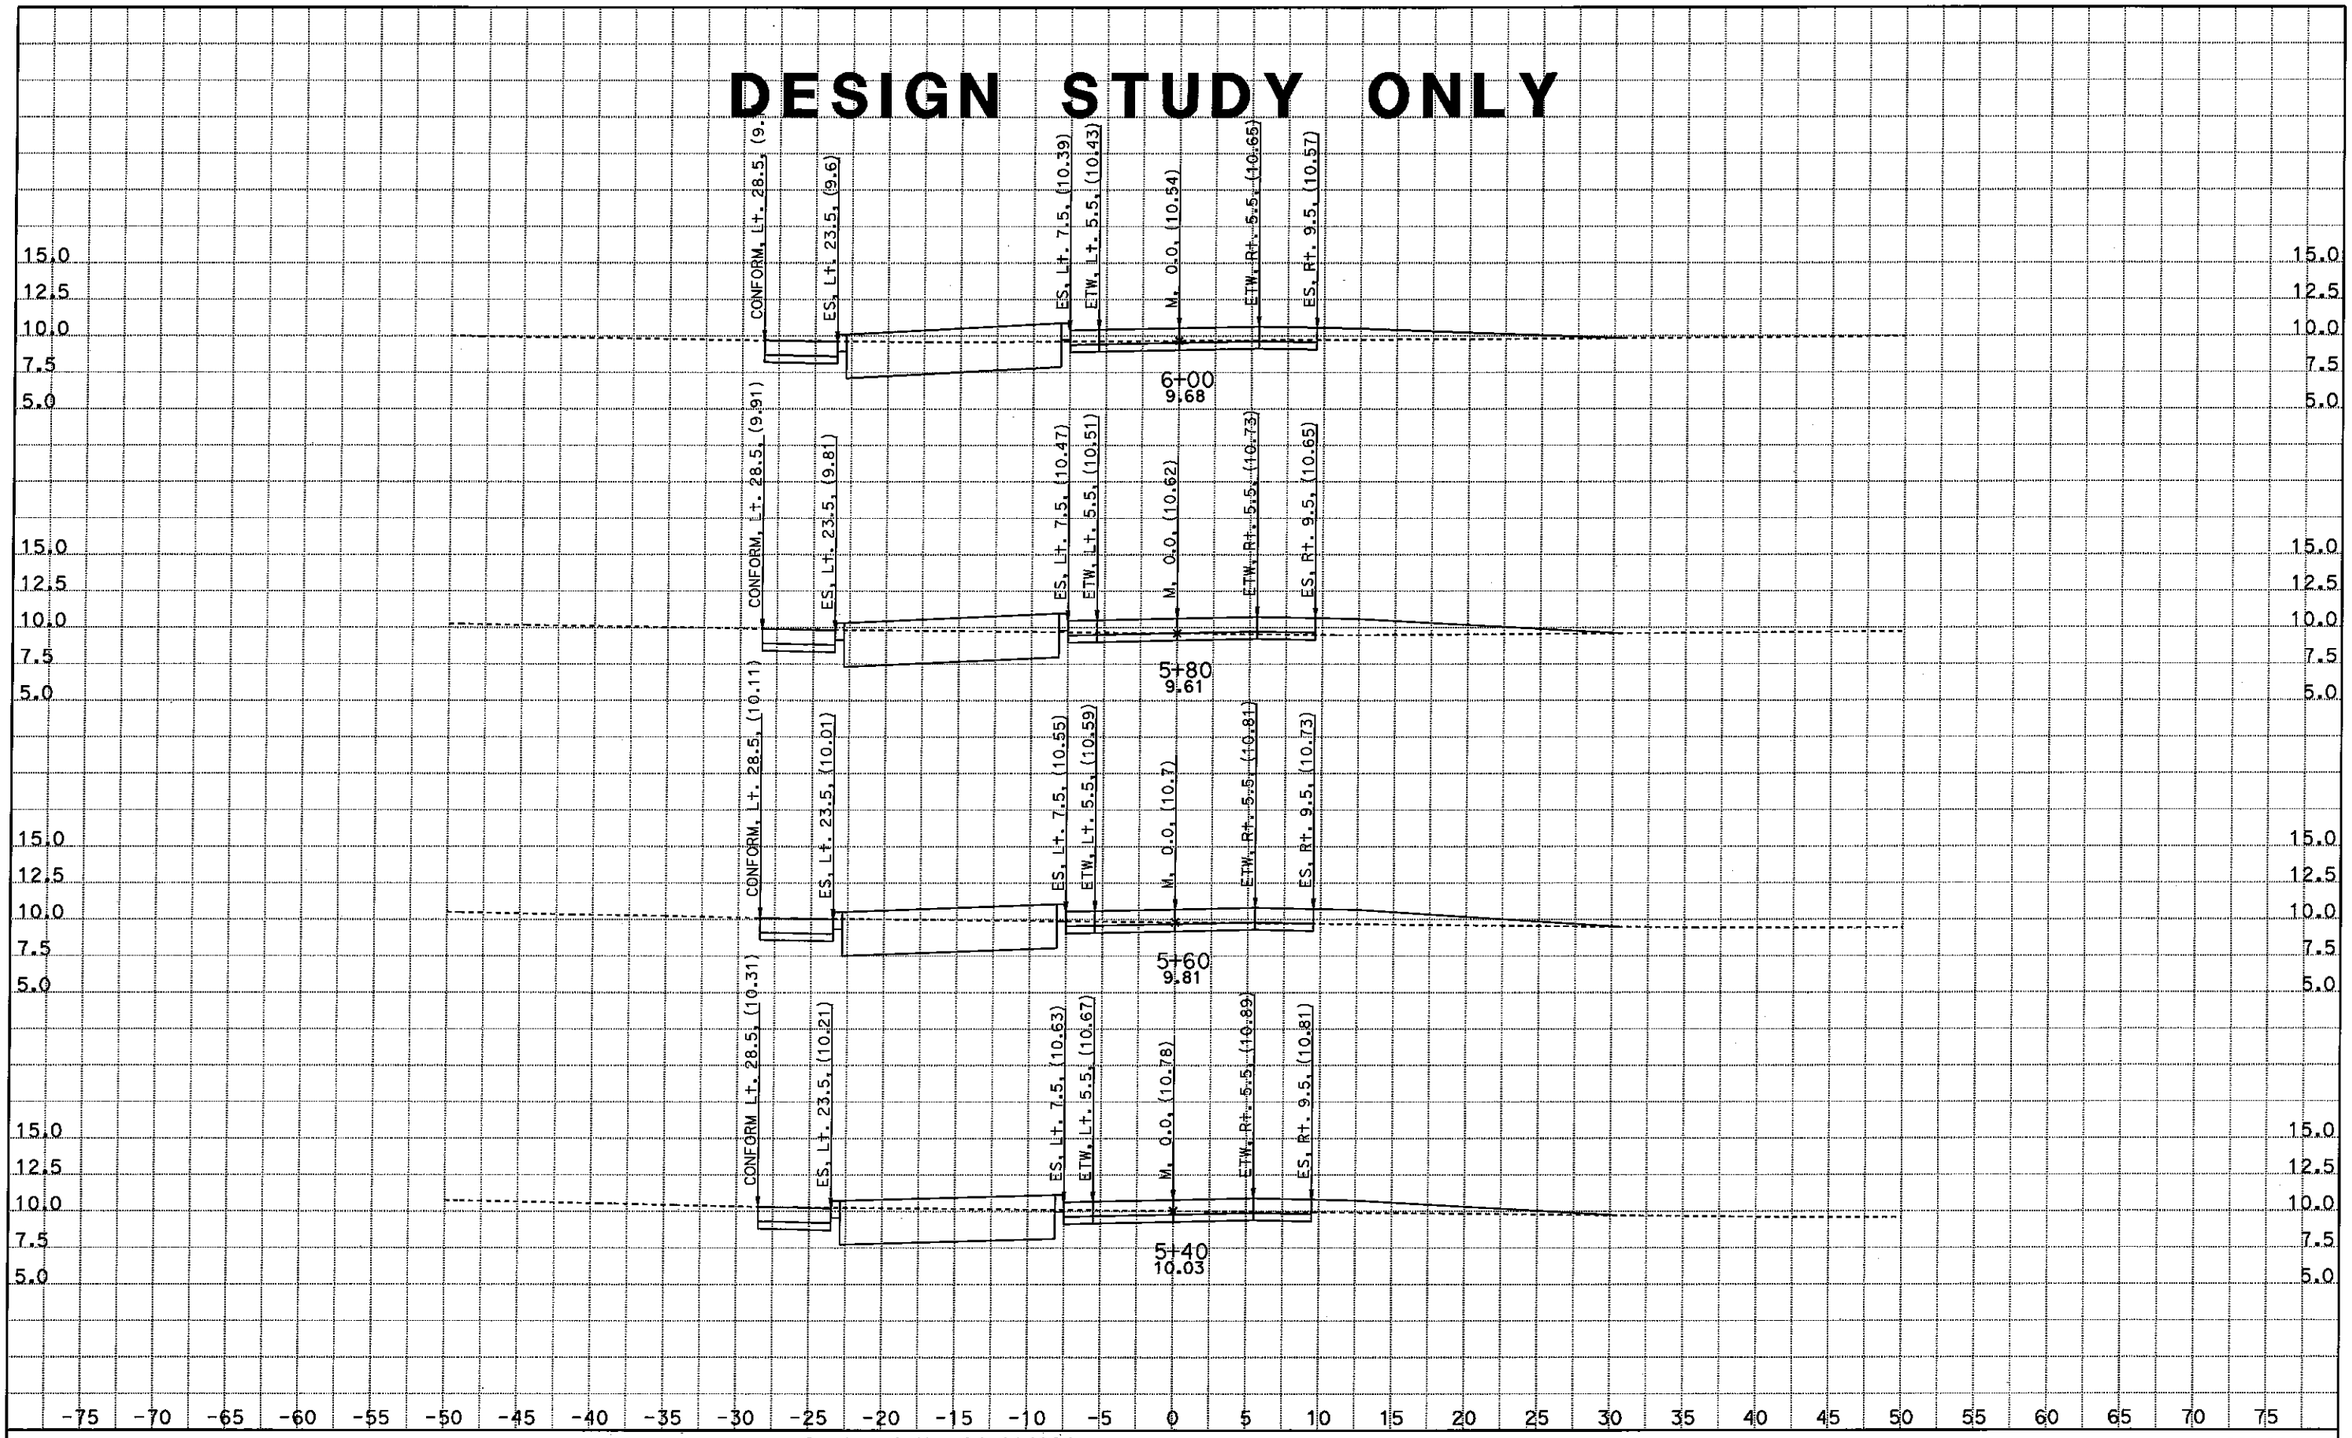

Contract No. 04-014084
04-Ala-80-2.2
Project ID 0412000666

California State Department of Transportation — Route 80 Construct SFOBB Maintenance Complex

SCALE: 1" = 5' Horiz.
1" = 5' Vert.

All Dimensions are US Survey Feet

MLN6
CROSS SECTIONS
SHEET 7 OF 16

DESIGN STUDY ONLY

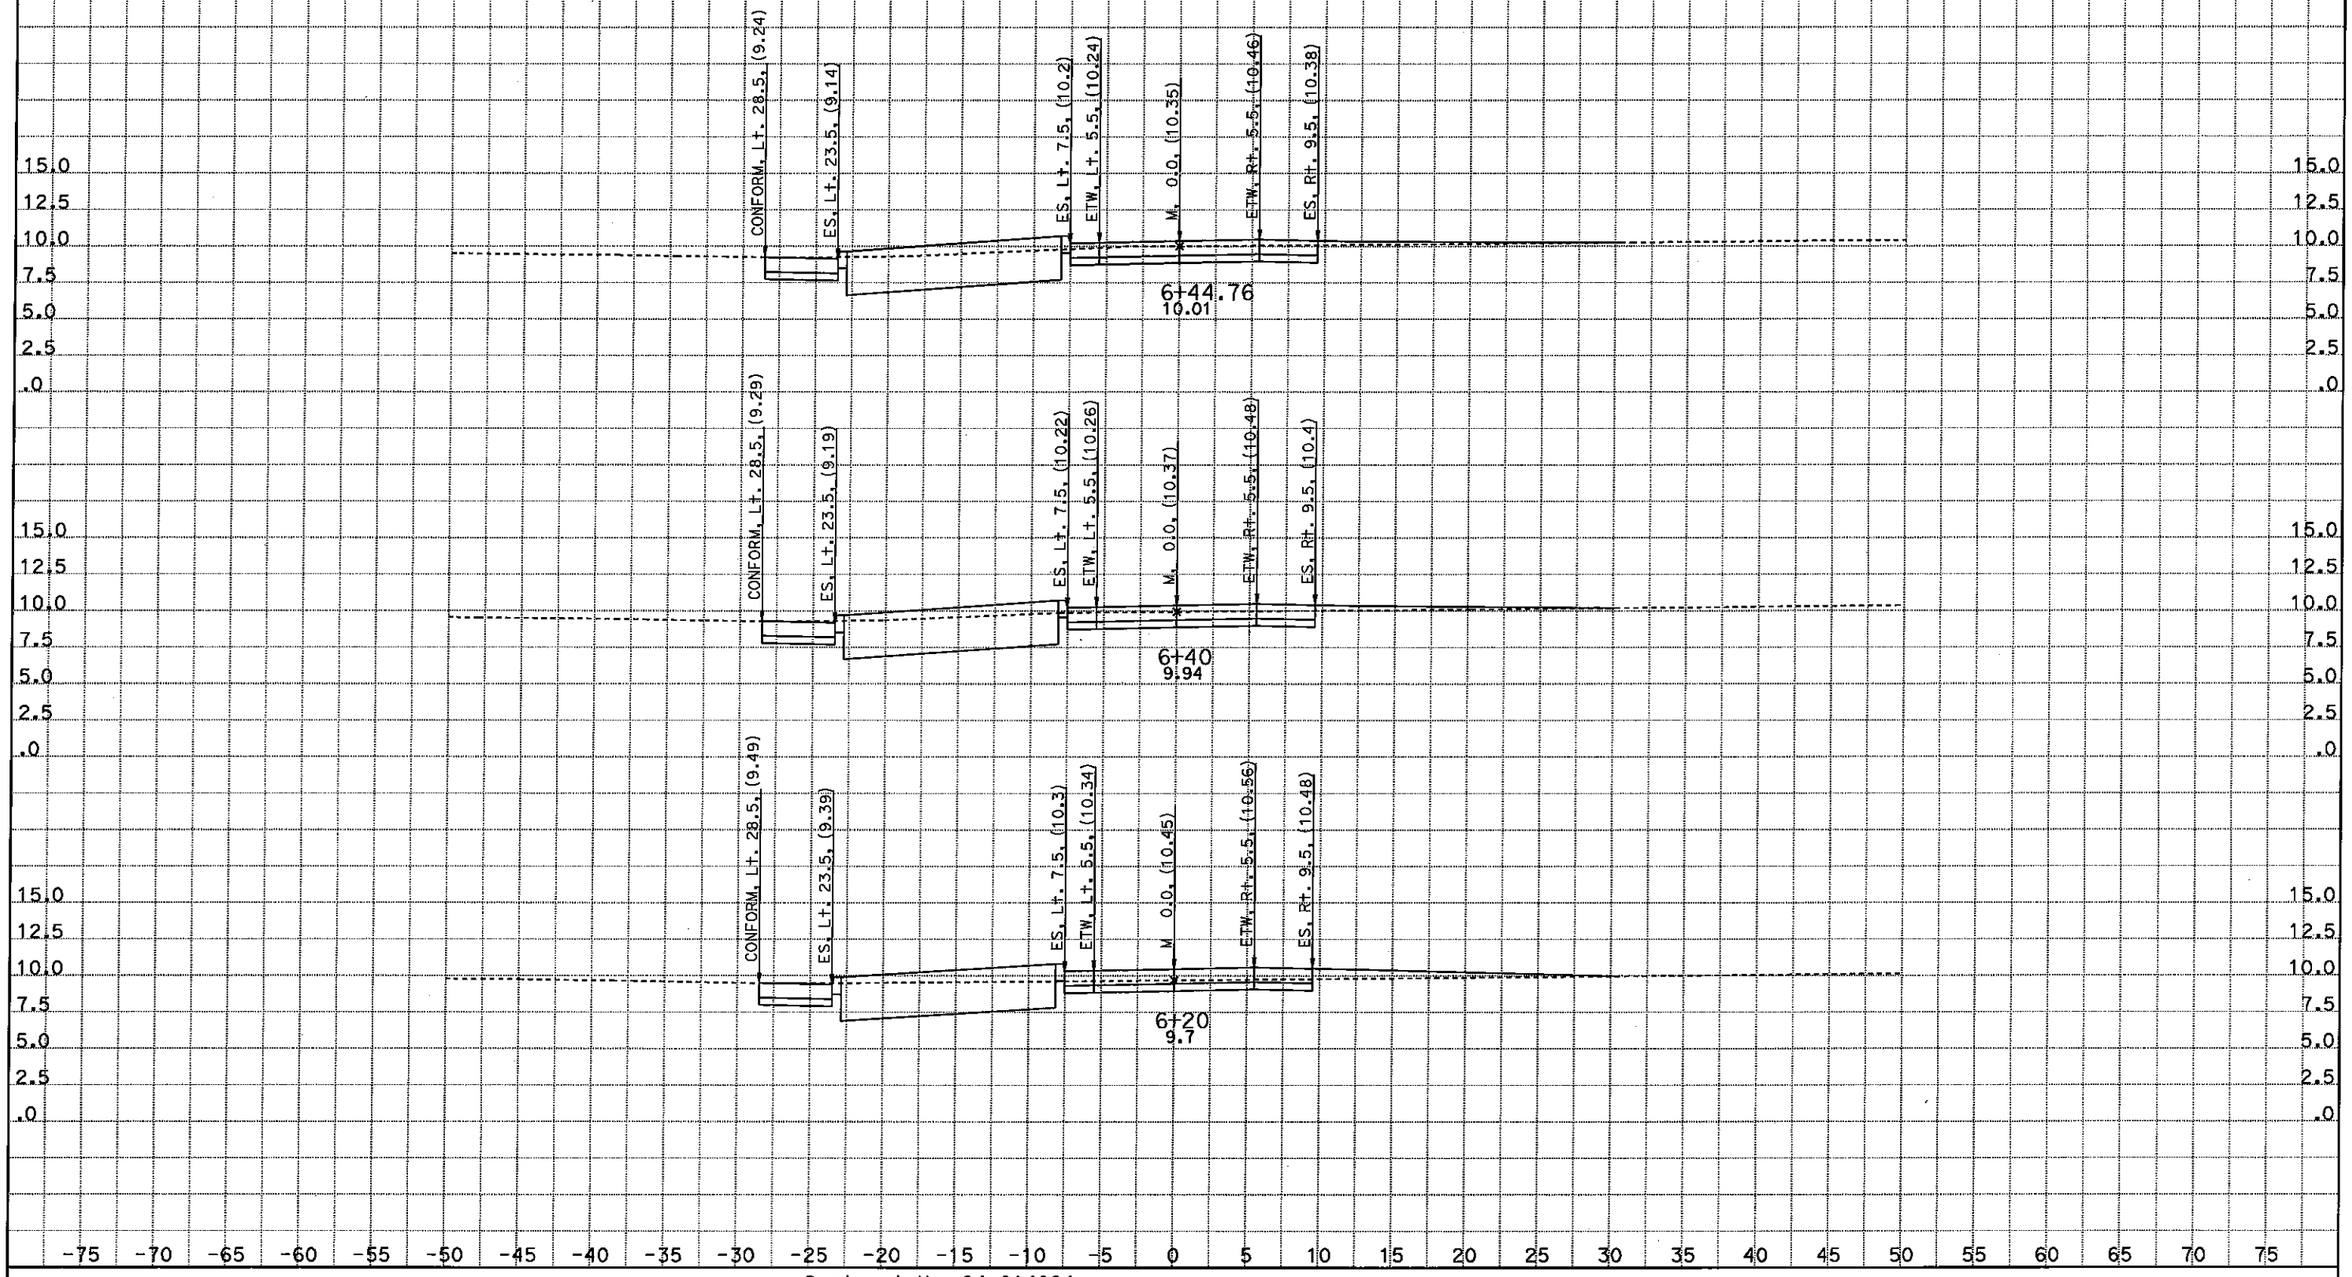

Contract No. 04-014084
04-Ala-80-2.2
Project ID 0412000666

California State Department of Transportation — Route 80 Construct SFOBB Maintenance Complex

SCALE: 1" = 5' Horiz.
1" = 5' Vert.

All Dimensions are US Survey Feet

MLN6
CROSS SECTIONS
SHEET 8 OF 16

DESIGN STUDY ONLY

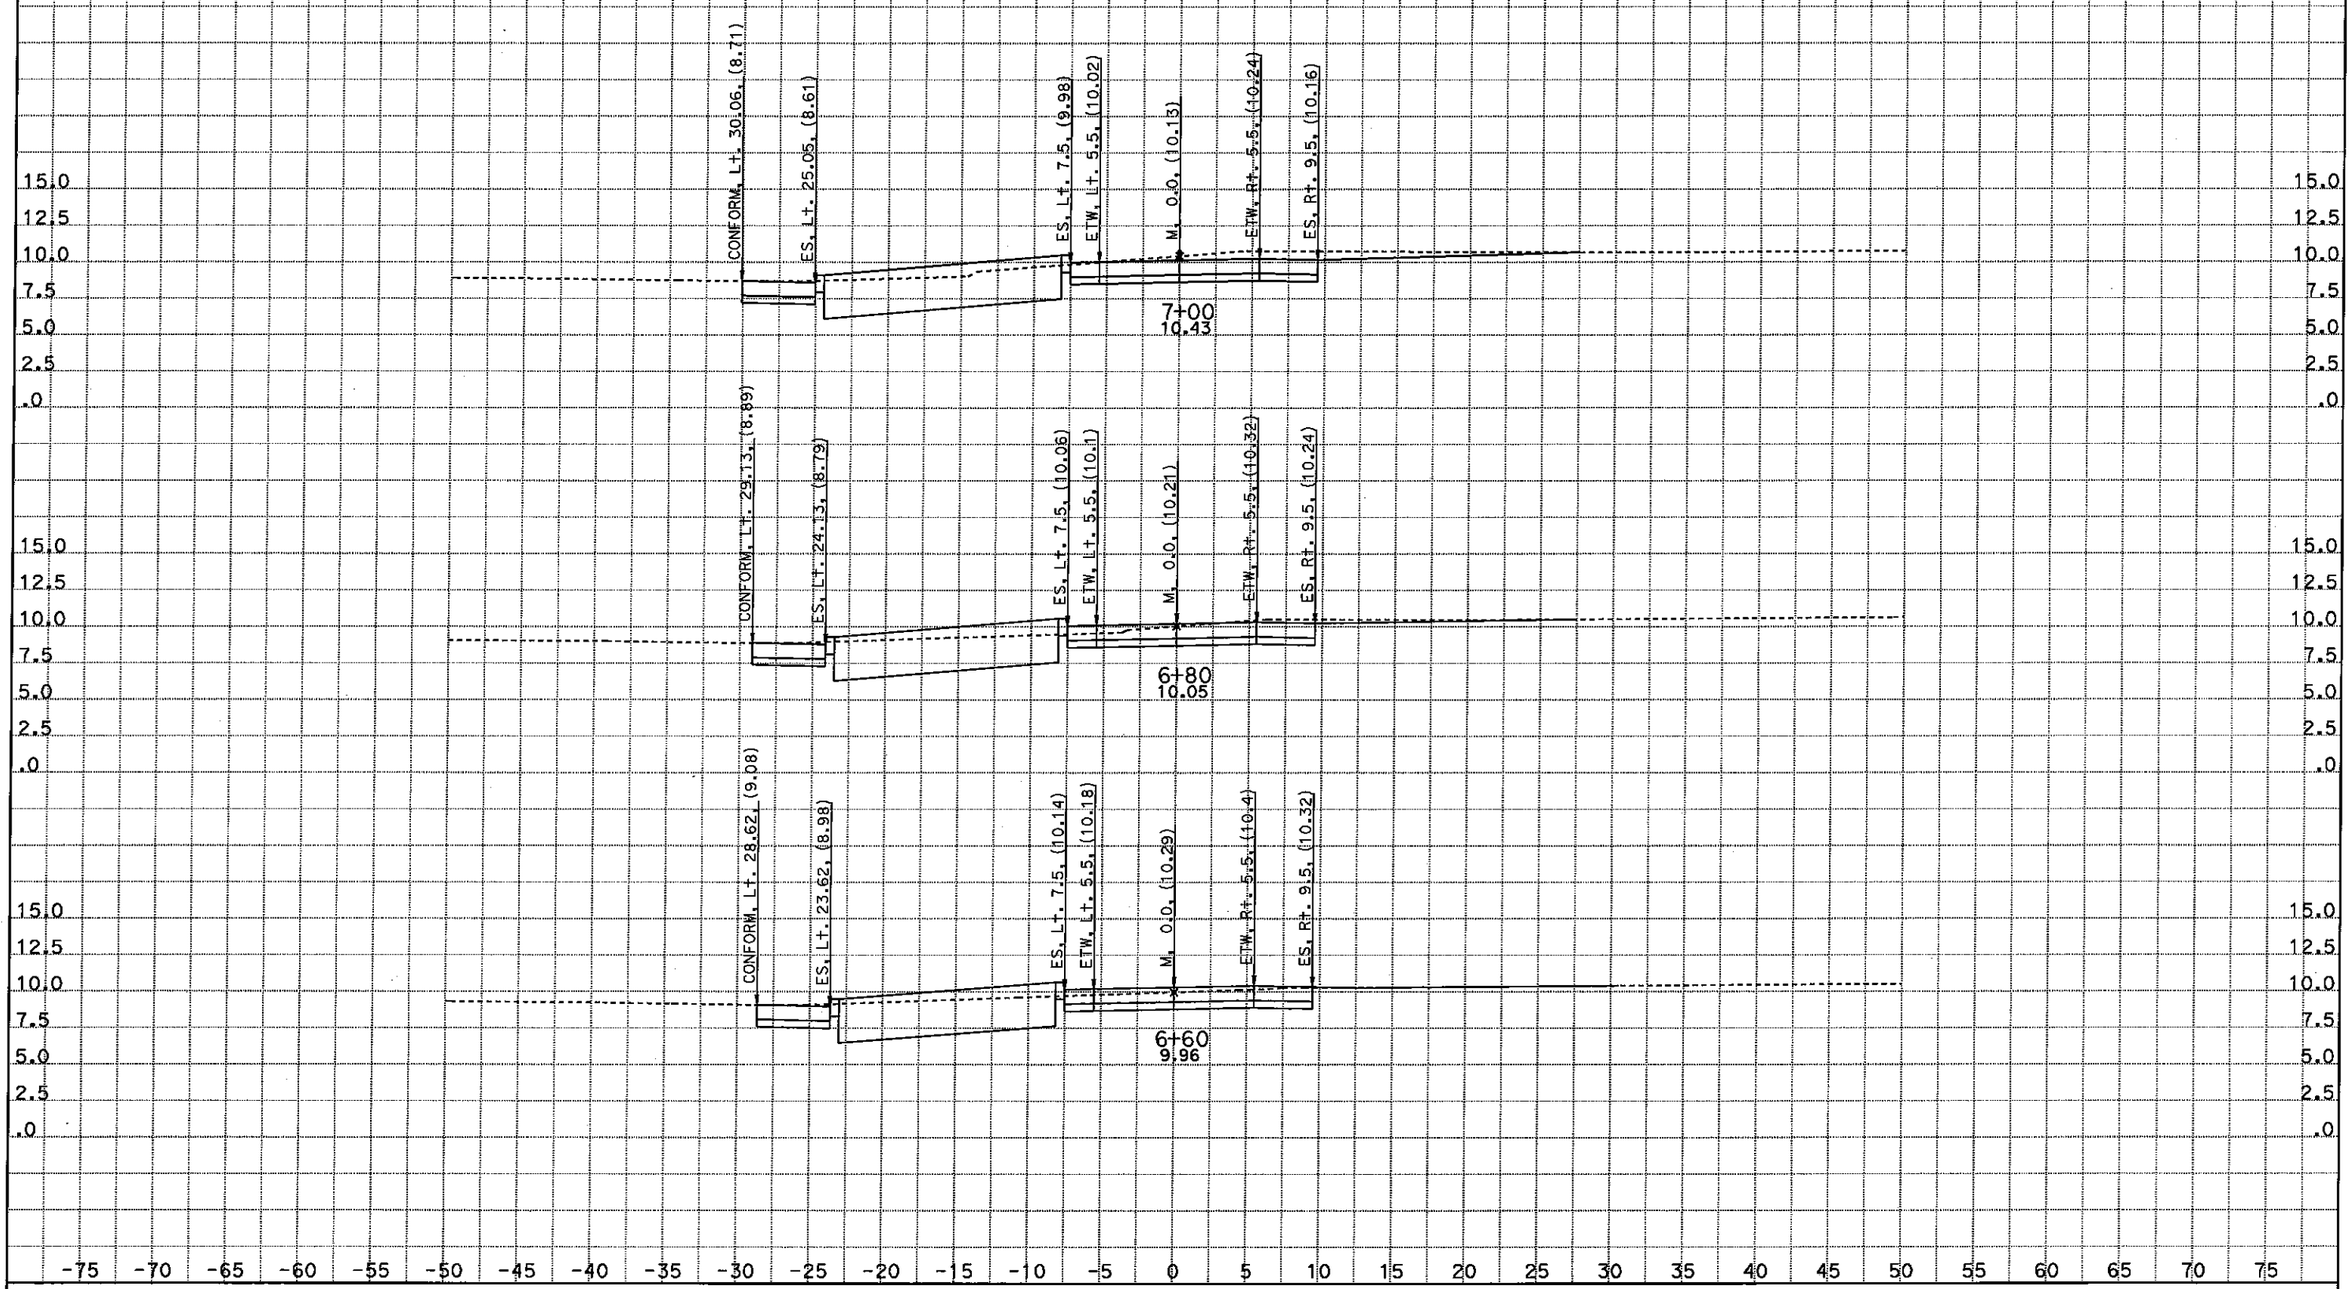

Contract No. 04-014084
04-Ala-80-2.2
Project ID 0412000666

California State Department of Transportation — Route 80 Construct SFOBB Maintenance Complex

SCALE: 1" = 5' Horiz.
1" = 5' Vert.

All Dimensions are US Survey Feet

MLN6
CROSS SECTIONS
SHEET 9 OF 16

DESIGN STUDY ONLY

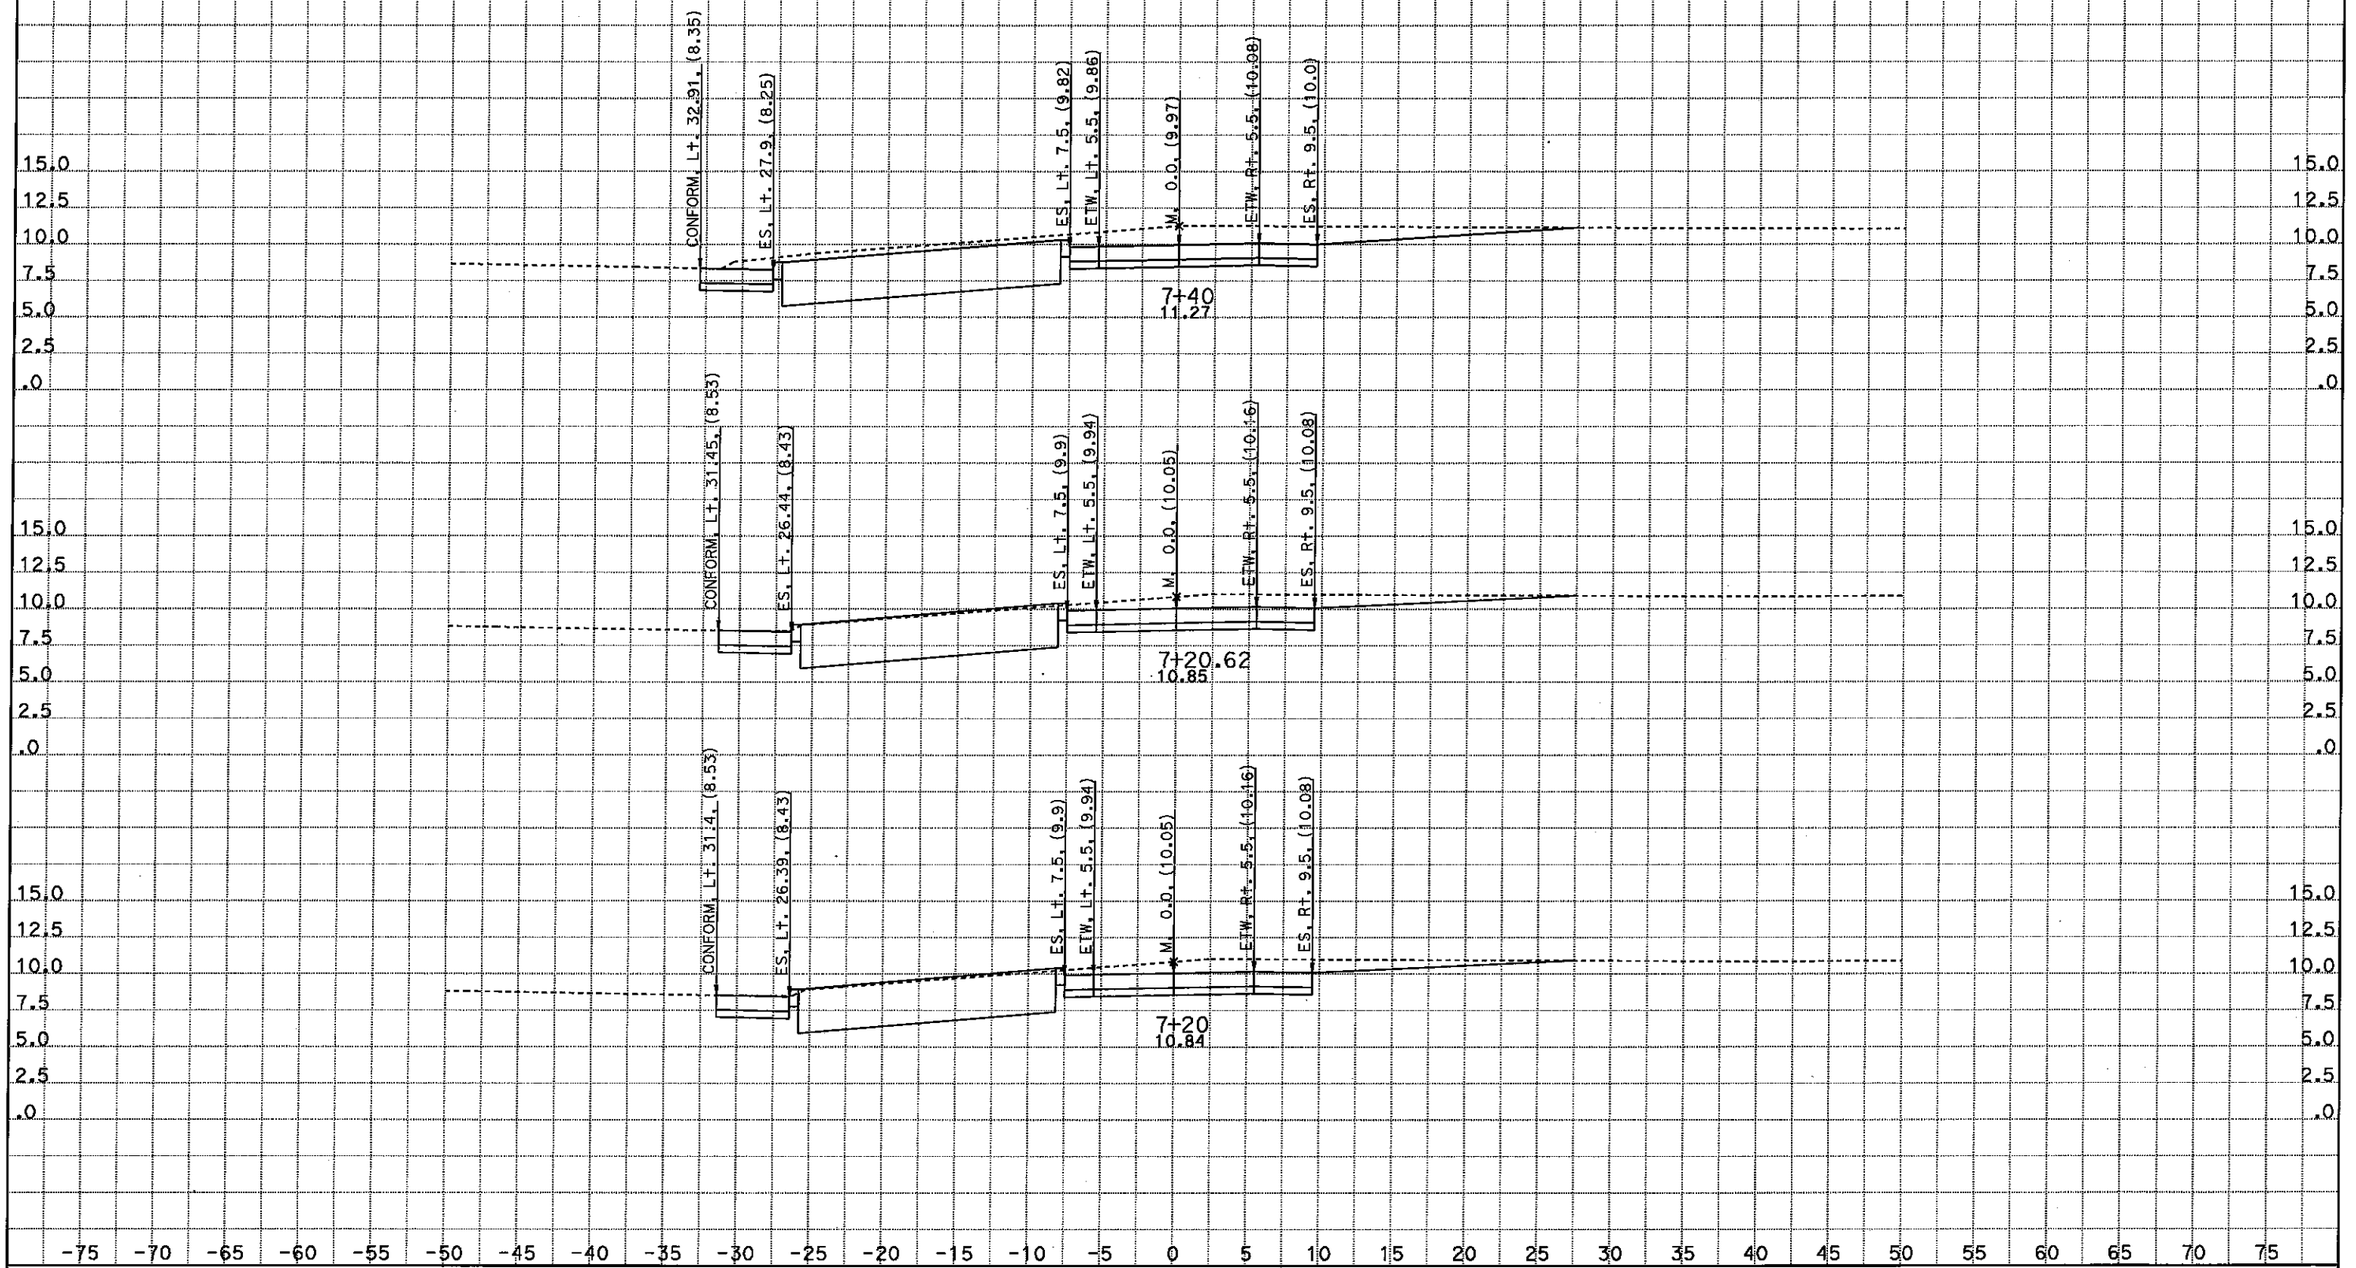

Contract No. 04-014084
04-Ala-80-2.2
Project ID 0412000666

California State Department of Transportation — Route 80 Construct SFOBB Maintenance Complex

SCALE: 1" = 5' Horiz.
1" = 5' Vert.

All Dimensions are US Survey Feet

MLN6
CROSS SECTIONS
SHEET 10 OF 16

DESIGN STUDY ONLY

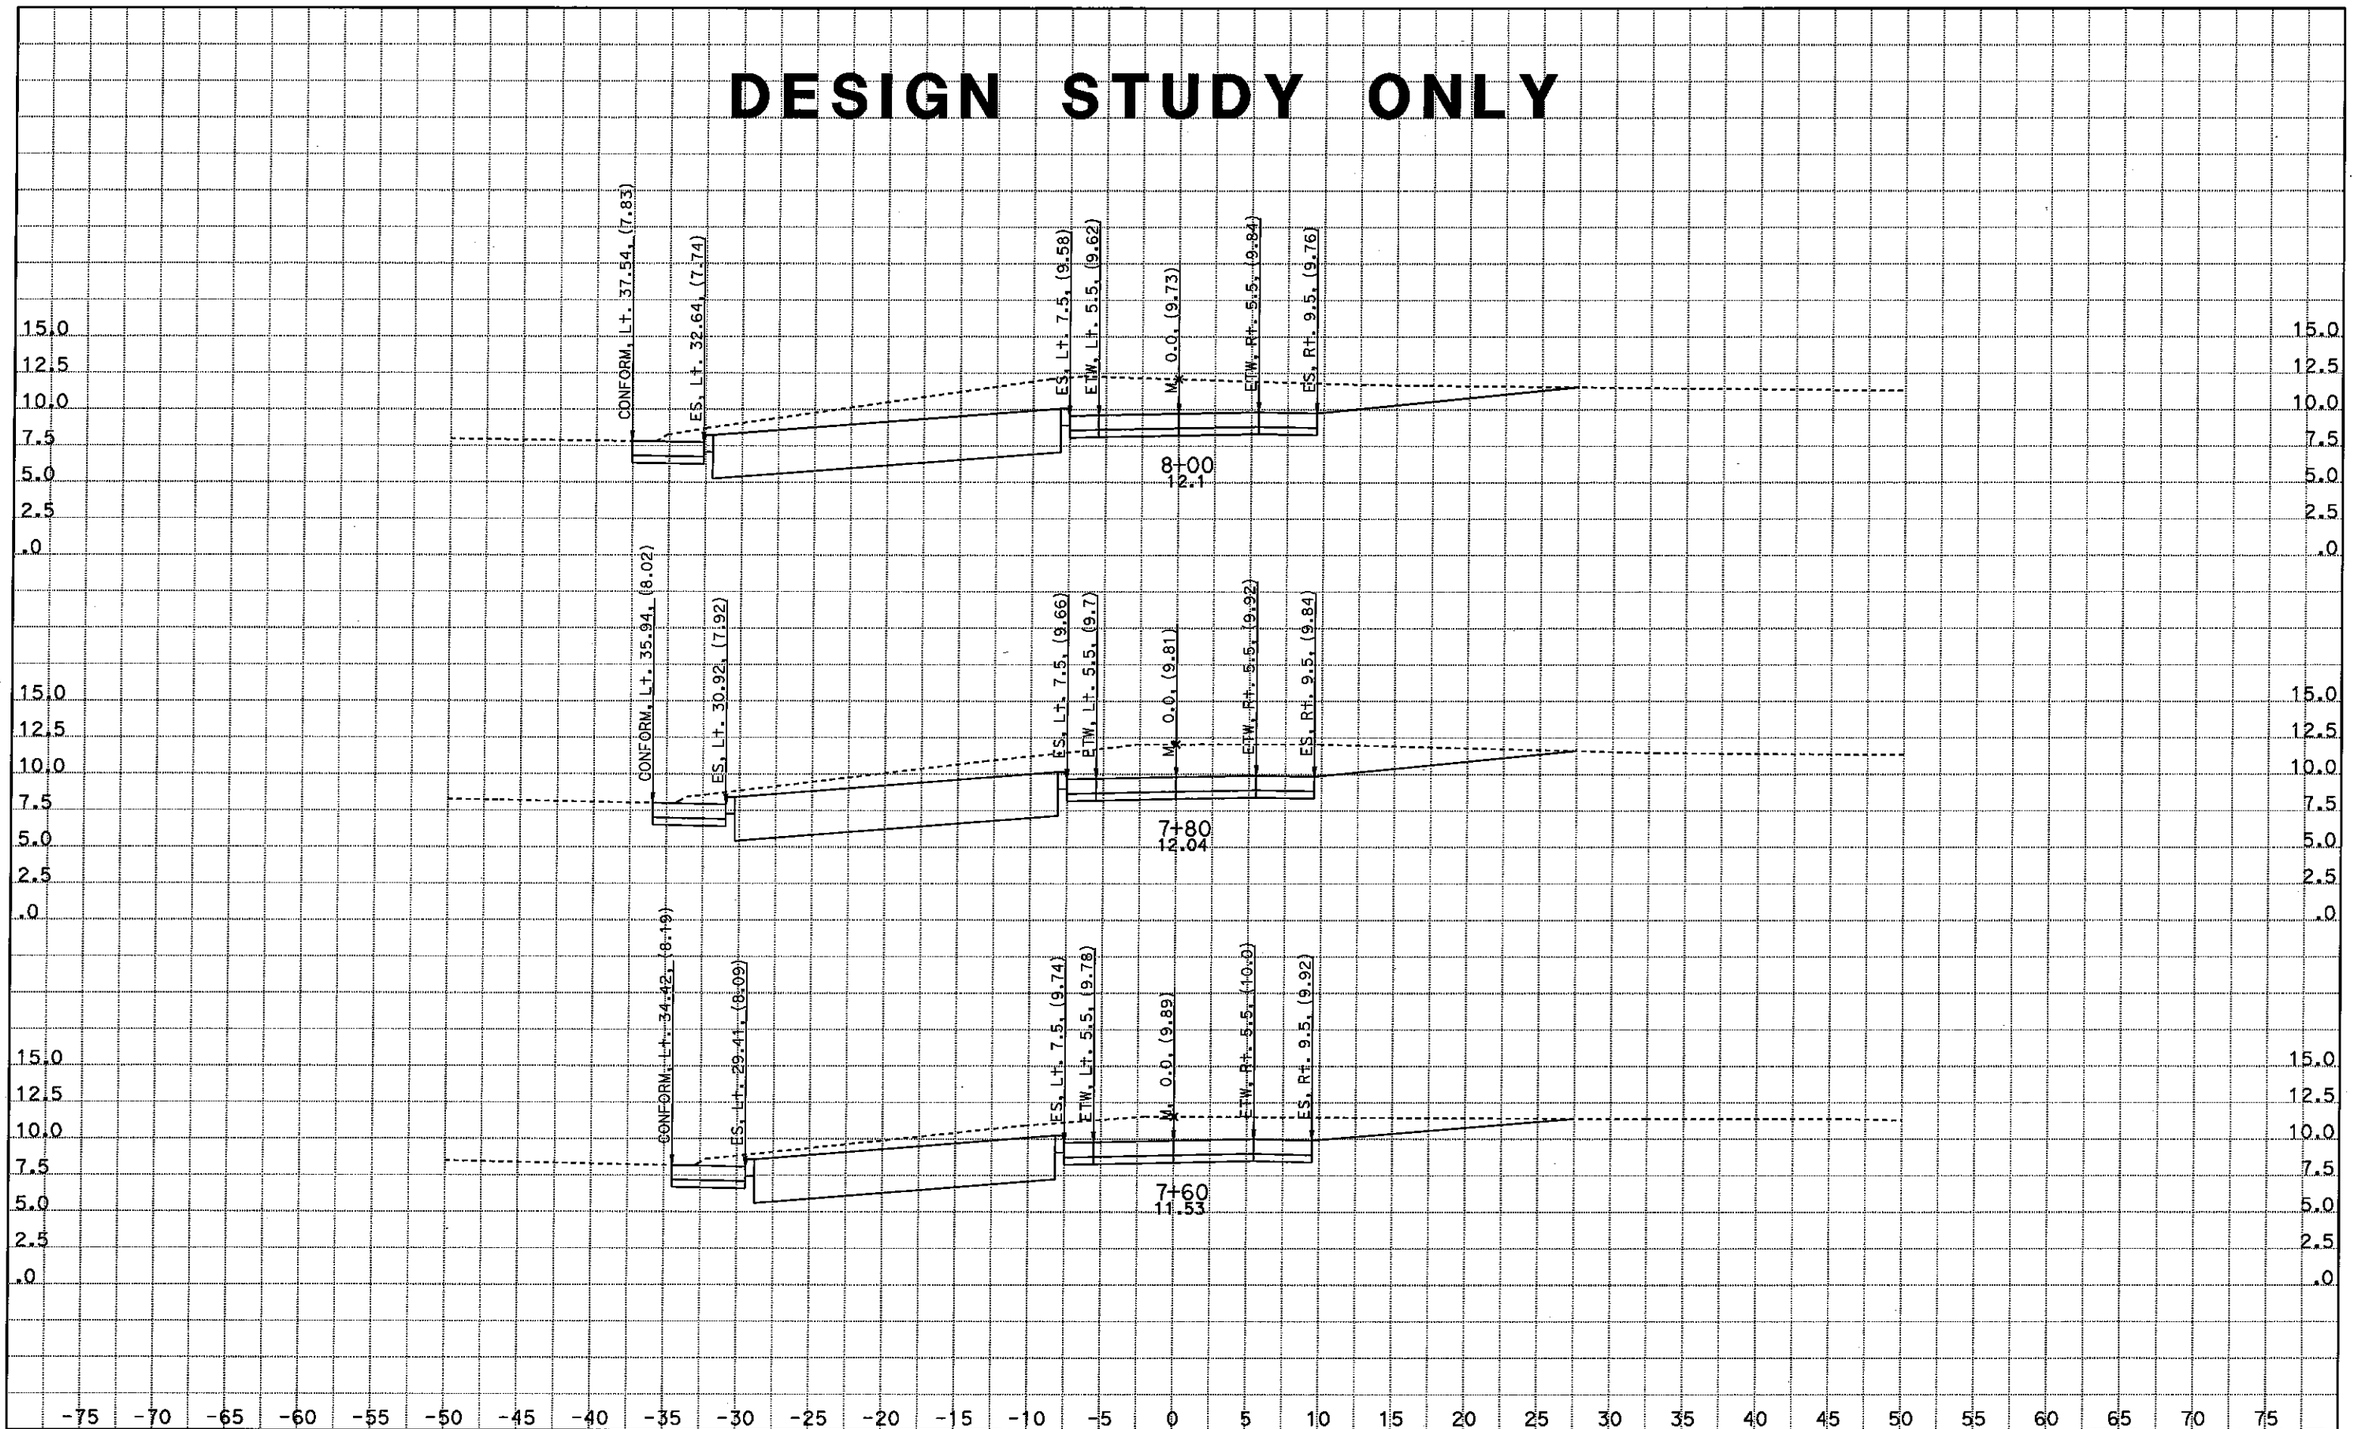

Contract No. 04-014084
04-Ala-80-2.2
Project ID 0412000666

California State Department of Transportation — Route 80 Construct SFOBB Maintenance Complex

SCALE: 1" = 5' Horiz.
1" = 5' Vert.

All Dimensions are US Survey Feet

MLN6
CROSS SECTIONS
SHEET 11 OF 16

DESIGN STUDY ONLY

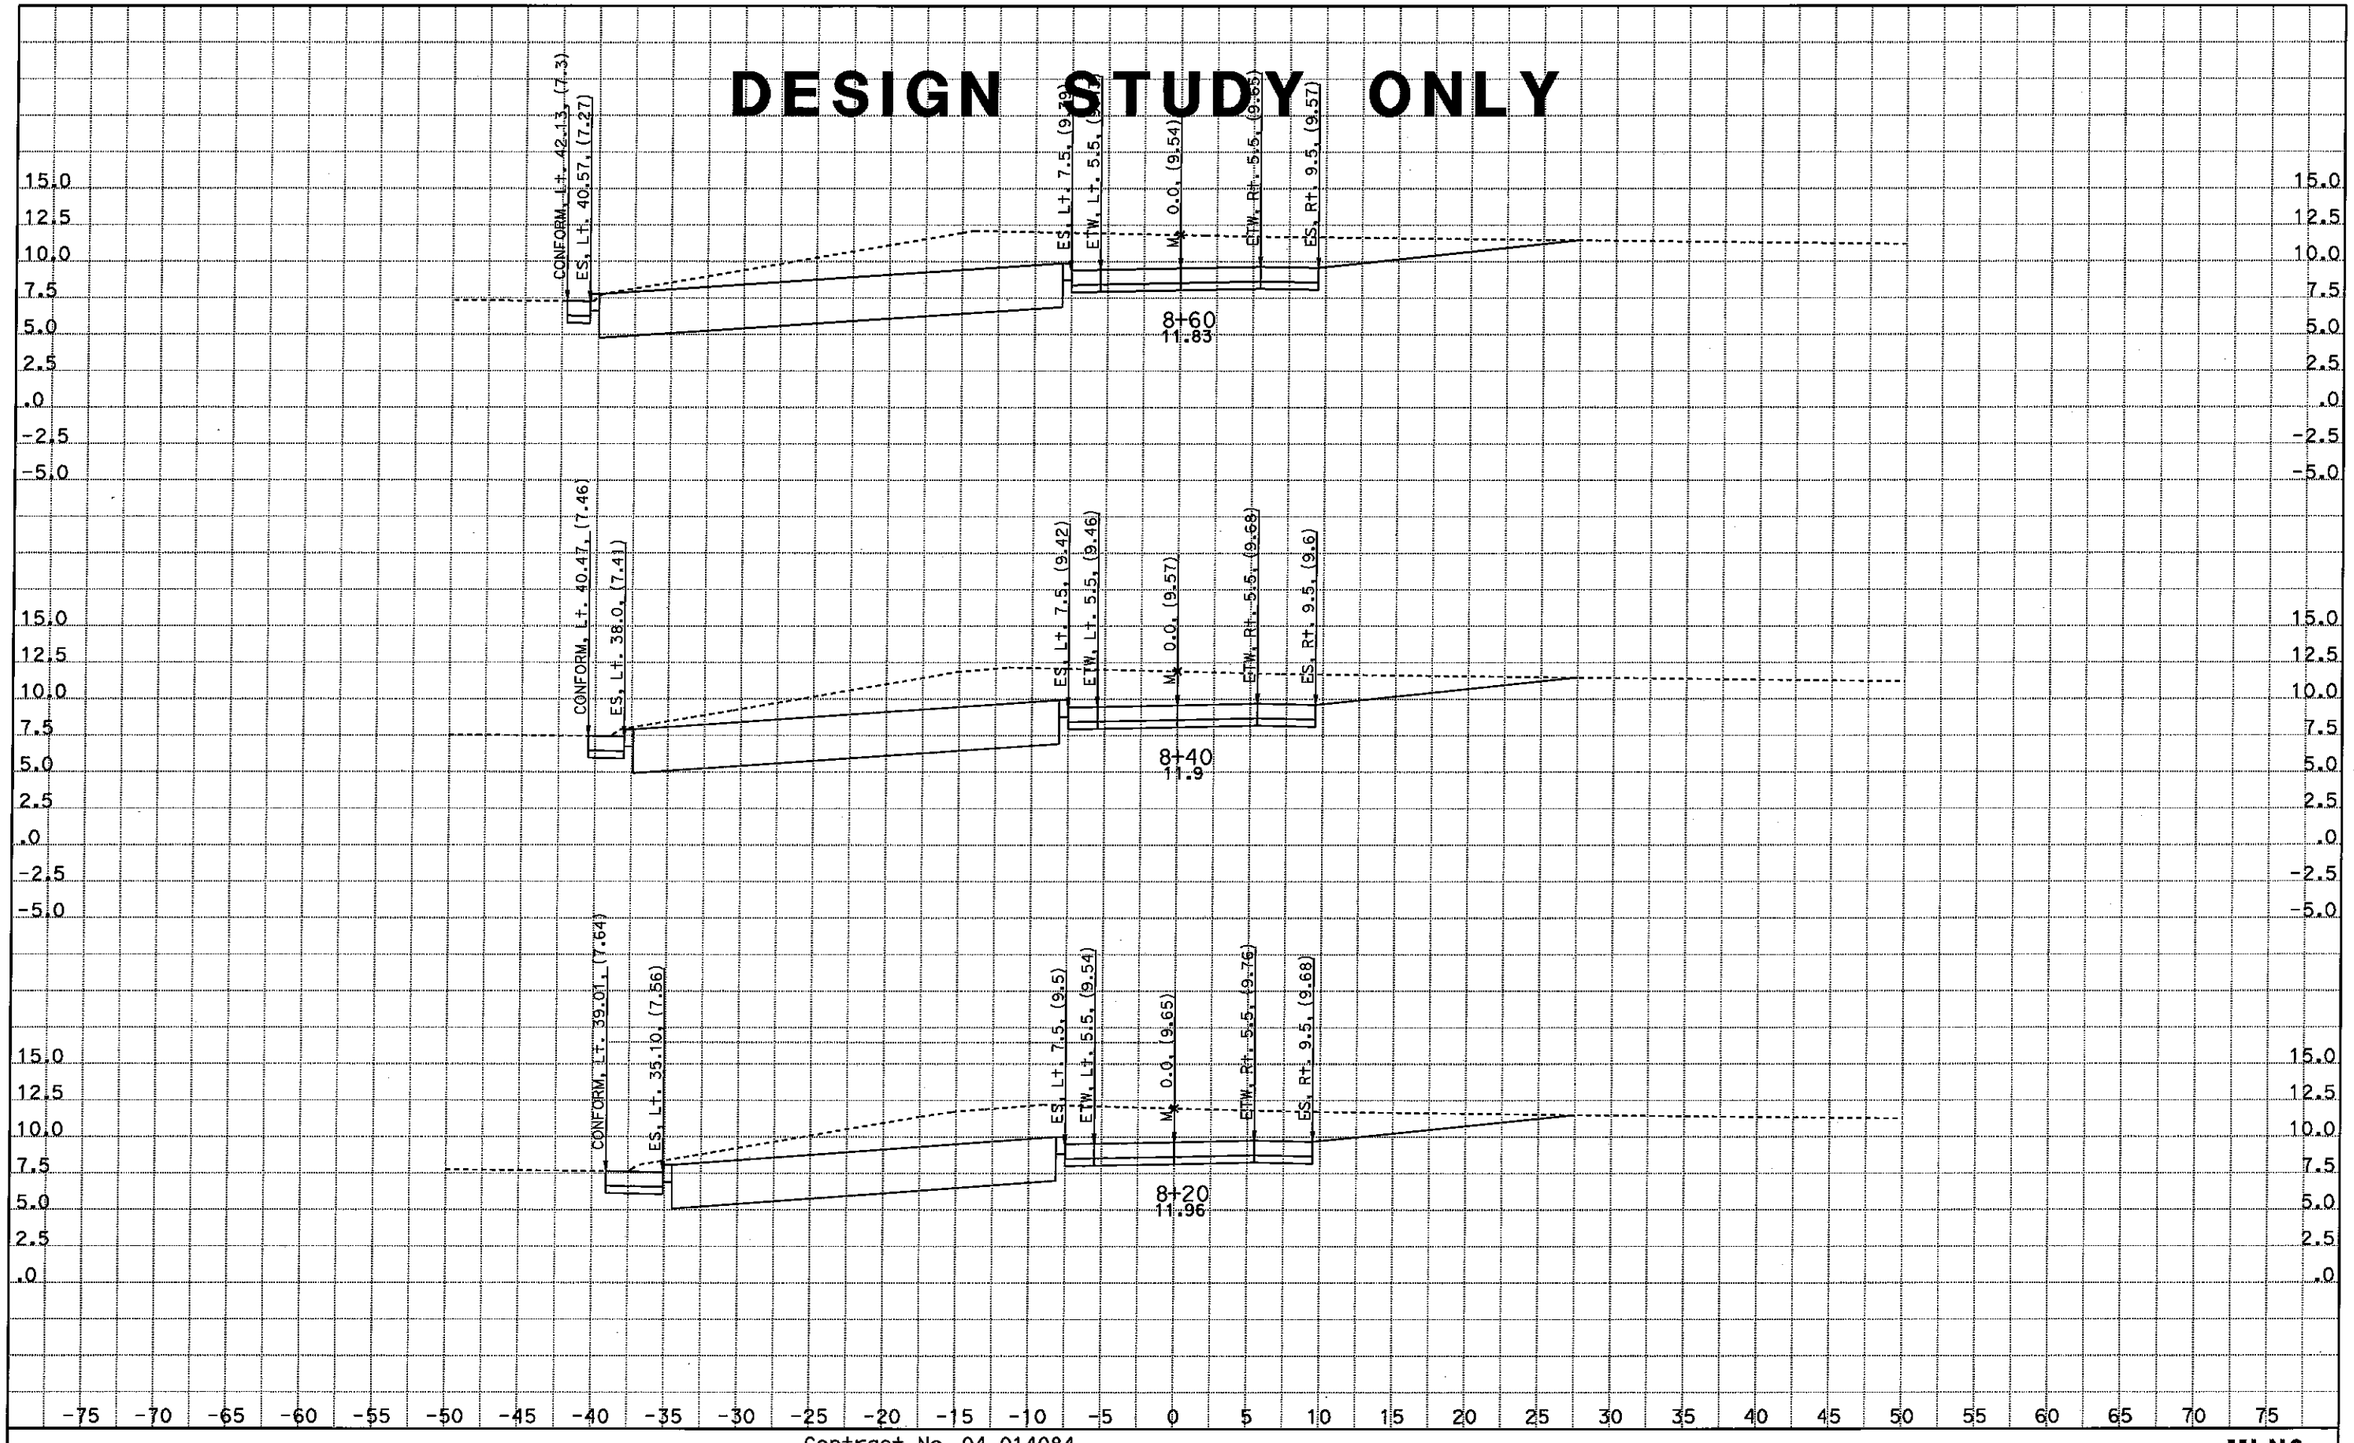

Contract No. 04-014084
04-Ala-80-2.2
Project ID 0412000666

California State Department of Transportation — Route 80 Construct SFOBB Maintenance Complex

SCALE: 1" = 5' Horiz.
1" = 5' Vert.

All Dimensions are US Survey Feet

MLN6
CROSS SECTIONS
SHEET 12 OF 16

DESIGN STUDY ONLY

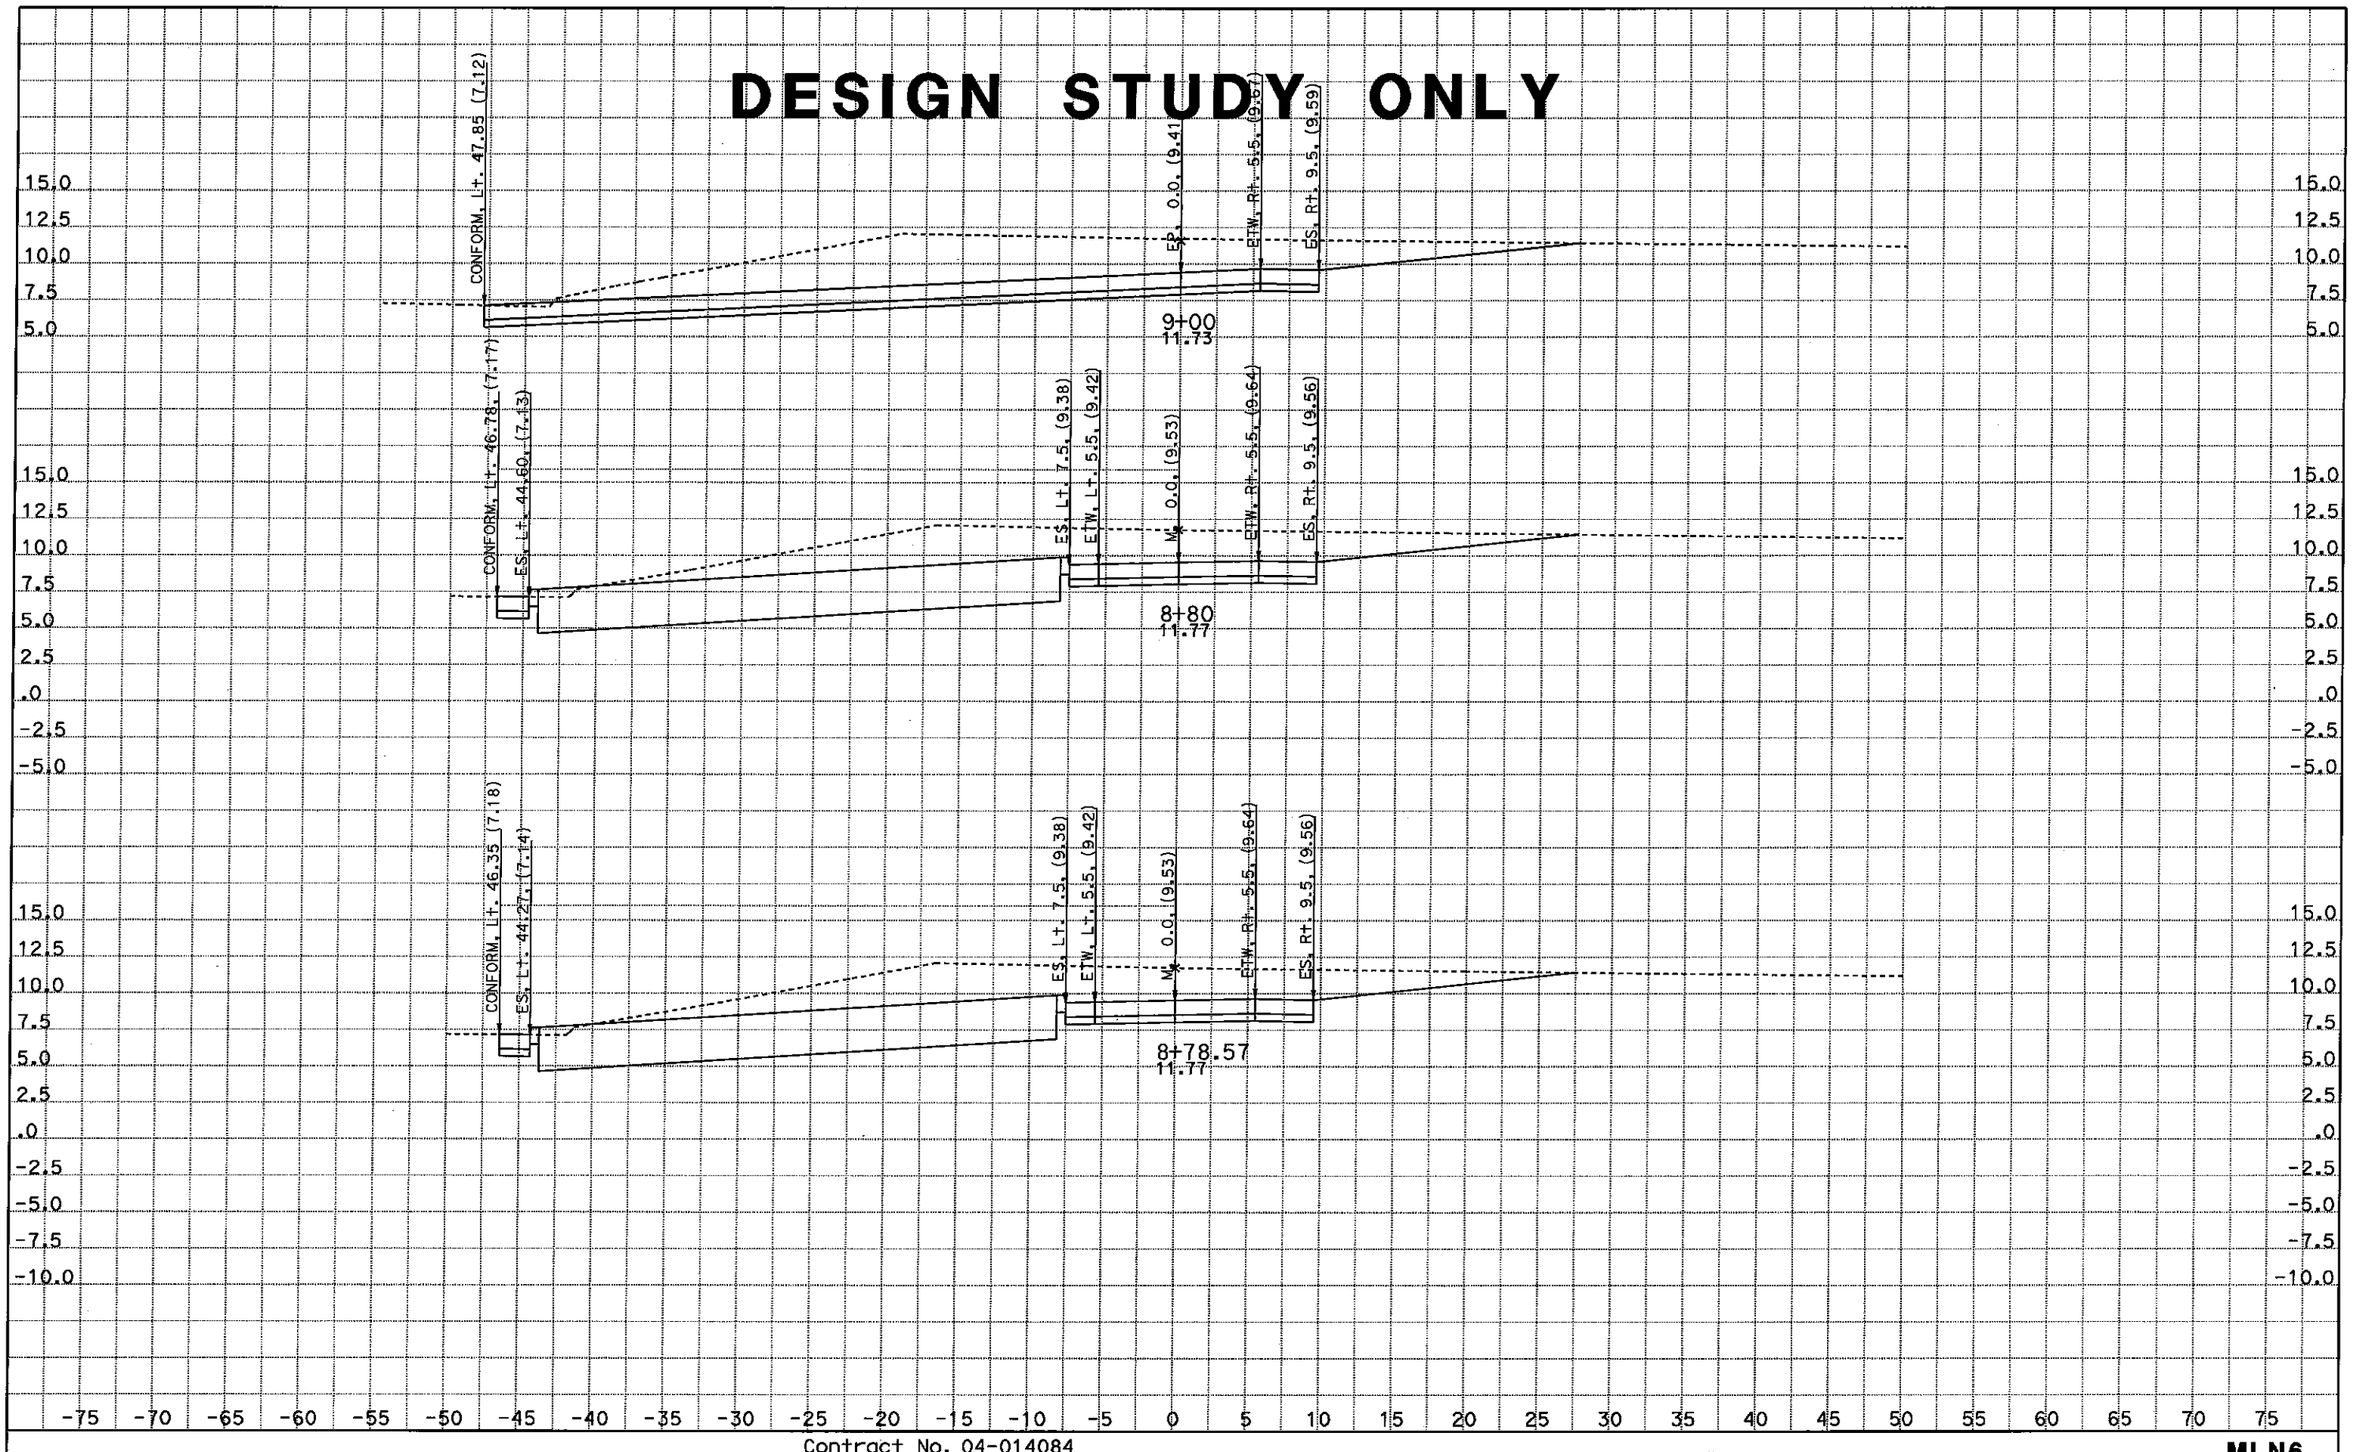

Contract No. 04-014084
04-Ala-80-2.2
Project ID 0412000666

California State Department of Transportation — Route 80 Construct SFOBB Maintenance Complex

SCALE: 1" = 5' Horiz.
1" = 5' Vert.

All Dimensions are US Survey Feet

MLN6
CROSS SECTIONS
SHEET 13 OF 16

DESIGN STUDY ONLY

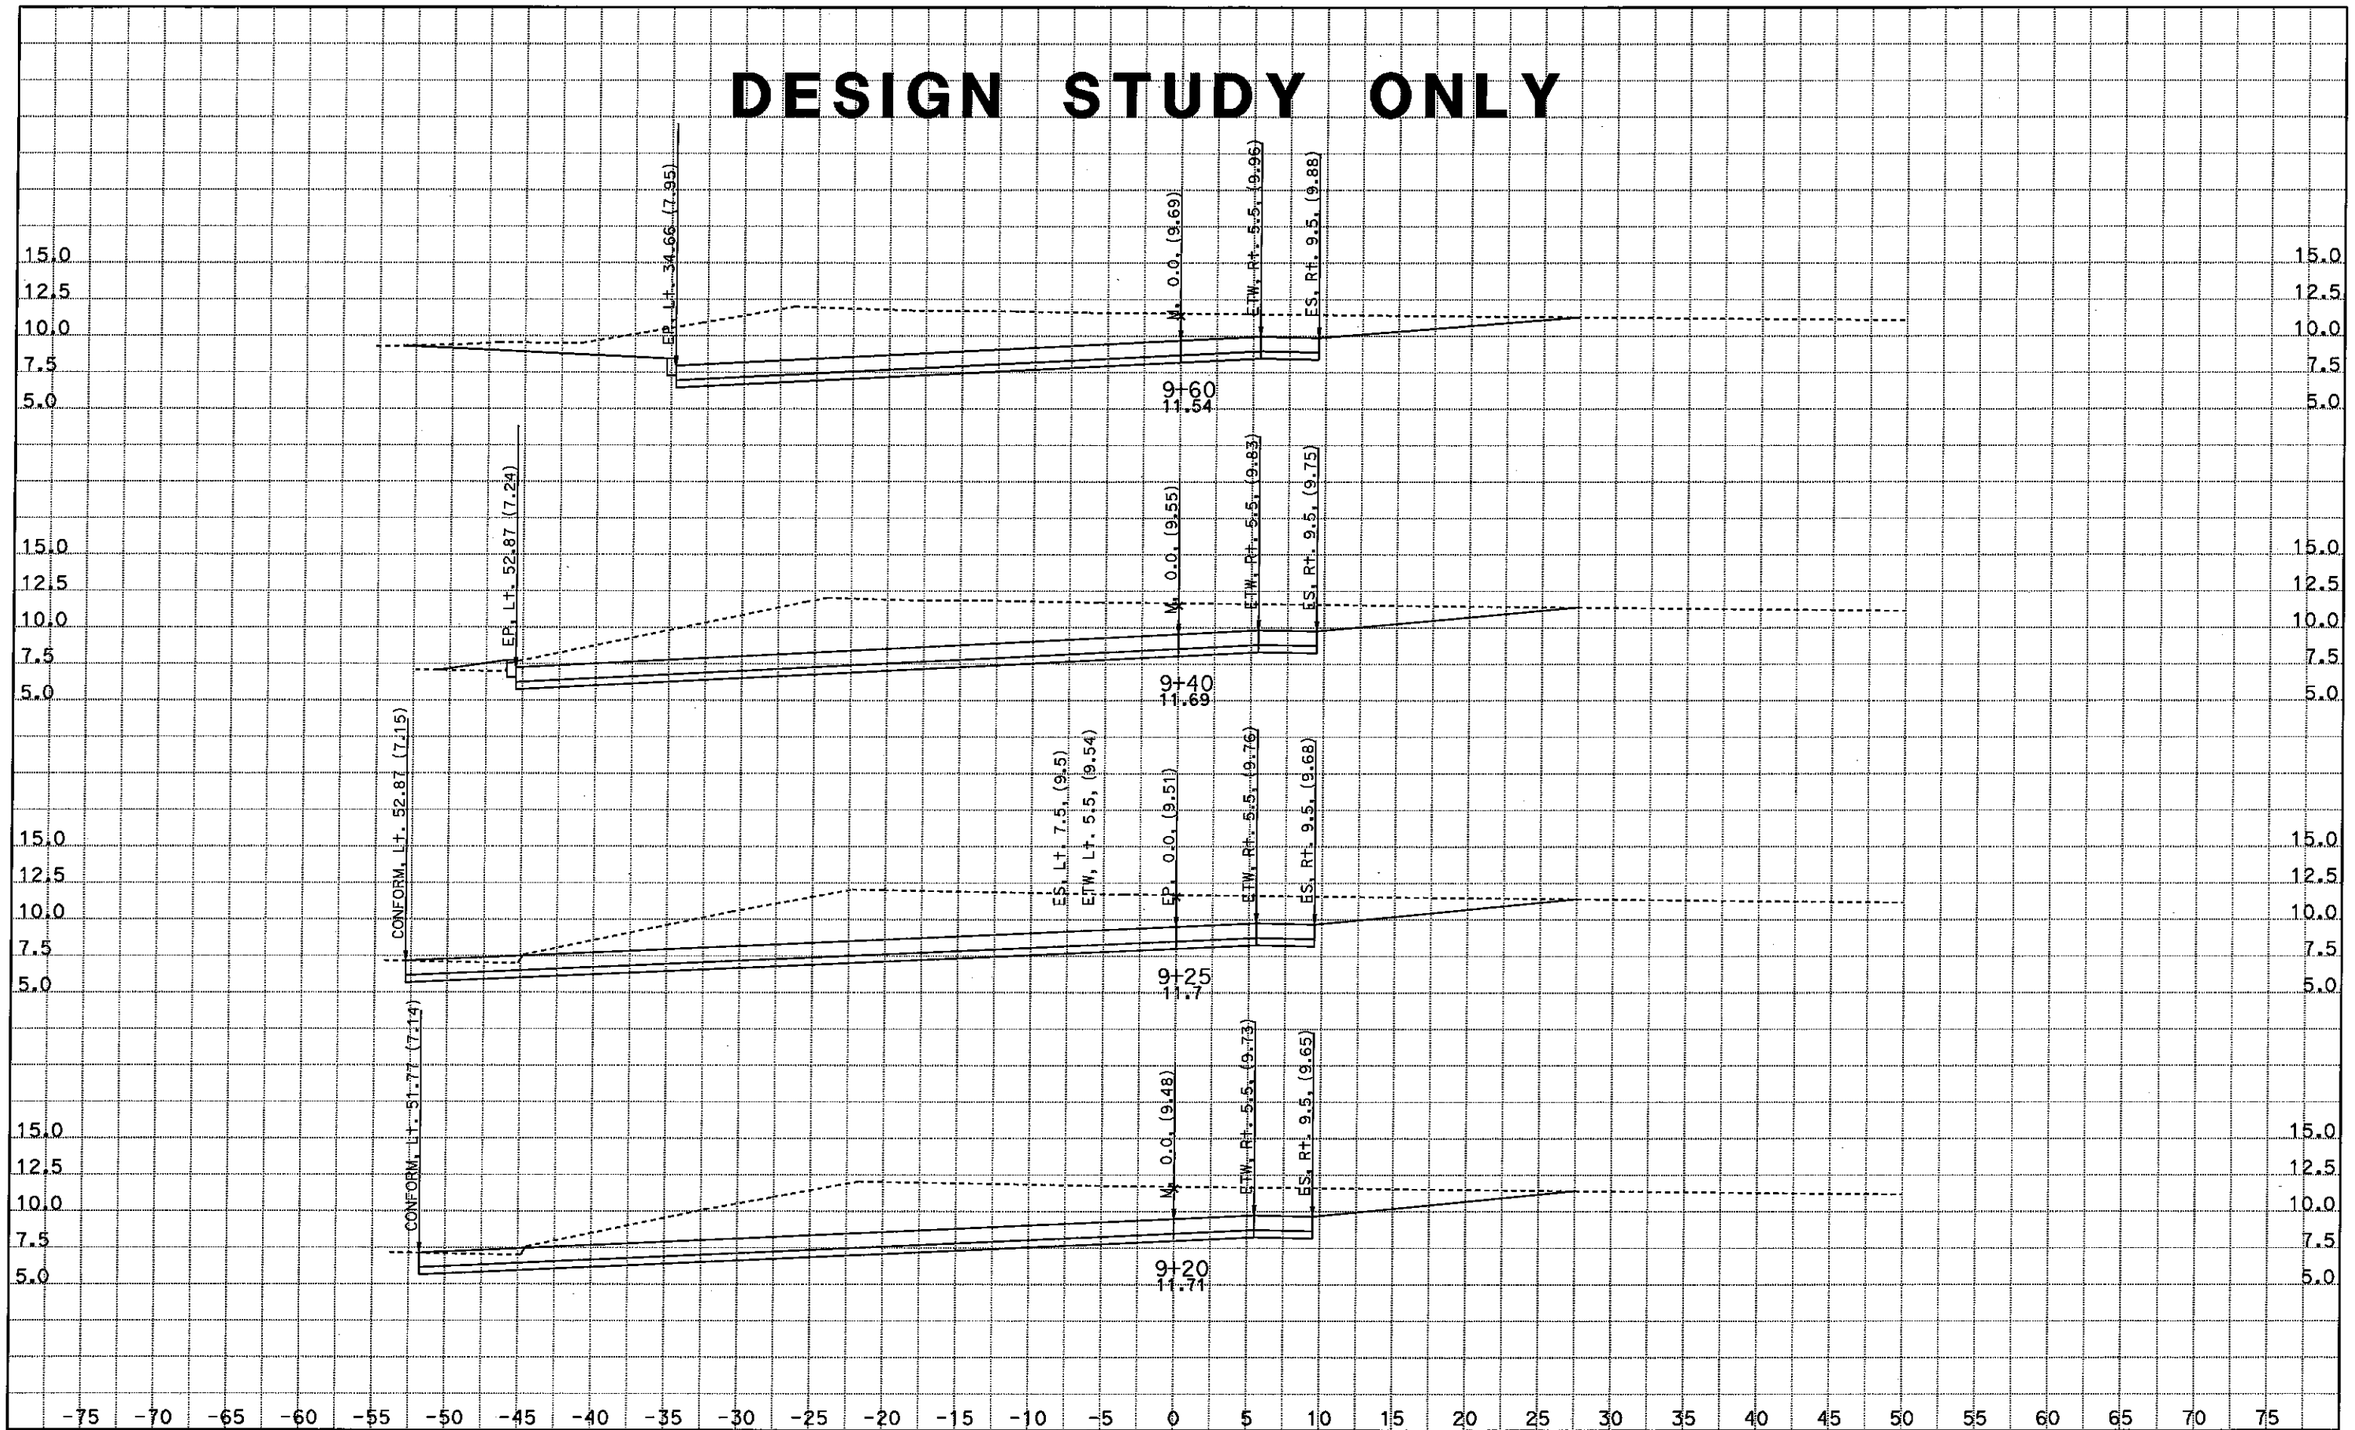

Contract No. 04-014084
04-Ala-80-2.2
Project ID 0412000666

California State Department of Transportation — Route 80 Construct SFOBB Maintenance Complex

SCALE: 1" = 5' Horiz.
1" = 5' Vert.

All Dimensions are US Survey Feet

MLN6
CROSS SECTIONS
SHEET 14 OF 16

DESIGN STUDY ONLY

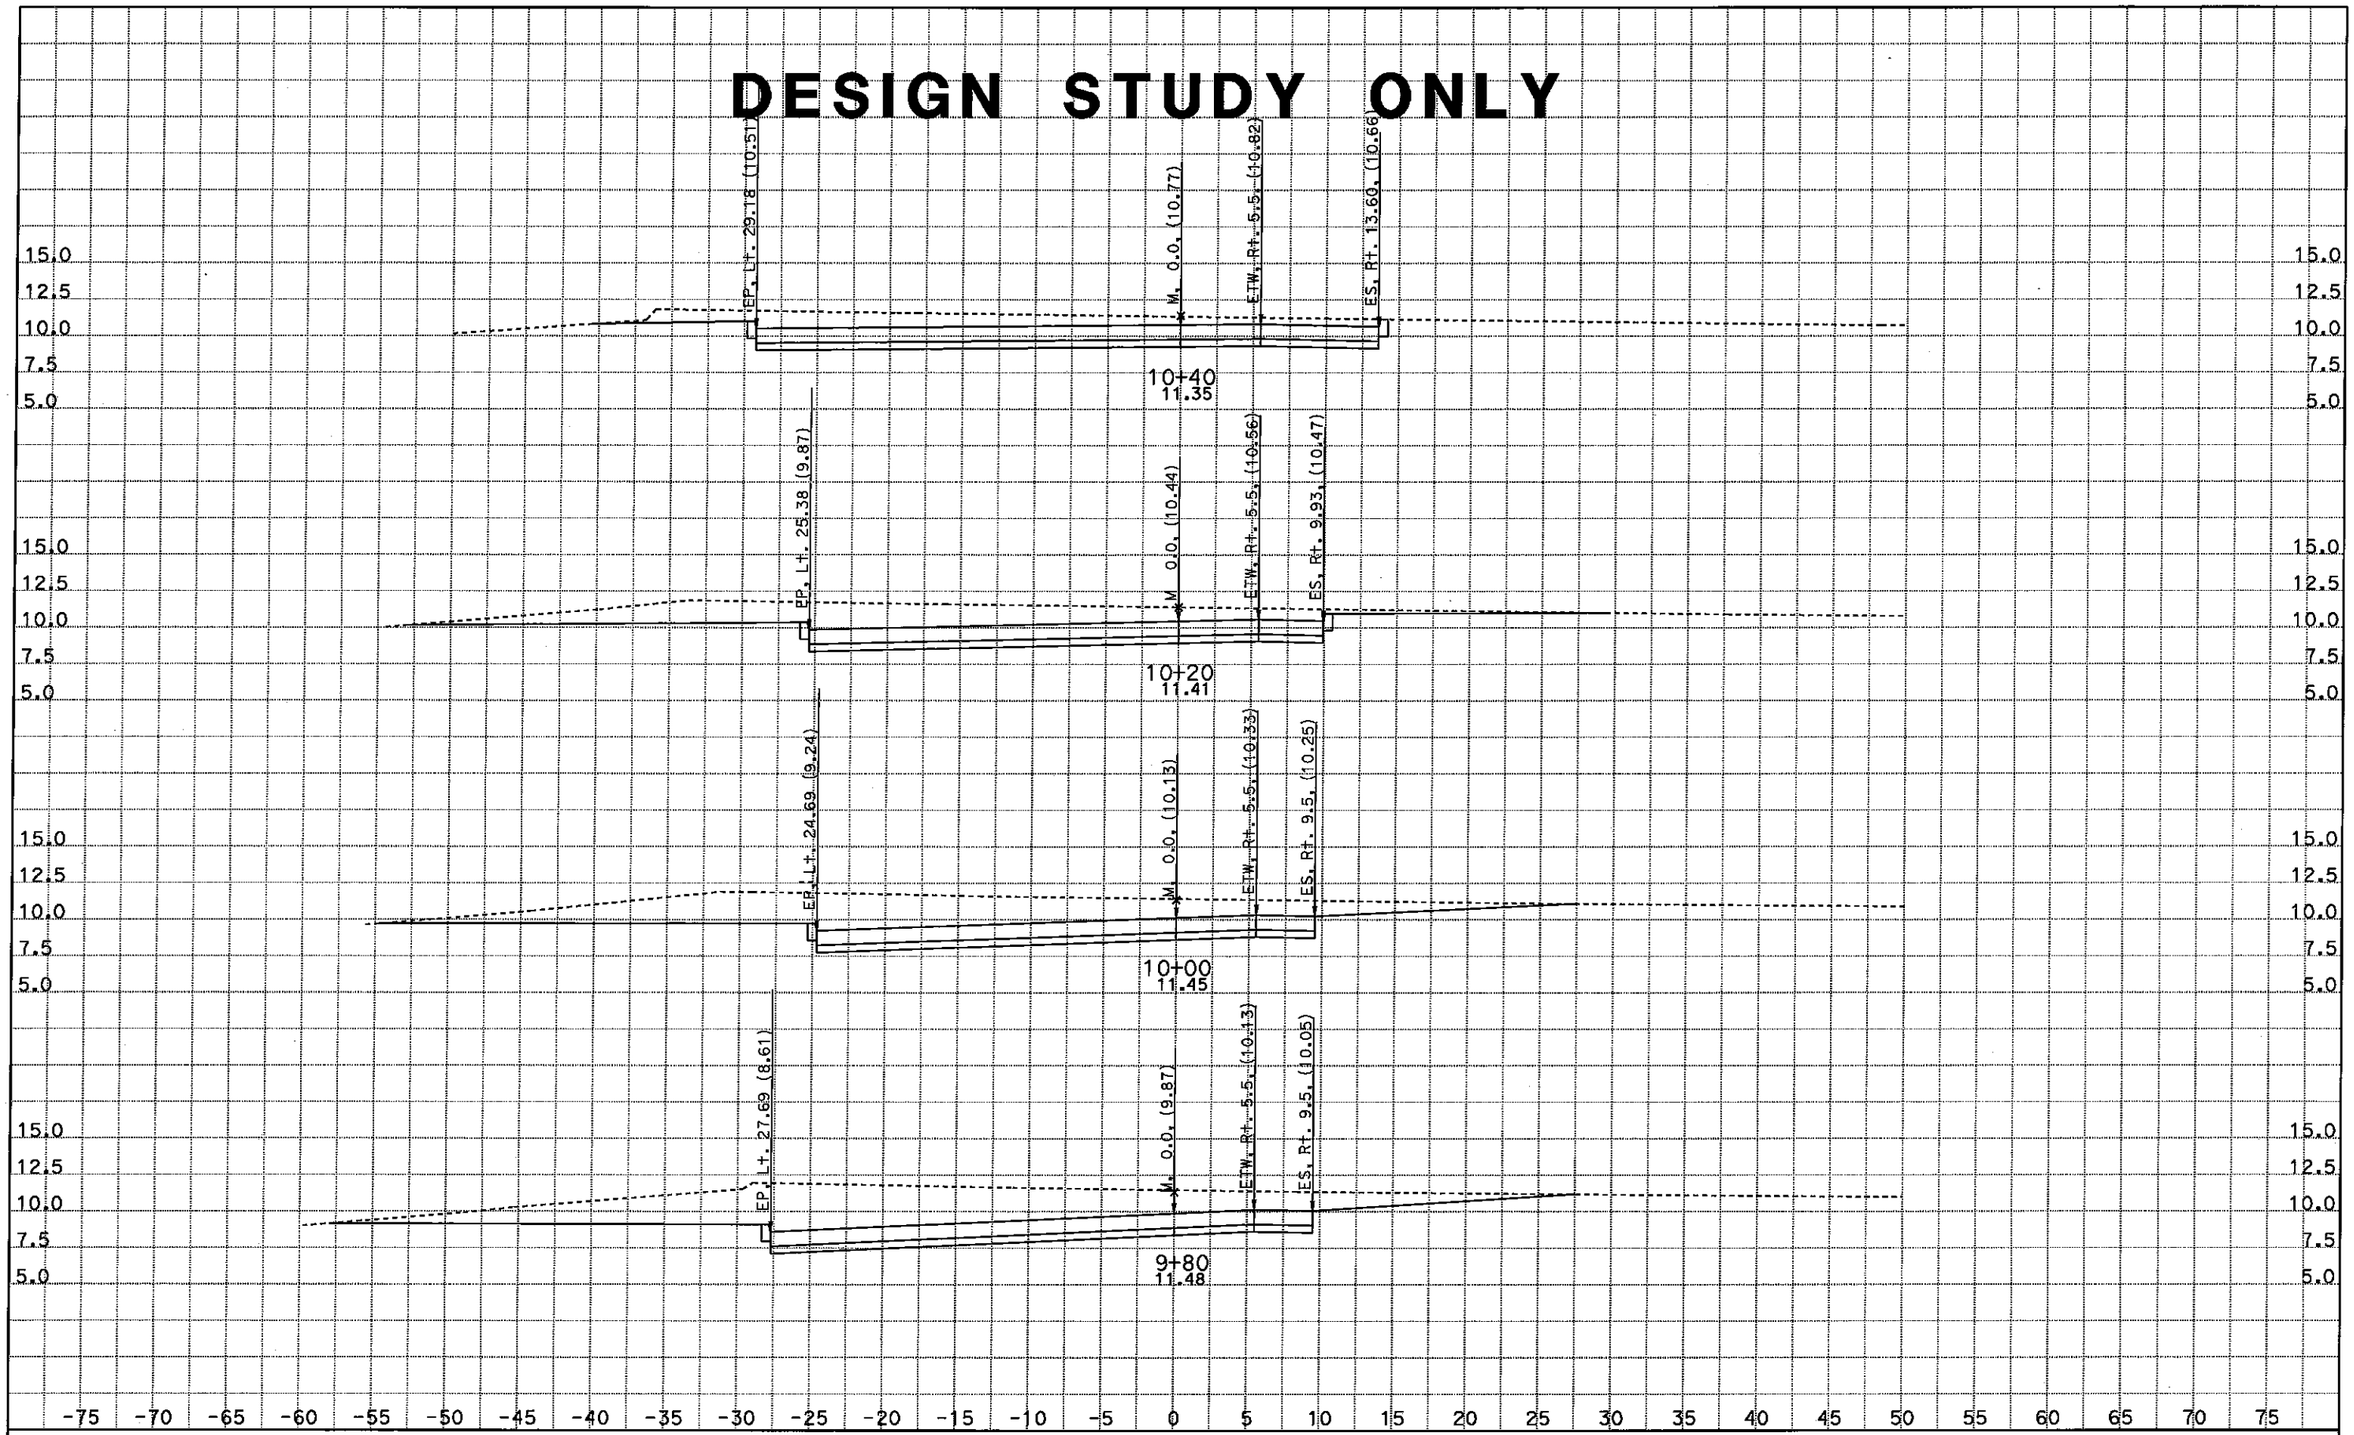

Contract No. 04-014084
04-Ala-80-2.2
Project ID 0412000666

California State Department of Transportation — Route 80 Construct SFOBB Maintenance Complex

SCALE: 1" = 5' Horiz.
1" = 5' Vert.

All Dimensions are US Survey Feet

MLN6
CROSS SECTIONS
SHEET 15 OF 16

DESIGN STUDY ONLY

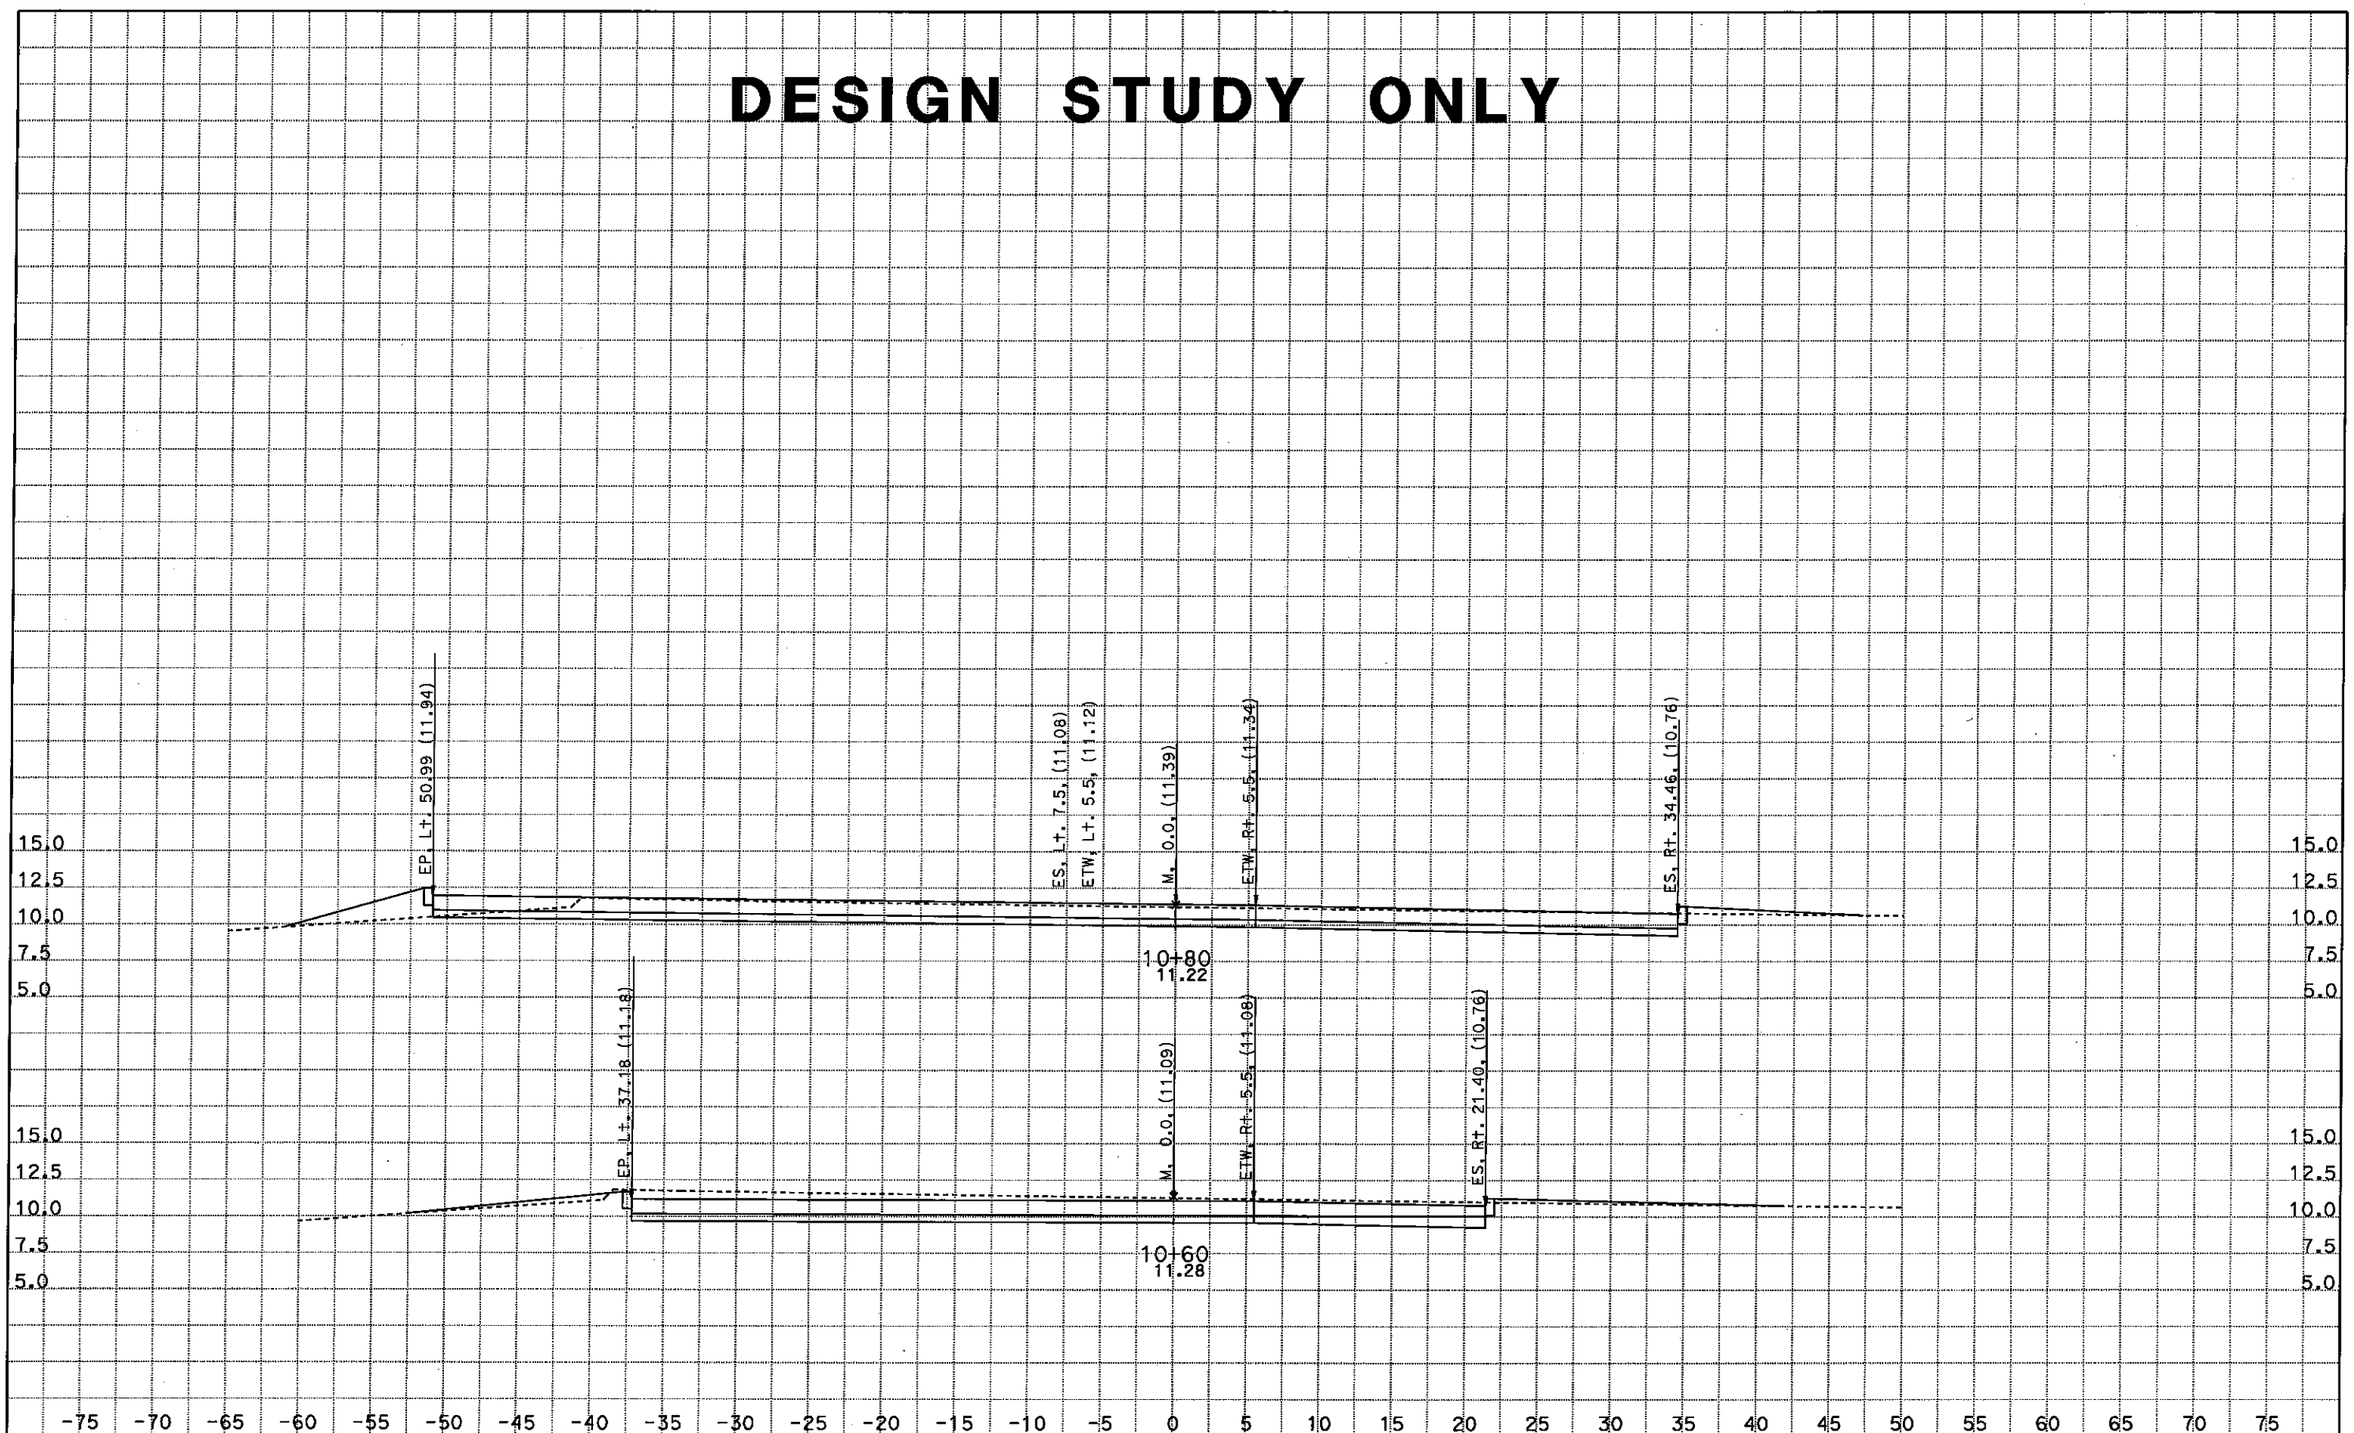

Contract No. 04-014084
04-Ala-80-2.2
Project ID 0412000666

California State Department of Transportation — Route 80 Construct SFOBB Maintenance Complex

SCALE: 1" = 5' Horiz.
1" = 5' Vert.

All Dimensions are US Survey Feet

MLN6
CROSS SECTIONS
SHEET 16 OF 16