DESIGN STUDY ONLY

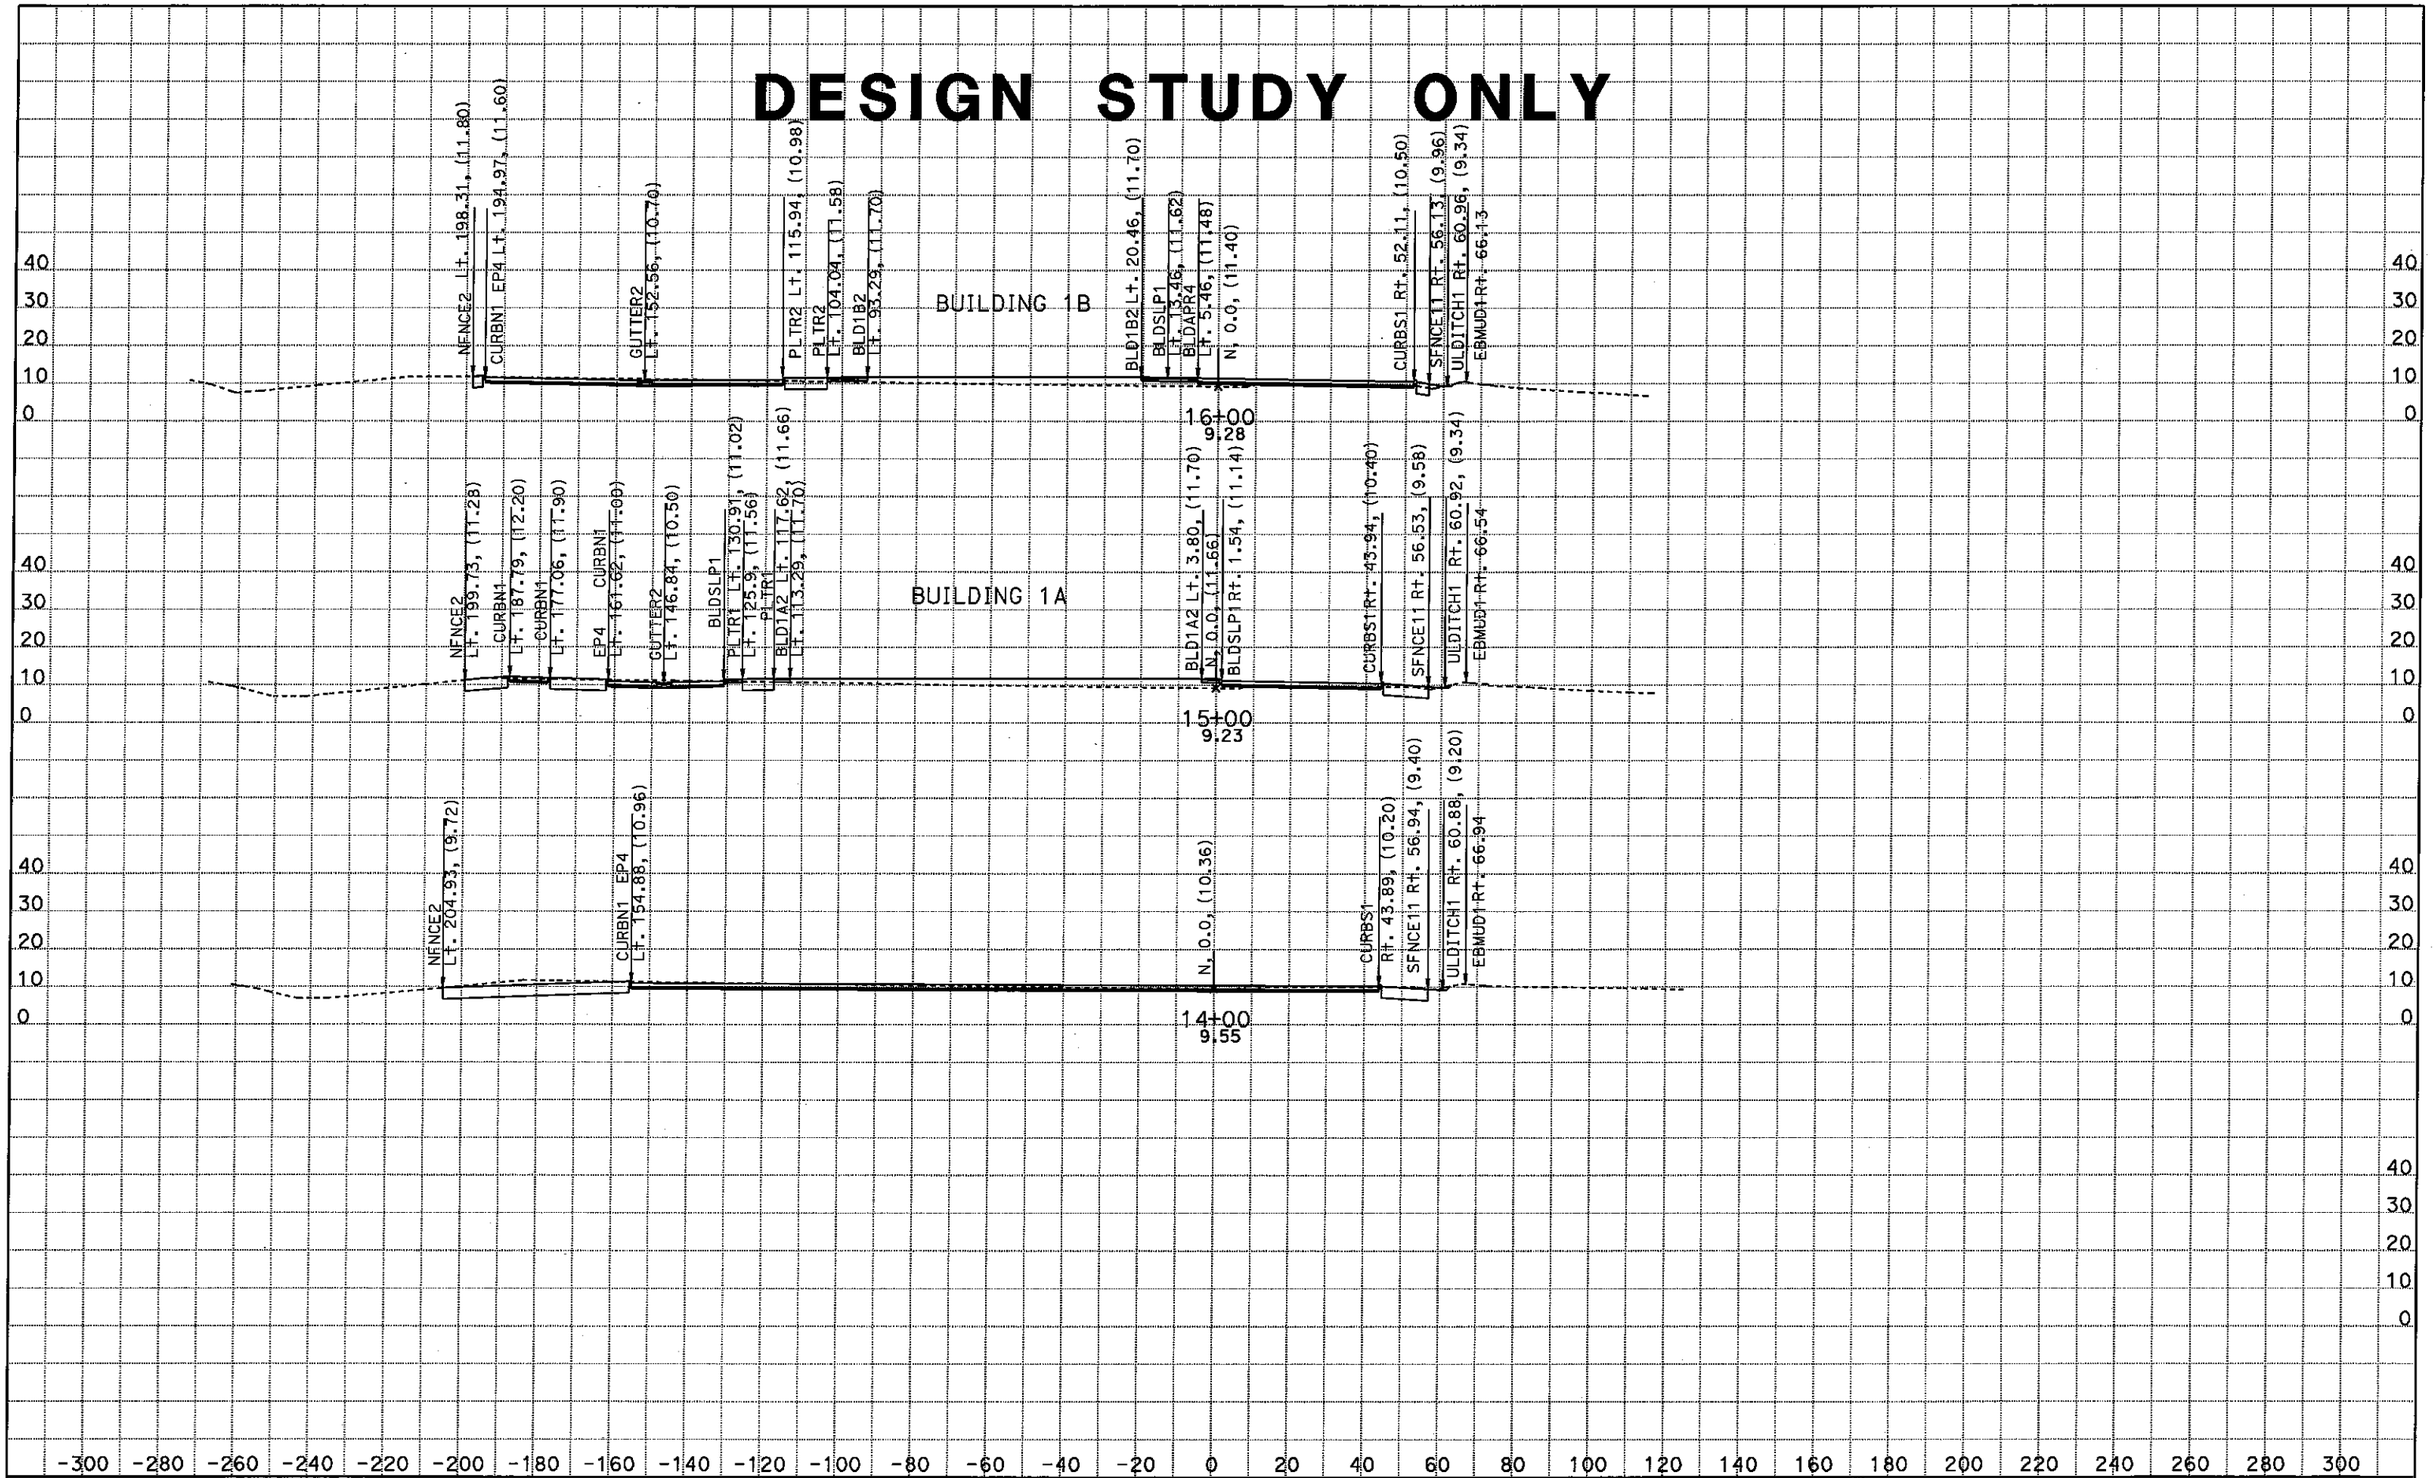

CONTRACT: 04-014084
DIST/CO/RTE/PM: 04/Ala/80/2.2
PROJECT ID: 0412000666

SCALE: 1" = 20' Horiz.
1" = 20' Vert.

All Dimensions are US Survey Feet

California State Department of Transportation

N Line
CROSS SECTIONS
SHEET 1 OF 5

DESIGN STUDY ONLY

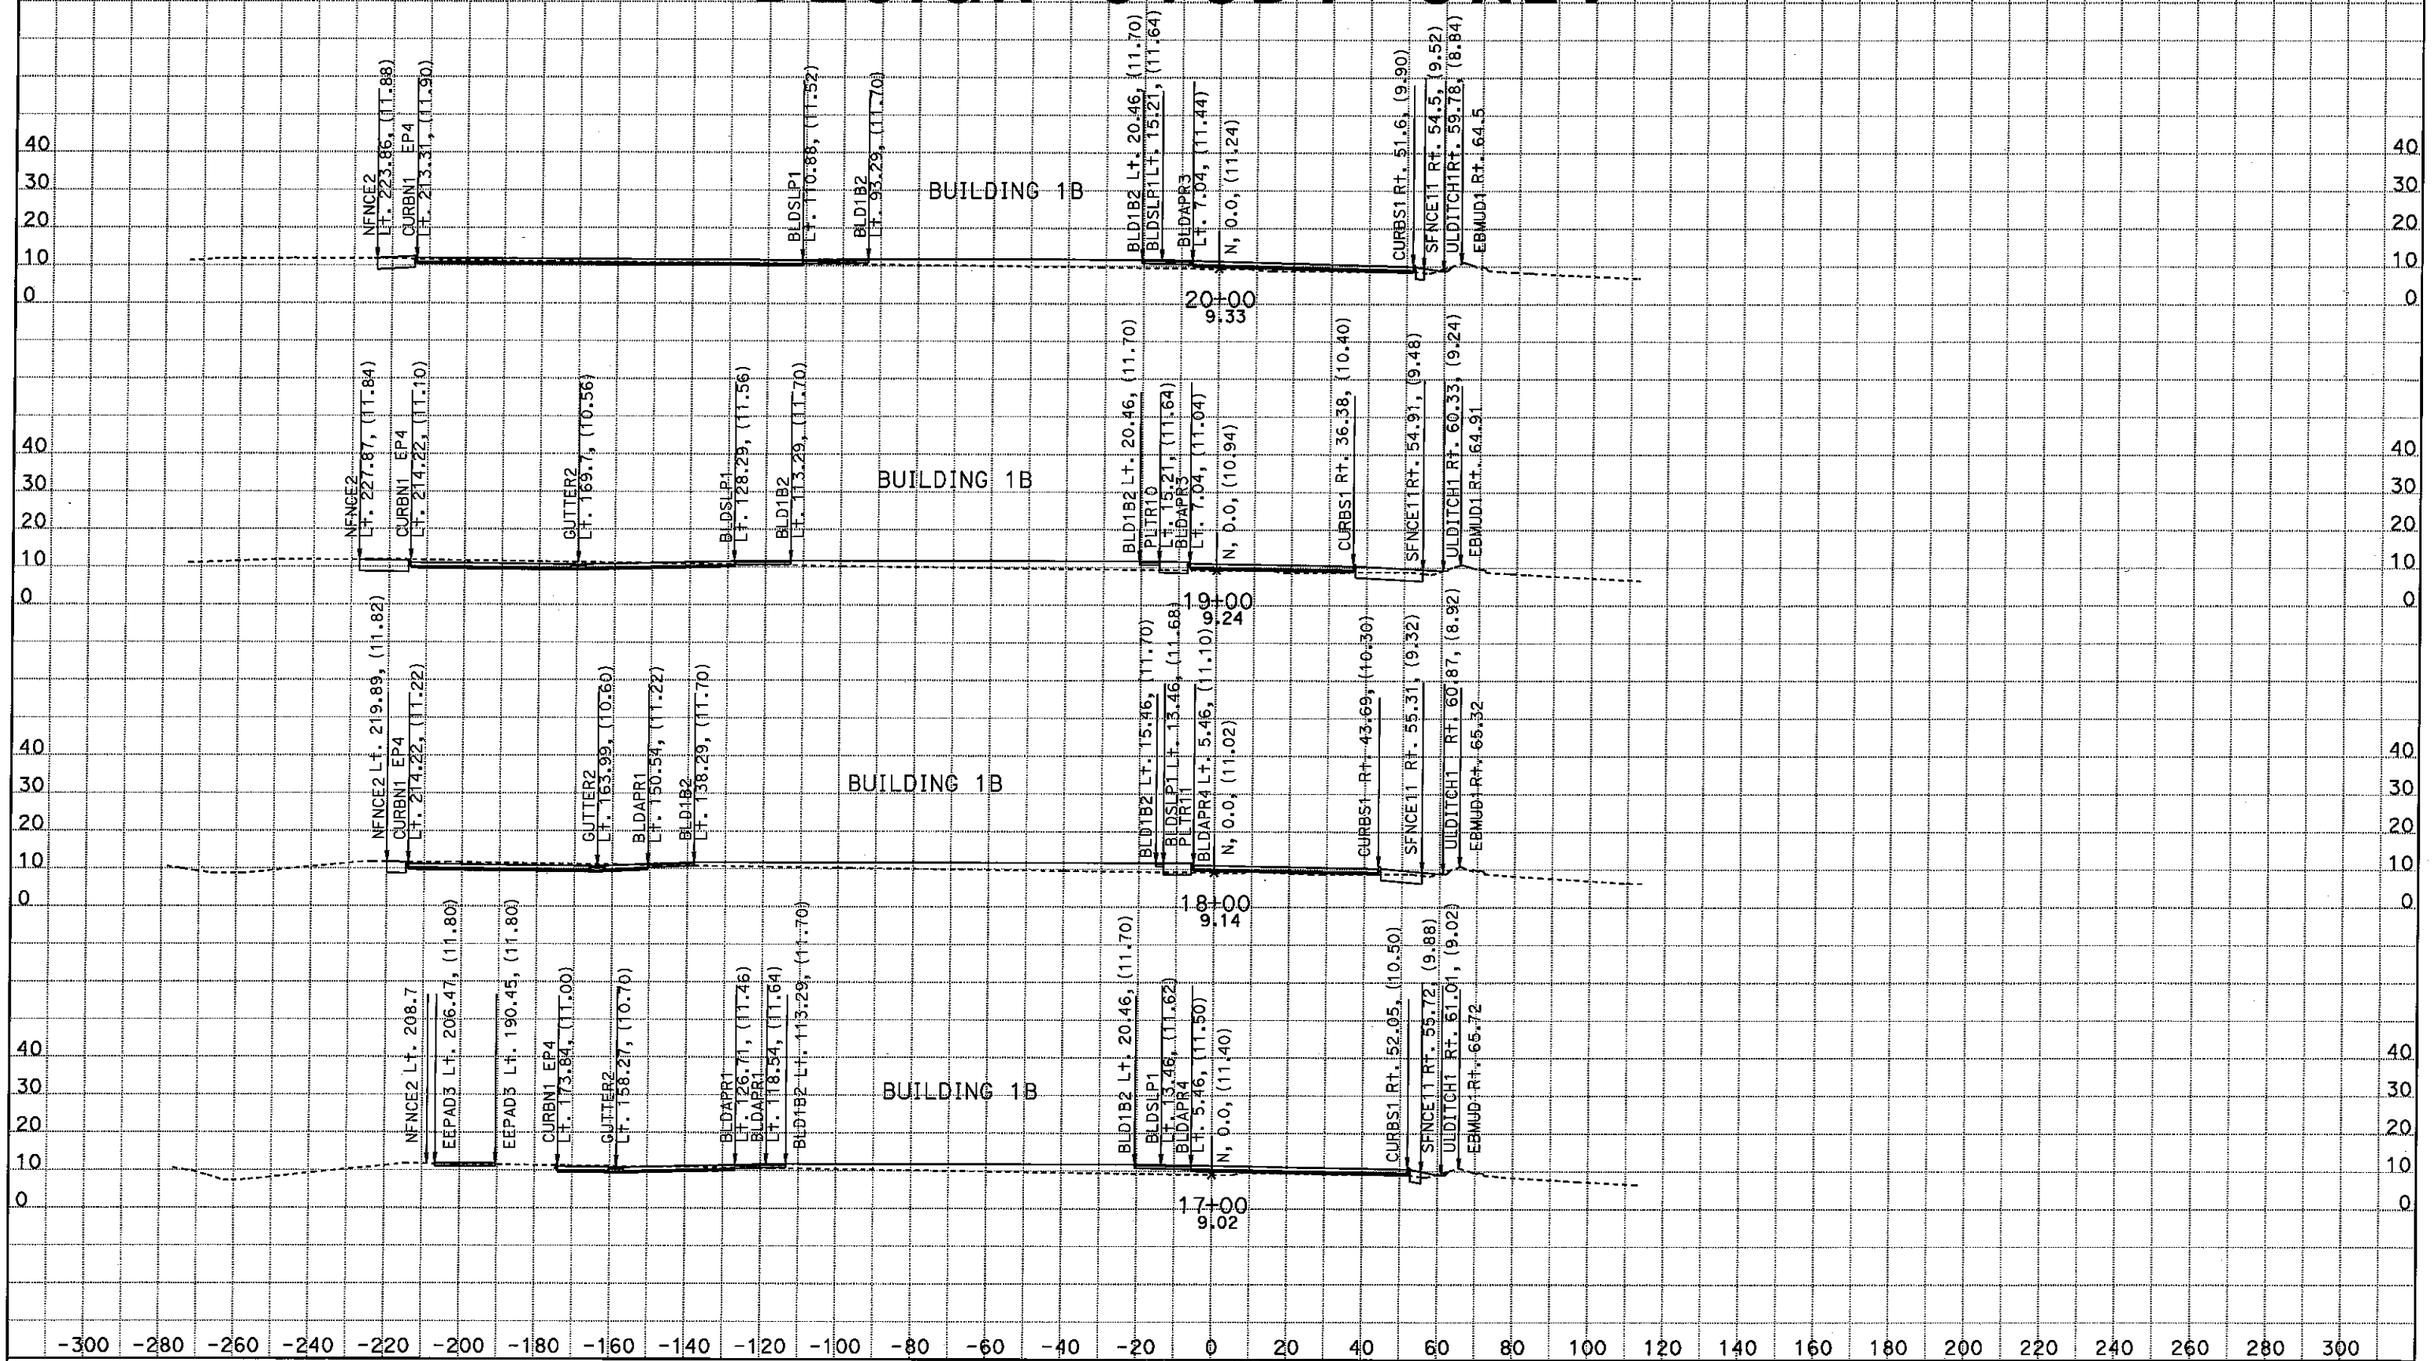

CONTRACT: 04-014084
DIST/CO/RTE/PM: 04/Ala/80/2.2
PROJECT ID: 0412000666

SCALE: 1" = 20' Horiz.
1" = 20' Vert.

All Dimensions are US Survey Feet

California State Department of Transportation

N Line
CROSS SECTIONS
SHEET 2 OF 5

DESIGN STUDY ONLY

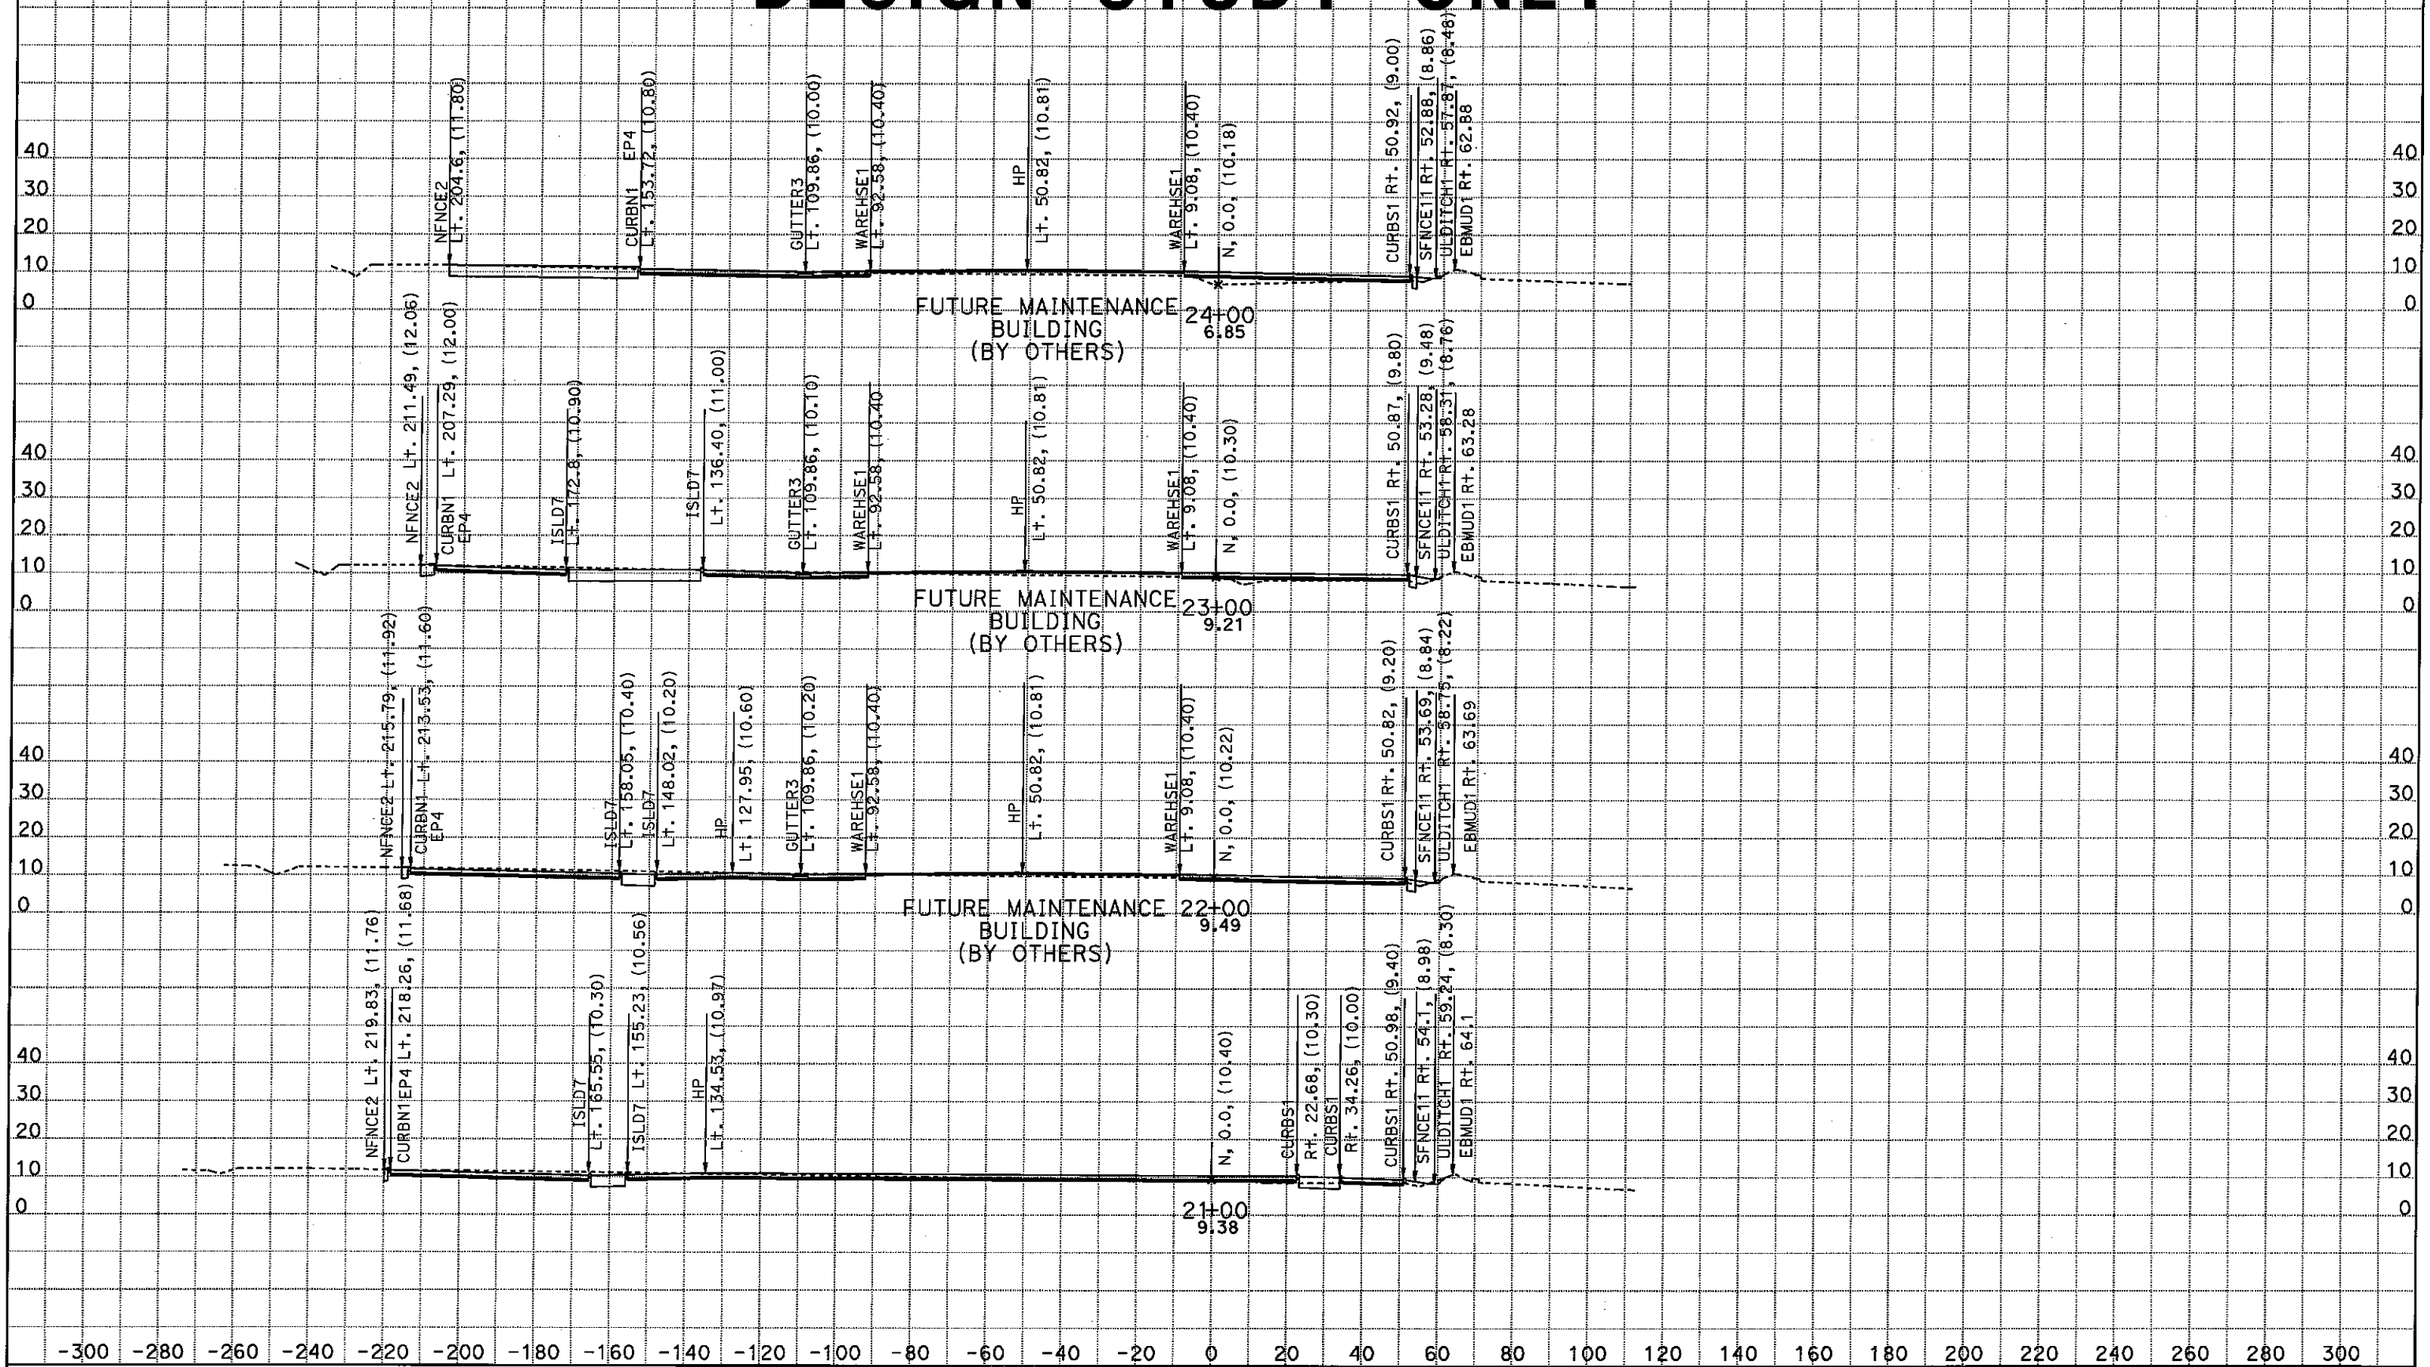

CONTRACT: 04-014084
DIST/CO/RTE/PM: 04/Ala/80/2.2
PROJECT ID: 0412000666

SCALE: 1" = 20' Horiz.
1" = 20' Vert.

All Dimensions are US Survey Feet

California State Department of Transportation

N Line
CROSS SECTIONS
SHEET 3 OF 5

DESIGN STUDY ONLY

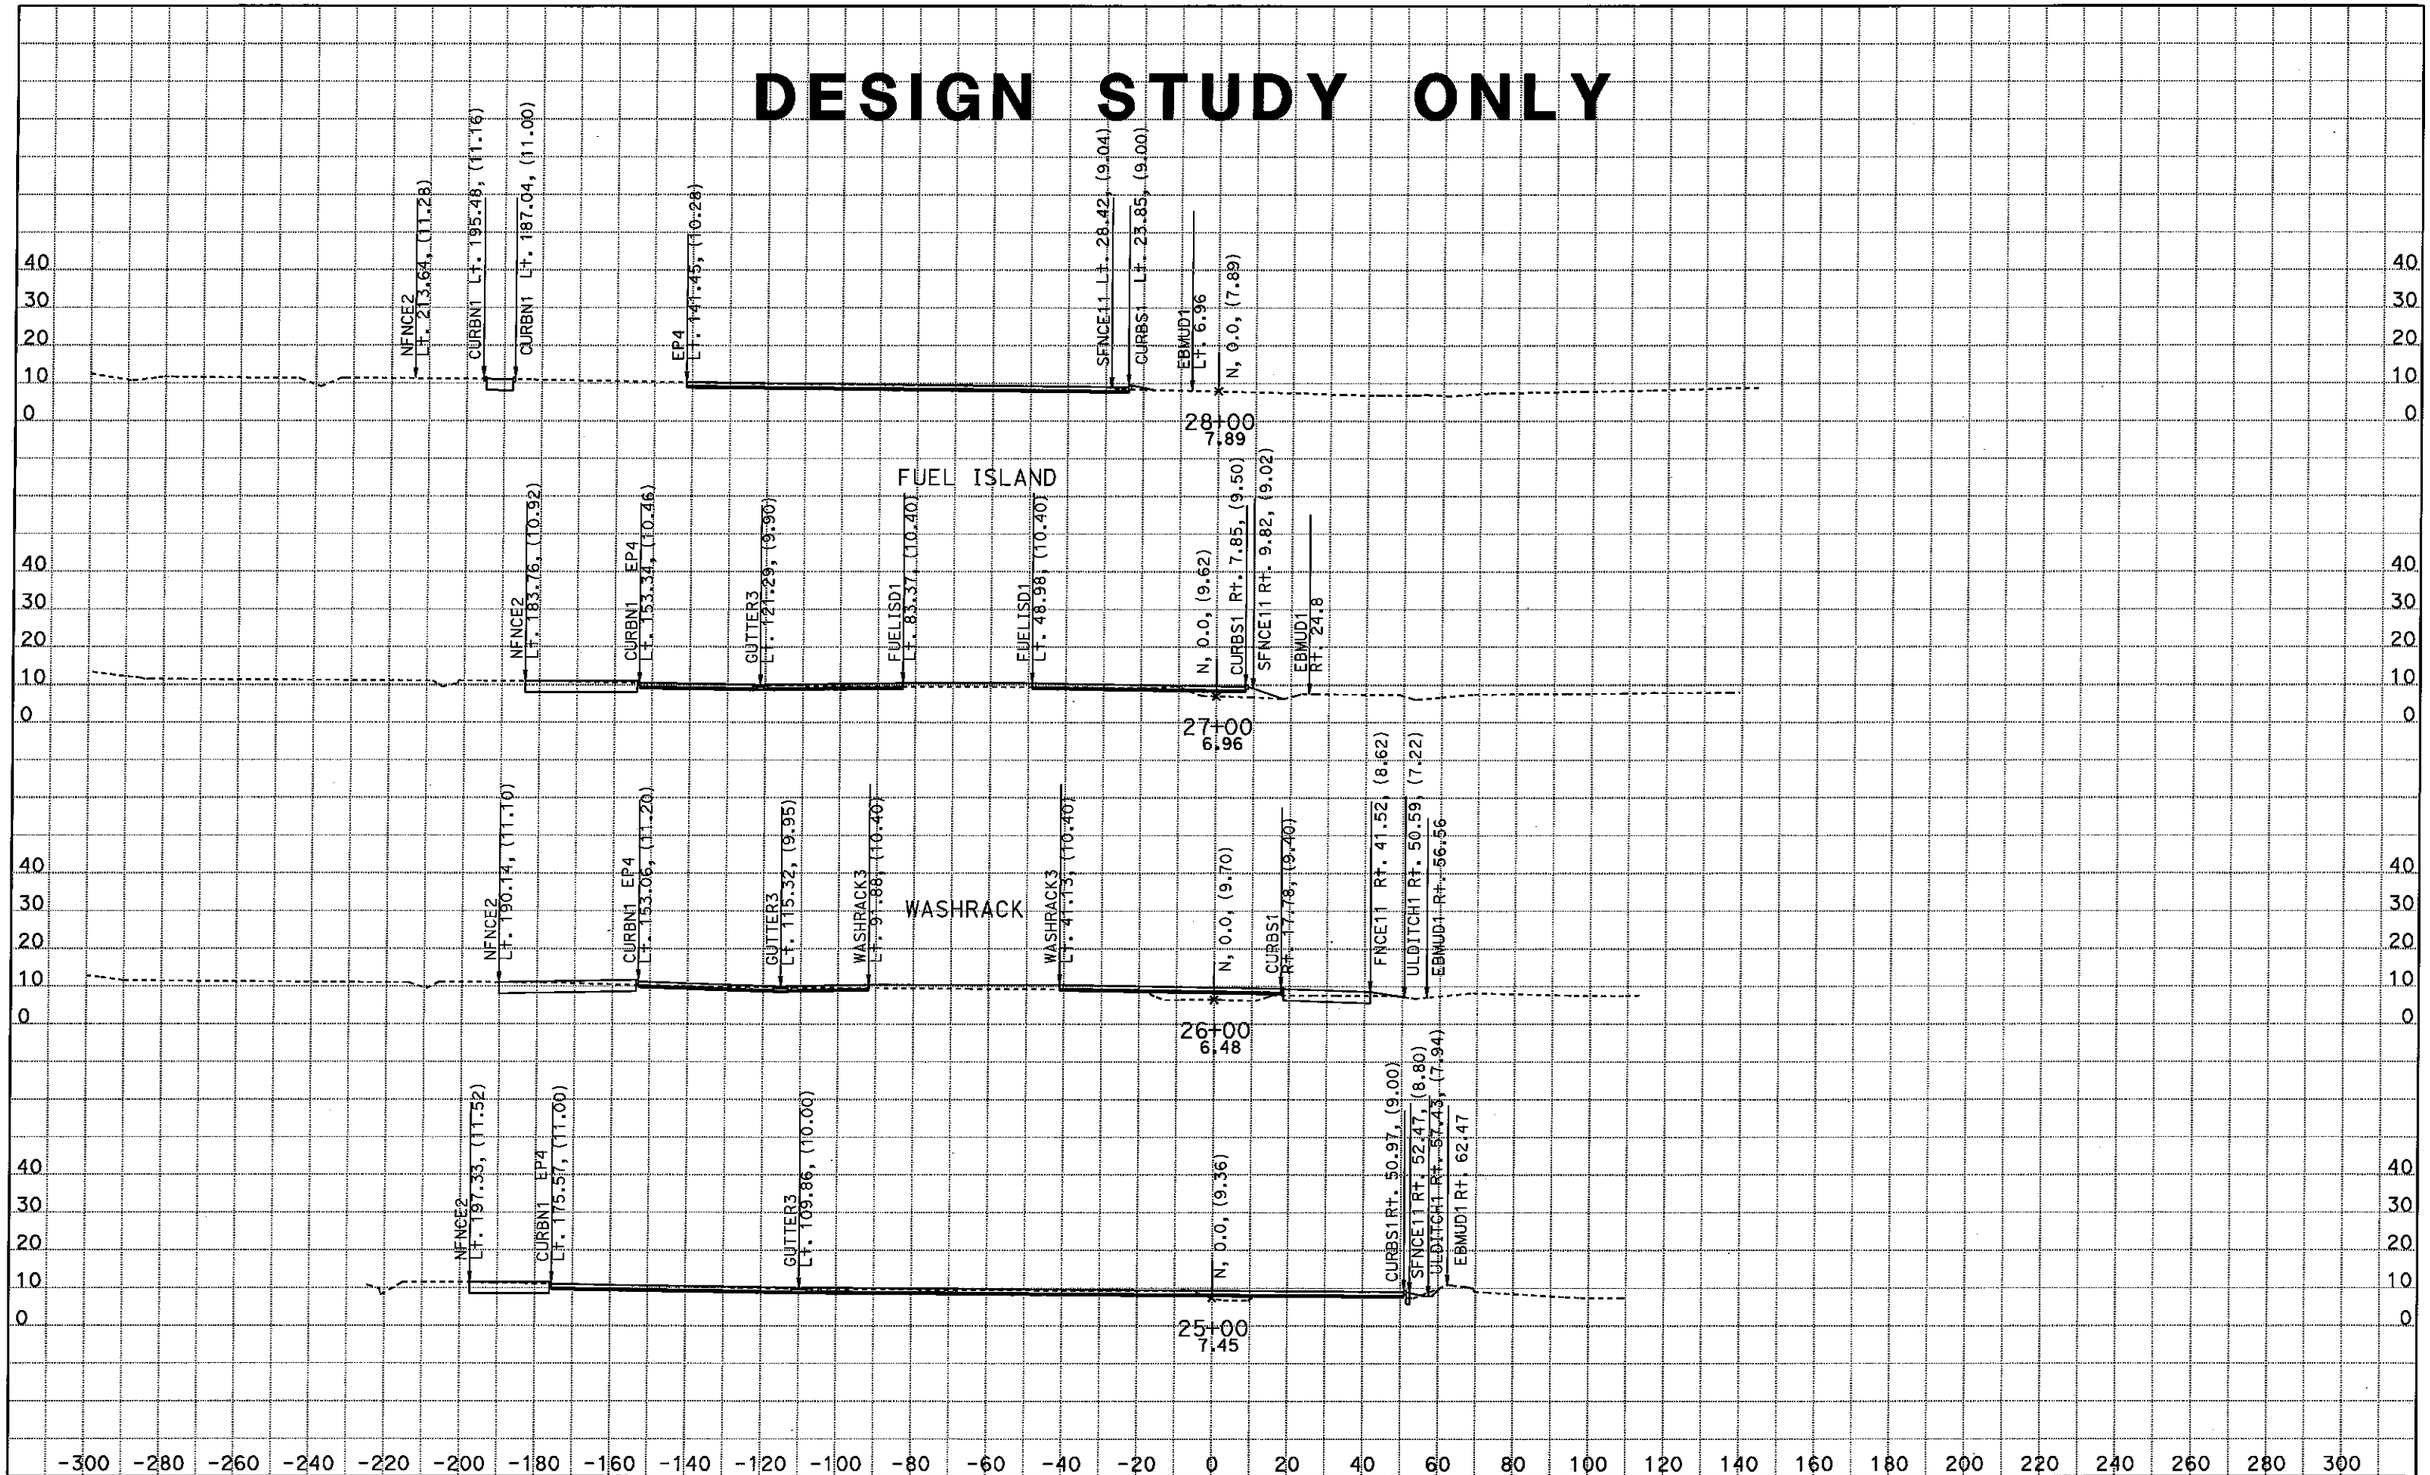

California State Department of Transportation

CONTRACT: 04-014084
DIST/CO/RTE/PM: 04/Ala/80/2.2
PROJECT ID: 0412000666

SCALE: 1" = 20' Horiz.
1" = 20' Vert.

All Dimensions are US Survey Feet

N Line
CROSS SECTIONS
SHEET 4 OF 5

DESIGN STUDY ONLY

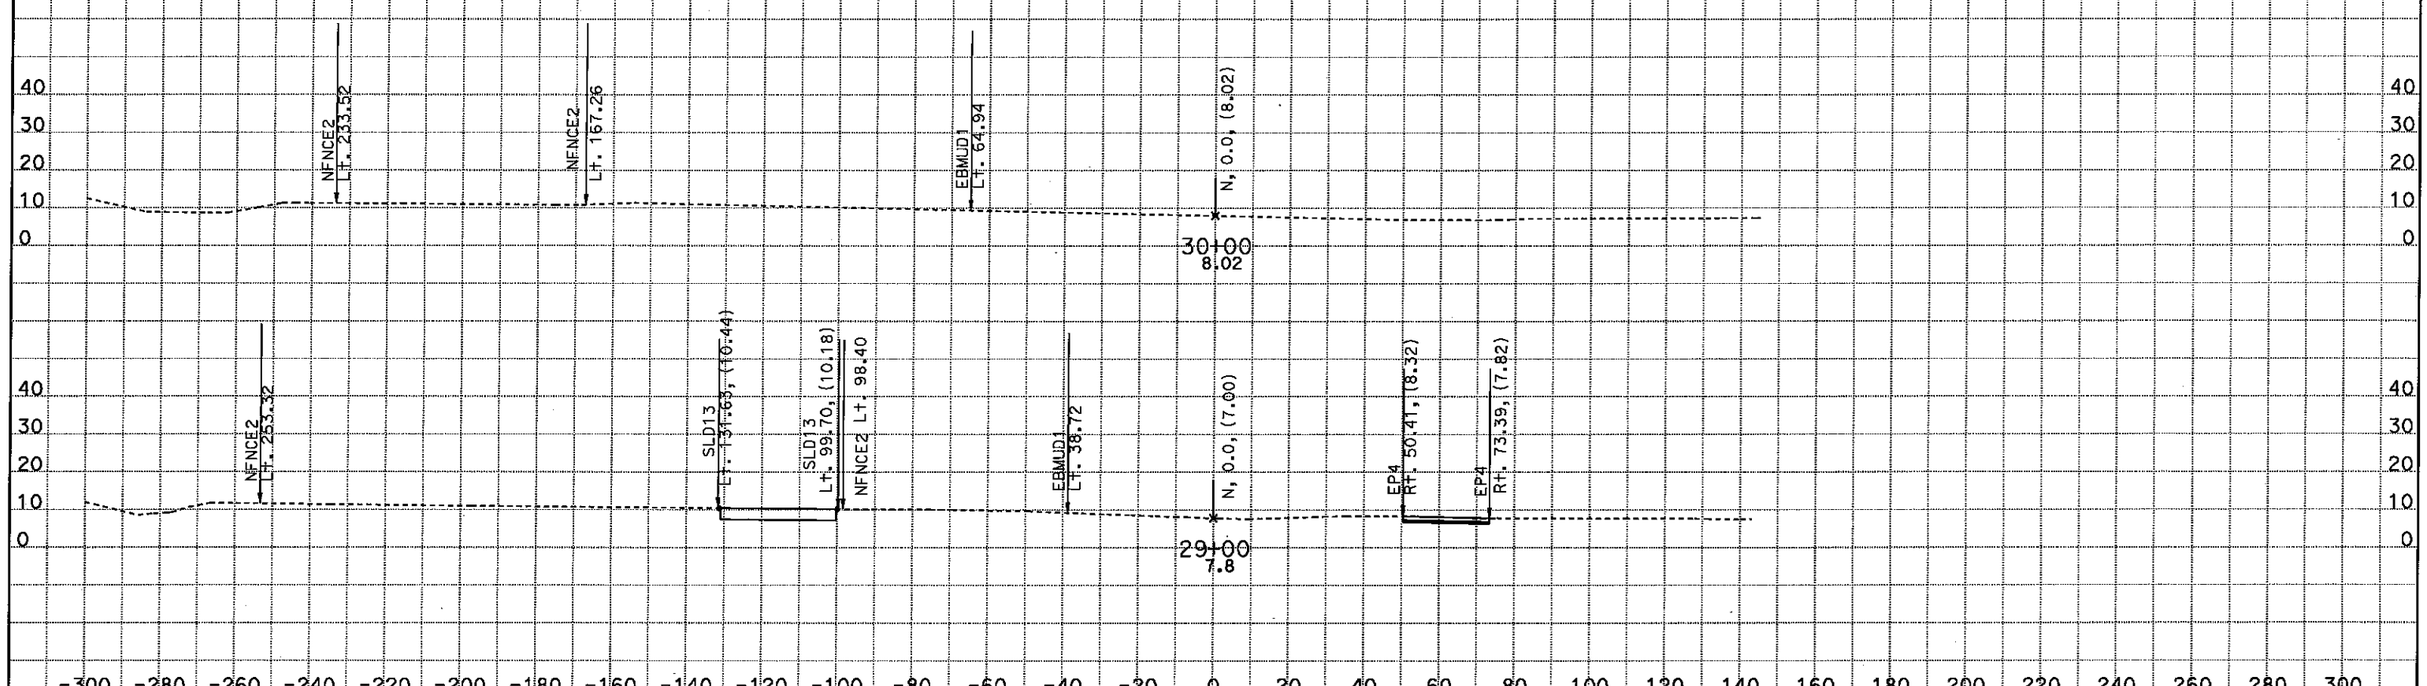

CONTRACT: 04-014084
DIST/CO/RTE/PM: 04/Ala/80/2.2
PROJECT ID: 0412000666

SCALE: 1" = 20' Horiz.
1" = 20' Vert.

All Dimensions are US Survey Feet

N Line
CROSS SECTIONS
SHEET 5 OF 5

California State Department of Transportation