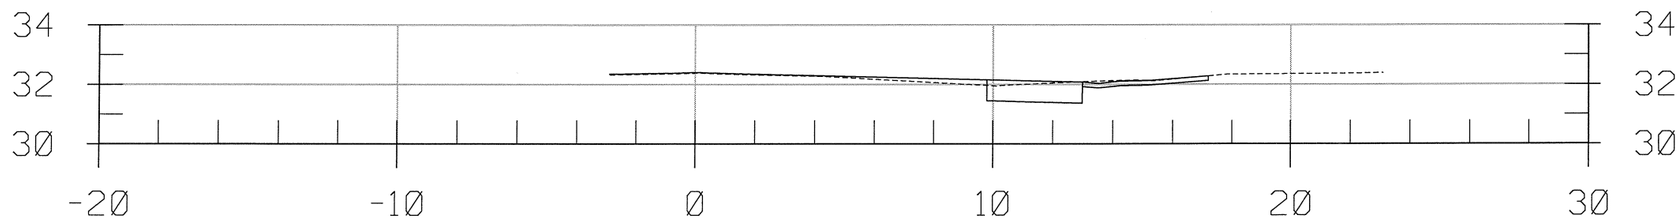

4+80

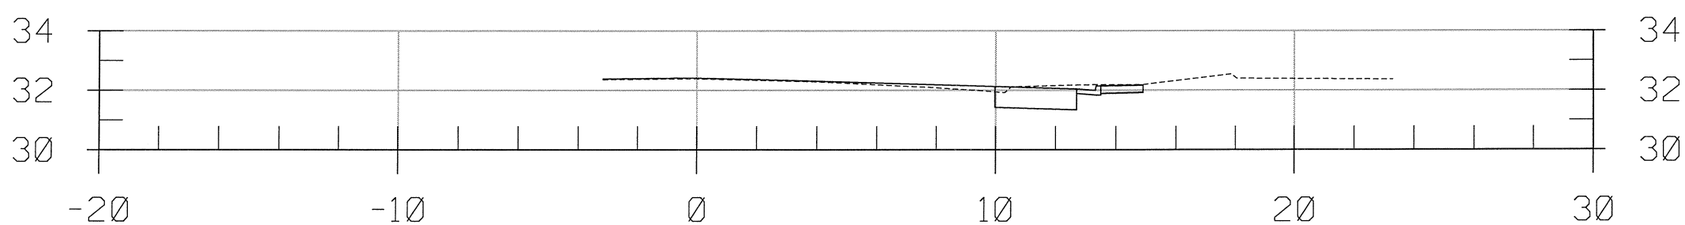

4+60

CREATED BY: URS
DATE: 8/11/2009

CONTRACT: 0A18U4
DIST/CO/RTE/KP: 04/SON/101- 14.4/22.4

Scale Ratio: 1:100 Horiz.
1:100 Vert.

All Dimensions are Meters

"G" Line Rte 116
CROSS SECTIONS

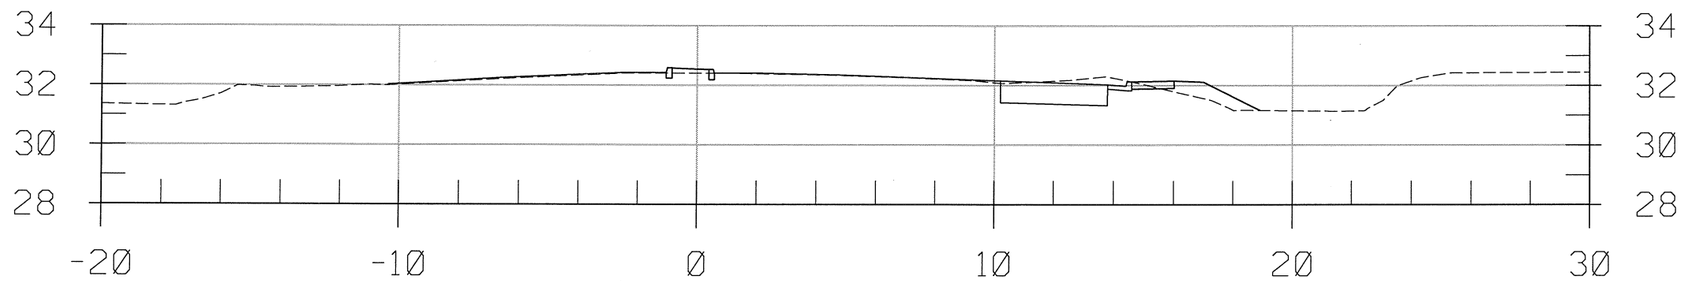

5+20

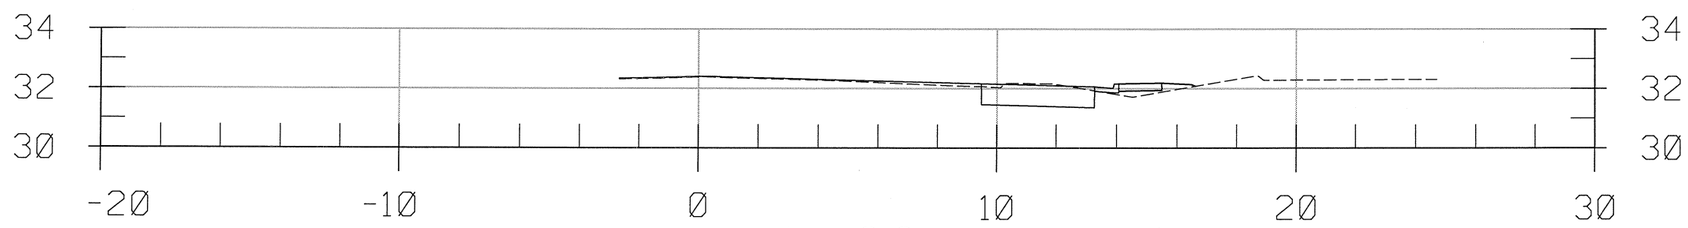

5+00

CREATED BY: URS
DATE: 8/11/2009

CONTRACT: 0A18U4
DIST/CO/RTE/KP: 04/SON/101- 14.4/22.4

Scale Ratio: 1:100 Horiz.
1:100 Vert.

All Dimensions are Meters

"G" Line Rte 116
CROSS SECTIONS

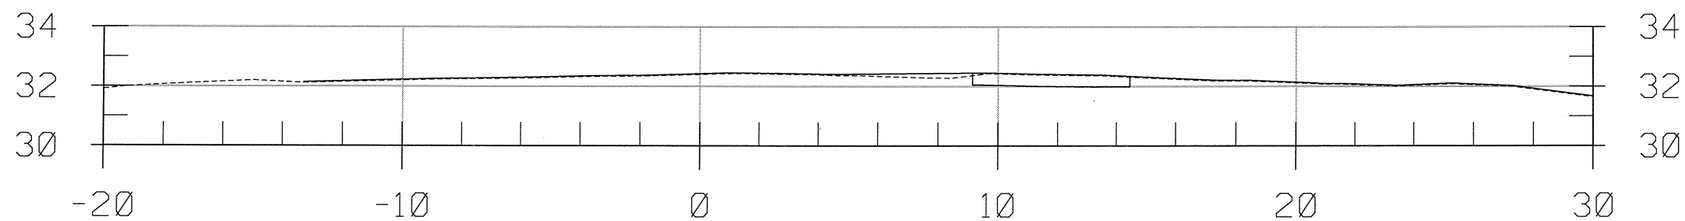

5+60

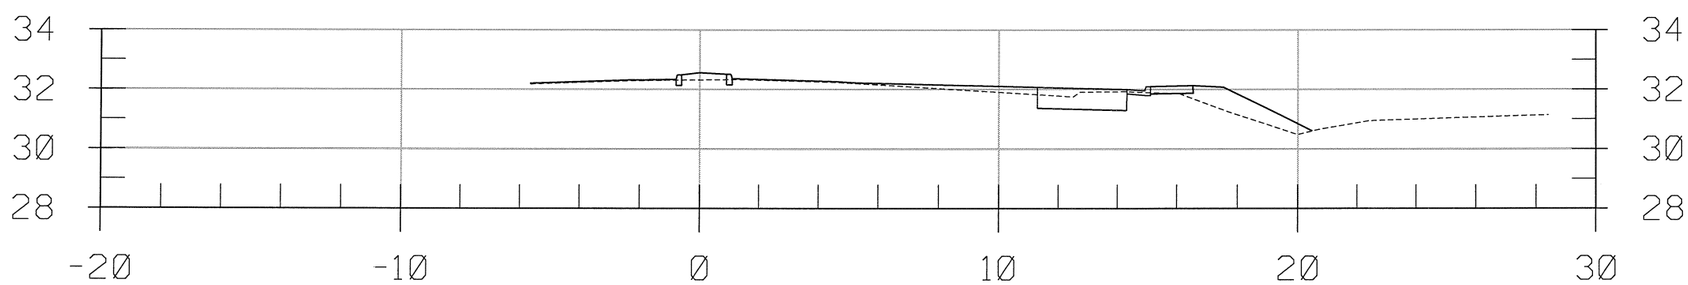

5+40

CREATED BY: URS
DATE: 8/11/2009

CONTRACT: 0A18U4
DIST/CO/RTE/KP: 04/SON/101- 14.4/22.4

Scale Ratio: 1:100 Horiz.
1:100 Vert.

All Dimensions are Meters

"G" Line Rte 116
CROSS SECTIONS

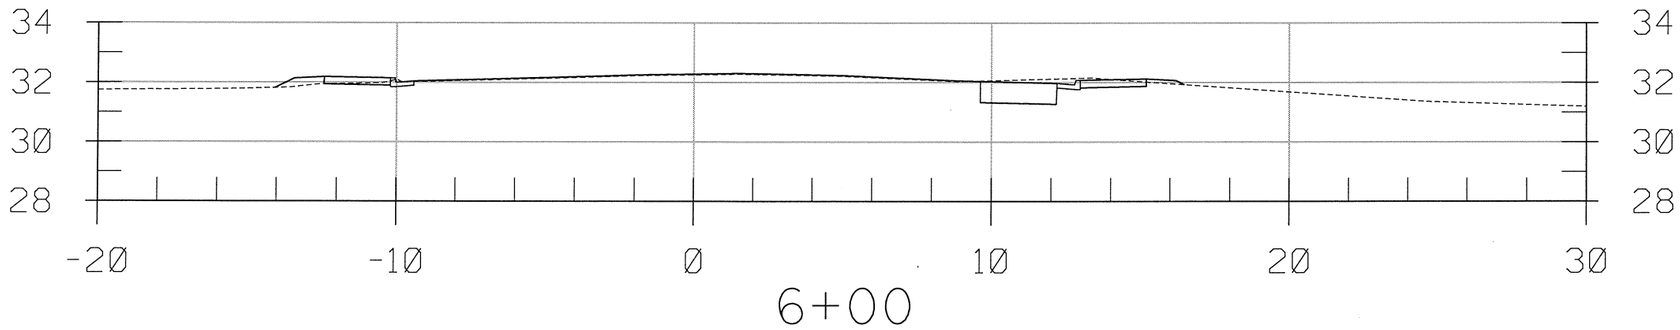

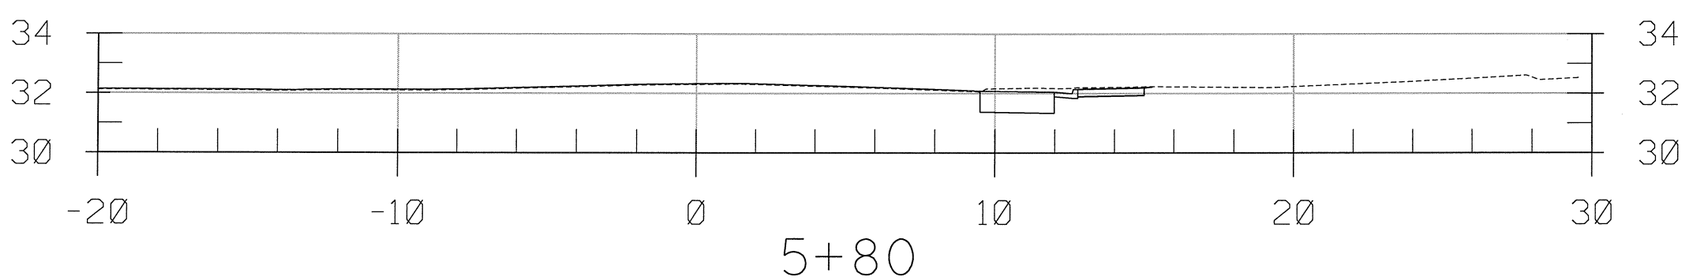

CREATED BY: URS
DATE: 8/11/2009

CONTRACT: 0A18U4
DIST/CO/RTE/KP: 04/SON/101- 14.4/22.4

Scale Ratio: 1:100 Horiz.
1:100 Vert.

All Dimensions are Meters

"G" Line Rte 116
CROSS SECTIONS

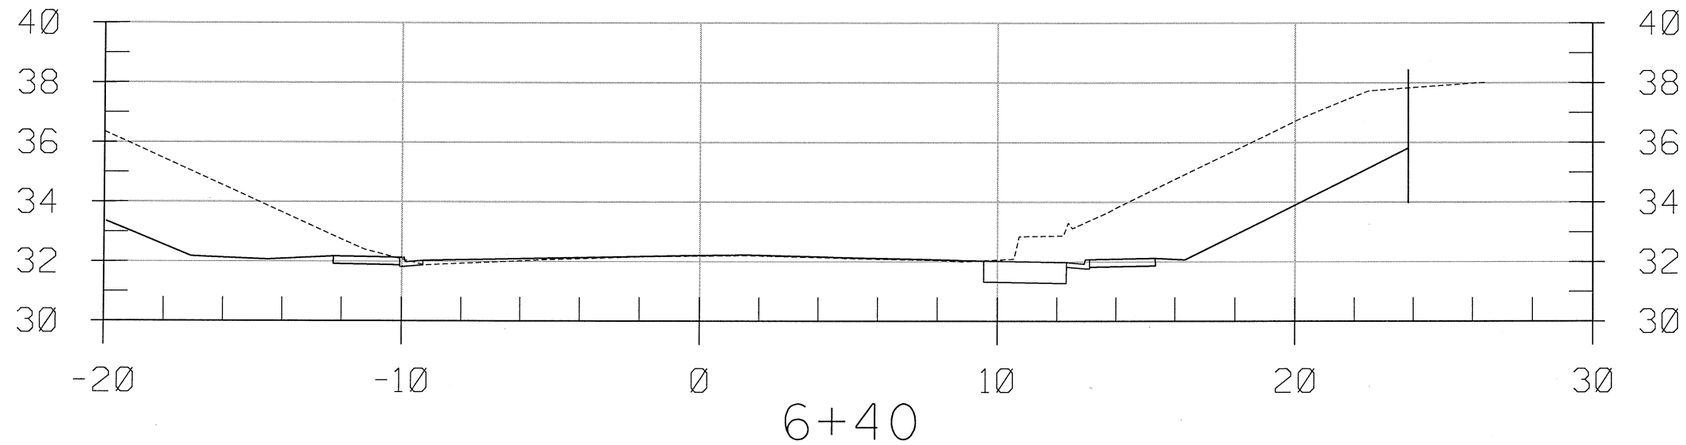

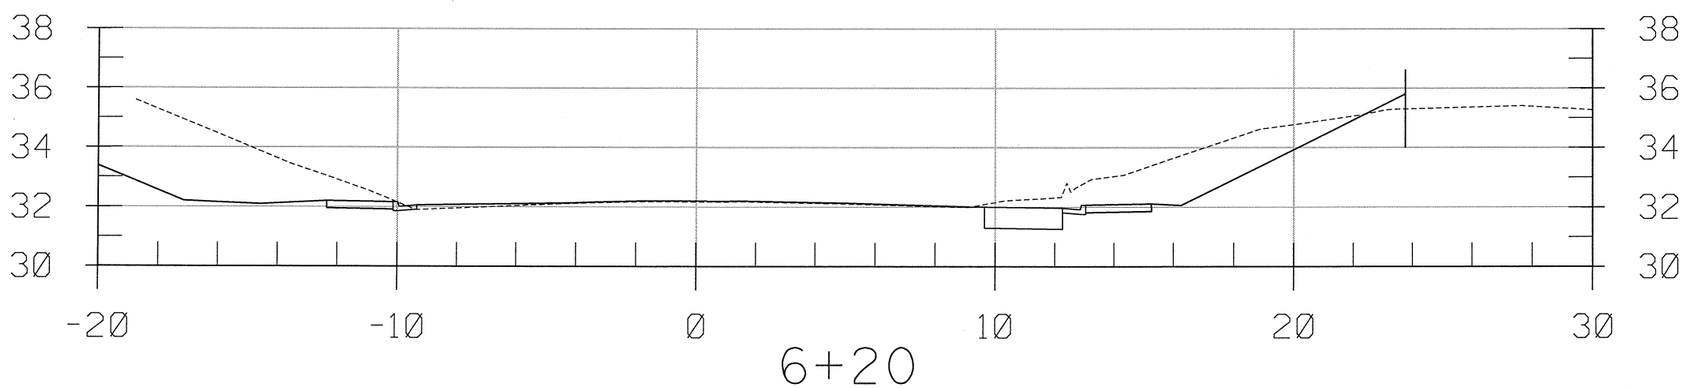

CREATED BY: URS
DATE: 8/11/2009

CONTRACT: 0A18U4
DIST/CO/RTE/KP: 04/SON/101- 14.4/22.4

Scale Ratio: 1:100 Horiz.
1:100 Vert.

All Dimensions are Meters

"G" Line Rte 116
CROSS SECTIONS

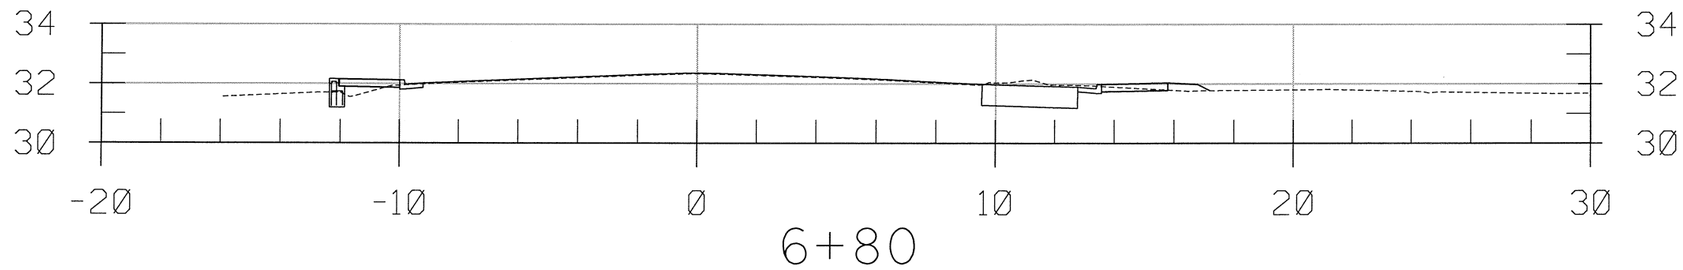

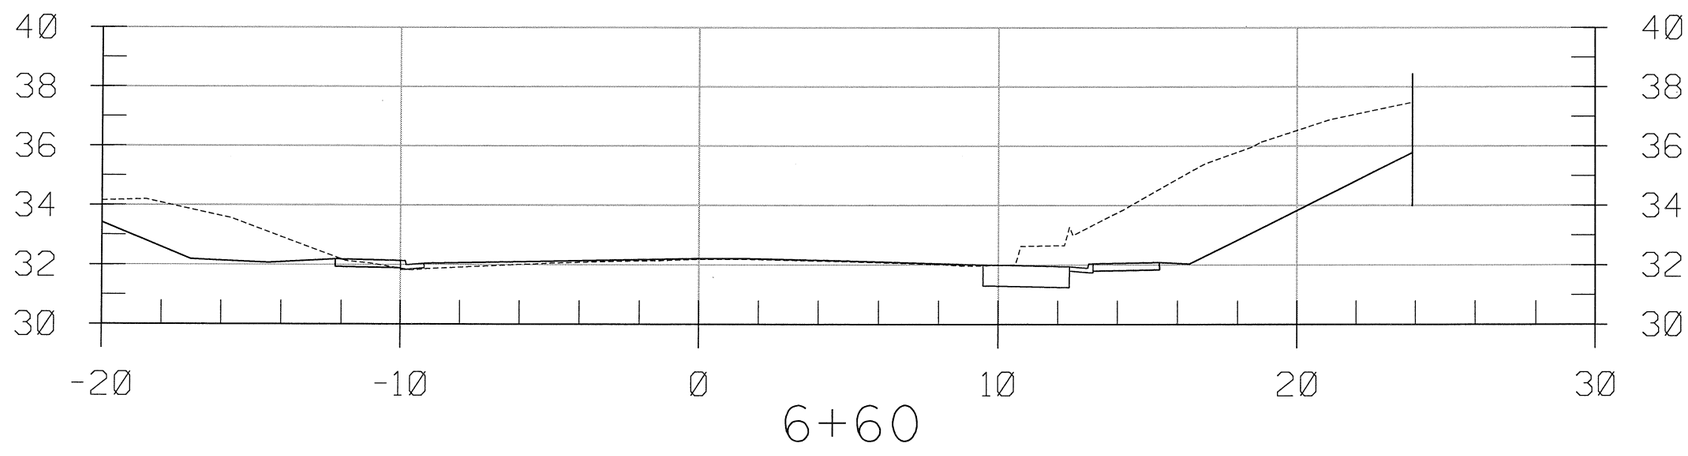

CREATED BY: URS
DATE: 8/11/2009

CONTRACT: 0A18U4
DIST/CO/RTE/KP: 04/SON/101- 14.4/22.4

Scale Ratio: 1:100 Horiz.
1:100 Vert.

All Dimensions are Meters

"G" Line Rte 116
CROSS SECTIONS

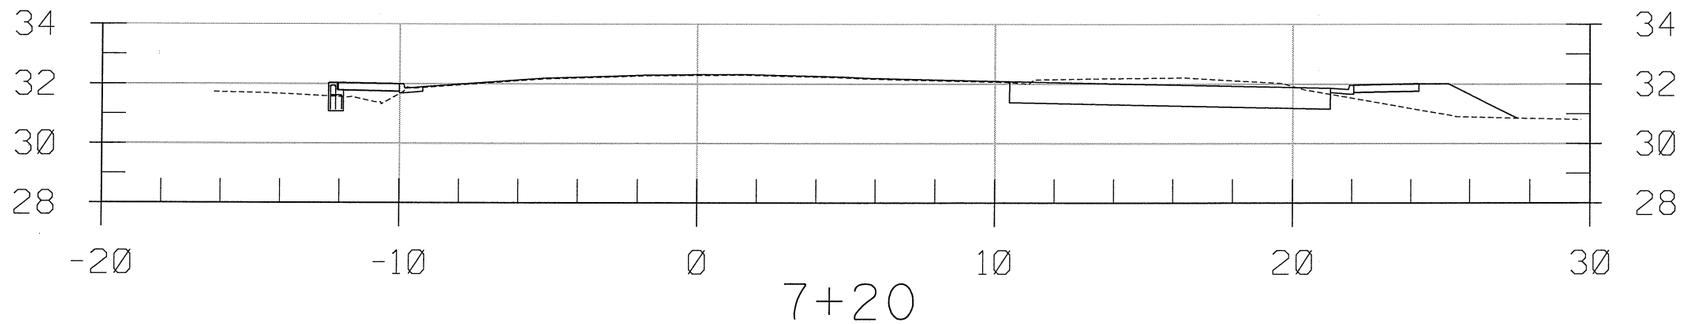

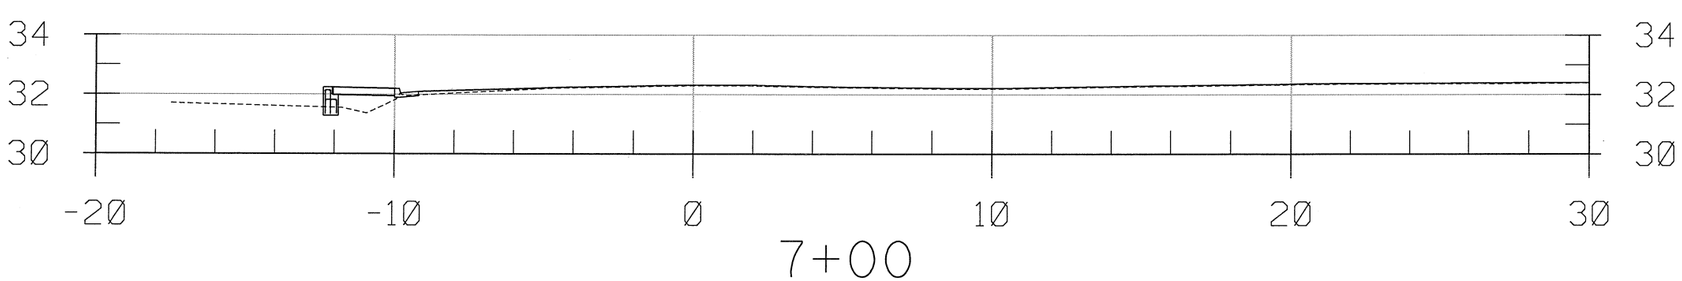

CREATED BY: URS
DATE: 8/11/2009

CONTRACT: 0A18U4
DIST/CO/RTE/KP: 04/SON/101- 14.4/22.4

Scale Ratio: 1:100 Horiz.
1:100 Vert.

All Dimensions are Meters

"G" Line Rte 116
CROSS SECTIONS
SHEET 7 OF 9

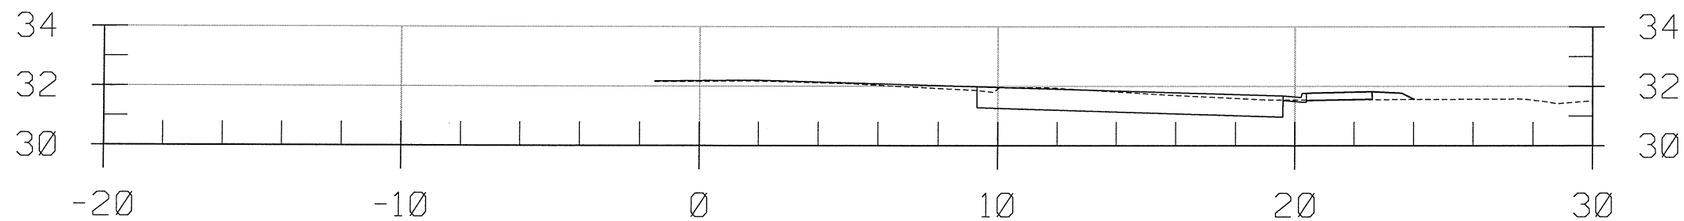

7+60

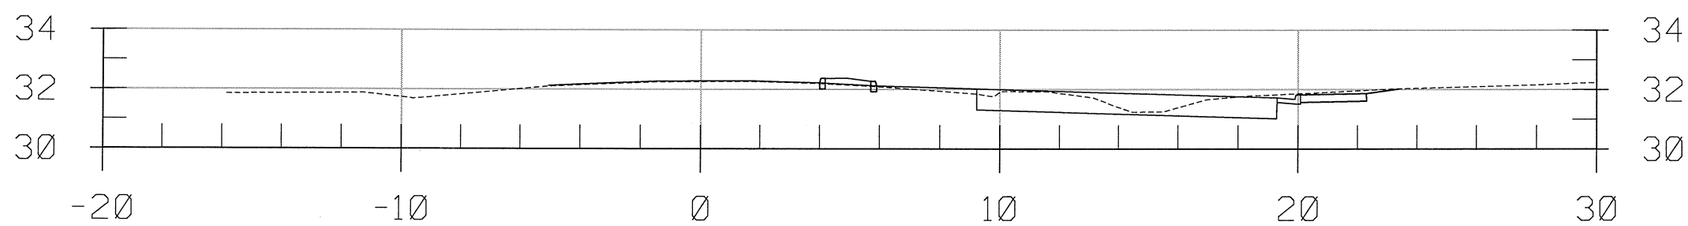

7+40

CREATED BY: URS
DATE: 8/11/2009

CONTRACT: 0A18U4
DIST/CO/RTE/KP: 04/SON/101- 14.4/22.4

Scale Ratio: 1:100 Horiz.
1:100 Vert.

All Dimensions are Meters

"G" Line Rte 116
CROSS SECTIONS

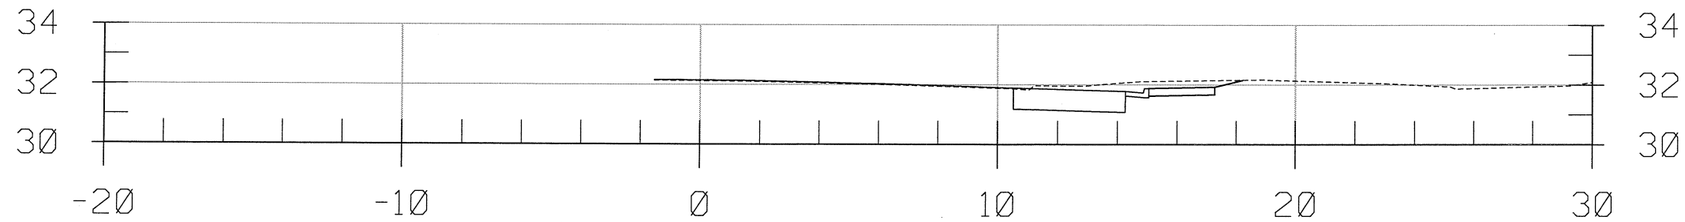

8+20

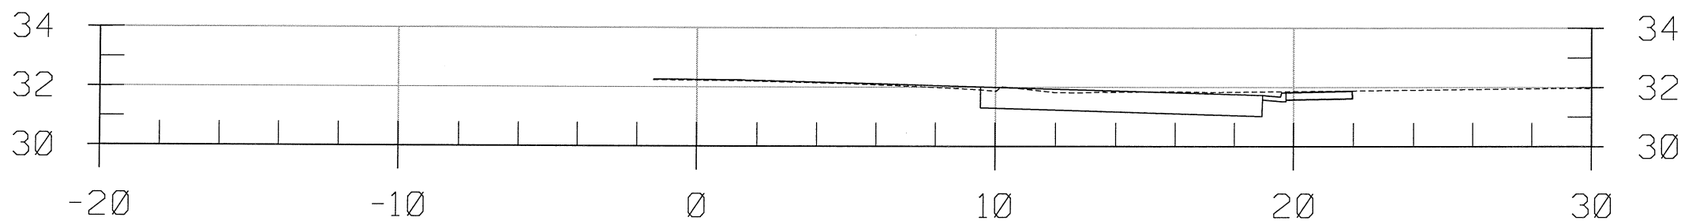

8+00

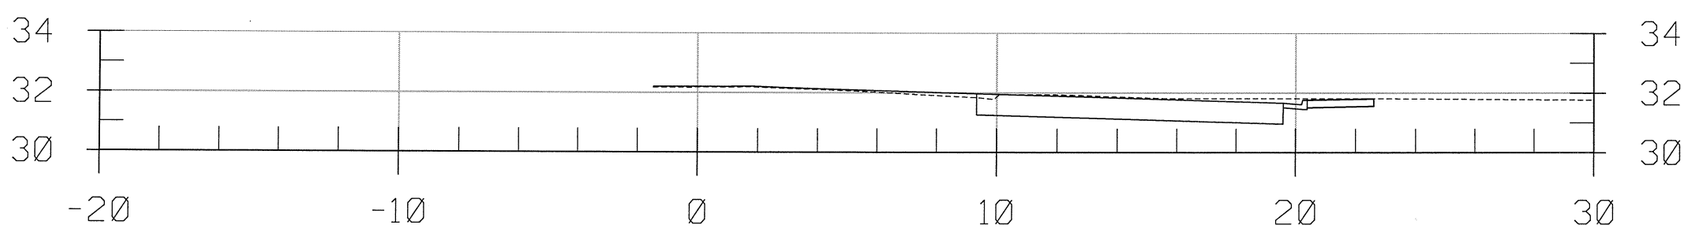

7+80

CREATED BY: URS
DATE: 8/11/2009

CONTRACT: 0A18U4
DIST/CO/RTE/KP: 04/SON/101- 14.4/22.4

Scale Ratio: 1:100 Horiz.
1:100 Vert.

All Dimensions are Meters

"G" Line Rte 116
CROSS SECTIONS