Doyle Drive Replacement Project
Southbound Battery Tunnel - Outline Without Roof
Cross Section at Station 75+77.70

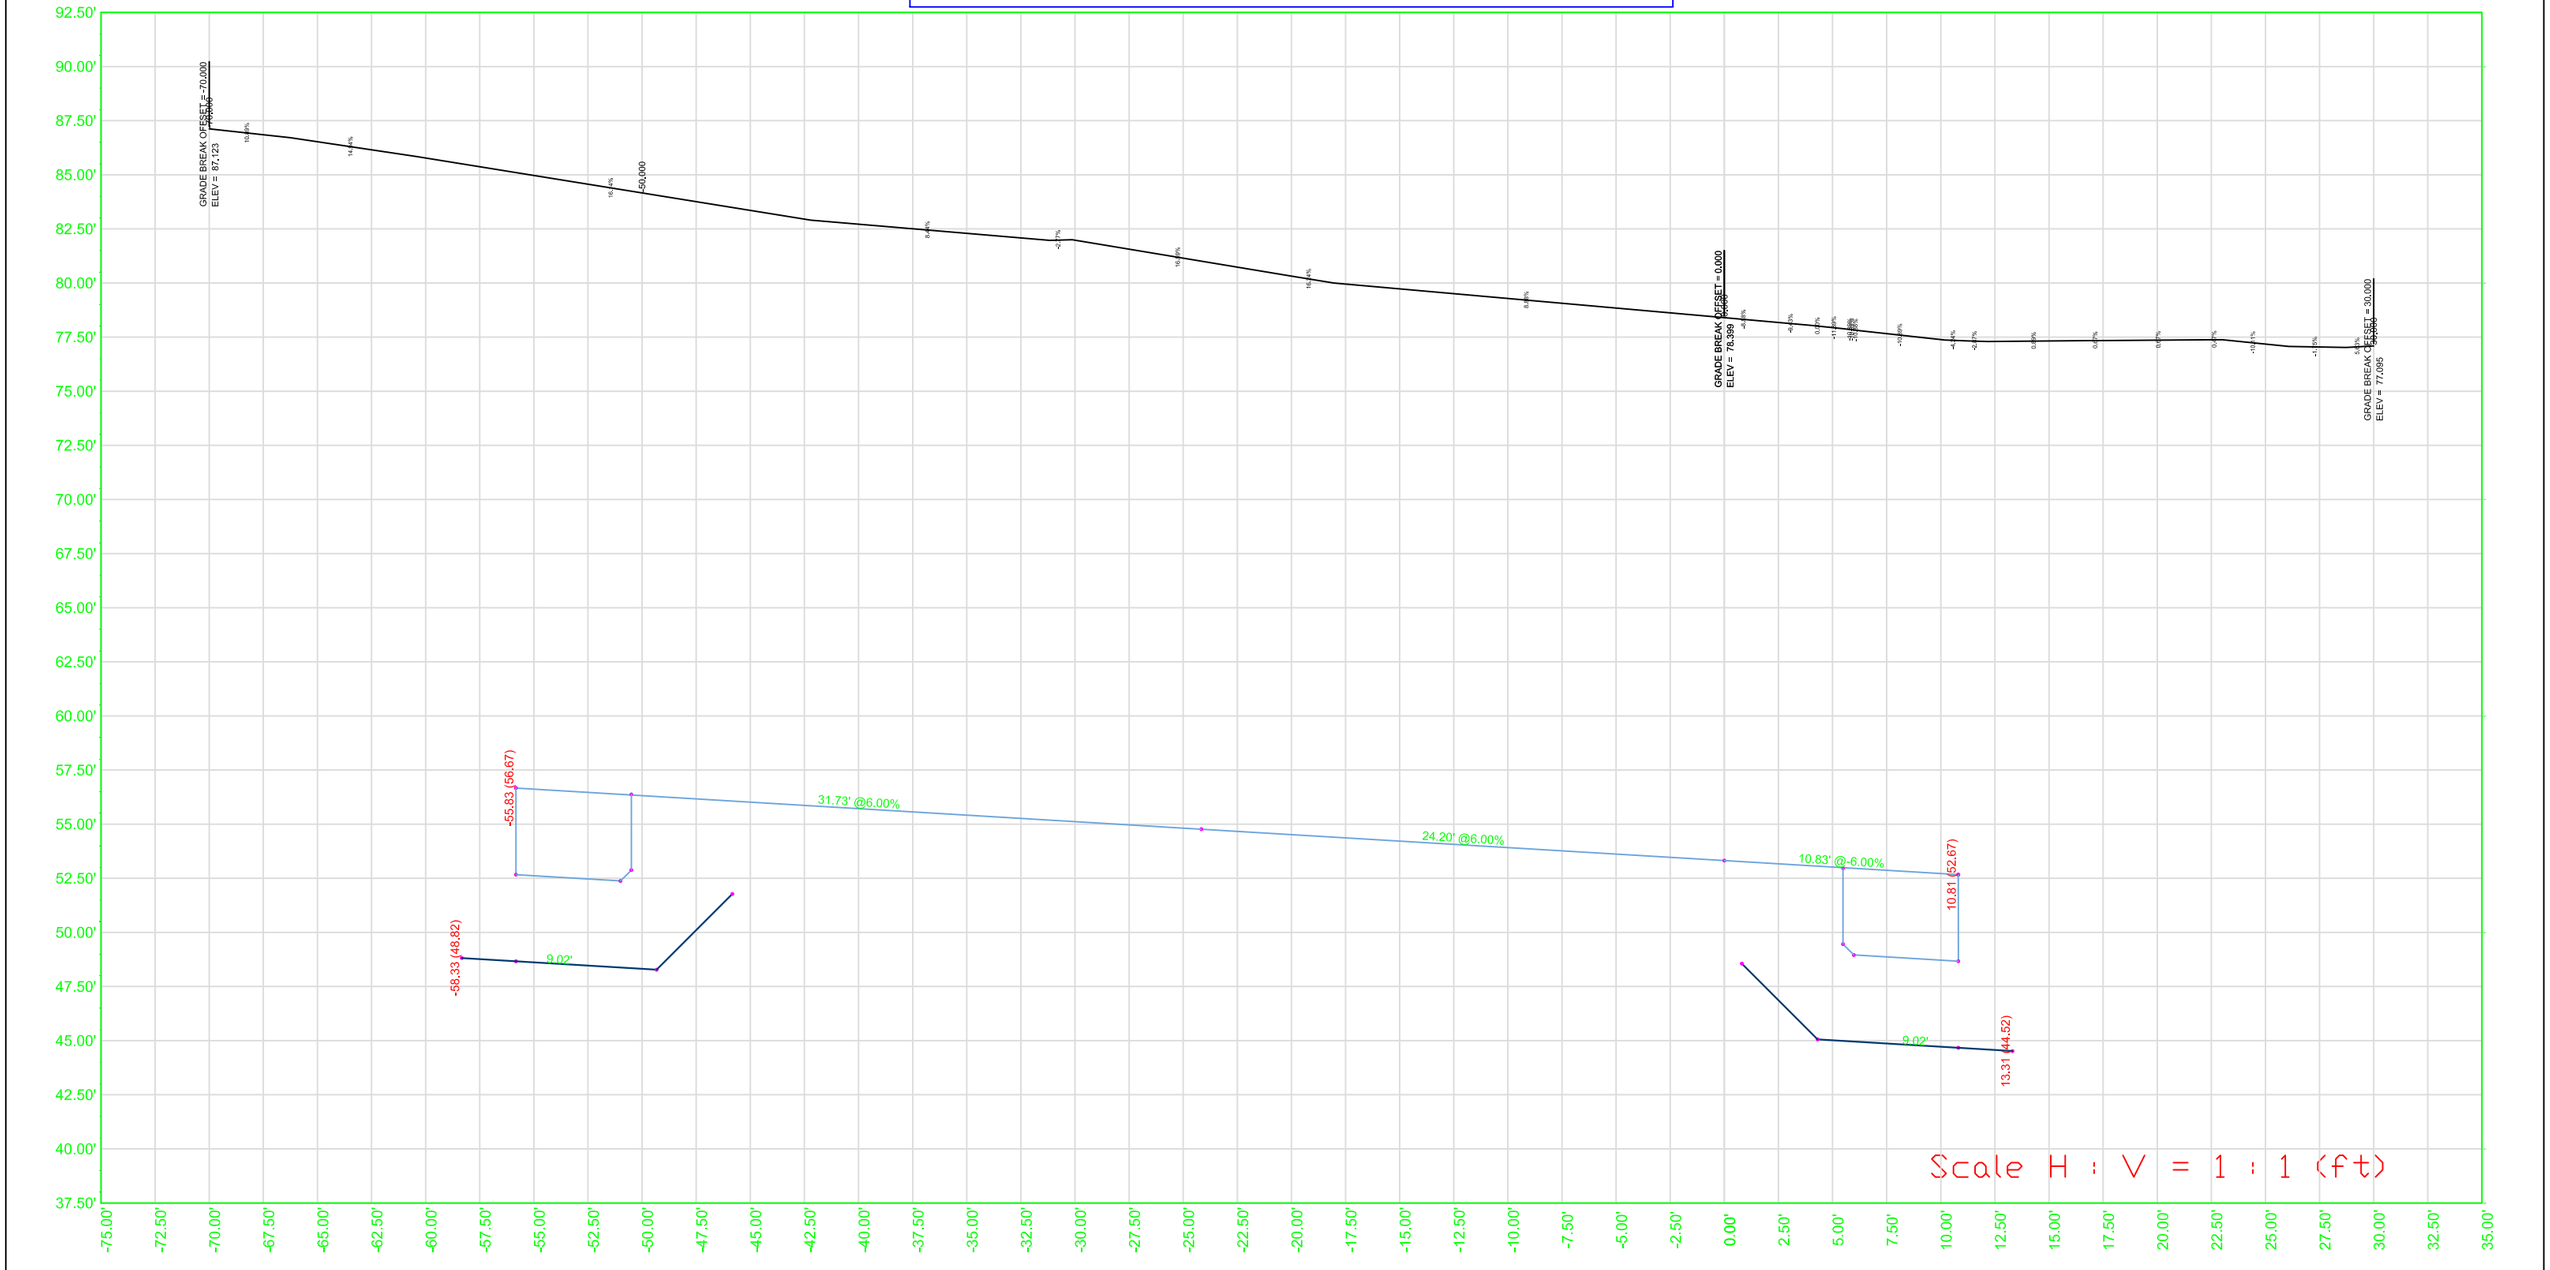

Doyle Drive Replacement Project
Southbound Battery Tunnel - Outline Without Roof
Cross Section at Station 76+00.00

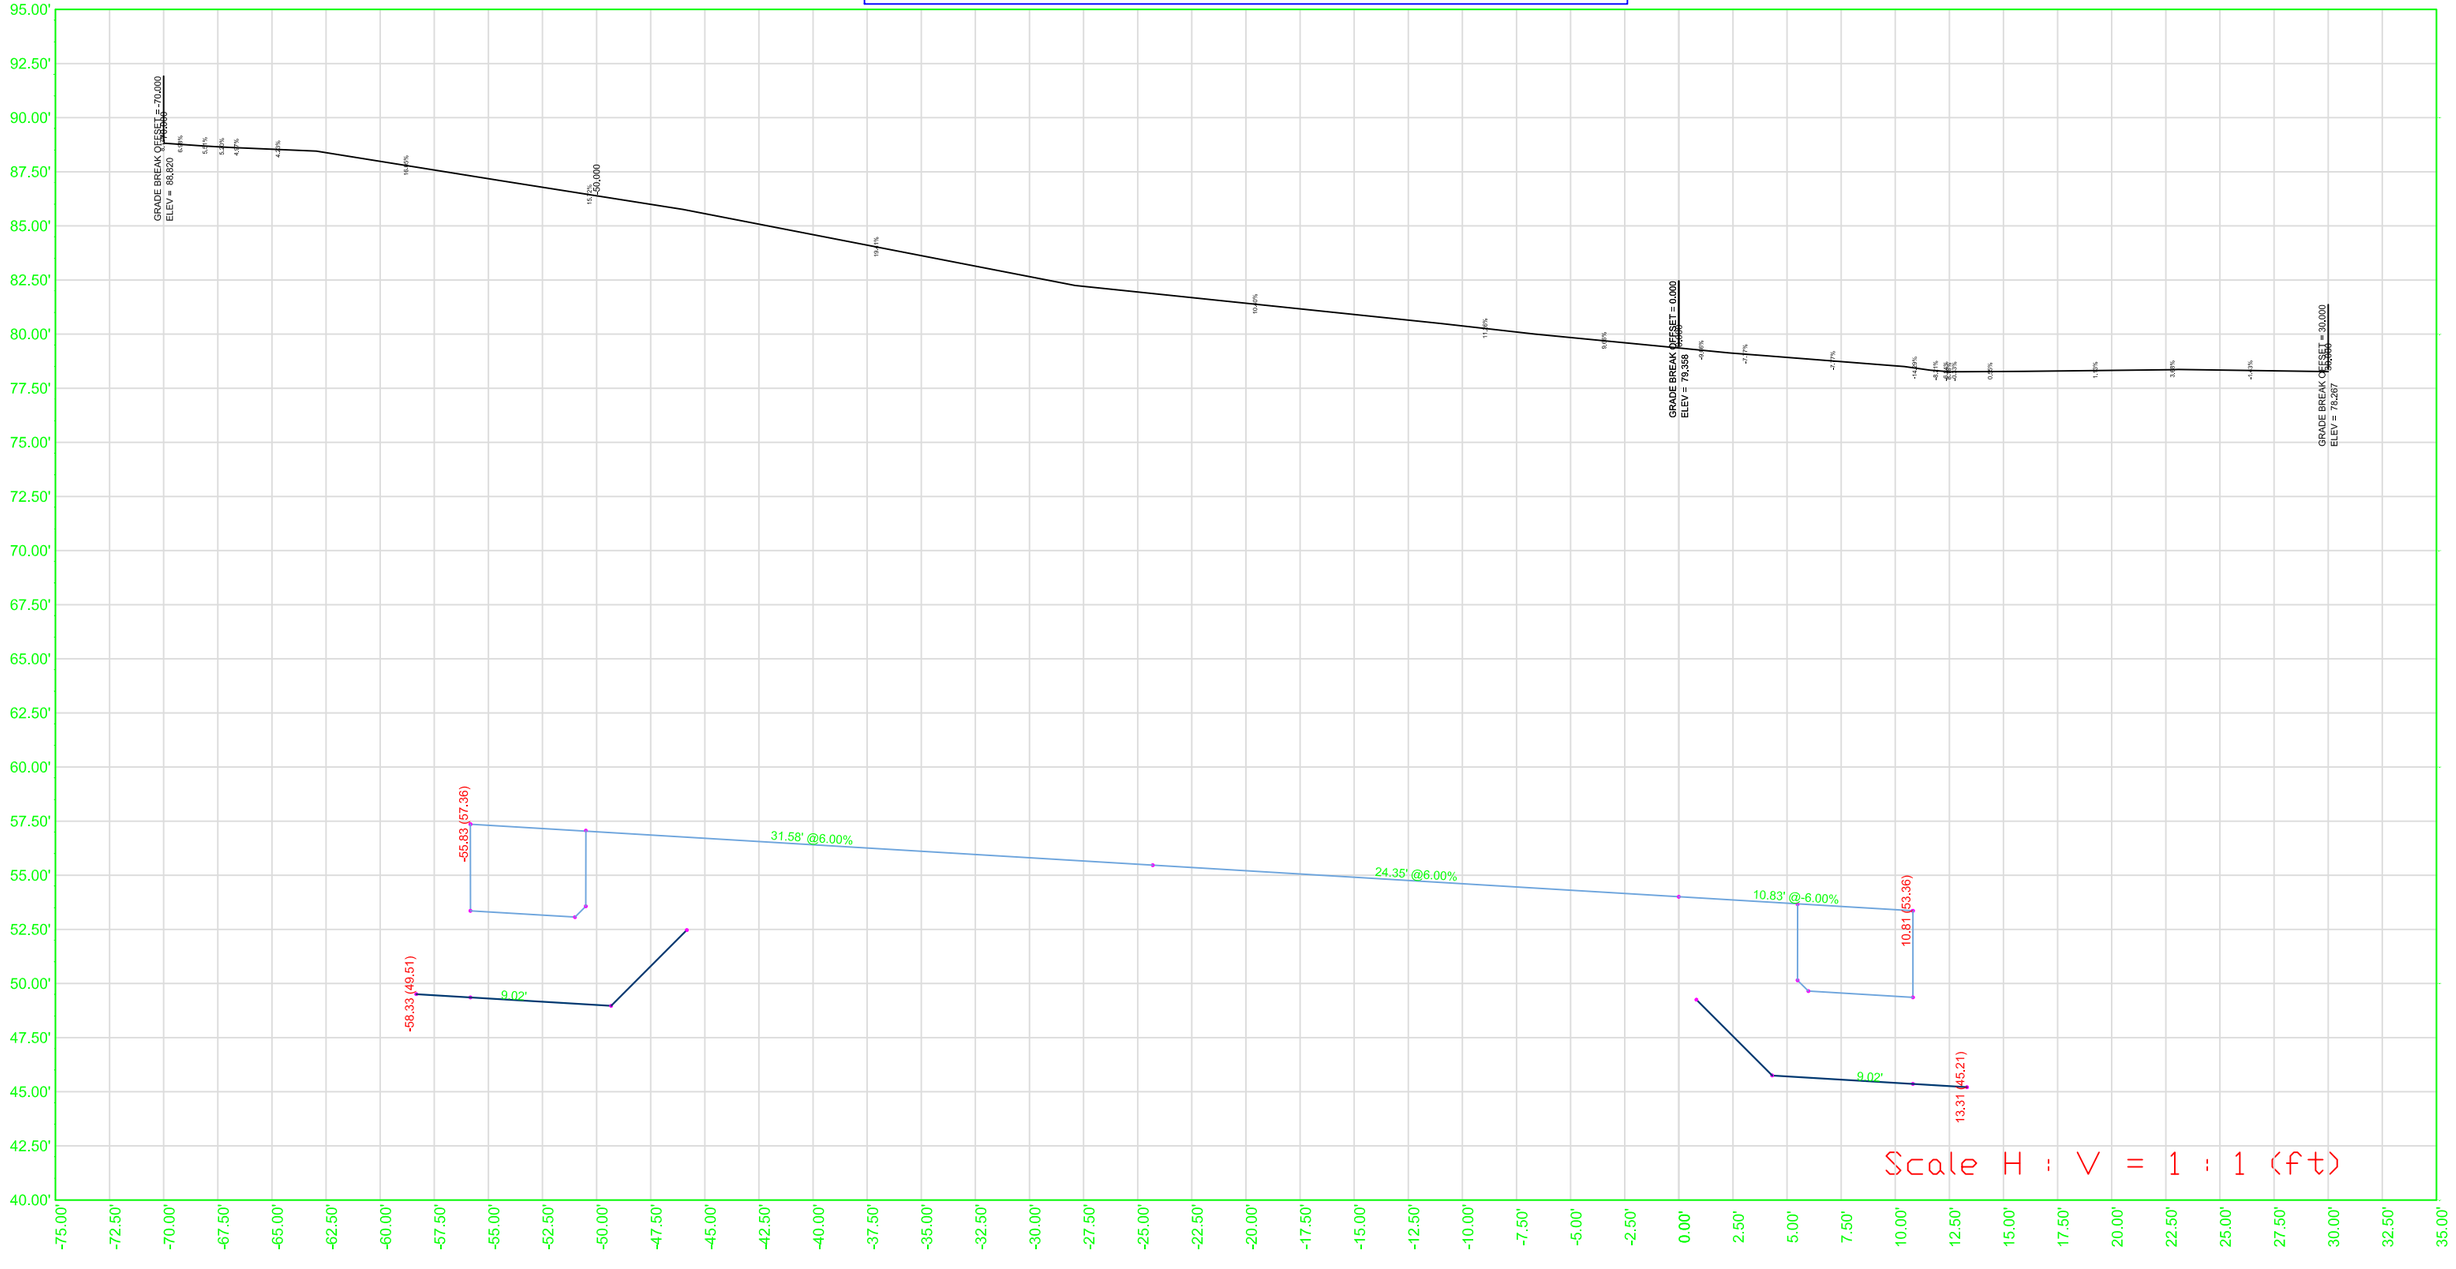

Doyle Drive Replacement Project
Southbound Battery Tunnel - Outline Without Roof
Cross Section at Station 76+50.00

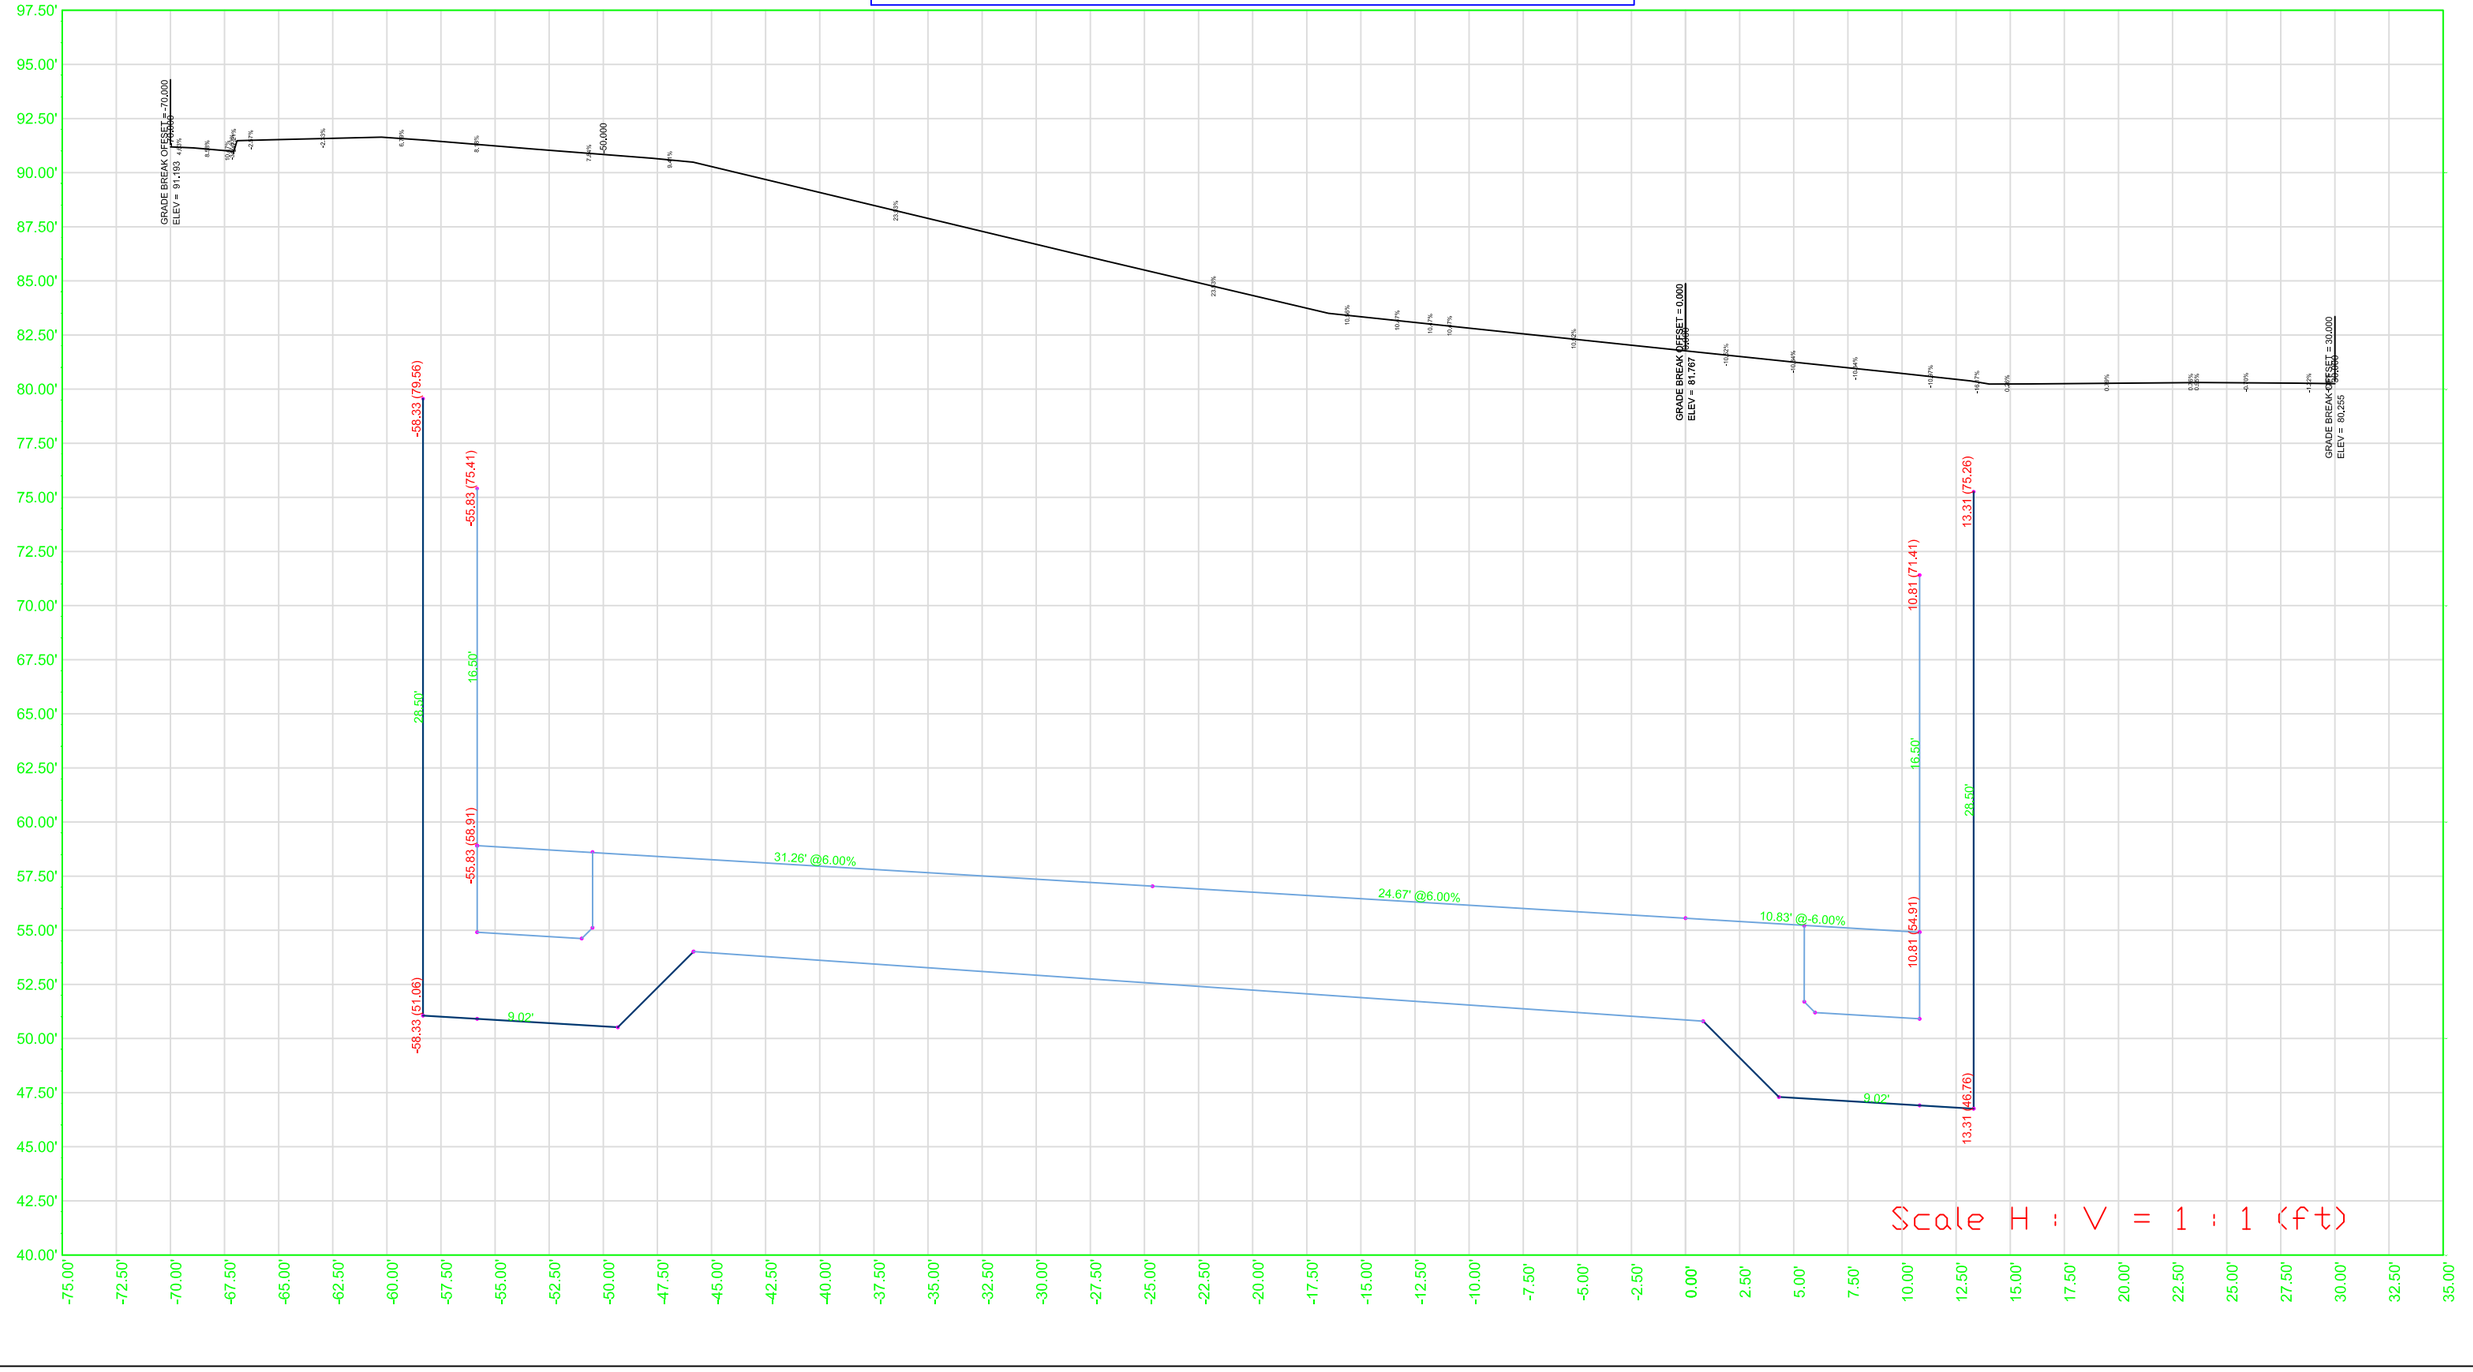

Doyle Drive Replacement Project
Southbound Battery Tunnel - Outline Without Roof
Cross Section at Station 77+00.00

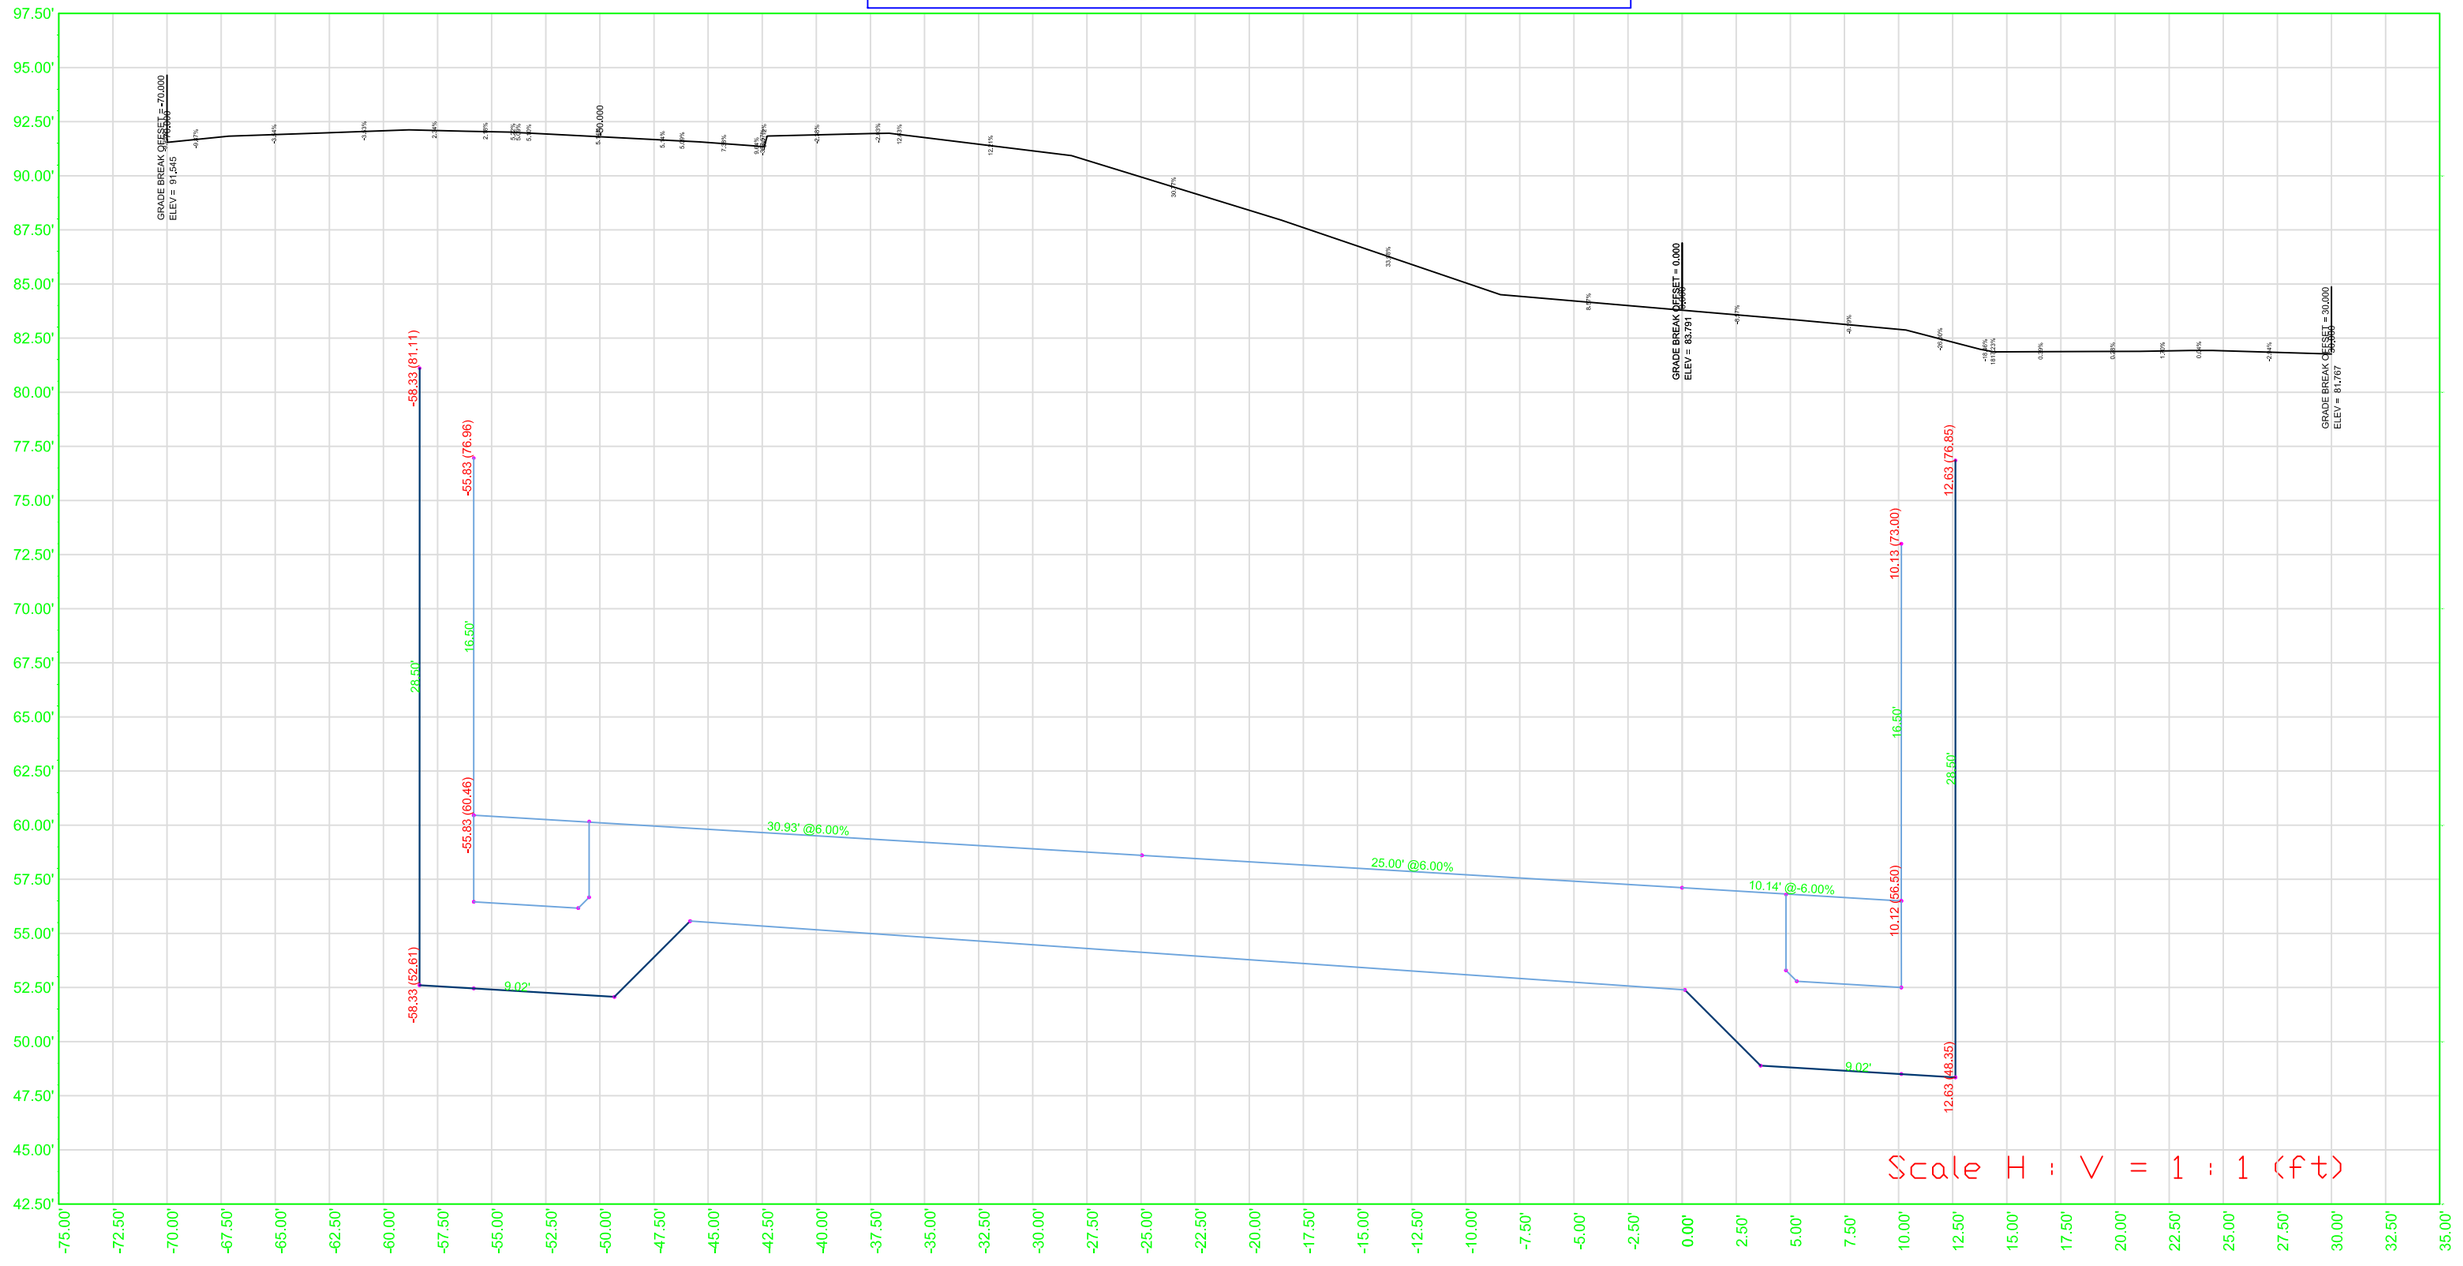

Doyle Drive Replacement Project
Southbound Battery Tunnel - Outline Without Roof
Cross Section at Station 77+50.00

Doyle Drive Replacement Project
Southbound Battery Tunnel - Outline Without Roof
Cross Section at Station 78+00.00

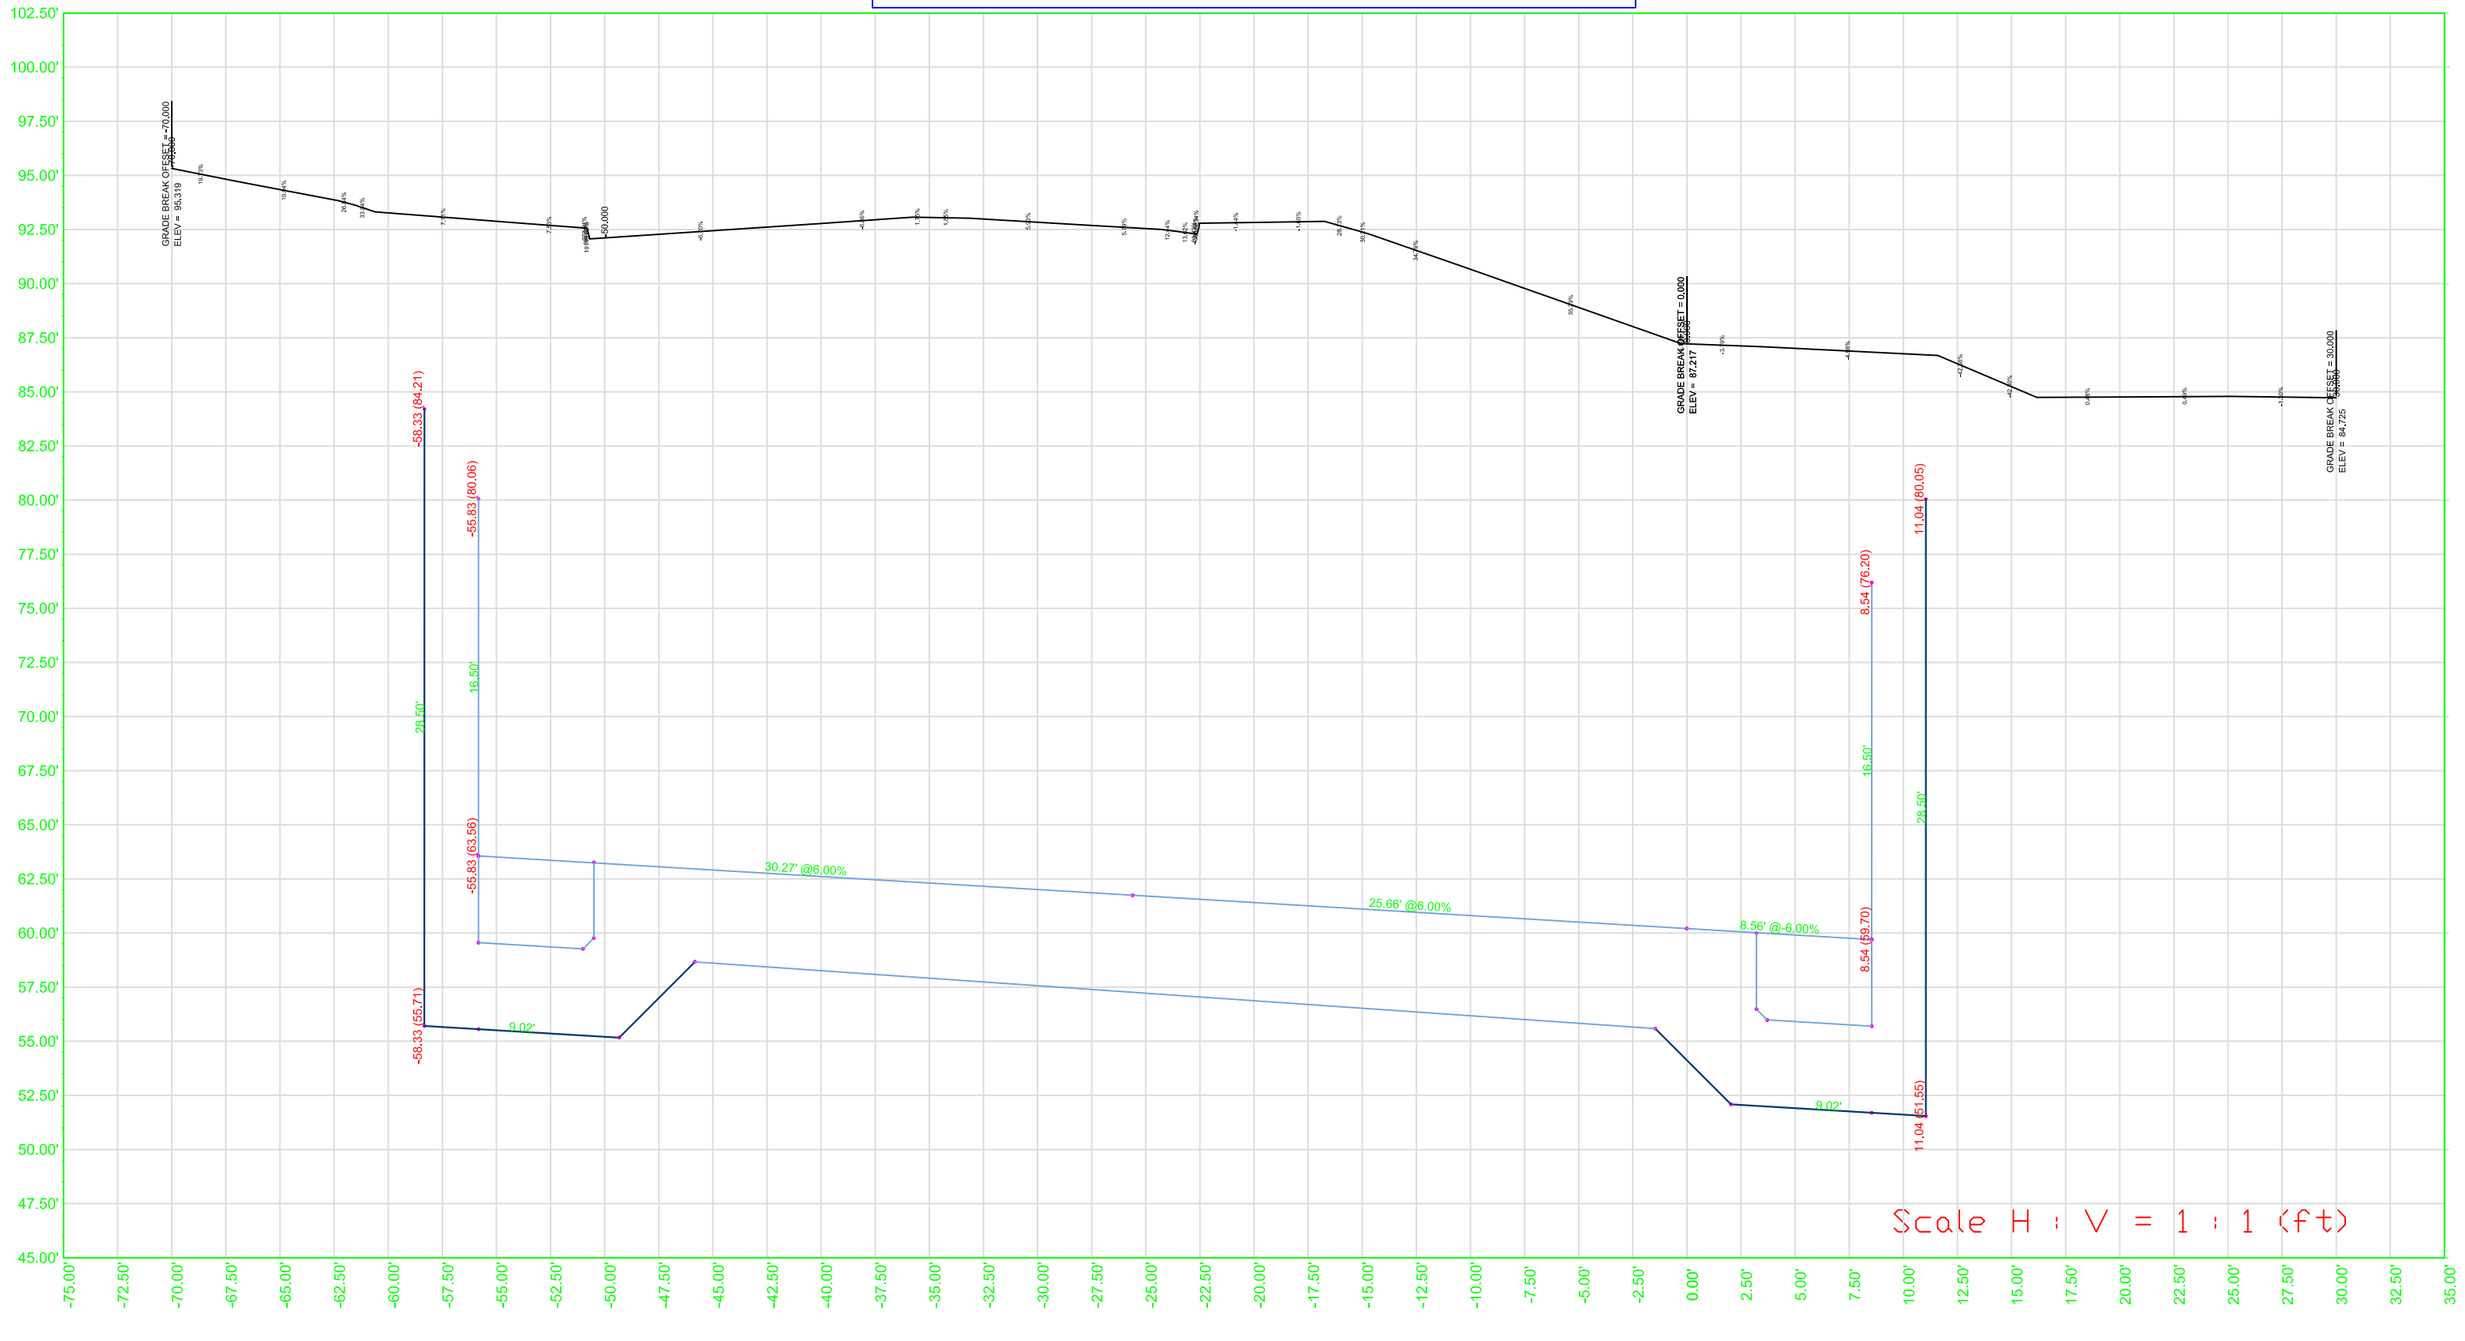

Doyle Drive Replacement Project
Southbound Battery Tunnel - Outline Without Roof
Cross Section at Station 78+50.00

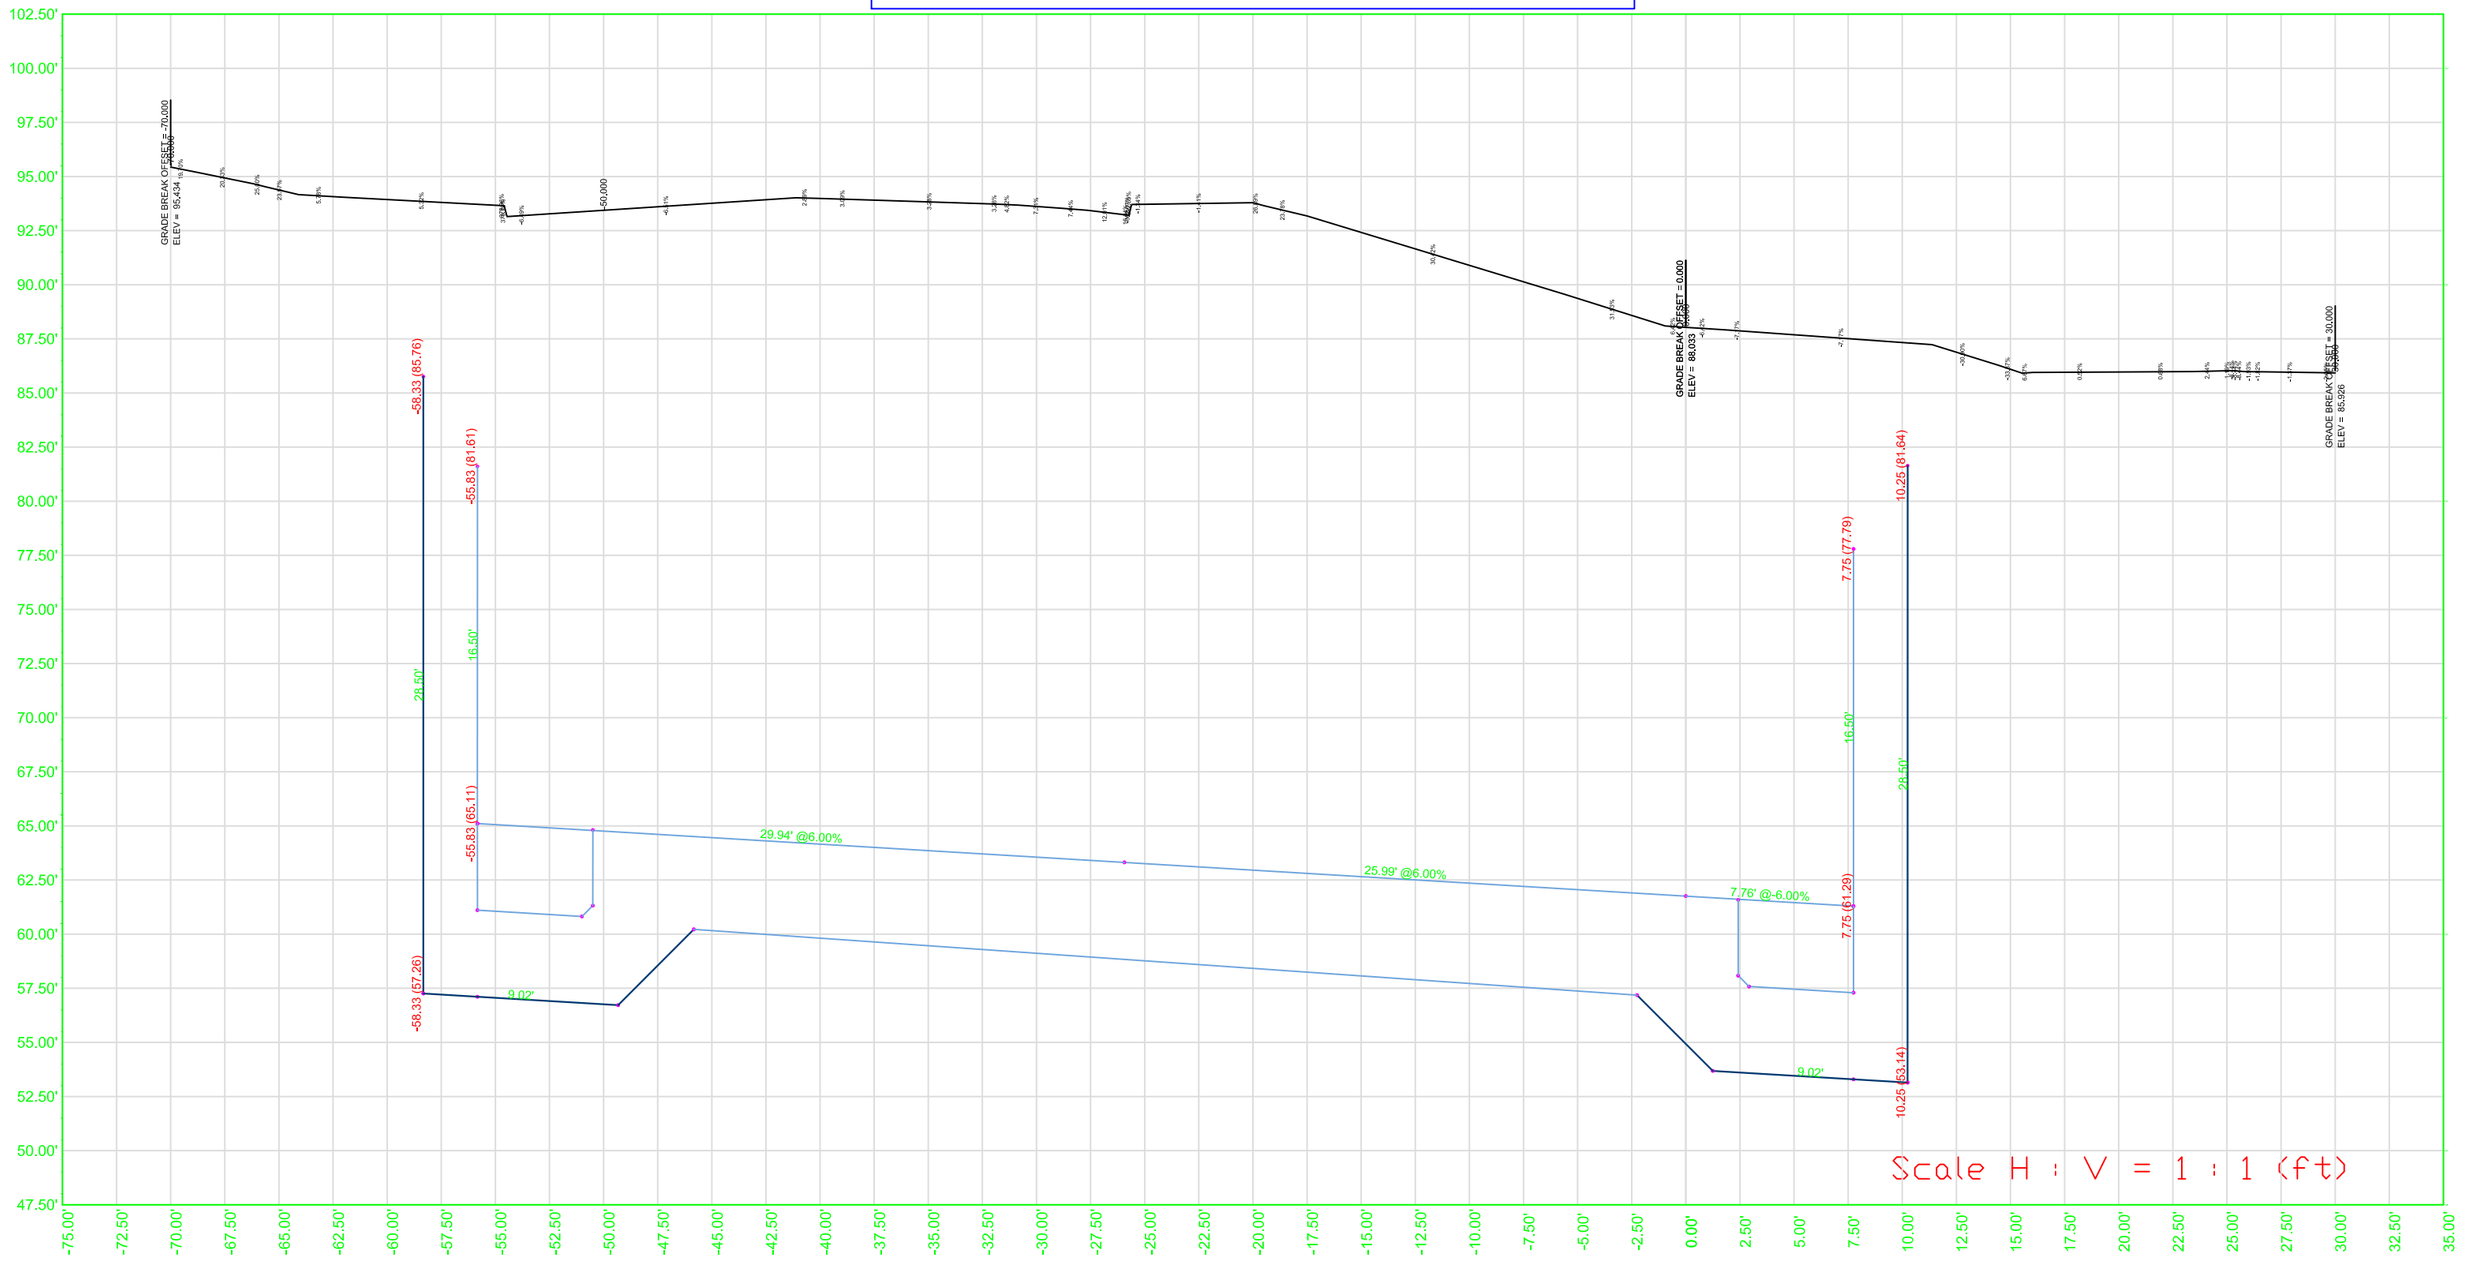

Doyle Drive Replacement Project
Southbound Battery Tunnel - Outline Without Roof
Cross Section at Station 79+00.00

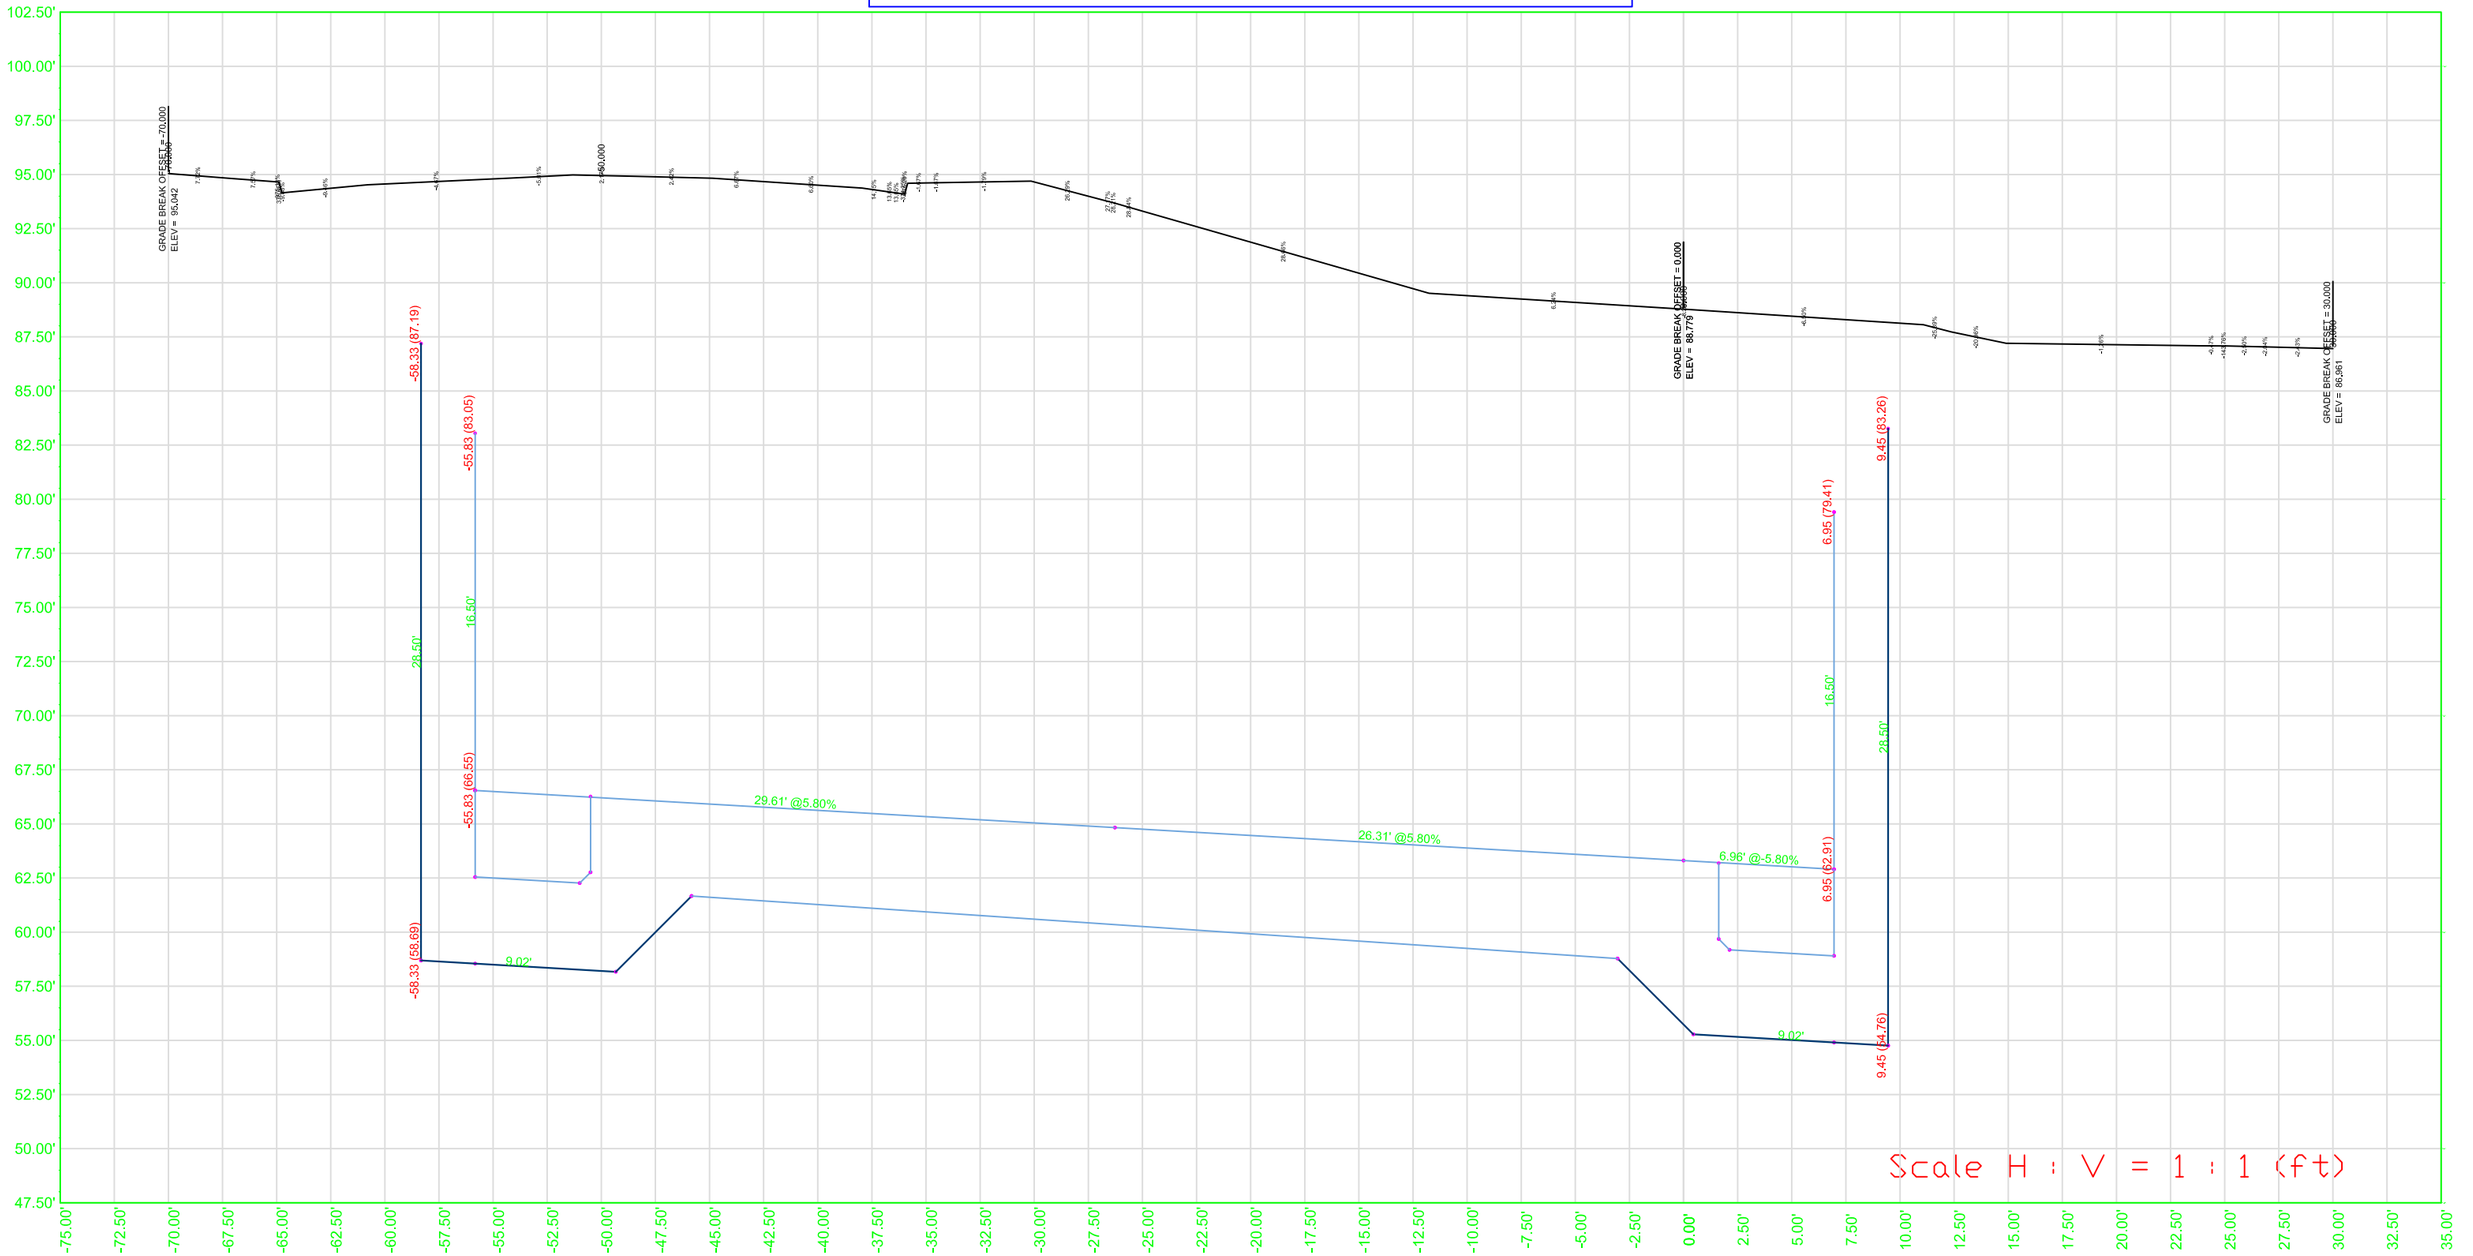

Doyle Drive Replacement Project
Southbound Battery Tunnel - Outline Without Roof
Cross Section at Station 79+50.00

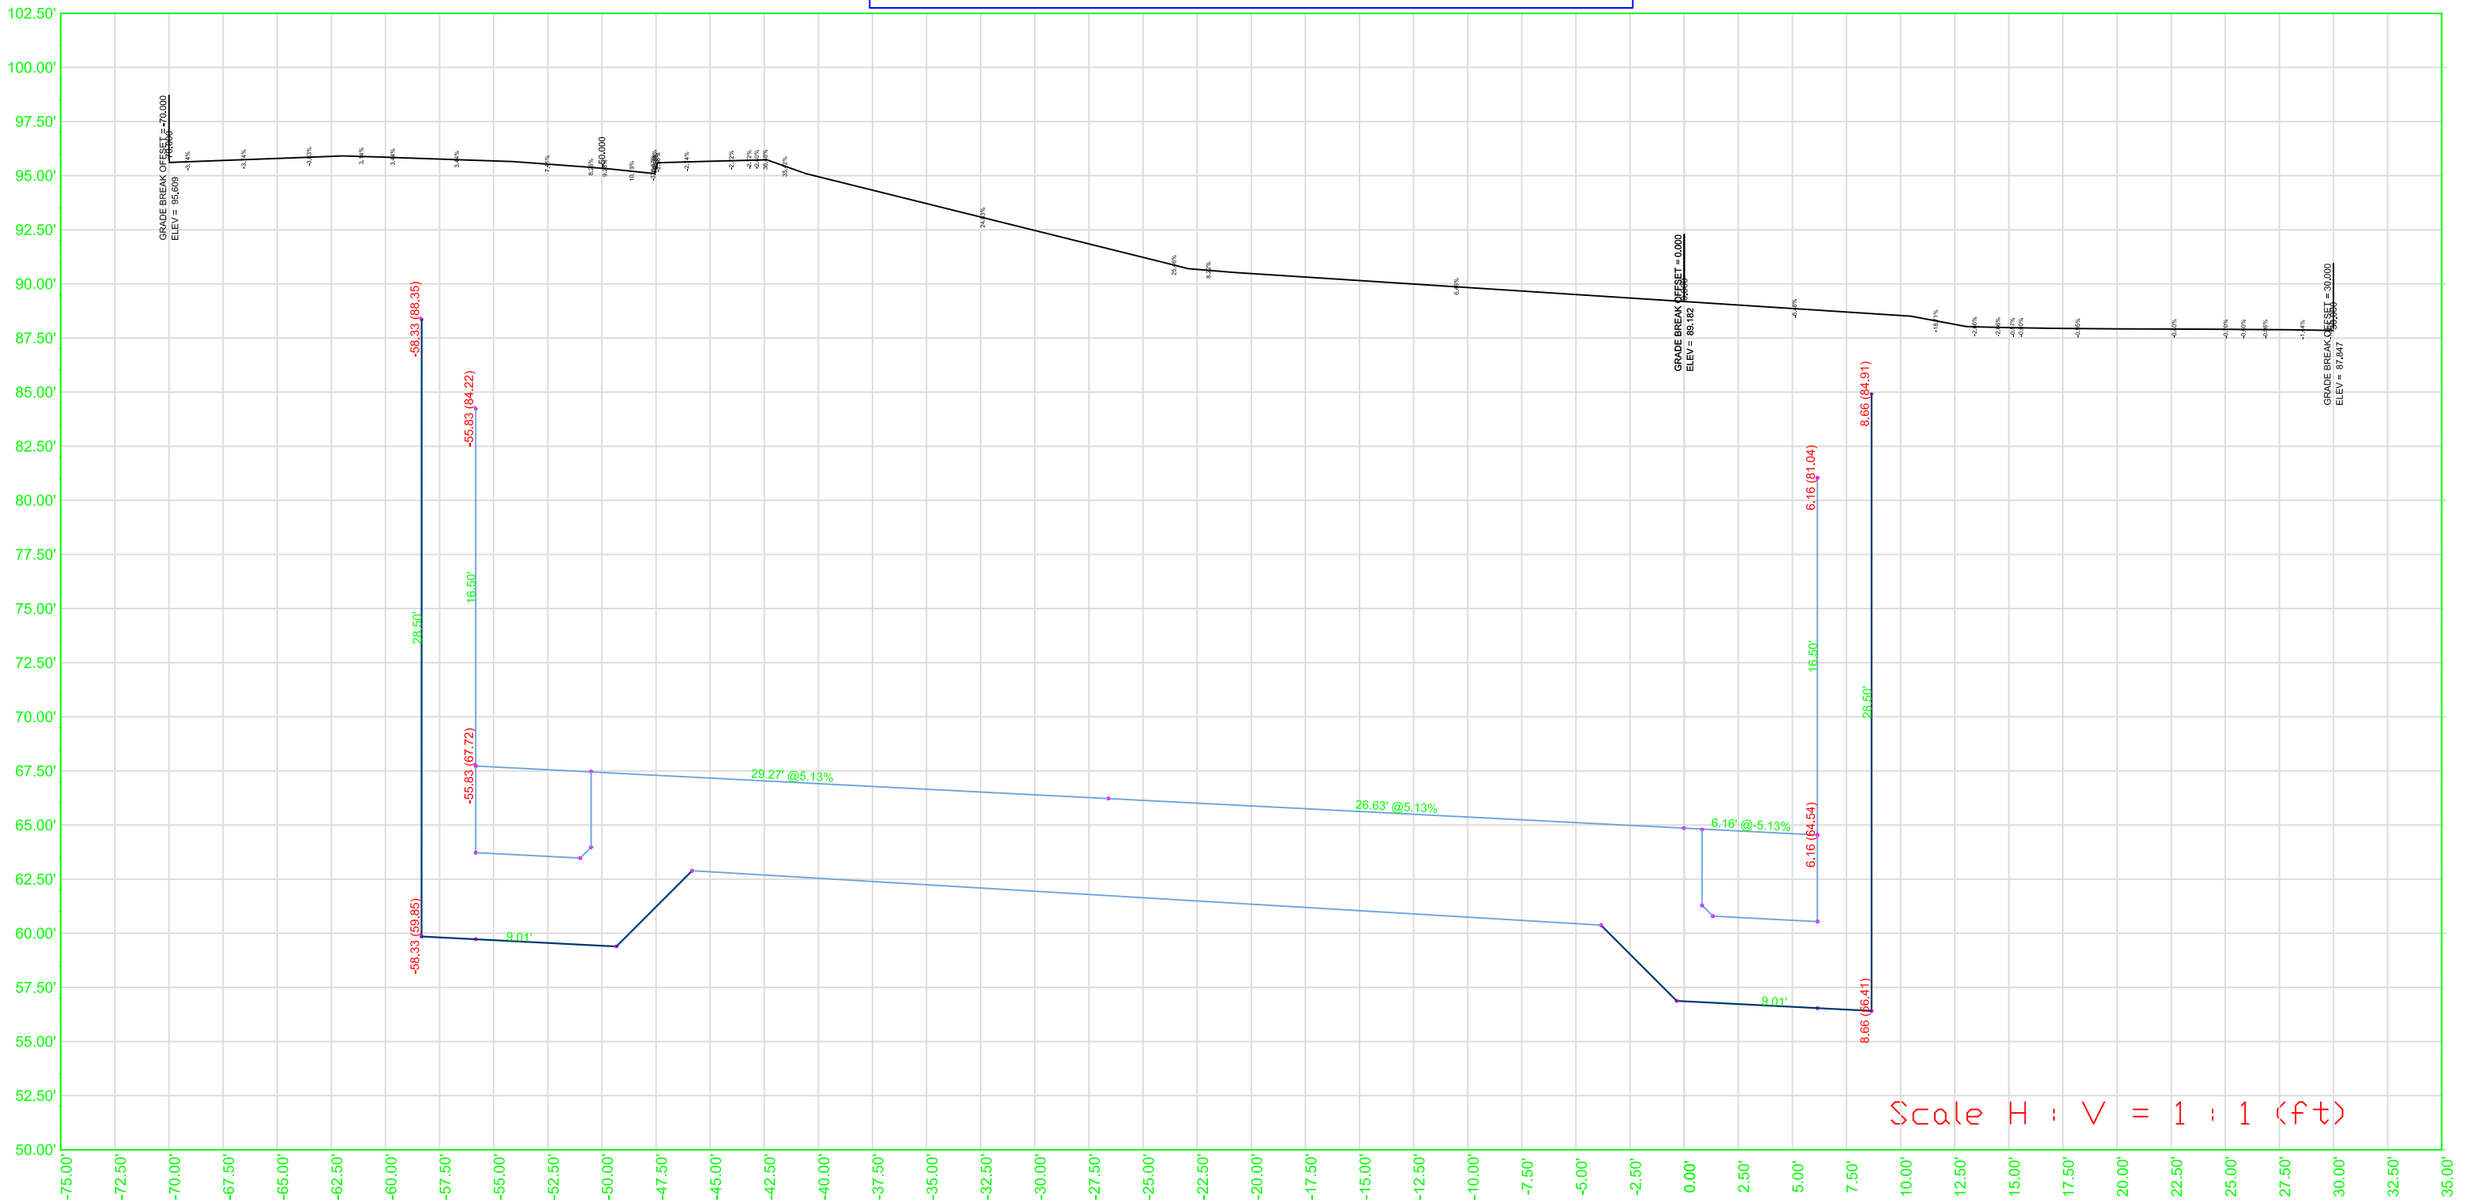

Doyle Drive Replacement Project
Southbound Battery Tunnel - Outline Without Roof
Cross Section at Station 80+00.00

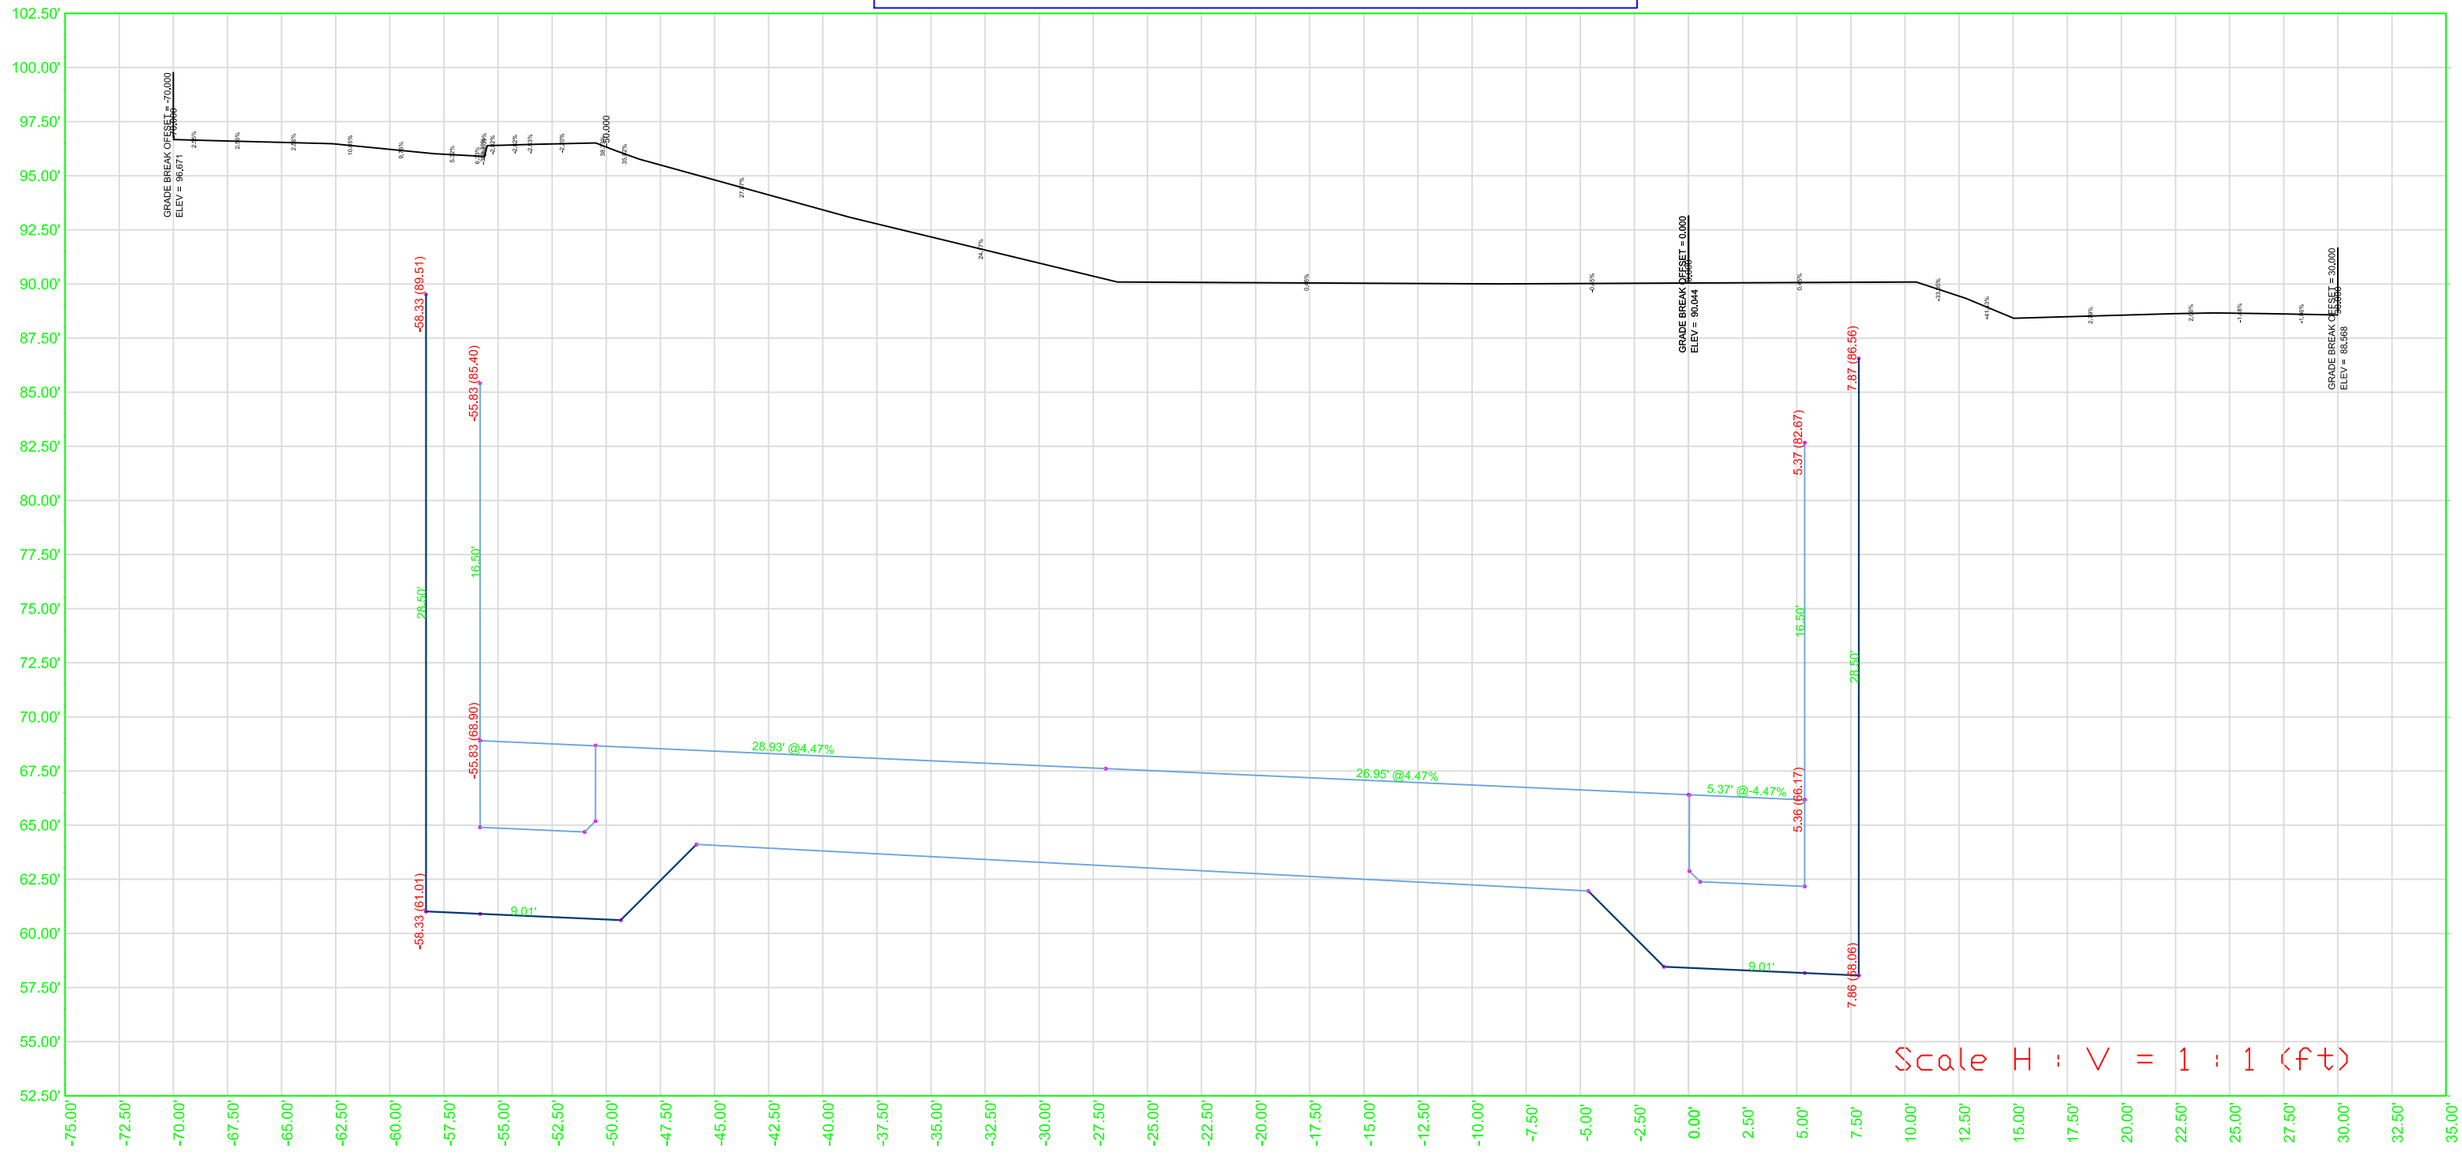

Doyle Drive Replacement Project
Southbound Battery Tunnel - Outline Without Roof
Cross Section at Station 83+00.00

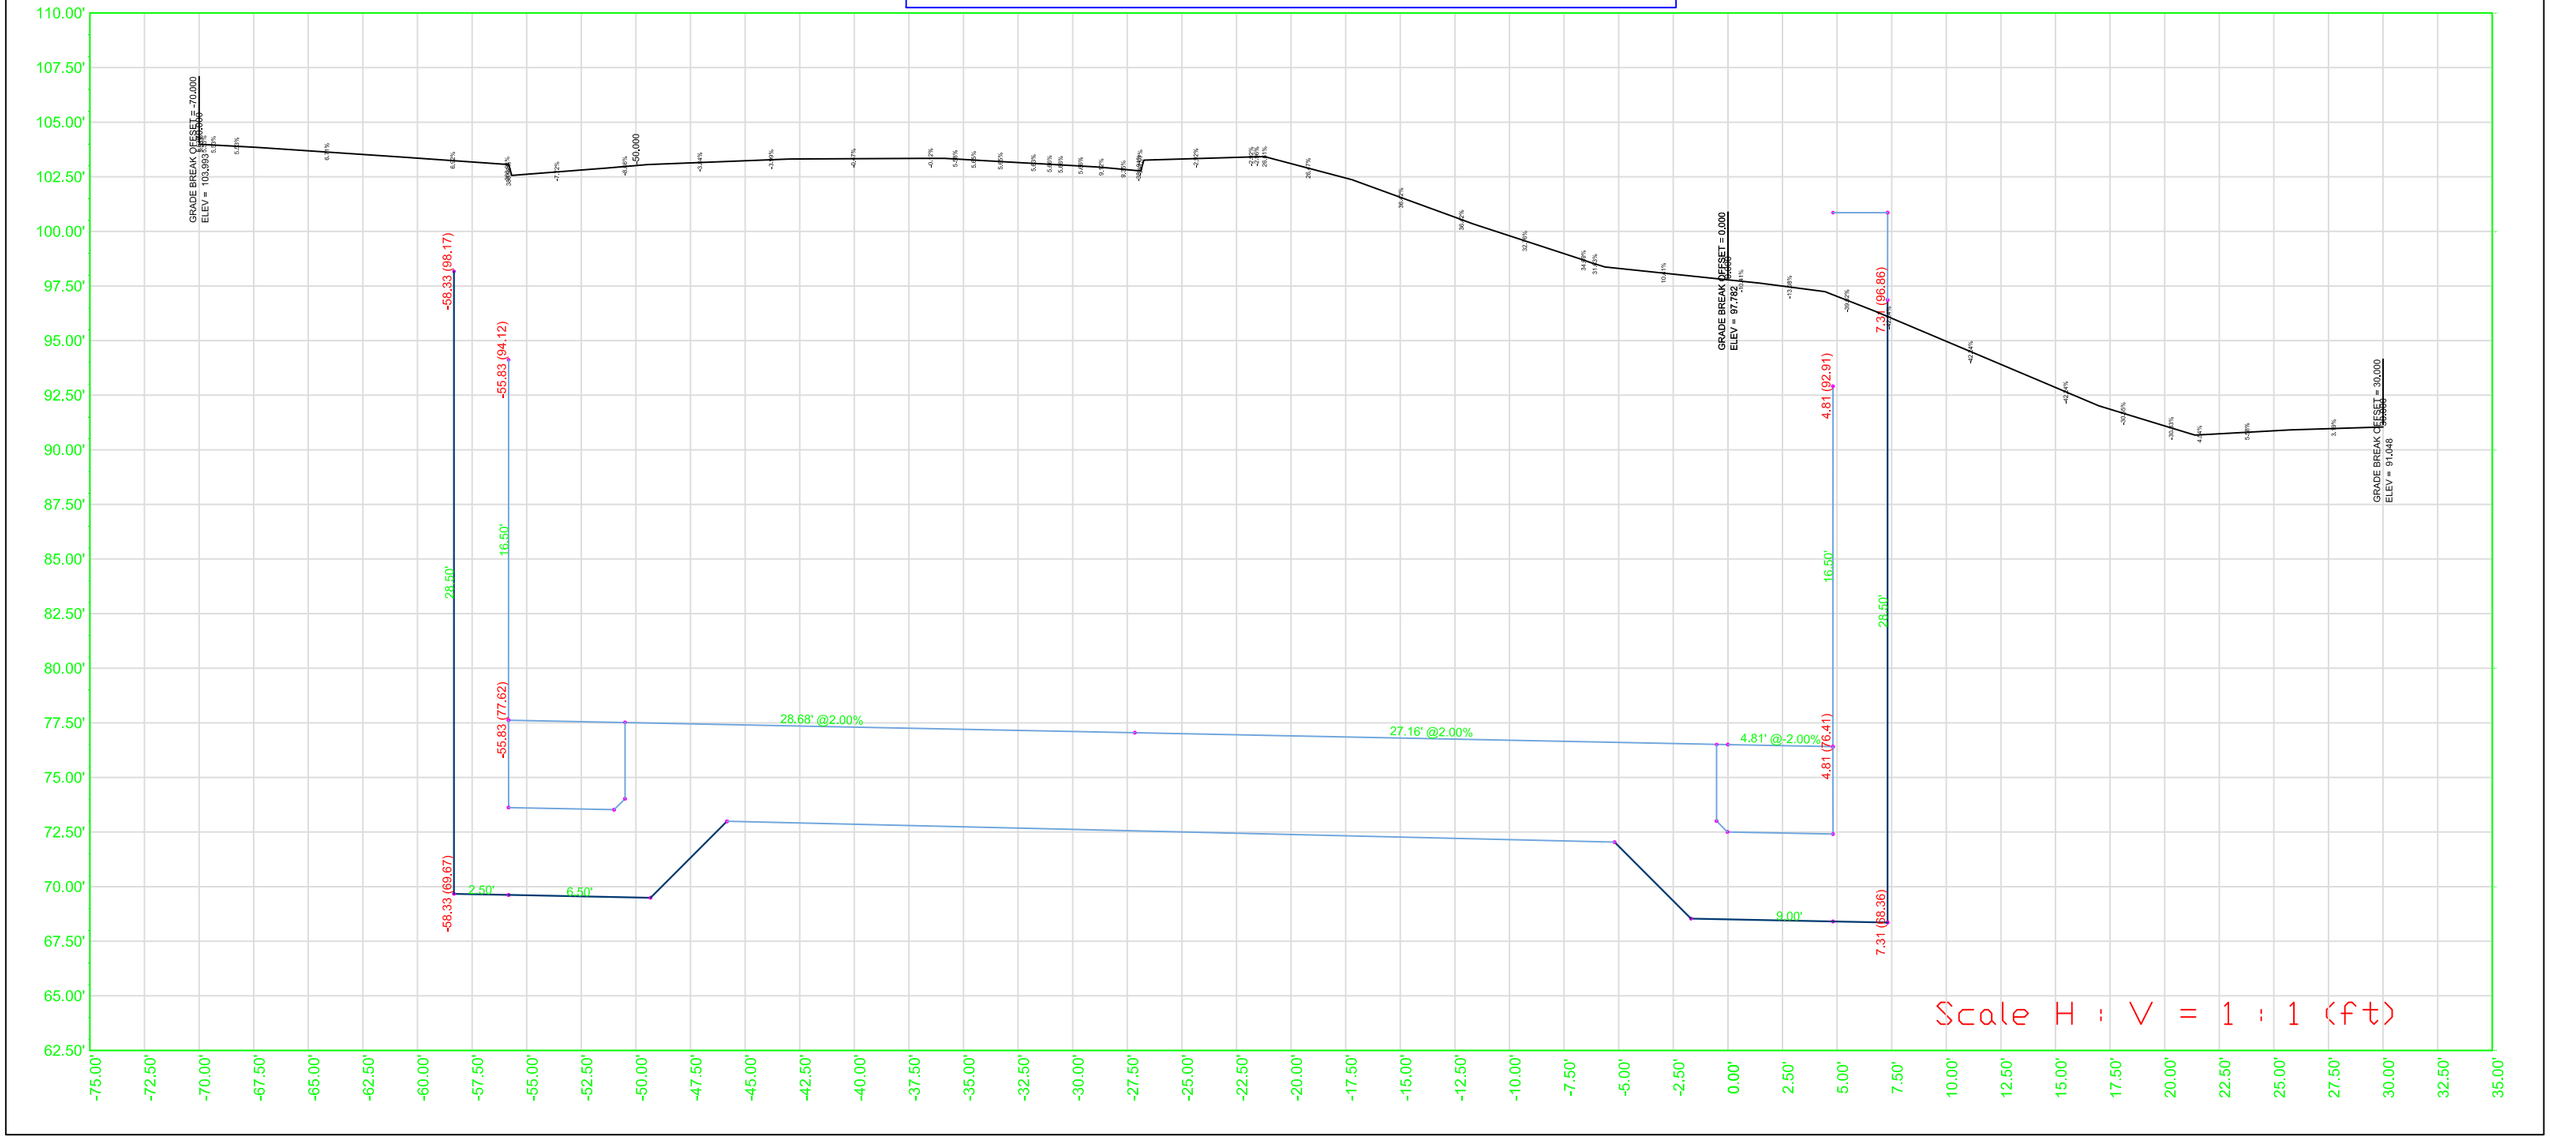

Doyle Drive Replacement Project
Southbound Battery Tunnel - Outline Without Roof
Cross Section at Station 83+50.00

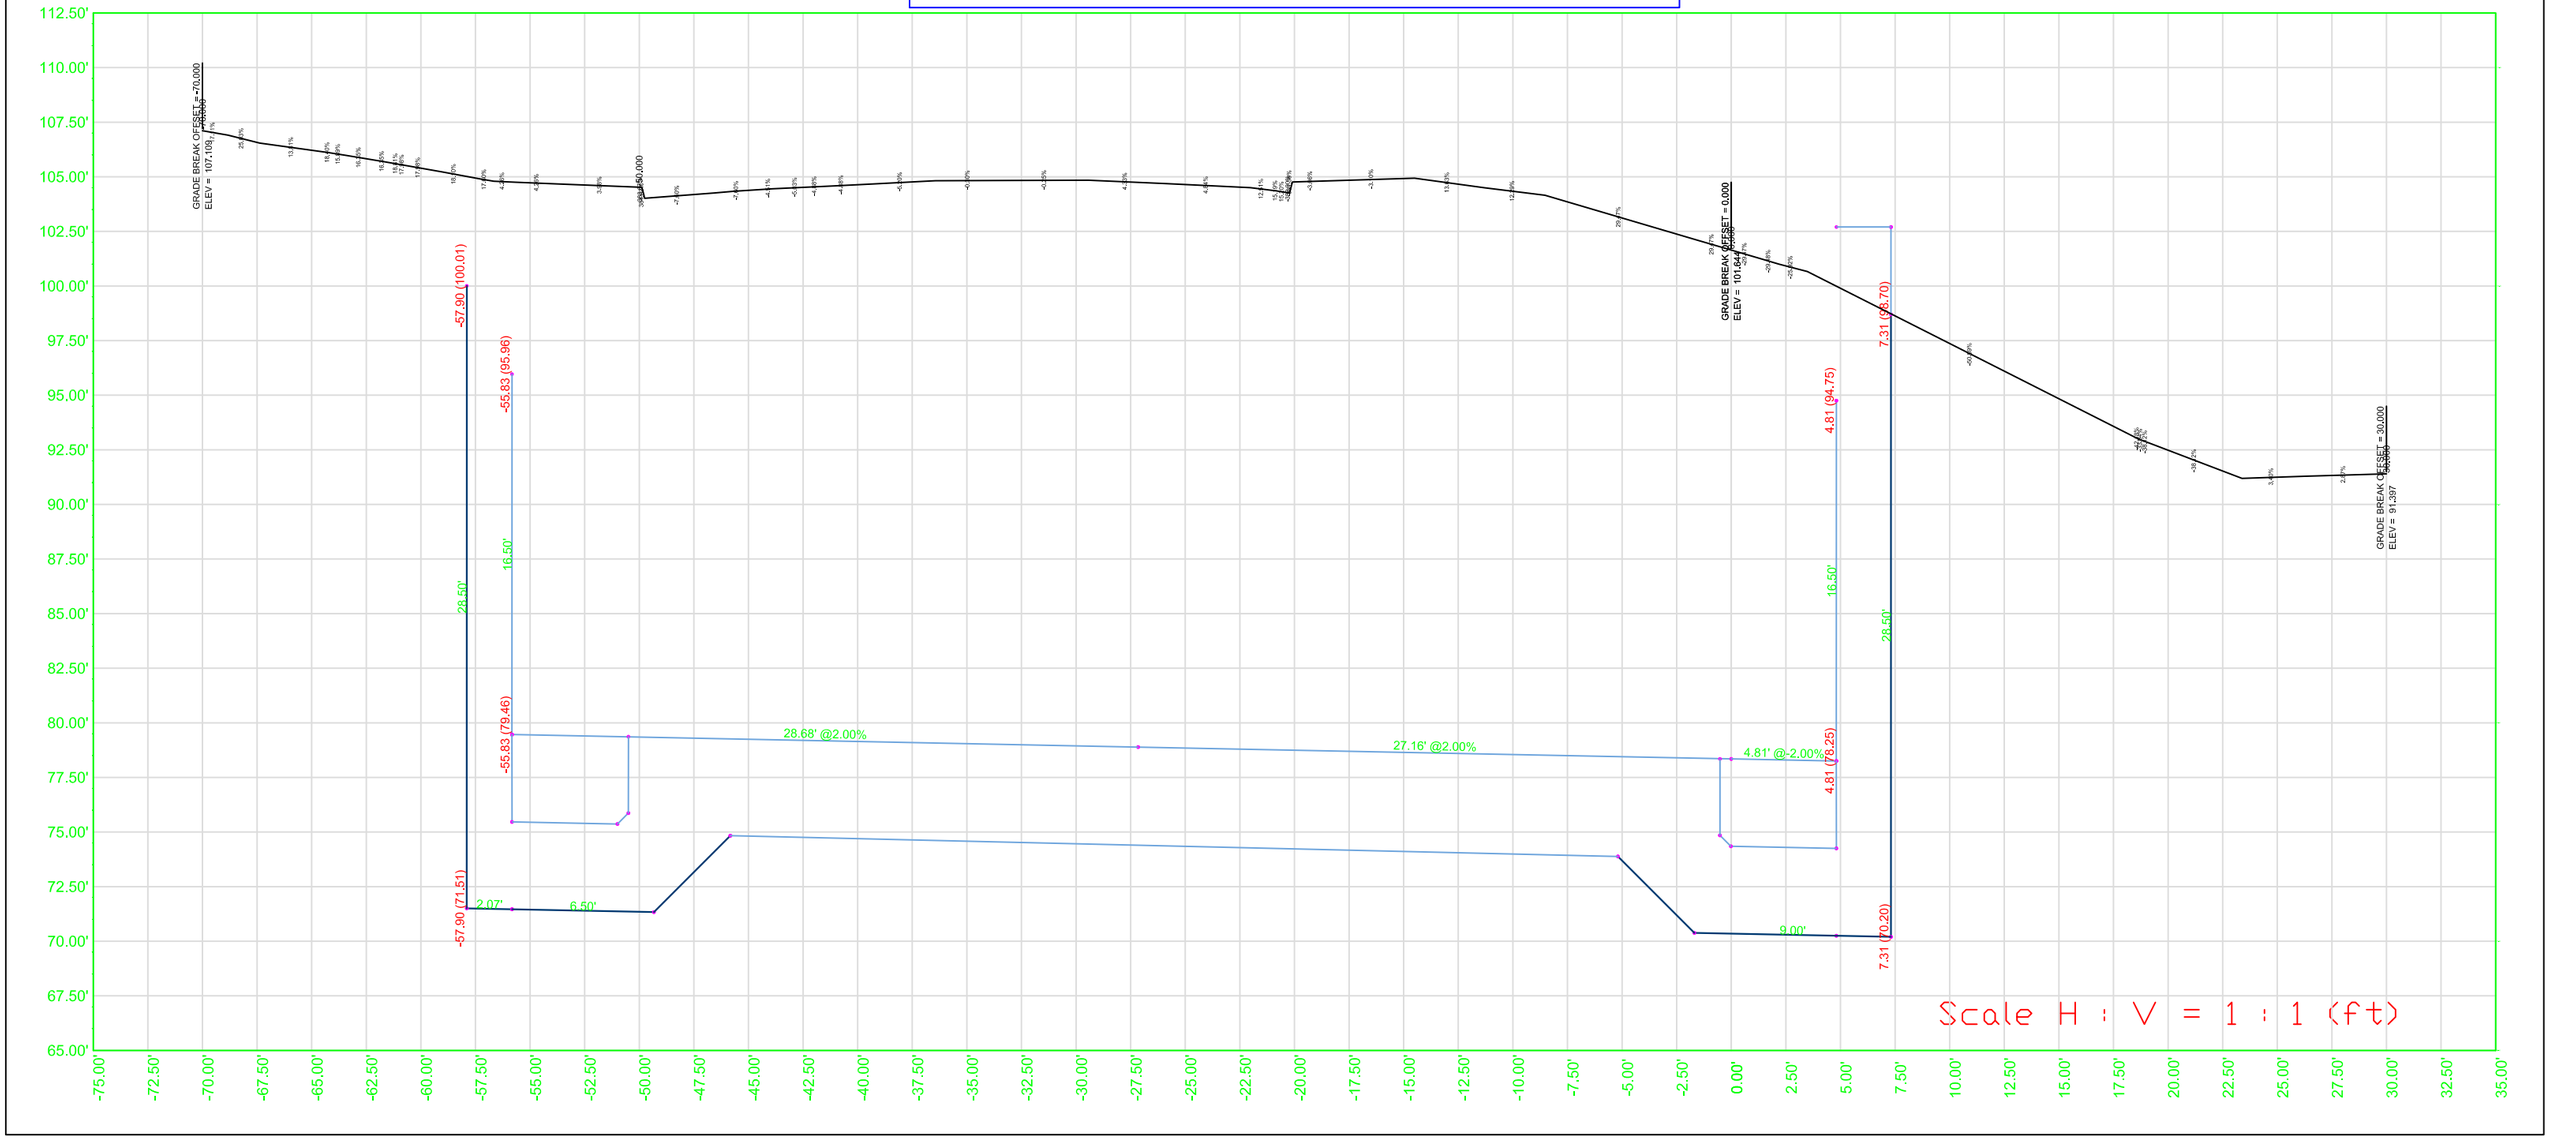

Doyle Drive Replacement Project
Southbound Battery Tunnel - Outline Without Roof
Cross Section at Station 84+00.00

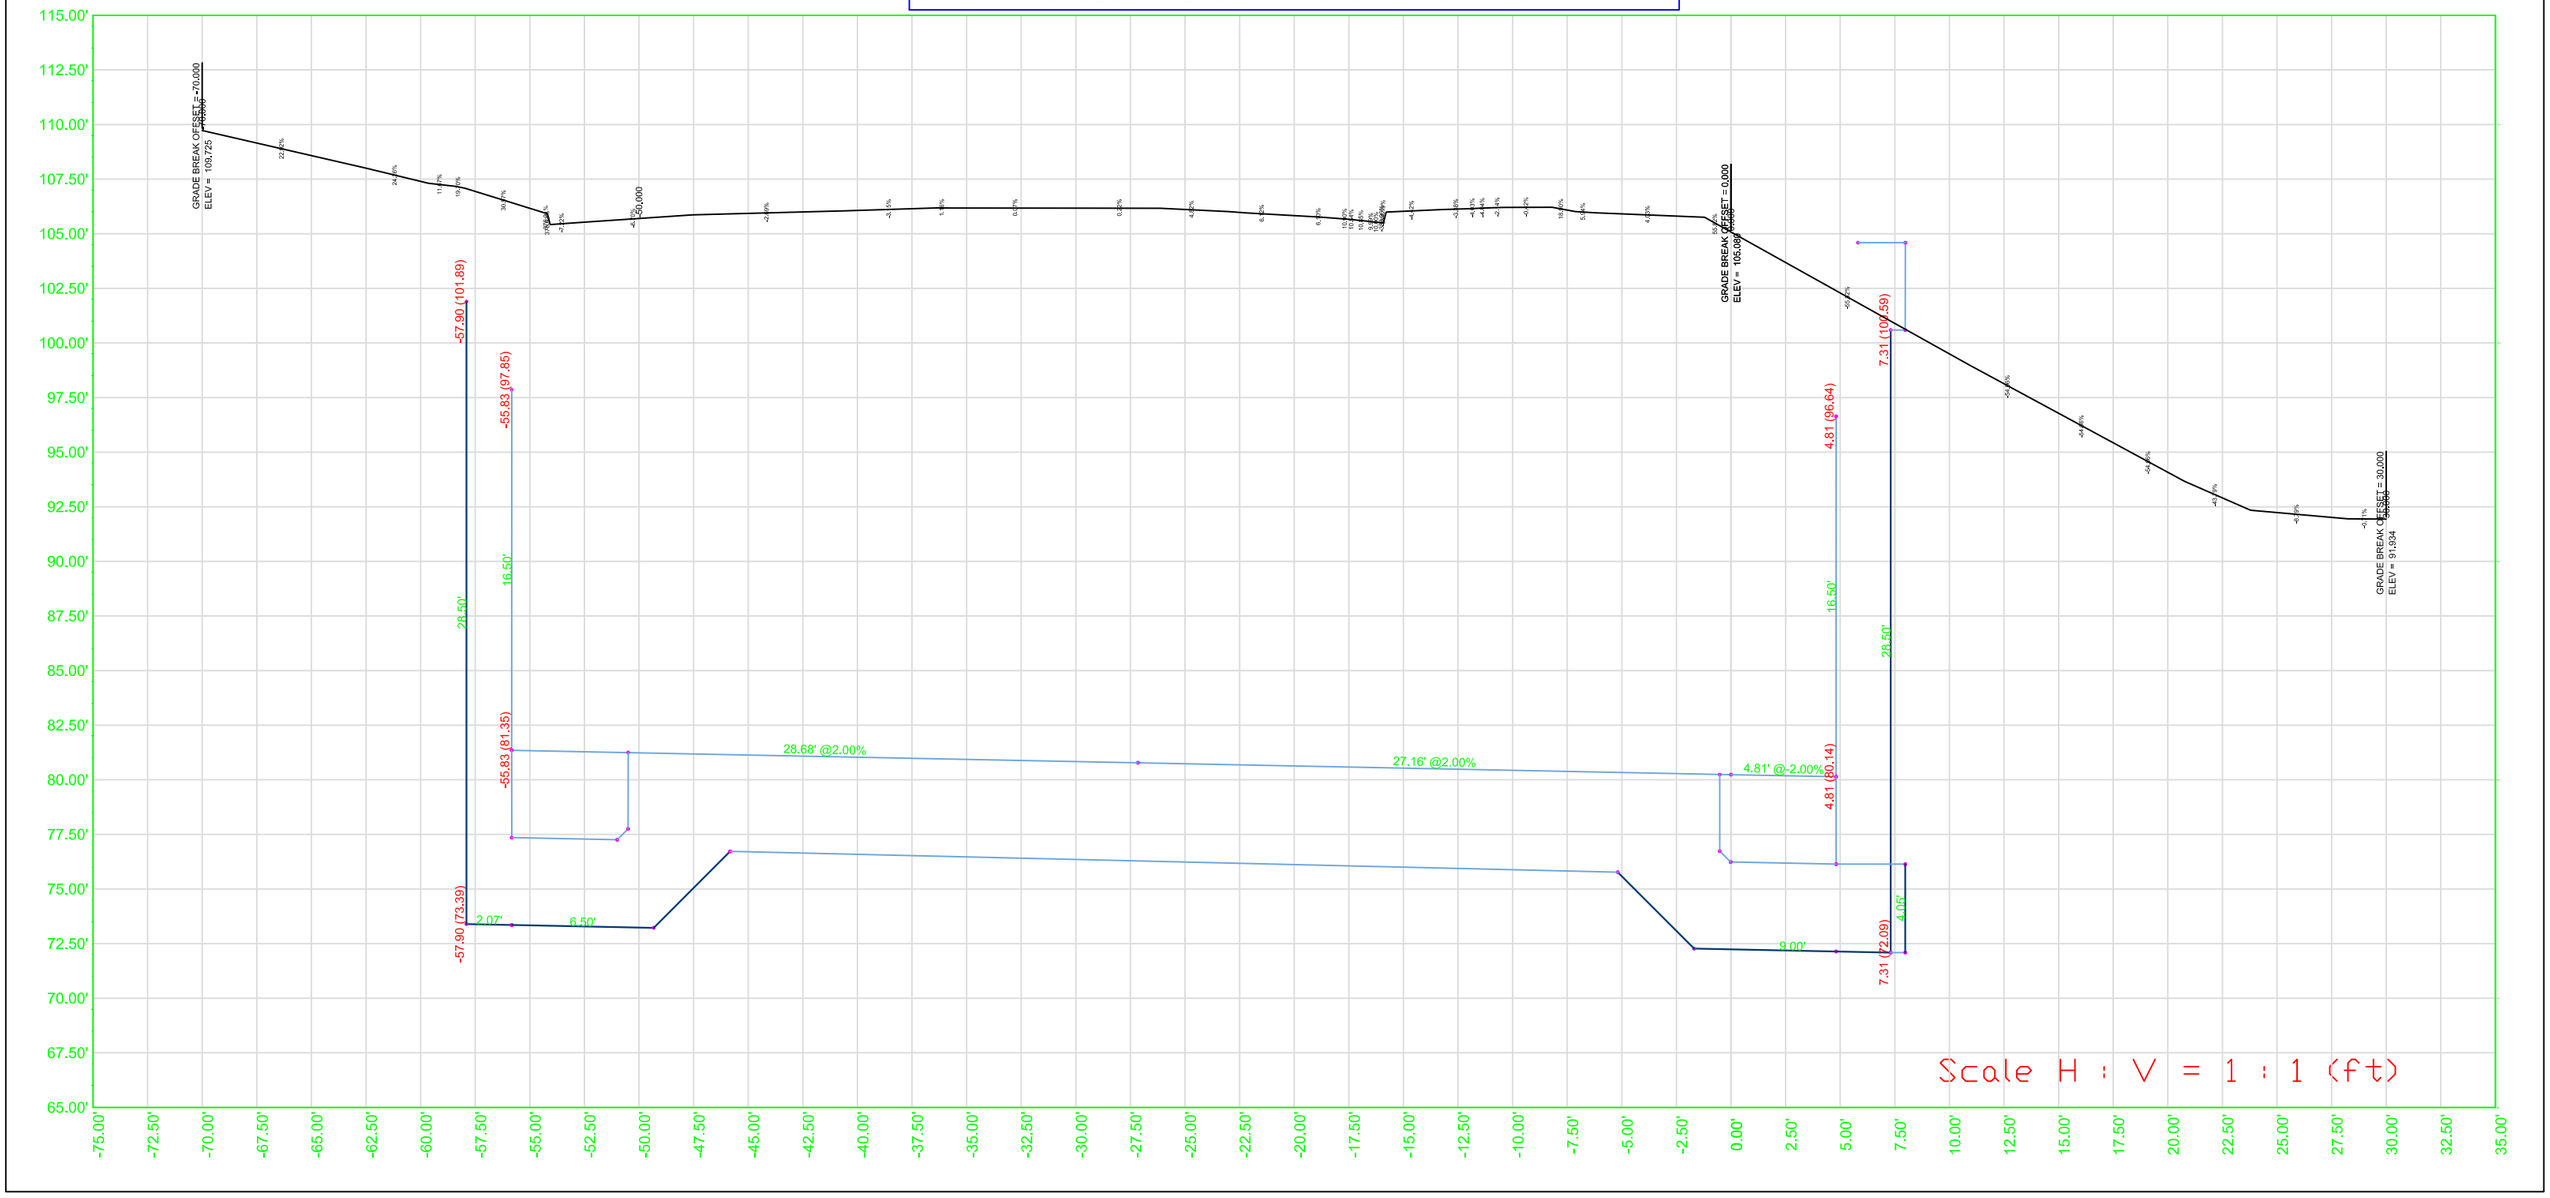

Doyle Drive Replacement Project
Southbound Battery Tunnel - Outline Without Roof
Cross Section at Station 84+50.00

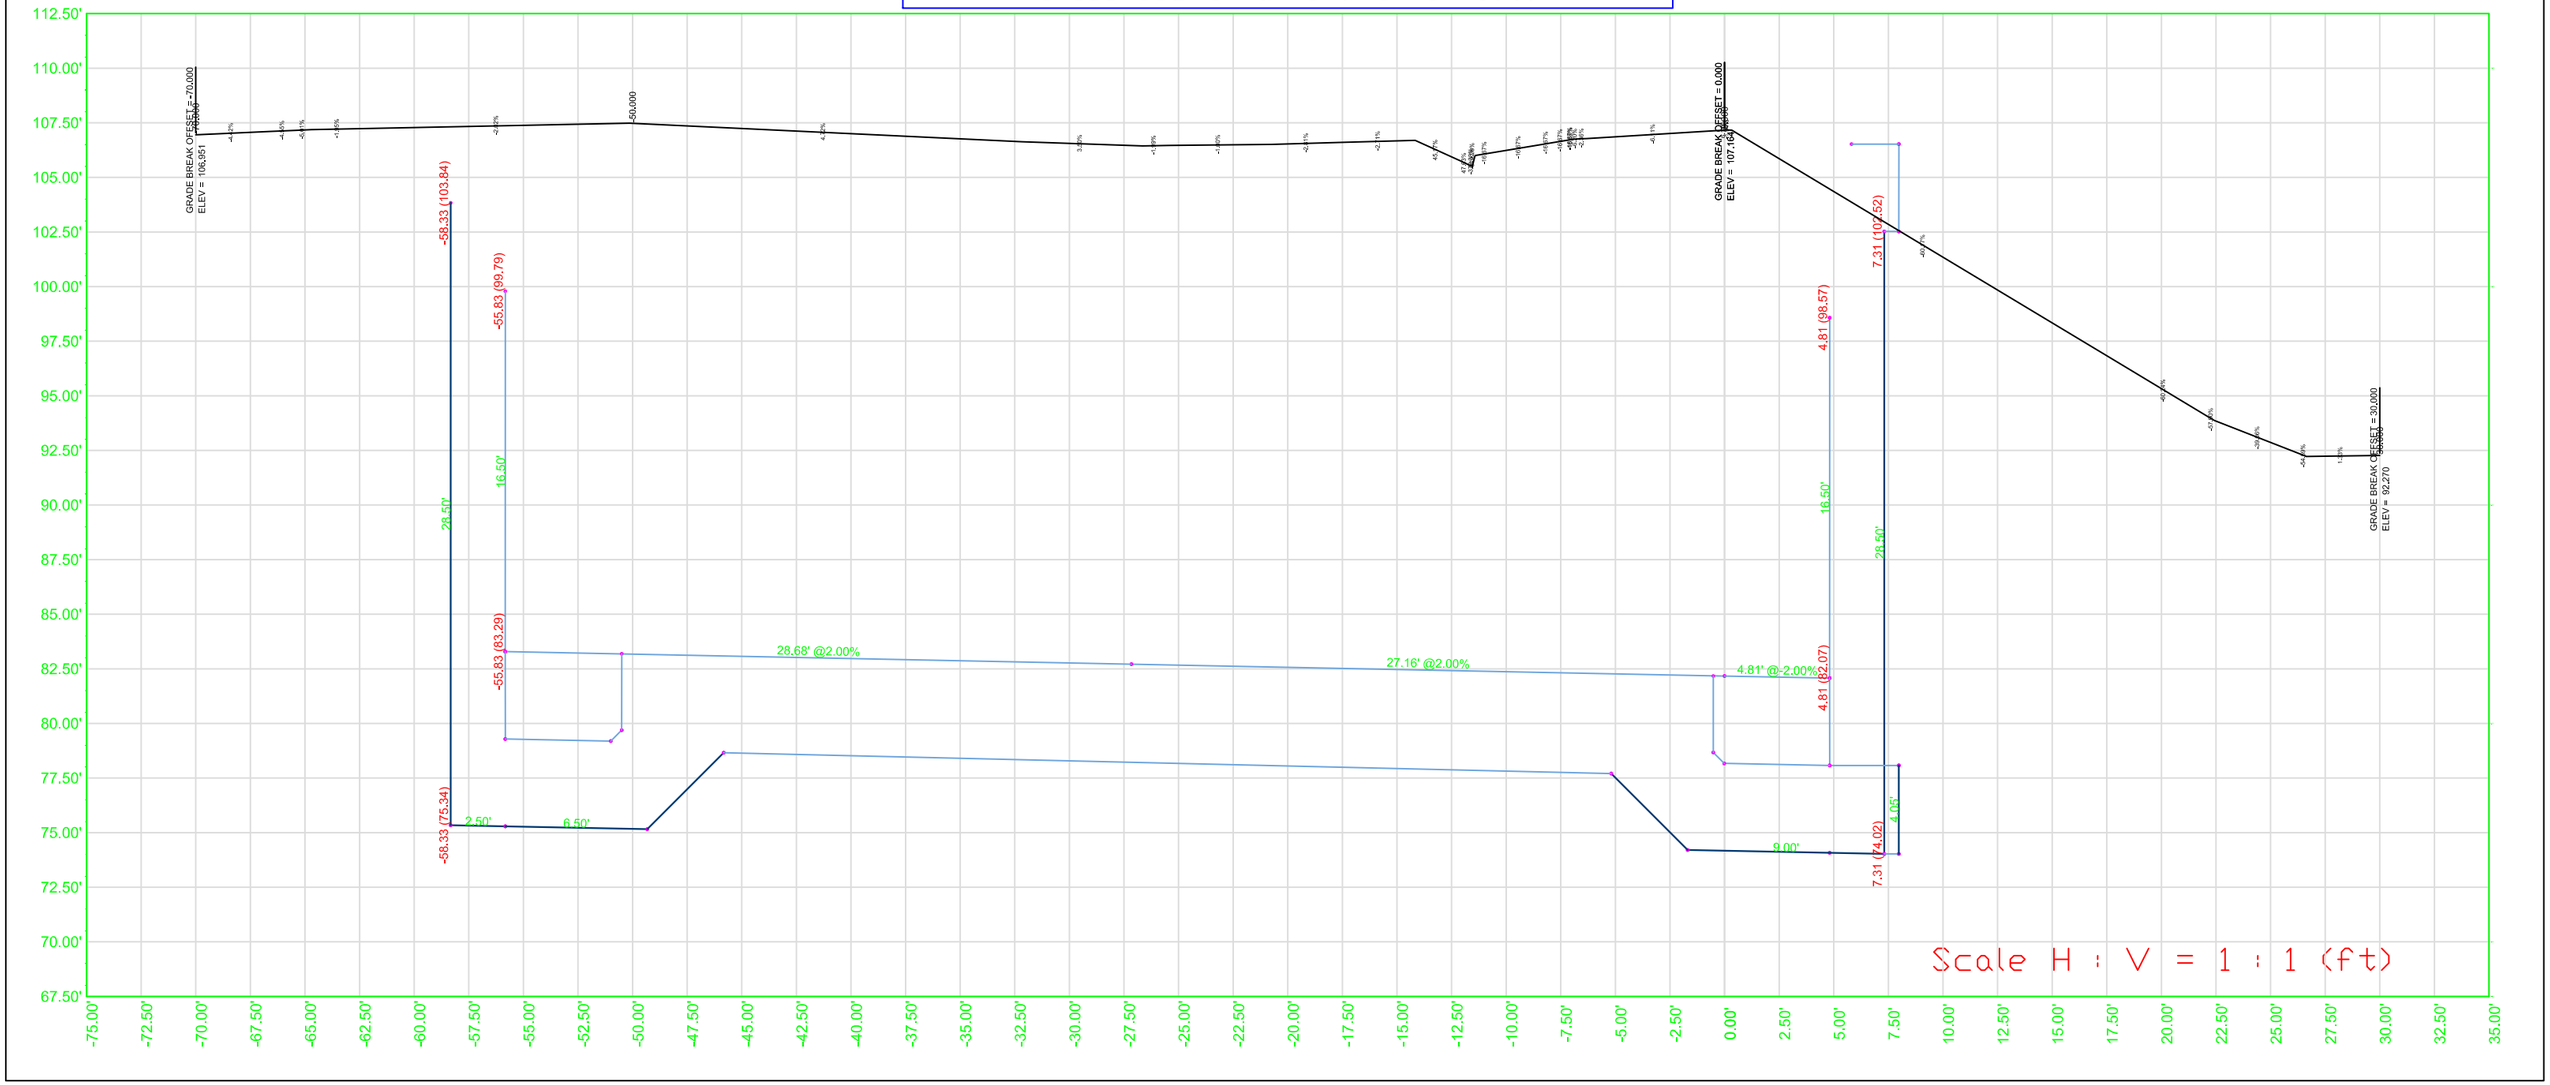

Doyle Drive Replacement Project
Southbound Battery Tunnel - Outline Without Roof
Cross Section at Station 85+00.00

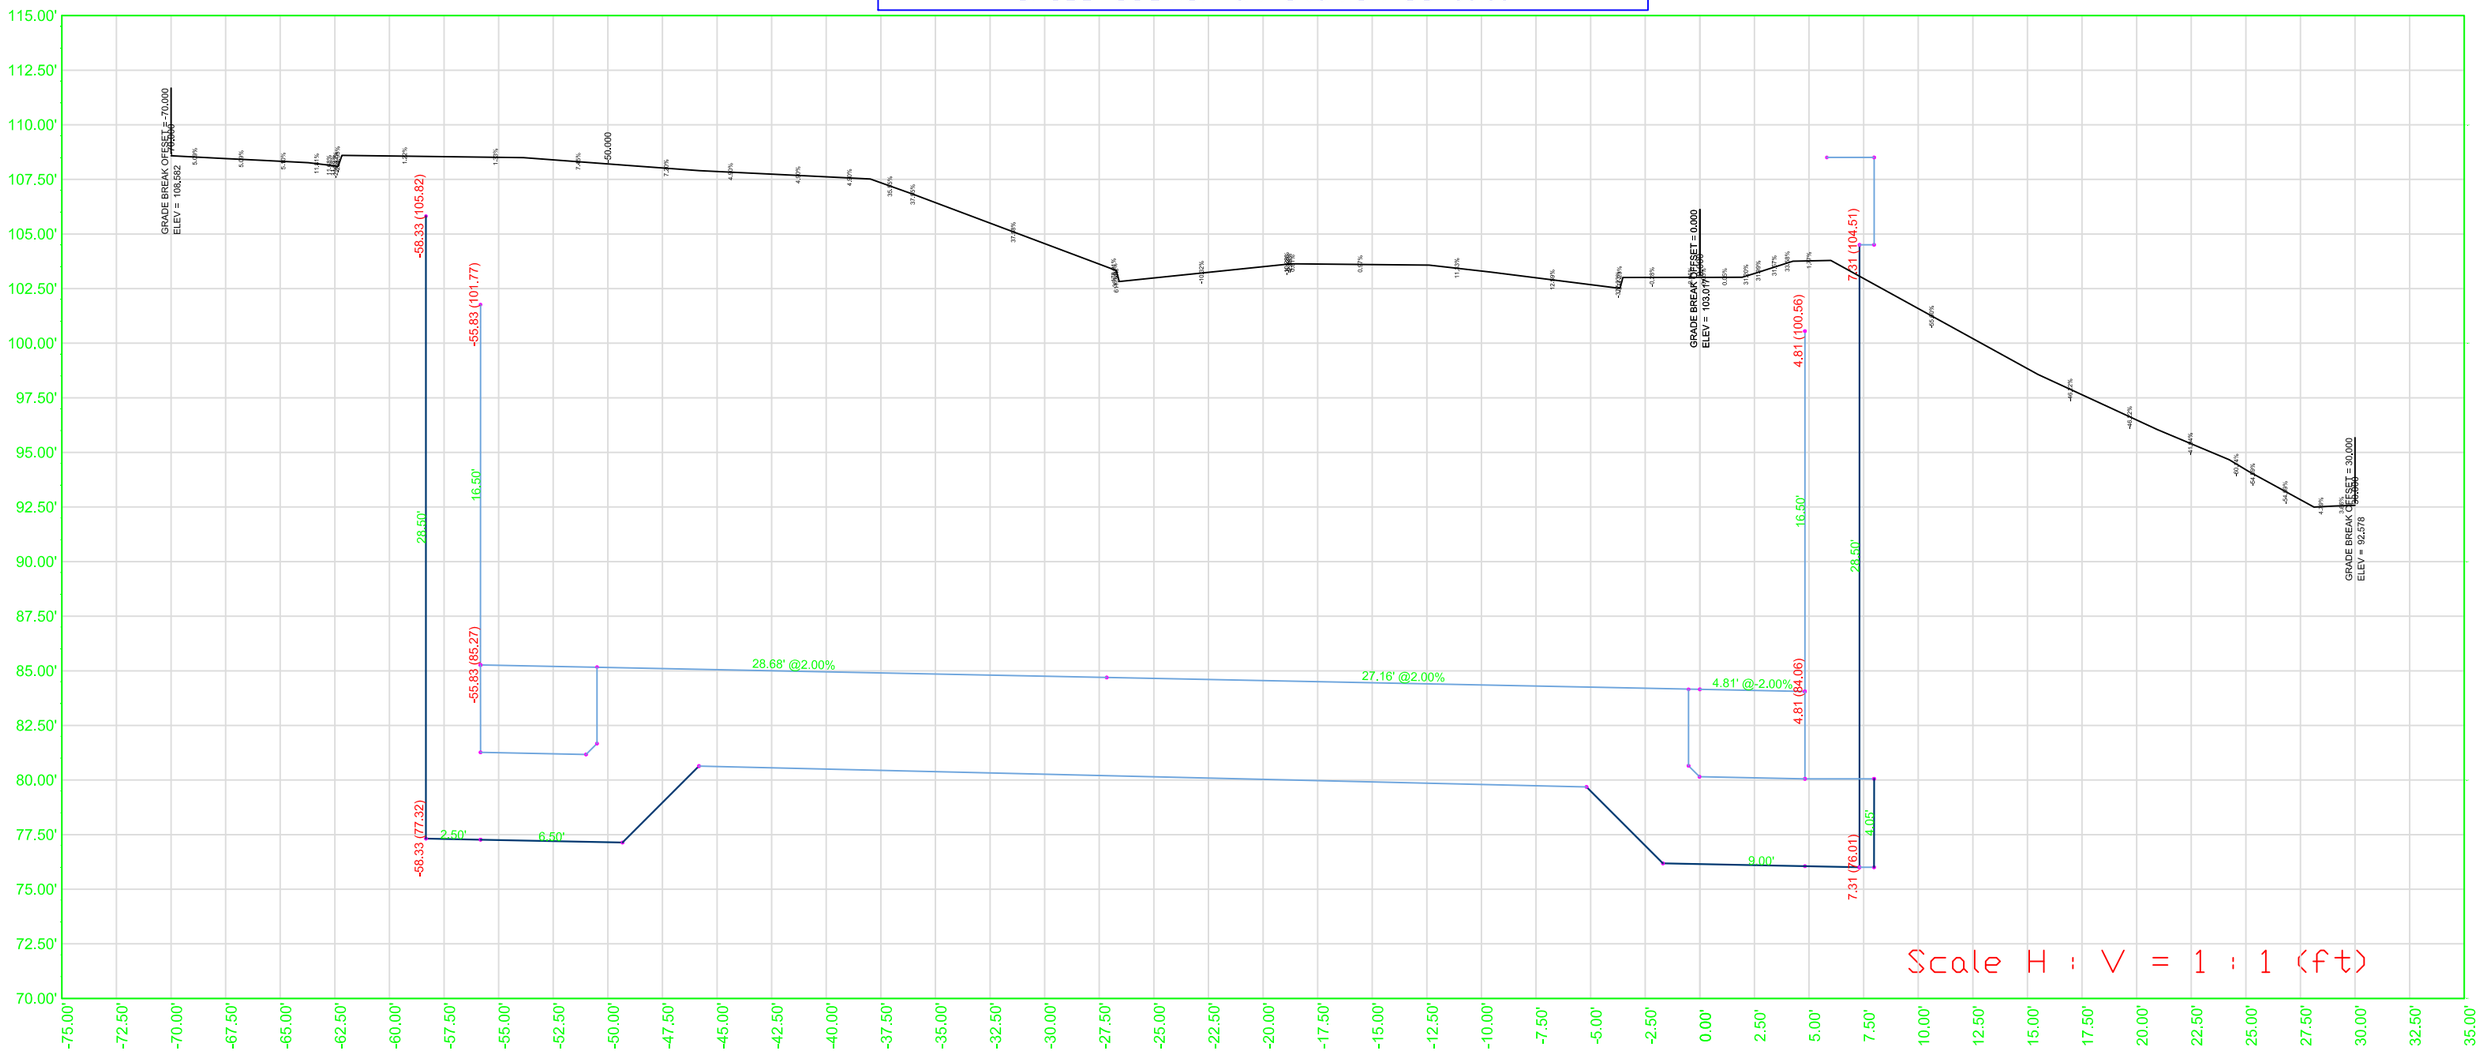

Doyle Drive Replacement Project
Southbound Battery Tunnel - Outline Without Roof
Cross Section at Station 83+00.00

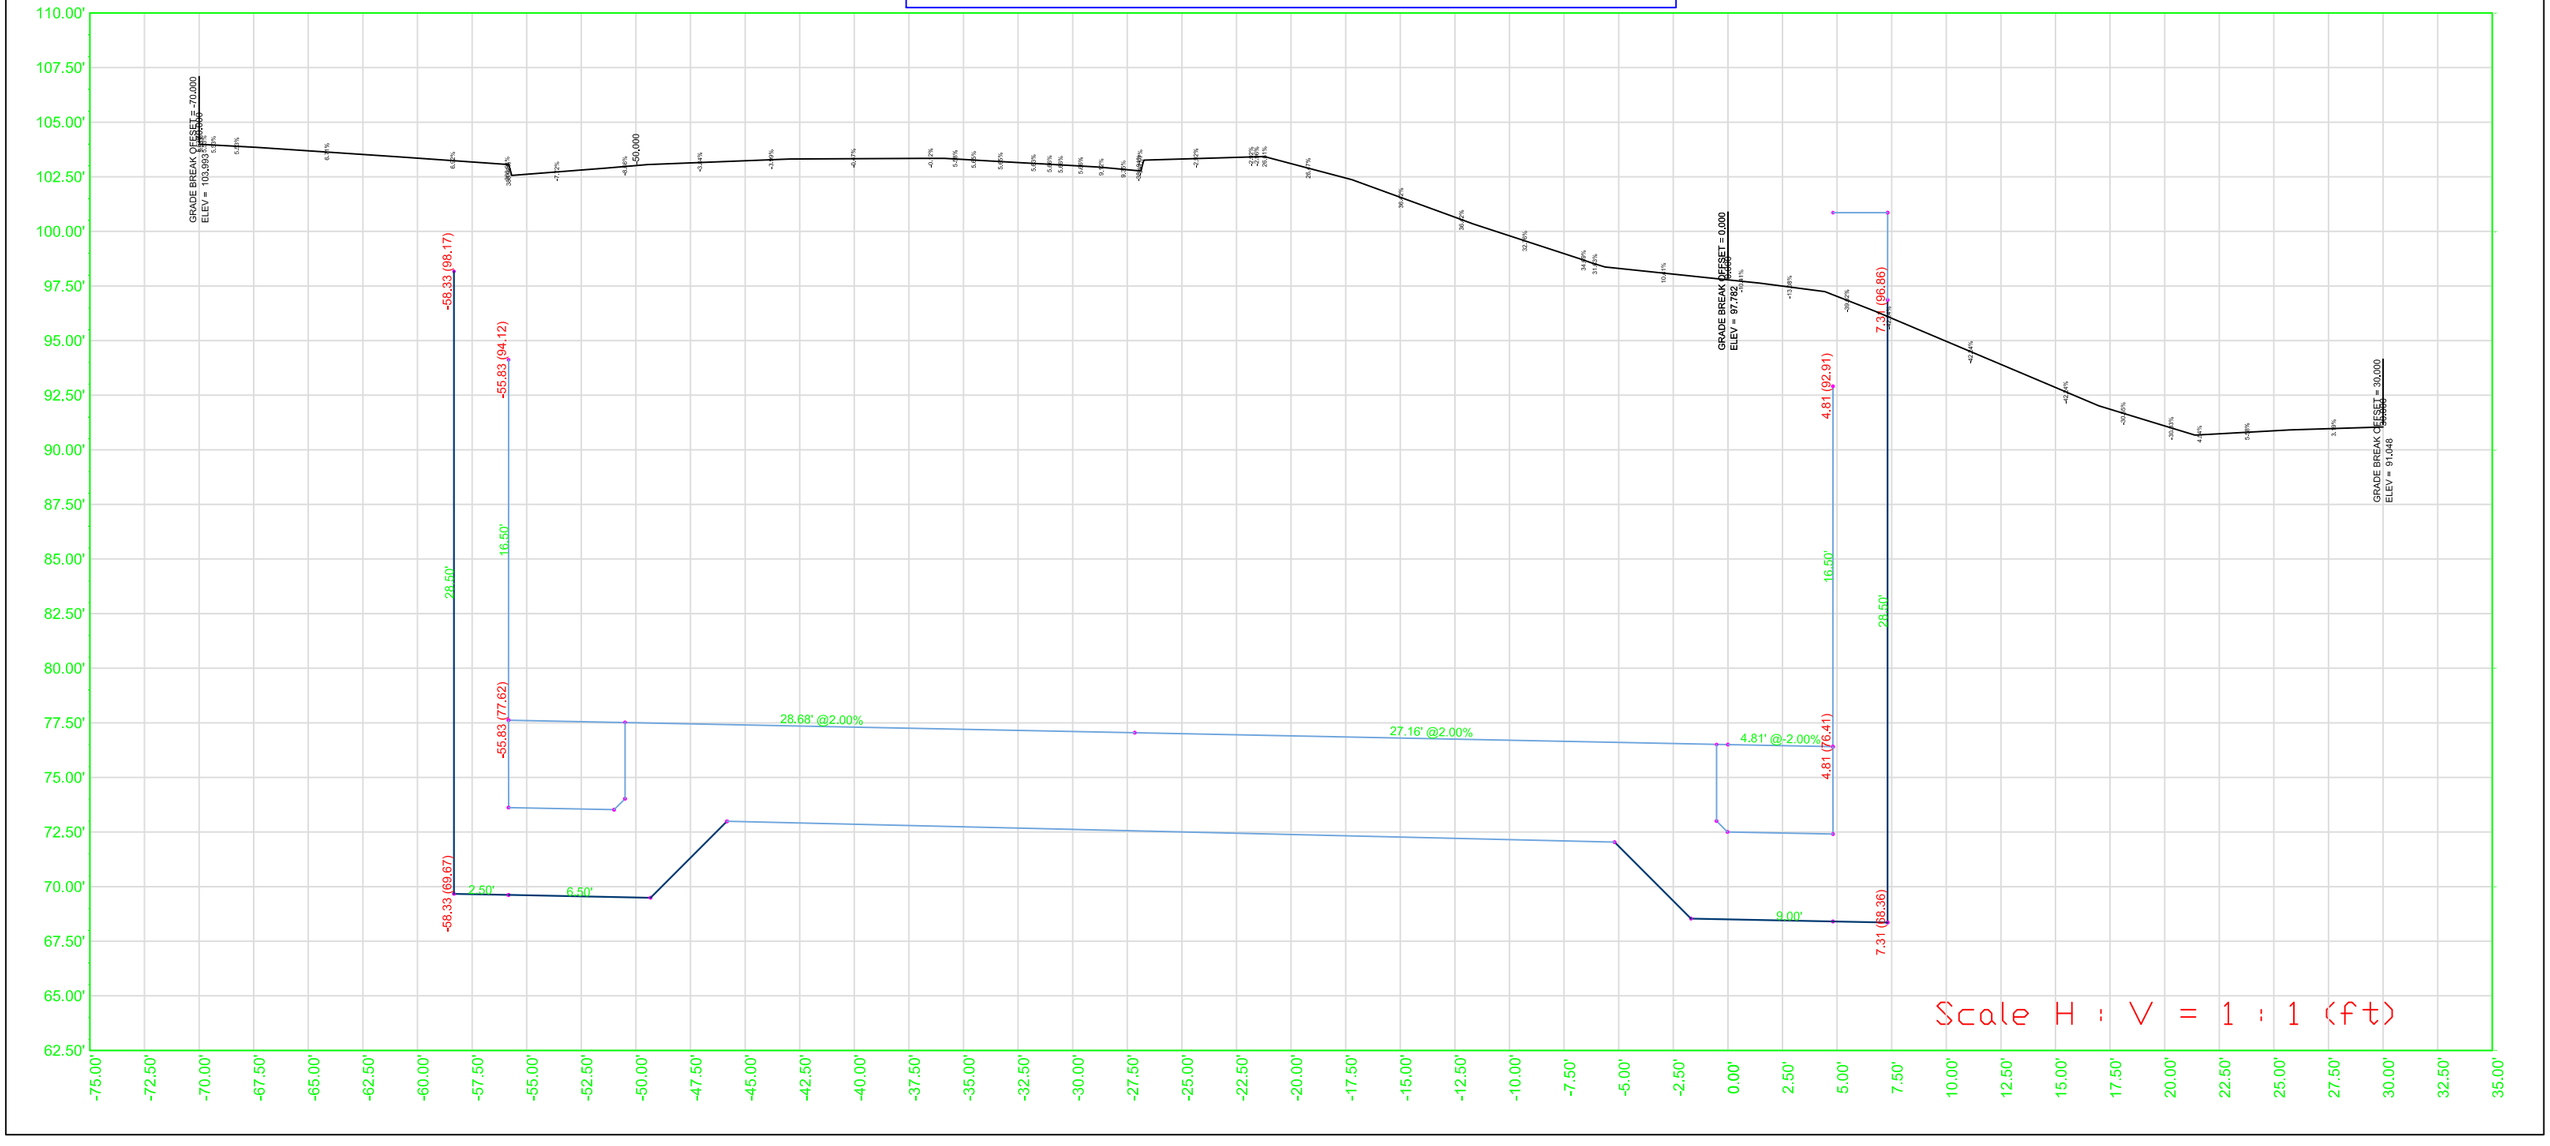

Doyle Drive Replacement Project
Southbound Battery Tunnel - Outline Without Roof
Cross Section at Station 83+50.00

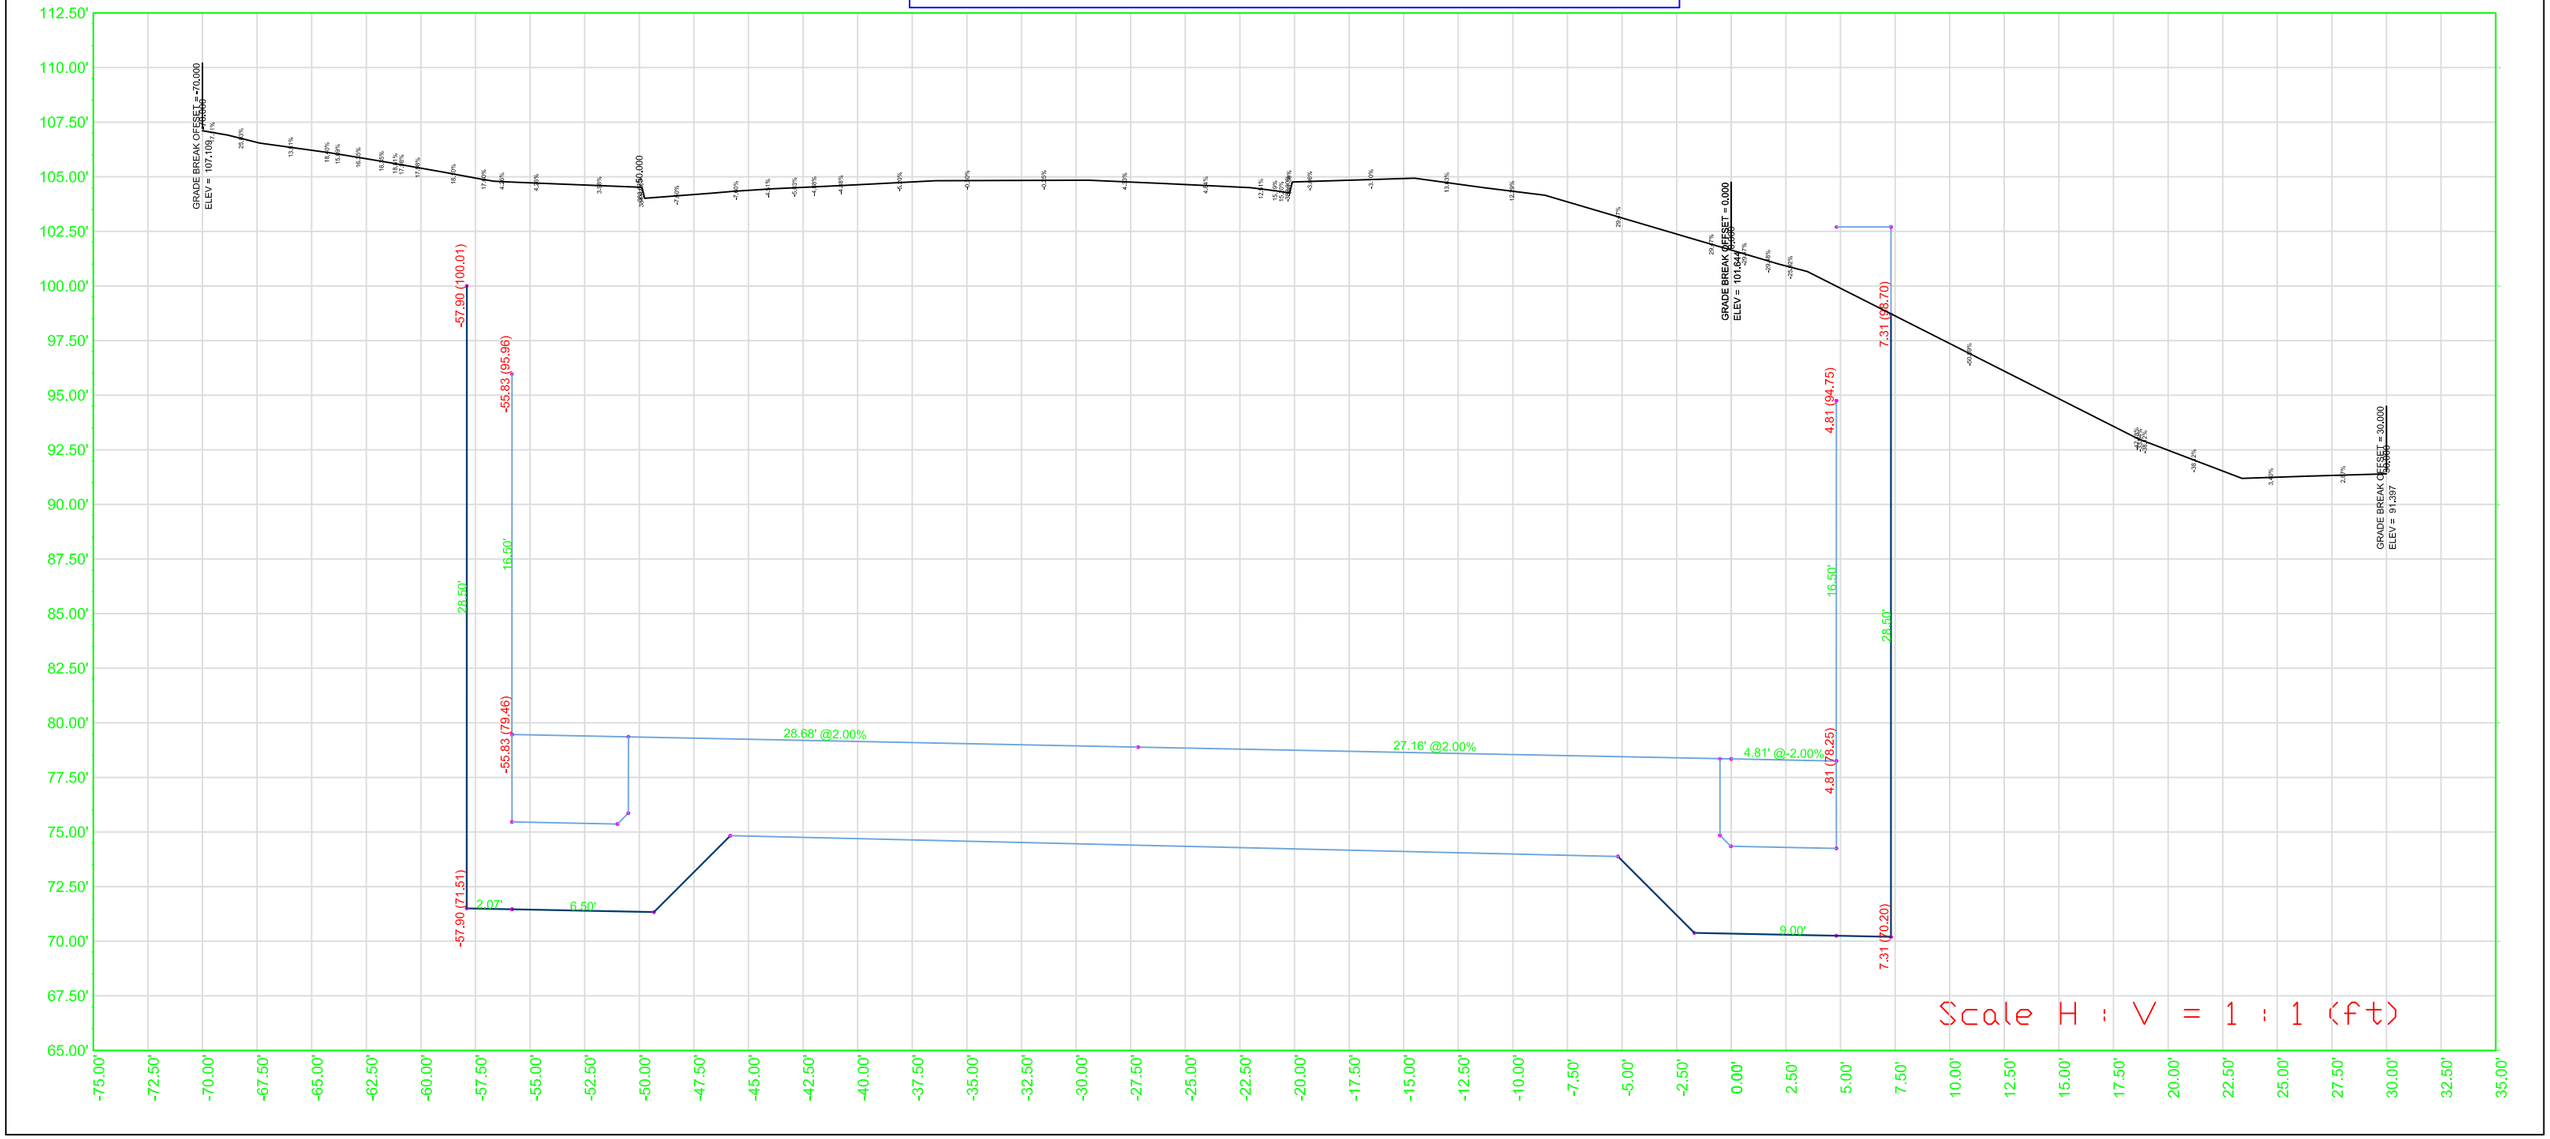

Doyle Drive Replacement Project
Southbound Battery Tunnel - Outline Without Roof
Cross Section at Station 84+00.00

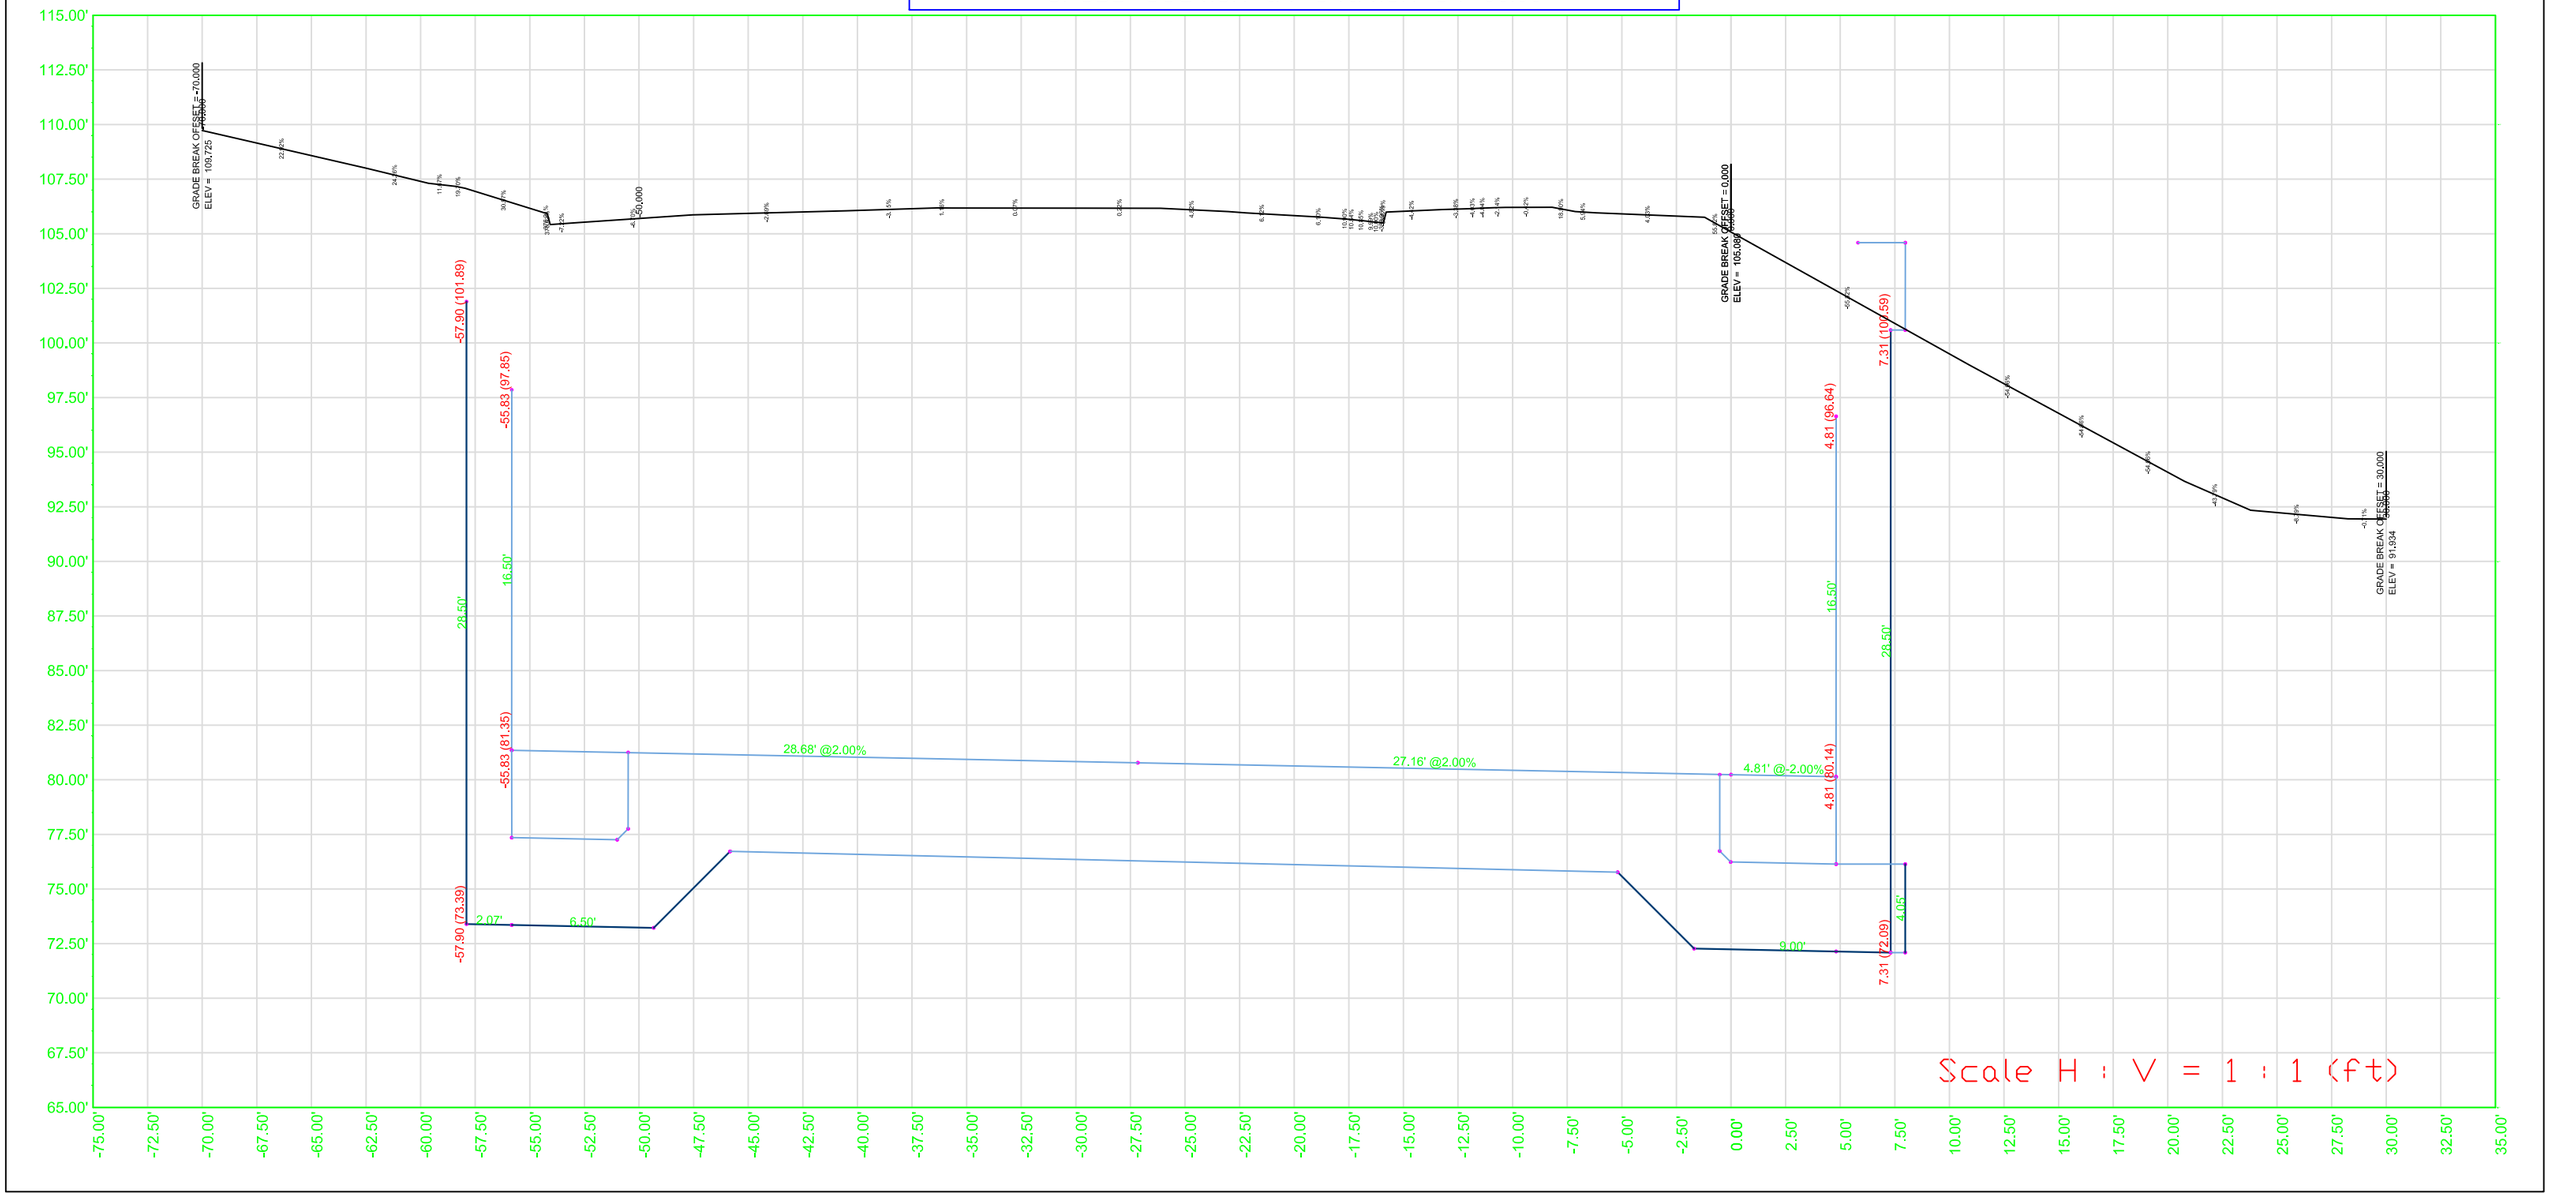

Doyle Drive Replacement Project
Southbound Battery Tunnel - Outline Without Roof
Cross Section at Station 84+50.00

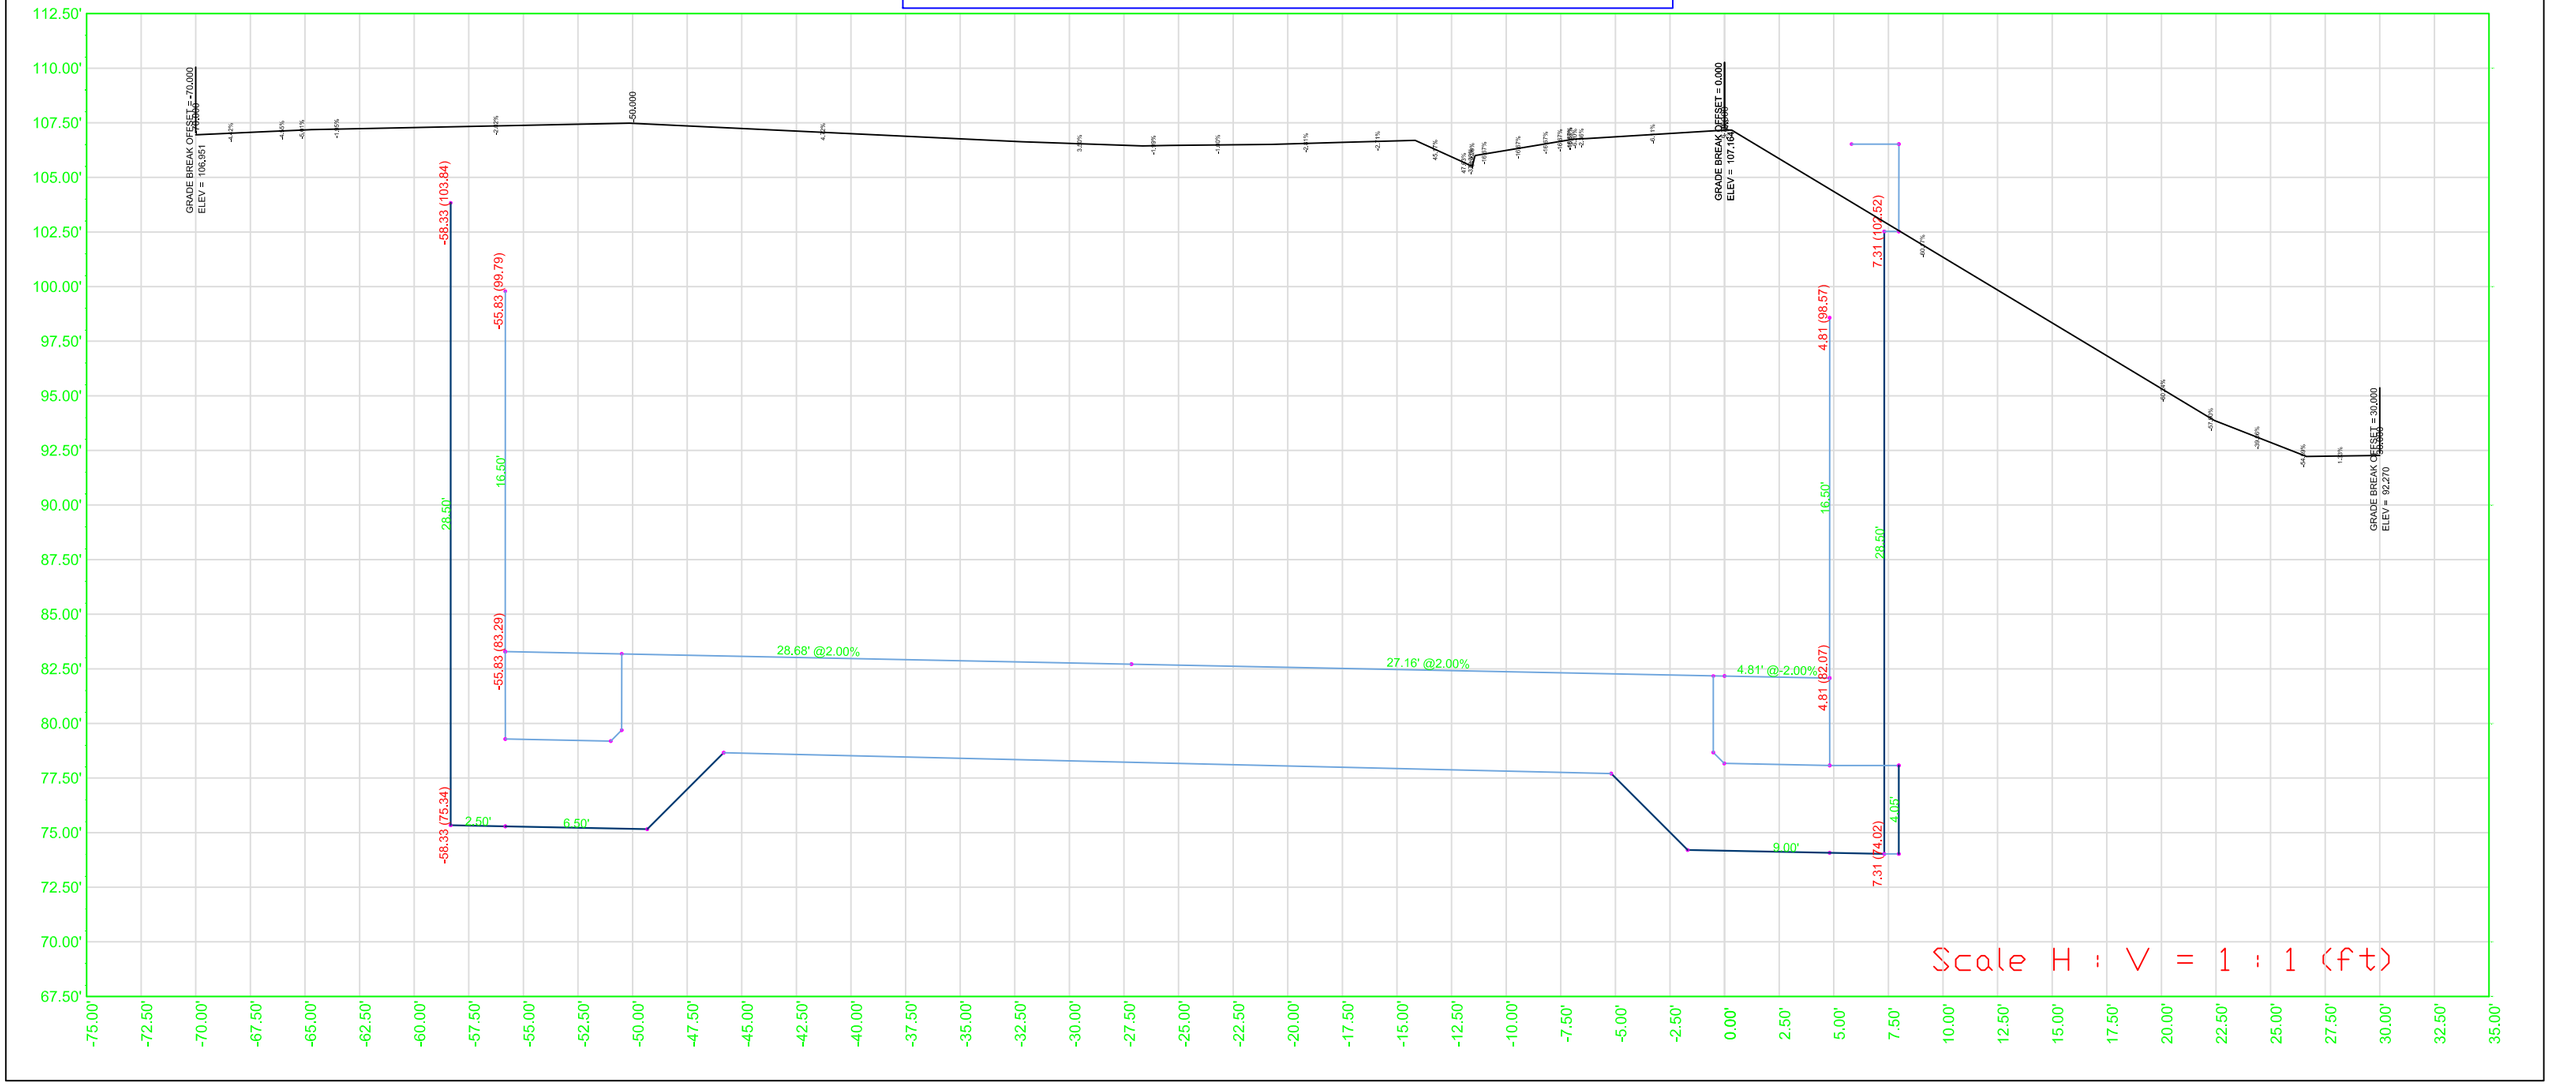

Doyle Drive Replacement Project
Southbound Battery Tunnel - Outline Without Roof
Cross Section at Station 85+00.00

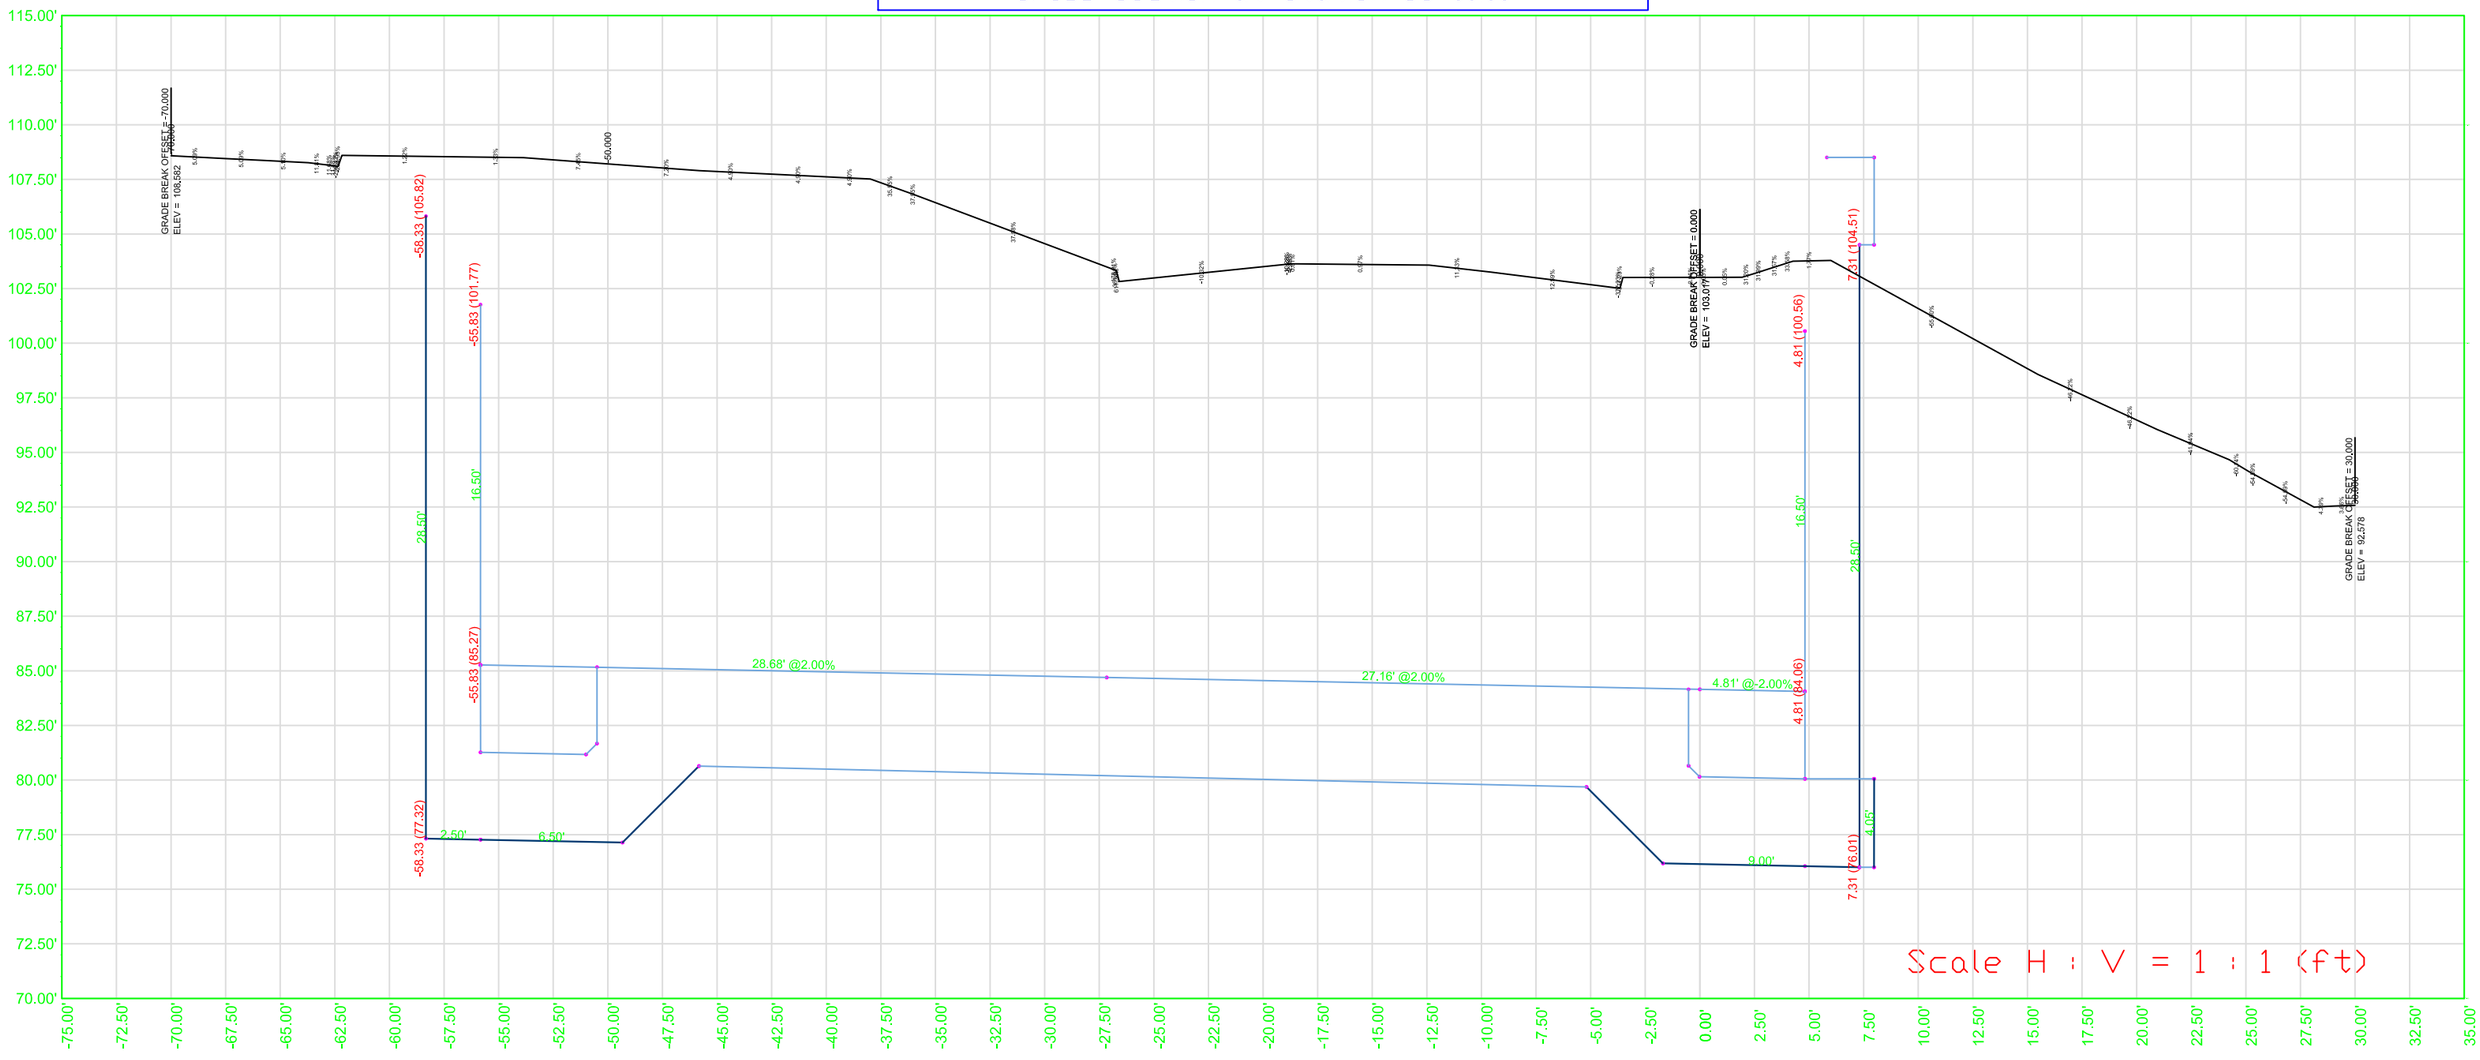

Doyle Drive Replacement Project
Southbound Battery Tunnel - Outline Without Roof
Cross Section at Station 85+50.00

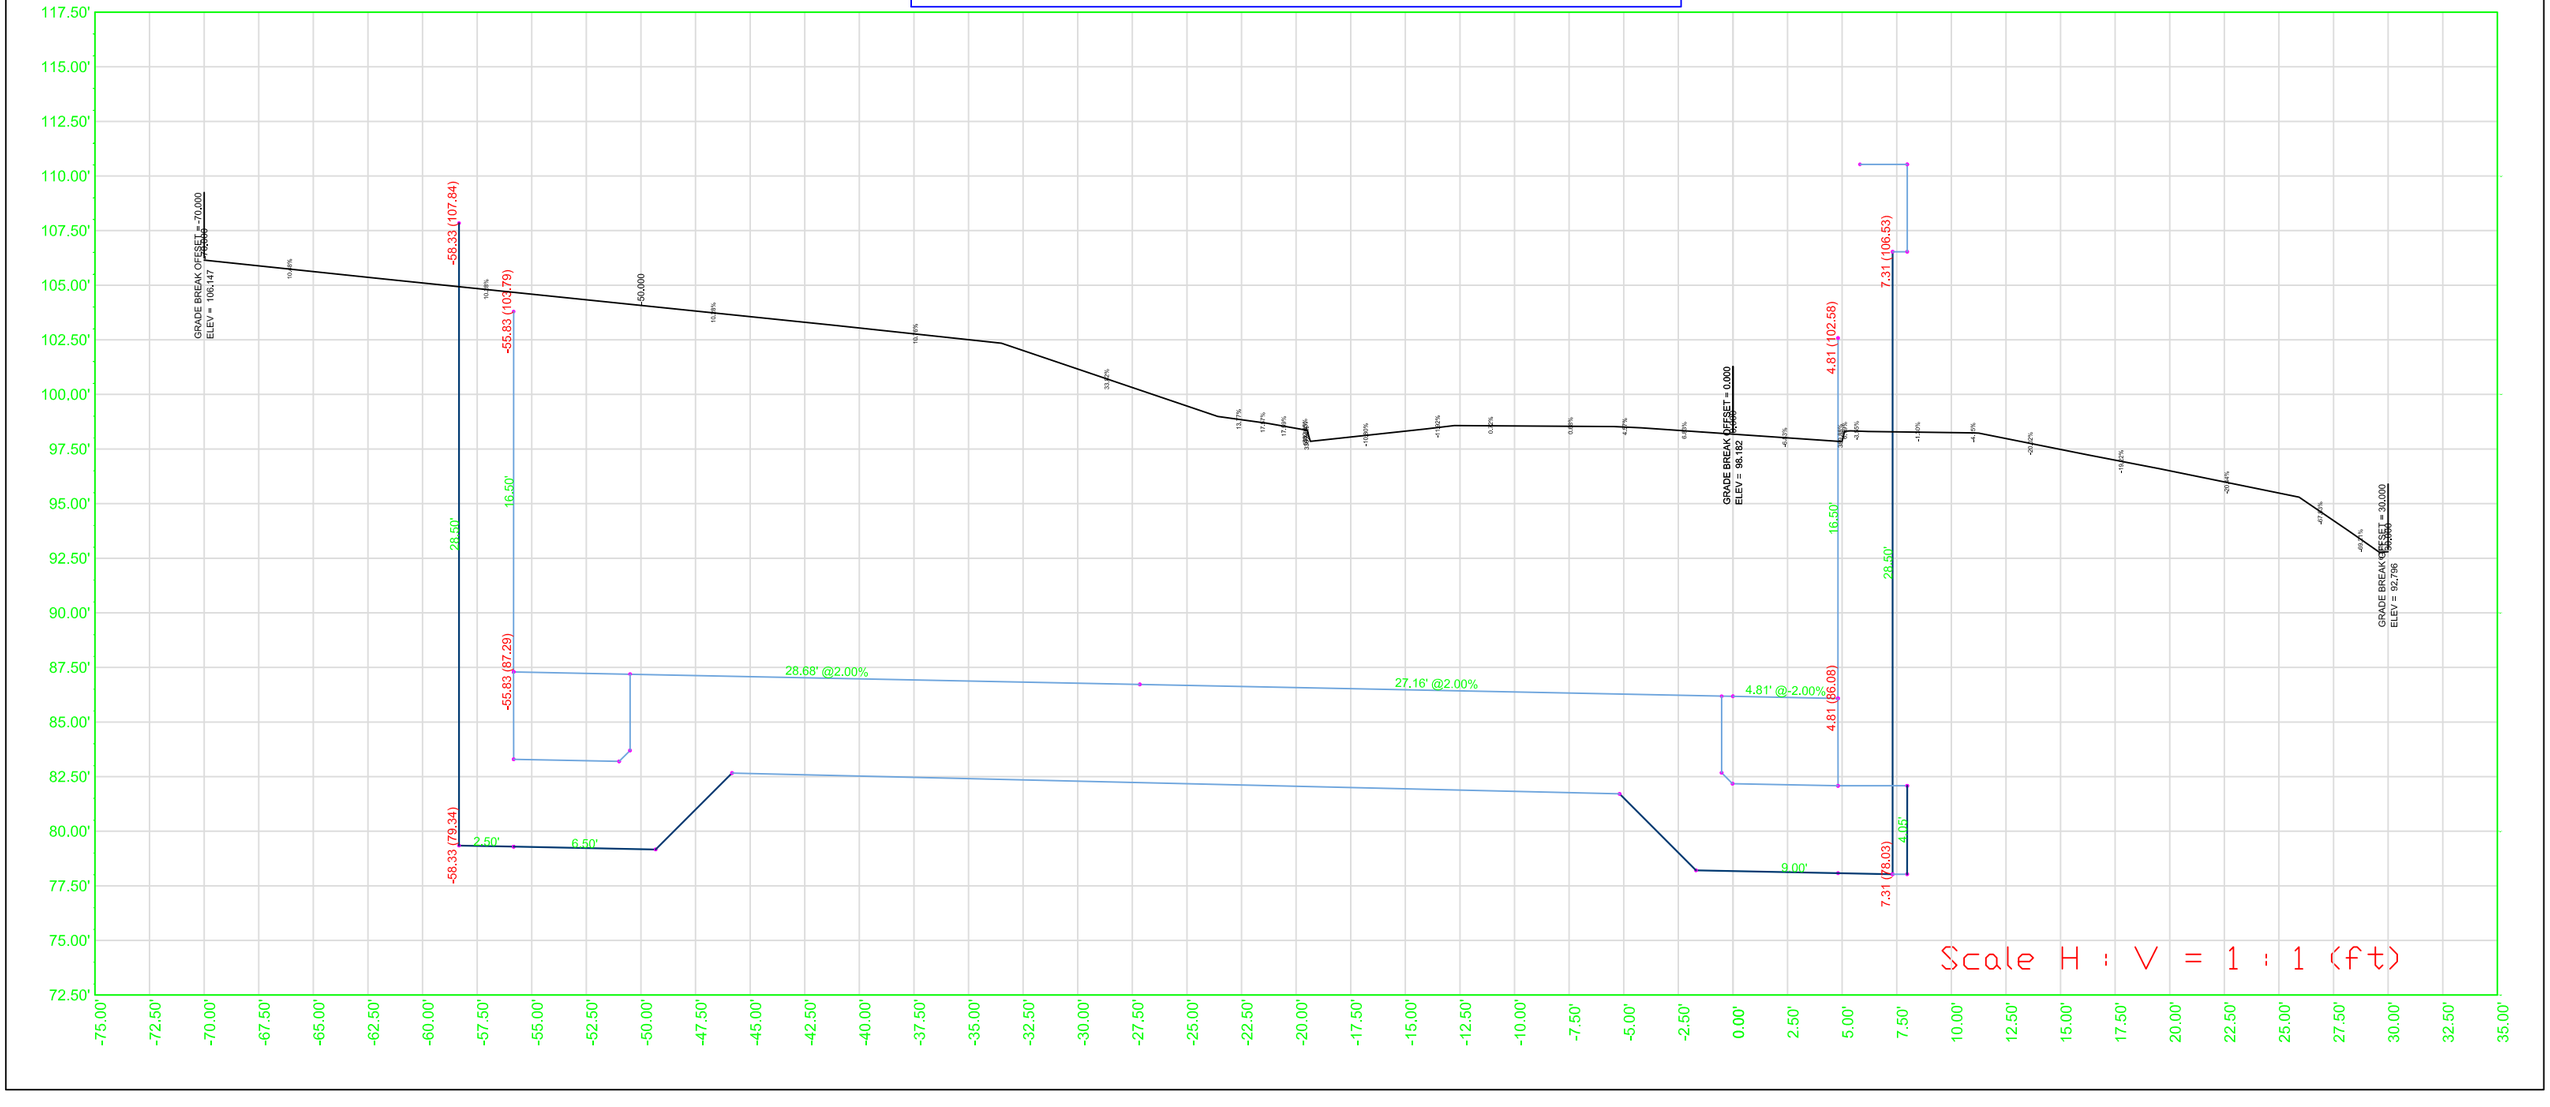

Doyle Drive Replacement Project
Southbound Battery Tunnel - Outline Without Roof
Cross Section at Station 86+00.00

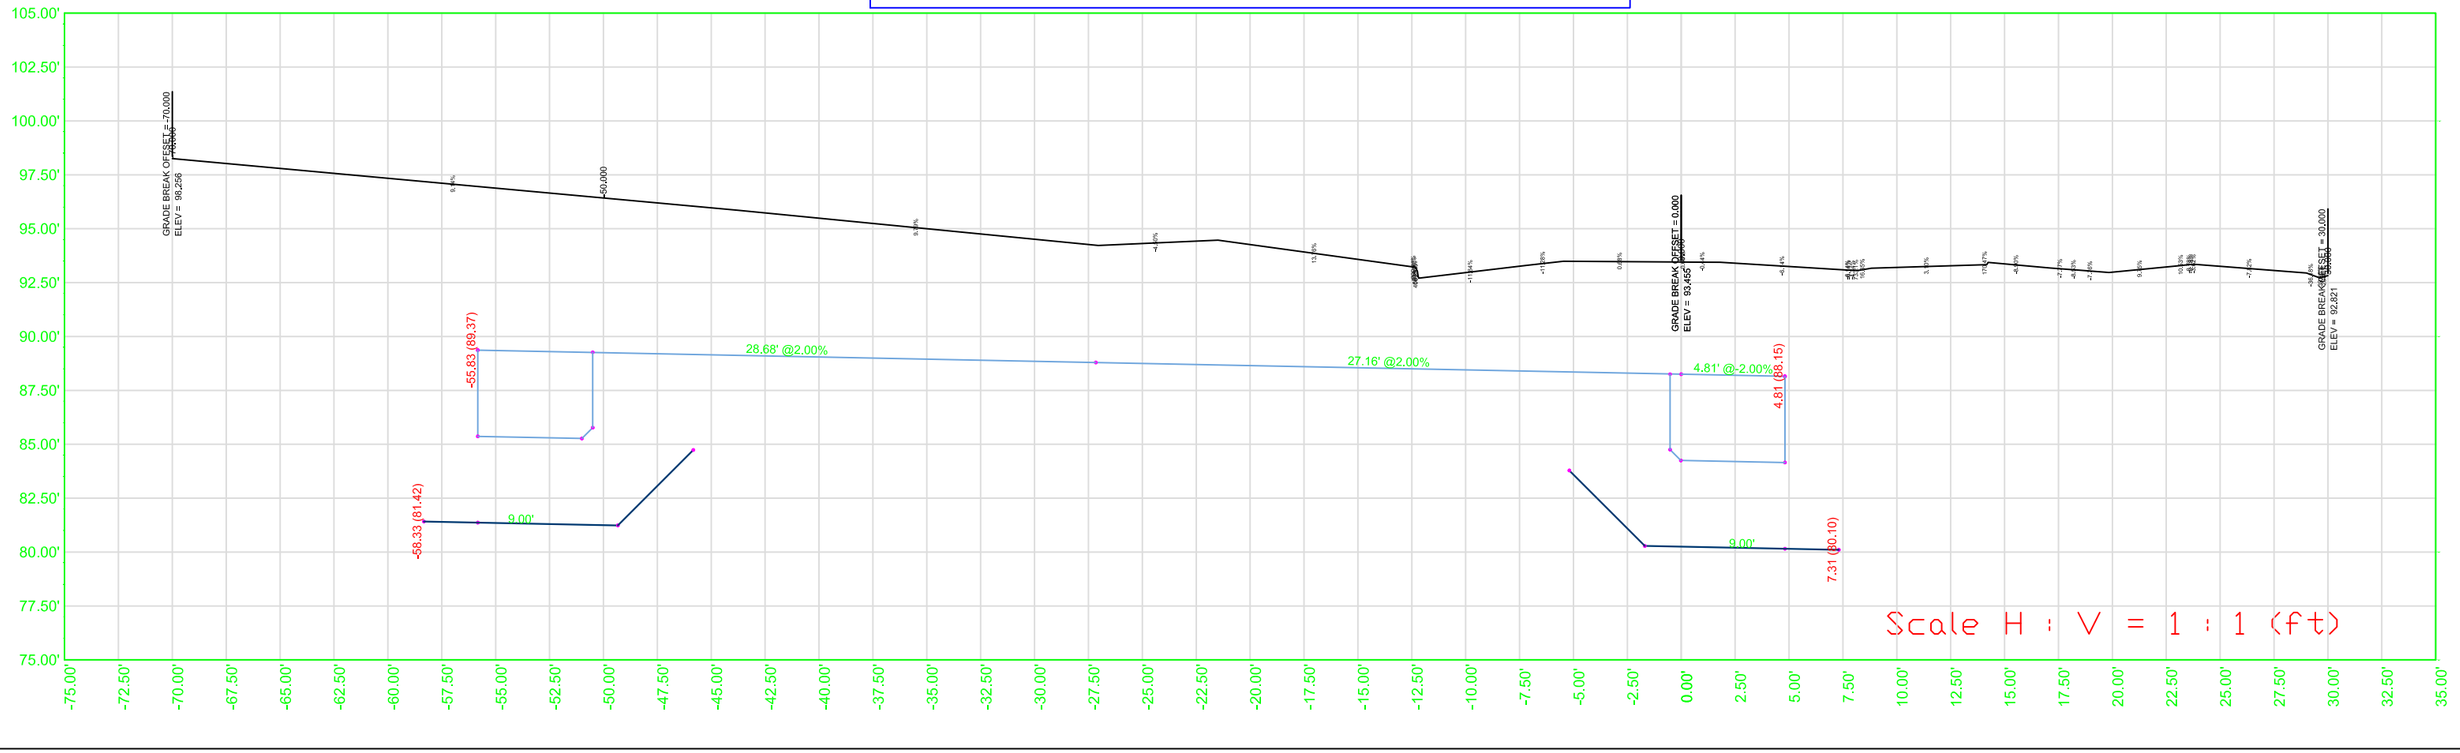
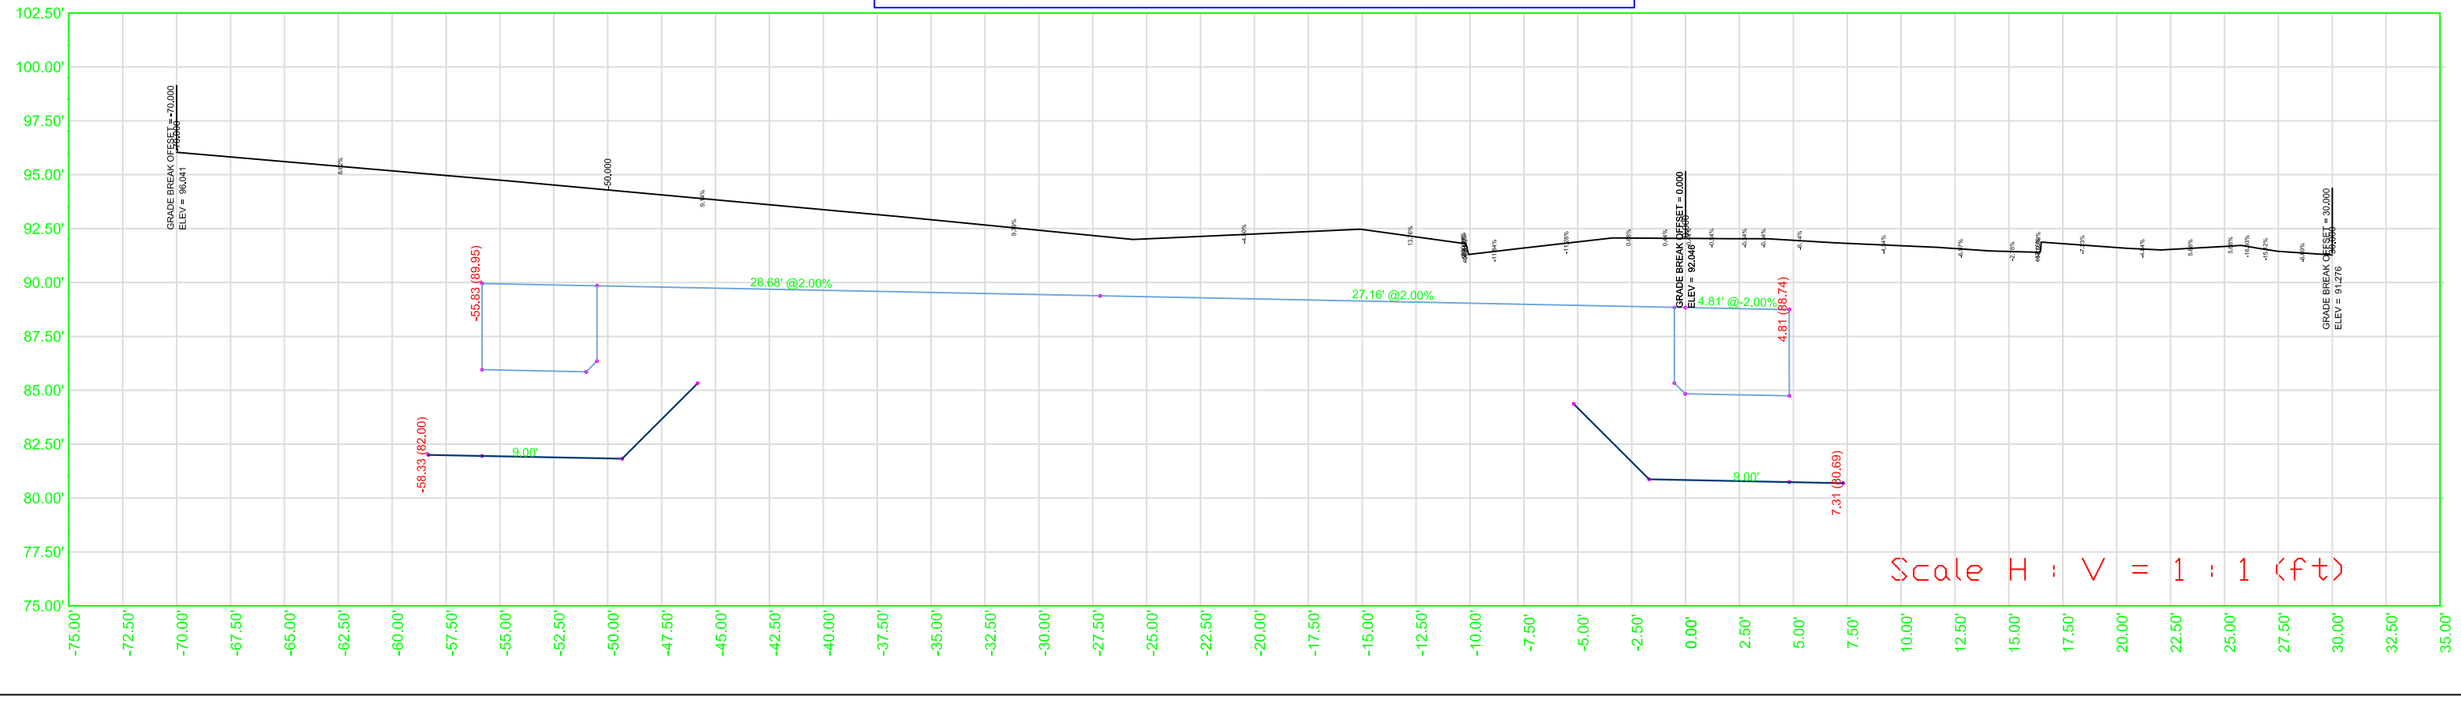
Doyle Drive Replacement Project
Southbound Battery Tunnel - Outline Without Roof
Cross Section at Station 86+14.00