# DESIGN STUDY ONLY

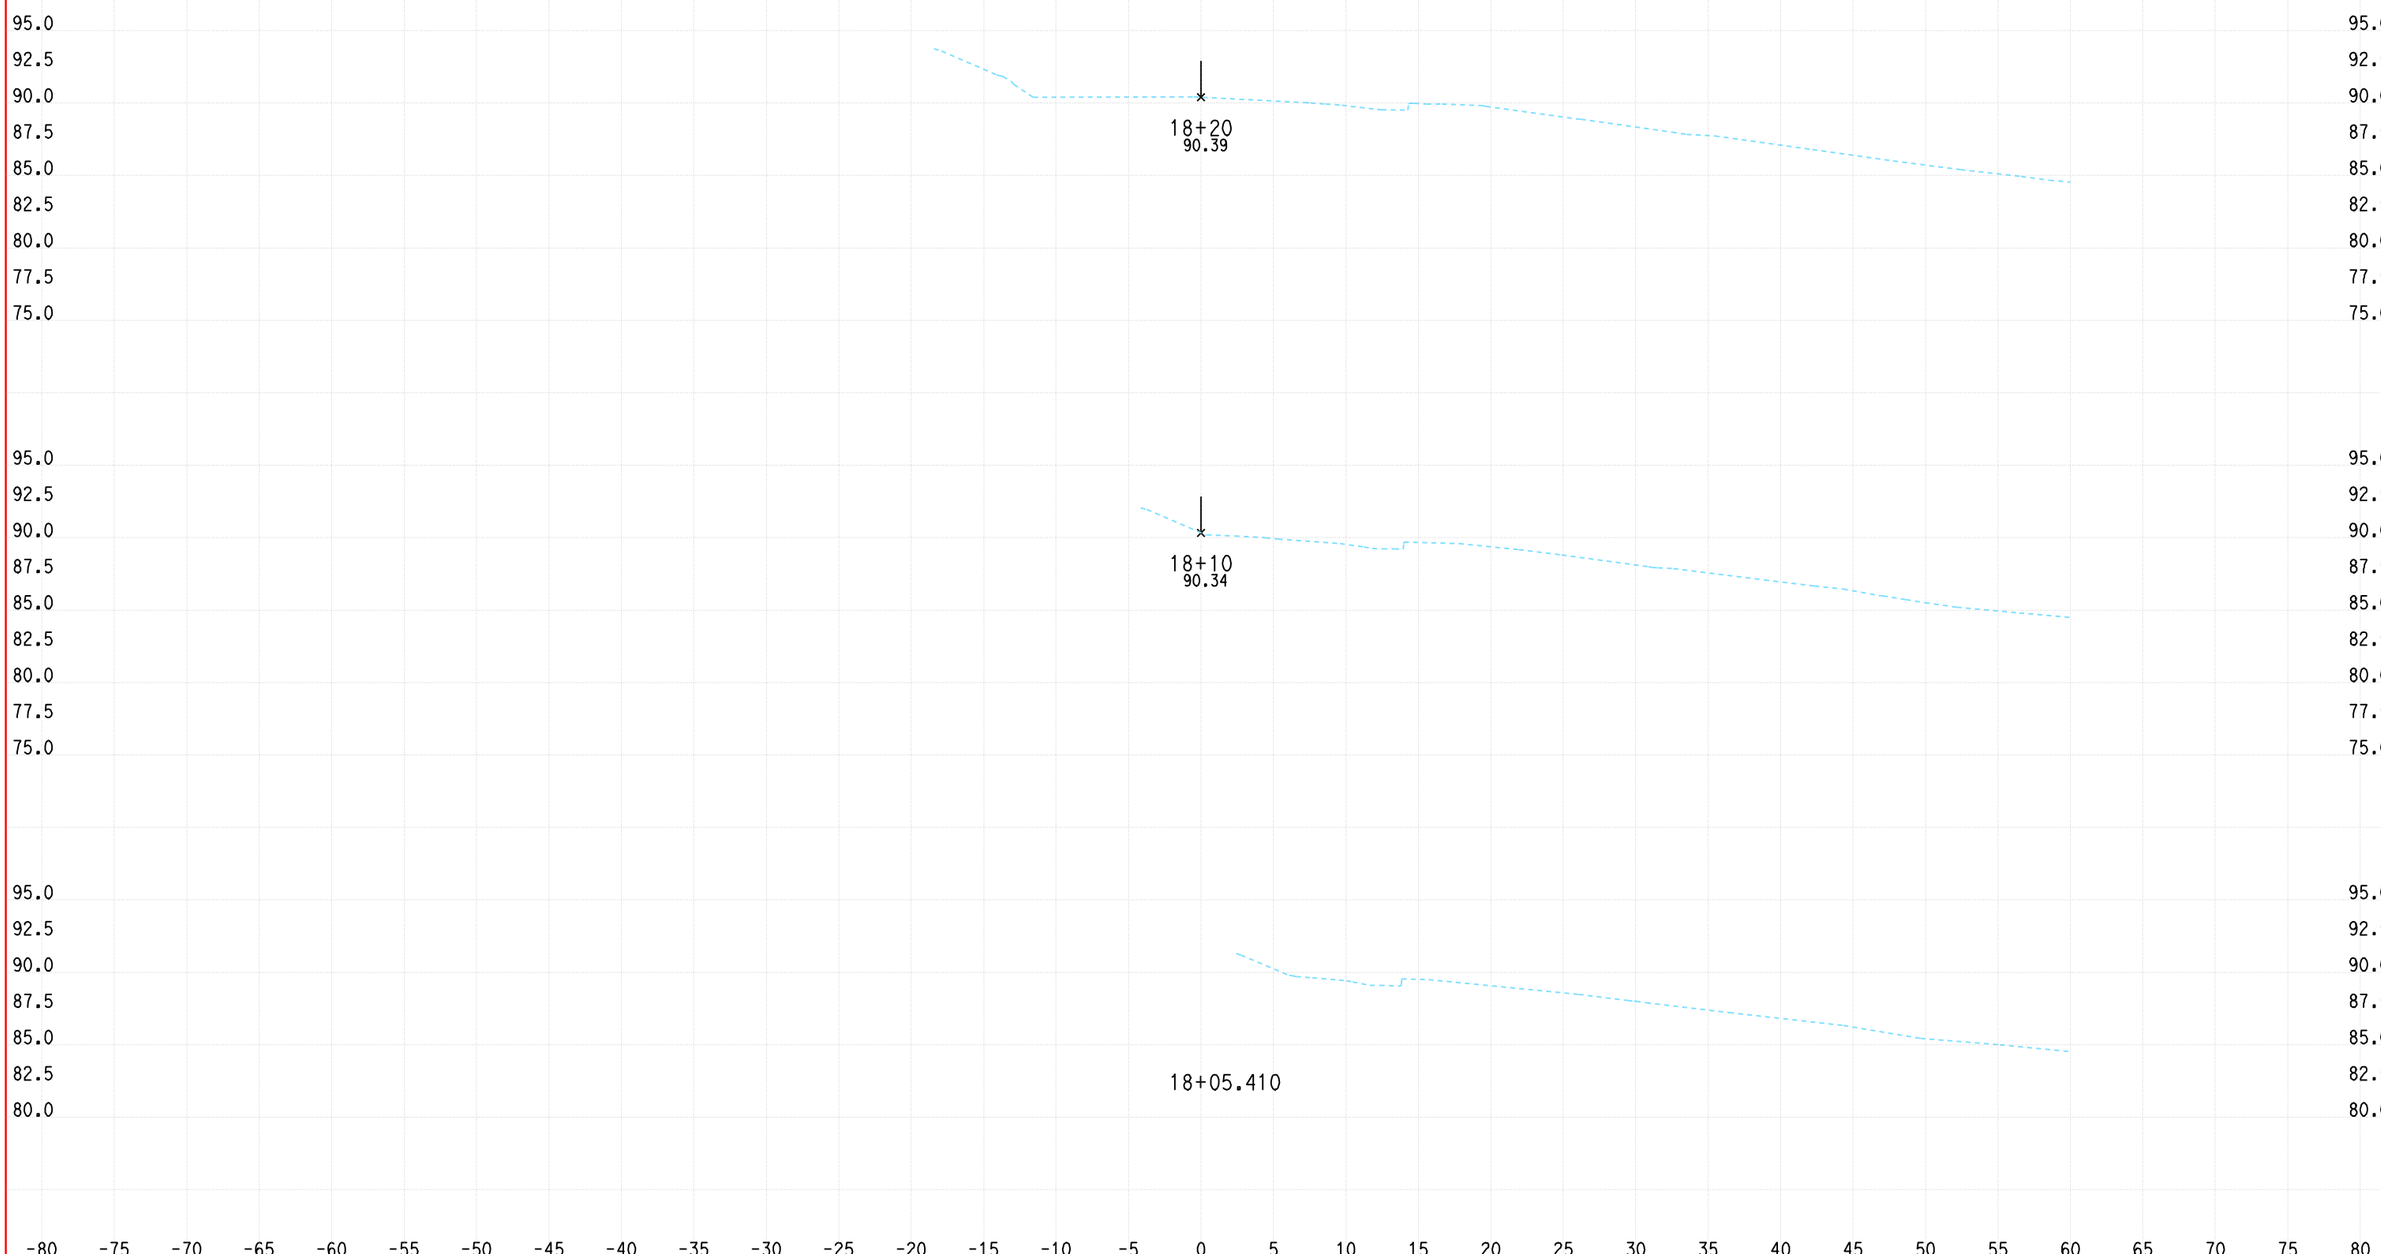


ALL DIMENSIONS ARE US SURVEY FEET

DATE: 1/19/2010

KC Project: 0802A File: D:\DoyleDR09\0802A\contract4\CONTRACT4\FINAL-X-SECT-9-21-09\sl-des.ear

SCALE: 1" = 5' Horiz.
1" = 5' Vert.

**SL1**
**CROSS SECTIONS**

# DESIGN STUDY ONLY

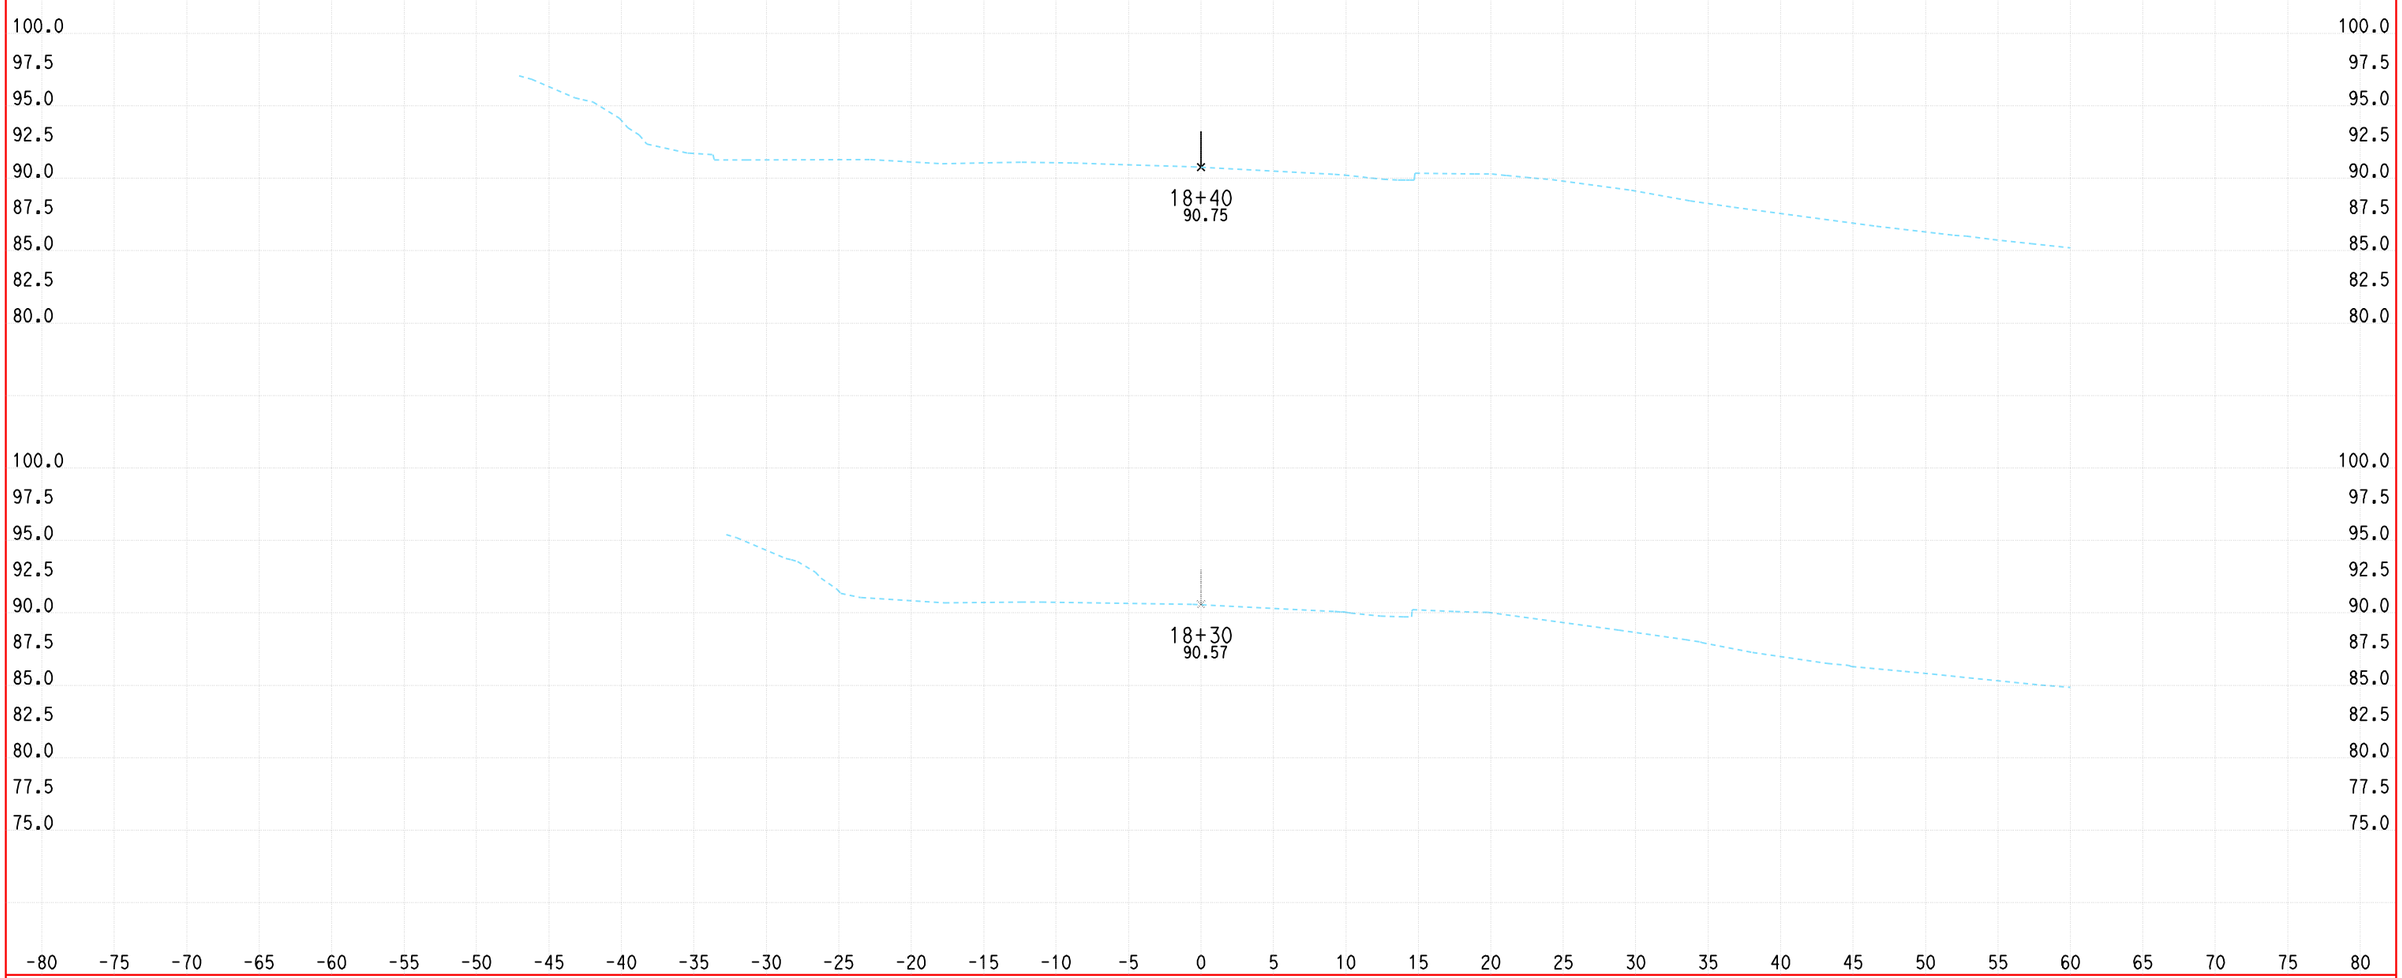


ALL DIMENSIONS ARE US SURVEY FEET

DATE: 1/19/2010

KC Project: 0802A File: D:\DoyleDR09\0802A\contract4\CONTRACT4\FINAL-X-SECT-9-21-09\sl-des.ear

SCALE: 1" = 5' Horiz.
1" = 5' Vert.

**SL1**
**CROSS SECTIONS**

# DESIGN STUDY ONLY

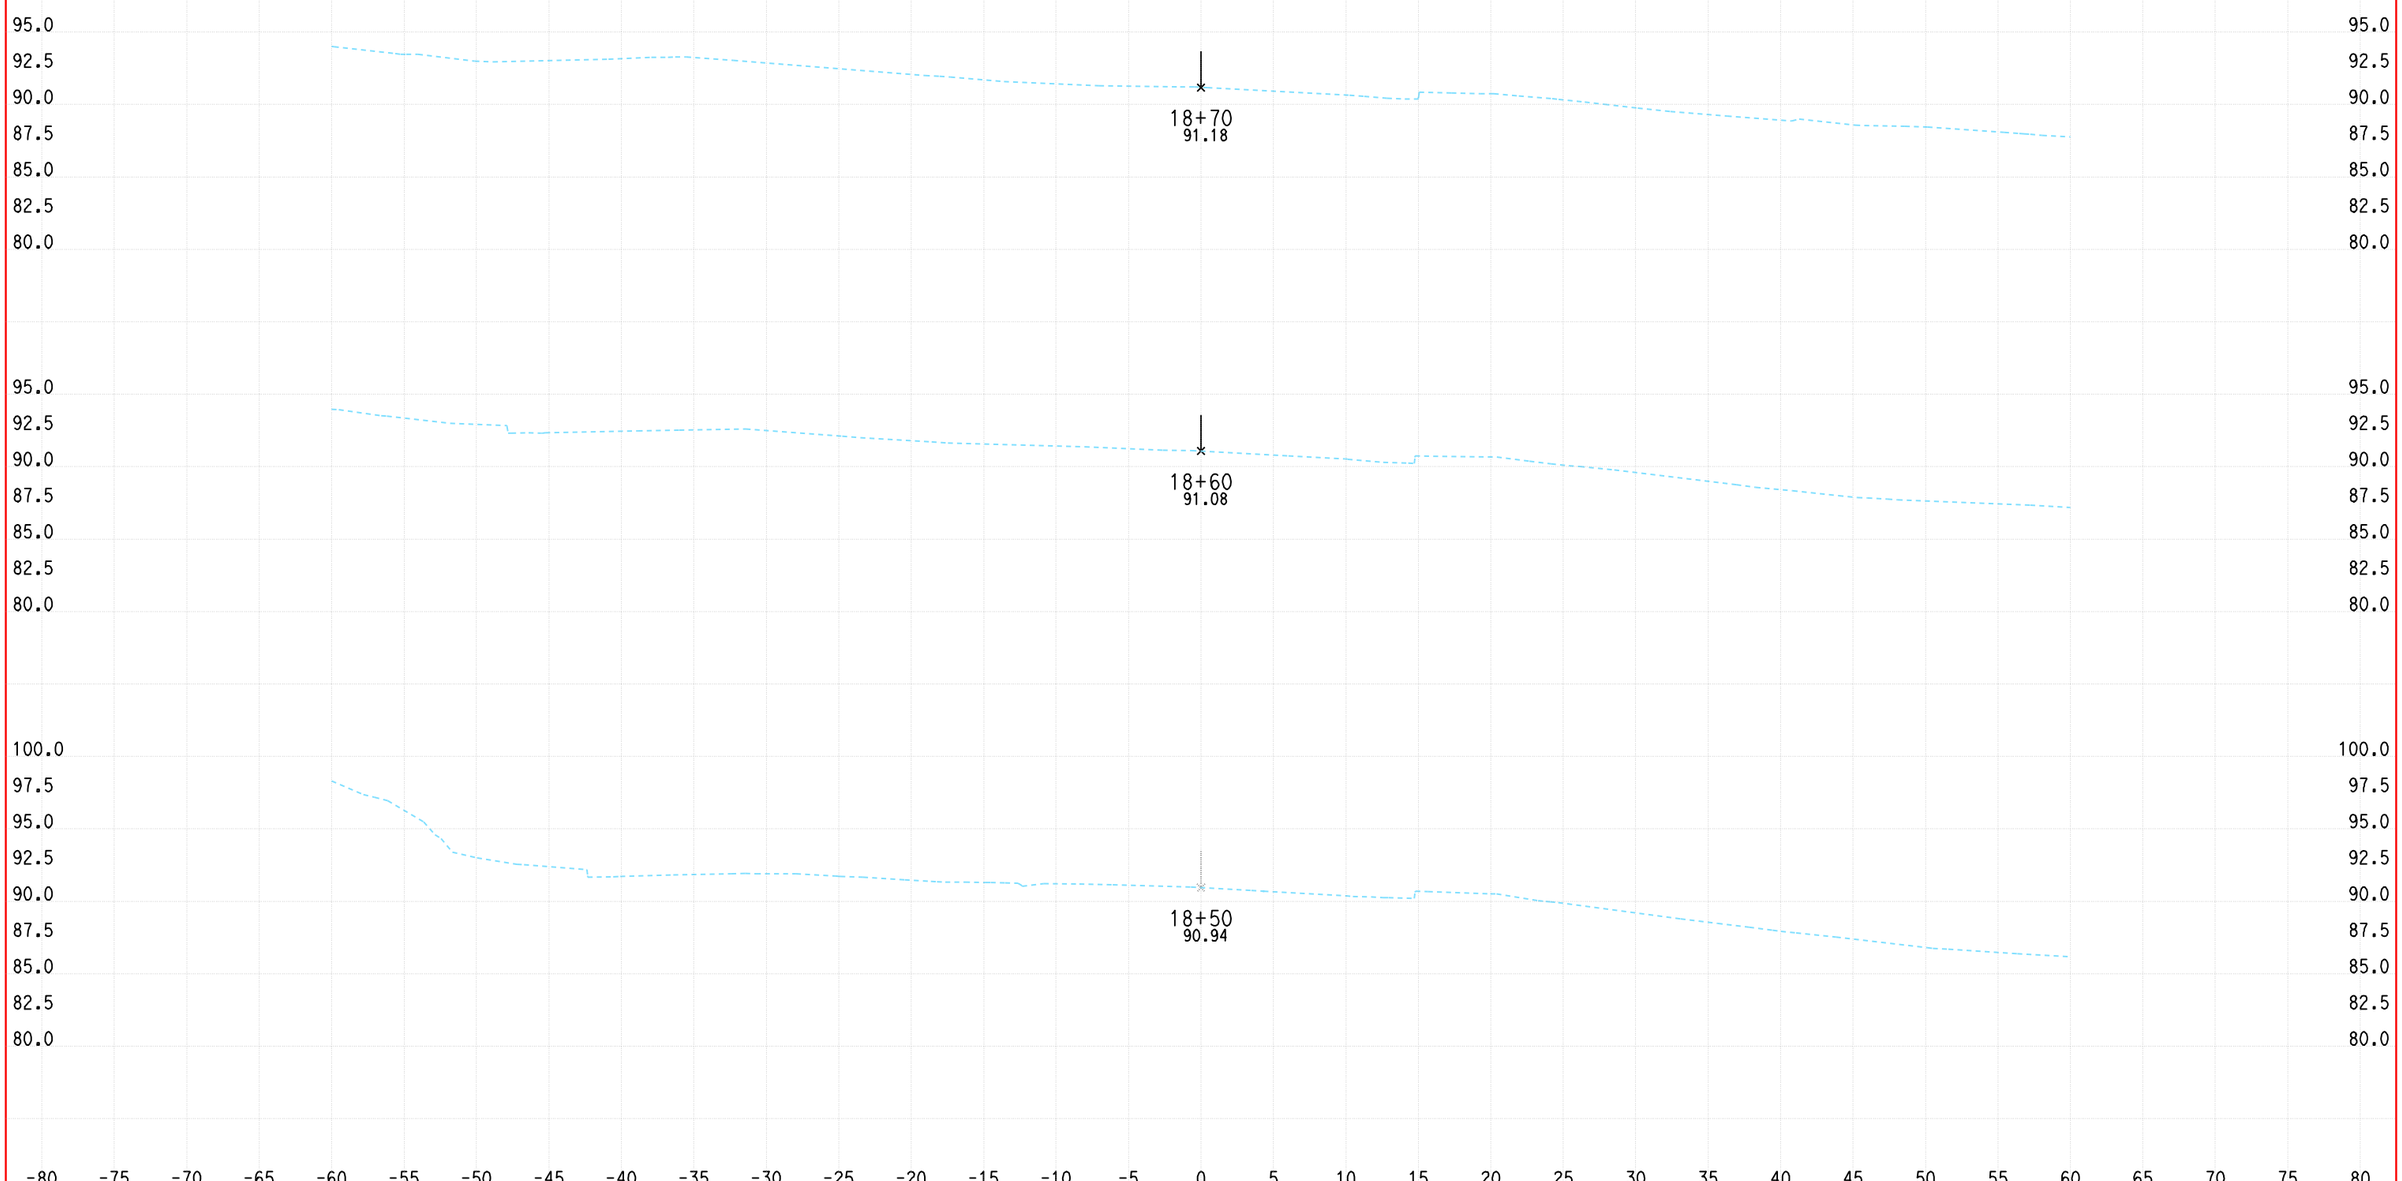


ALL DIMENSIONS ARE US SURVEY FEET

DATE: 1/19/2010

KC Project: 0802A File: D:\DoyleDR09\0802A\contract4\CONTRACT4\FINAL-X-SECT-9-21-09\sl-des.ear

SCALE: 1" = 5' Horiz.
1" = 5' Vert.

**SL1**
**CROSS SECTIONS**

# DESIGN STUDY ONLY

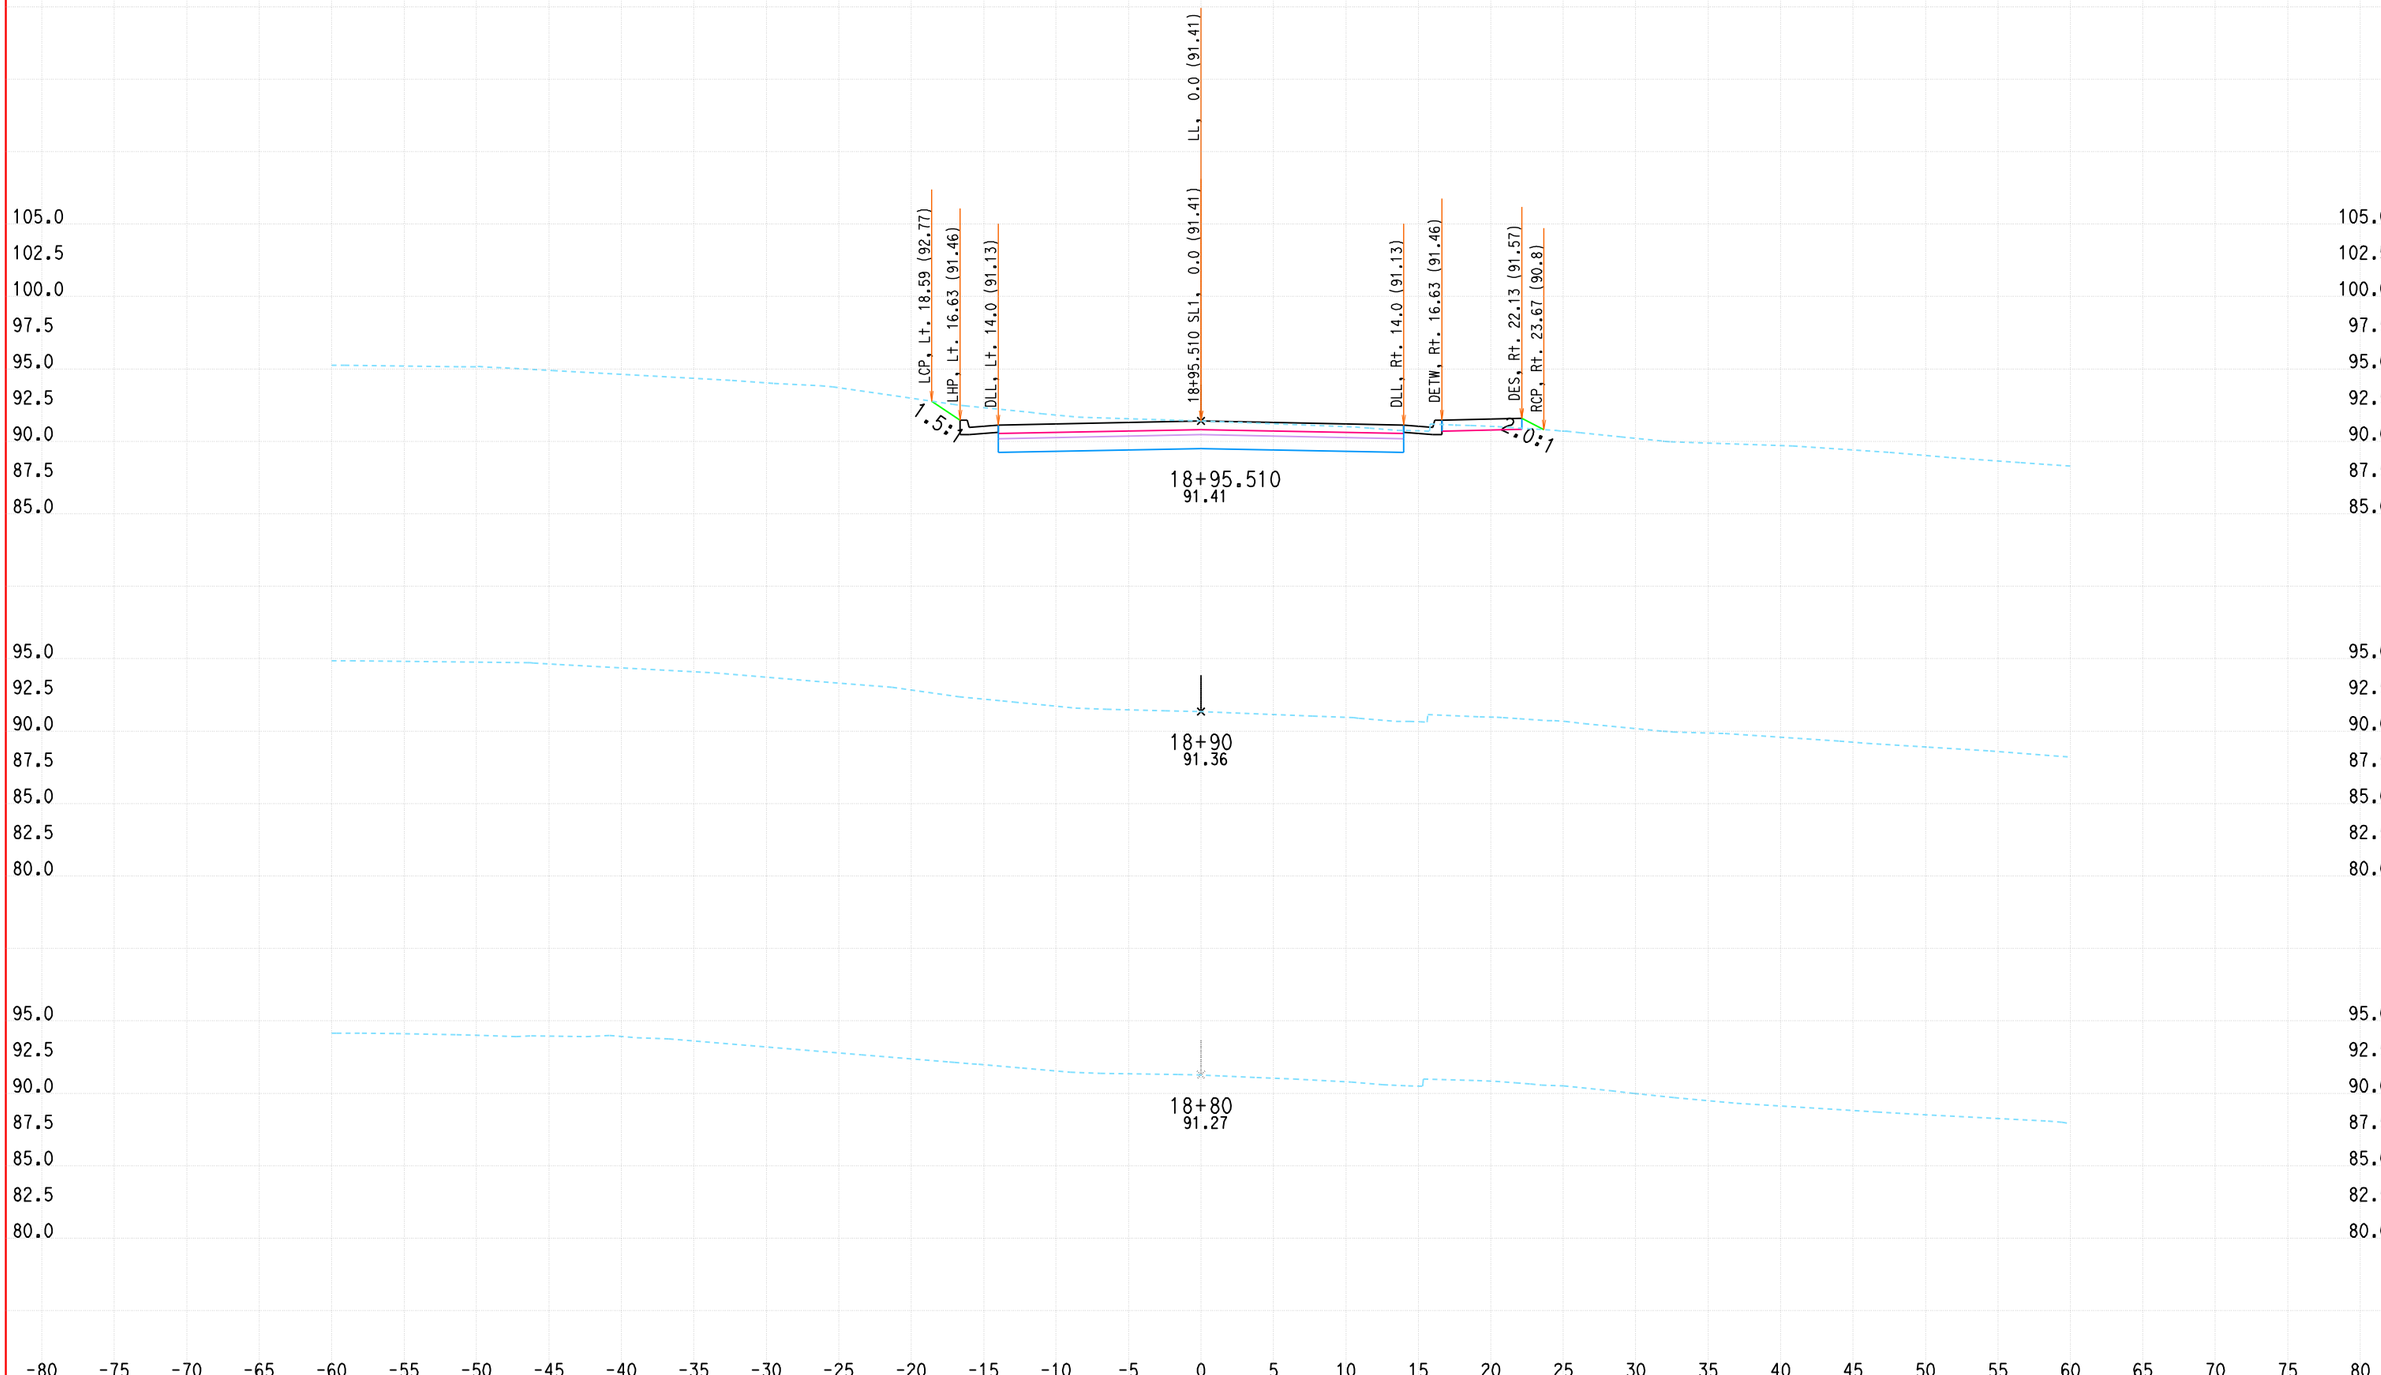


ALL DIMENSIONS ARE US SURVEY FEET

DATE: 1/19/2010

KC Project: 0802A File: D:\DoyleDR09\0802A\contract4\CONTRACT4\FINAL-X-SECT-9-21-09\sl-des.ear

SCALE: 1" = 5' Horiz.
1" = 5' Vert.

**SL1**
**CROSS SECTIONS**

# DESIGN STUDY ONLY

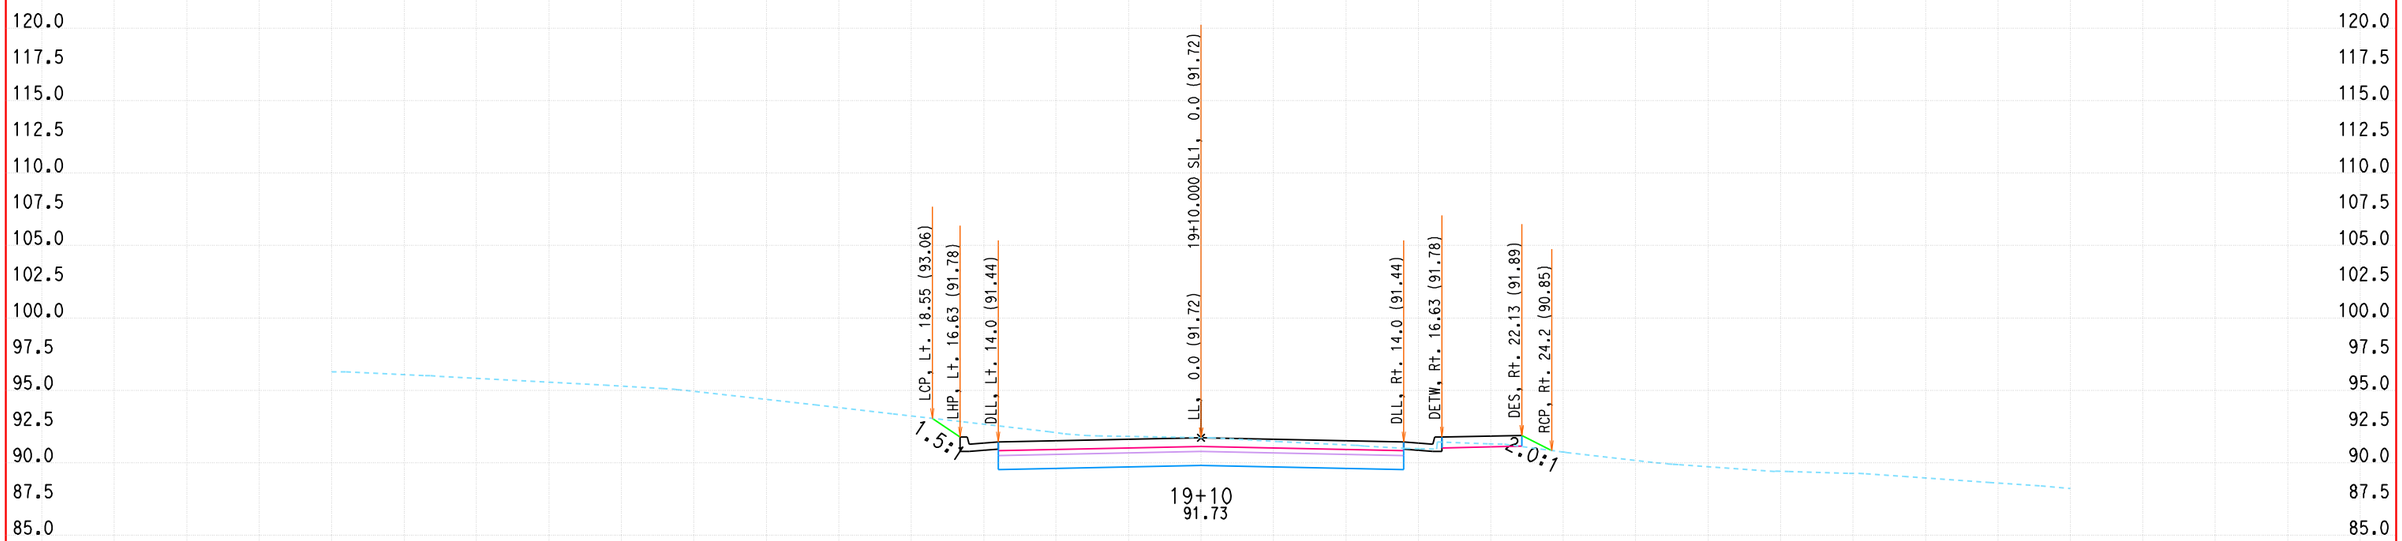


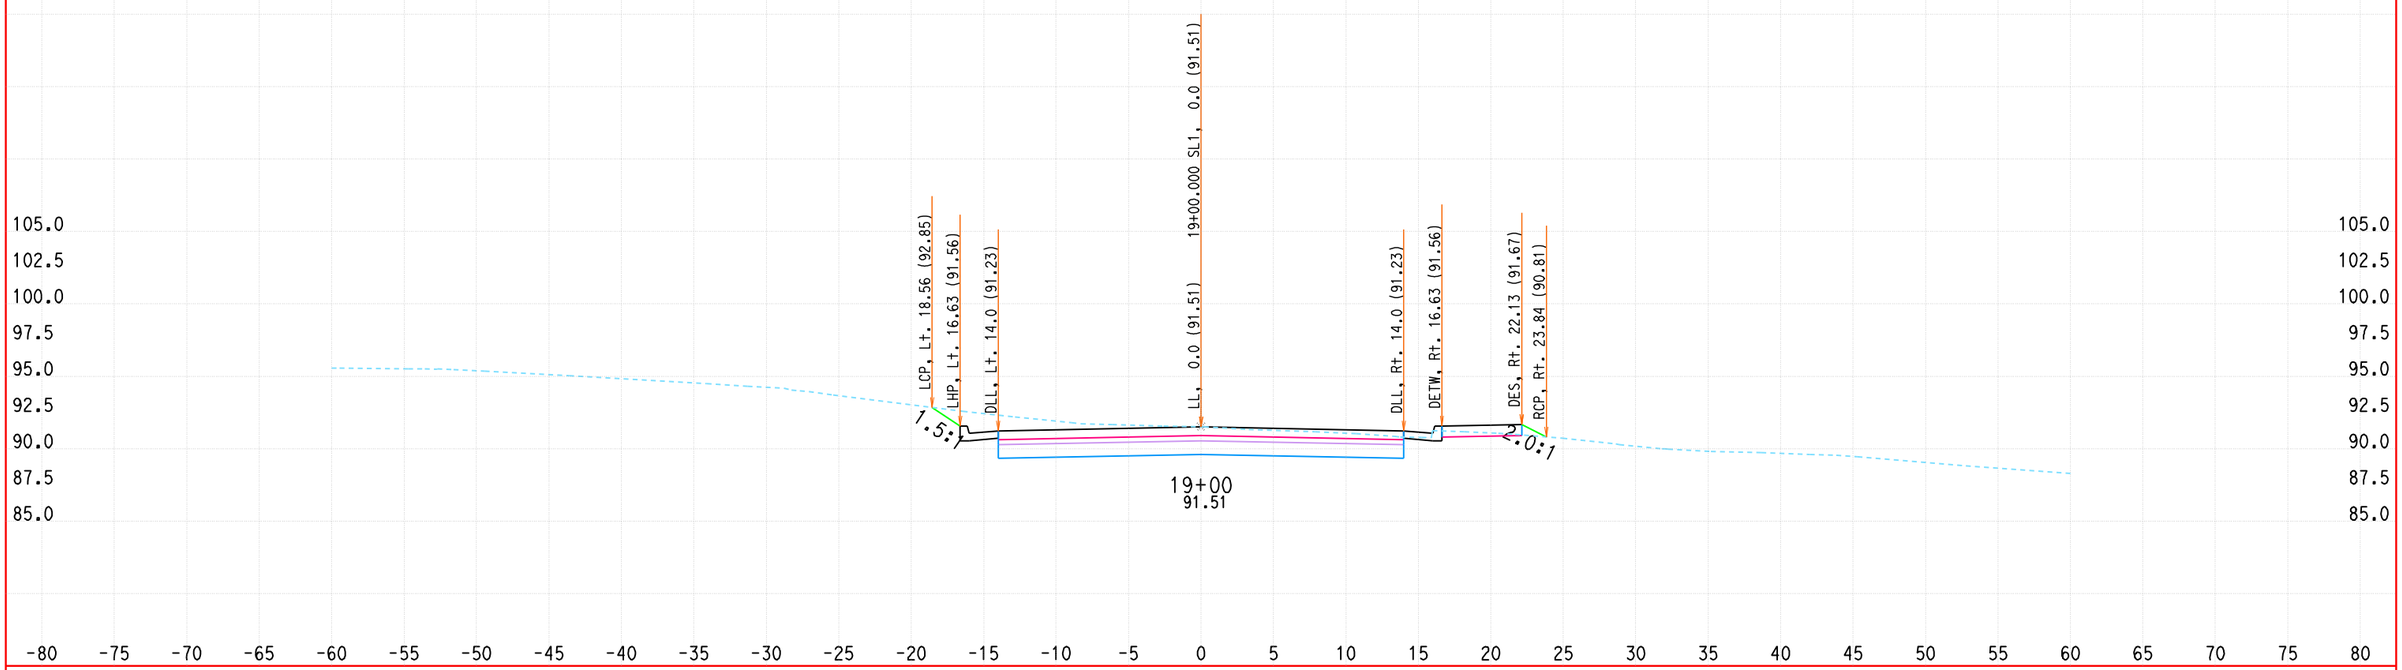


ALL DIMENSIONS ARE US SURVEY FEET

DATE: 1/19/2010

KC Project: 0802A File: D:\DoyleDR09\0802A\contract4\CONTRACT4\FINAL-X-SECT-9-21-09\sl-des.ear

SCALE: 1" = 5' Horiz.
1" = 5' Vert.

**SL1**
**CROSS SECTIONS**

DESIGN STUDY ONLY

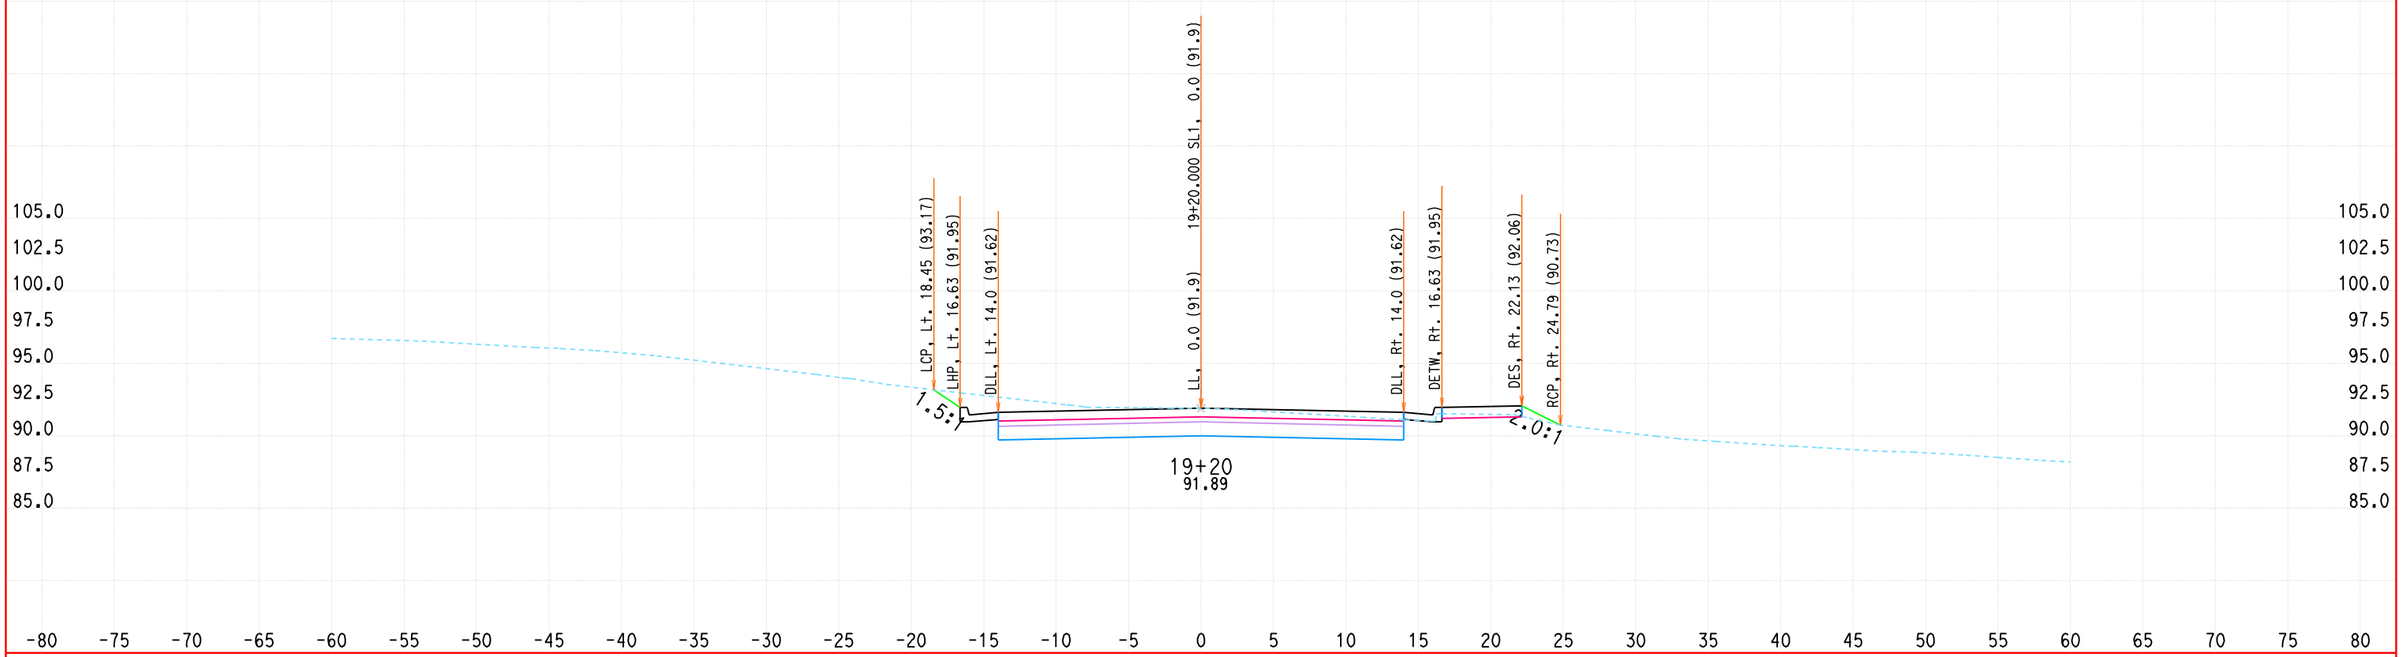


ALL DIMENSIONS ARE US SURVEY FEET

DATE: 1/19/2010

KC Project: 0802A File: D:\DoyleDR09\0802A\contract4\CONTRACT4\FINAL-X-SECT-9-21-09\sl-des.ear

SCALE: 1" = 5' Horiz.
1" = 5' Vert.

**SL1**
**CROSS SECTIONS**

# DESIGN STUDY ONLY

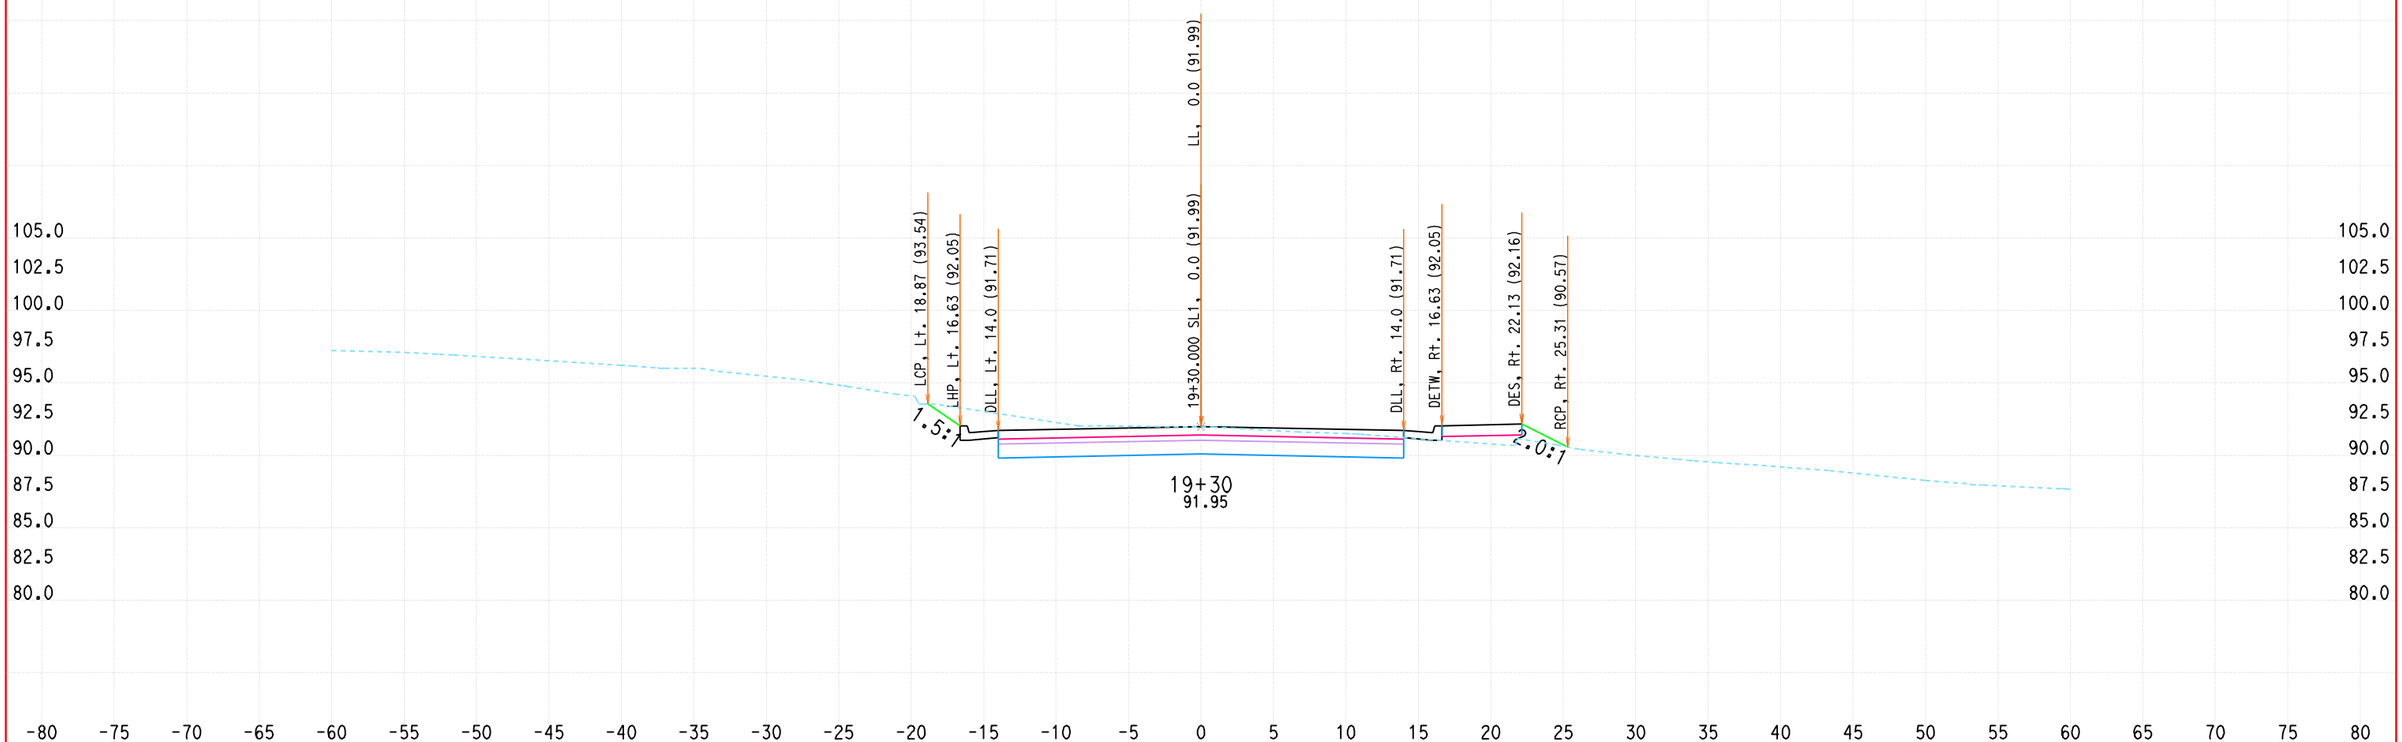


ALL DIMENSIONS ARE US SURVEY FEET

DATE: 1/19/2010

KC Project: 0802A File: D:\DoyleDR09\0802A\contract4\CONTRACT4\FINAL-X-SECT-9-21-09\sl-des.ear

SCALE: 1" = 5' Horiz.
1" = 5' Vert.

**SL1**
**CROSS SECTIONS**

# DESIGN STUDY ONLY

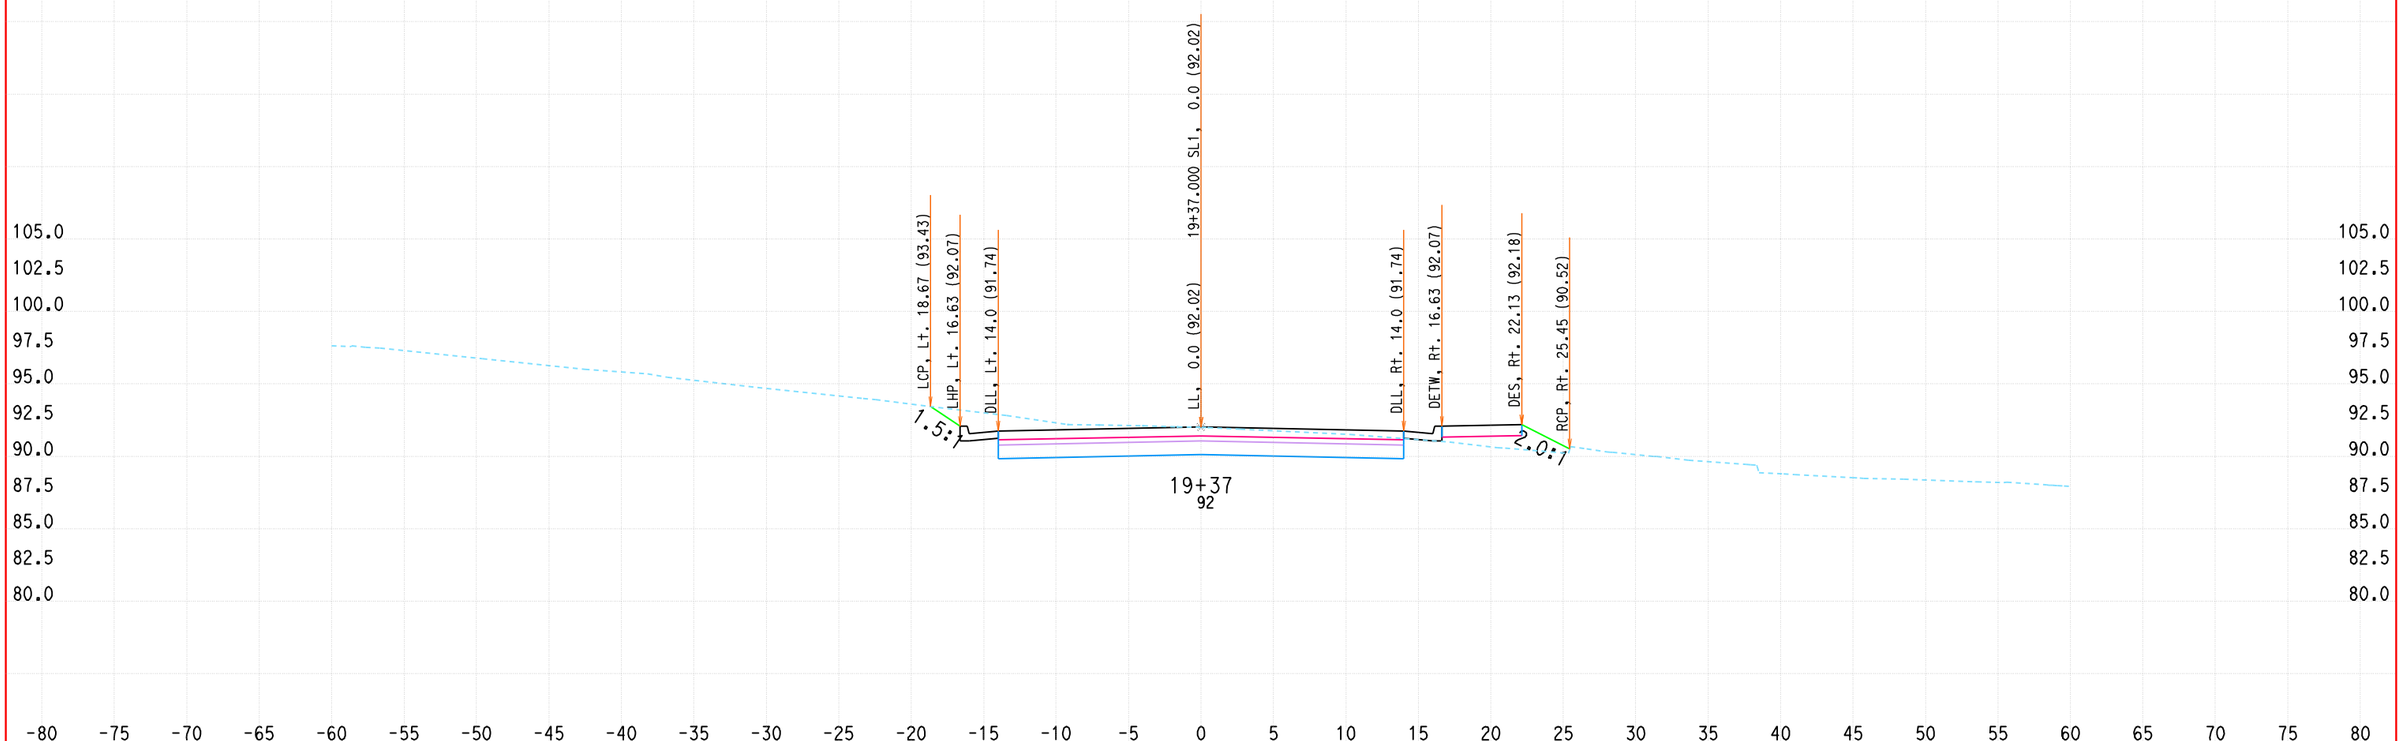


ALL DIMENSIONS ARE US SURVEY FEET

DATE: 1/19/2010

KC Project: 0802A File: D:\DoyleDR09\0802A\contract4\CONTRACT4\FINAL-X-SECT-9-21-09\sl-des.ear

SCALE: 1" = 5' Horiz.
1" = 5' Vert.

**SL1**
**CROSS SECTIONS**

DESIGN STUDY ONLY

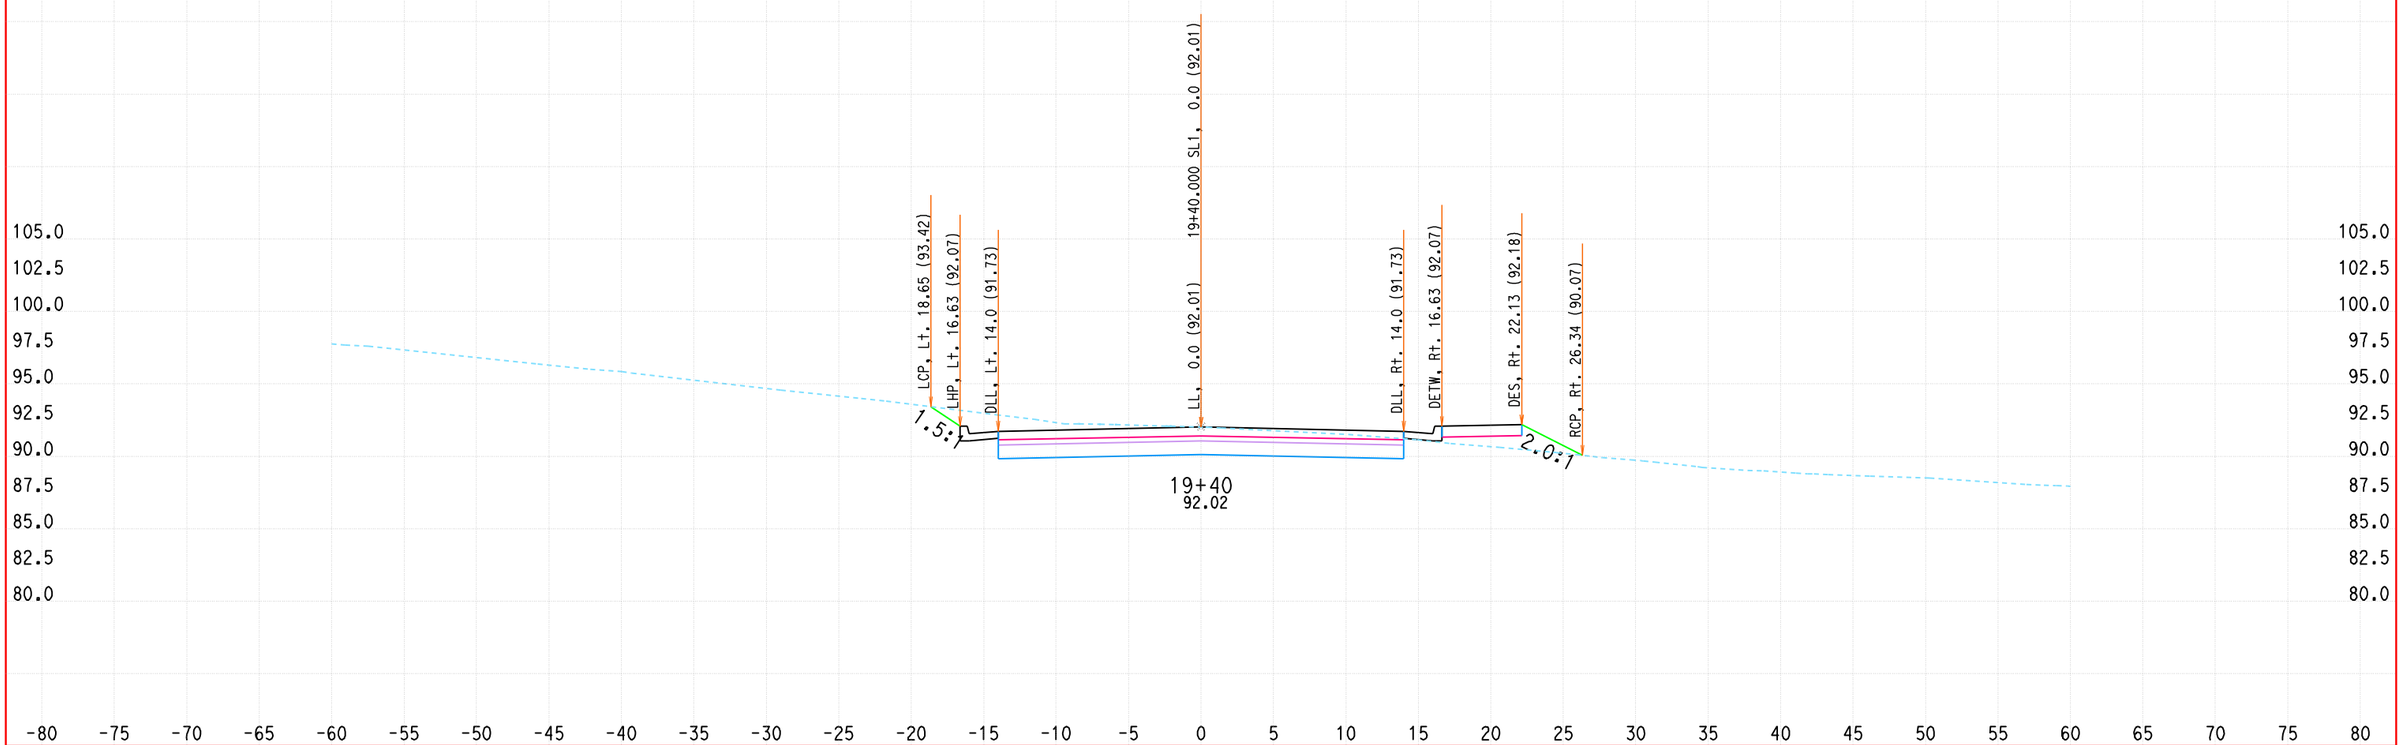


ALL DIMENSIONS ARE US SURVEY FEET

DATE: 1/19/2010

KC Project: 0802A File: D:\DoyleDR09\0802A\contract4\CONTRACT4\FINAL-X-SECT-9-21-09\sl-des.ear

SCALE: 1" = 5' Horiz.
1" = 5' Vert.

**SL1**
**CROSS SECTIONS**

DESIGN STUDY ONLY

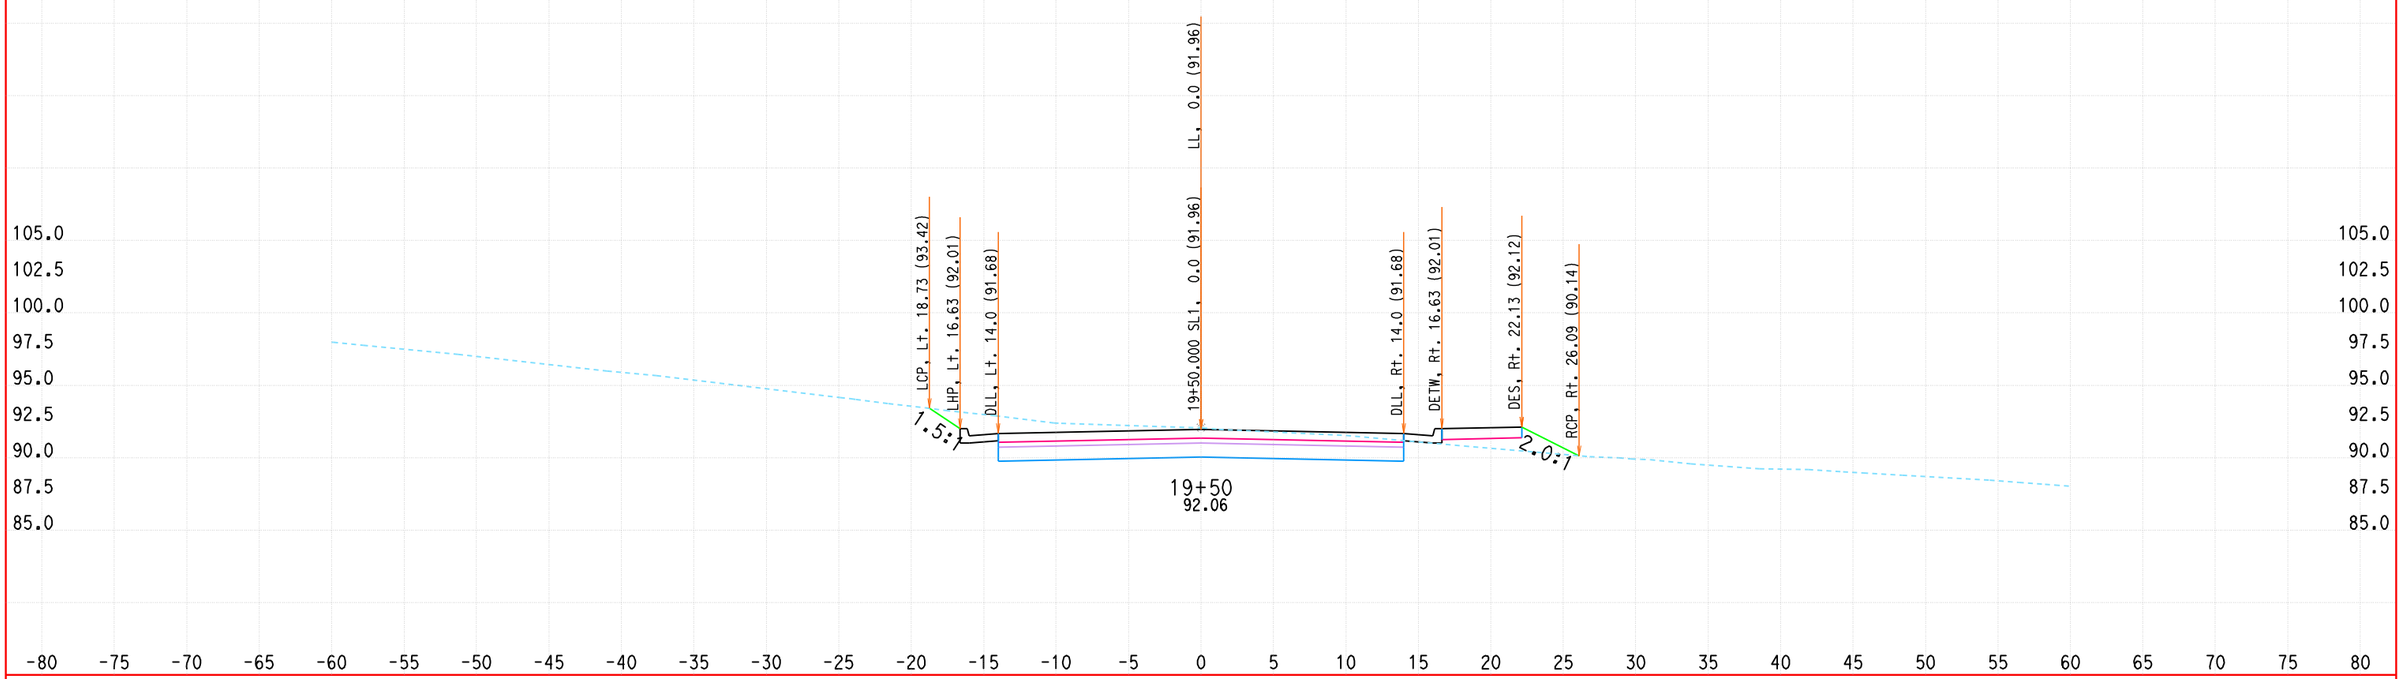


ALL DIMENSIONS ARE US SURVEY FEET

DATE: 1/19/2010

KC Project: 0802A File: D:\DoyleDR09\0802A\contract4\CONTRACT4\FINAL-X-SECT-9-21-09\sl-des.ear

SCALE: 1" = 5' Horiz.
1" = 5' Vert.

**SL1**
**CROSS SECTIONS**

DESIGN STUDY ONLY

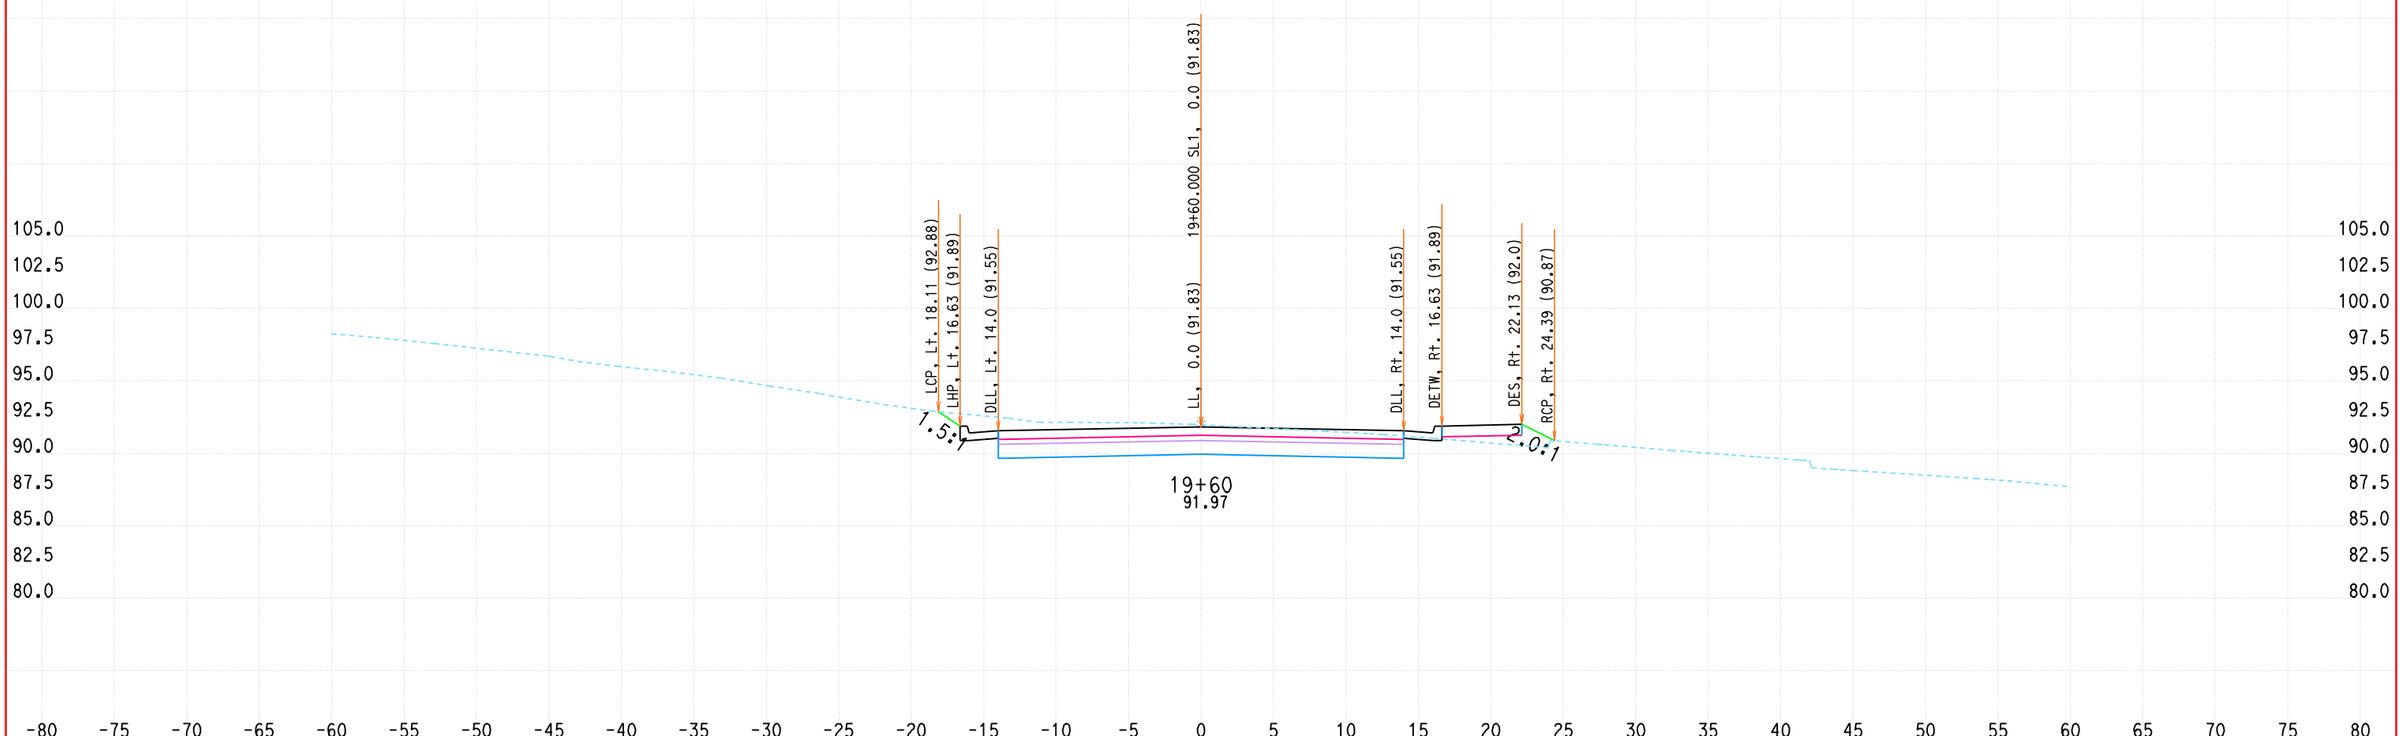


ALL DIMENSIONS ARE US SURVEY FEET

DATE: 1/19/2010

KC Project: 0802A File: D:\DoyleDR09\0802A\contract4\CONTRACT4\FINAL-X-SECT-9-21-09\sl-des.ear

SCALE: 1" = 5' Horiz.
1" = 5' Vert.

**SL1**
**CROSS SECTIONS**

# DESIGN STUDY ONLY

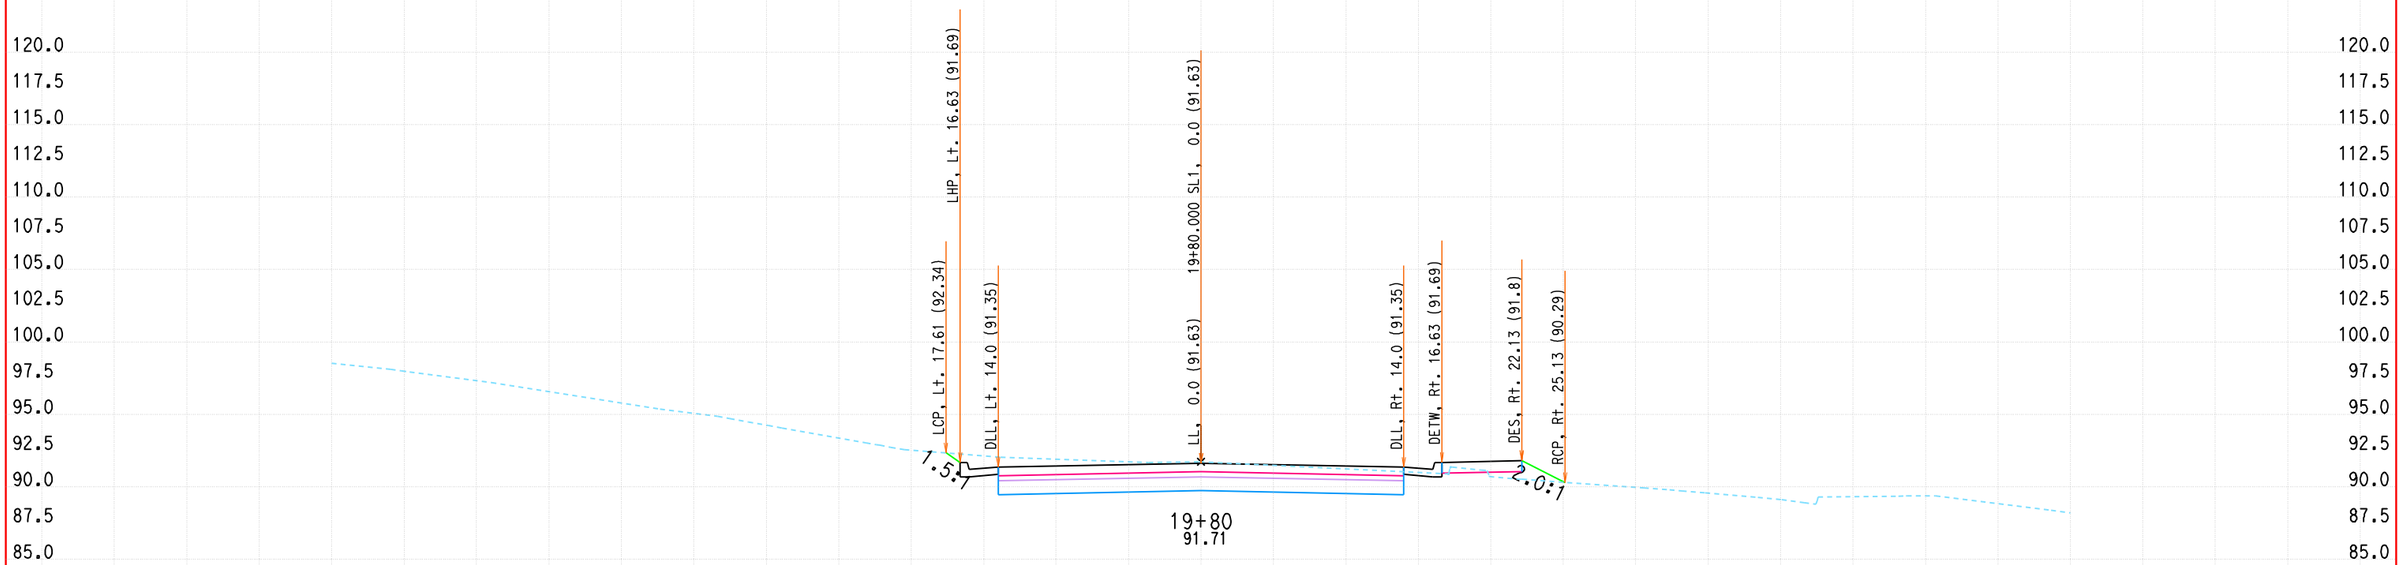


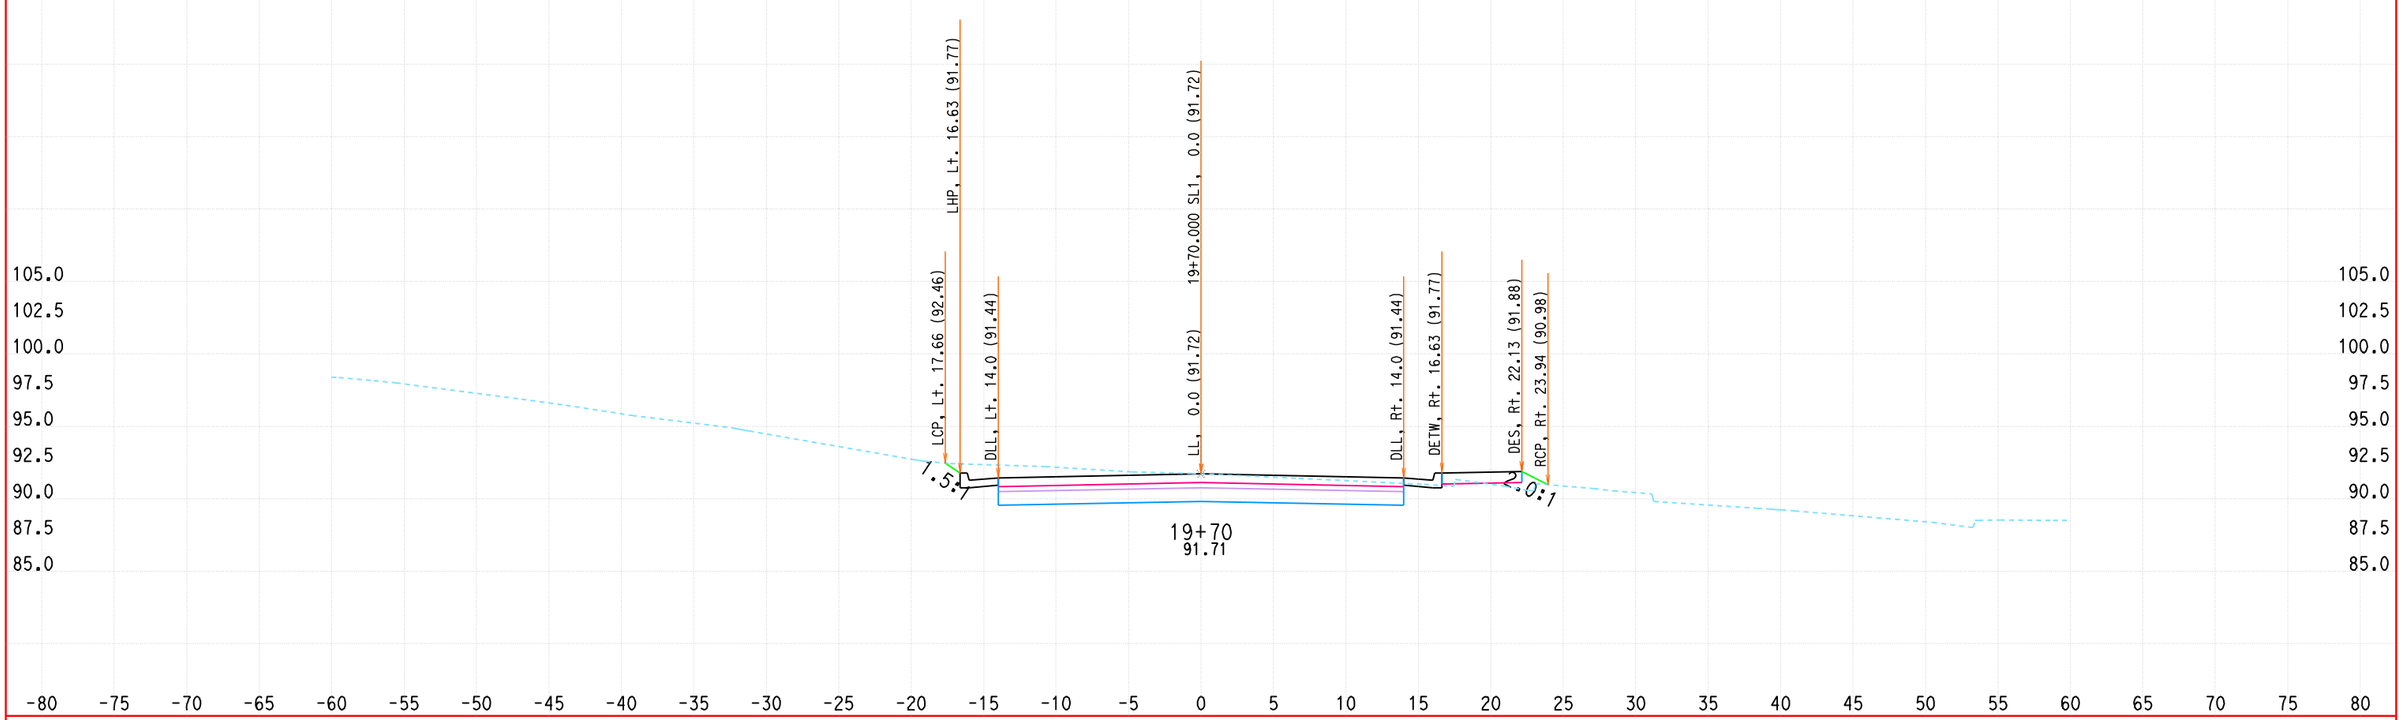


ALL DIMENSIONS ARE US SURVEY FEET

DATE: 1/19/2010

KC Project: 0802A File: D:\DoyleDR09\0802A\contract4\CONTRACT4\FINAL-X-SECT-9-21-09\sl-des.ear

SCALE: 1" = 5' Horiz.
1" = 5' Vert.

**SL1**
**CROSS SECTIONS**

DESIGN STUDY ONLY

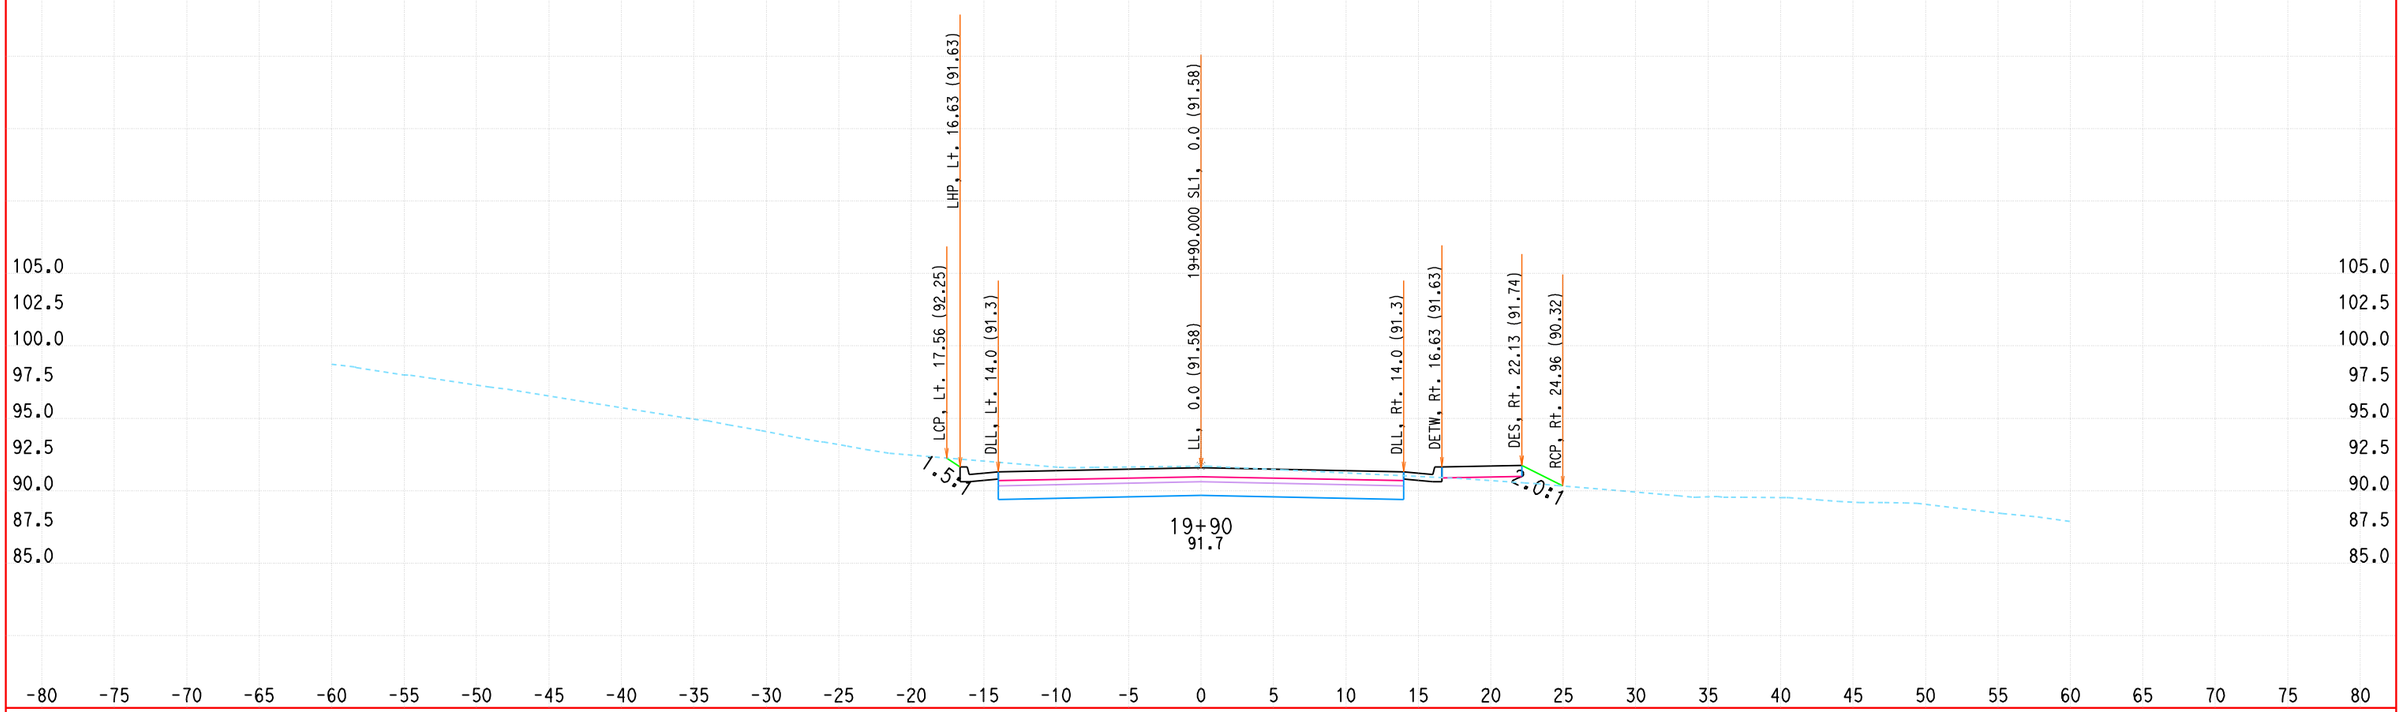


ALL DIMENSIONS ARE US SURVEY FEET

DATE: 1/19/2010

KC Project: 0802A File: D:\DoyleDR09\0802A\contract4\CONTRACT4\FINAL-X-SECT-9-21-09\sl-des.ear

SCALE: 1" = 5' Horiz.
1" = 5' Vert.

**SL1**
**CROSS SECTIONS**

DESIGN STUDY ONLY

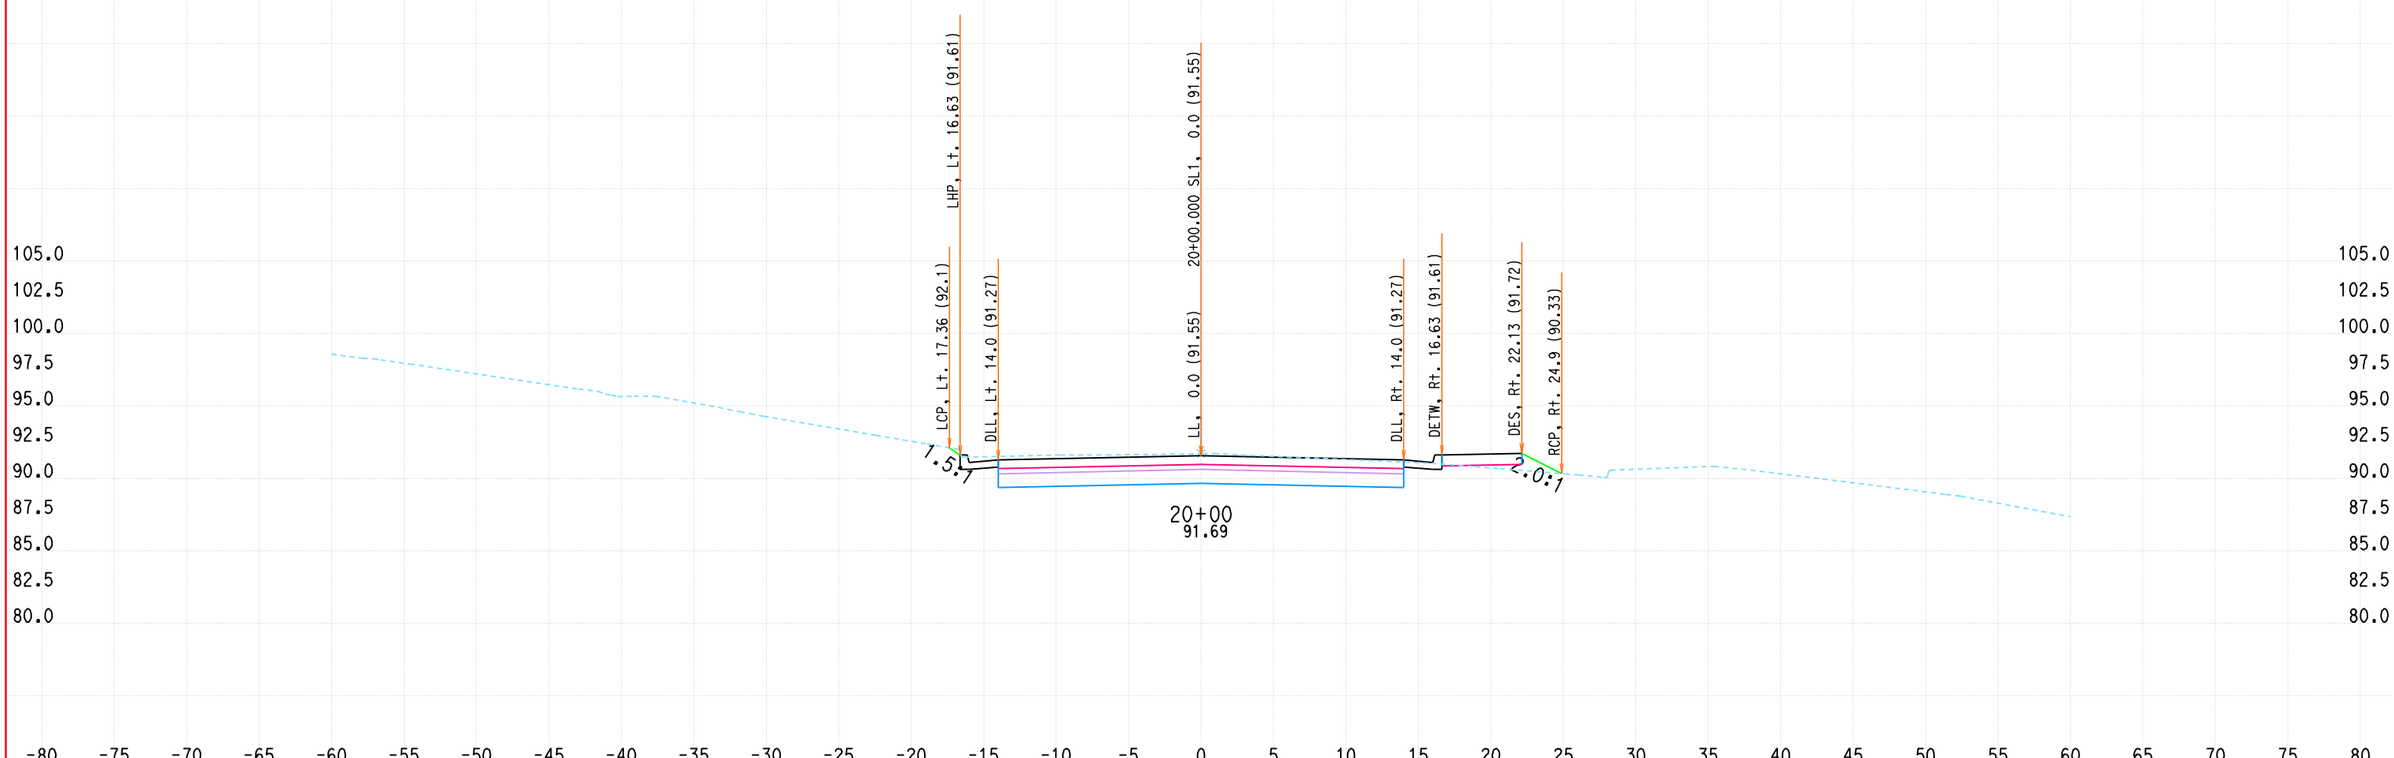


ALL DIMENSIONS ARE US SURVEY FEET

DATE: 1/19/2010

KC Project: 0802A File: D:\DoyleDR09\0802A\contract4\CONTRACT4\FINAL-X-SECT-9-21-09\sl-des.ear

SCALE: 1" = 5' Horiz.
1" = 5' Vert.

**SL1**
**CROSS SECTIONS**

DESIGN STUDY ONLY

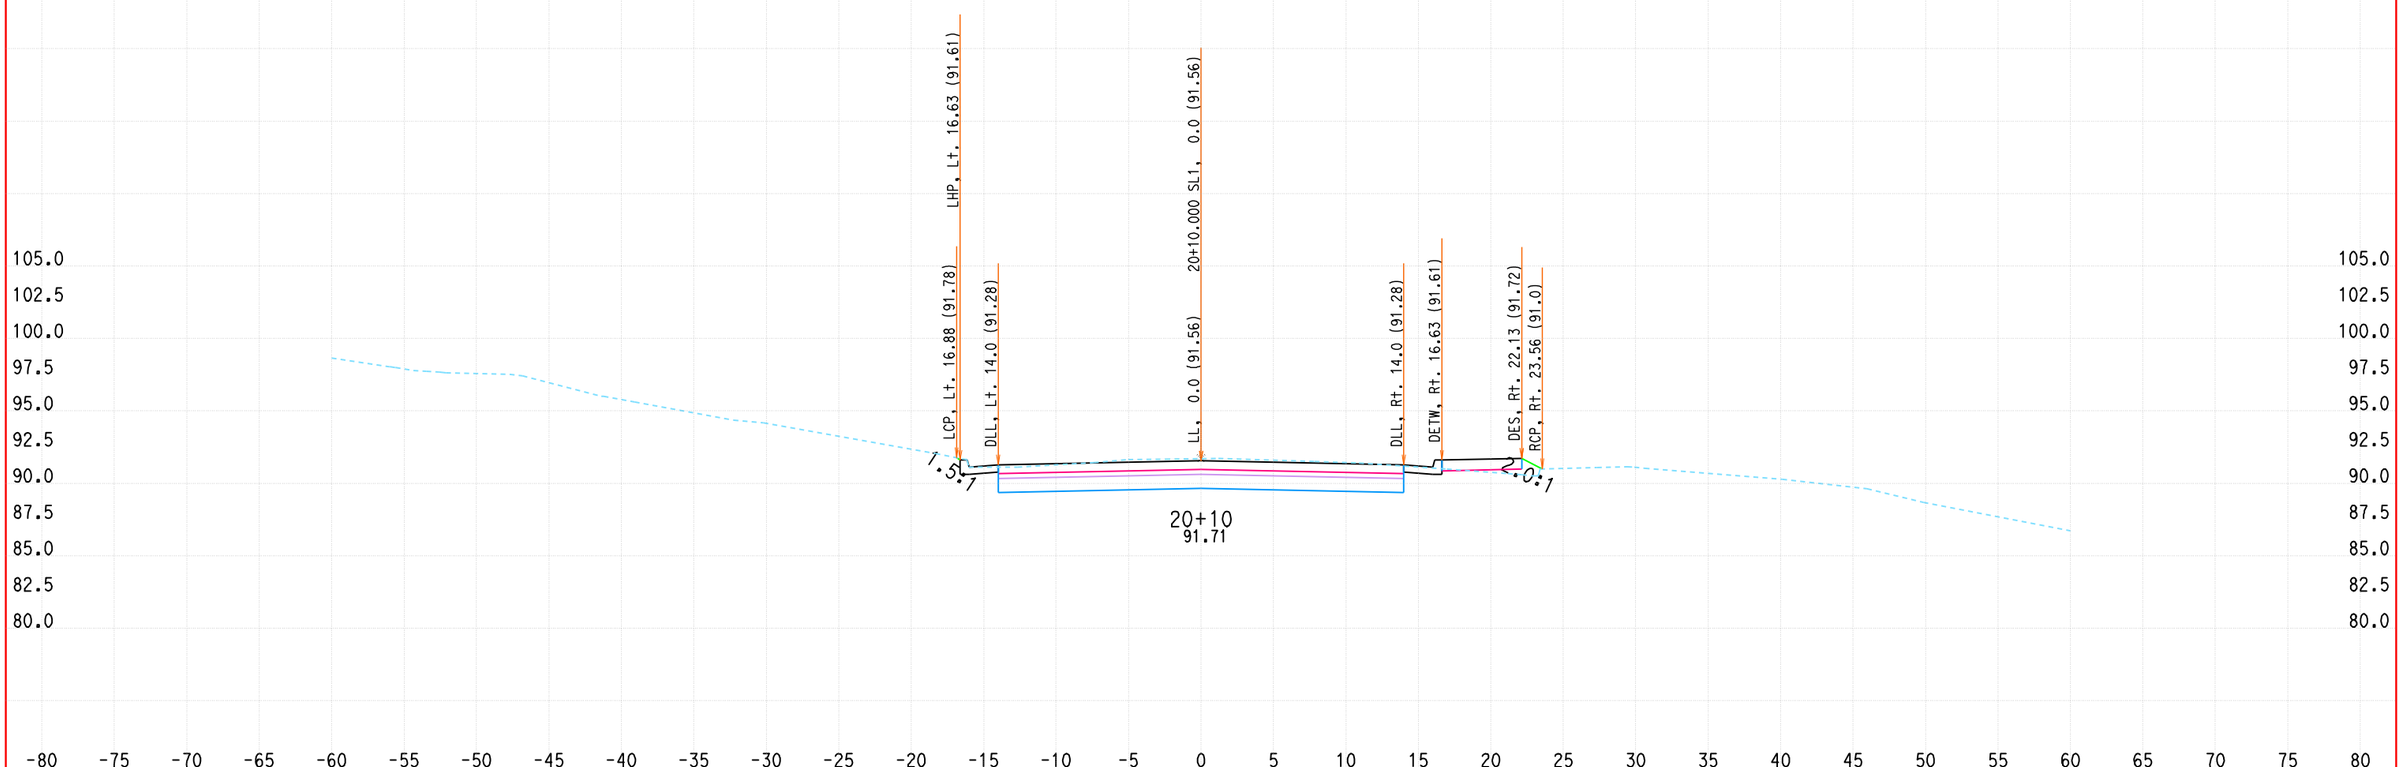


ALL DIMENSIONS ARE US SURVEY FEET

DATE: 1/19/2010

KC Project: 0802A File: D:\DoyleDR09\0802A\contract4\CONTRACT4\FINAL-X-SECT-9-21-09\sl-des.ear

SCALE: 1" = 5' Horiz.
1" = 5' Vert.

**SL1**
**CROSS SECTIONS**

DESIGN STUDY ONLY

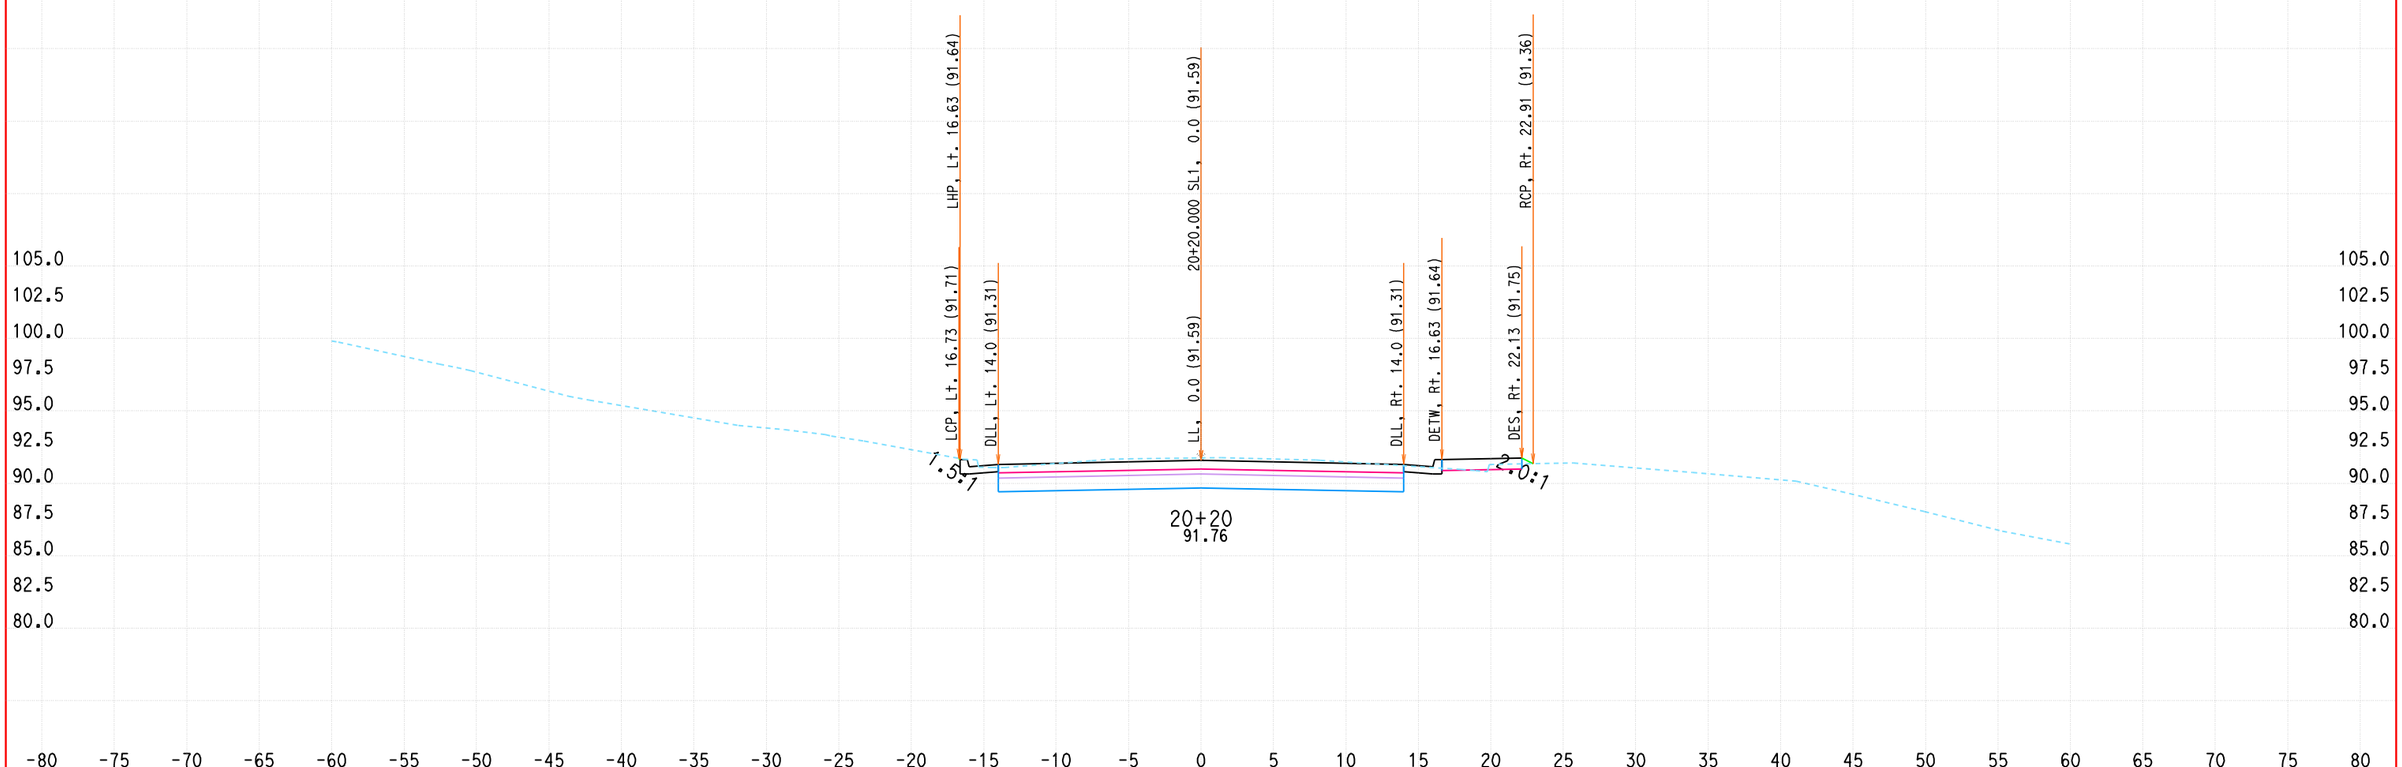


ALL DIMENSIONS ARE US SURVEY FEET

DATE: 1/19/2010

KC Project: 0802A File: D:\DoyleDR09\0802A\contract4\CONTRACT4\FINAL-X-SECT-9-21-09\sl-des.ear

SCALE: 1" = 5' Horiz.
1" = 5' Vert.

**SL1**
**CROSS SECTIONS**

# DESIGN STUDY ONLY

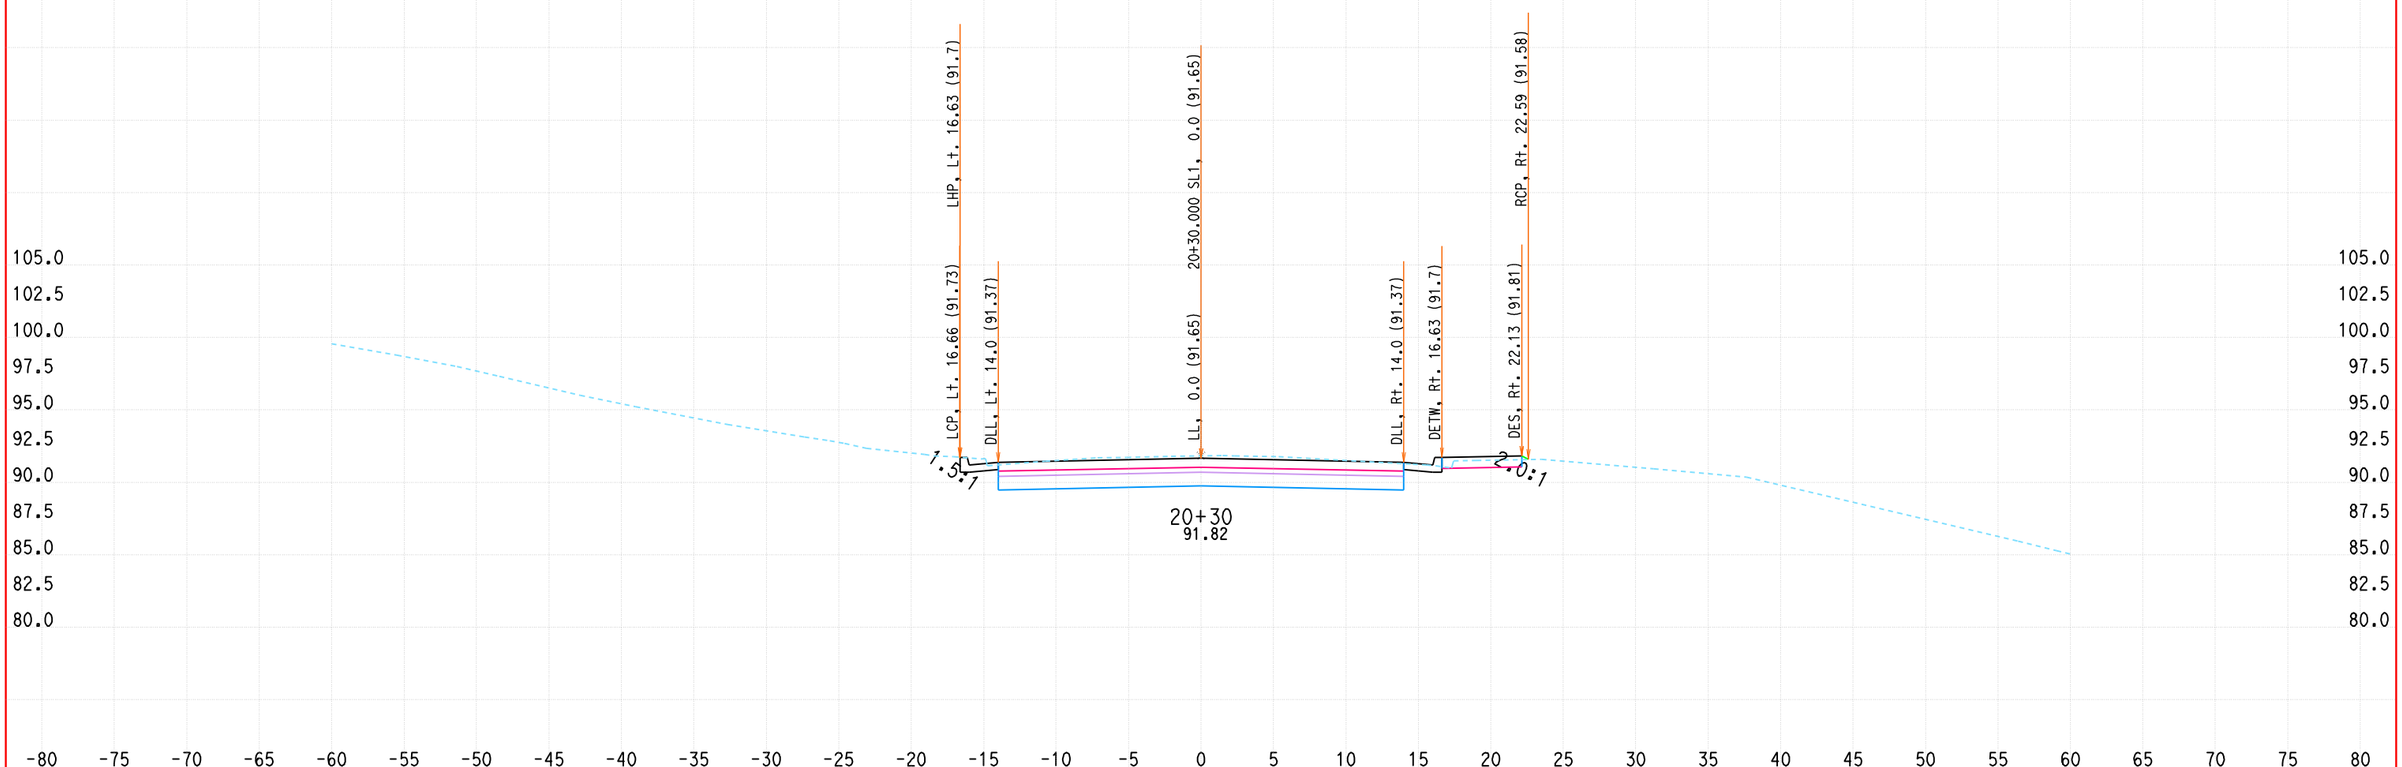


ALL DIMENSIONS ARE US SURVEY FEET

DATE: 1/19/2010

KC Project: 0802A File: D:\DoyleDR09\0802A\contract4\CONTRACT4\FINAL-X-SECT-9-21-09\sl-des.ear

SCALE: 1" = 5' Horiz.
1" = 5' Vert.

**SL1**
**CROSS SECTIONS**

# DESIGN STUDY ONLY

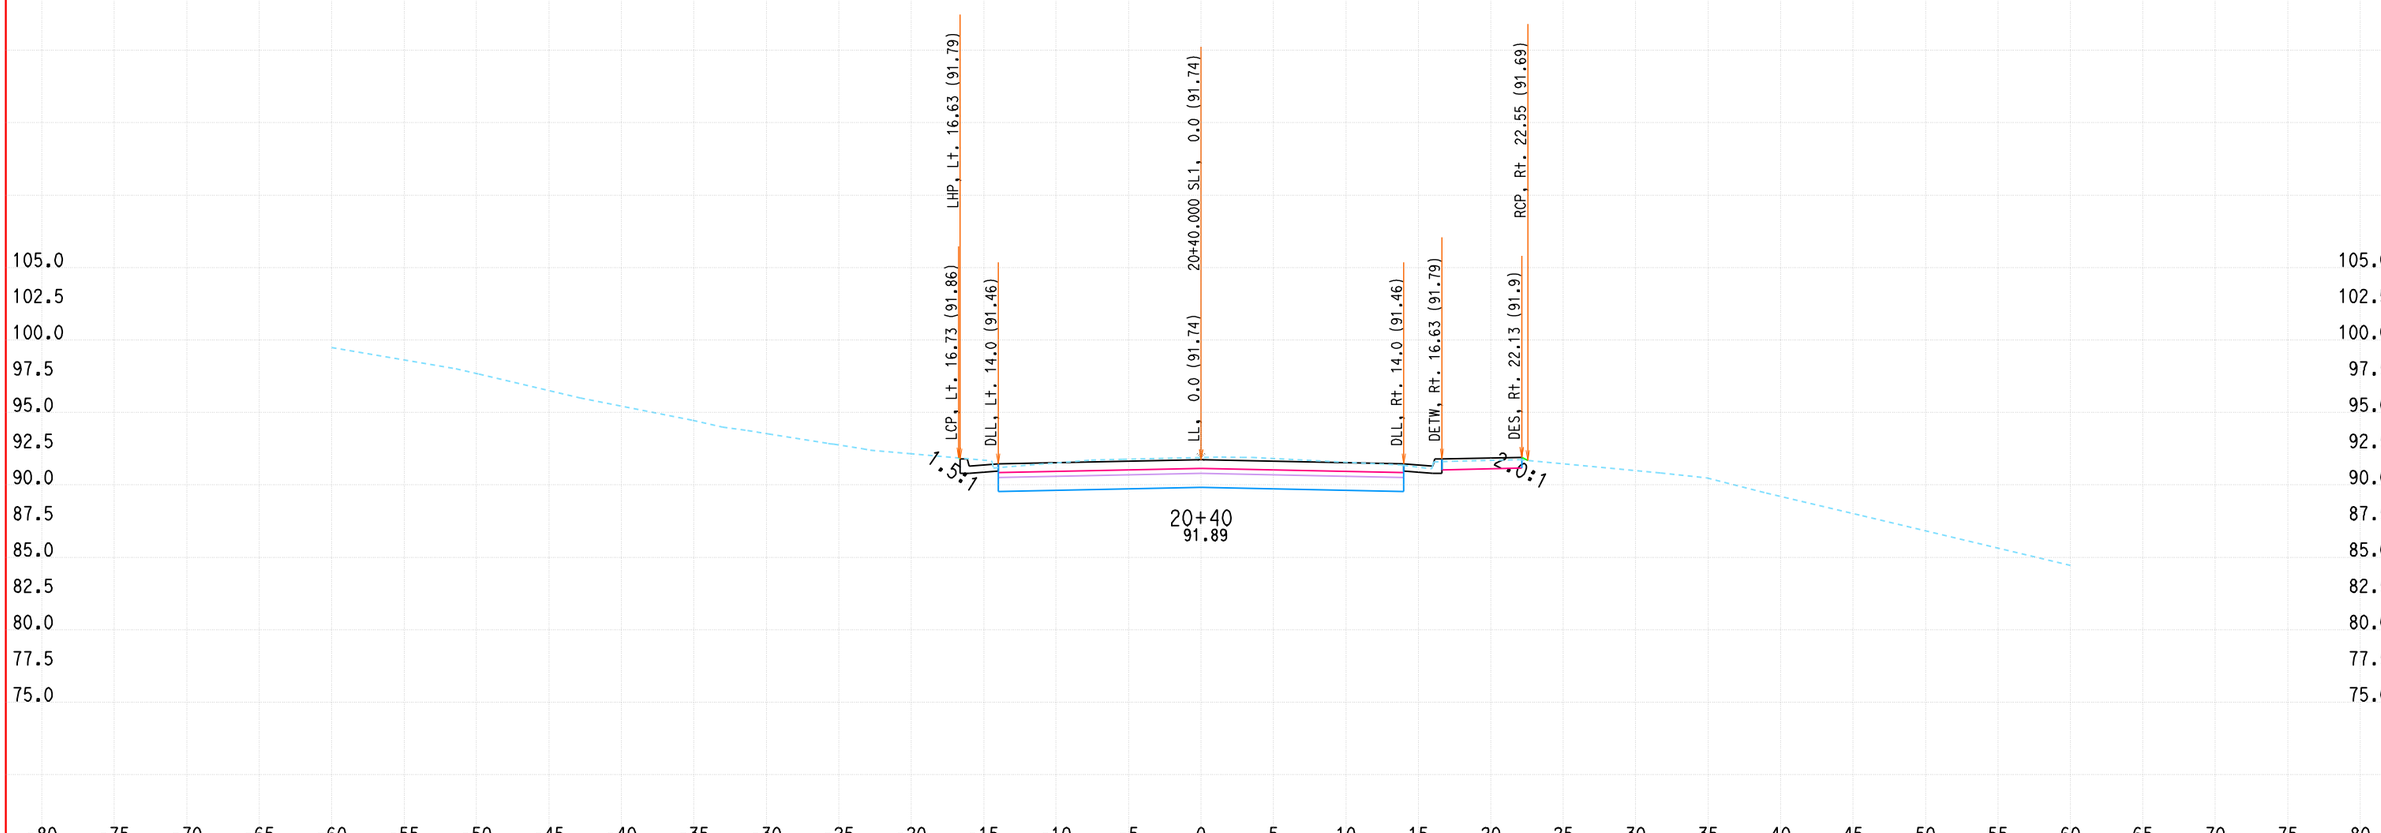


ALL DIMENSIONS ARE US SURVEY FEET

DATE: 1/19/2010

KC Project: 0802A File: D:\DoyleDR09\0802A\contract4\CONTRACT4\FINAL-X-SECT-9-21-09\sl-des.ear

SCALE: 1" = 5' Horiz.
1" = 5' Vert.

**SL1**
**CROSS SECTIONS**

# DESIGN STUDY ONLY

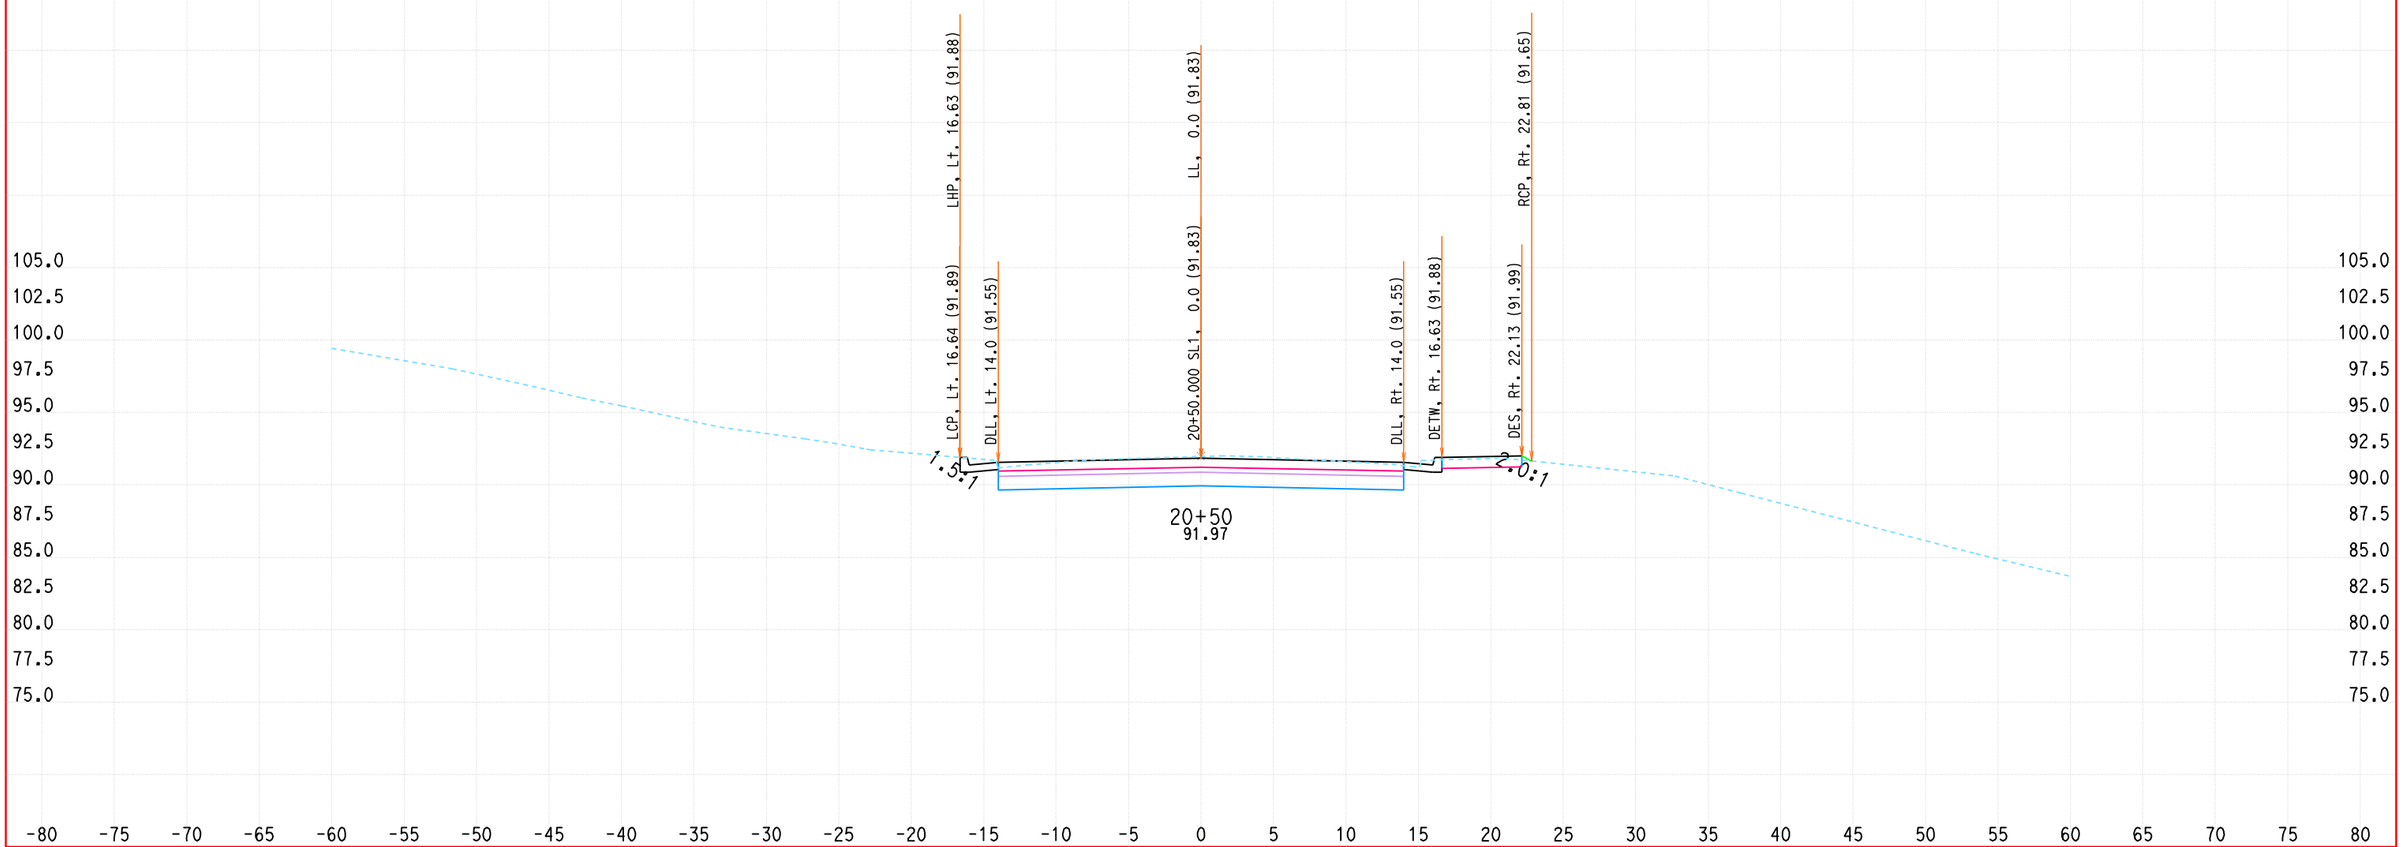


ALL DIMENSIONS ARE US SURVEY FEET

DATE: 1/19/2010

KC Project: 0802A File: D:\DoyleDR09\0802A\contract4\CONTRACT4\FINAL-X-SECT-9-21-09\sl-des.ear

SCALE: 1" = 5' Horiz.
1" = 5' Vert.

**SL1**
**CROSS SECTIONS**

# DESIGN STUDY ONLY

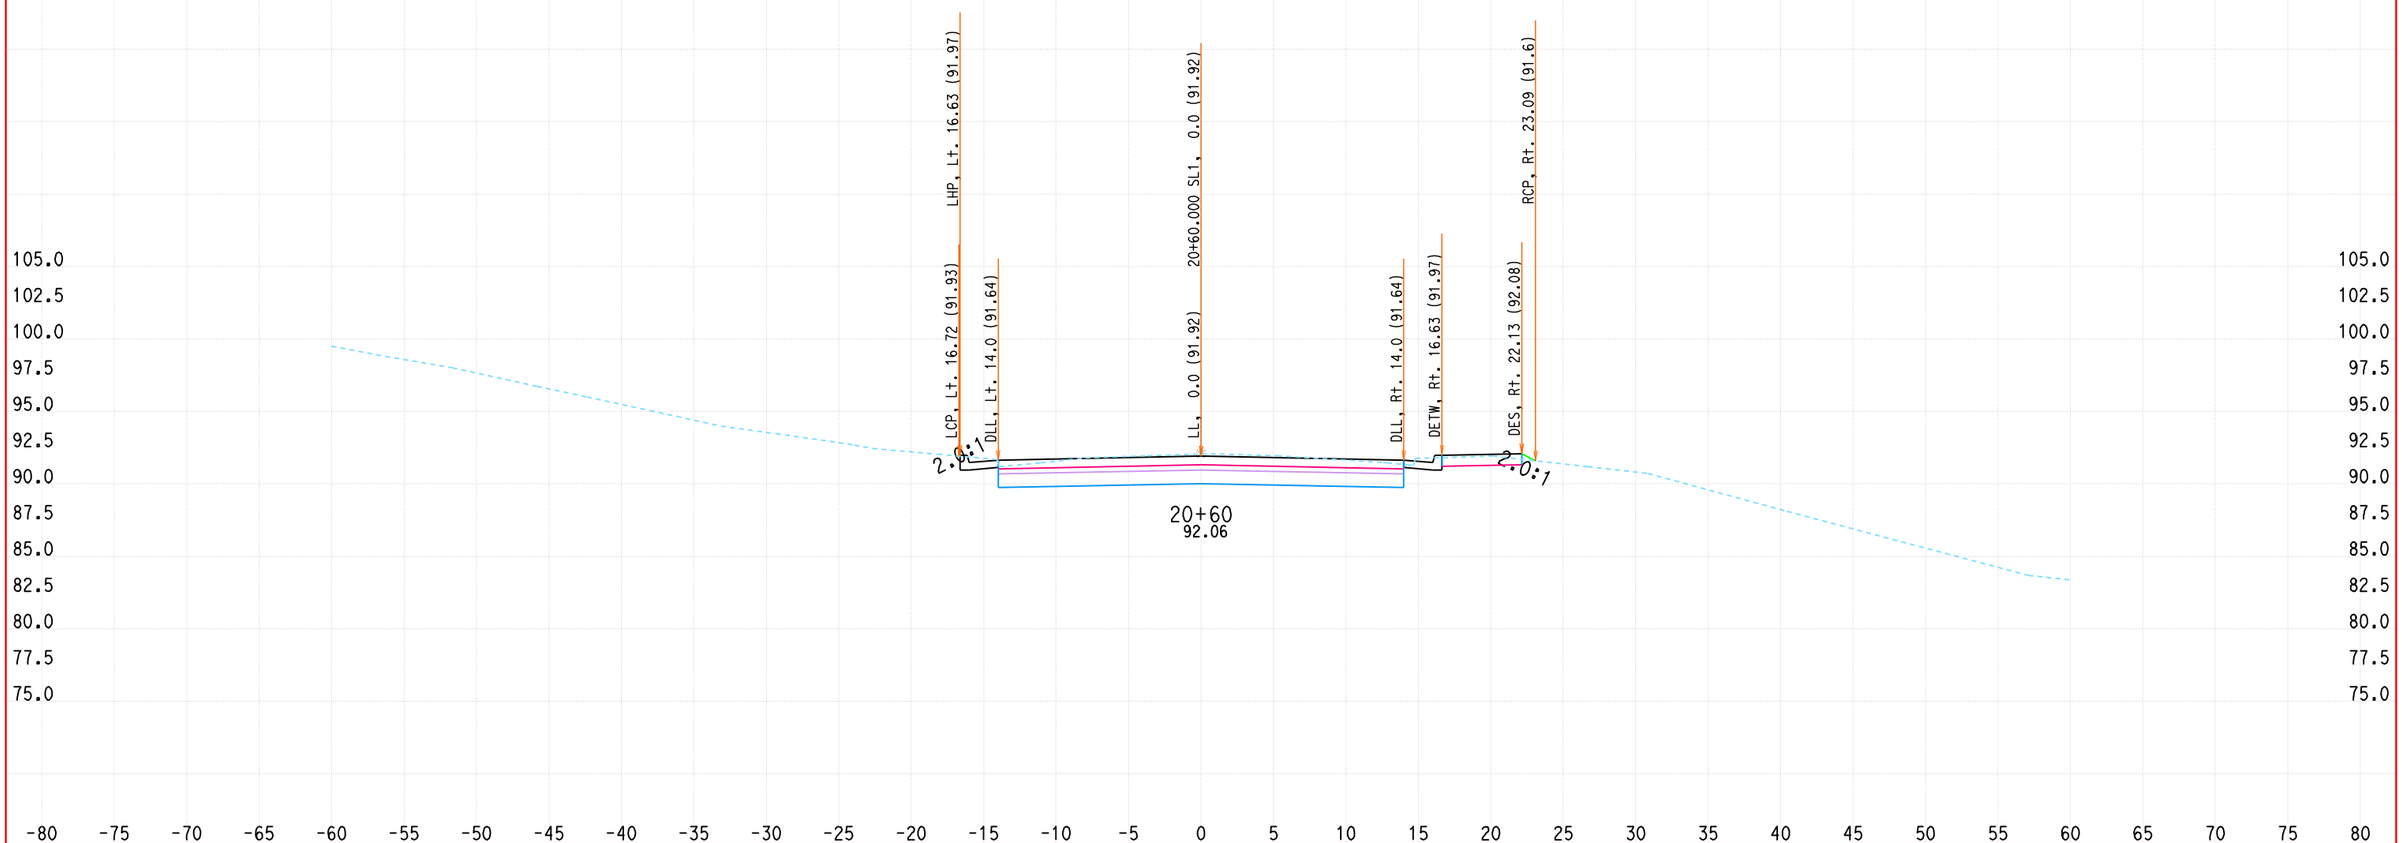


ALL DIMENSIONS ARE US SURVEY FEET

DATE: 1/19/2010

KC Project: 0802A File: D:\DoyleDR09\0802A\contract4\CONTRACT4\FINAL-X-SECT-9-21-09\sl-des.ear

SCALE: 1" = 5' Horiz.
1" = 5' Vert.

**SL1**
**CROSS SECTIONS**

# DESIGN STUDY ONLY

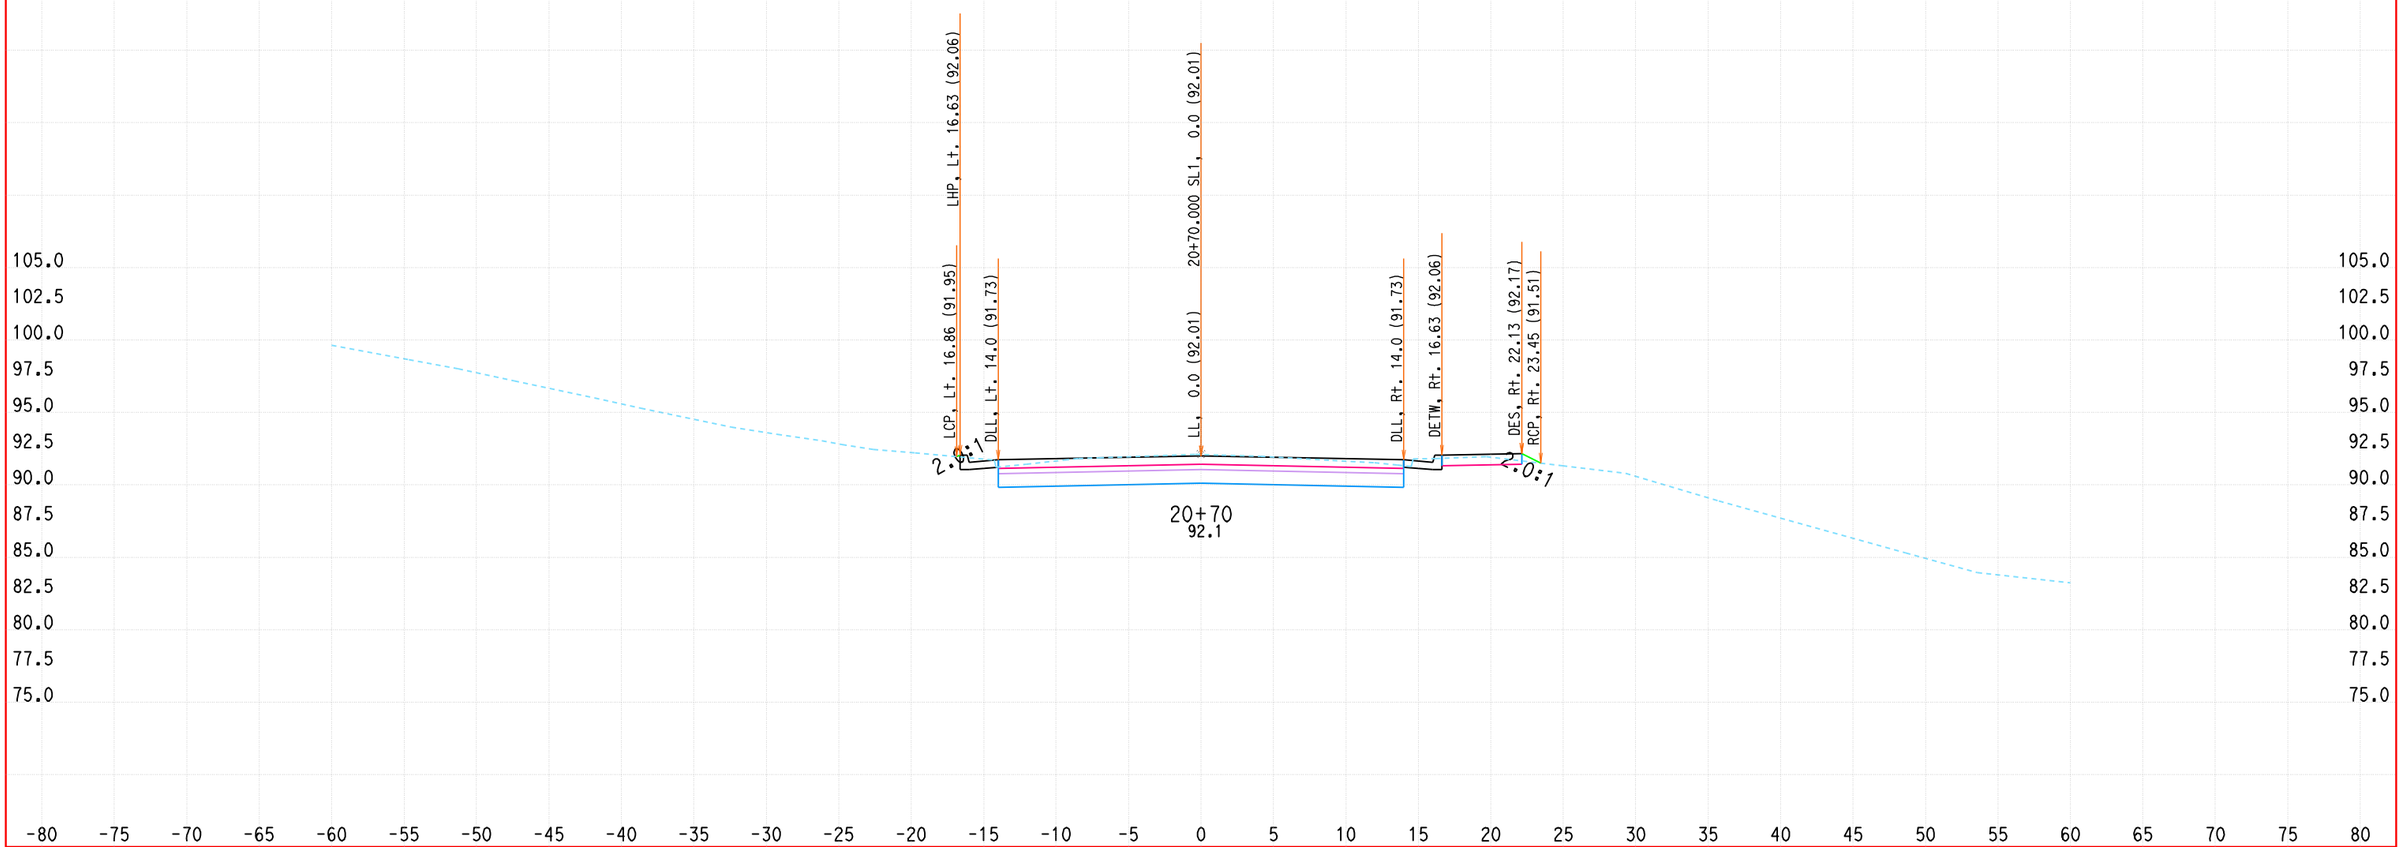


ALL DIMENSIONS ARE US SURVEY FEET

DATE: 1/19/2010

KC Project: 0802A File: D:\DoyleDR09\0802A\contract4\CONTRACT4\FINAL-X-SECT-9-21-09\sl-des.ear

SCALE: 1" = 5' Horiz.
1" = 5' Vert.

**SL1**
**CROSS SECTIONS**

DESIGN STUDY ONLY

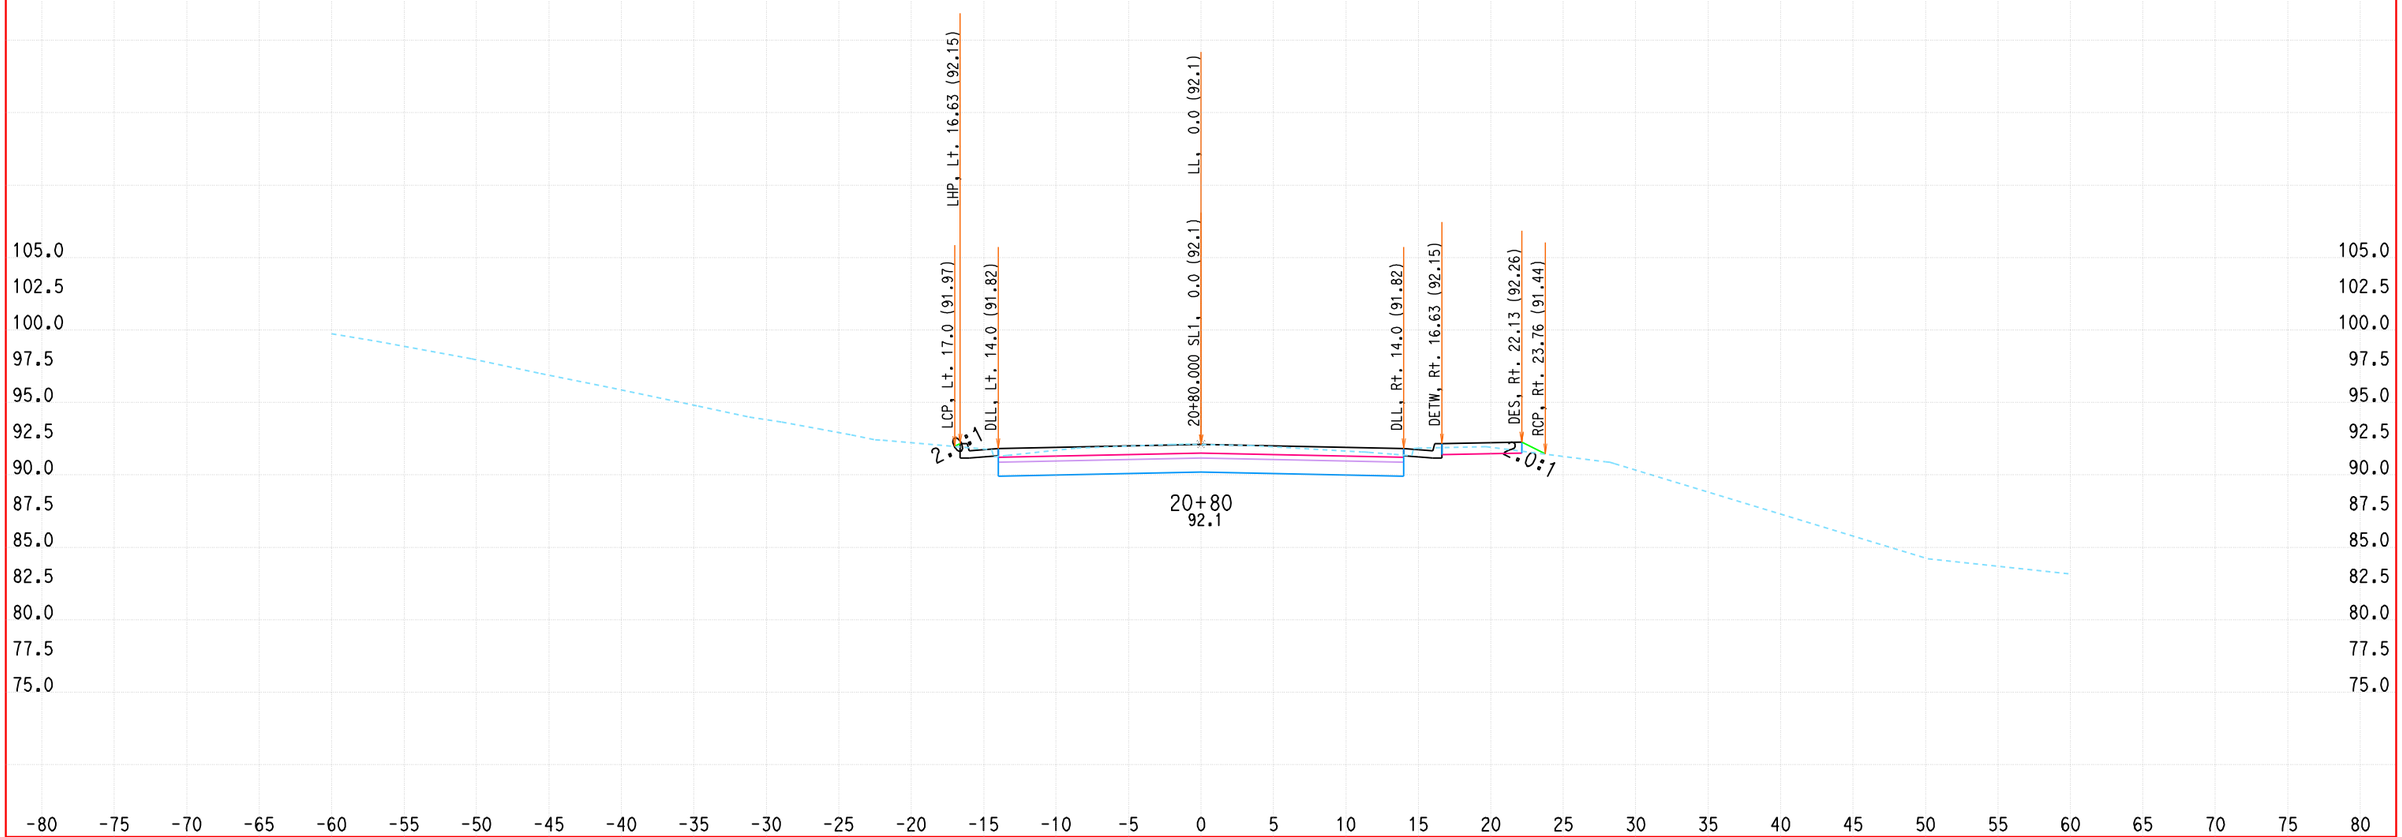


ALL DIMENSIONS ARE US SURVEY FEET

DATE: 1/19/2010

KC Project: 0802A File: D:\DoyleDR09\0802A\contract4\CONTRACT4\FINAL-X-SECT-9-21-09\sl-des.ear

SCALE: 1" = 5' Horiz.
1" = 5' Vert.

**SL1**
**CROSS SECTIONS**

# DESIGN STUDY ONLY

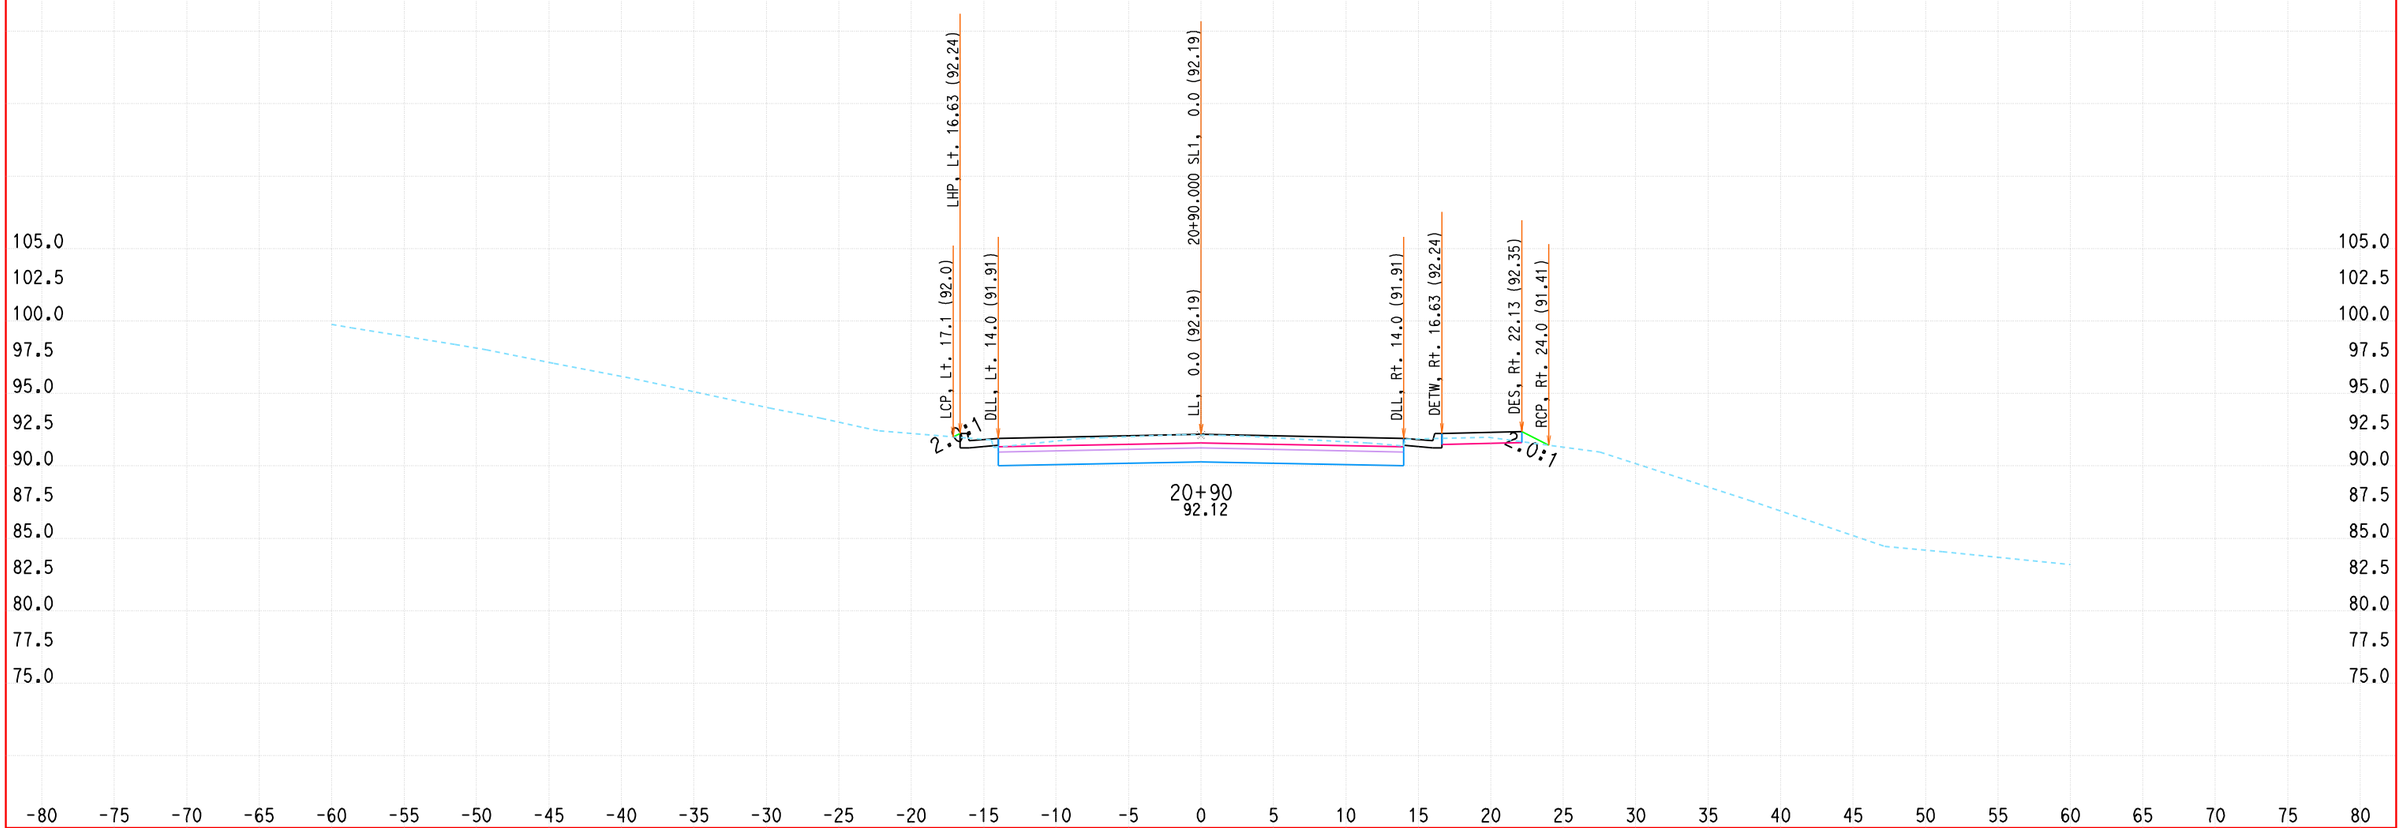


ALL DIMENSIONS ARE US SURVEY FEET

DATE: 1/19/2010

KC Project: 0802A File: D:\DoyleDR09\0802A\contract4\CONTRACT4\FINAL-X-SECT-9-21-09\sl-des.ear

SCALE: 1" = 5' Horiz.
1" = 5' Vert.

**SL1**
**CROSS SECTIONS**

# DESIGN STUDY ONLY

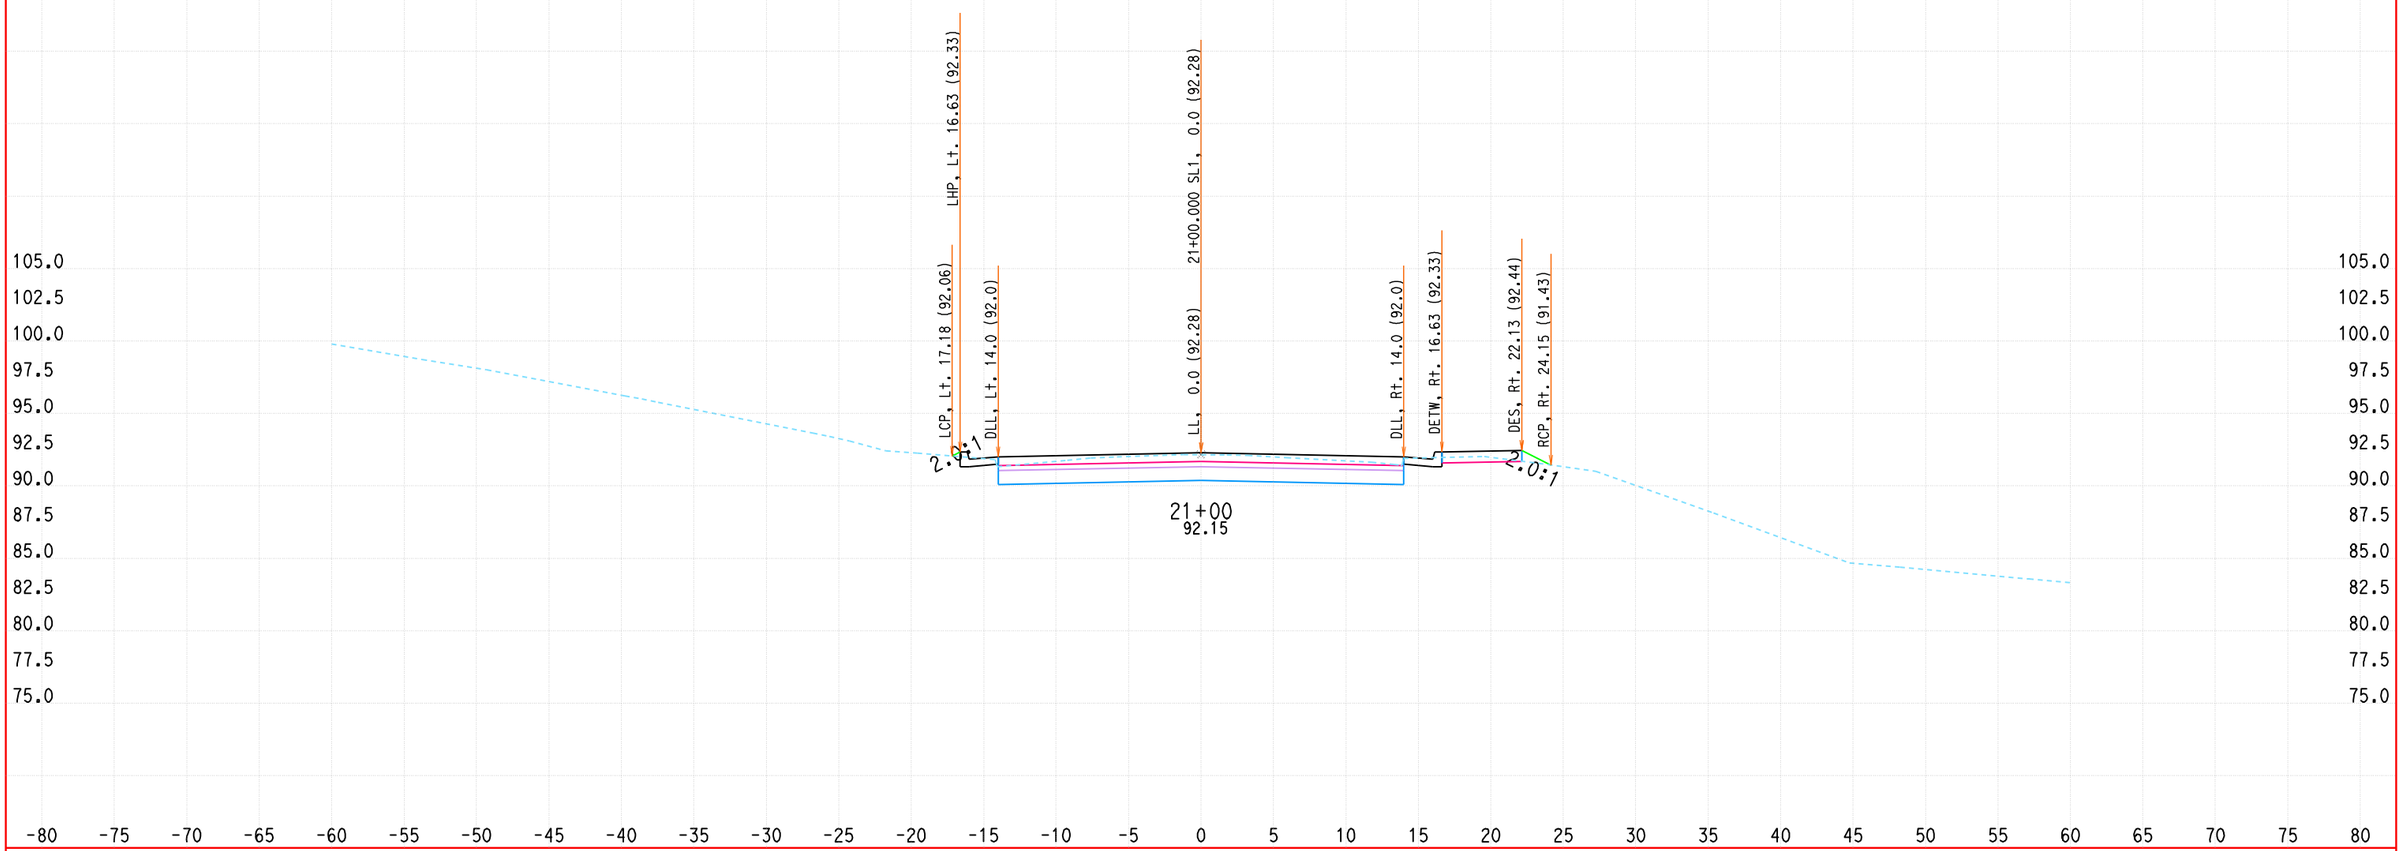


ALL DIMENSIONS ARE US SURVEY FEET

DATE: 1/19/2010

KC Project: 0802A File: D:\DoyleDR09\0802A\contract4\CONTRACT4\FINAL-X-SECT-9-21-09\sl-des.ear

SCALE: 1" = 5' Horiz.
1" = 5' Vert.

**SL1**
**CROSS SECTIONS**

# DESIGN STUDY ONLY

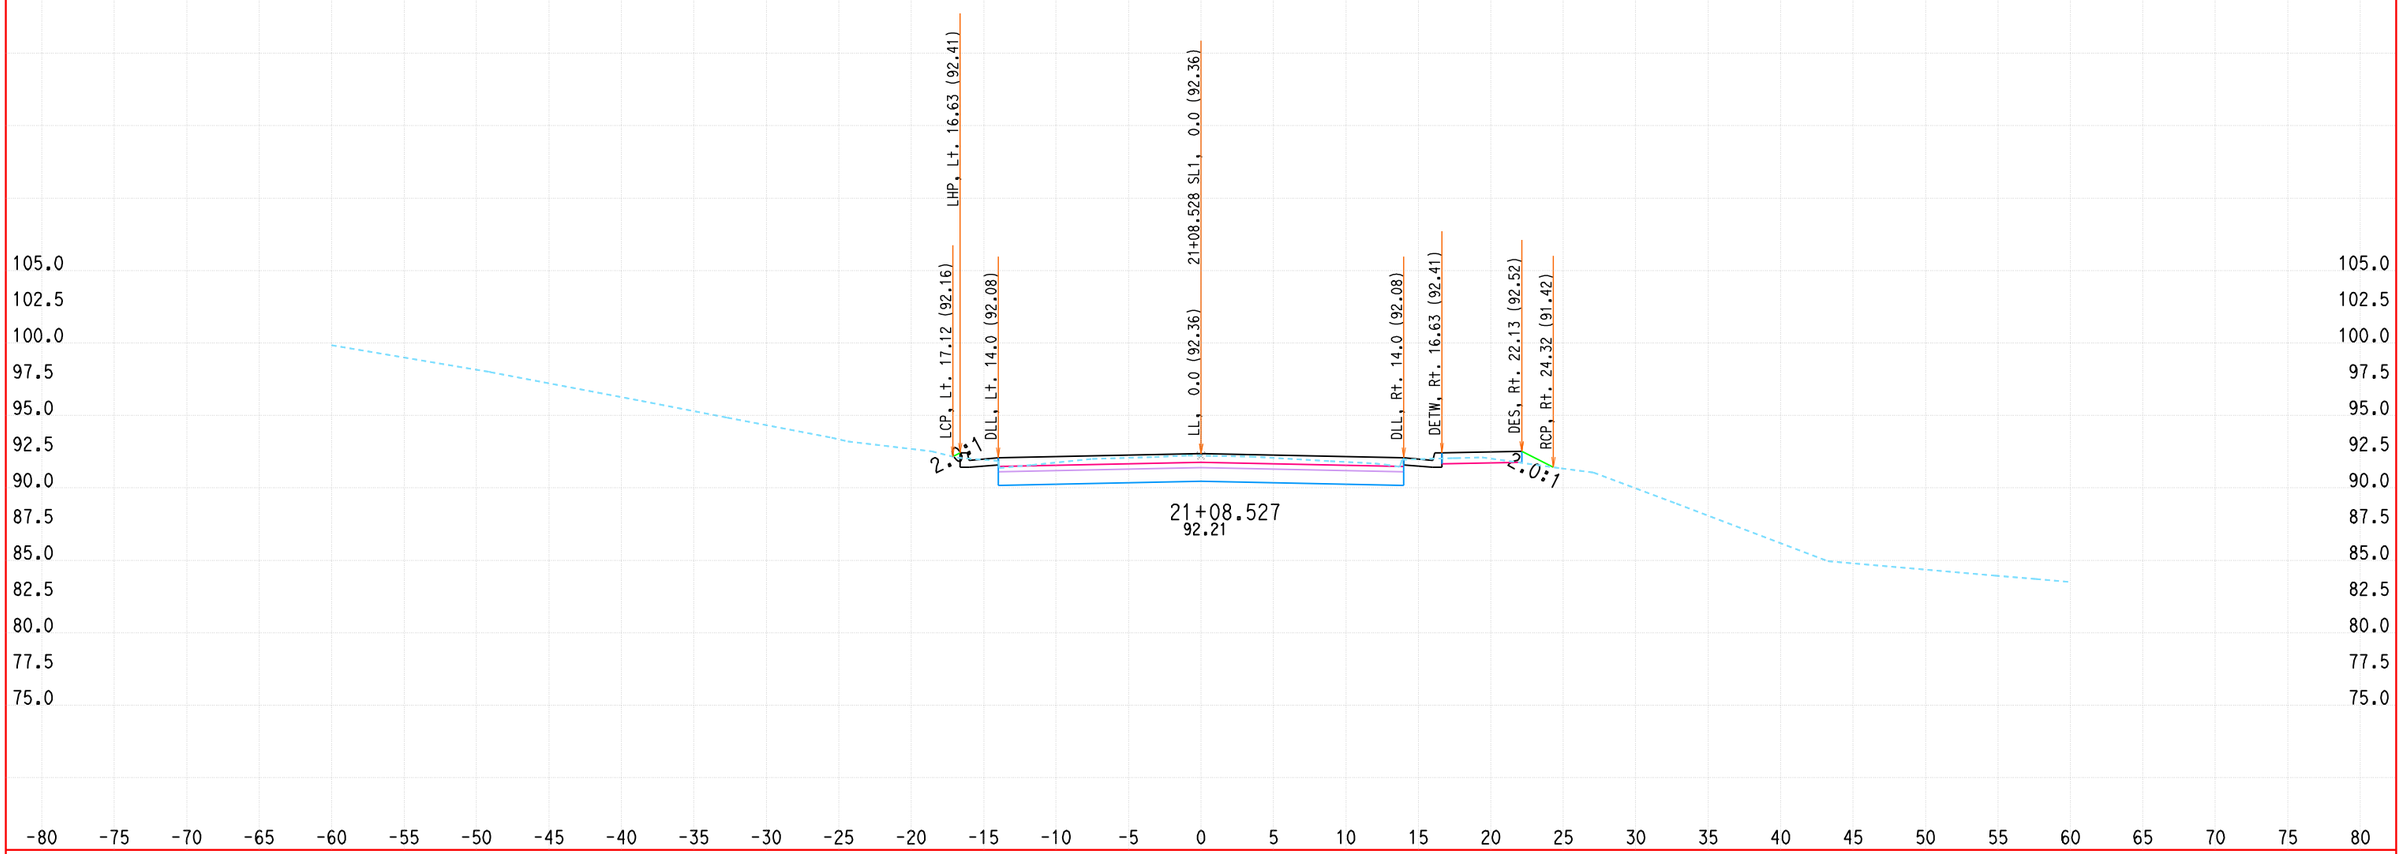


ALL DIMENSIONS ARE US SURVEY FEET

DATE: 1/19/2010

KC Project: 0802A File: D:\DoyleDR09\0802A\contract4\CONTRACT4\FINAL-X-SECT-9-21-09\sl-des.ear

SCALE: 1" = 5' Horiz.
1" = 5' Vert.

**SL1**
**CROSS SECTIONS**

# DESIGN STUDY ONLY

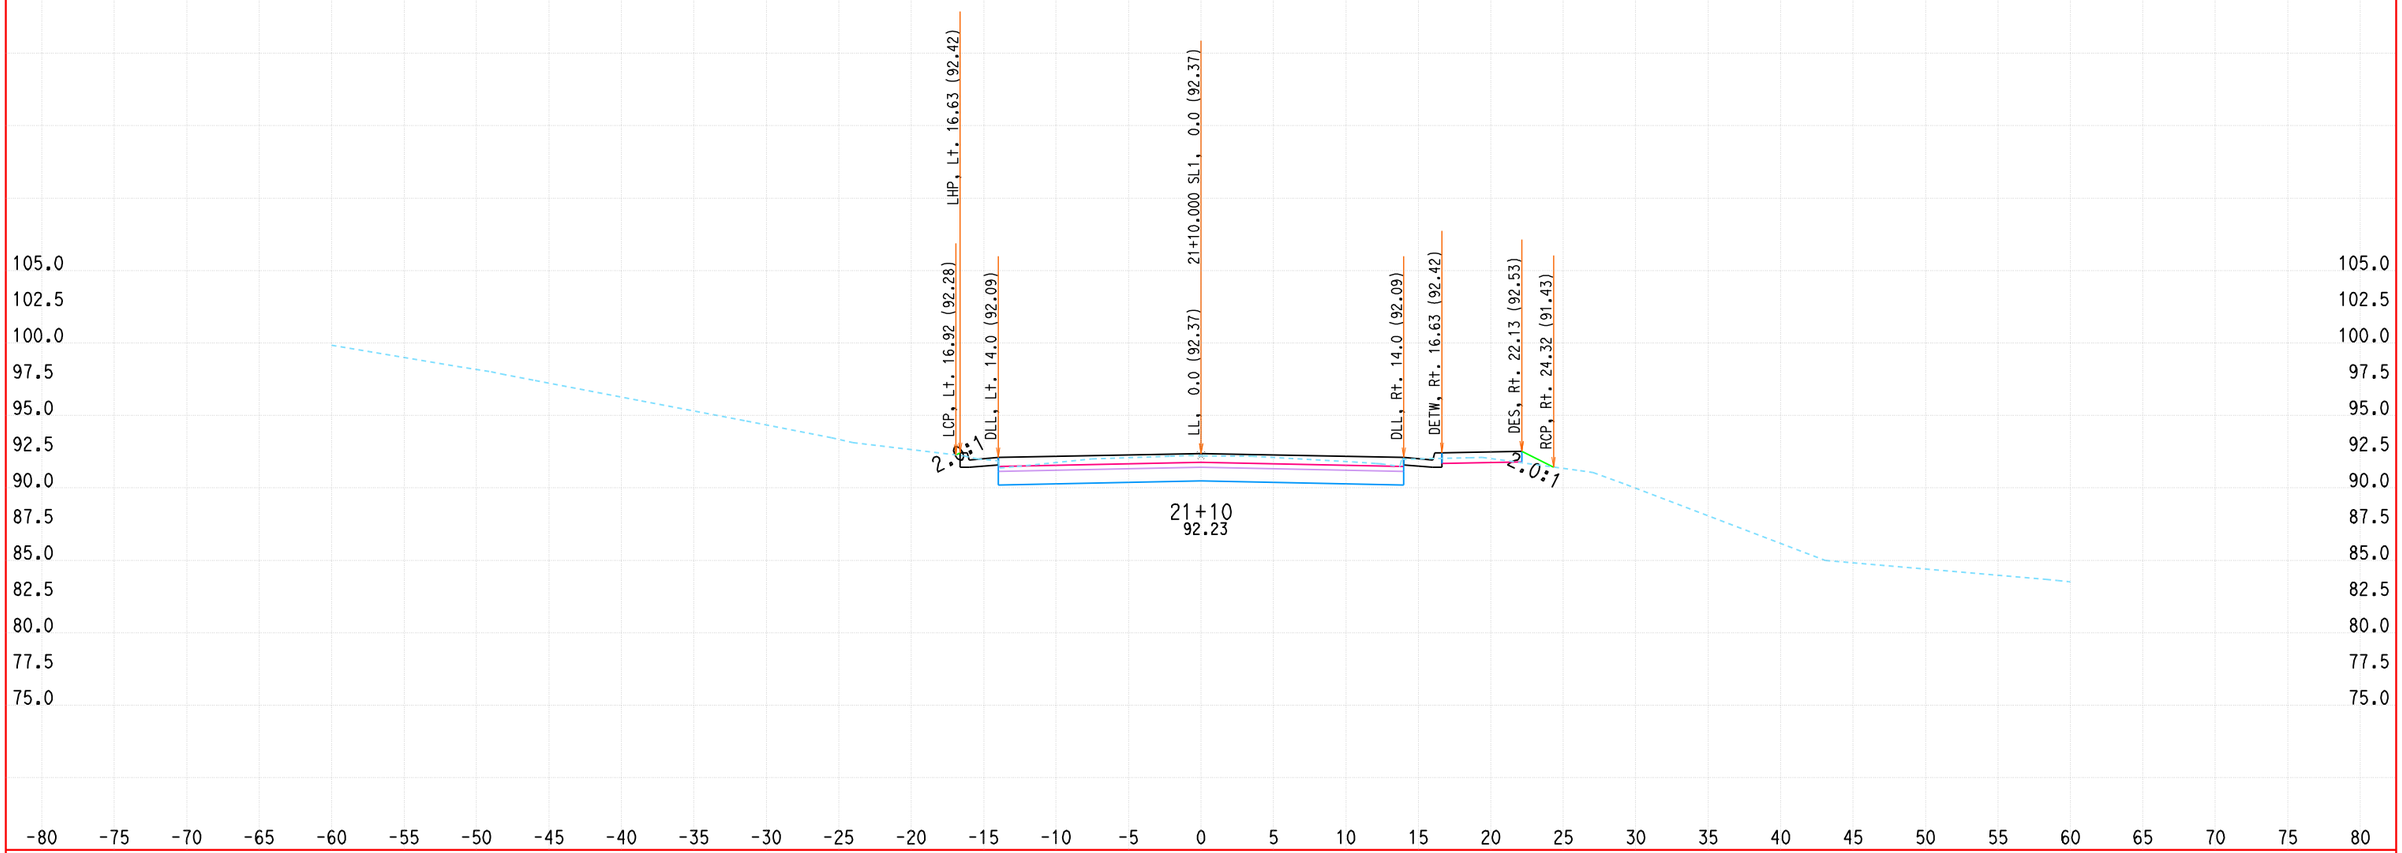


ALL DIMENSIONS ARE US SURVEY FEET

DATE: 1/19/2010

KC Project: 0802A File: D:\DoyleDR09\0802A\contract4\CONTRACT4\FINAL-X-SECT-9-21-09\sl-des.ear

SCALE: 1" = 5' Horiz.
1" = 5' Vert.

**SL1**
**CROSS SECTIONS**

# DESIGN STUDY ONLY

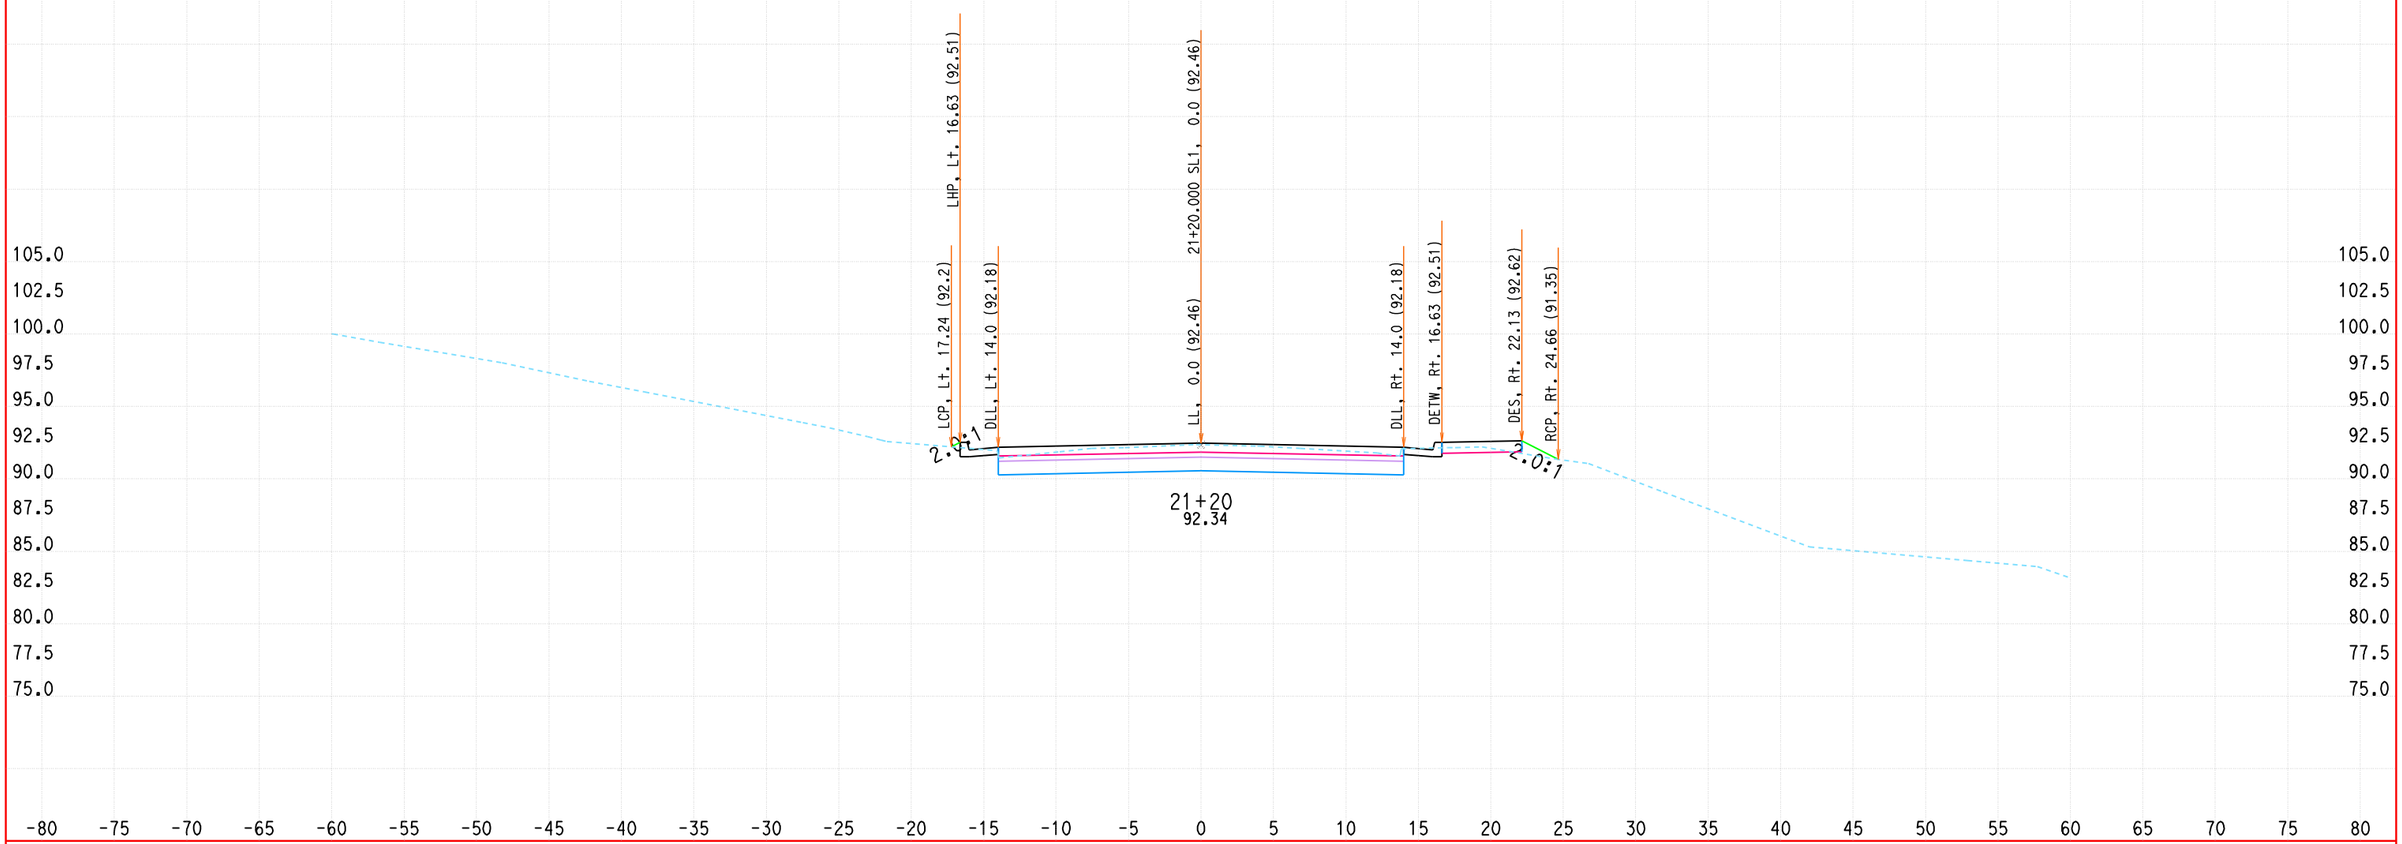


ALL DIMENSIONS ARE US SURVEY FEET

DATE: 1/19/2010

KC Project: 0802A File: D:\DoyleDR09\0802A\contract4\CONTRACT4\FINAL-X-SECT-9-21-09\sl-des.ear

SCALE: 1" = 5' Horiz.
1" = 5' Vert.

**SL1**
**CROSS SECTIONS**

# DESIGN STUDY ONLY

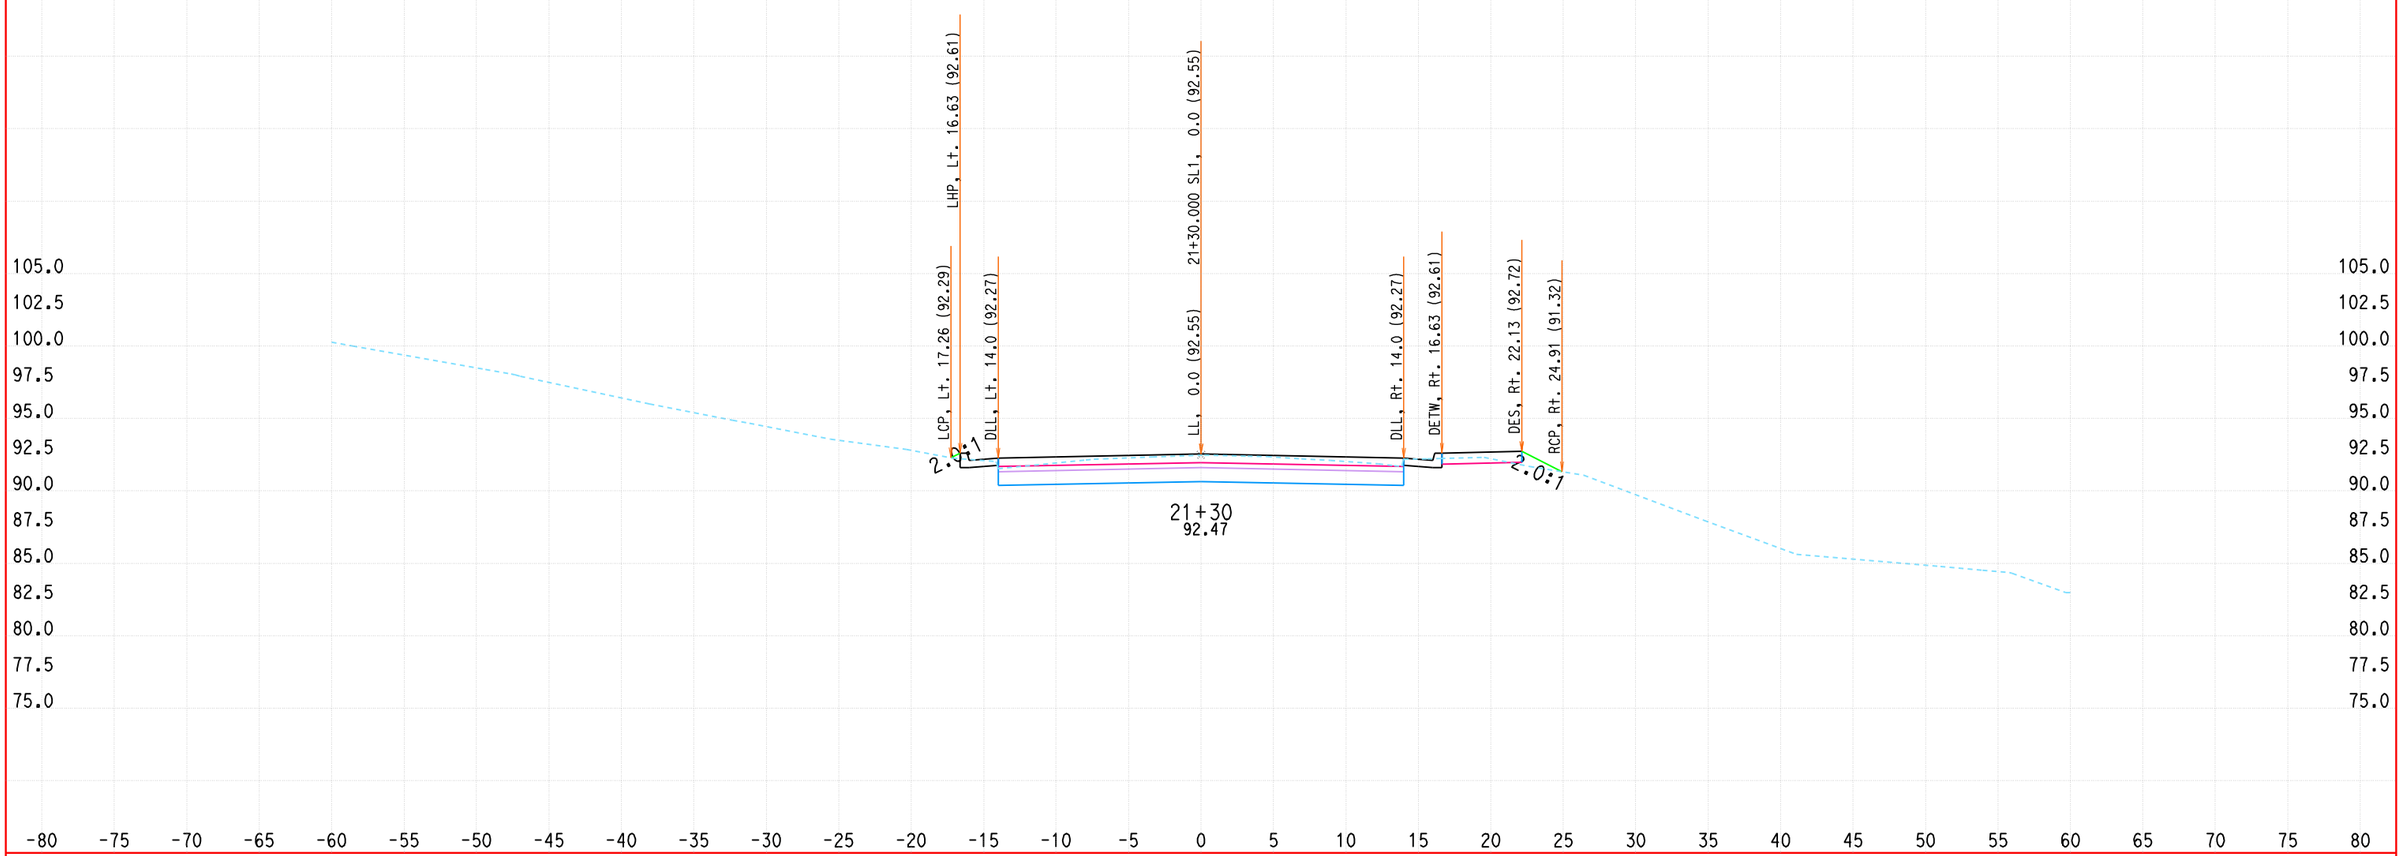


ALL DIMENSIONS ARE US SURVEY FEET

DATE: 1/19/2010

KC Project: 0802A File: D:\DoyleDR09\0802A\contract4\CONTRACT4\FINAL-X-SECT-9-21-09\sl-des.ear

SCALE: 1" = 5' Horiz.
1" = 5' Vert.

**SL1**
**CROSS SECTIONS**

DESIGN STUDY ONLY

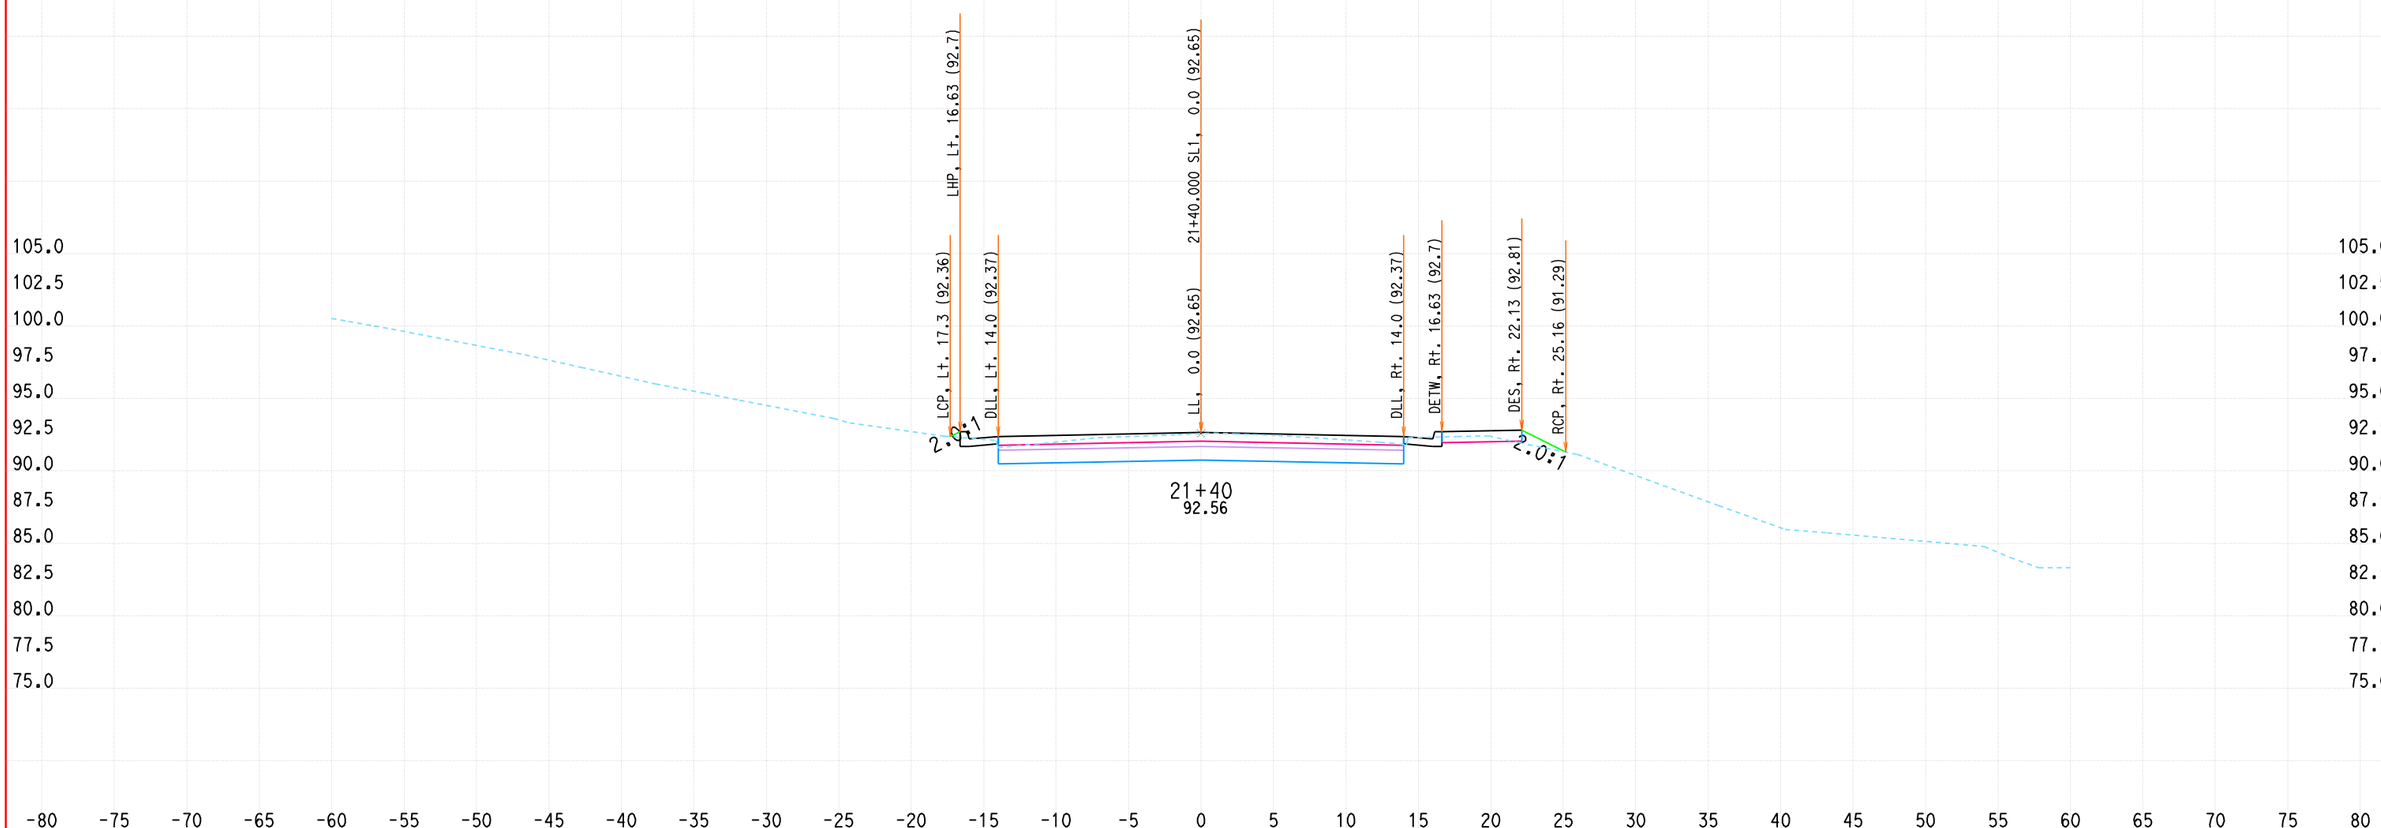


ALL DIMENSIONS ARE US SURVEY FEET

DATE: 1/19/2010

KC Project: 0802A File: D:\DoyleDR09\0802A\contract4\CONTRACT4\FINAL-X-SECT-9-21-09\sl-des.ear

SCALE: 1" = 5' Horiz.
1" = 5' Vert.

**SL1**
**CROSS SECTIONS**

# DESIGN STUDY ONLY

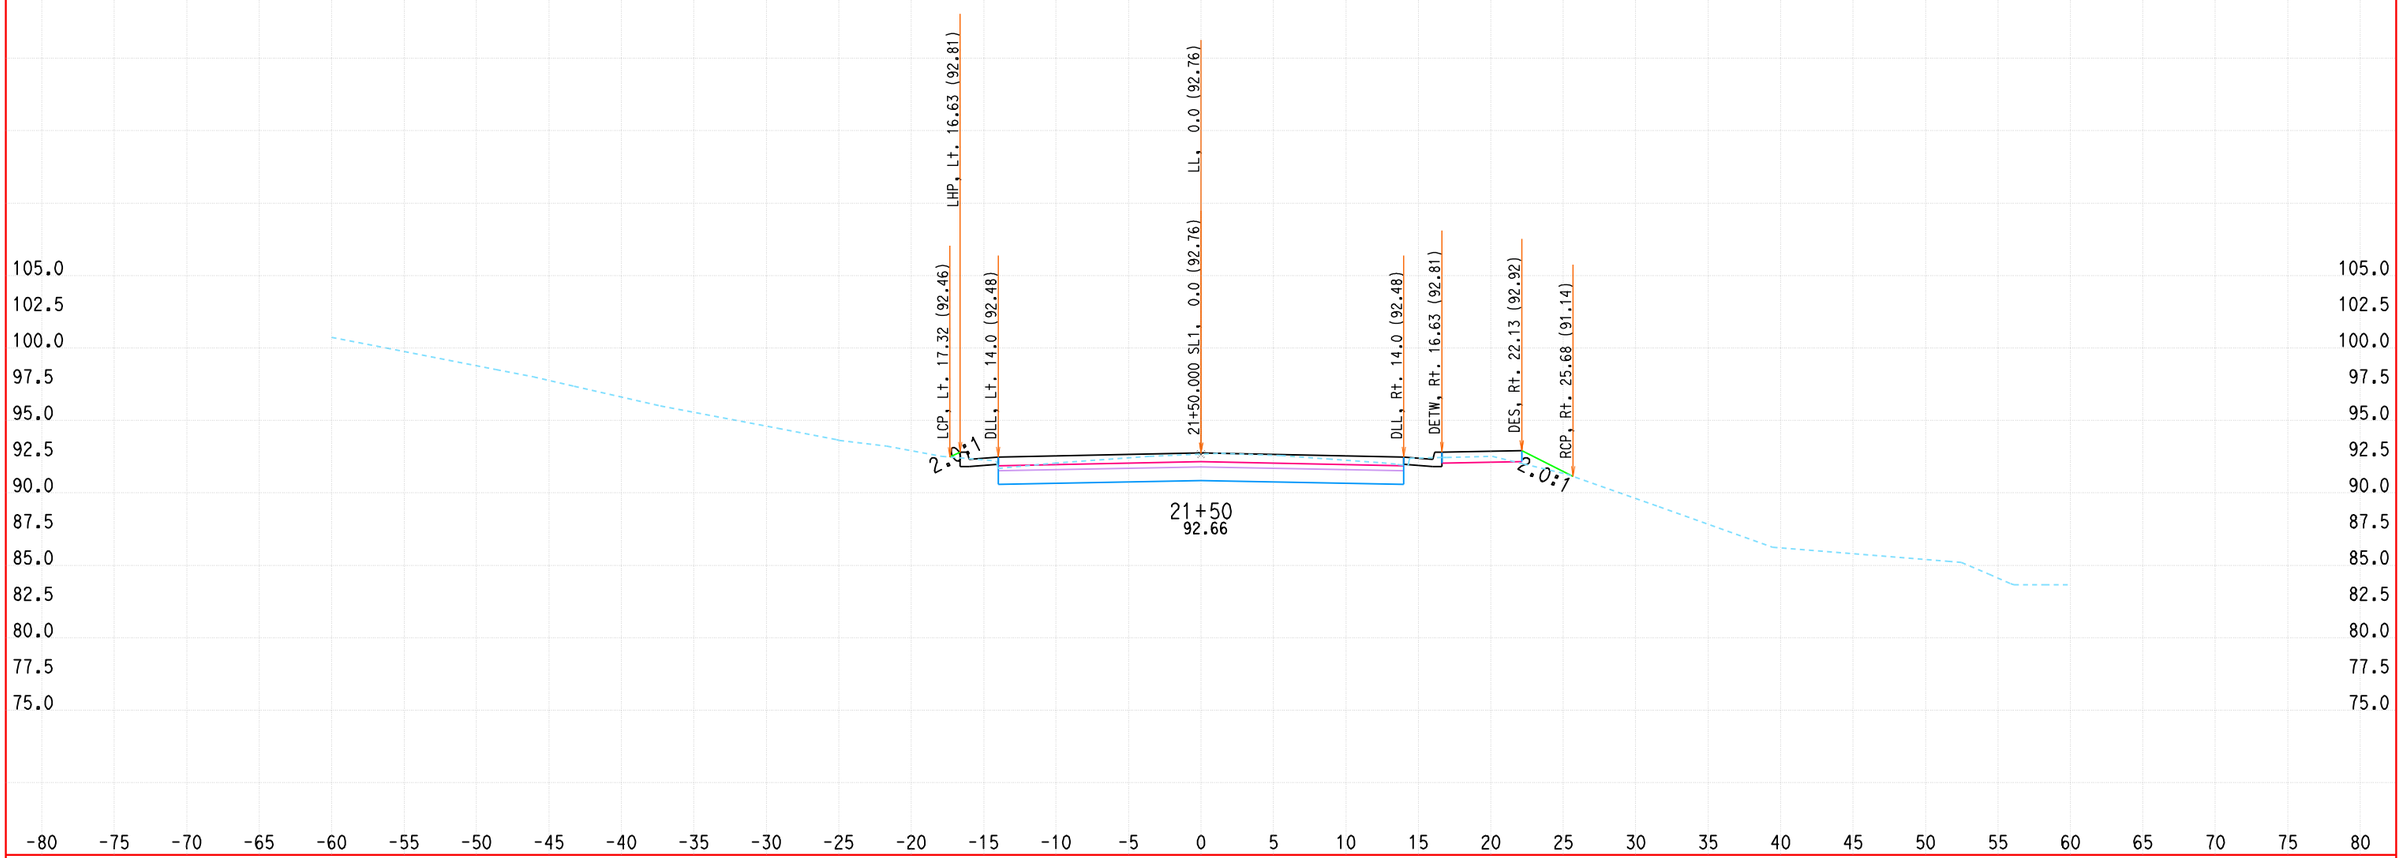


ALL DIMENSIONS ARE US SURVEY FEET

DATE: 1/19/2010

KC Project: 0802A File: D:\DoyleDR09\0802A\contract4\CONTRACT4\FINAL-X-SECT-9-21-09\sl-des.ear

SCALE: 1" = 5' Horiz.
1" = 5' Vert.

**SL1**
**CROSS SECTIONS**

# DESIGN STUDY ONLY

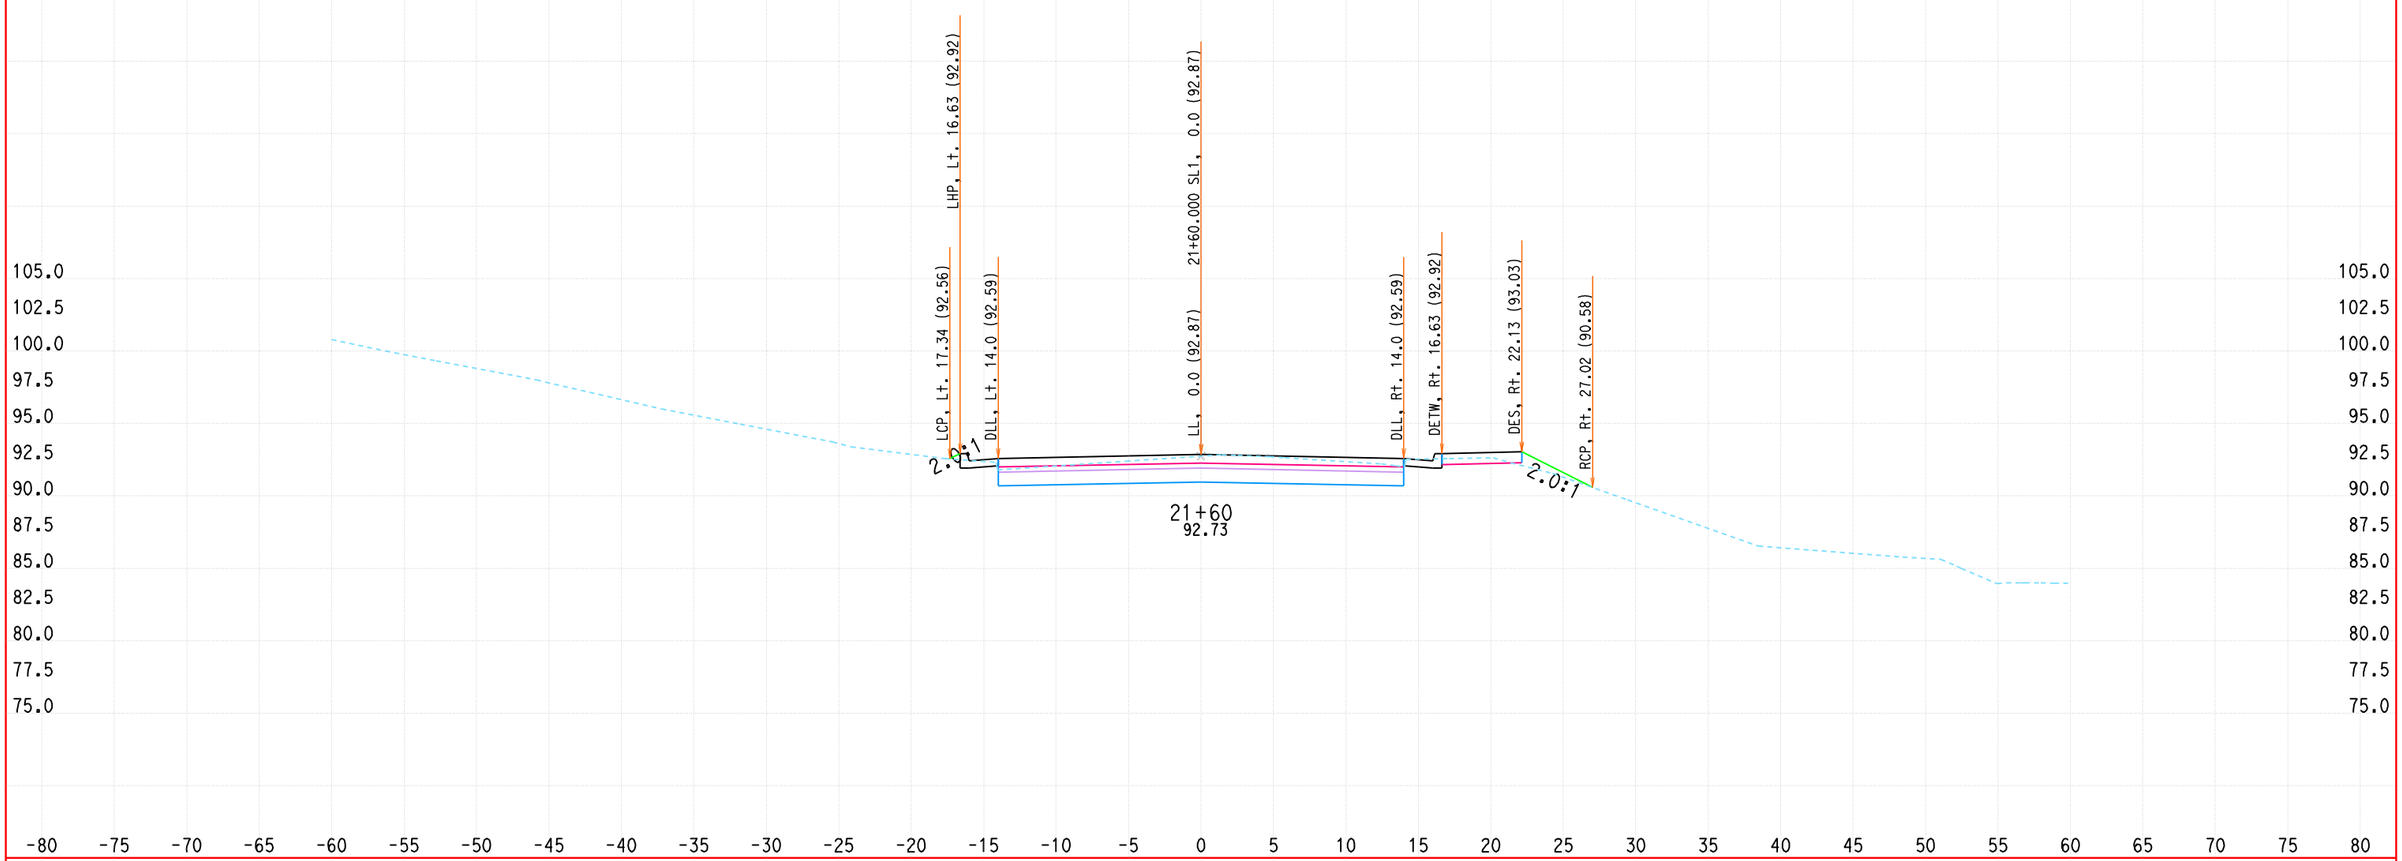


ALL DIMENSIONS ARE US SURVEY FEET

DATE: 1/19/2010

KC Project: 0802A File: D:\DoyleDR09\0802A\contract4\CONTRACT4\FINAL-X-SECT-9-21-09\sl-des.ear

SCALE: 1" = 5' Horiz.
1" = 5' Vert.

**SL1**
**CROSS SECTIONS**

# DESIGN STUDY ONLY

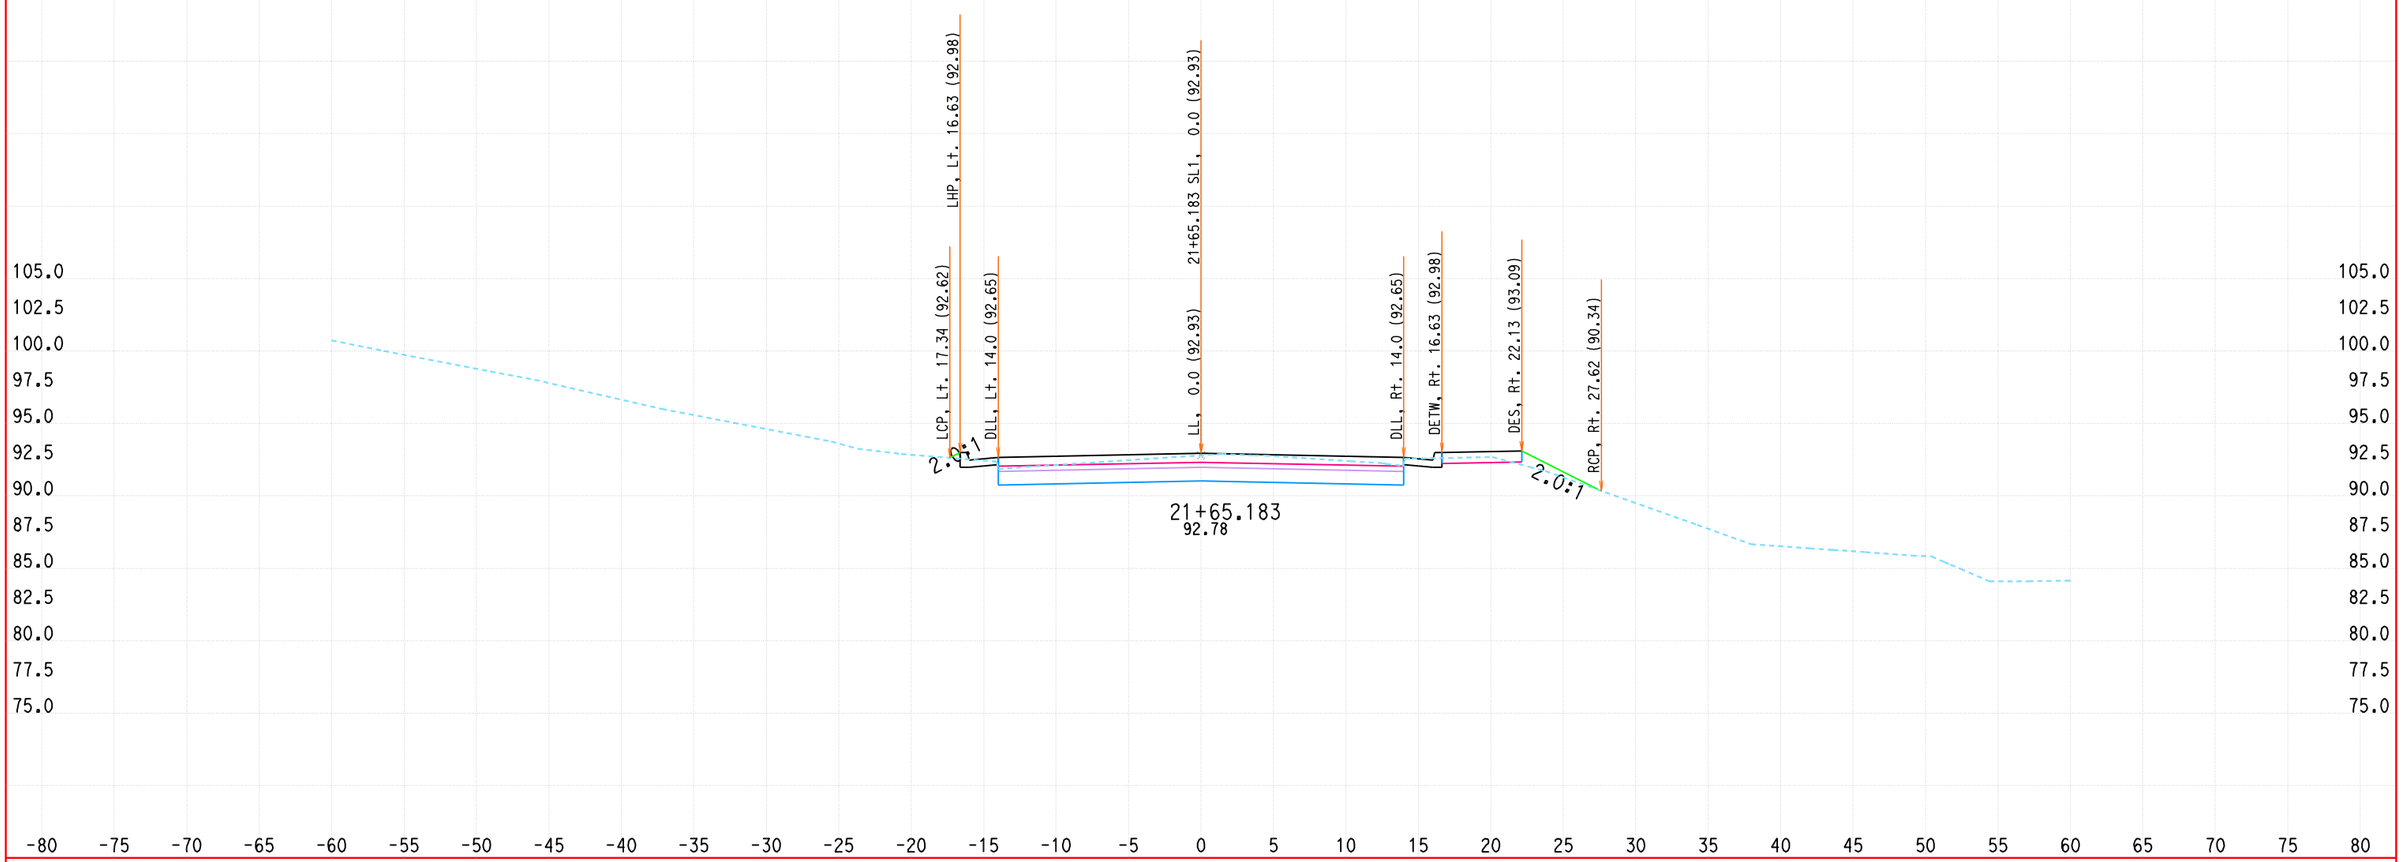


ALL DIMENSIONS ARE US SURVEY FEET

DATE: 1/19/2010

KC Project: 0802A File: D:\DoyleDR09\0802A\contract4\CONTRACT4\FINAL-X-SECT-9-21-09\sl-des.ear

SCALE: 1" = 5' Horiz.
1" = 5' Vert.

**SL1**
**CROSS SECTIONS**

# DESIGN STUDY ONLY

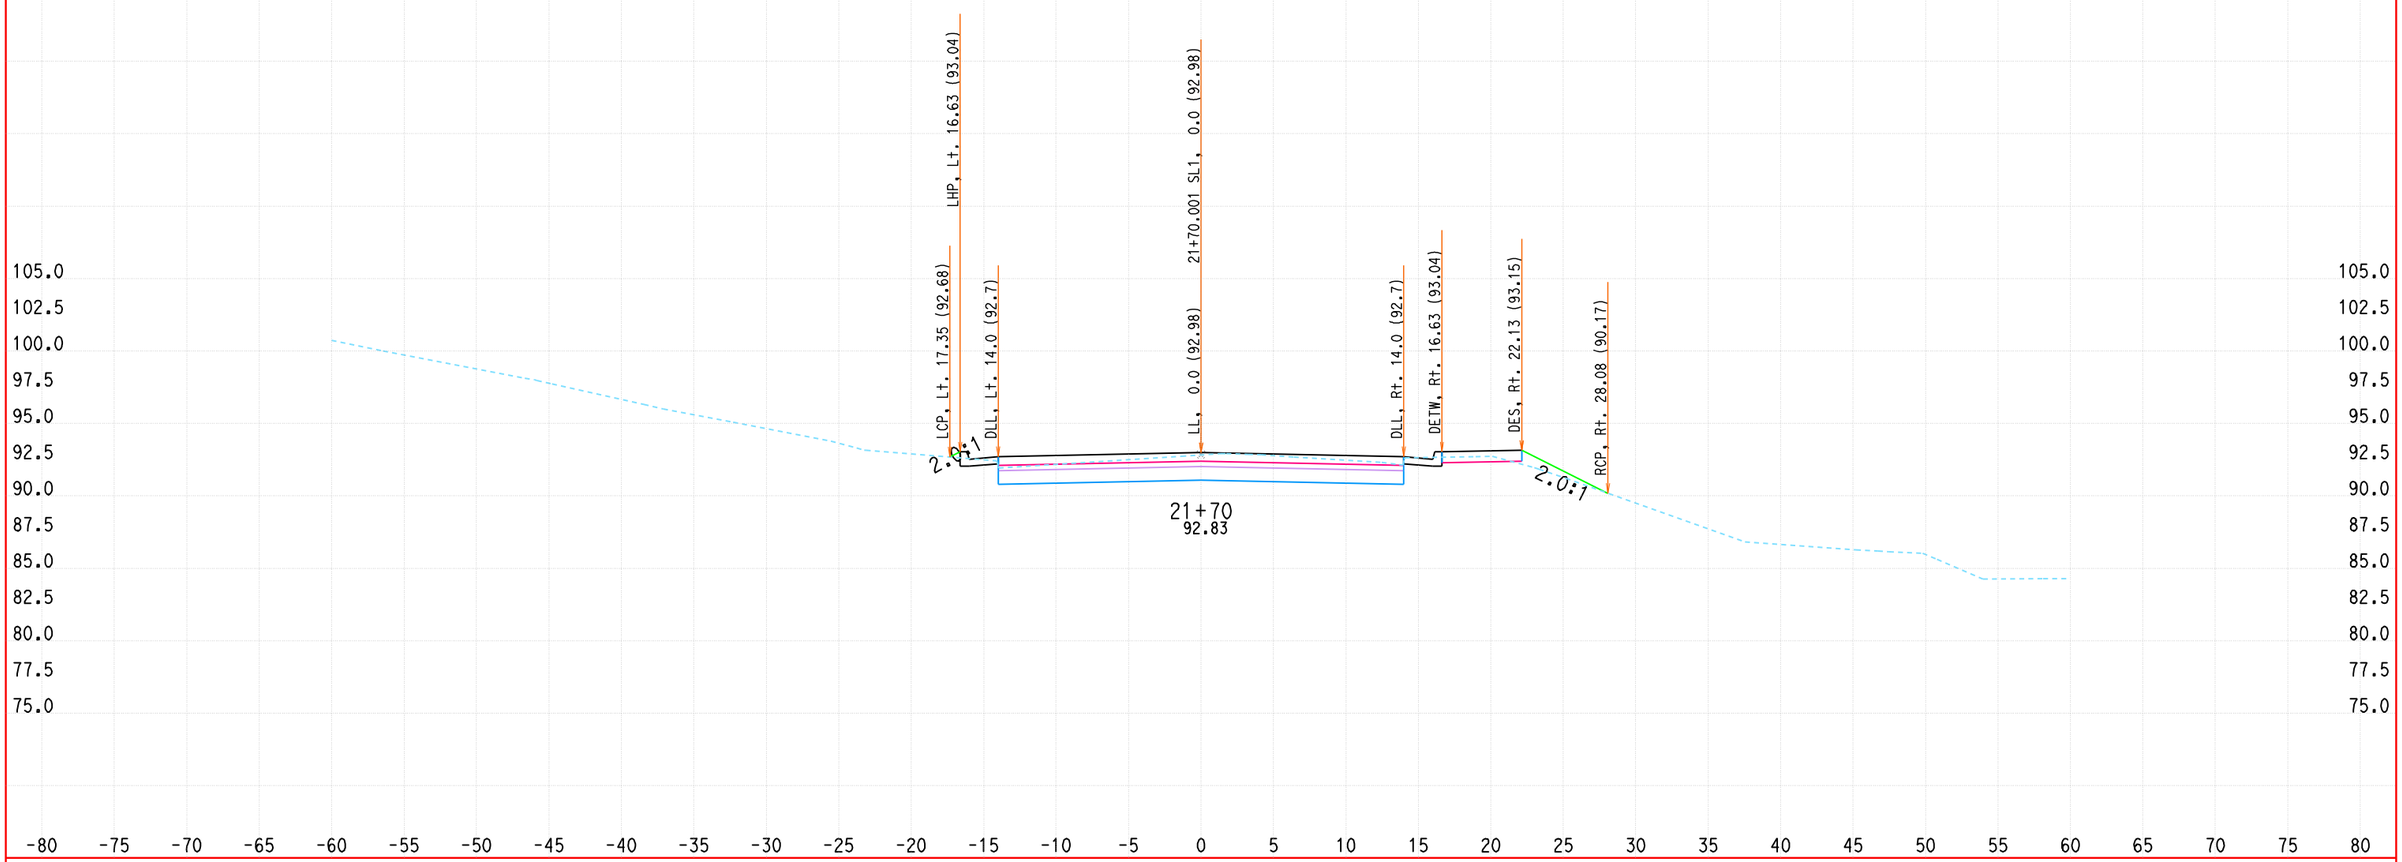


ALL DIMENSIONS ARE US SURVEY FEET

DATE: 1/19/2010

KC Project: 0802A File: D:\DoyleDR09\0802A\contract4\CONTRACT4\FINAL-X-SECT-9-21-09\sl-des.ear

SCALE: 1" = 5' Horiz.
1" = 5' Vert.

**SL1**
**CROSS SECTIONS**

# DESIGN STUDY ONLY

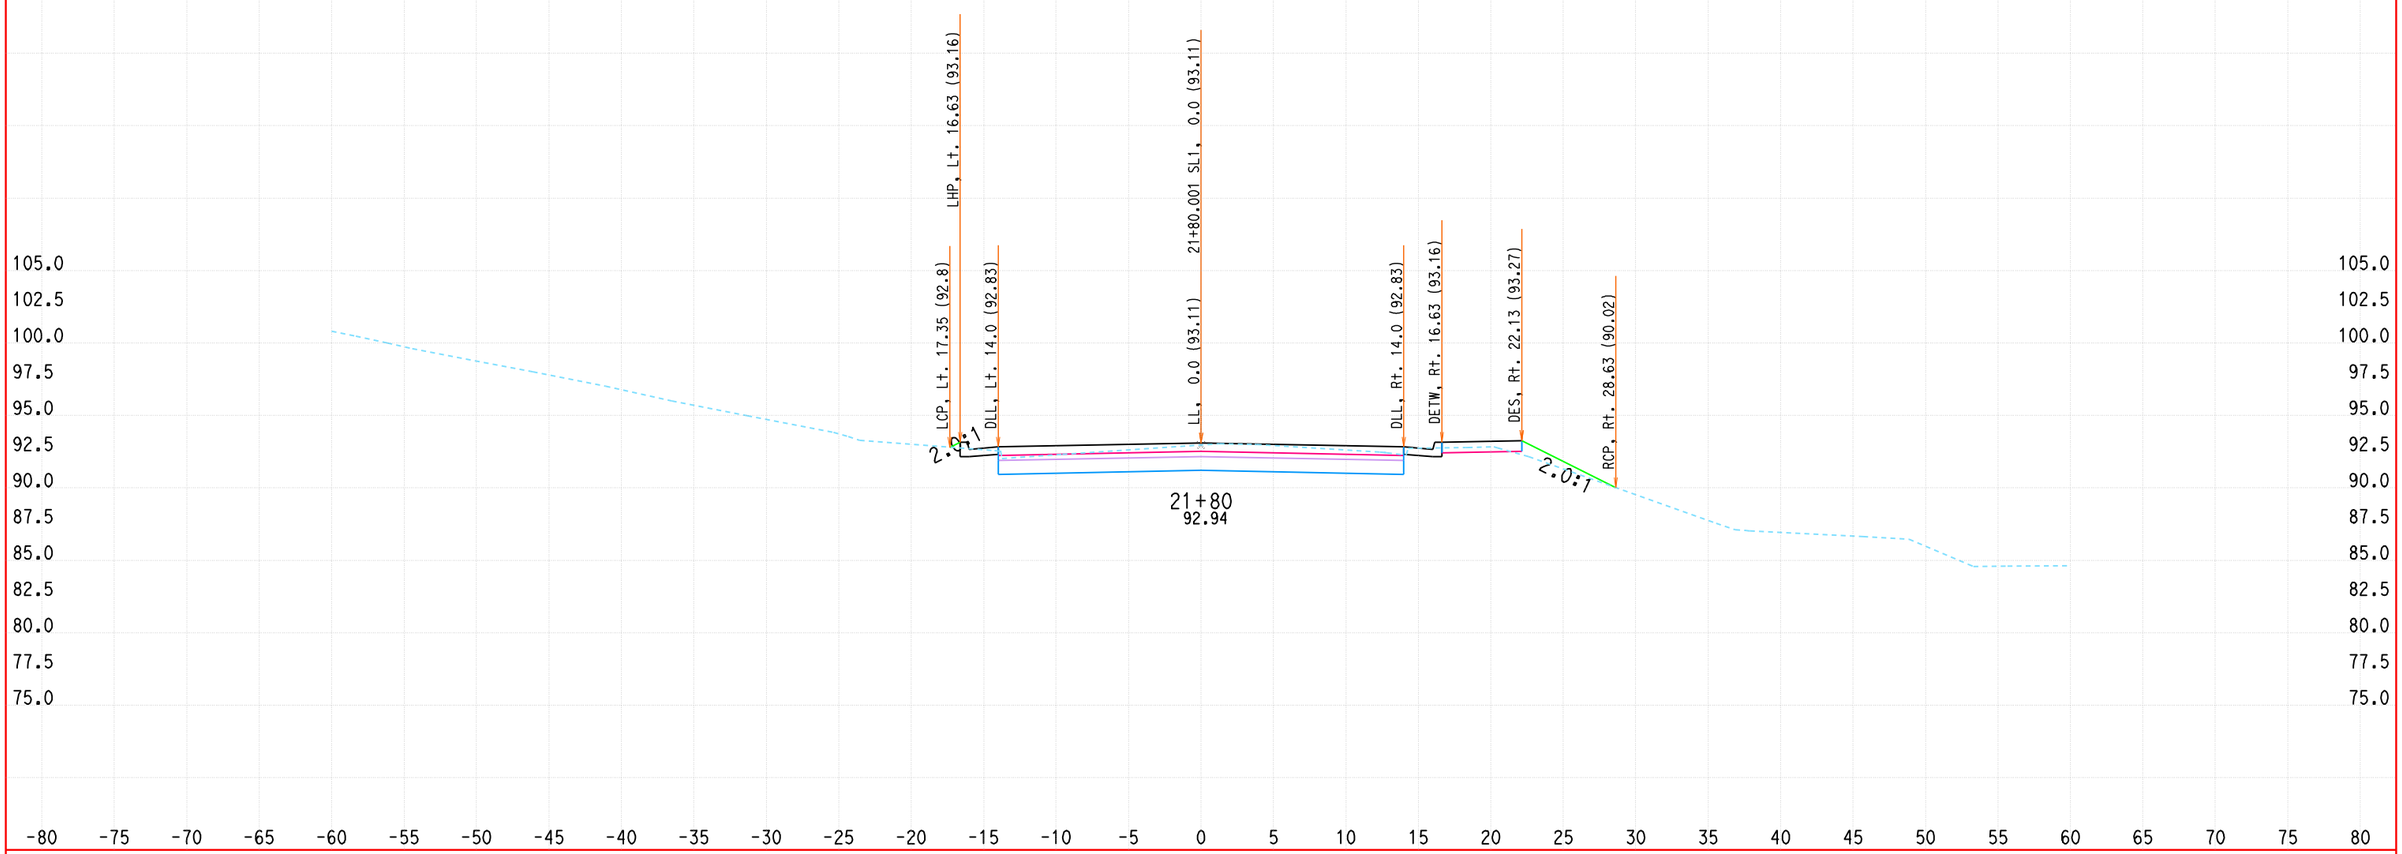


ALL DIMENSIONS ARE US SURVEY FEET

DATE: 1/19/2010

KC Project: 0802A File: D:\DoyleDR09\0802A\contract4\CONTRACT4\FINAL-X-SECT-9-21-09\sl-des.ear

SCALE: 1" = 5' Horiz.
1" = 5' Vert.

**SL1**
**CROSS SECTIONS**

# DESIGN STUDY ONLY

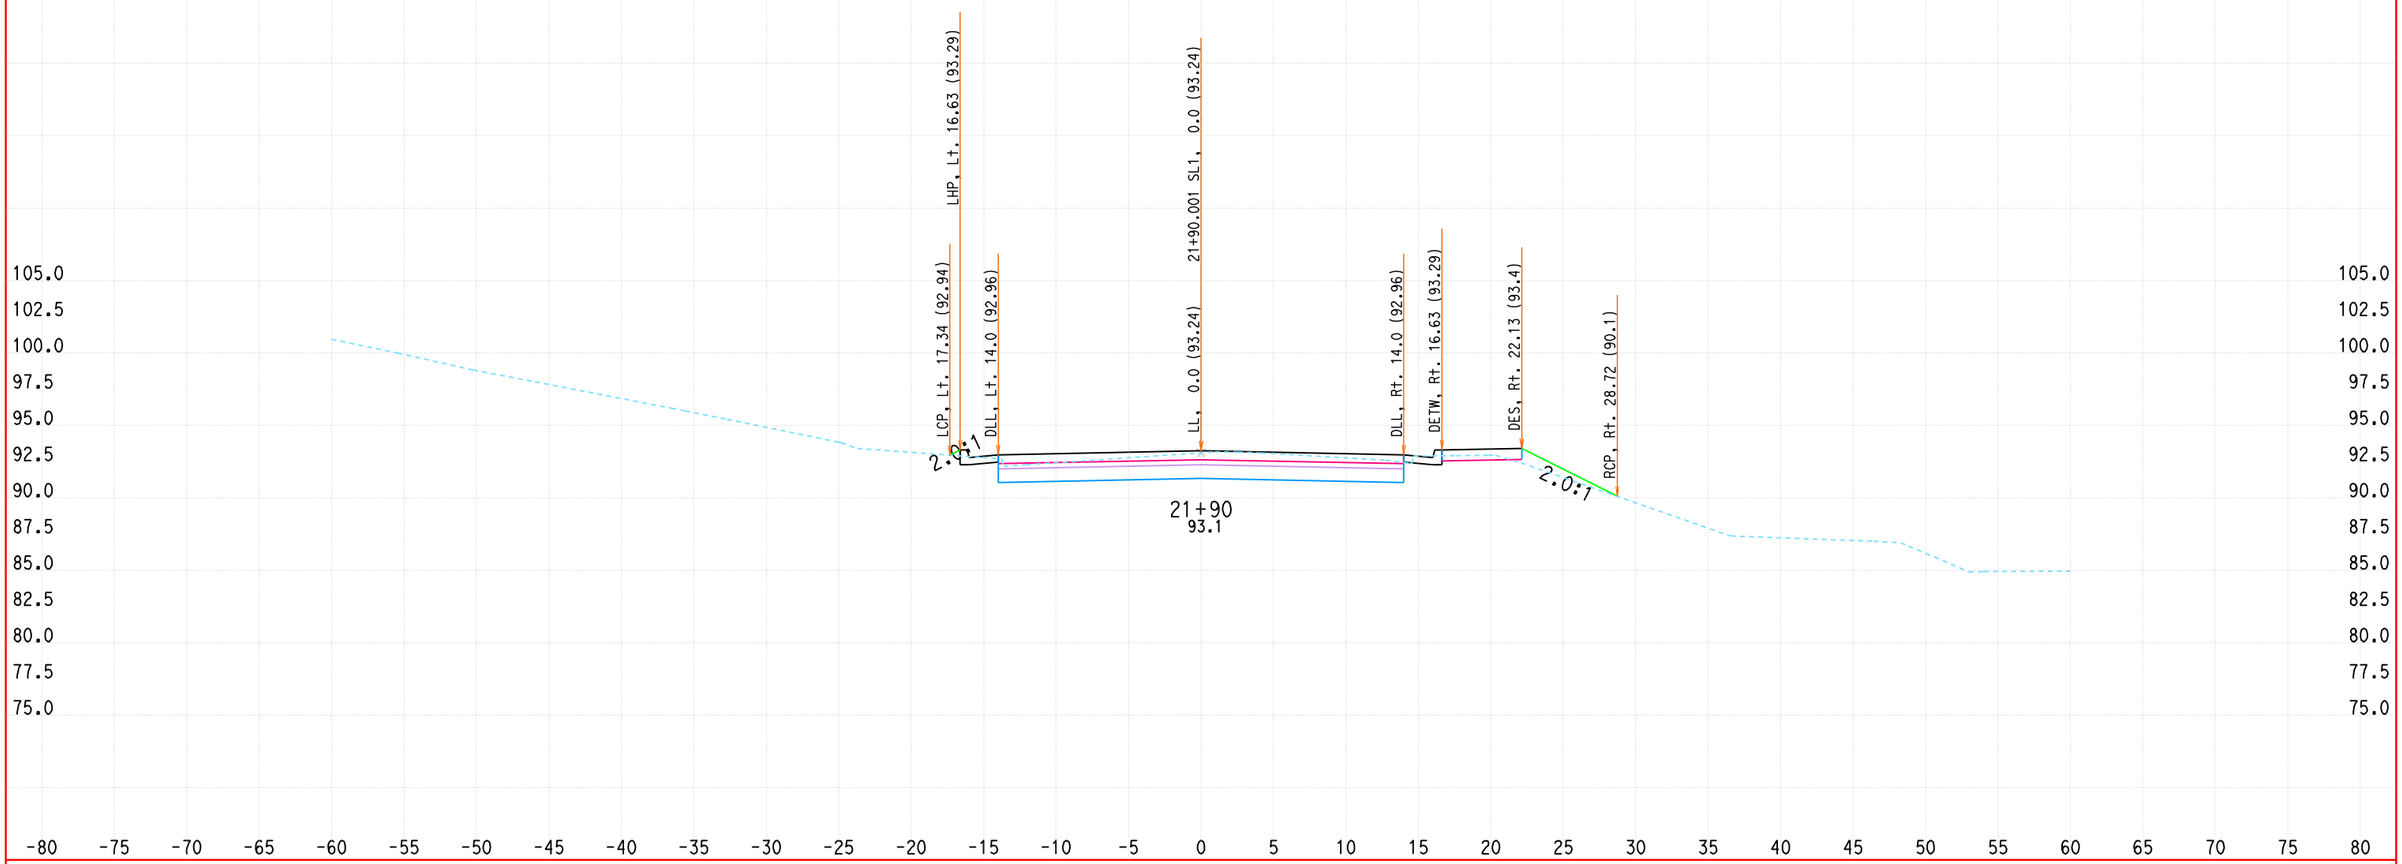


ALL DIMENSIONS ARE US SURVEY FEET

DATE: 1/19/2010

KC Project: 0802A File: D:\DoyleDR09\0802A\contract4\CONTRACT4\FINAL-X-SECT-9-21-09\sl-des.ear

SCALE: 1" = 5' Horiz.
1" = 5' Vert.

**SL1**
**CROSS SECTIONS**

DESIGN STUDY ONLY

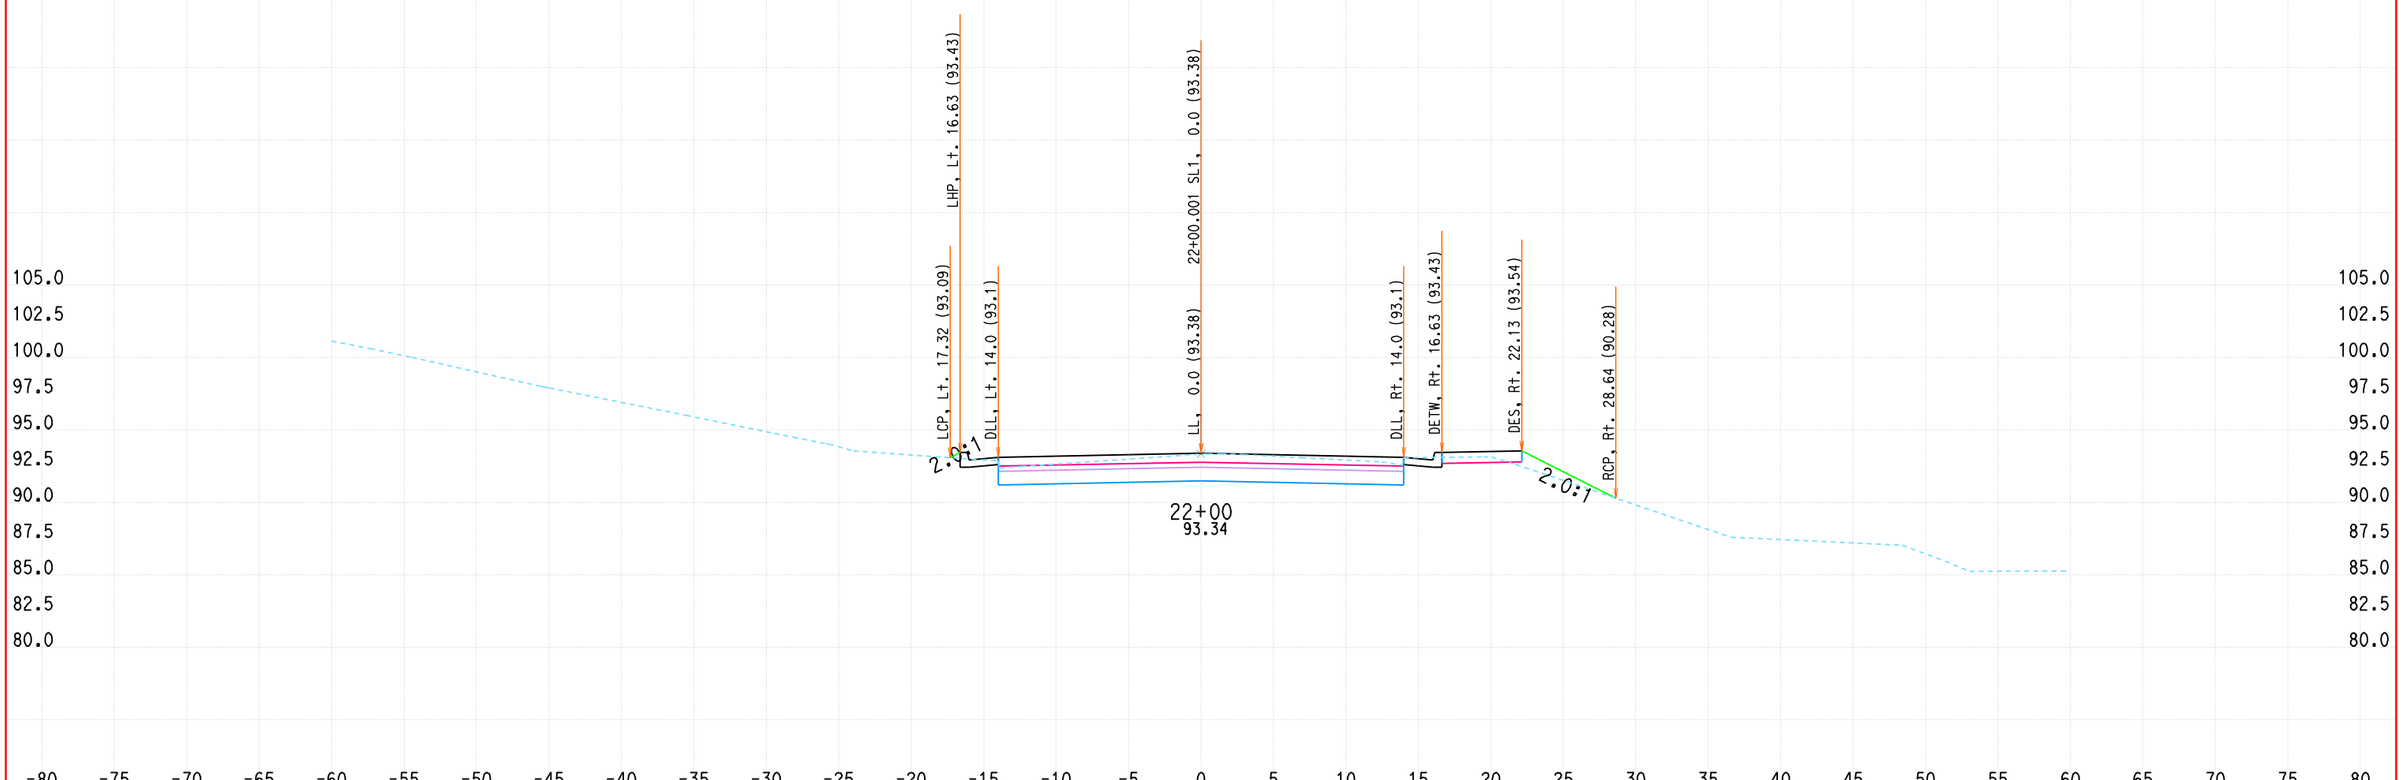


ALL DIMENSIONS ARE US SURVEY FEET

DATE: 1/19/2010

KC Project: 0802A File: D:\DoyleDR09\0802A\contract4\CONTRACT4\FINAL-X-SECT-9-21-09\sl-des.ear

SCALE: 1" = 5' Horiz.
1" = 5' Vert.

**SL1**
**CROSS SECTIONS**

# DESIGN STUDY ONLY

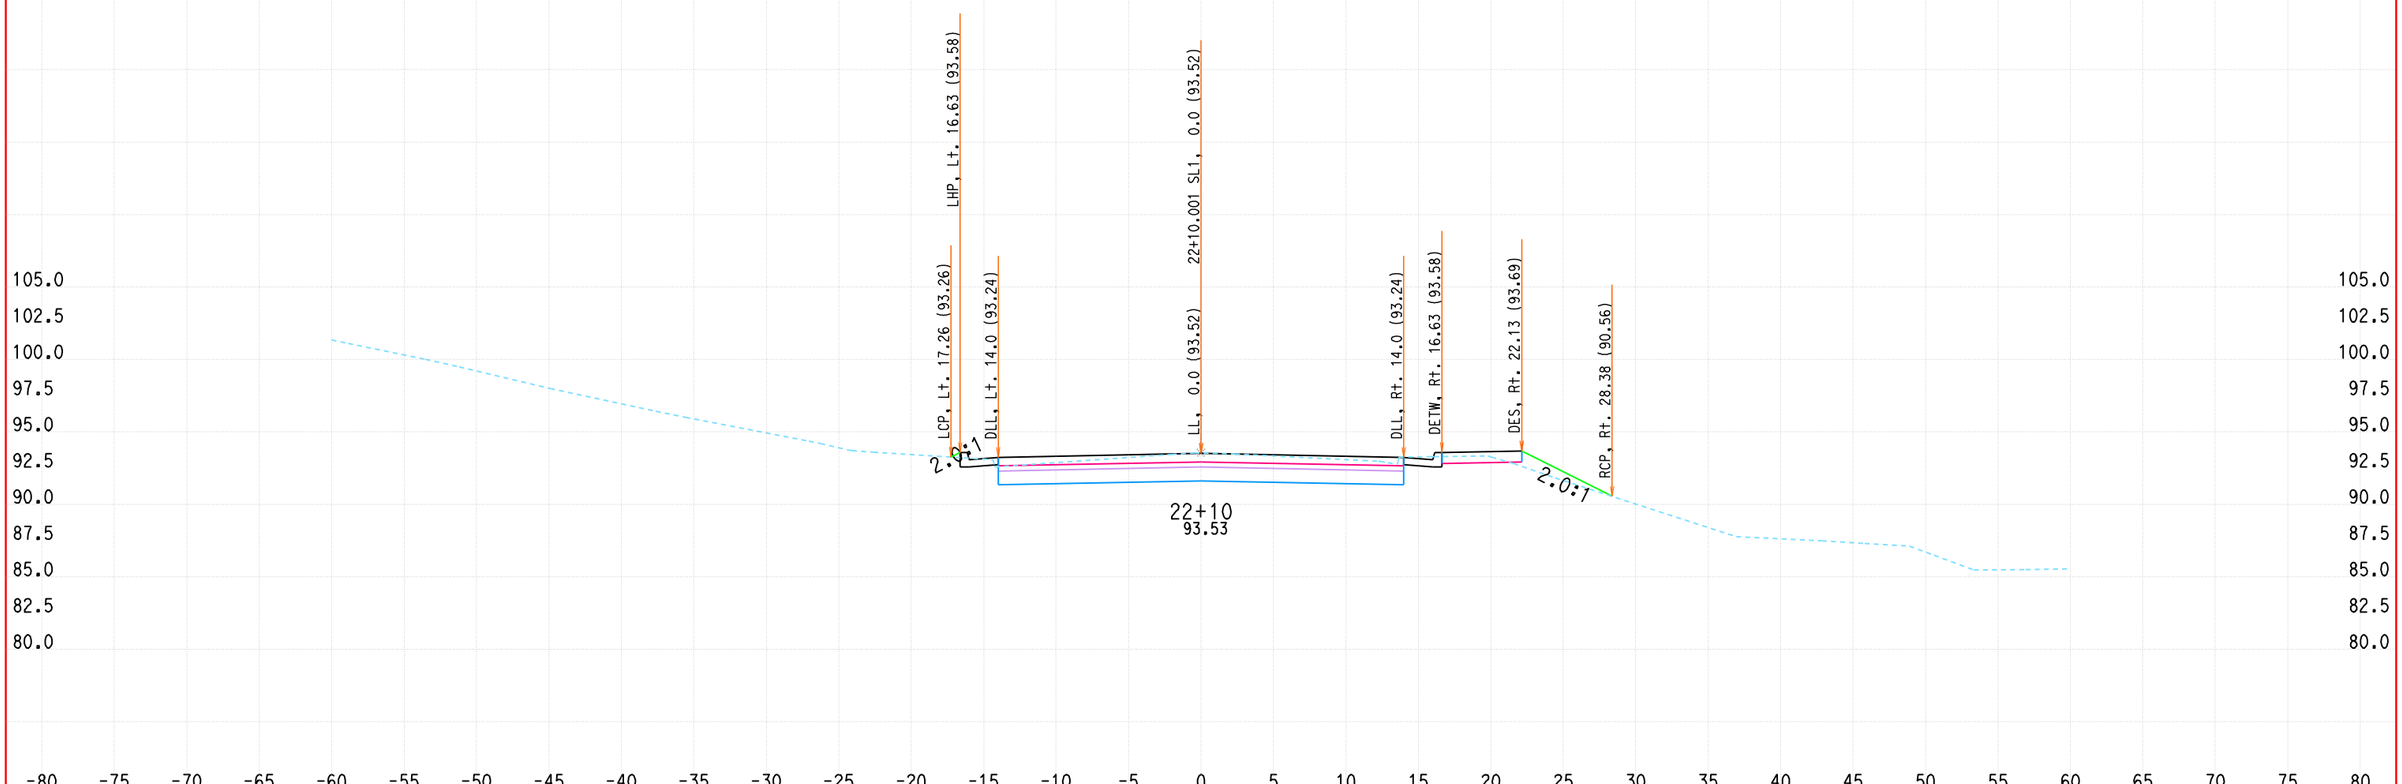


ALL DIMENSIONS ARE US SURVEY FEET

DATE: 1/19/2010

KC Project: 0802A File: D:\DoyleDR09\0802A\contract4\CONTRACT4\FINAL-X-SECT-9-21-09\sl-des.ear

SCALE: 1" = 5' Horiz.
1" = 5' Vert.

**SL1**
**CROSS SECTIONS**

DESIGN STUDY ONLY

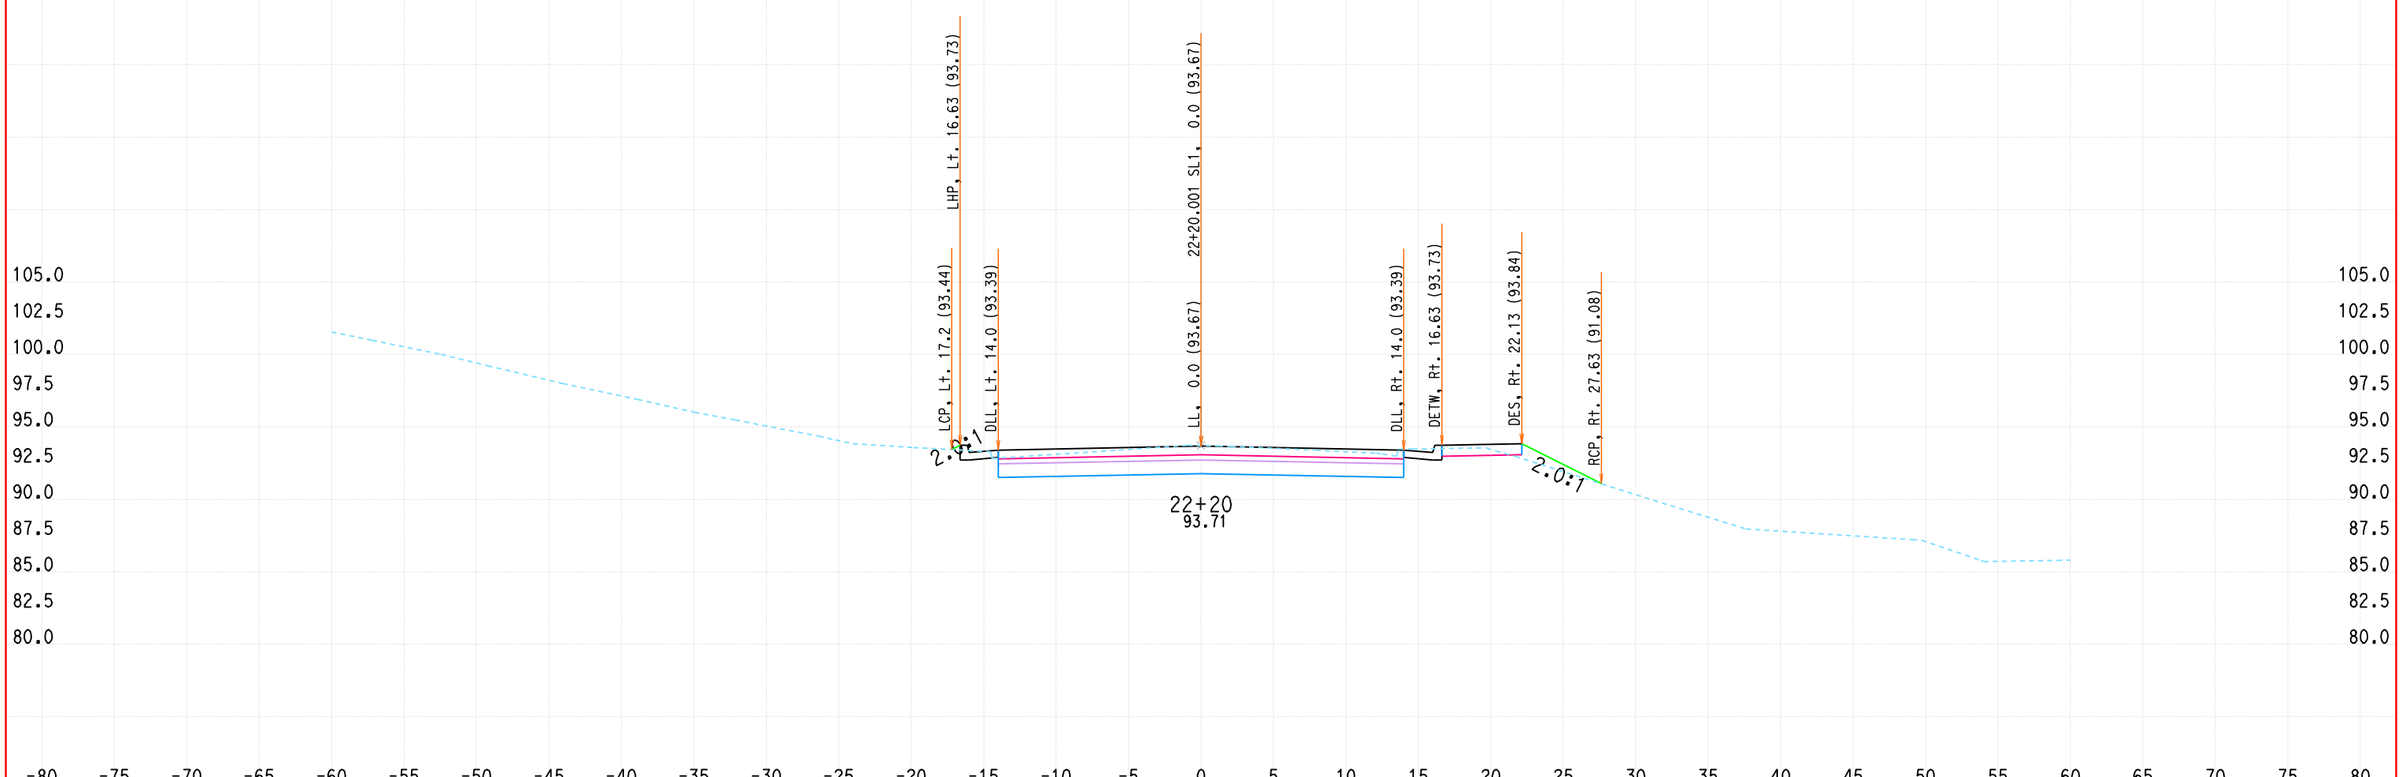


ALL DIMENSIONS ARE US SURVEY FEET

DATE: 1/19/2010

KC Project: 0802A File: D:\DoyleDR09\0802A\contract4\CONTRACT4\FINAL-X-SECT-9-21-09\sl-des.ear

SCALE: 1" = 5' Horiz.
1" = 5' Vert.

**SL1**
**CROSS SECTIONS**

DESIGN STUDY ONLY

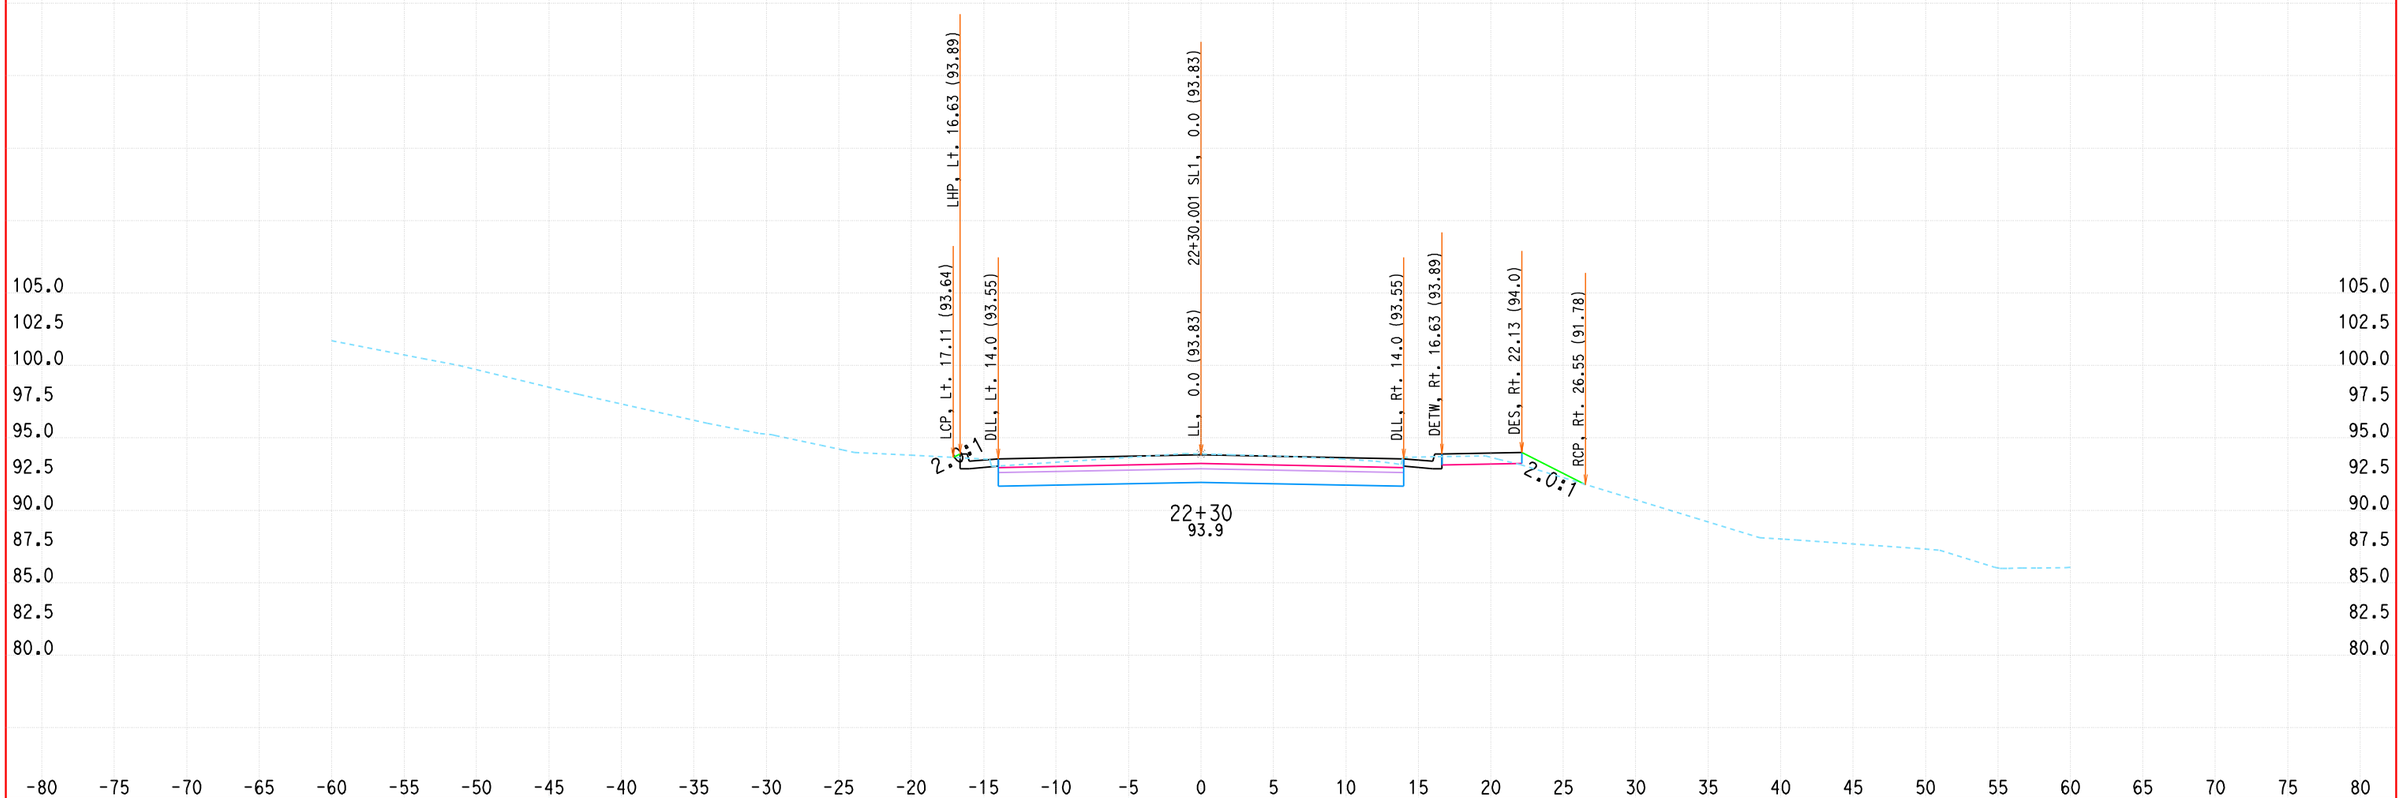


ALL DIMENSIONS ARE US SURVEY FEET

DATE: 1/19/2010

KC Project: 0802A File: D:\DoyleDR09\0802A\contract4\CONTRACT4\FINAL-X-SECT-9-21-09\sl-des.ear

SCALE: 1" = 5' Horiz.
1" = 5' Vert.

**SL1**
**CROSS SECTIONS**

# DESIGN STUDY ONLY

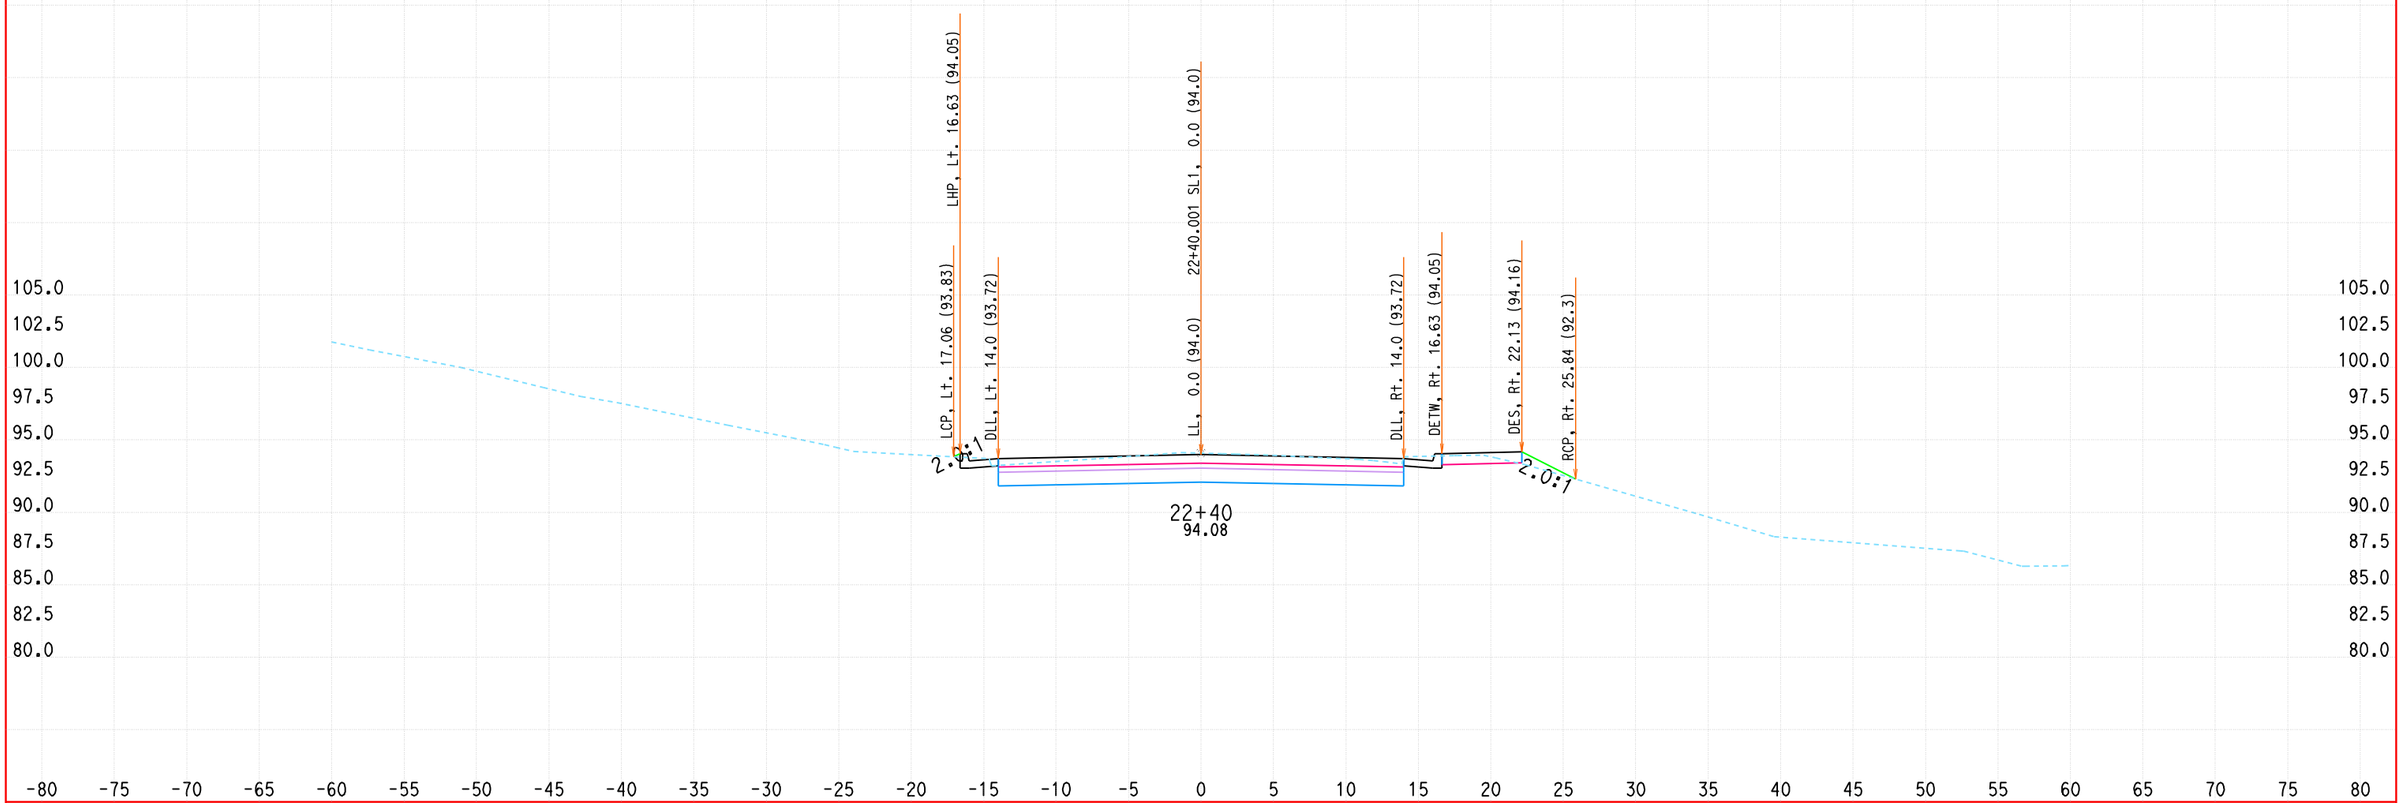


ALL DIMENSIONS ARE US SURVEY FEET

DATE: 1/19/2010

KC Project: 0802A File: D:\DoyleDR09\0802A\contract4\CONTRACT4\FINAL-X-SECT-9-21-09\sl-des.ear

SCALE: 1" = 5' Horiz.
1" = 5' Vert.

**SL1**
**CROSS SECTIONS**

# DESIGN STUDY ONLY

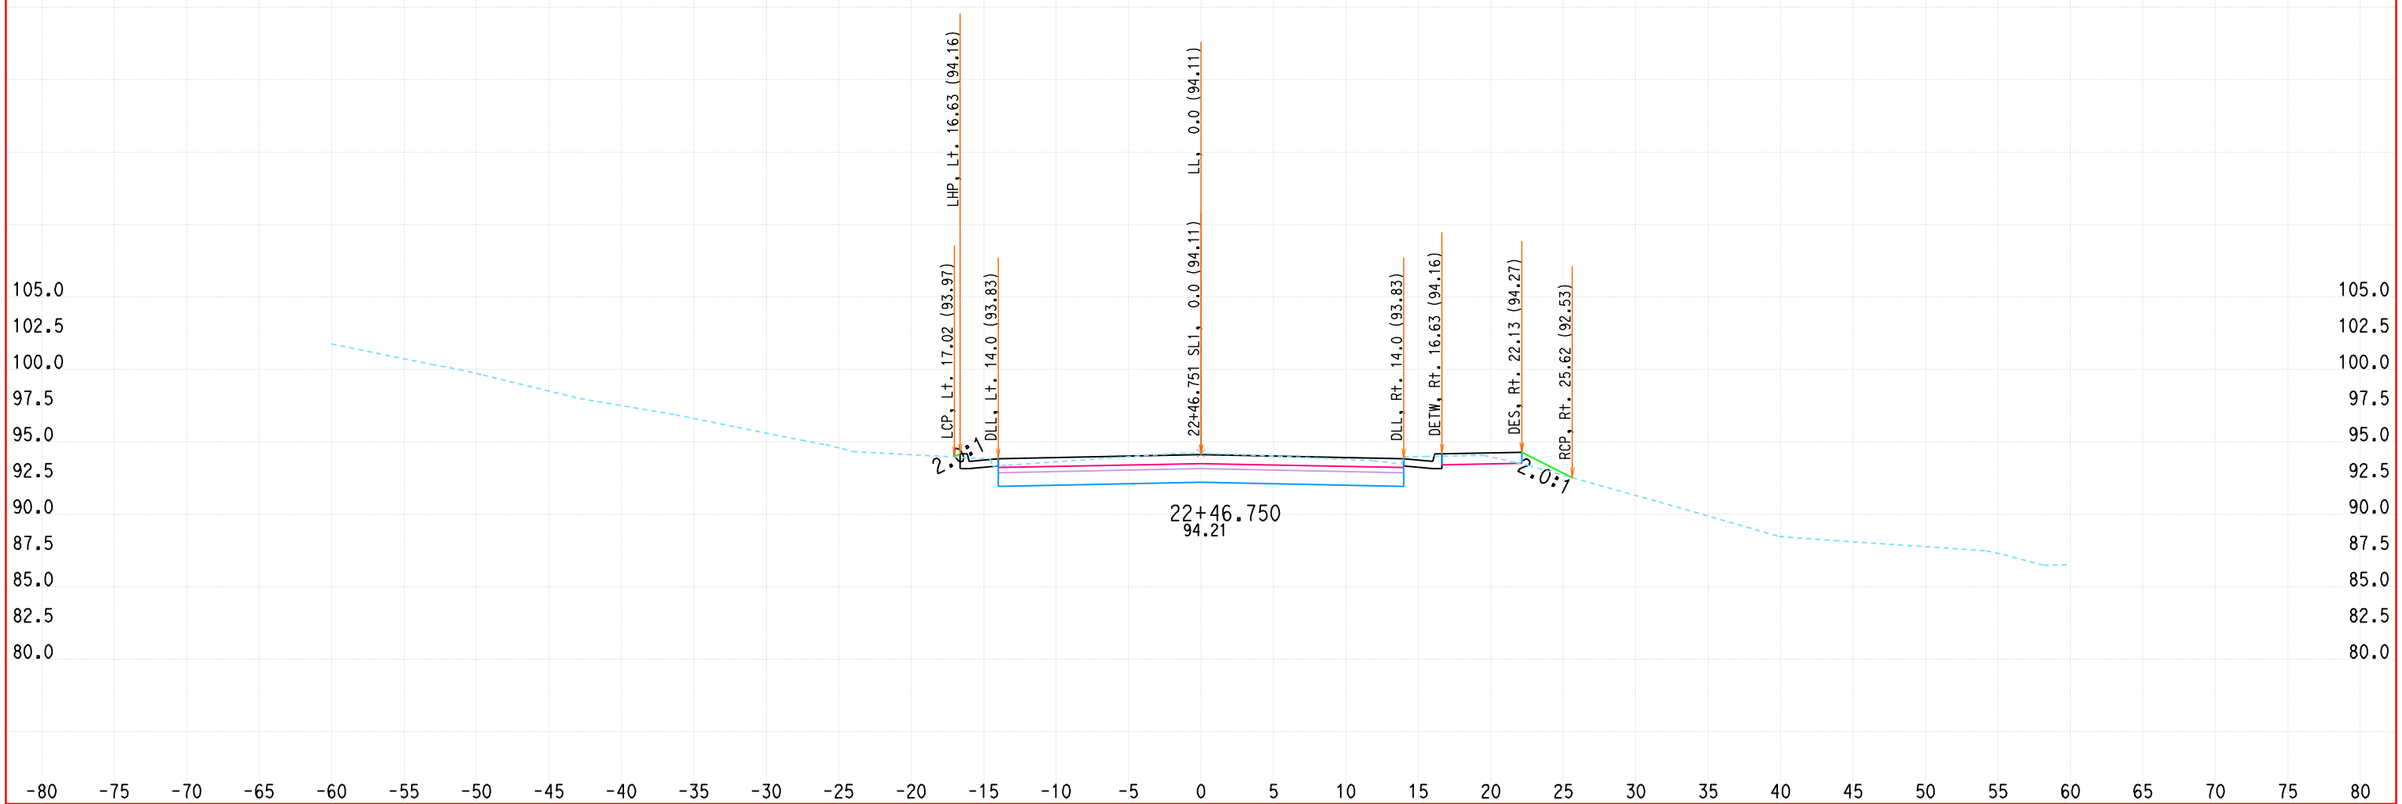


ALL DIMENSIONS ARE US SURVEY FEET

DATE: 1/19/2010

KC Project: 0802A File: D:\DoyleDR09\0802A\contract4\CONTRACT4\FINAL-X-SECT-9-21-09\sl-des.ear

SCALE: 1" = 5' Horiz.
1" = 5' Vert.

**SL1**
**CROSS SECTIONS**

DESIGN STUDY ONLY

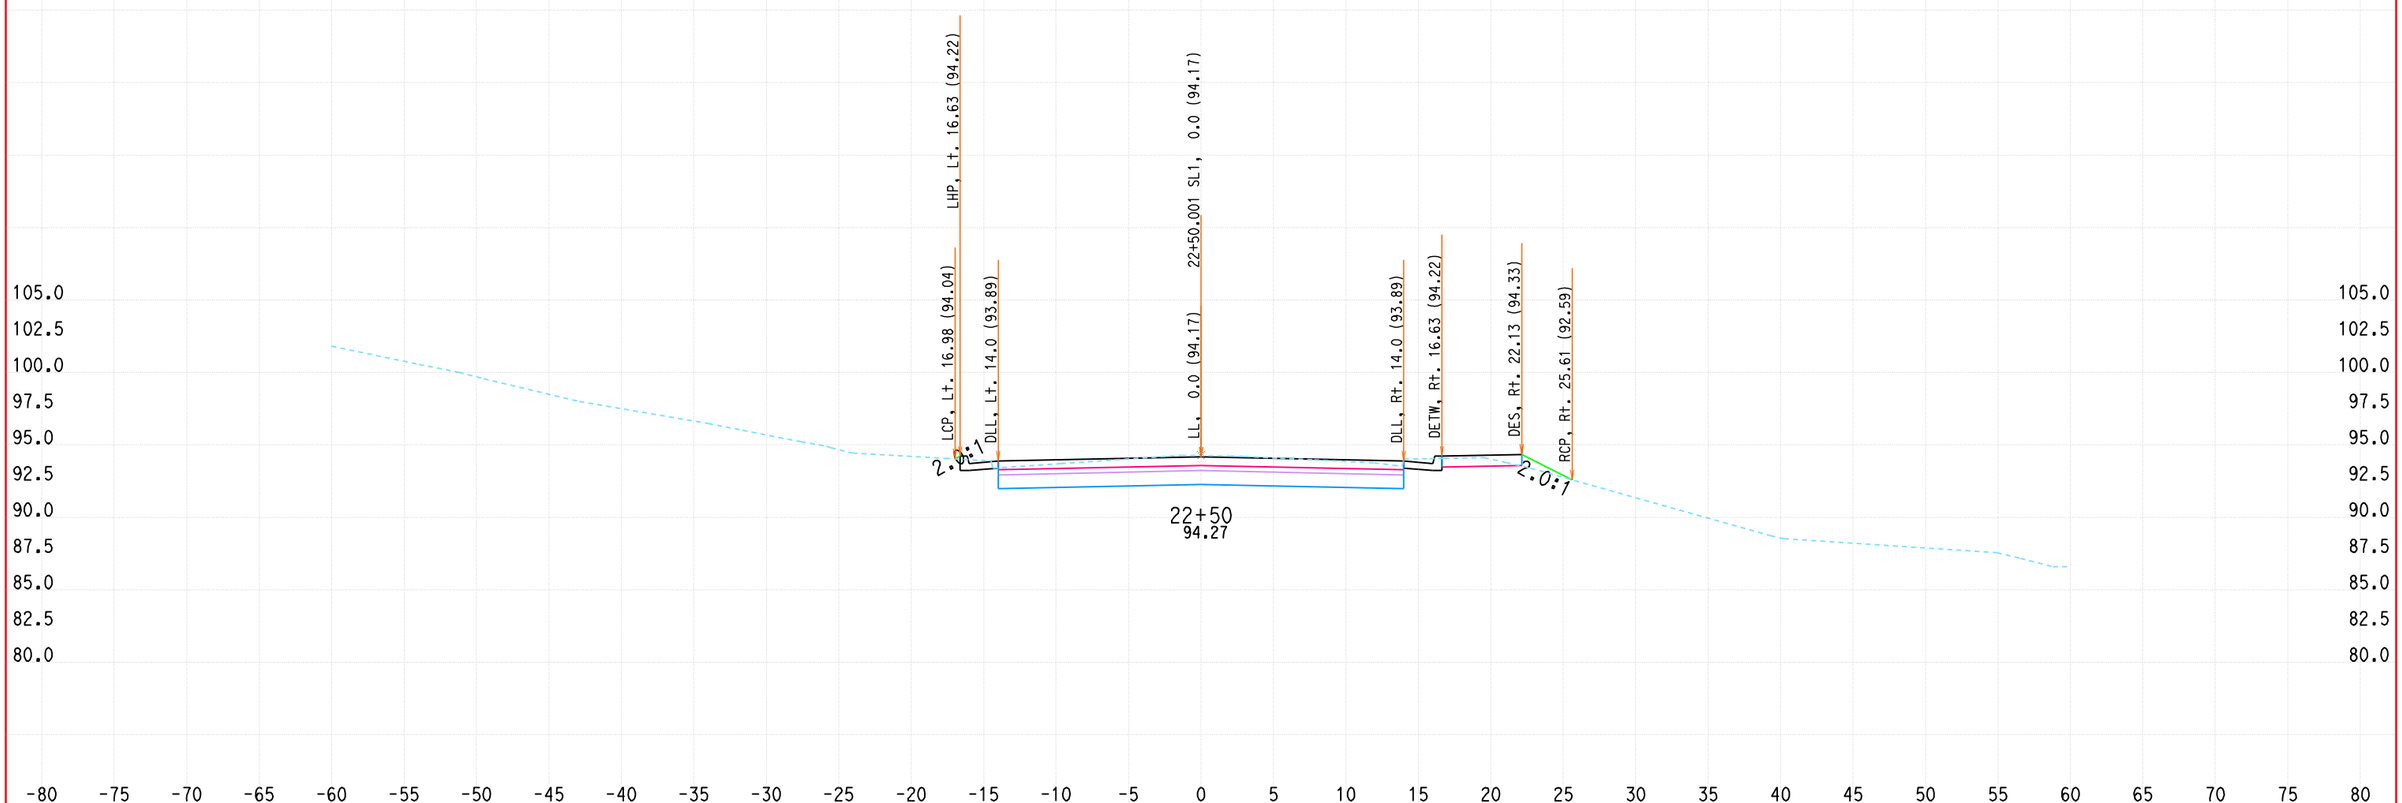


ALL DIMENSIONS ARE US SURVEY FEET

DATE: 1/19/2010

KC Project: 0802A File: D:\DoyleDR09\0802A\contract4\CONTRACT4\FINAL-X-SECT-9-21-09\sl-des.ear

SCALE: 1" = 5' Horiz.
1" = 5' Vert.

**SL1**
**CROSS SECTIONS**

# DESIGN STUDY ONLY

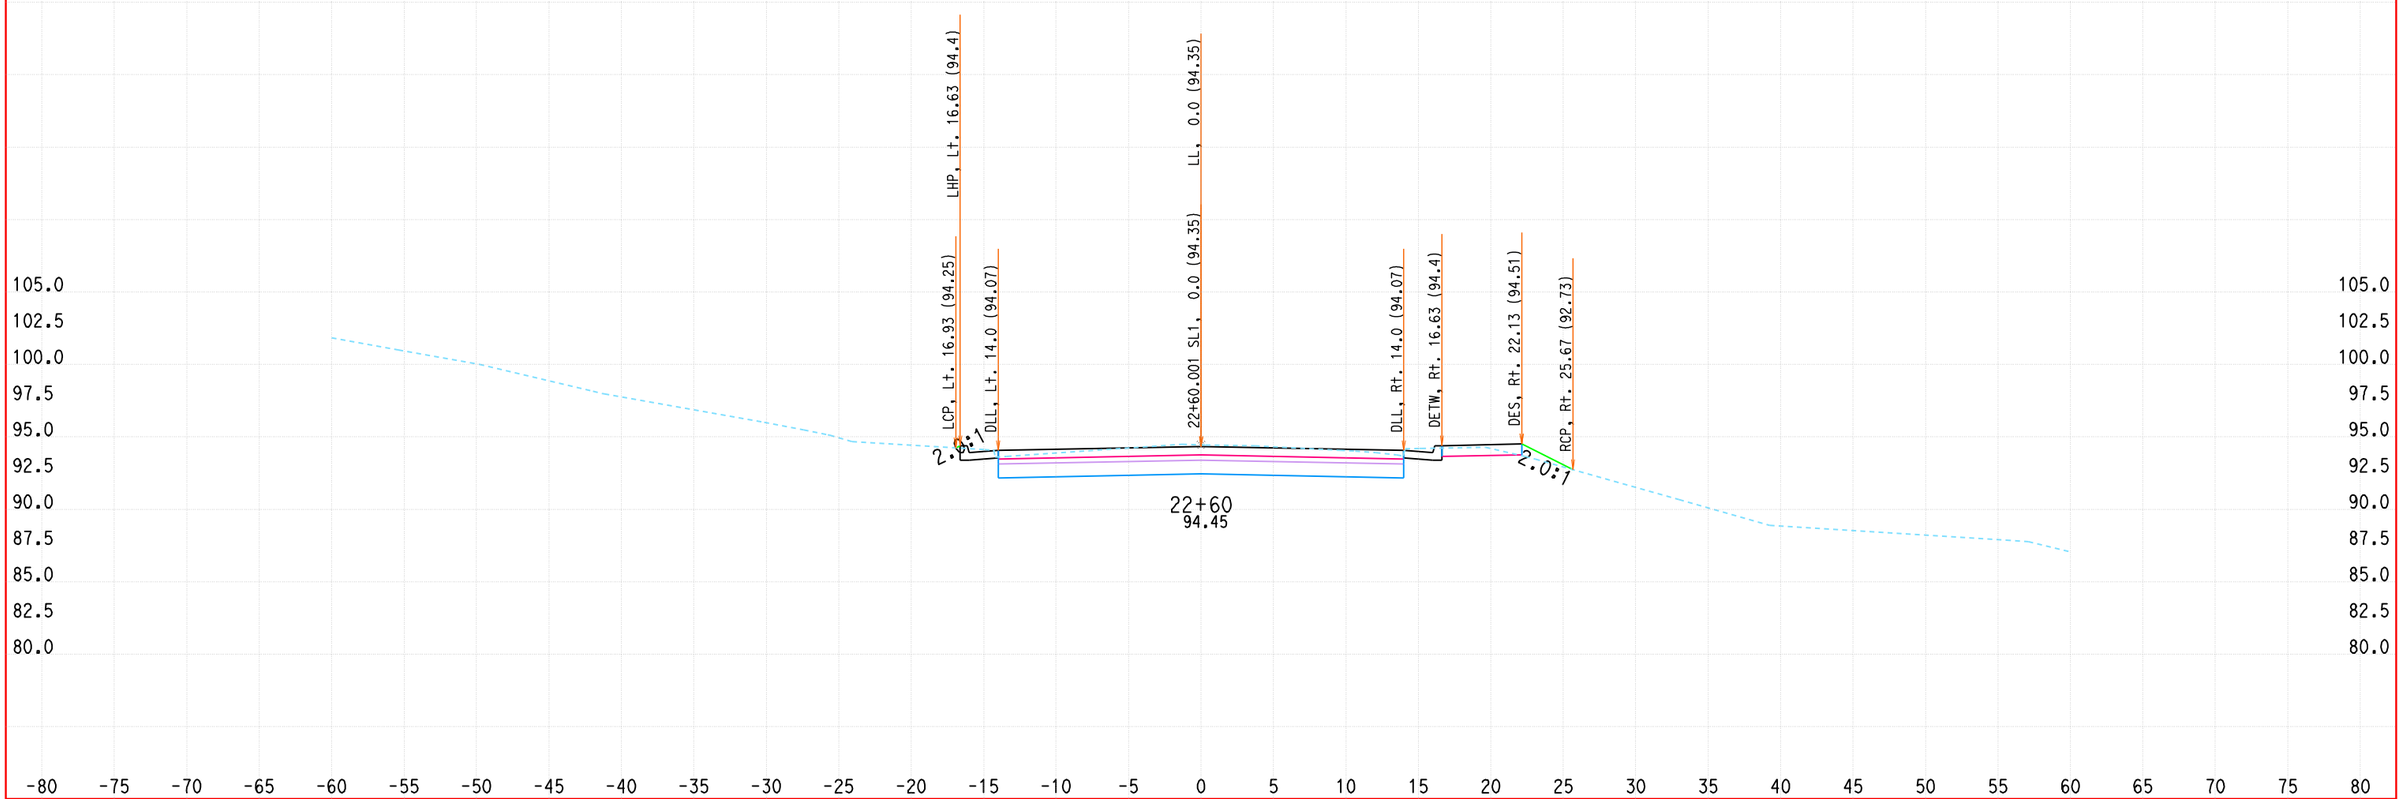


ALL DIMENSIONS ARE US SURVEY FEET

DATE: 1/19/2010

KC Project: 0802A File: D:\DoyleDR09\0802A\contract4\CONTRACT4\FINAL-X-SECT-9-21-09\sl-des.ear

SCALE: 1" = 5' Horiz.
1" = 5' Vert.

**SL1**
**CROSS SECTIONS**

DESIGN STUDY ONLY

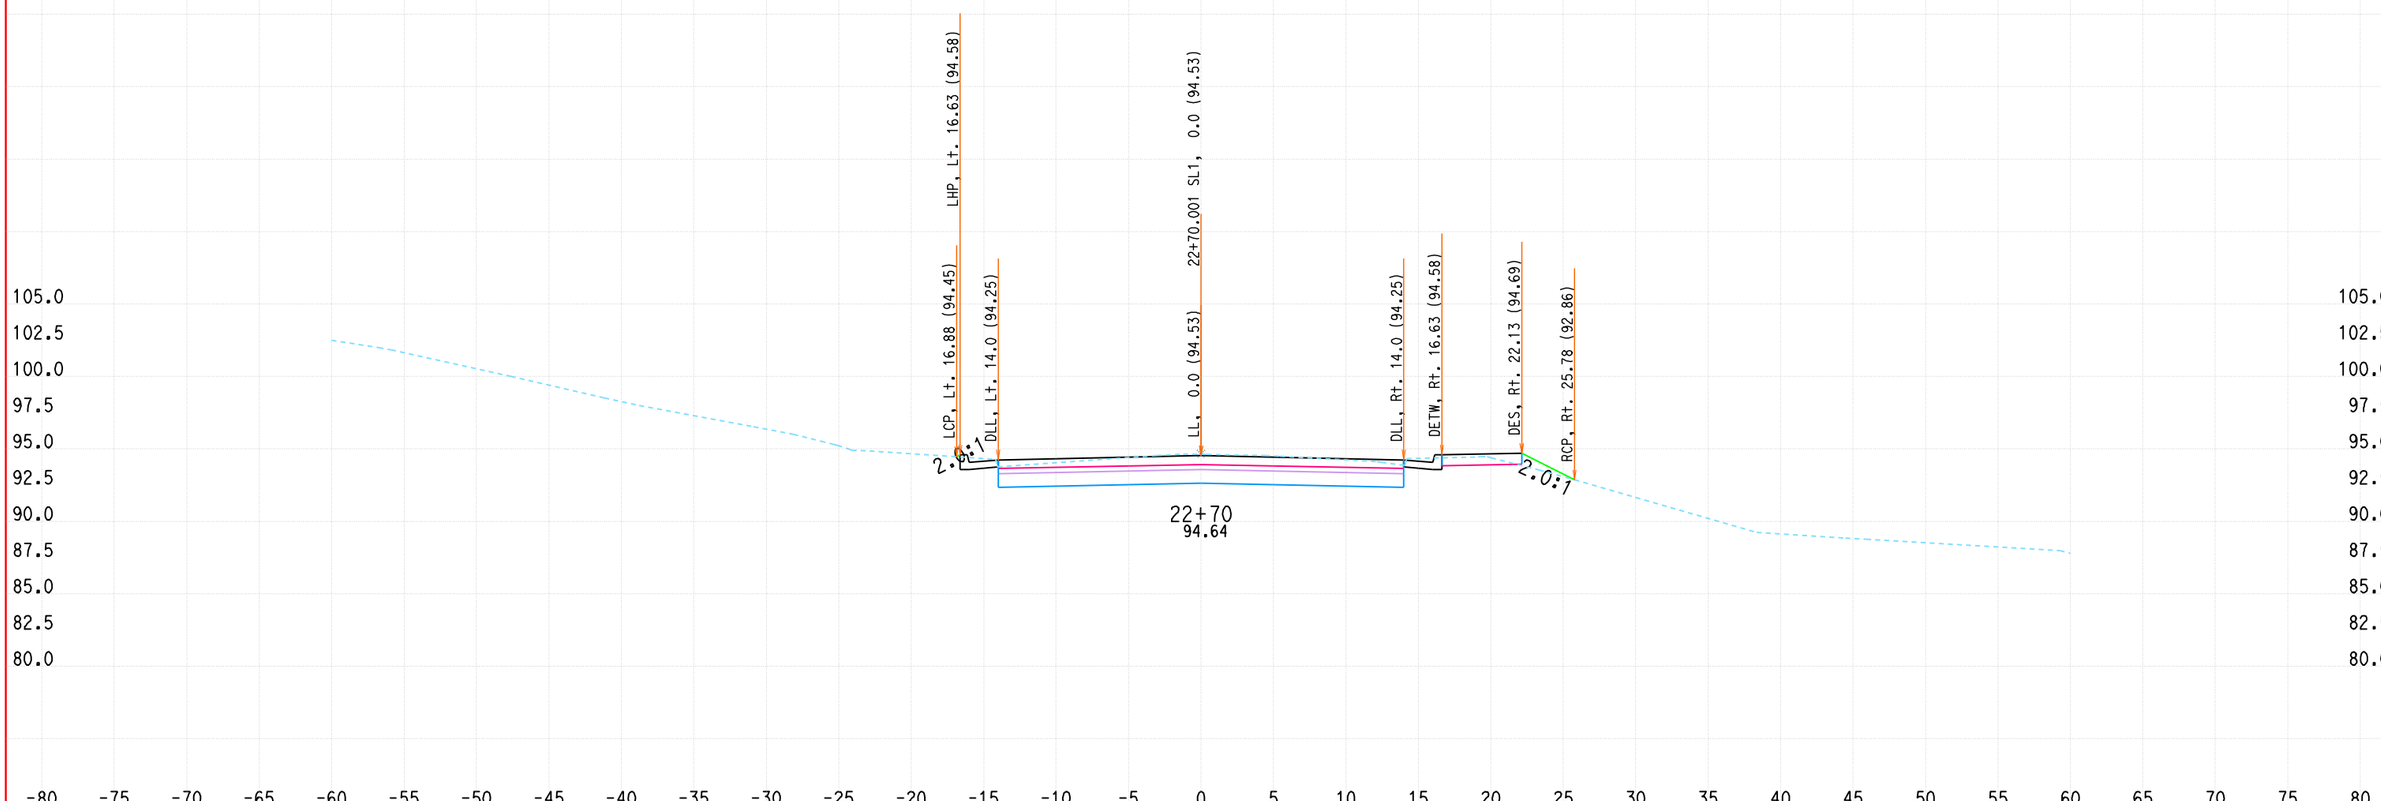


ALL DIMENSIONS ARE US SURVEY FEET

DATE: 1/19/2010

KC Project: 0802A File: D:\DoyleDR09\0802A\contract4\CONTRACT4\FINAL-X-SECT-9-21-09\sl-des.ear

SCALE: 1" = 5' Horiz.
1" = 5' Vert.

**SL1**
**CROSS SECTIONS**

DESIGN STUDY ONLY

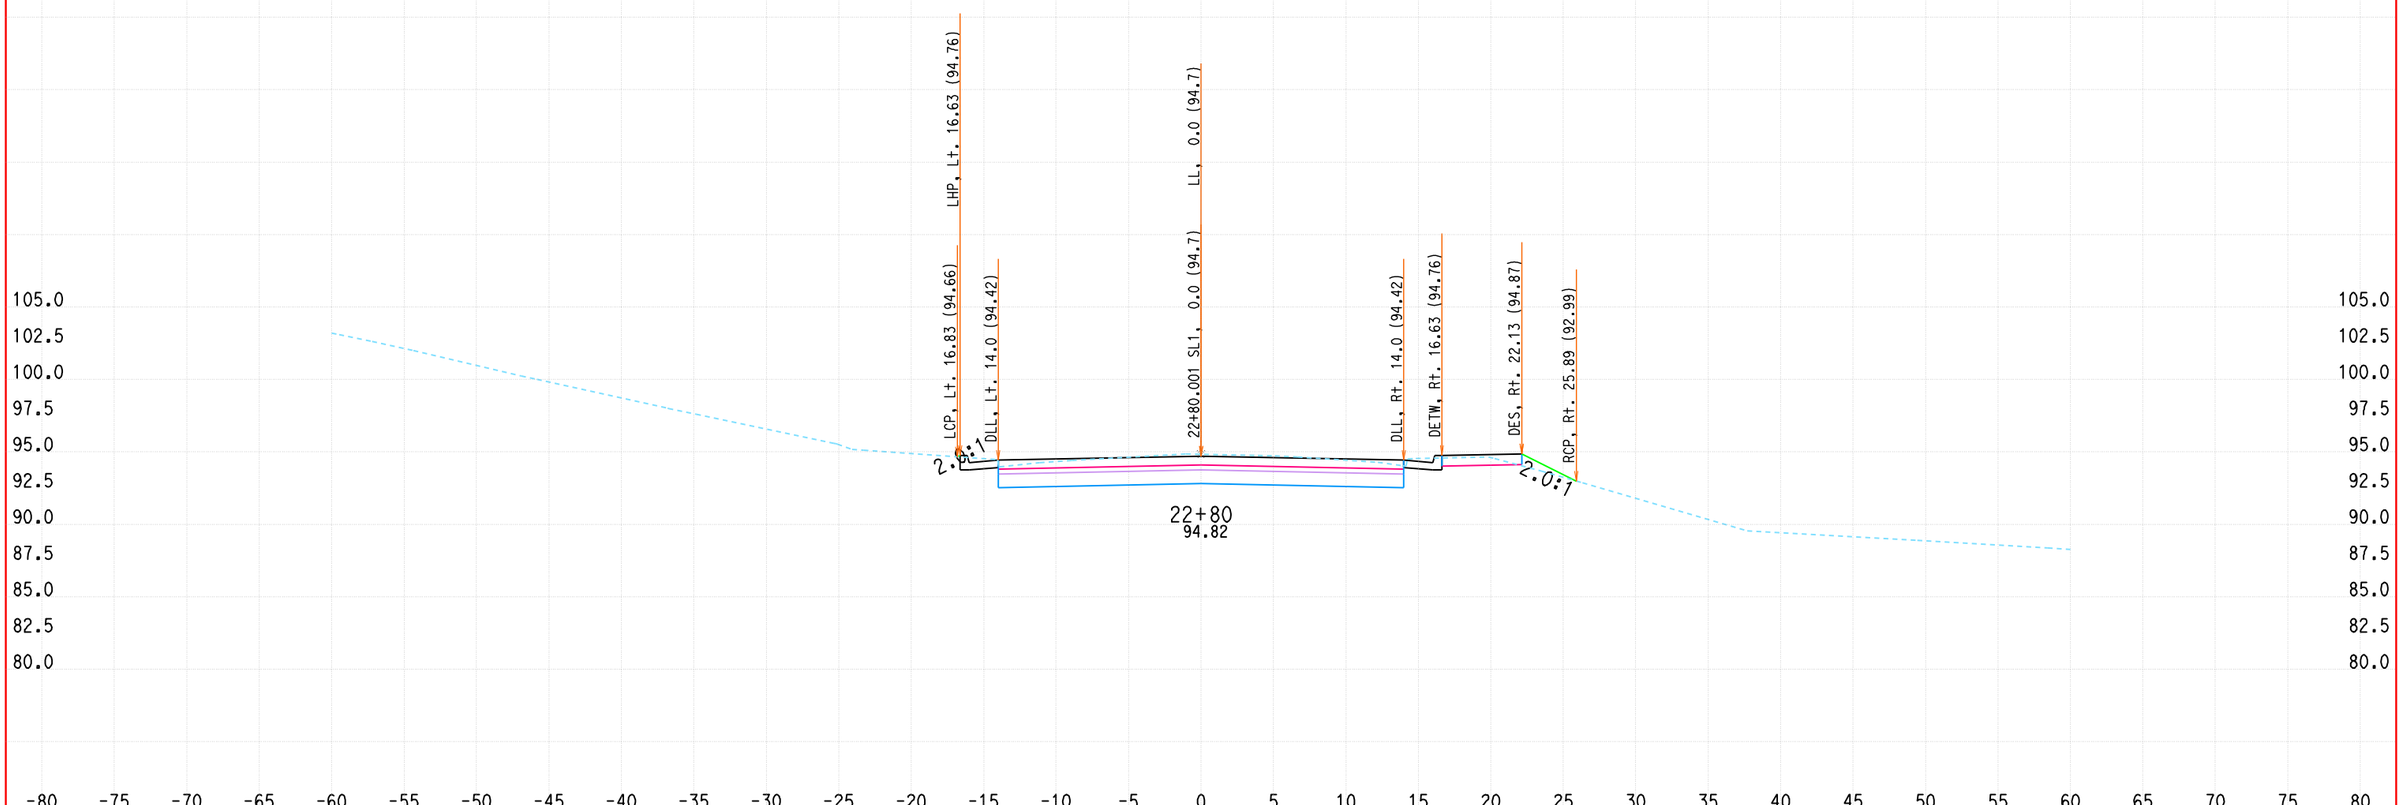


ALL DIMENSIONS ARE US SURVEY FEET

DATE: 1/19/2010

KC Project: 0802A File: D:\DoyleDR09\0802A\contract4\CONTRACT4\FINAL-X-SECT-9-21-09\sl-des.ear

SCALE: 1" = 5' Horiz.
1" = 5' Vert.

**SL1**
**CROSS SECTIONS**

DESIGN STUDY ONLY

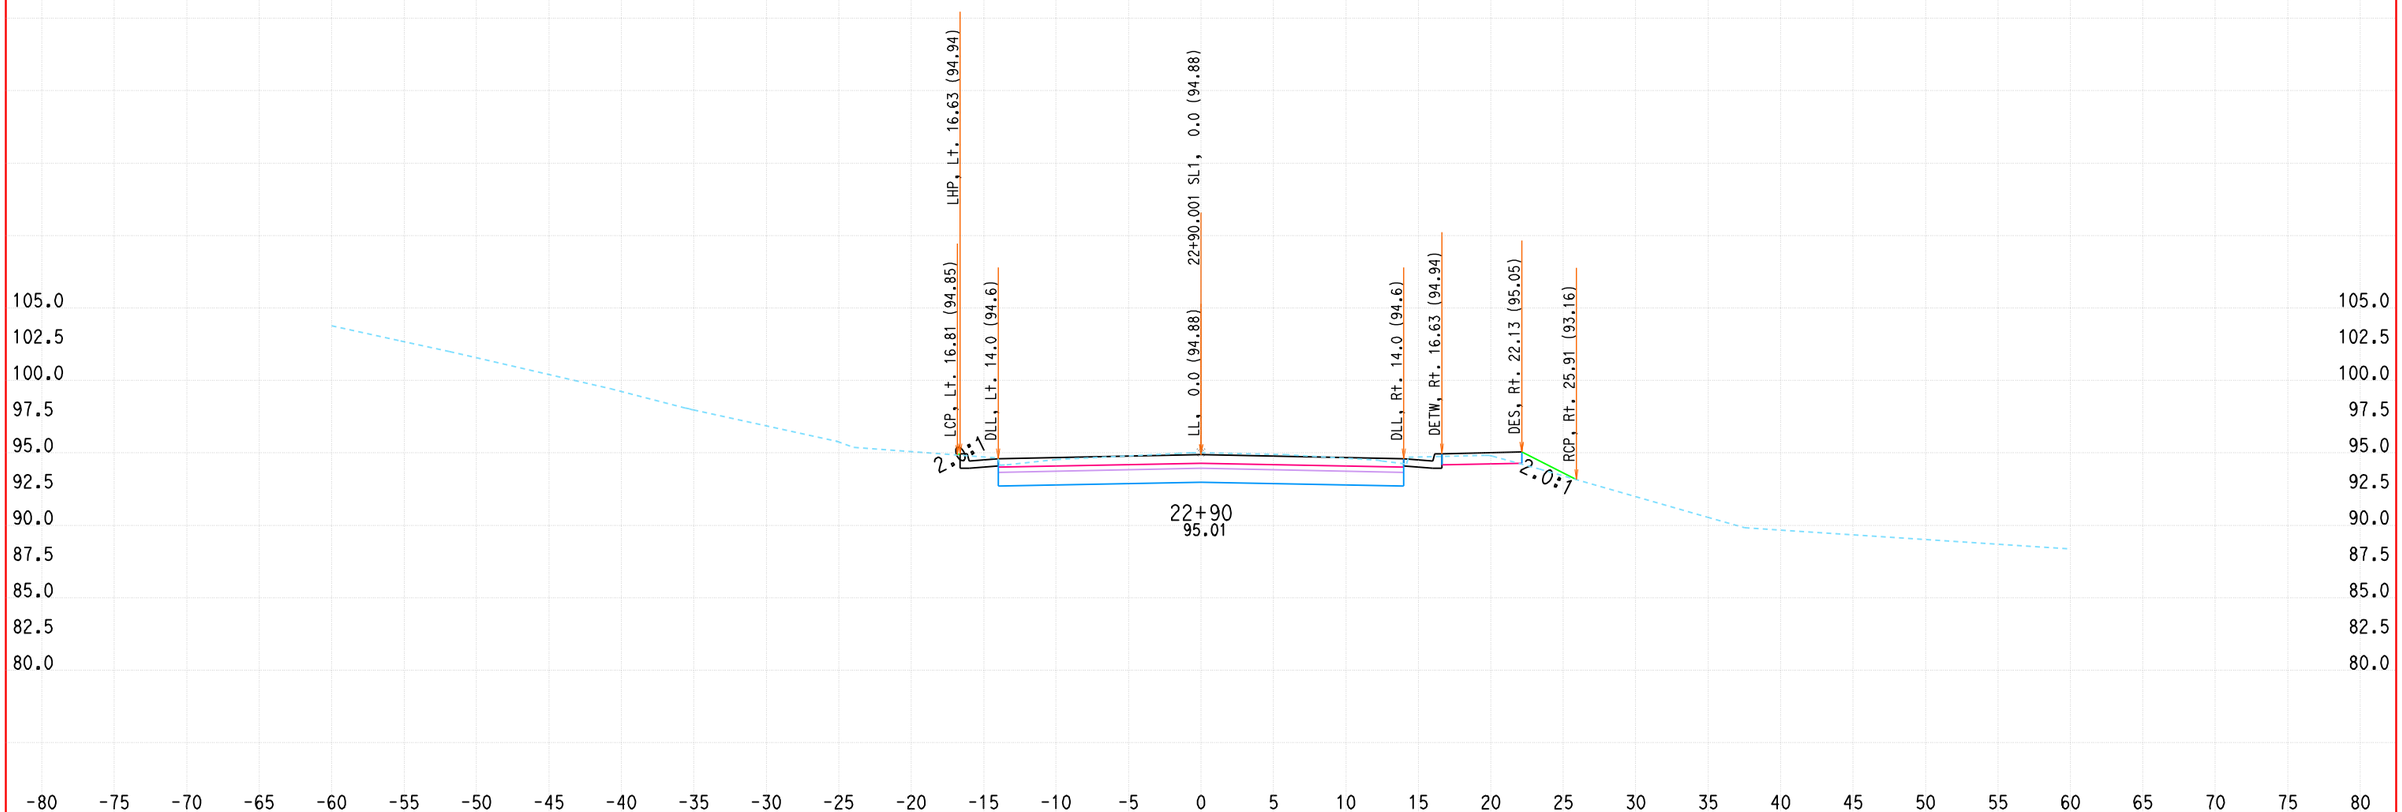


ALL DIMENSIONS ARE US SURVEY FEET

DATE: 1/19/2010

KC Project: 0802A File: D:\DoyleDR09\0802A\contract4\CONTRACT4\FINAL-X-SECT-9-21-09\sl-des.ear

SCALE: 1" = 5' Horiz.
1" = 5' Vert.

**SL1**
**CROSS SECTIONS**

# DESIGN STUDY ONLY

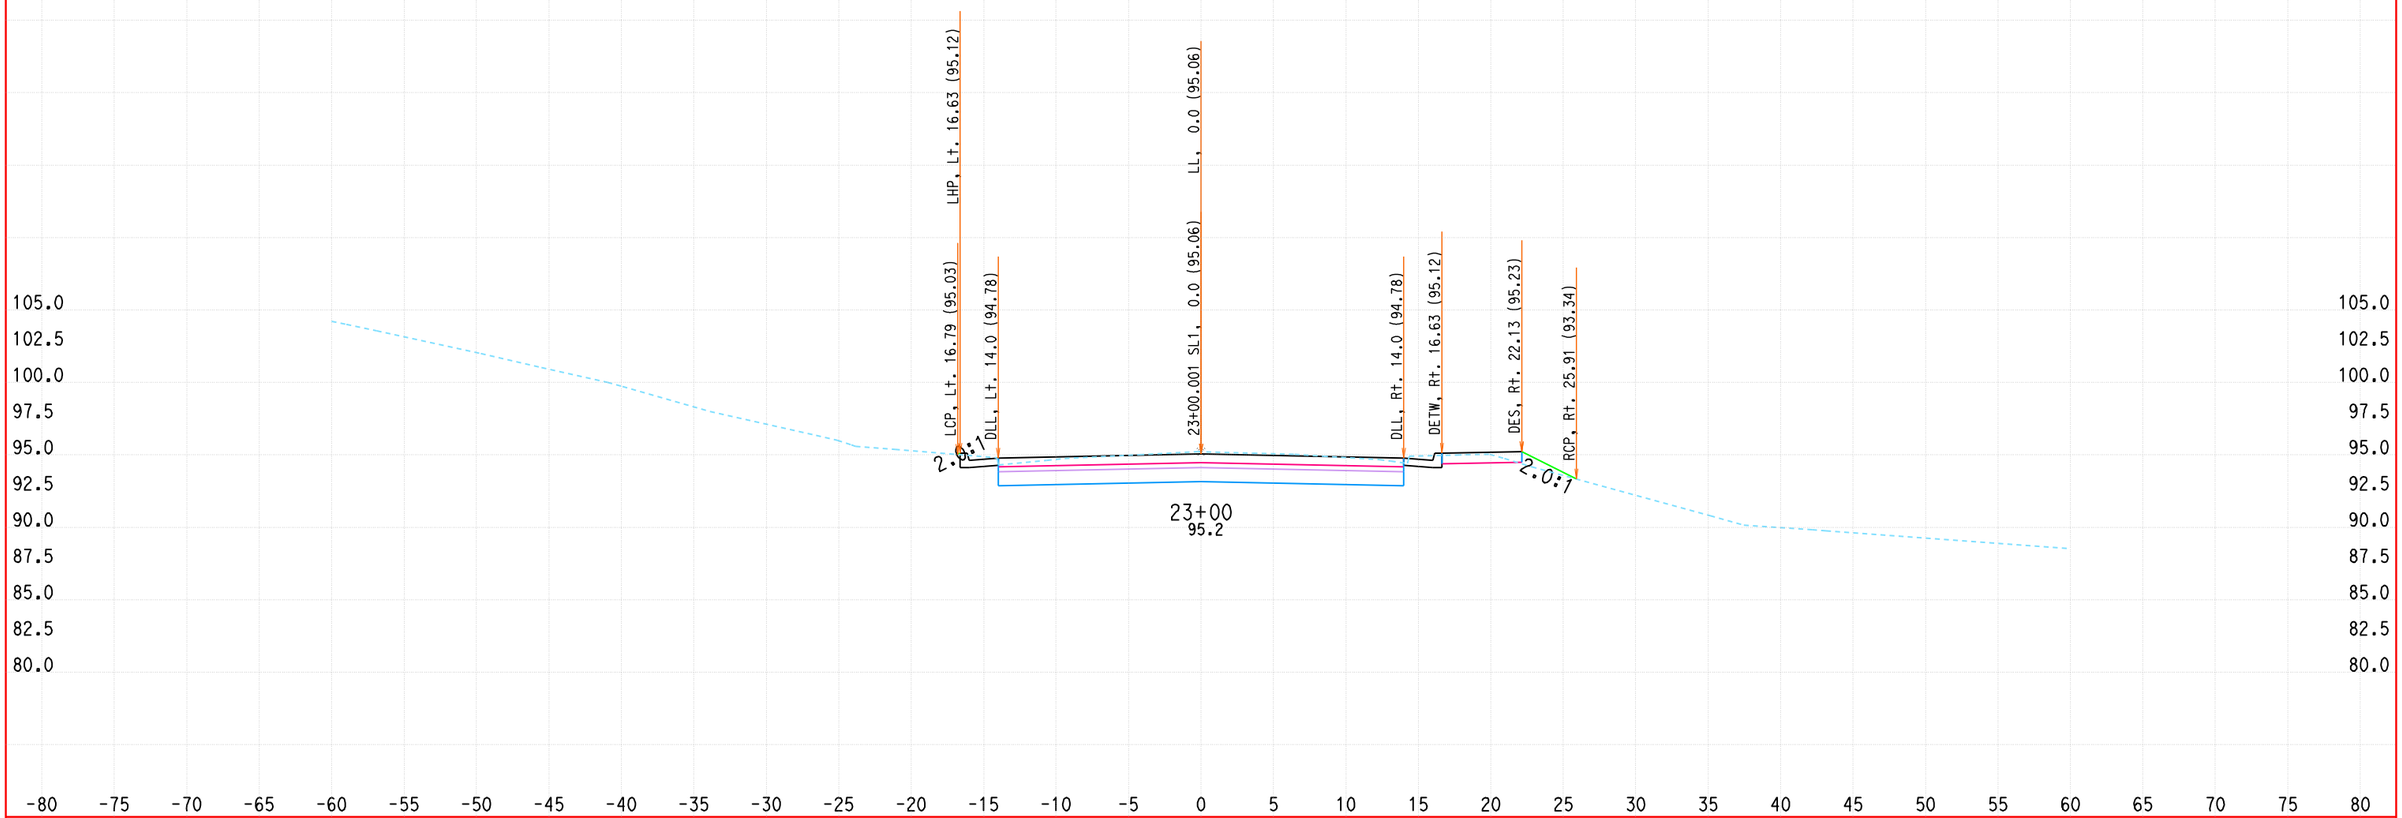


ALL DIMENSIONS ARE US SURVEY FEET

DATE: 1/19/2010

KC Project: 0802A File: D:\DoyleDR09\0802A\contract4\CONTRACT4\FINAL-X-SECT-9-21-09\sl-des.ear

SCALE: 1" = 5' Horiz.
1" = 5' Vert.

**SL1**
**CROSS SECTIONS**

DESIGN STUDY ONLY

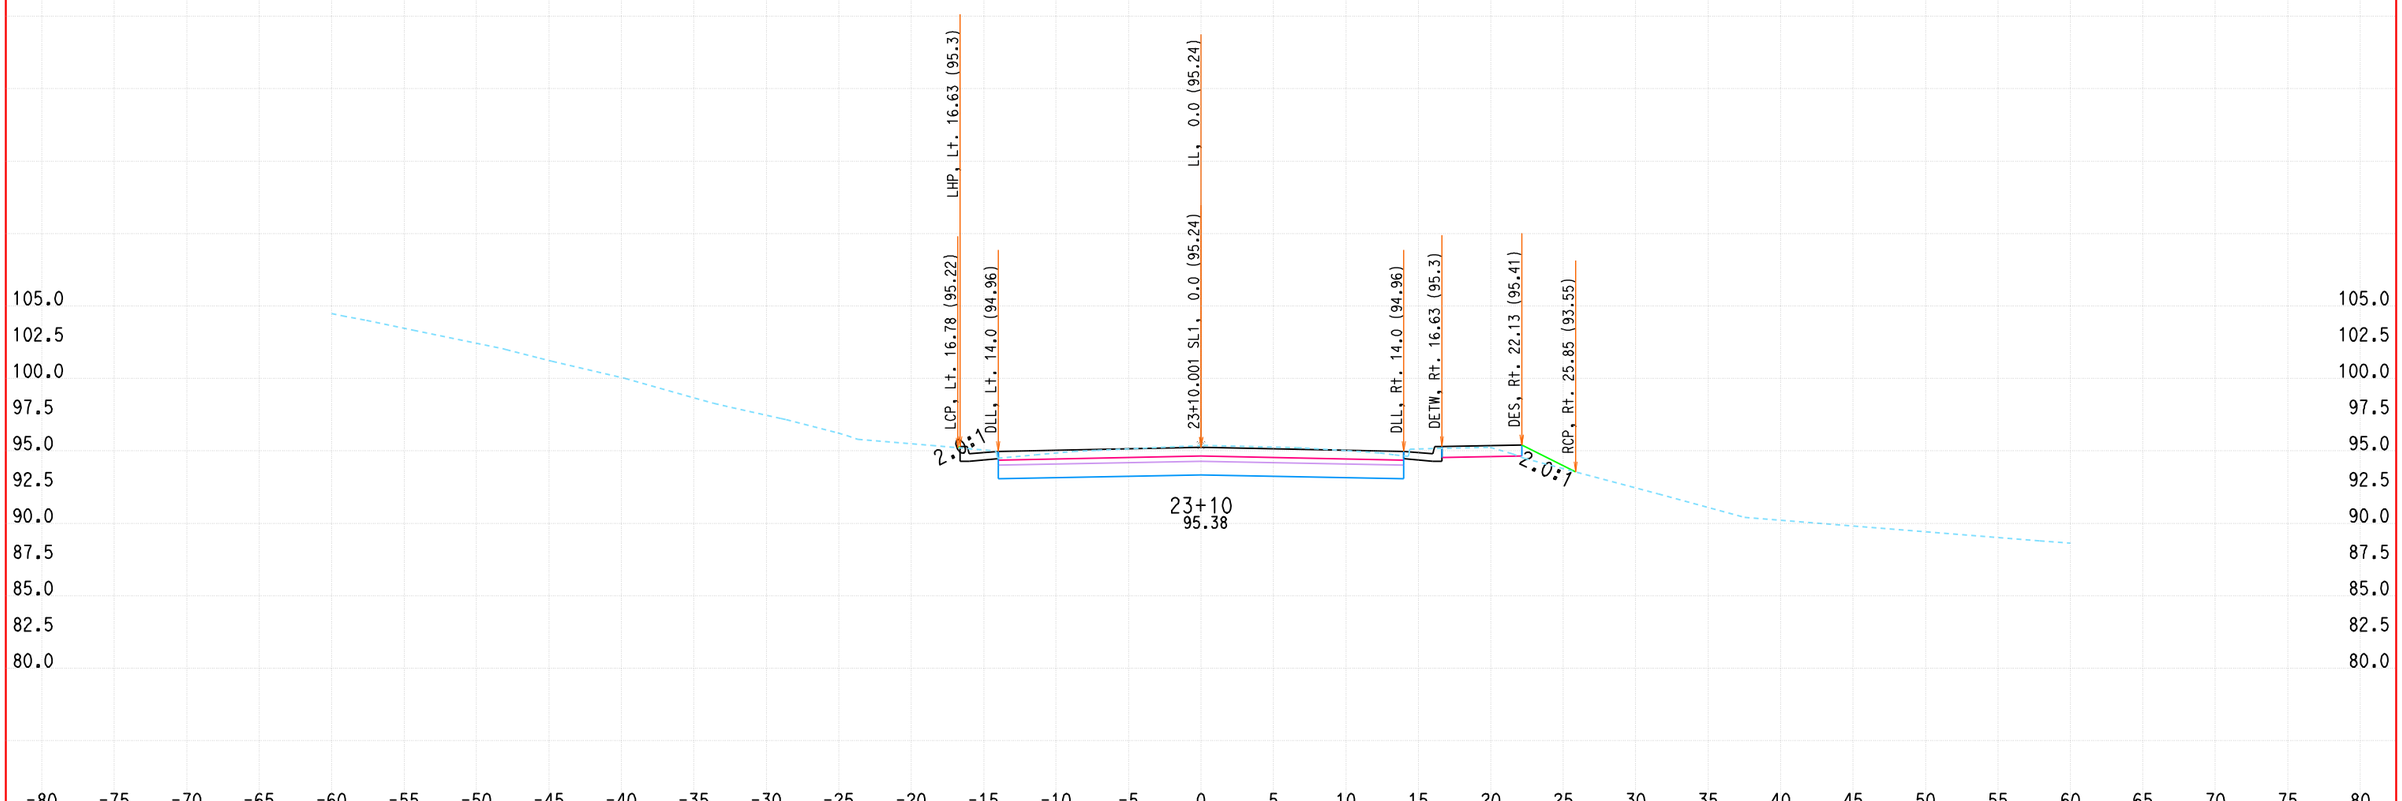


ALL DIMENSIONS ARE US SURVEY FEET

DATE: 1/19/2010

KC Project: 0802A File: D:\DoyleDR09\0802A\contract4\CONTRACT4\FINAL-X-SECT-9-21-09\sl-des.ear

SCALE: 1" = 5' Horiz.
1" = 5' Vert.

**SL1**
**CROSS SECTIONS**

DESIGN STUDY ONLY

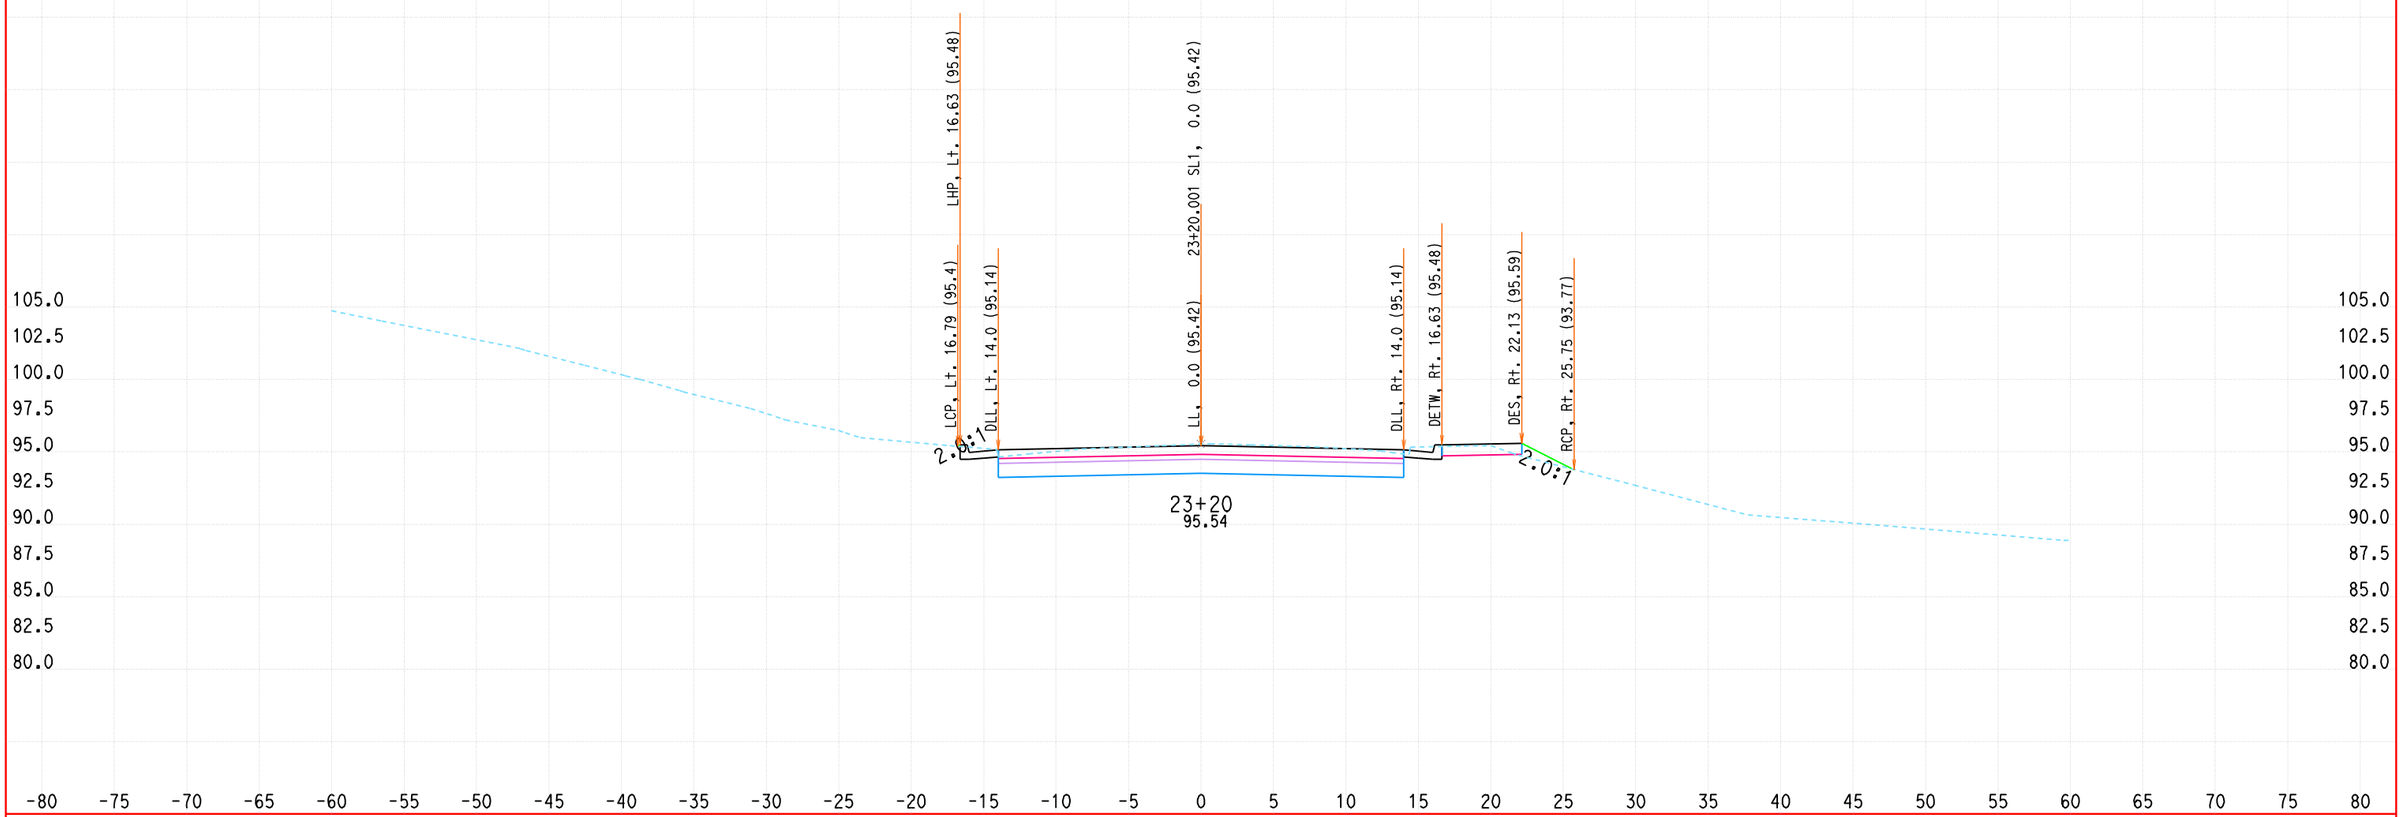


ALL DIMENSIONS ARE US SURVEY FEET

DATE: 1/19/2010

KC Project: 0802A File: D:\DoyleDR09\0802A\contract4\CONTRACT4\FINAL-X-SECT-9-21-09\sl-des.ear

SCALE: 1" = 5' Horiz.
1" = 5' Vert.

**SL1**
**CROSS SECTIONS**

# DESIGN STUDY ONLY

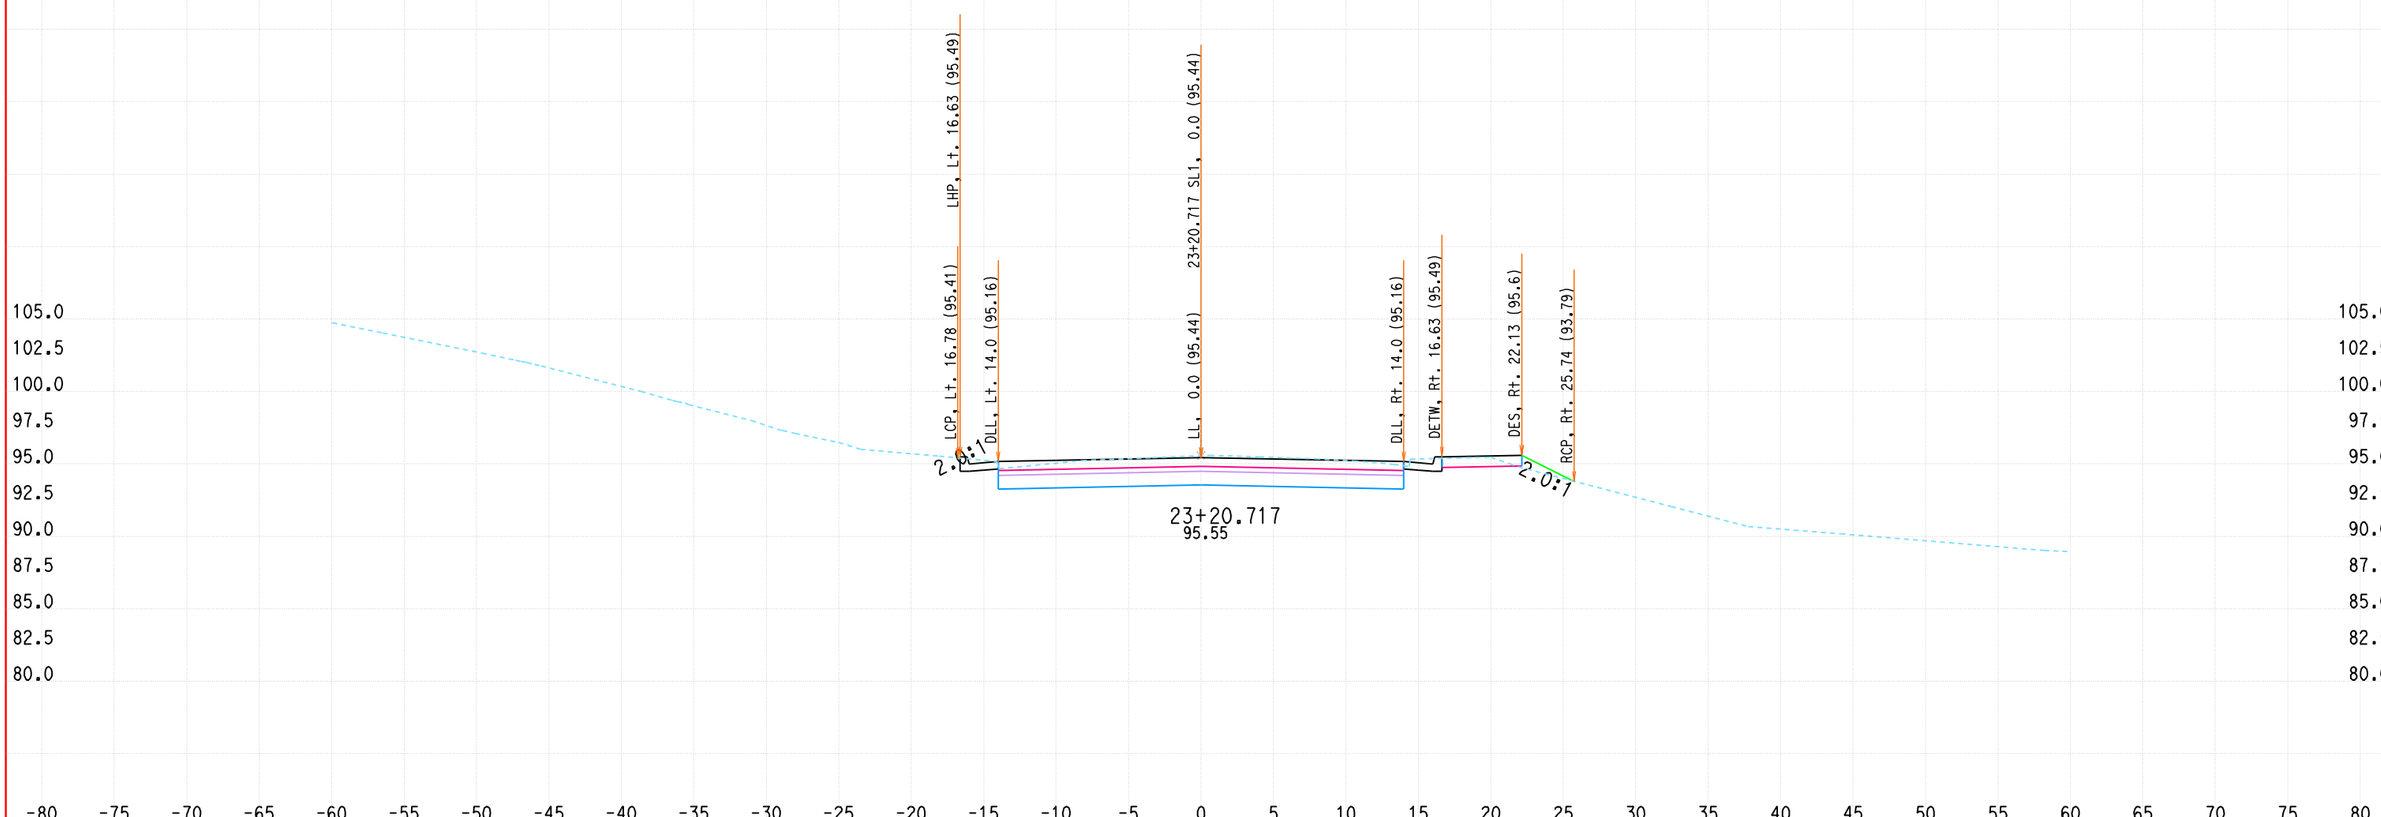


ALL DIMENSIONS ARE US SURVEY FEET

DATE: 1/19/2010

KC Project: 0802A File: D:\DoyleDR09\0802A\contract4\CONTRACT4\FINAL-X-SECT-9-21-09\sl-des.ear

SCALE: 1" = 5' Horiz.
1" = 5' Vert.

**SL1**
**CROSS SECTIONS**

DESIGN STUDY ONLY

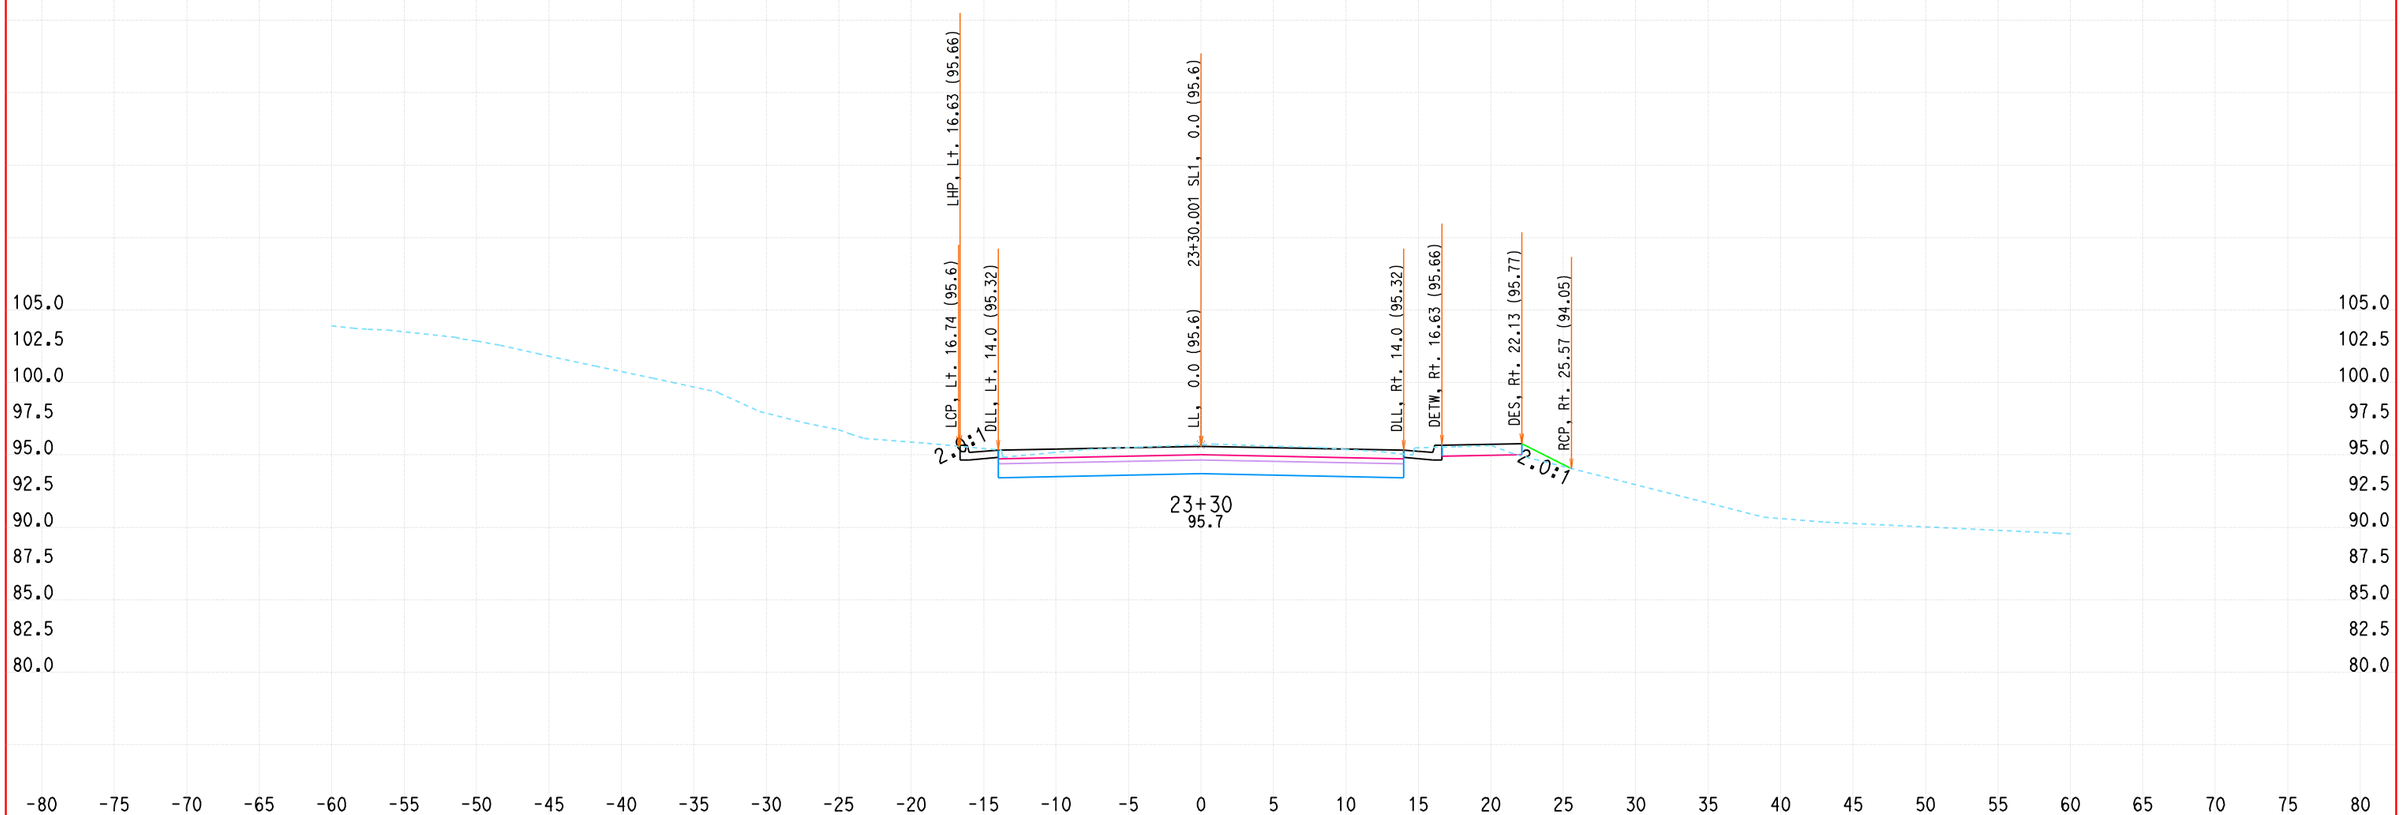


ALL DIMENSIONS ARE US SURVEY FEET

DATE: 1/19/2010

KC Project: 0802A File: D:\DoyleDR09\0802A\contract4\CONTRACT4\FINAL-X-SECT-9-21-09\sl-des.ear

SCALE: 1" = 5' Horiz.
1" = 5' Vert.

**SL1**
**CROSS SECTIONS**

DESIGN STUDY ONLY

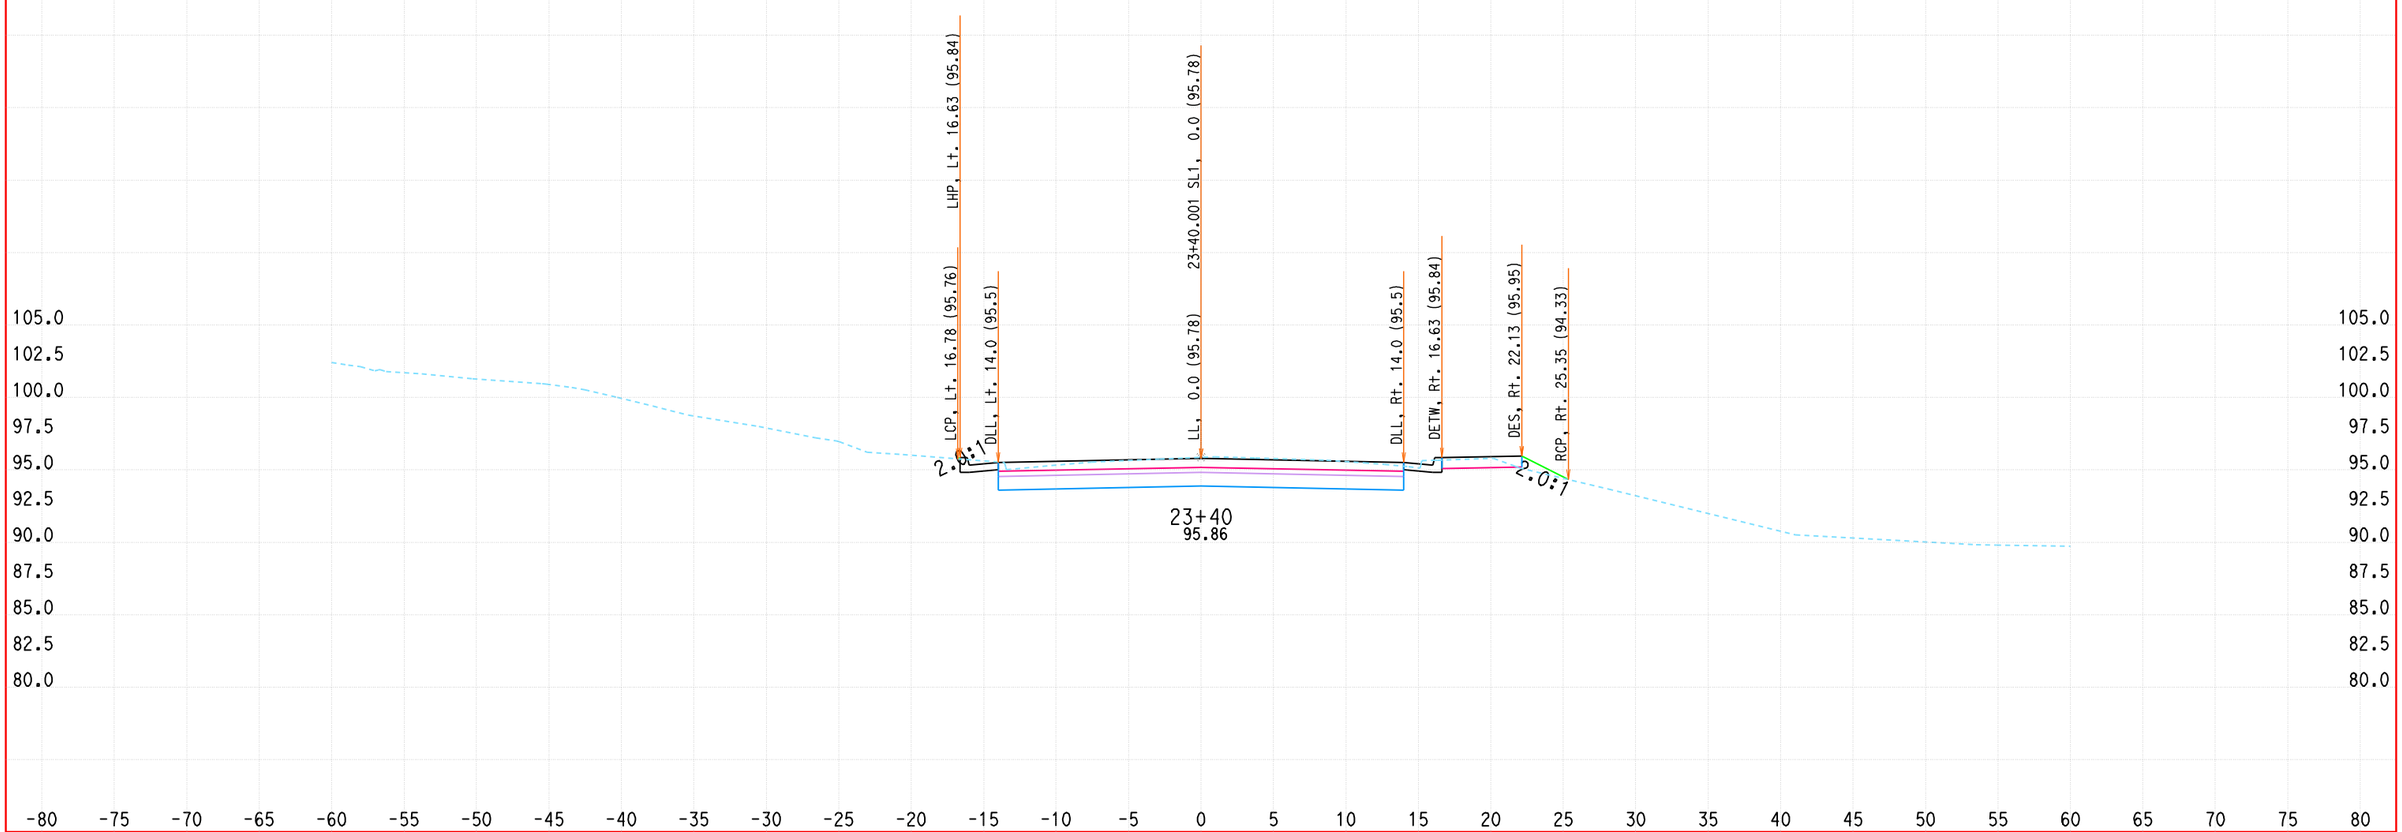


ALL DIMENSIONS ARE US SURVEY FEET

DATE: 1/19/2010

KC Project: 0802A File: D:\DoyleDR09\0802A\contract4\CONTRACT4\FINAL-X-SECT-9-21-09\sl-des.ear

SCALE: 1" = 5' Horiz.
1" = 5' Vert.

**SL1**
**CROSS SECTIONS**

DESIGN STUDY ONLY

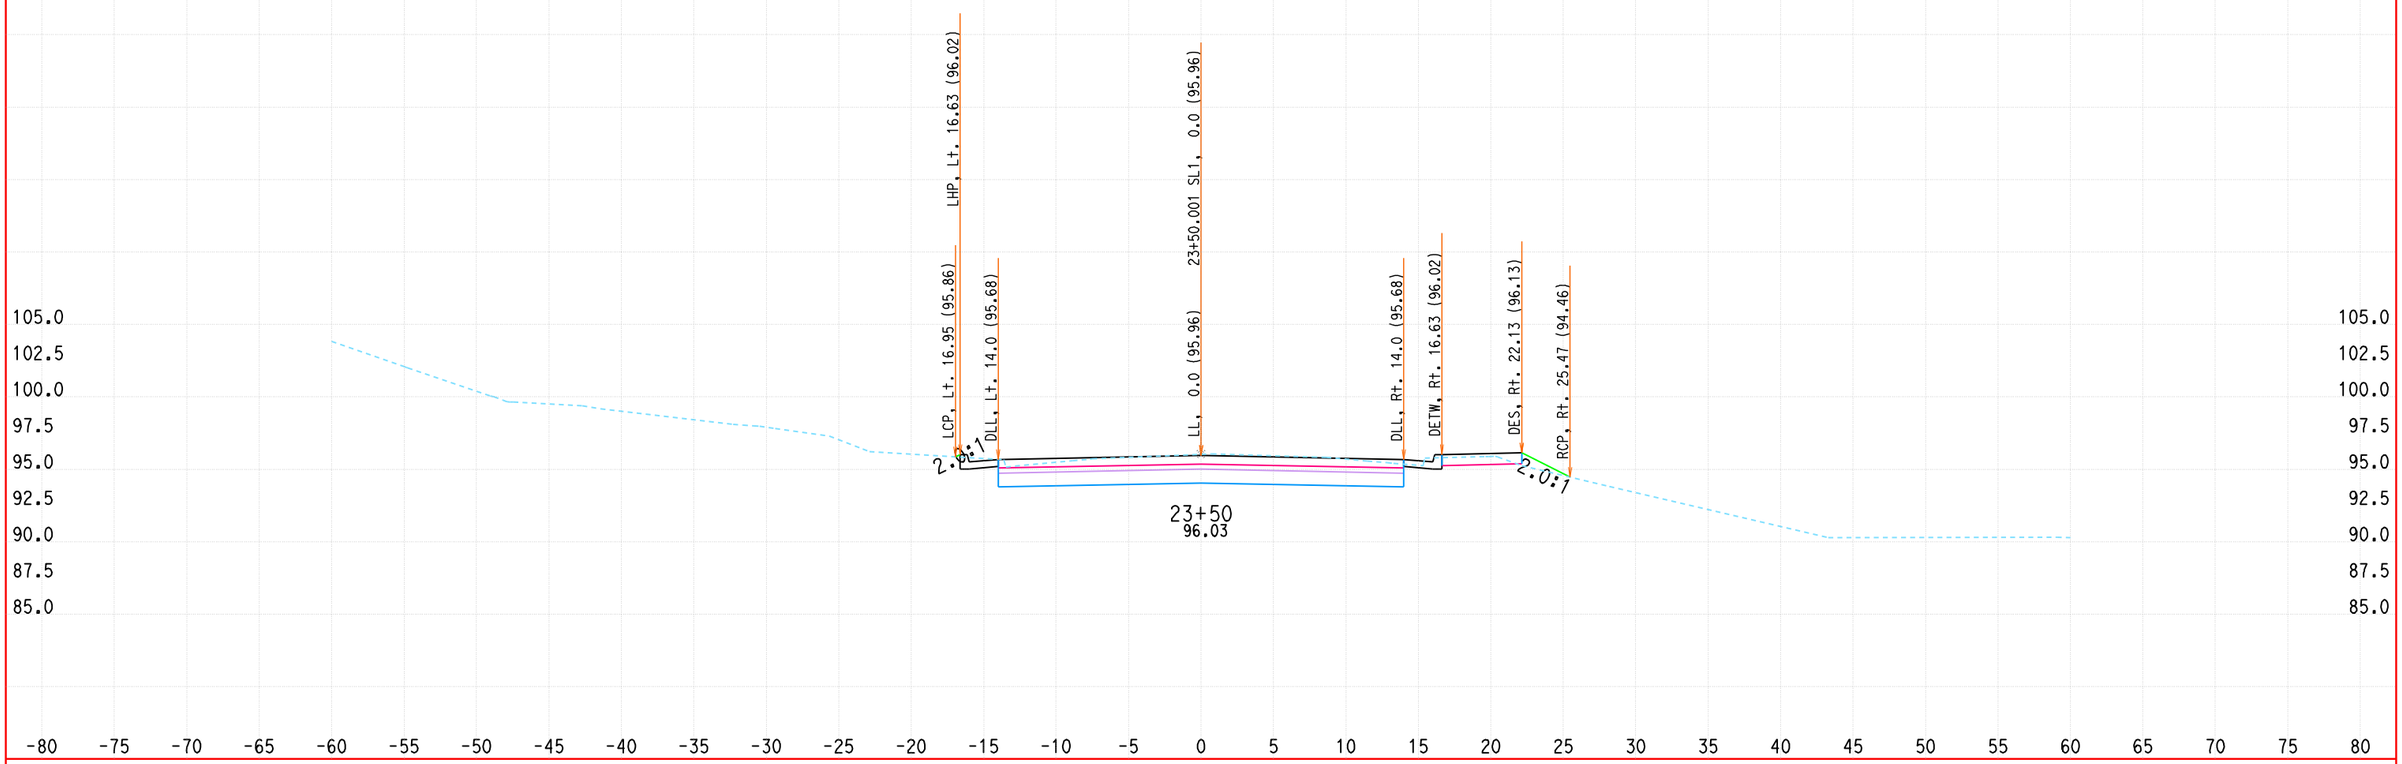


ALL DIMENSIONS ARE US SURVEY FEET

DATE: 1/19/2010

KC Project: 0802A File: D:\DoyleDR09\0802A\contract4\CONTRACT4\FINAL-X-SECT-9-21-09\sl-des.ear

SCALE: 1" = 5' Horiz.
1" = 5' Vert.

**SL1**
**CROSS SECTIONS**

DESIGN STUDY ONLY

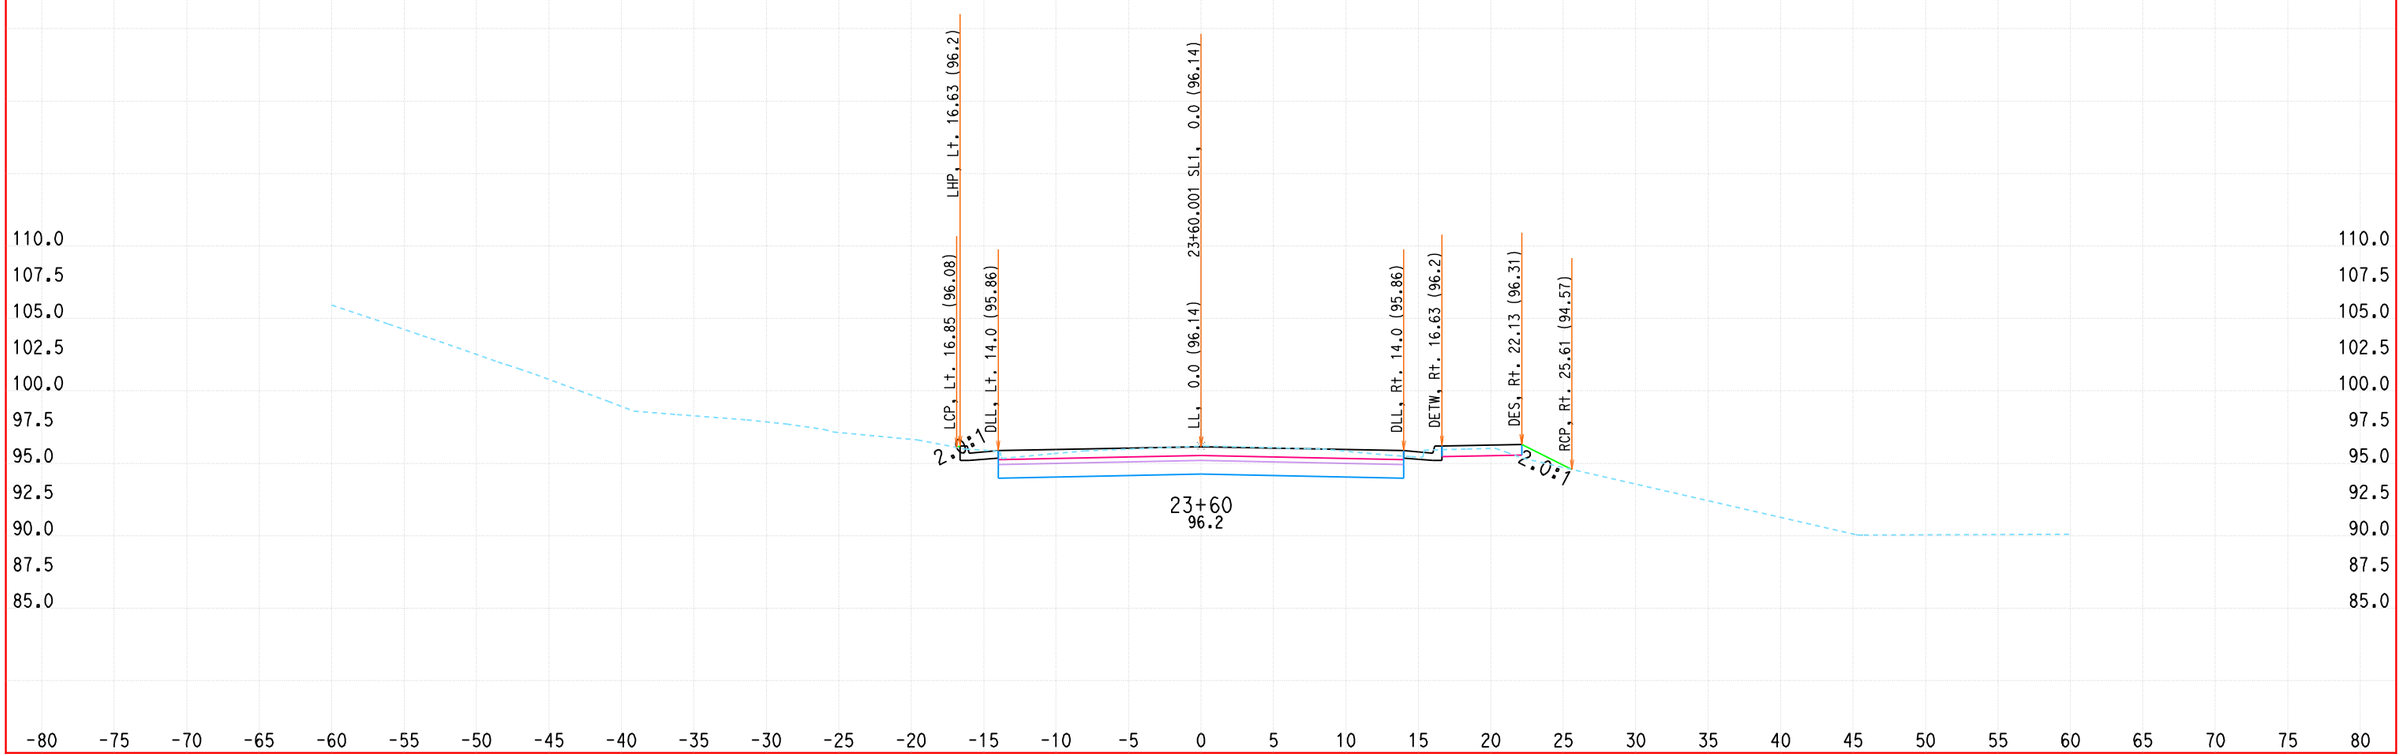


ALL DIMENSIONS ARE US SURVEY FEET

DATE: 1/19/2010

KC Project: 0802A File: D:\DoyleDR09\0802A\contract4\CONTRACT4\FINAL-X-SECT-9-21-09\sl-des.ear

SCALE: 1" = 5' Horiz.
1" = 5' Vert.

**SL1**
**CROSS SECTIONS**

# DESIGN STUDY ONLY

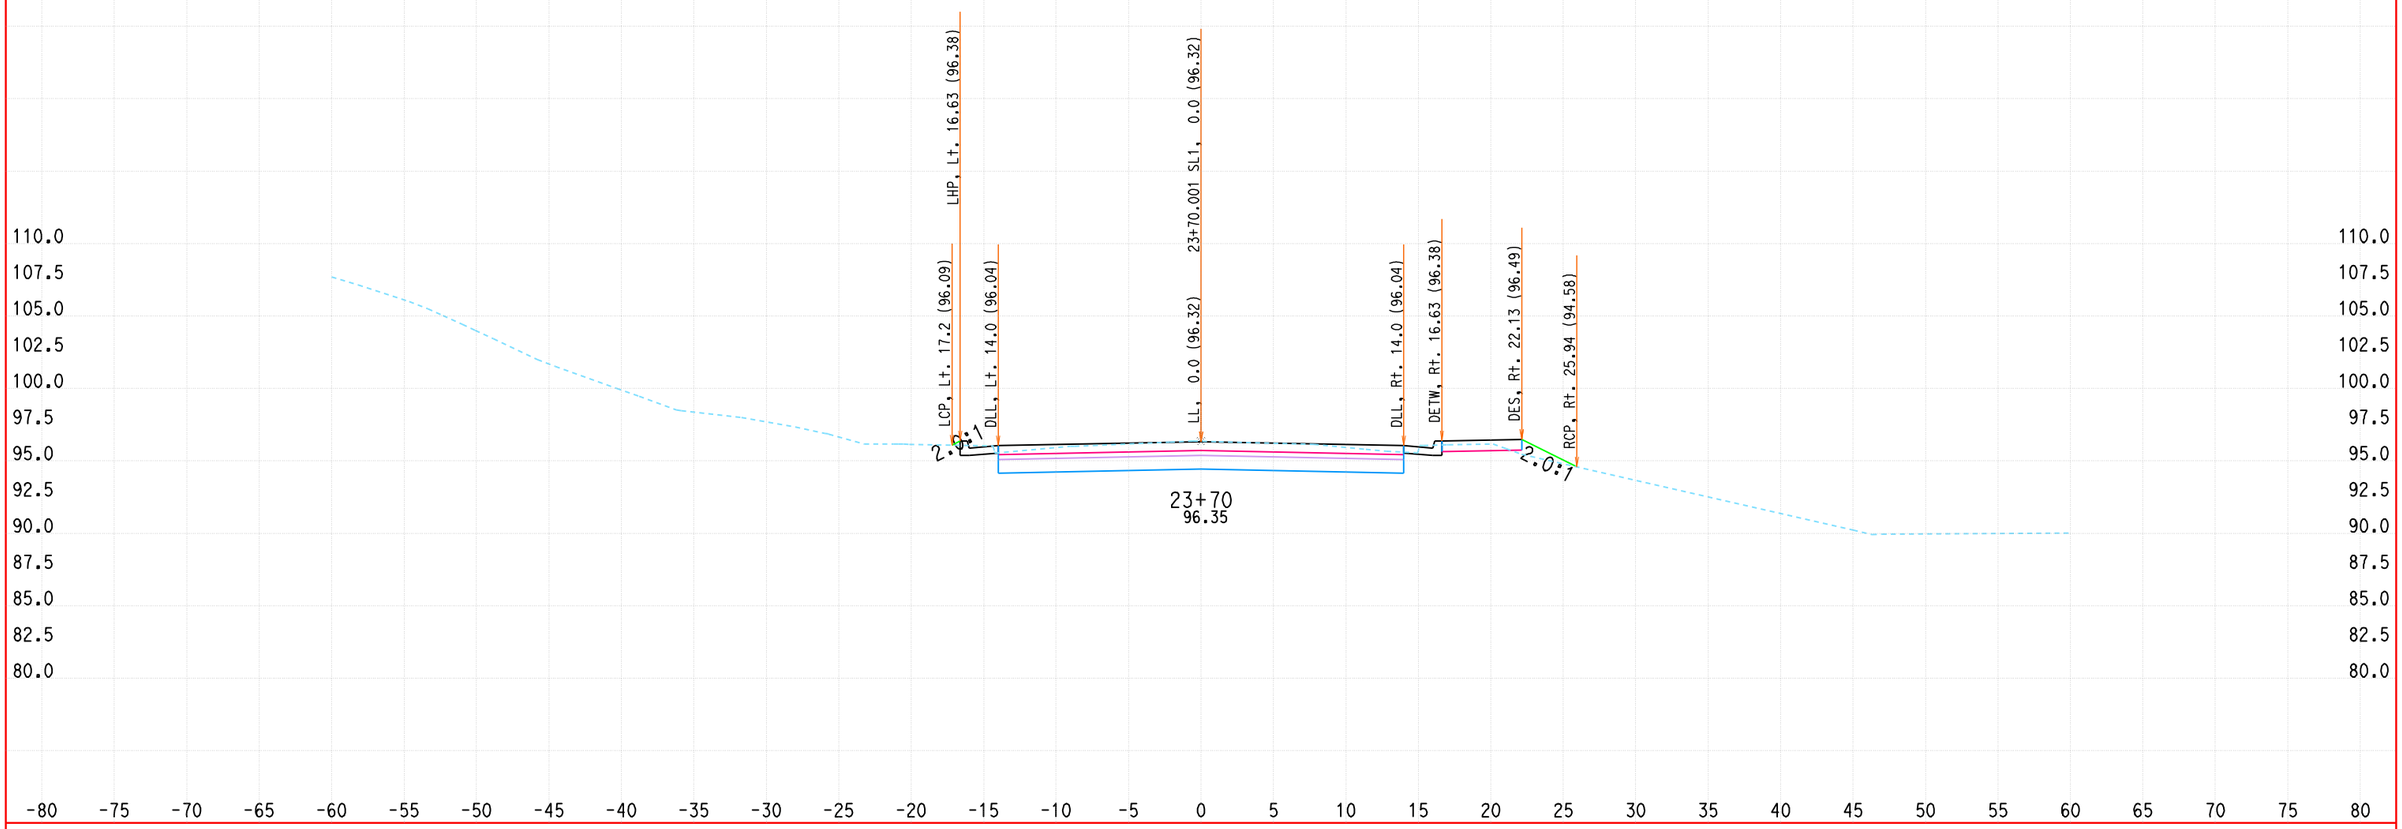


ALL DIMENSIONS ARE US SURVEY FEET

DATE: 1/19/2010

KC Project: 0802A File: D:\DoyleDR09\0802A\contract4\CONTRACT4\FINAL-X-SECT-9-21-09\sl-des.ear

SCALE: 1" = 5' Horiz.
1" = 5' Vert.

**SL1**
**CROSS SECTIONS**

# DESIGN STUDY ONLY

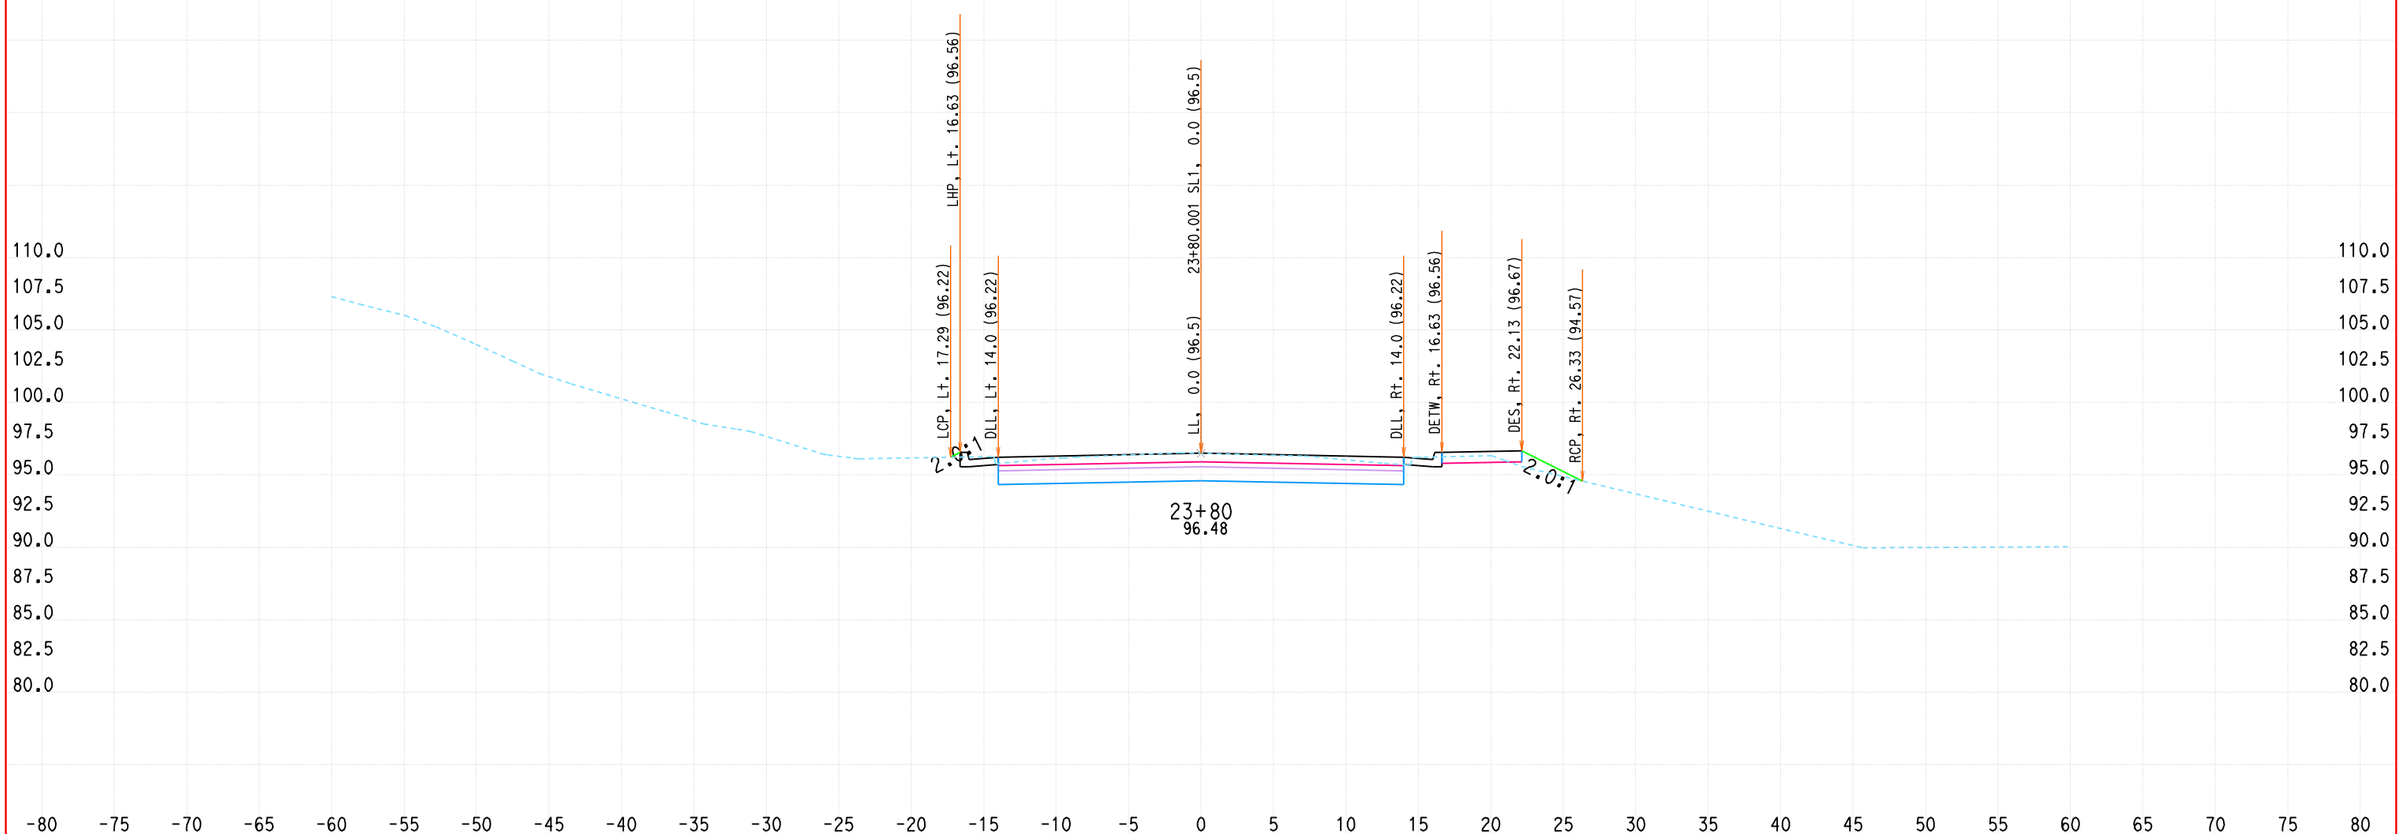


ALL DIMENSIONS ARE US SURVEY FEET

DATE: 1/19/2010

KC Project: 0802A File: D:\DoyleDR09\0802A\contract4\CONTRACT4\FINAL-X-SECT-9-21-09\sl-des.ear

SCALE: 1" = 5' Horiz.
1" = 5' Vert.

**SL1**
**CROSS SECTIONS**

DESIGN STUDY ONLY

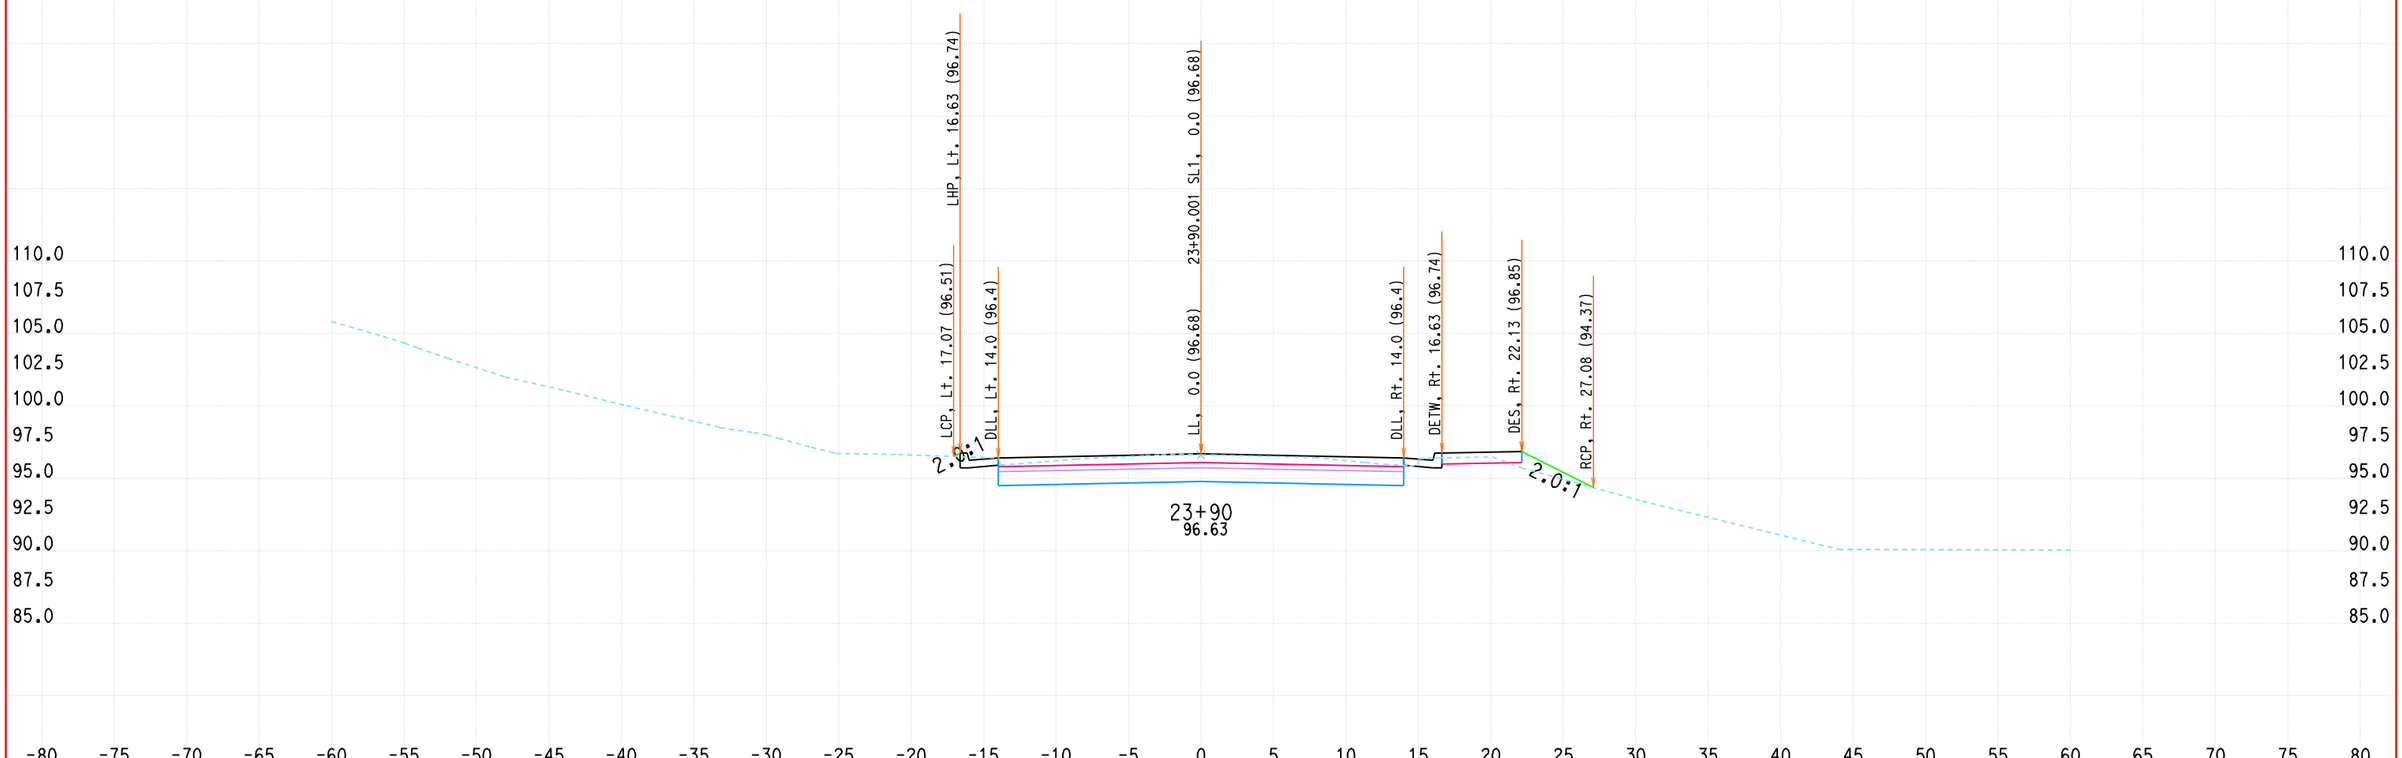


ALL DIMENSIONS ARE US SURVEY FEET

DATE: 1/19/2010

KC Project: 0802A File: D:\DoyleDR09\0802A\contract4\CONTRACT4\FINAL-X-SECT-9-21-09\sl-des.ear

SCALE: 1" = 5' Horiz.
1" = 5' Vert.

**SL1**
**CROSS SECTIONS**

DESIGN STUDY ONLY

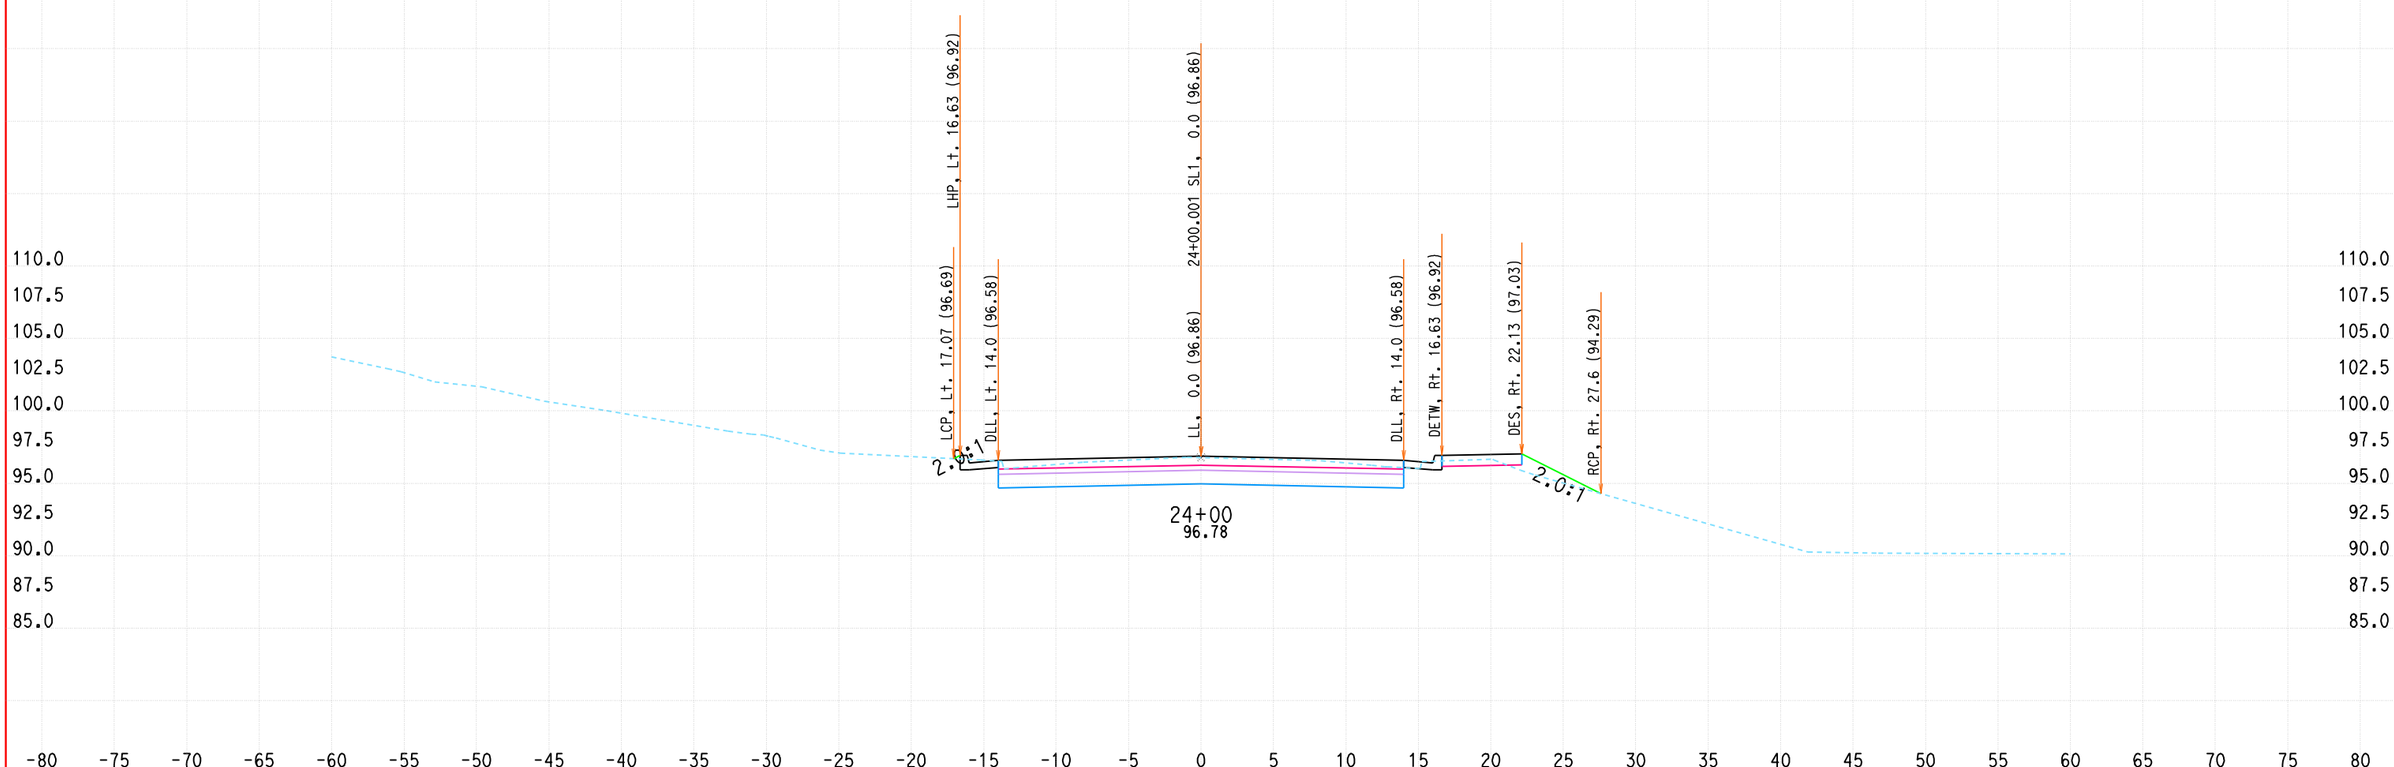


ALL DIMENSIONS ARE US SURVEY FEET

DATE: 1/19/2010

KC Project: 0802A File: D:\DoyleDR09\0802A\contract4\CONTRACT4\FINAL-X-SECT-9-21-09\sl-des.ear

SCALE: 1" = 5' Horiz.
1" = 5' Vert.

**SL1**
**CROSS SECTIONS**

DESIGN STUDY ONLY

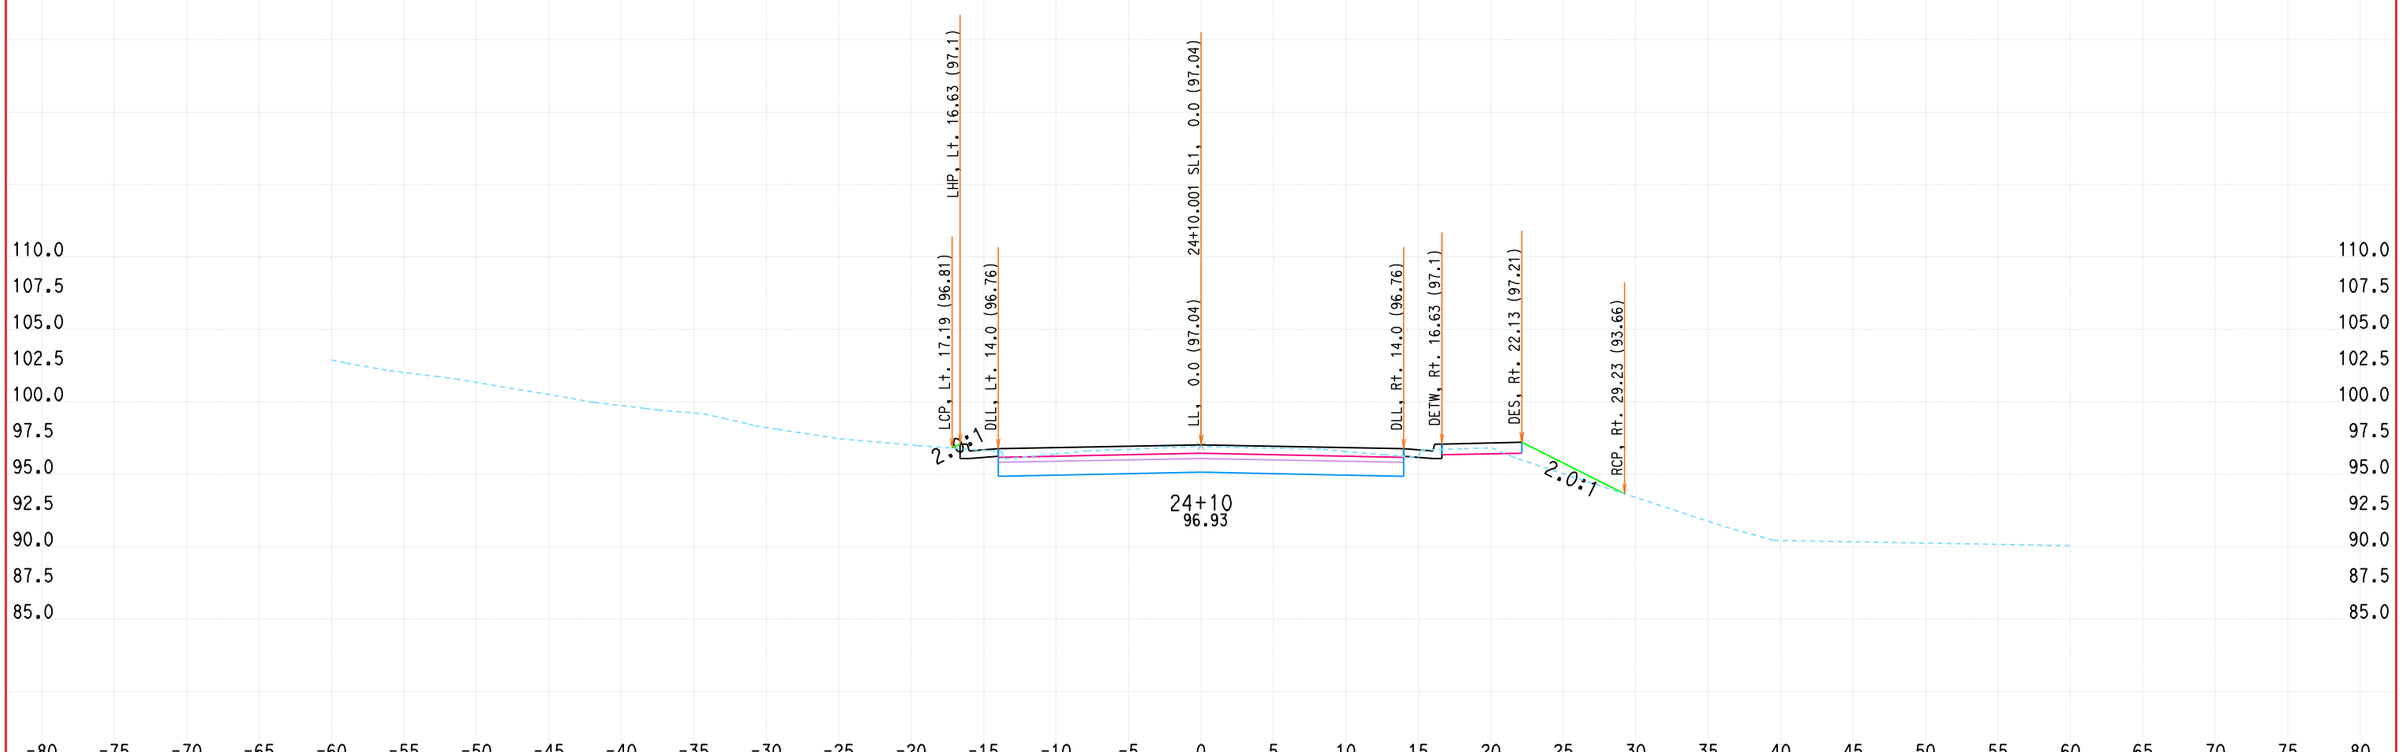


ALL DIMENSIONS ARE US SURVEY FEET

DATE: 1/19/2010

KC Project: 0802A File: D:\DoyleDR09\0802A\contract4\CONTRACT4\FINAL-X-SECT-9-21-09\sl-des.ear

SCALE: 1" = 5' Horiz.
1" = 5' Vert.

**SL1**
**CROSS SECTIONS**

DESIGN STUDY ONLY

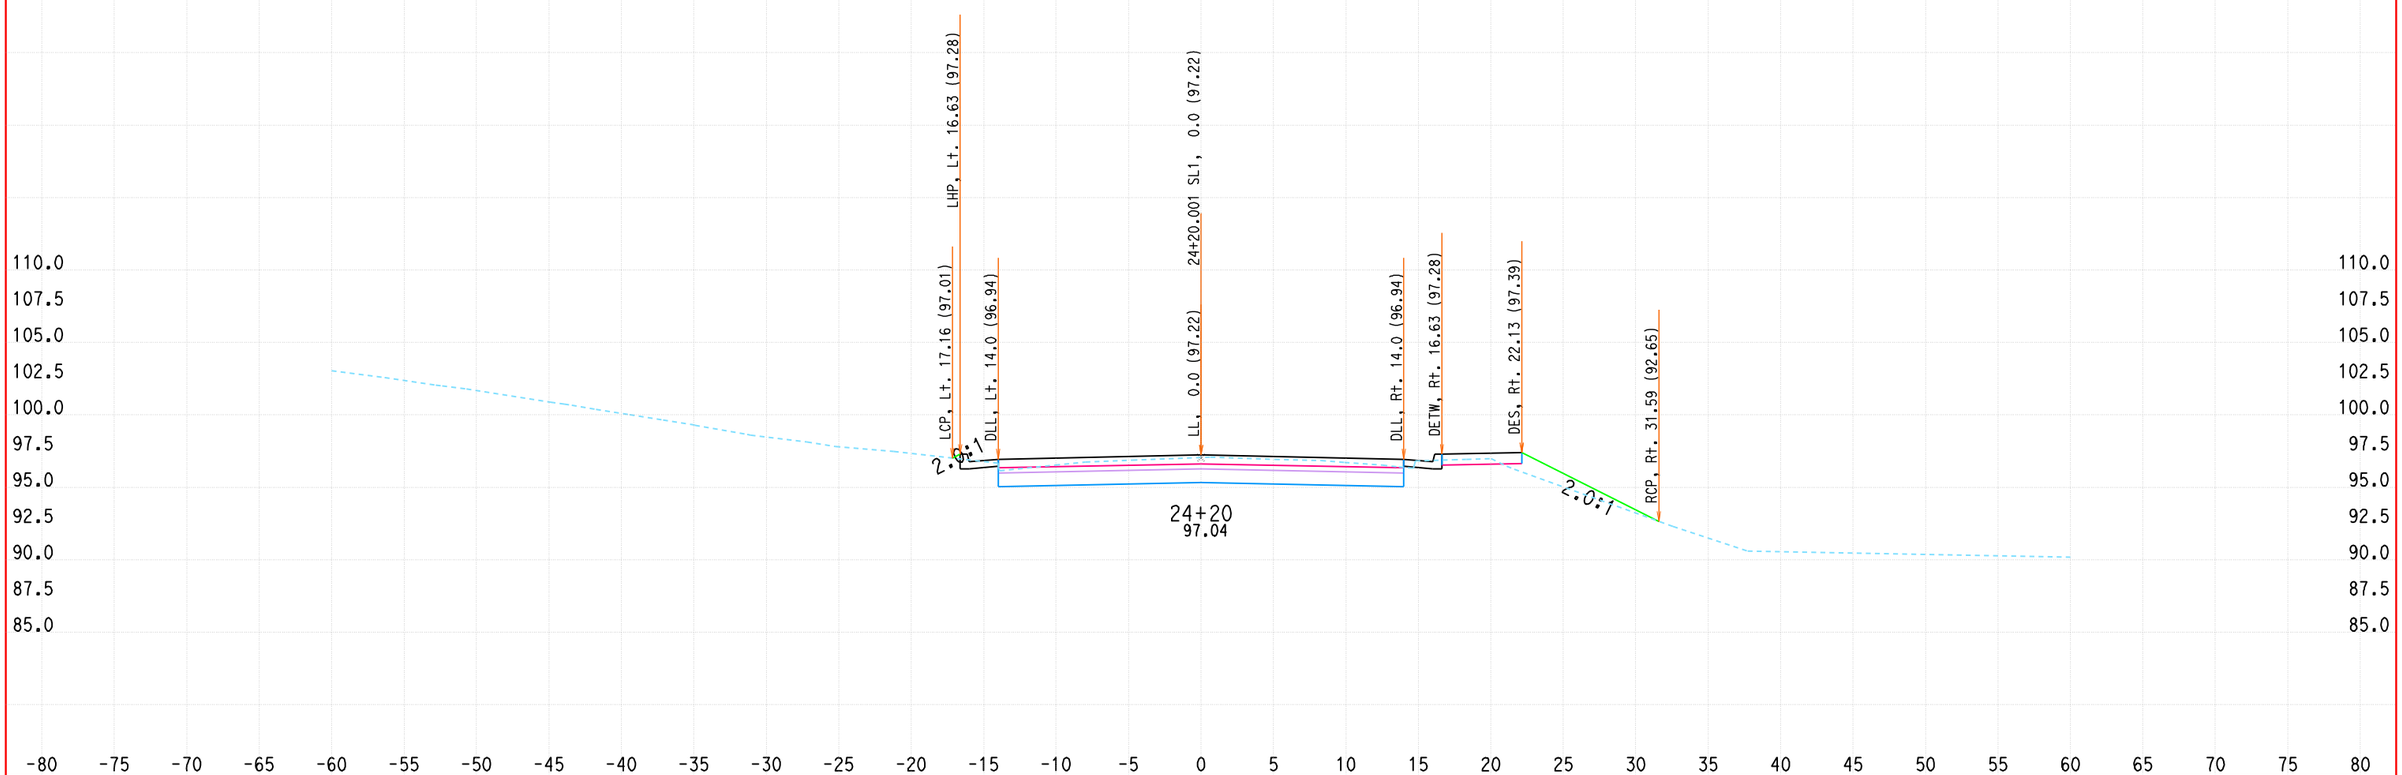


ALL DIMENSIONS ARE US SURVEY FEET

DATE: 1/19/2010

KC Project: 0802A File: D:\DoyleDR09\0802A\contract4\CONTRACT4\FINAL-X-SECT-9-21-09\sl-des.ear

SCALE: 1" = 5' Horiz.
1" = 5' Vert.

**SL1**
**CROSS SECTIONS**

DESIGN STUDY ONLY

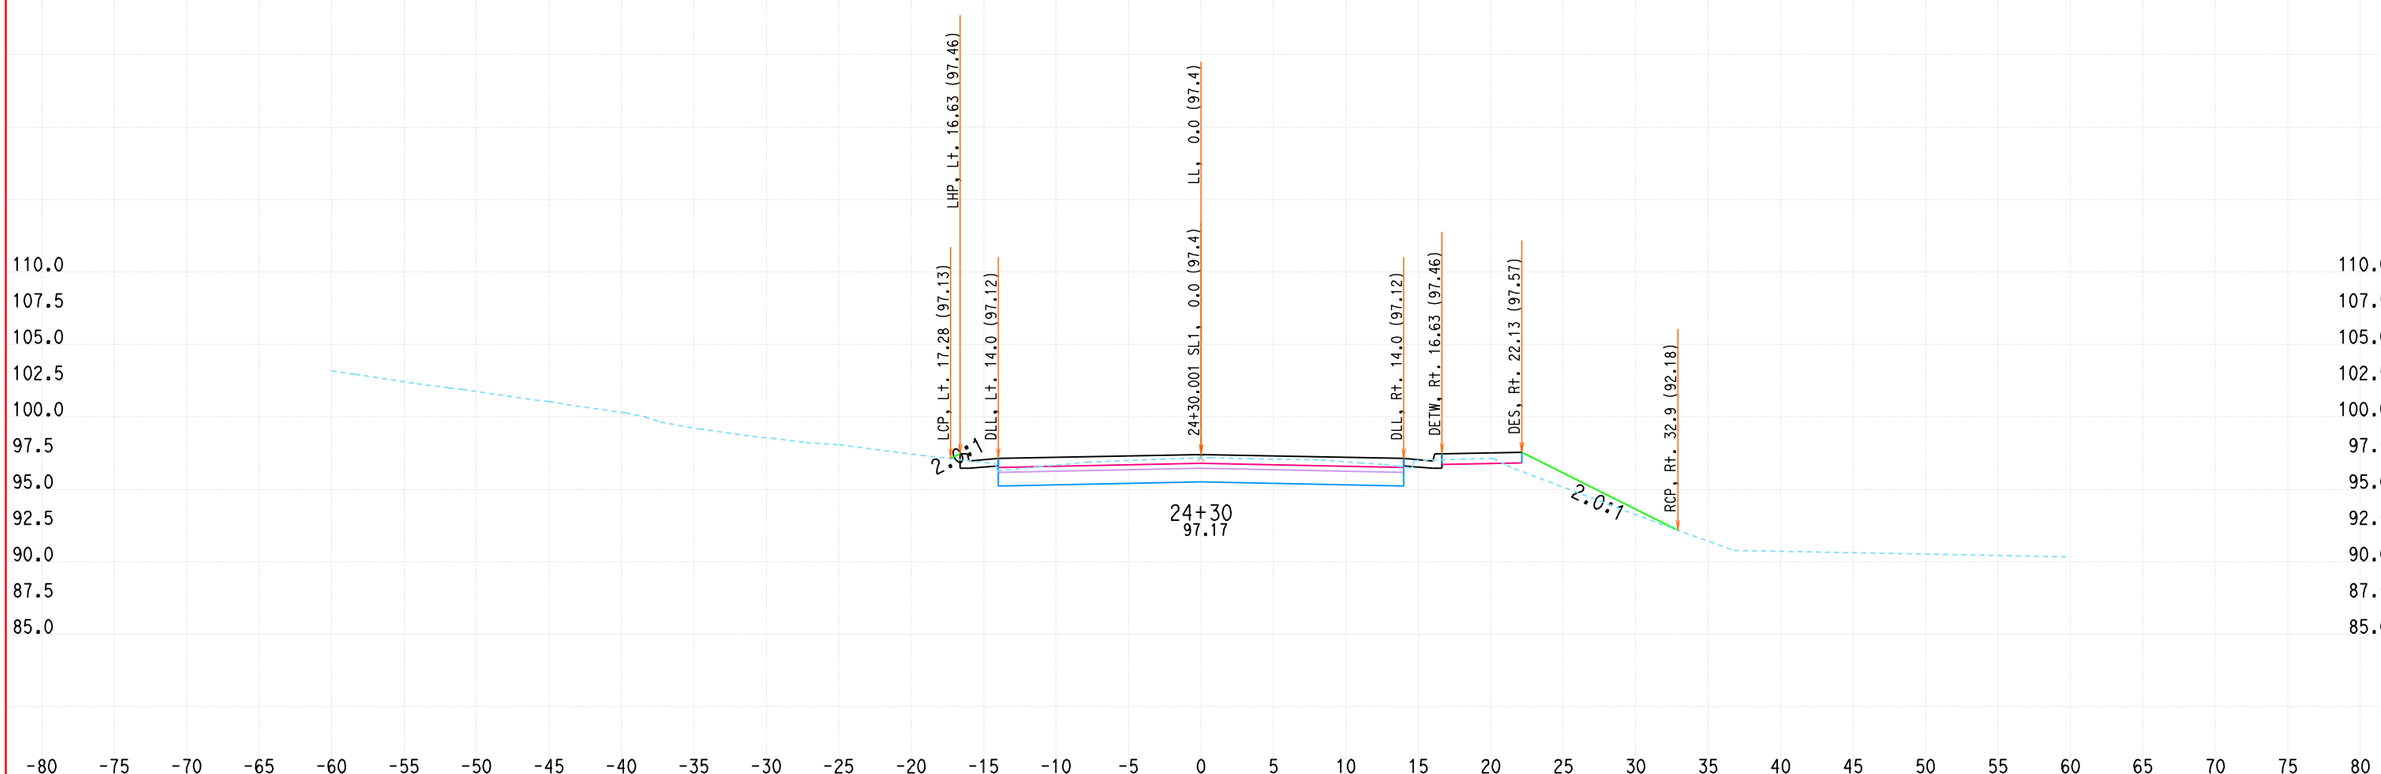


ALL DIMENSIONS ARE US SURVEY FEET

DATE: 1/19/2010

KC Project: 0802A File: D:\DoyleDR09\0802A\contract4\CONTRACT4\FINAL-X-SECT-9-21-09\sl-des.ear

SCALE: 1" = 5' Horiz.
1" = 5' Vert.

**SL1**
**CROSS SECTIONS**

# DESIGN STUDY ONLY

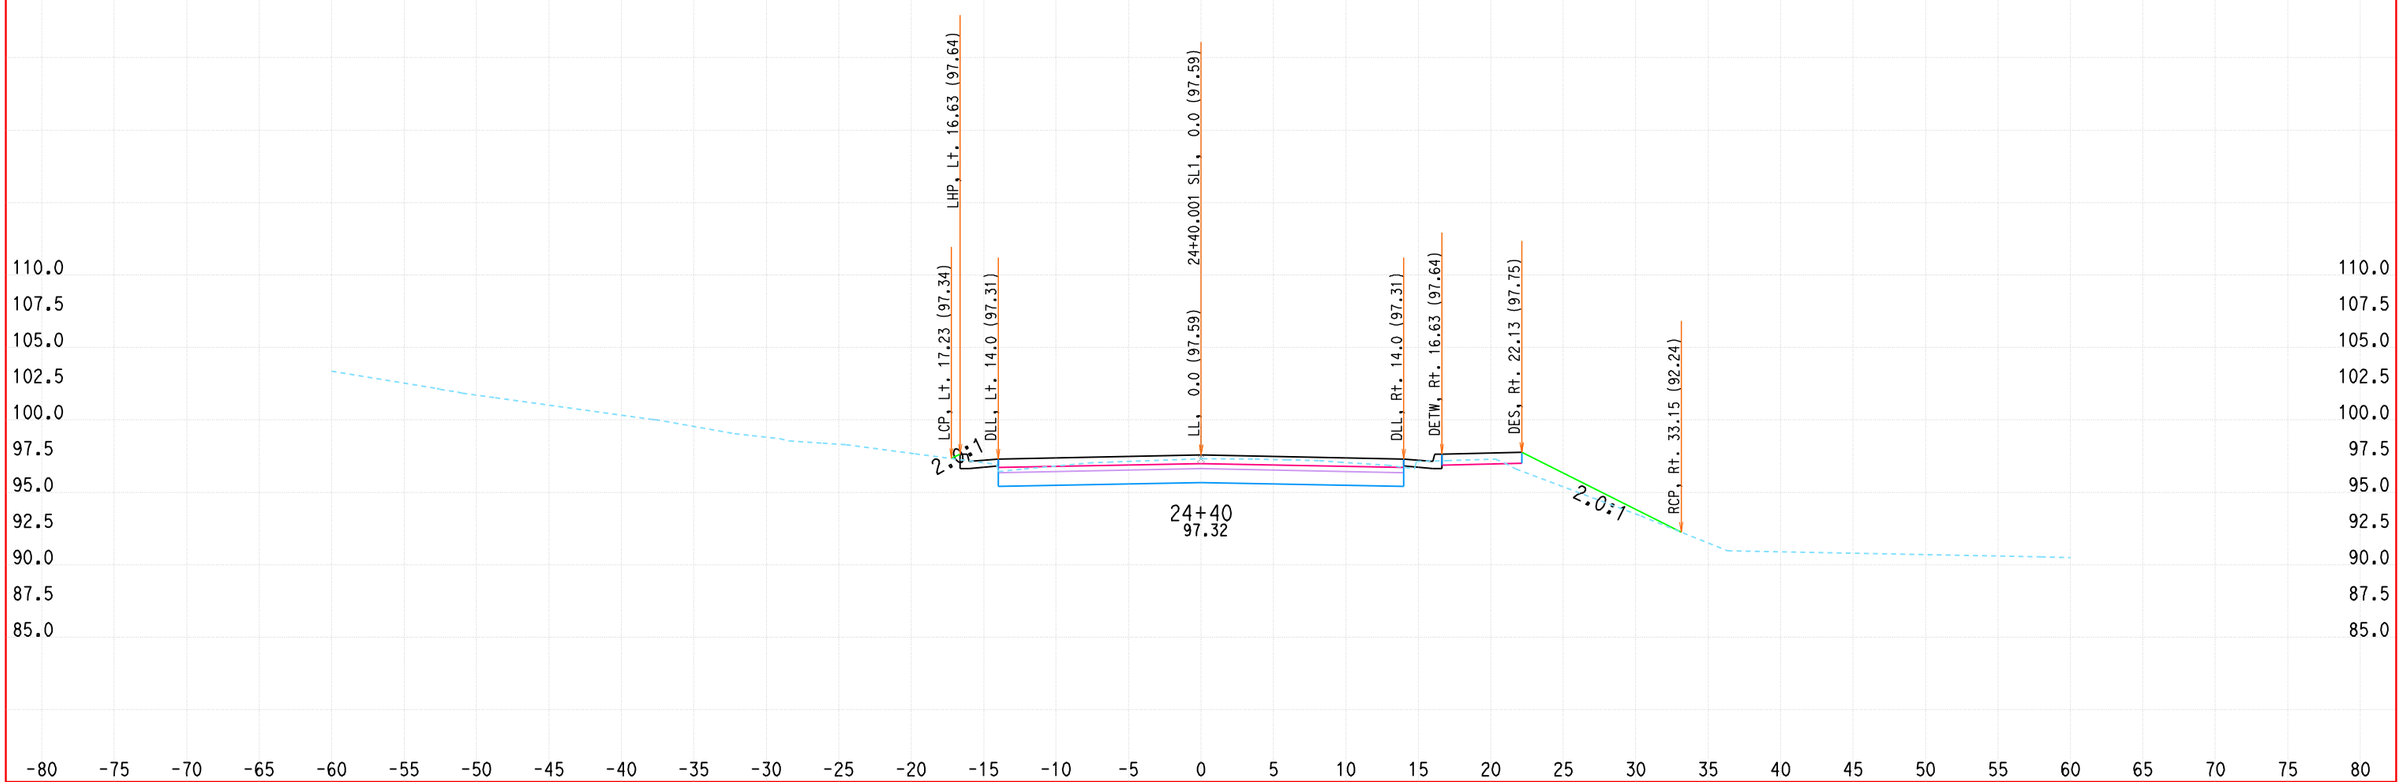


ALL DIMENSIONS ARE US SURVEY FEET

DATE: 1/19/2010

KC Project: 0802A File: D:\DoyleDR09\0802A\contract4\CONTRACT4\FINAL-X-SECT-9-21-09\sl-des.ear

SCALE: 1" = 5' Horiz.
1" = 5' Vert.

**SL1**
**CROSS SECTIONS**

DESIGN STUDY ONLY

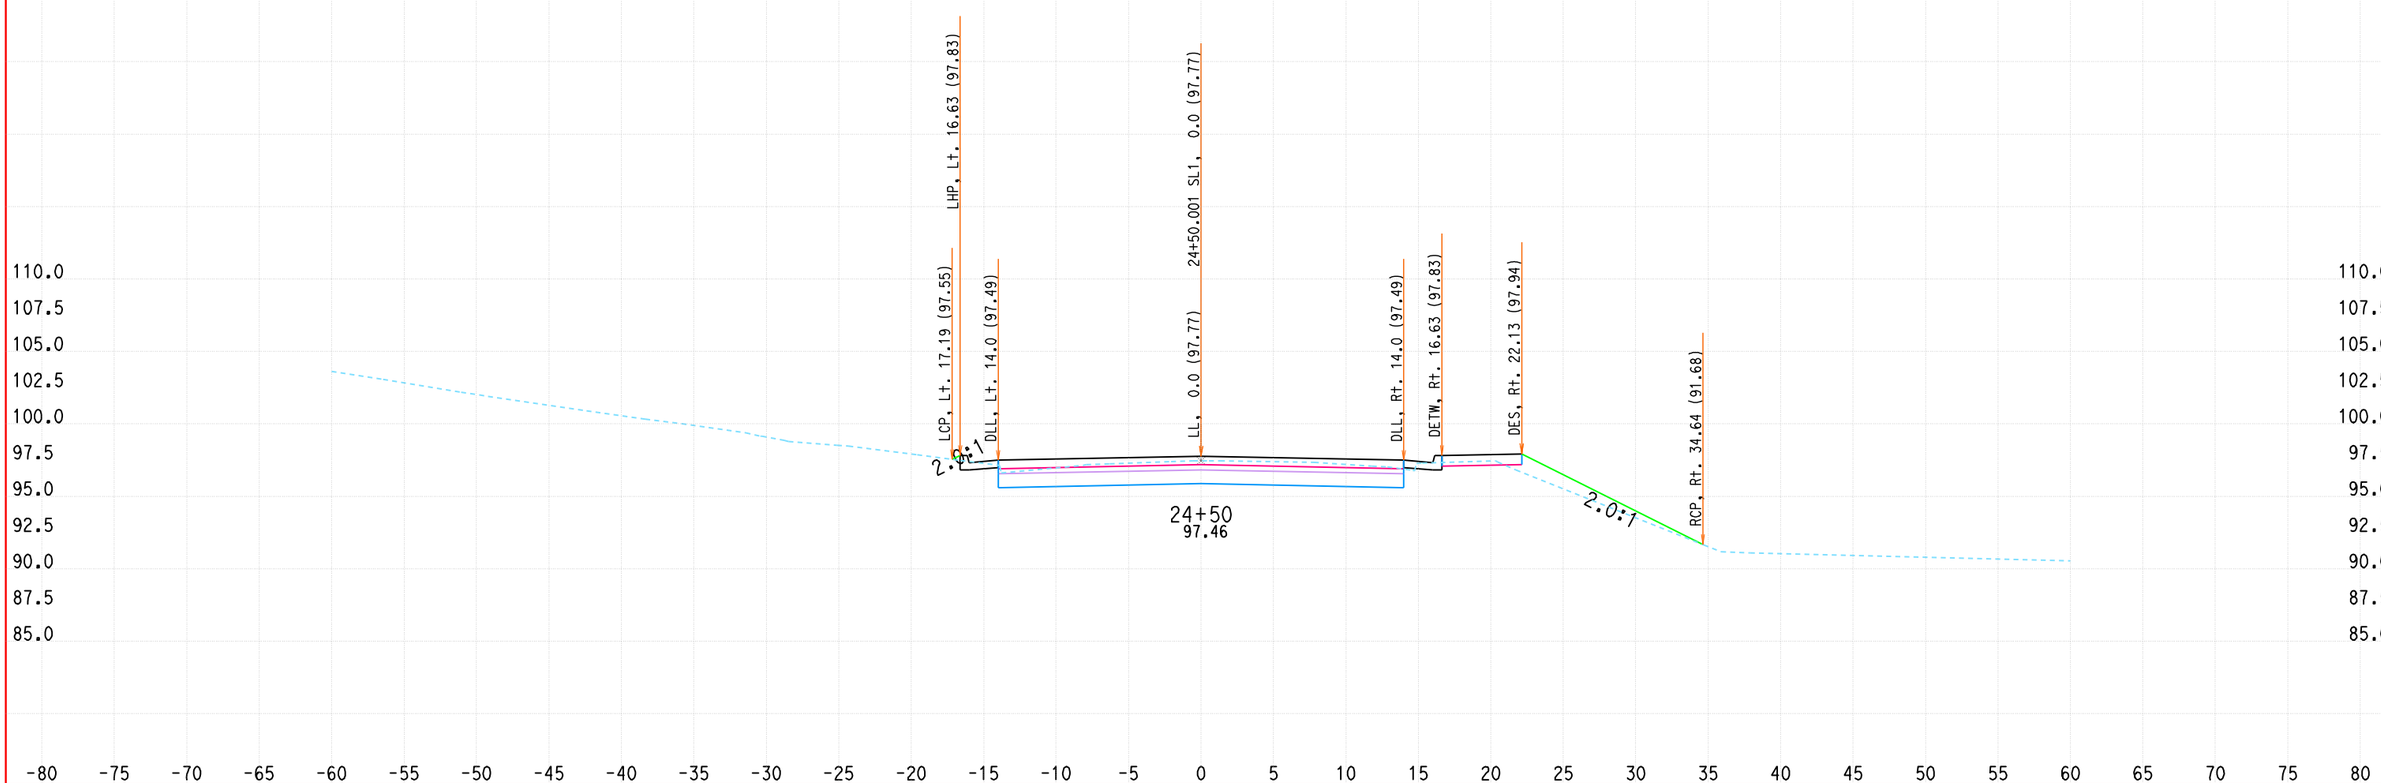


ALL DIMENSIONS ARE US SURVEY FEET

DATE: 1/19/2010

KC Project: 0802A File: D:\DoyleDR09\0802A\contract4\CONTRACT4\FINAL-X-SECT-9-21-09\sl-des.ear

SCALE: 1" = 5' Horiz.
1" = 5' Vert.

**SL1**
**CROSS SECTIONS**

DESIGN STUDY ONLY

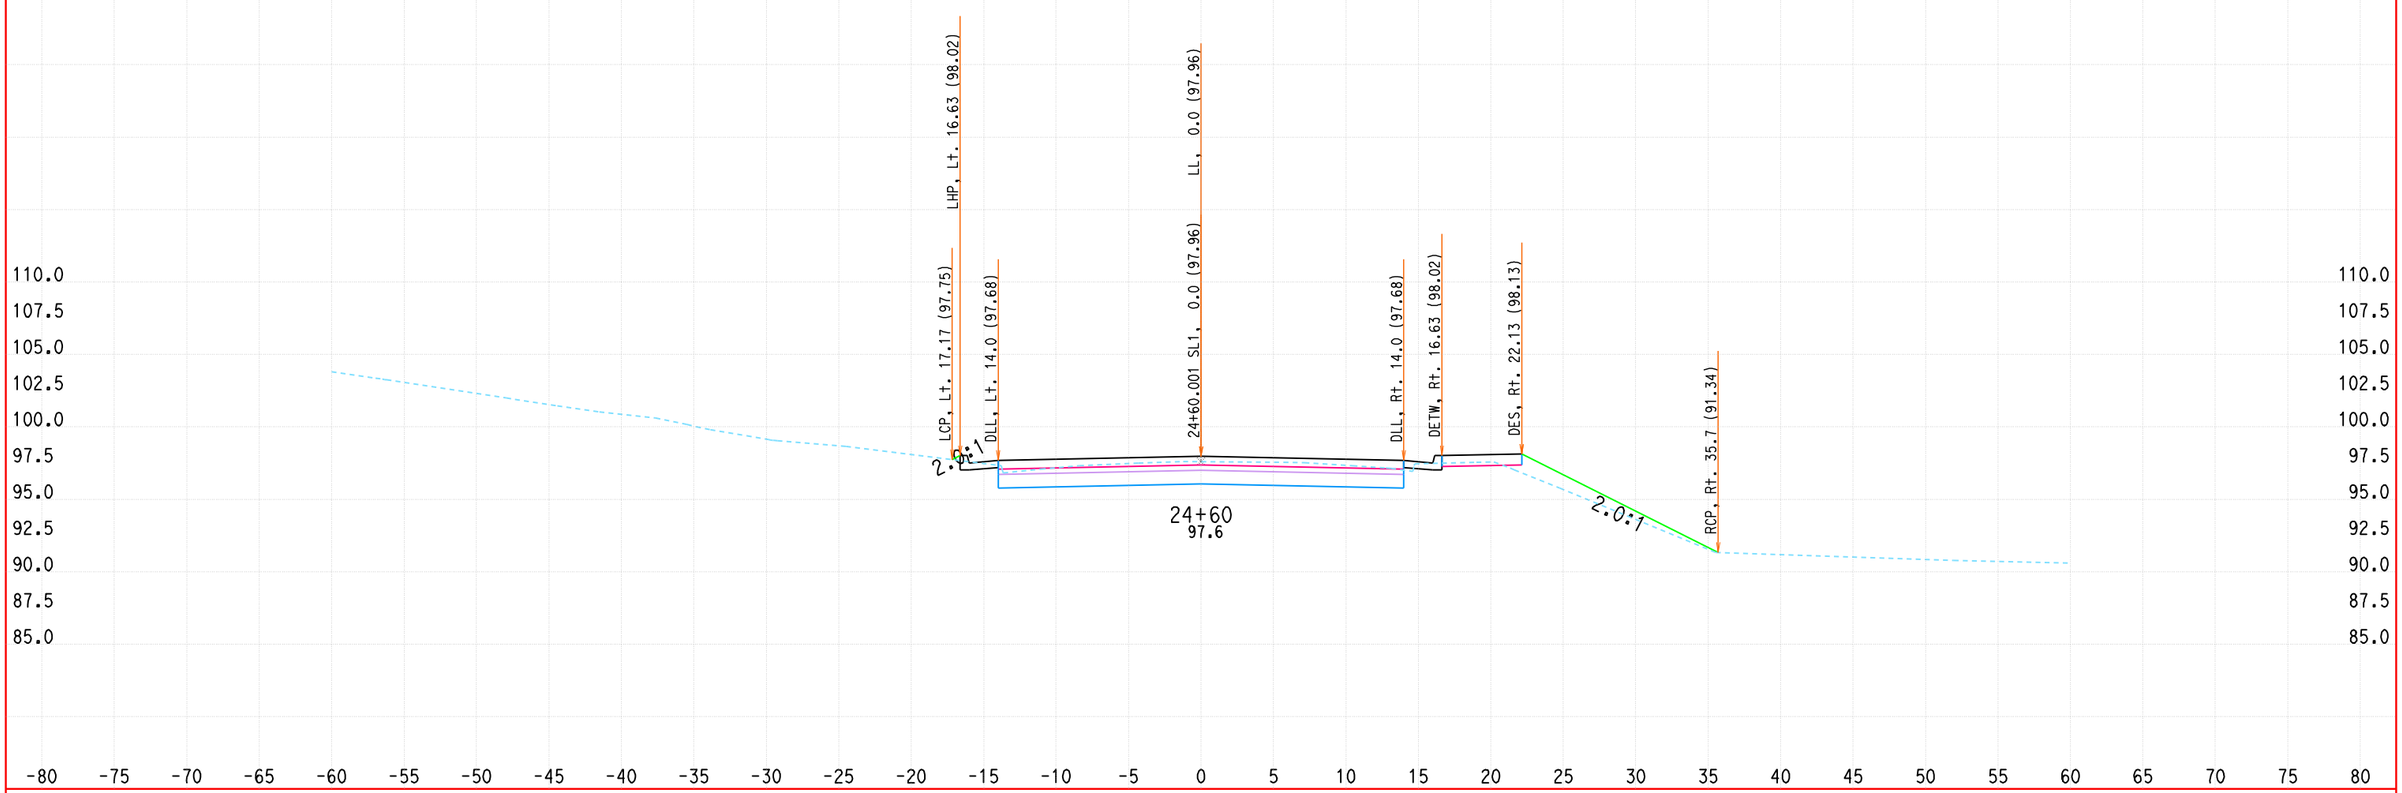


ALL DIMENSIONS ARE US SURVEY FEET

DATE: 1/19/2010

KC Project: 0802A File: D:\DoyleDR09\0802A\contract4\CONTRACT4\FINAL-X-SECT-9-21-09\sl-des.ear

SCALE: 1" = 5' Horiz.
1" = 5' Vert.

**SL1**
**CROSS SECTIONS**

DESIGN STUDY ONLY

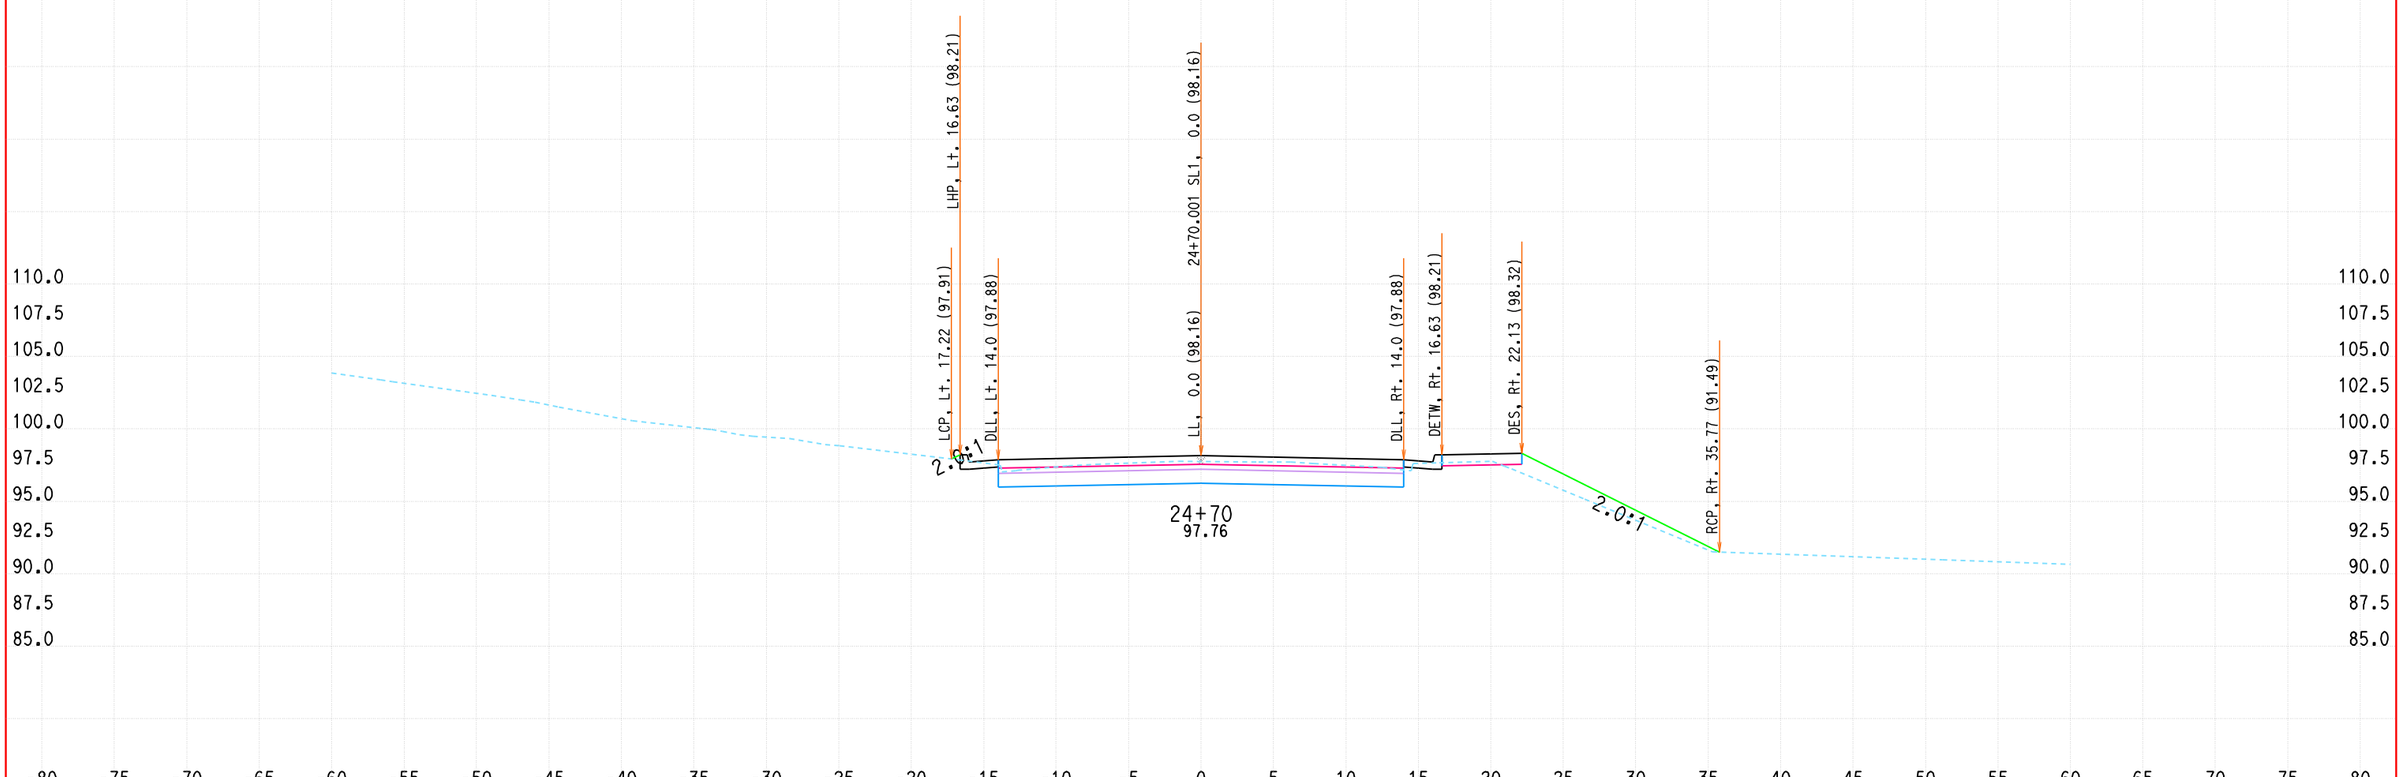


ALL DIMENSIONS ARE US SURVEY FEET

DATE: 1/19/2010

KC Project: 0802A File: D:\DoyleDR09\0802A\contract4\CONTRACT4\FINAL-X-SECT-9-21-09\sl-des.ear

SCALE: 1" = 5' Horiz.
1" = 5' Vert.

**SL1**
**CROSS SECTIONS**

DESIGN STUDY ONLY

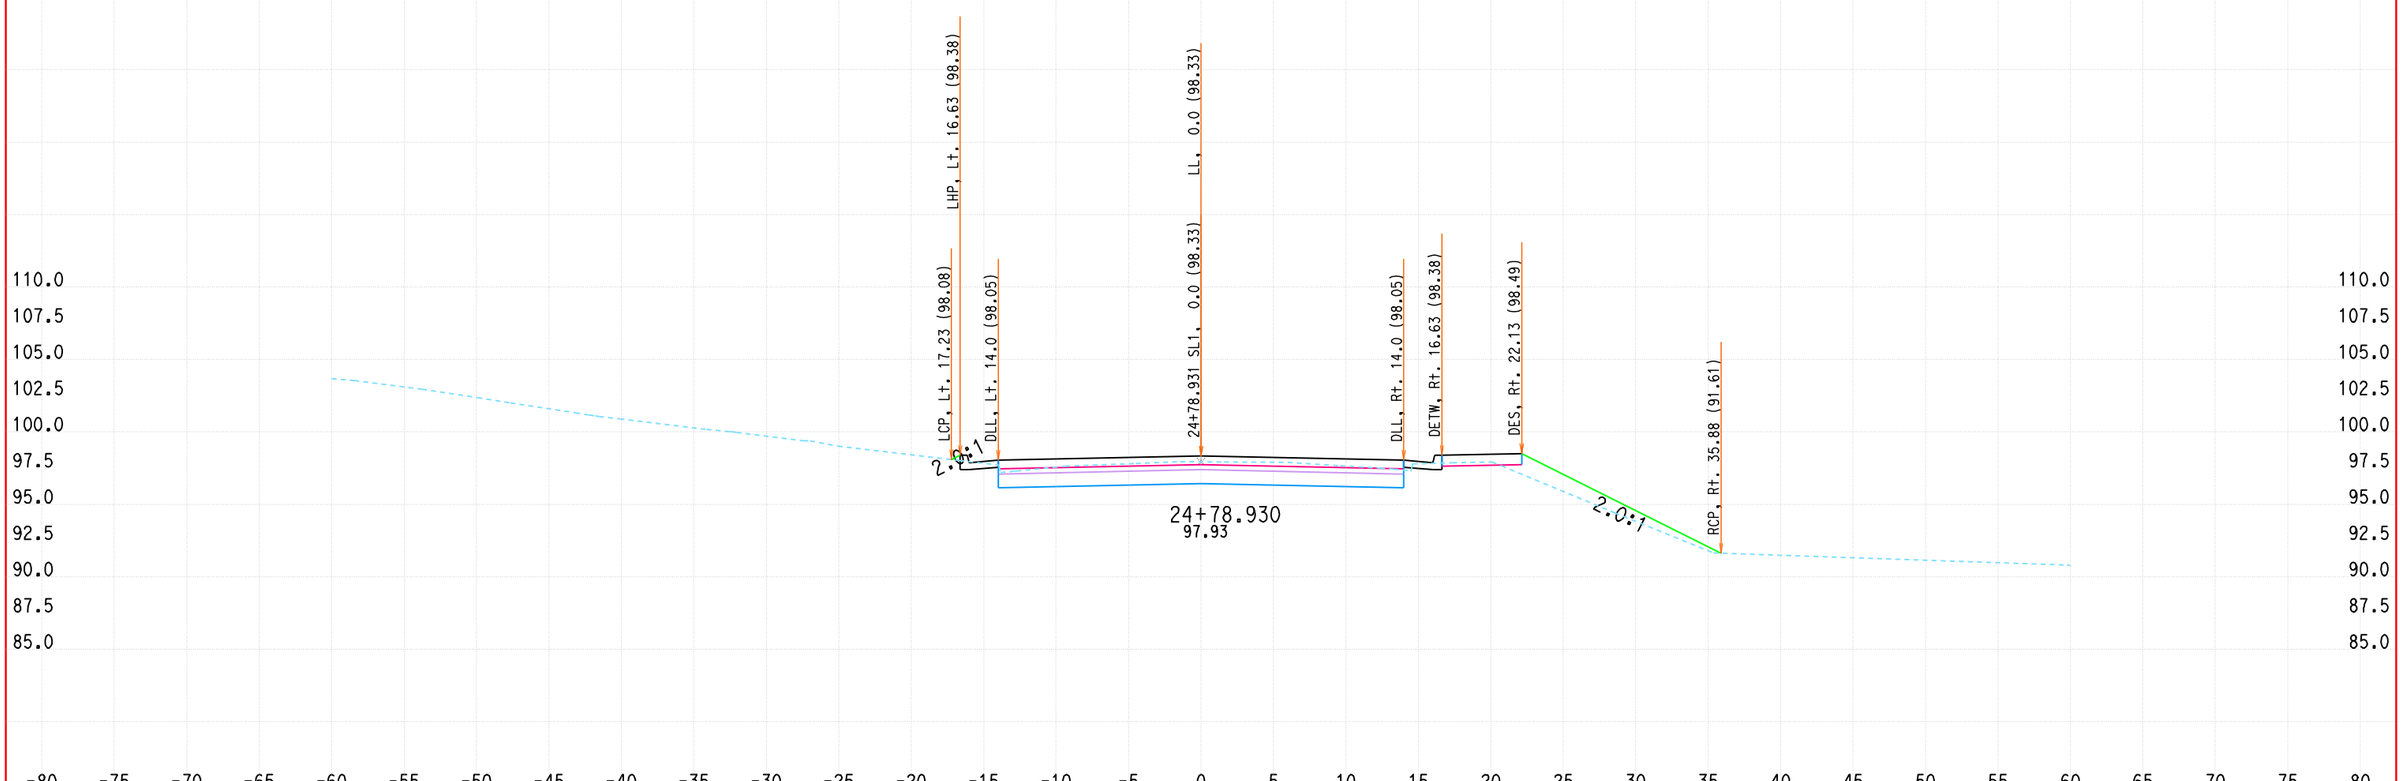


ALL DIMENSIONS ARE US SURVEY FEET

DATE: 1/19/2010

KC Project: 0802A File: D:\DoyleDR09\0802A\contract4\CONTRACT4\FINAL-X-SECT-9-21-09\sl-des.ear

SCALE: 1" = 5' Horiz.
1" = 5' Vert.

**SL1**
**CROSS SECTIONS**

# DESIGN STUDY ONLY

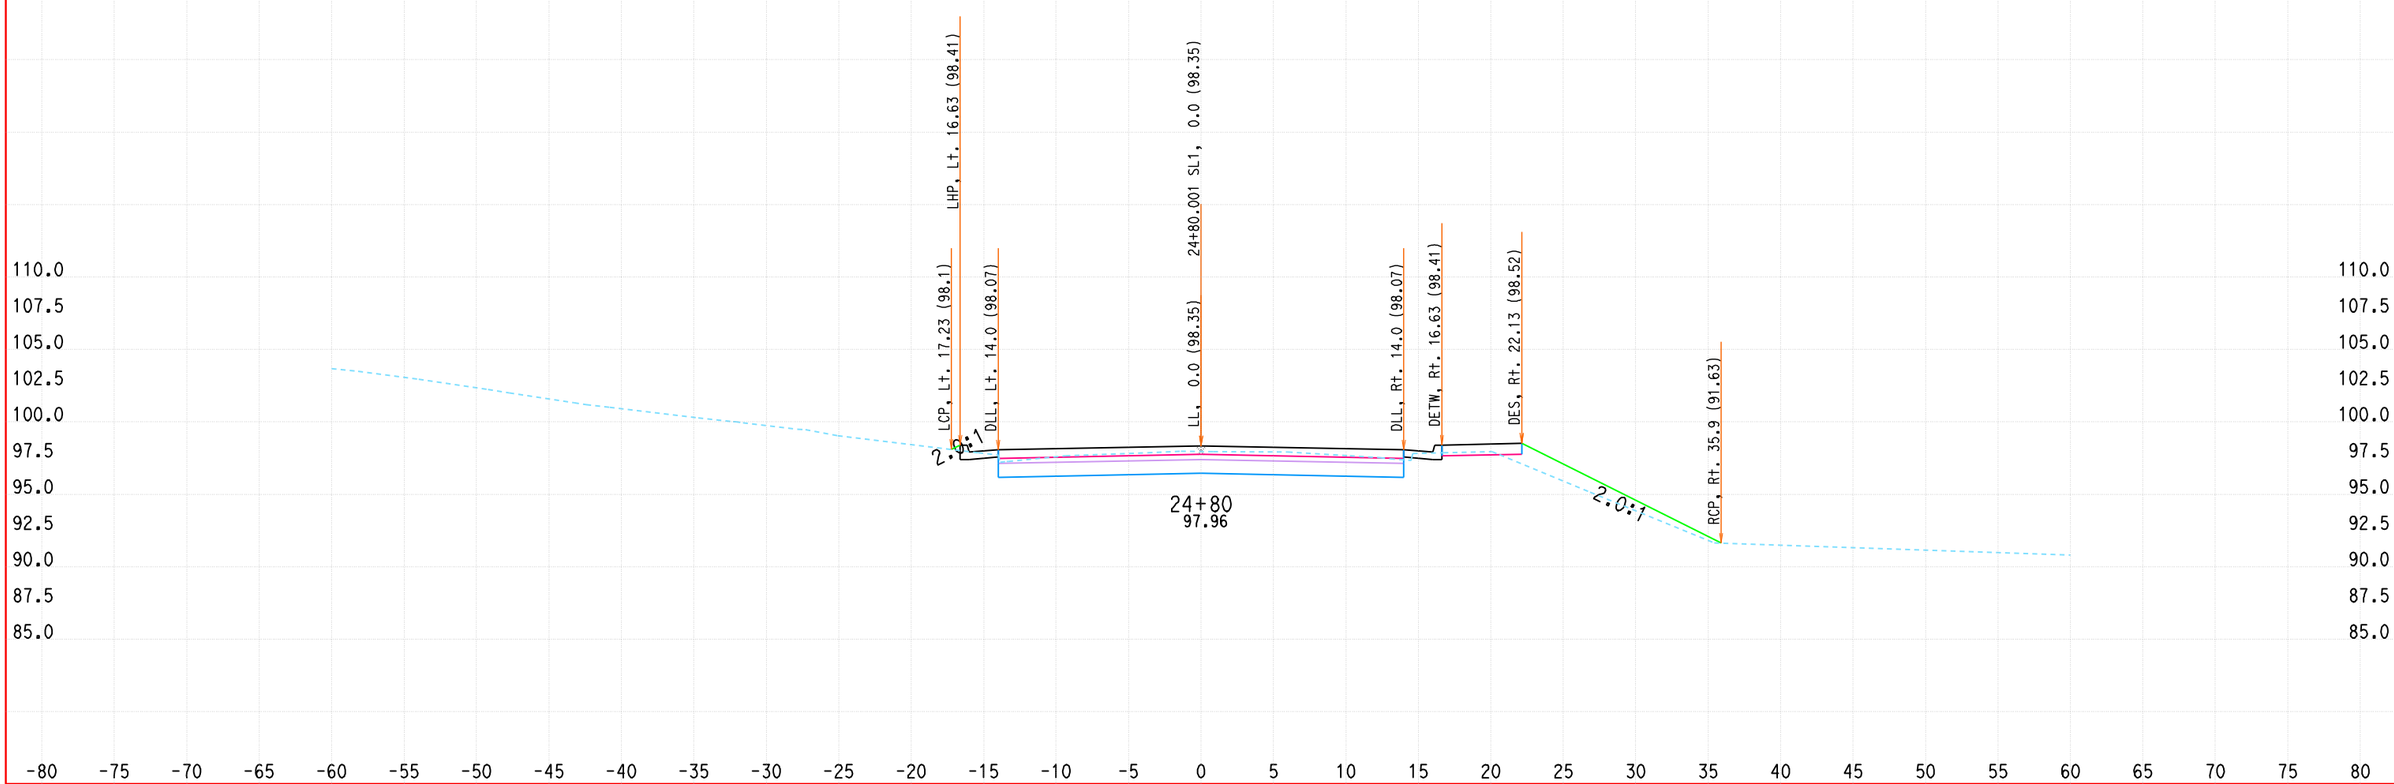


ALL DIMENSIONS ARE US SURVEY FEET

DATE: 1/19/2010

KC Project: 0802A File: D:\DoyleDR09\0802A\contract4\CONTRACT4\FINAL-X-SECT-9-21-09\sl-des.ear

SCALE: 1" = 5' Horiz.
1" = 5' Vert.

**SL1**
**CROSS SECTIONS**

DESIGN STUDY ONLY

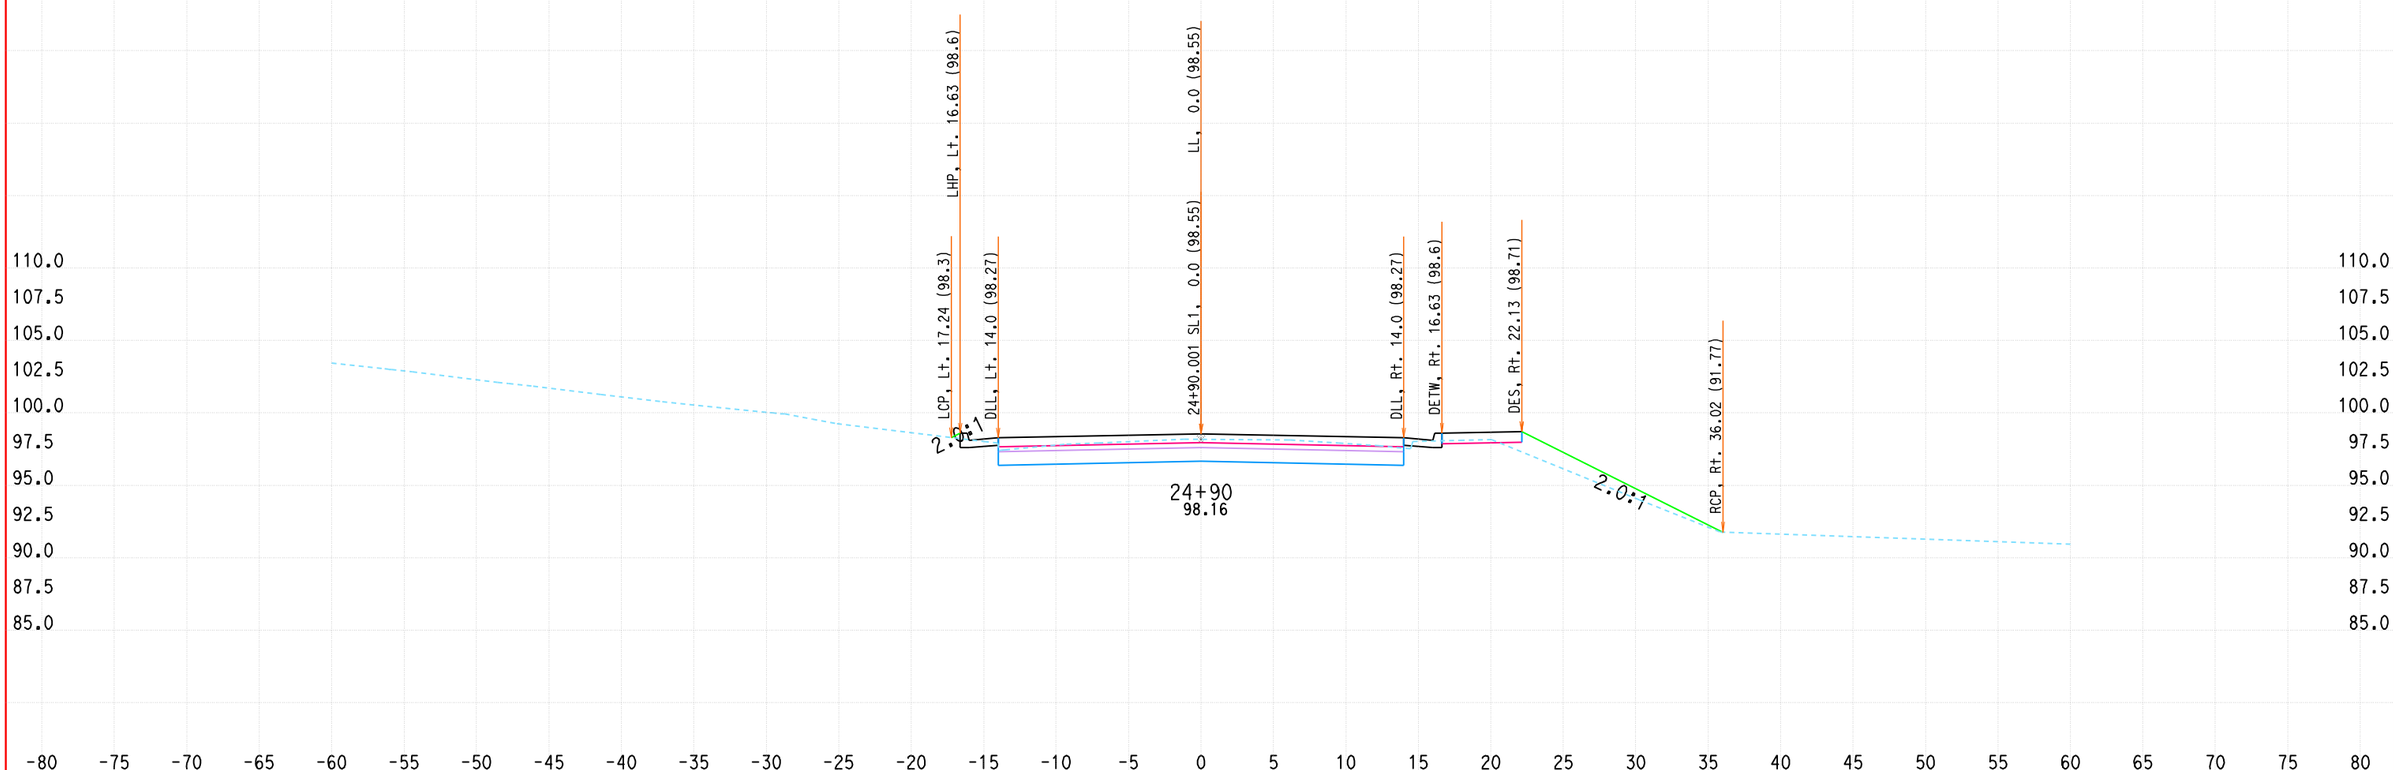


ALL DIMENSIONS ARE US SURVEY FEET

DATE: 1/19/2010

KC Project: 0802A File: D:\DoyleDR09\0802A\contract4\CONTRACT4\FINAL-X-SECT-9-21-09\sl-des.ear

SCALE: 1" = 5' Horiz.
1" = 5' Vert.

**SL1**
**CROSS SECTIONS**

# DESIGN STUDY ONLY

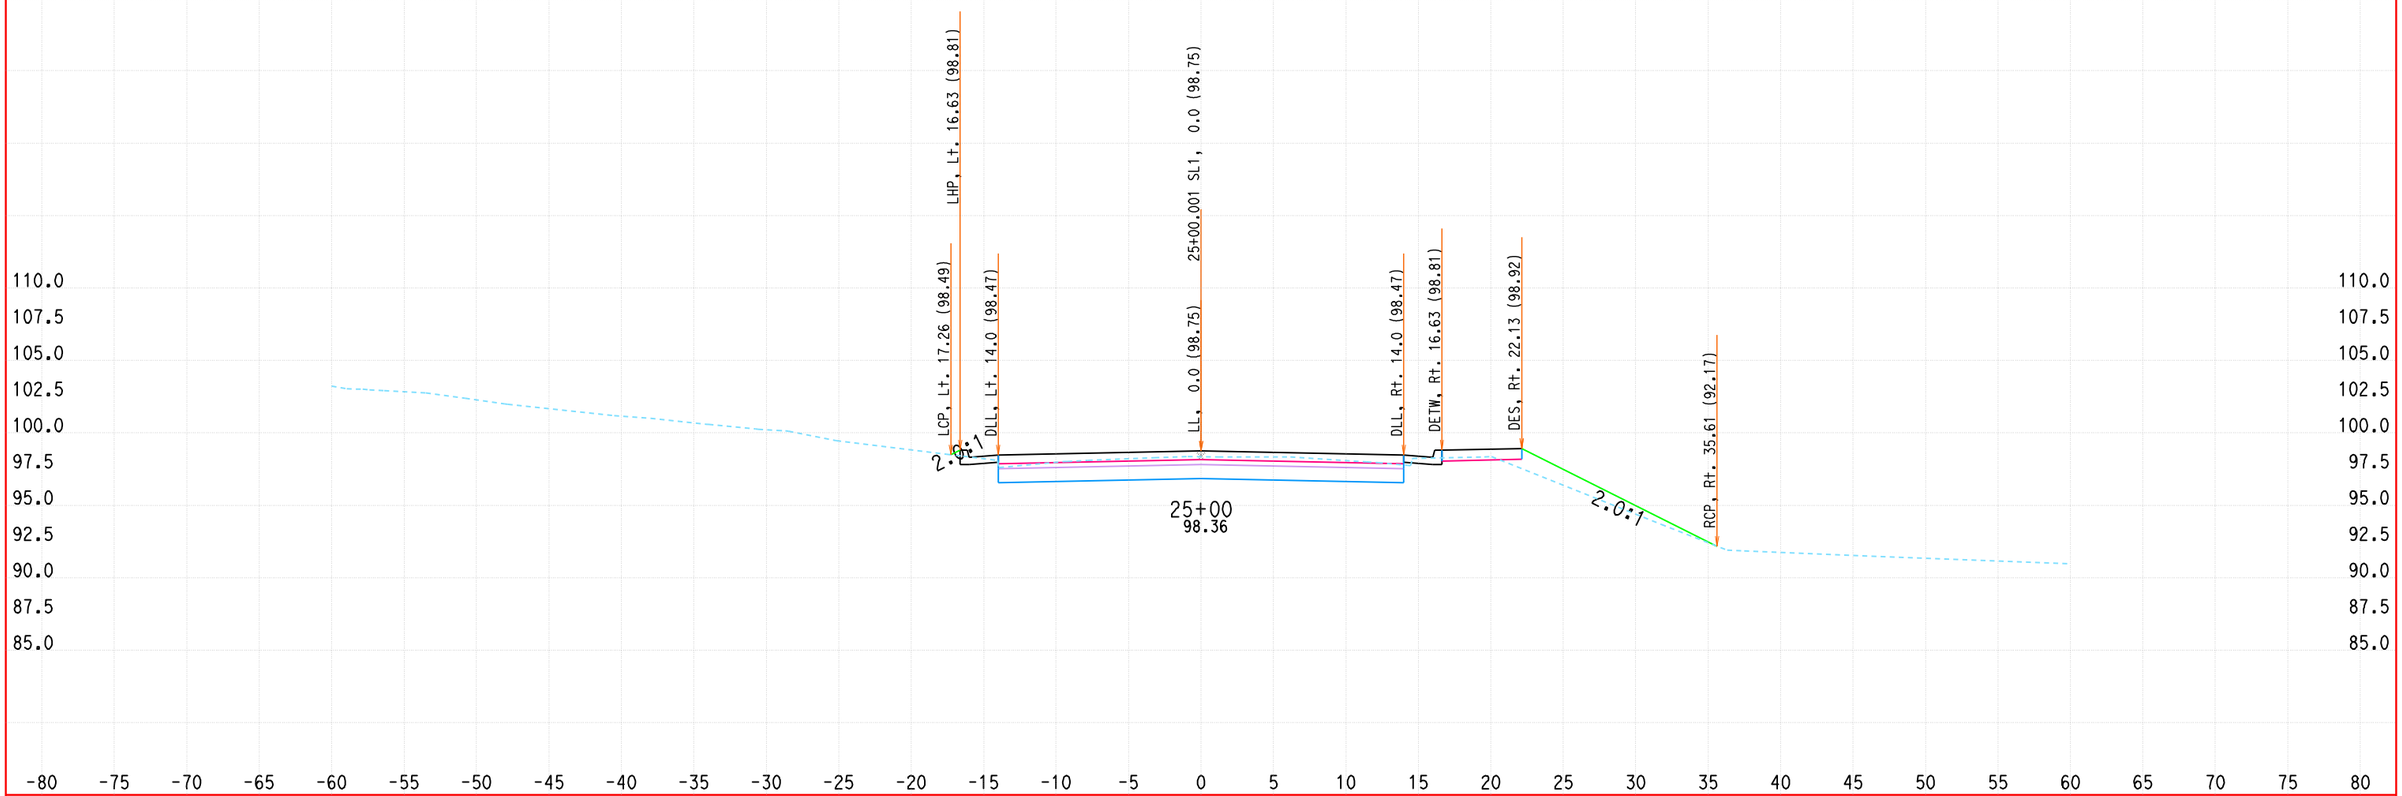


ALL DIMENSIONS ARE US SURVEY FEET

DATE: 1/19/2010

KC Project: 0802A File: D:\DoyleDR09\0802A\contract4\CONTRACT4\FINAL-X-SECT-9-21-09\sl-des.ear

SCALE: 1" = 5' Horiz.
1" = 5' Vert.

**SL1**
**CROSS SECTIONS**

DESIGN STUDY ONLY

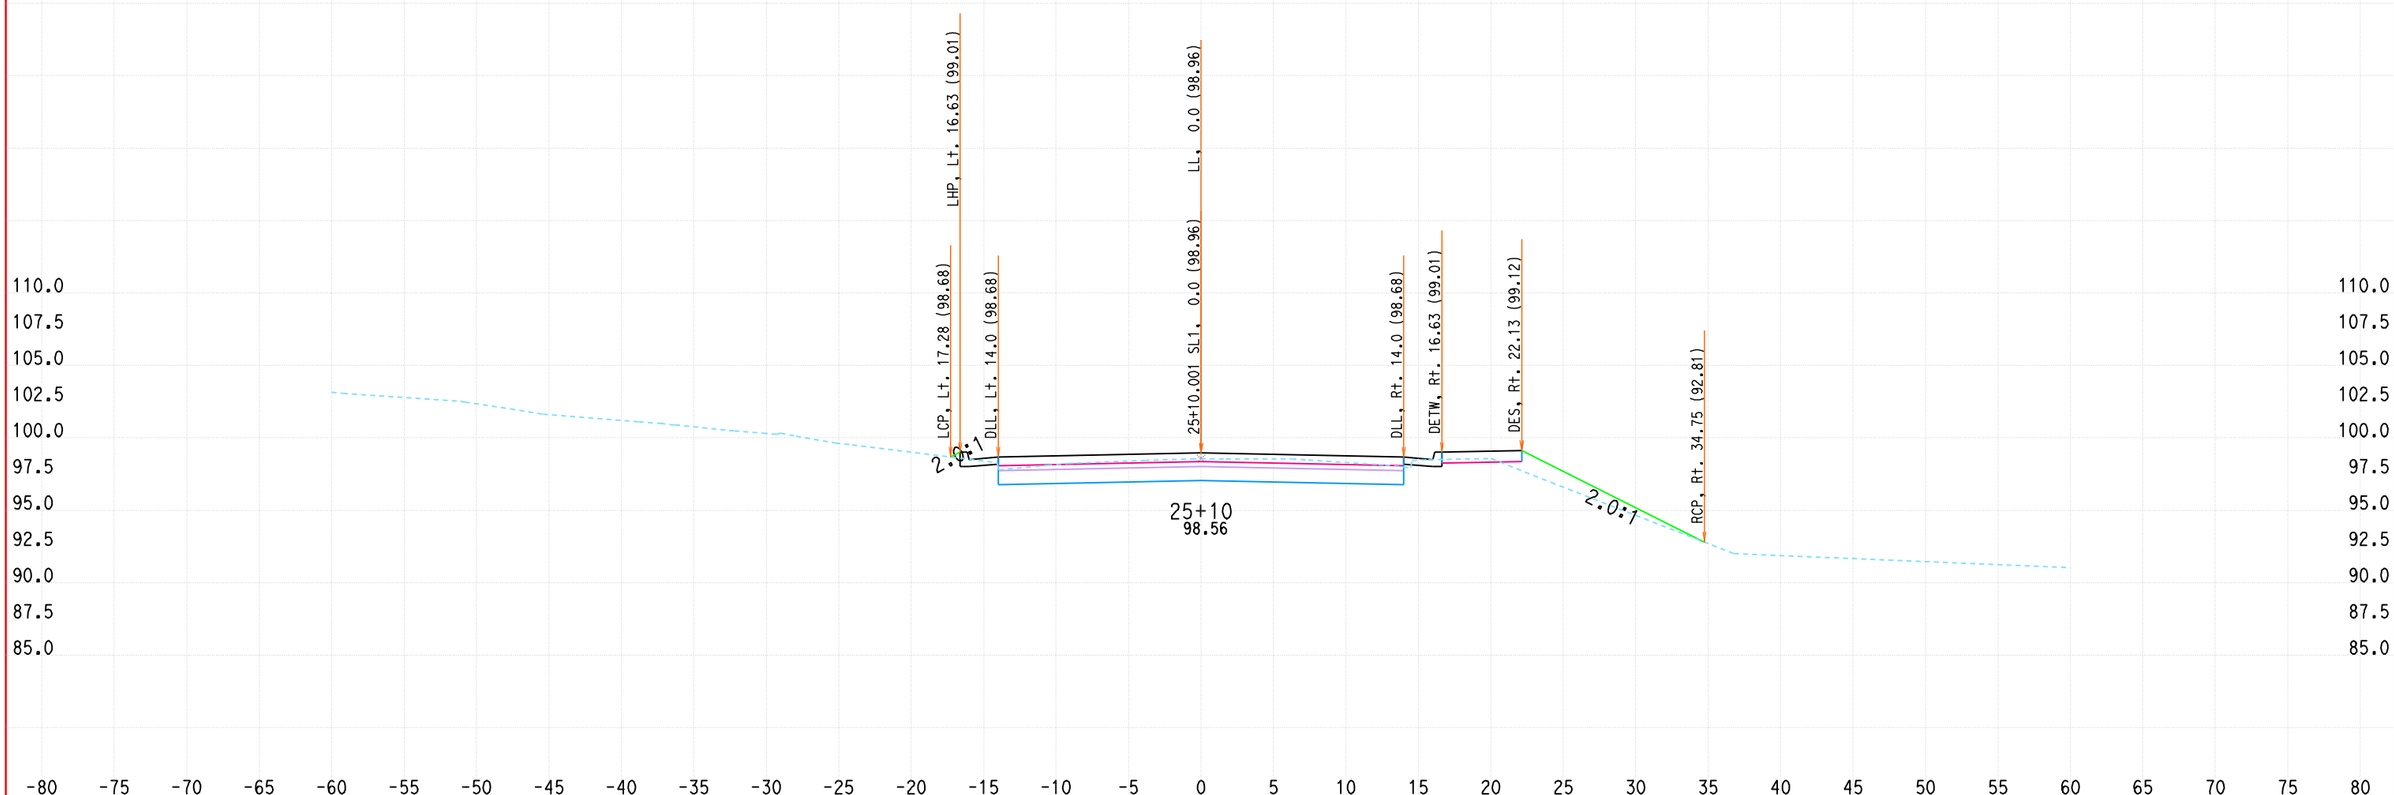


ALL DIMENSIONS ARE US SURVEY FEET

DATE: 1/19/2010

KC Project: 0802A File: D:\DoyleDR09\0802A\contract4\CONTRACT4\FINAL-X-SECT-9-21-09\sl-des.ear

SCALE: 1" = 5' Horiz.
1" = 5' Vert.

**SL1**
**CROSS SECTIONS**

DESIGN STUDY ONLY

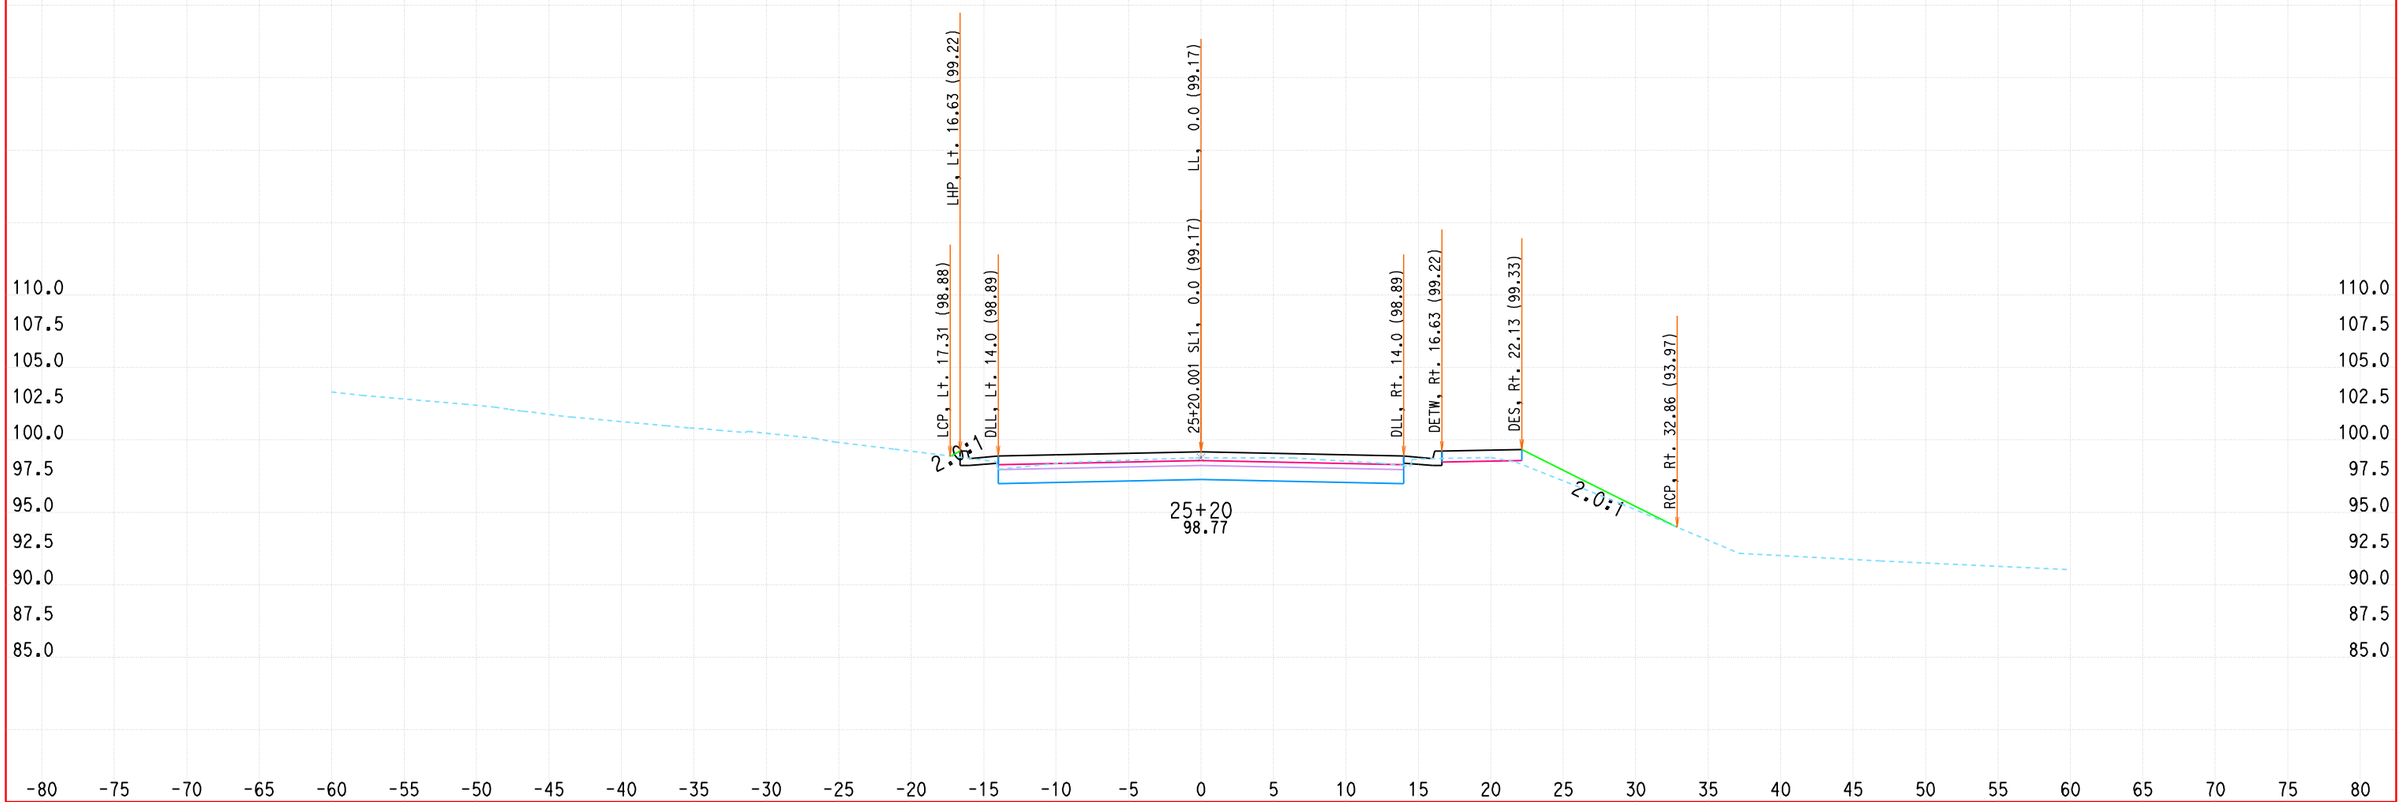


ALL DIMENSIONS ARE US SURVEY FEET

DATE: 1/19/2010

KC Project: 0802A File: D:\DoyleDR09\0802A\contract4\CONTRACT4\FINAL-X-SECT-9-21-09\sl-des.ear

SCALE: 1" = 5' Horiz.
1" = 5' Vert.

**SL1**
**CROSS SECTIONS**

DESIGN STUDY ONLY

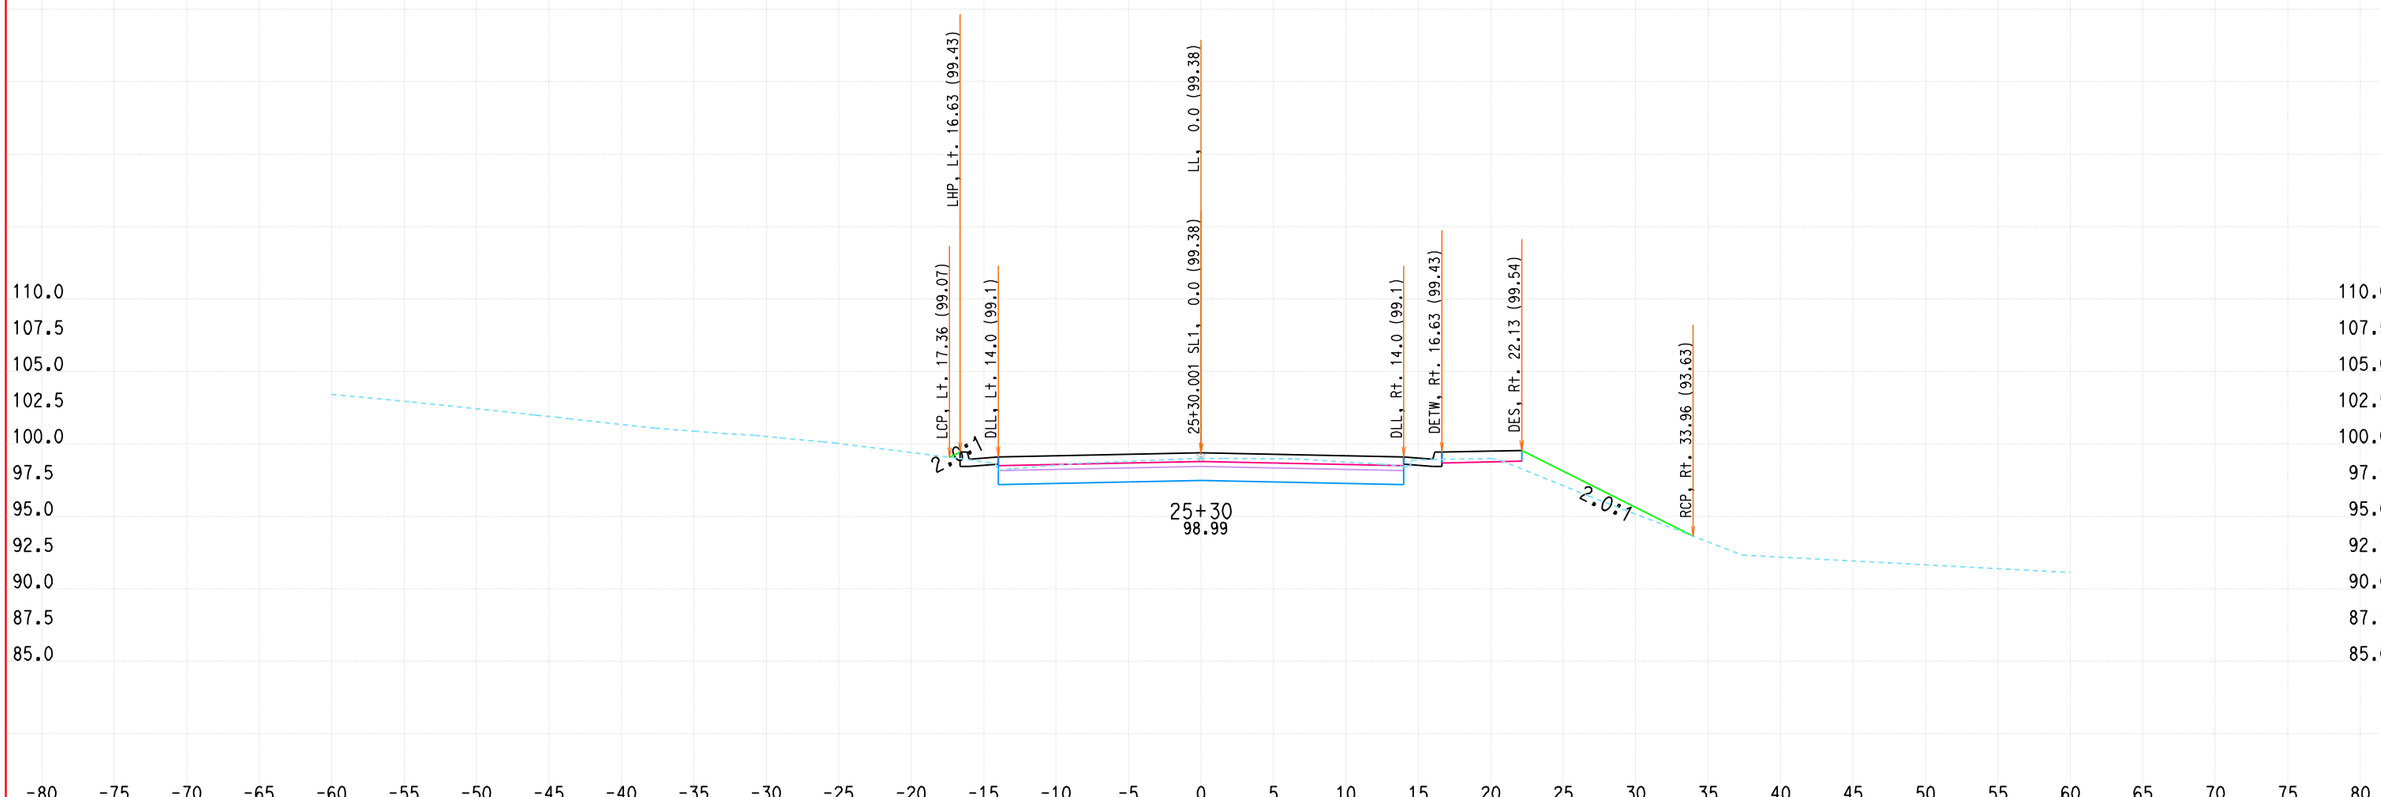


ALL DIMENSIONS ARE US SURVEY FEET

DATE: 1/19/2010

KC Project: 0802A File: D:\DoyleDR09\0802A\contract4\CONTRACT4\FINAL-X-SECT-9-21-09\sl-des.ear

SCALE: 1" = 5' Horiz.
1" = 5' Vert.

**SL1**
**CROSS SECTIONS**

DESIGN STUDY ONLY

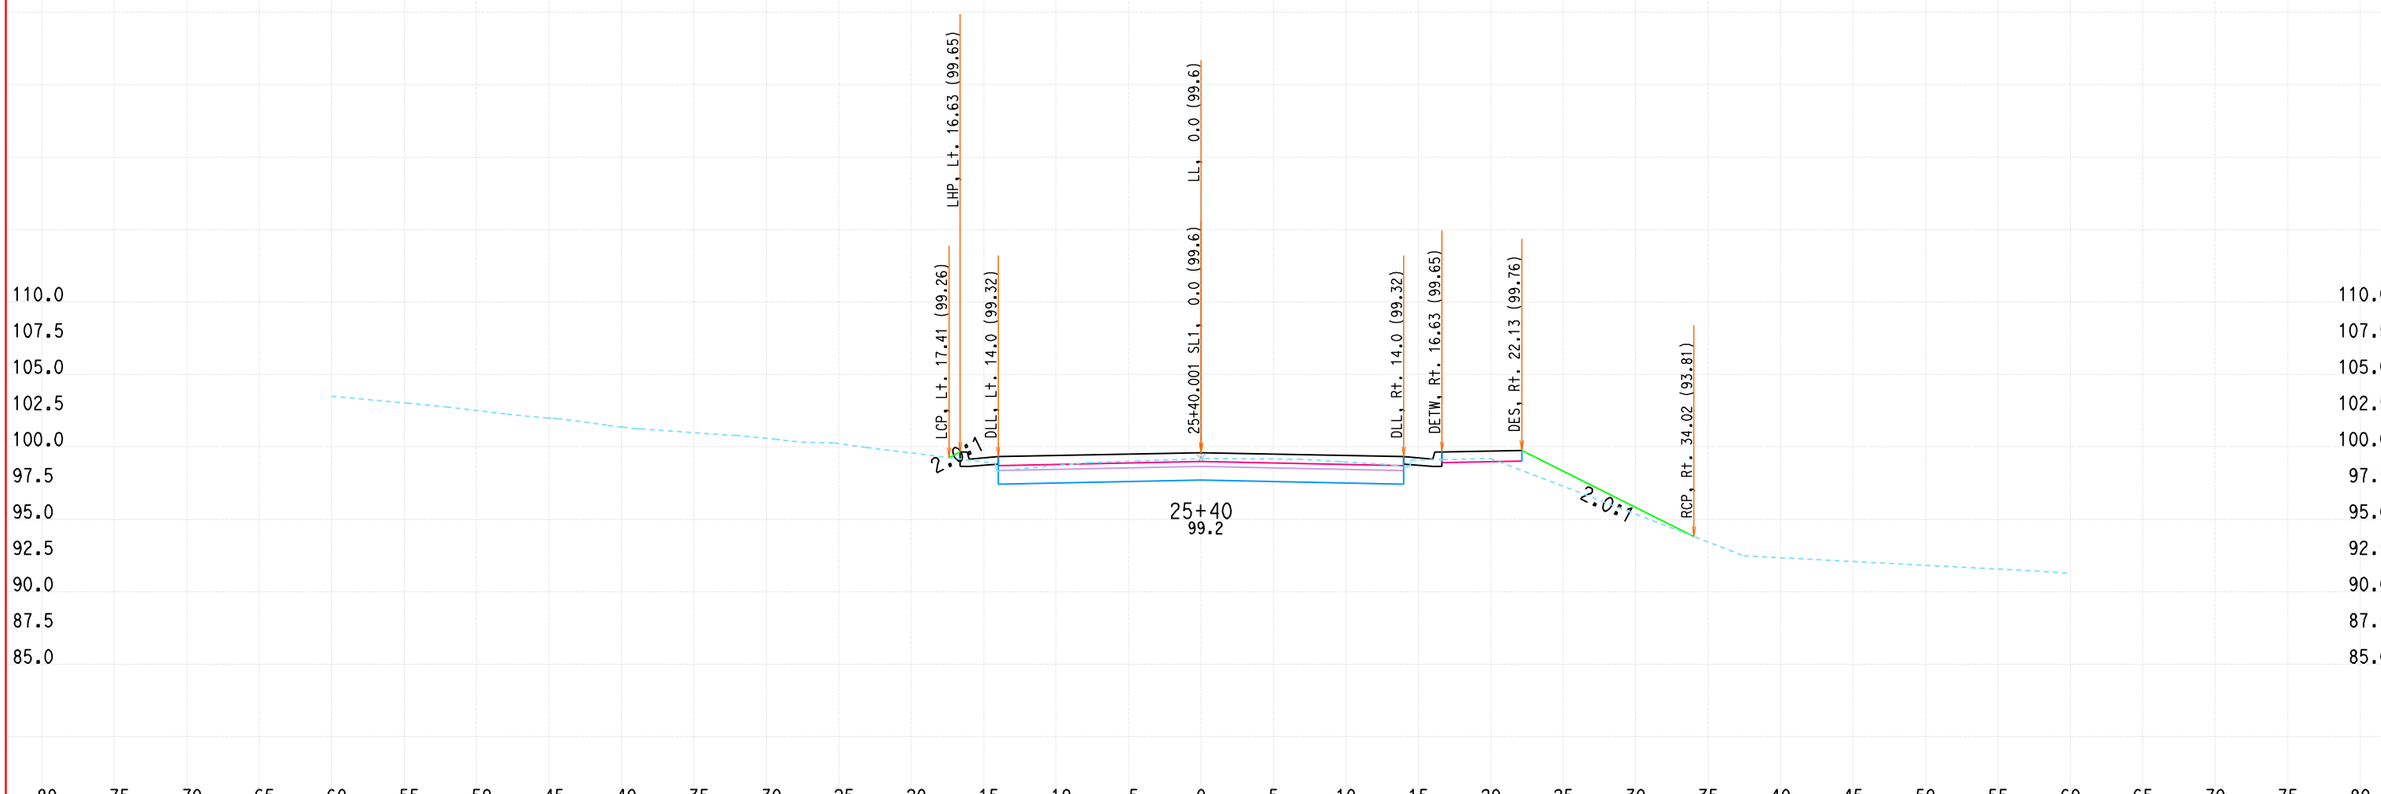


ALL DIMENSIONS ARE US SURVEY FEET

DATE: 1/19/2010

KC Project: 0802A File: D:\DoyleDR09\0802A\contract4\CONTRACT4\FINAL-X-SECT-9-21-09\sl-des.ear

SCALE: 1" = 5' Horiz.
1" = 5' Vert.

**SL1**
**CROSS SECTIONS**

DESIGN STUDY ONLY

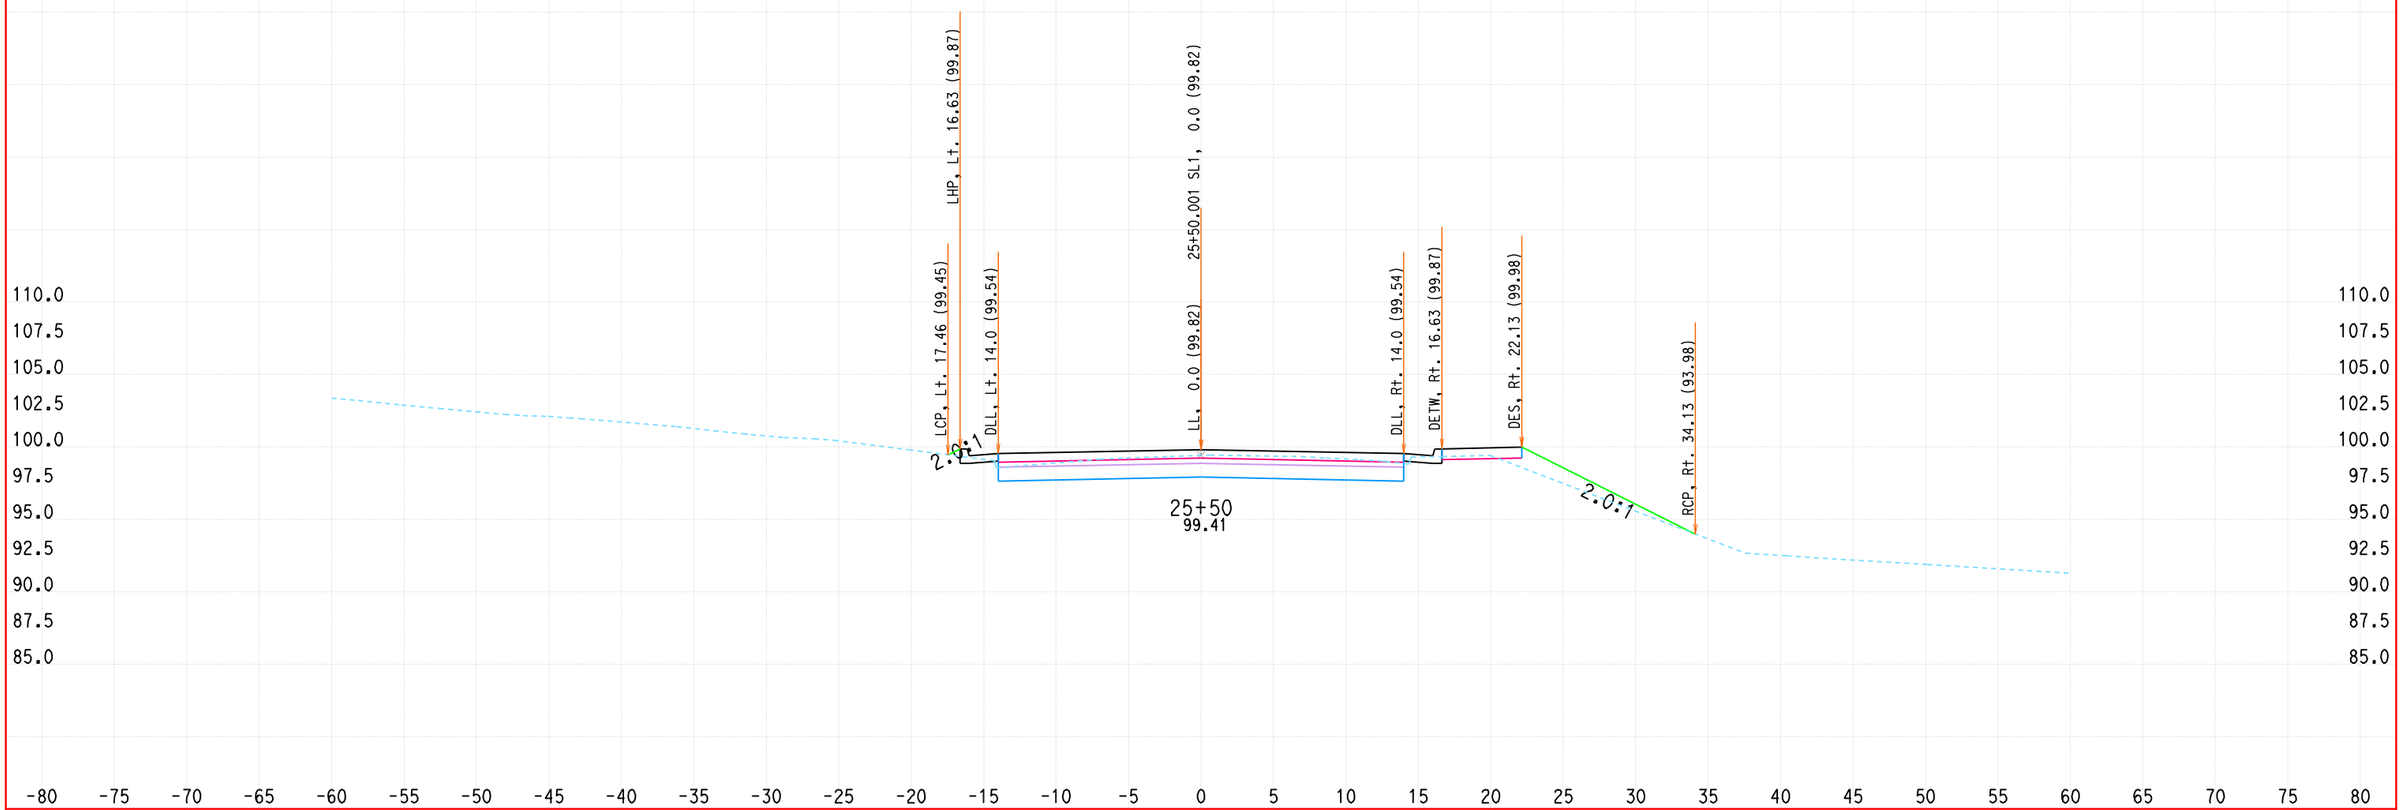


ALL DIMENSIONS ARE US SURVEY FEET

DATE: 1/19/2010

KC Project: 0802A File: D:\DoyleDR09\0802A\contract4\CONTRACT4\FINAL-X-SECT-9-21-09\sl-des.ear

SCALE: 1" = 5' Horiz.
1" = 5' Vert.

**SL1**
**CROSS SECTIONS**

# DESIGN STUDY ONLY

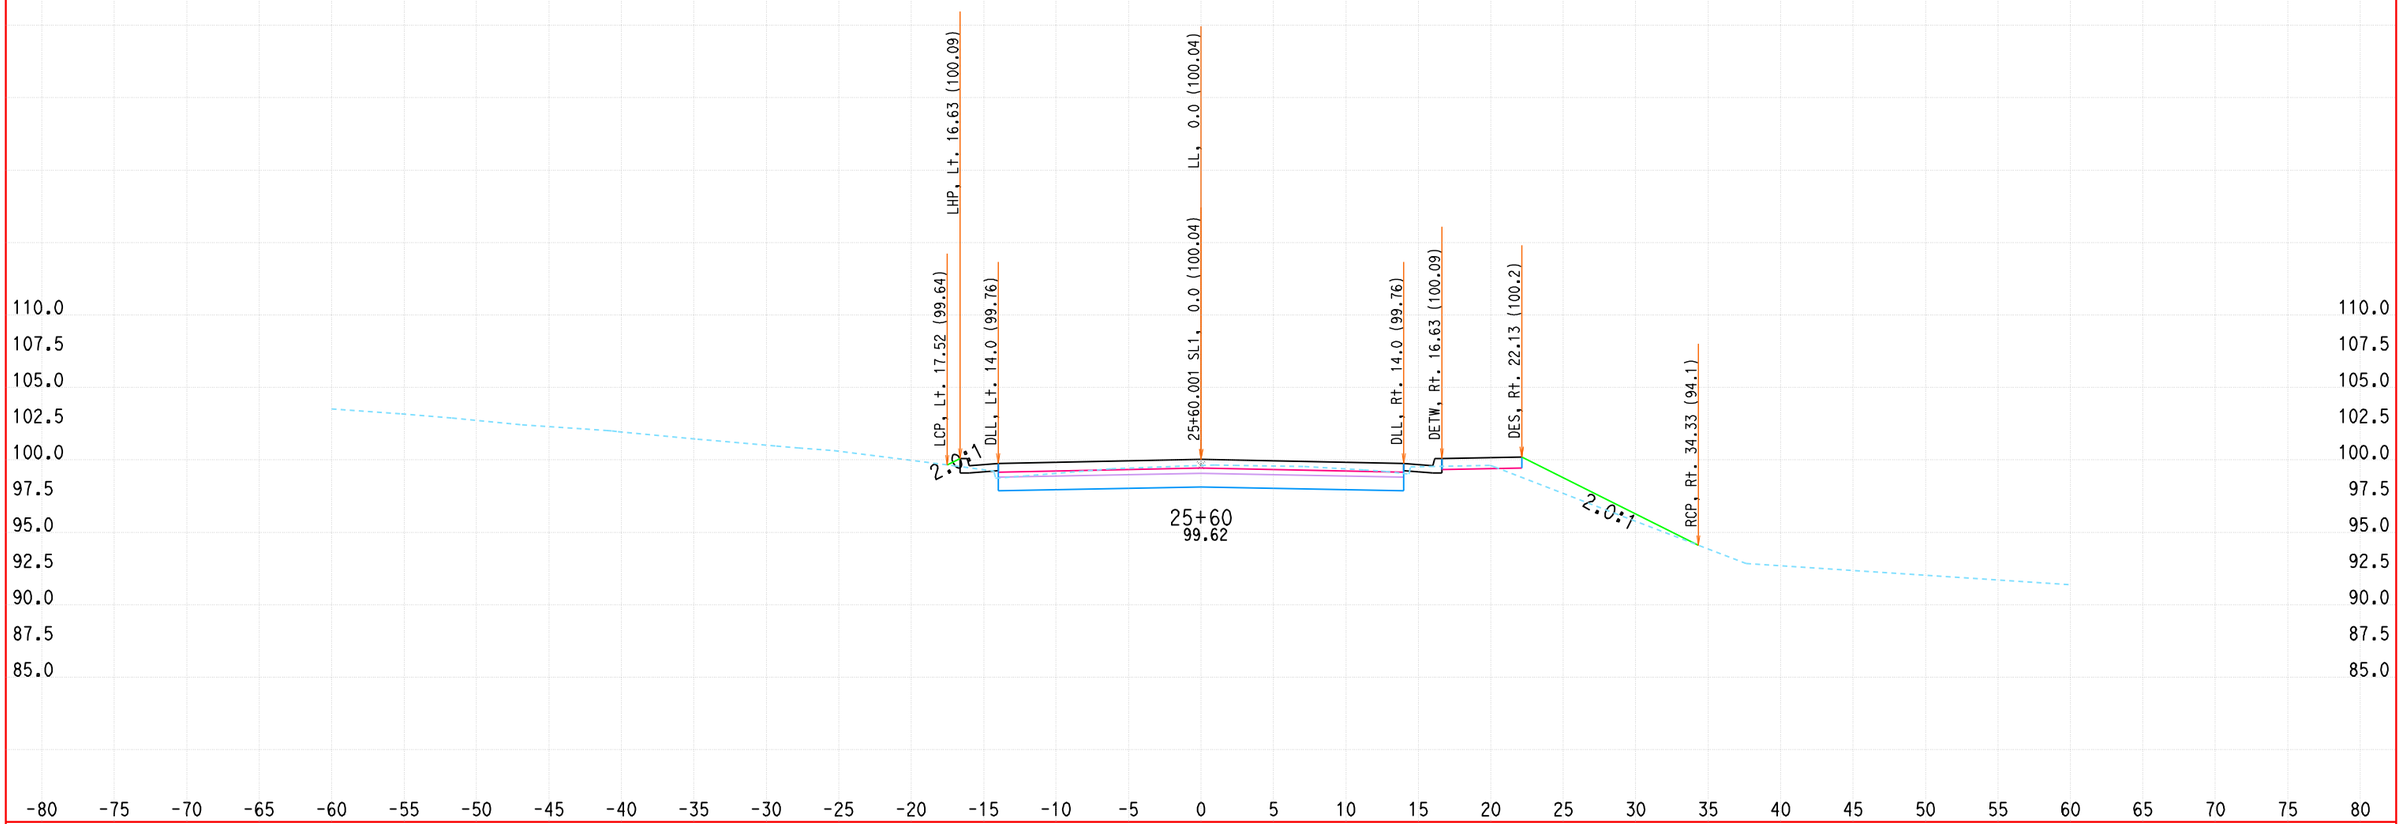


ALL DIMENSIONS ARE US SURVEY FEET

DATE: 1/19/2010

KC Project: 0802A File: D:\DoyleDR09\0802A\contract4\CONTRACT4\FINAL-X-SECT-9-21-09\sl-des.ear

SCALE: 1" = 5' Horiz.
1" = 5' Vert.

**SL1**
**CROSS SECTIONS**

DESIGN STUDY ONLY

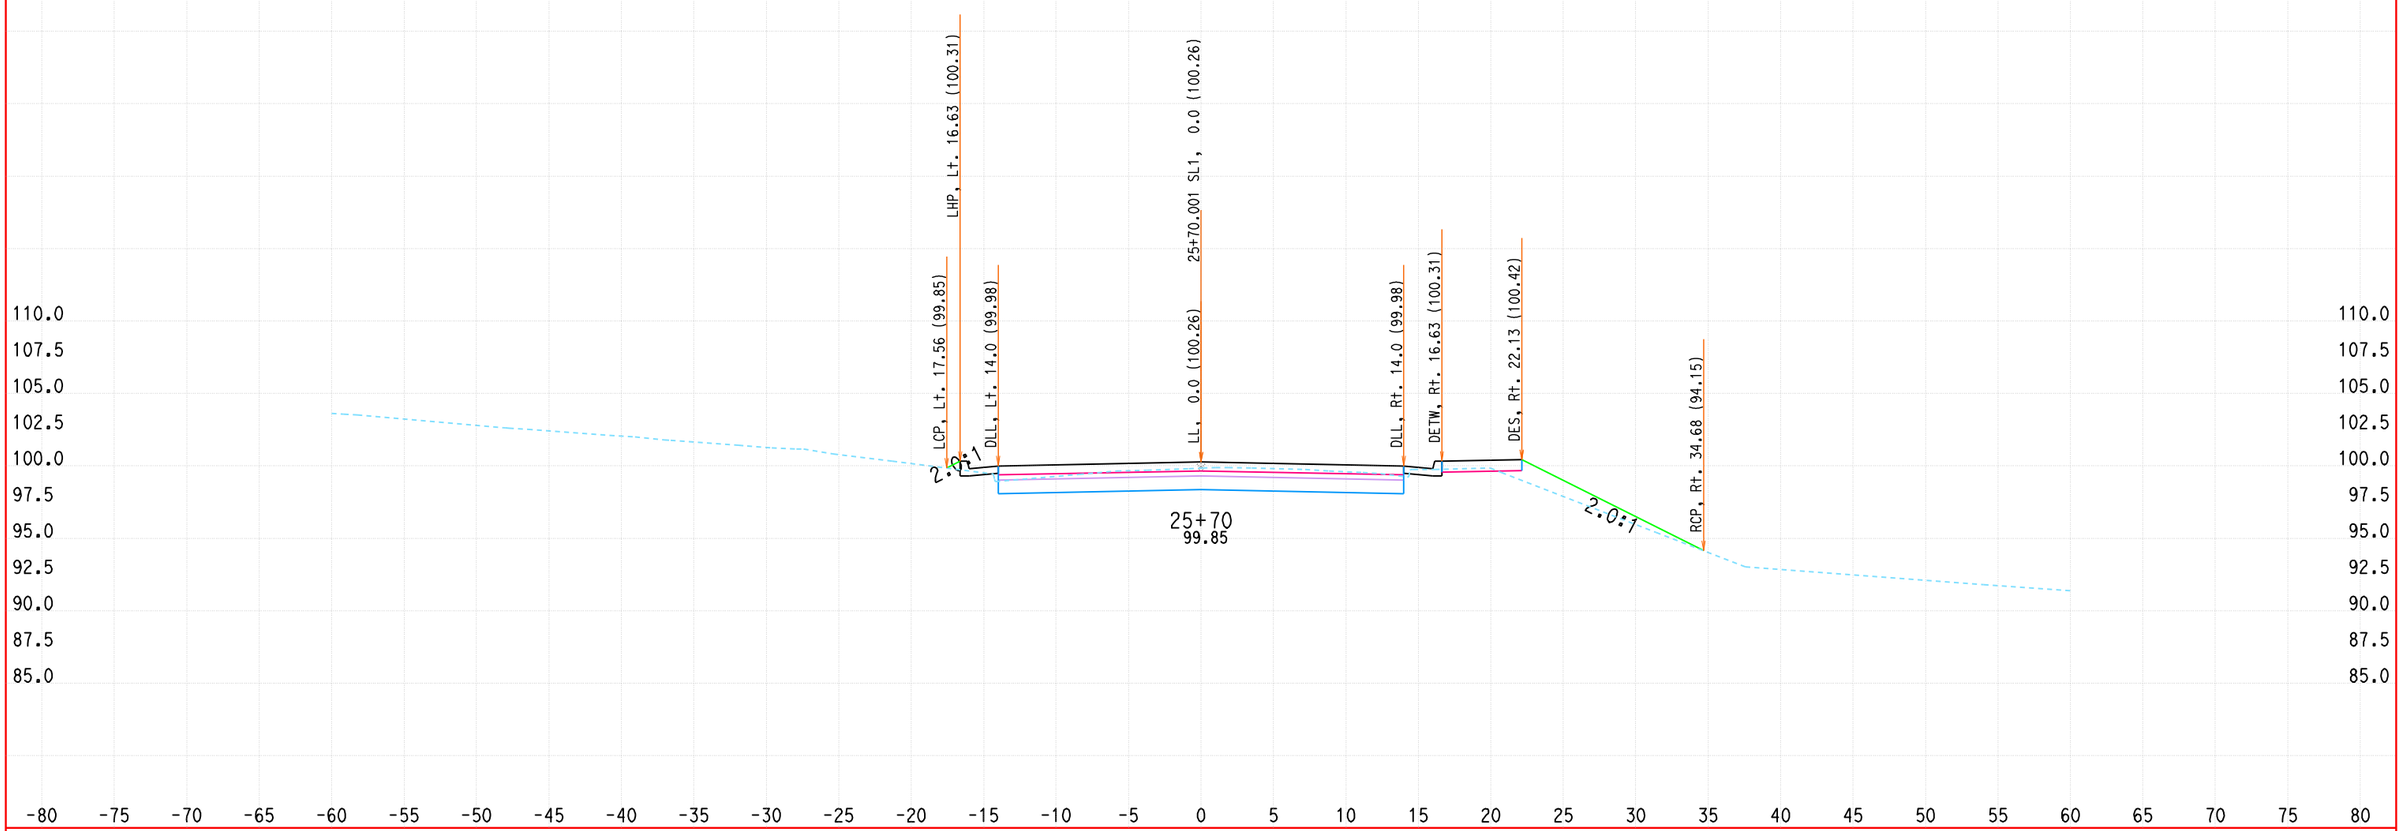


ALL DIMENSIONS ARE US SURVEY FEET

DATE: 1/19/2010

KC Project: 0802A File: D:\DoyleDR09\0802A\contract4\CONTRACT4\FINAL-X-SECT-9-21-09\sl-des.ear

SCALE: 1" = 5' Horiz.
1" = 5' Vert.

**SL1**
**CROSS SECTIONS**

# DESIGN STUDY ONLY

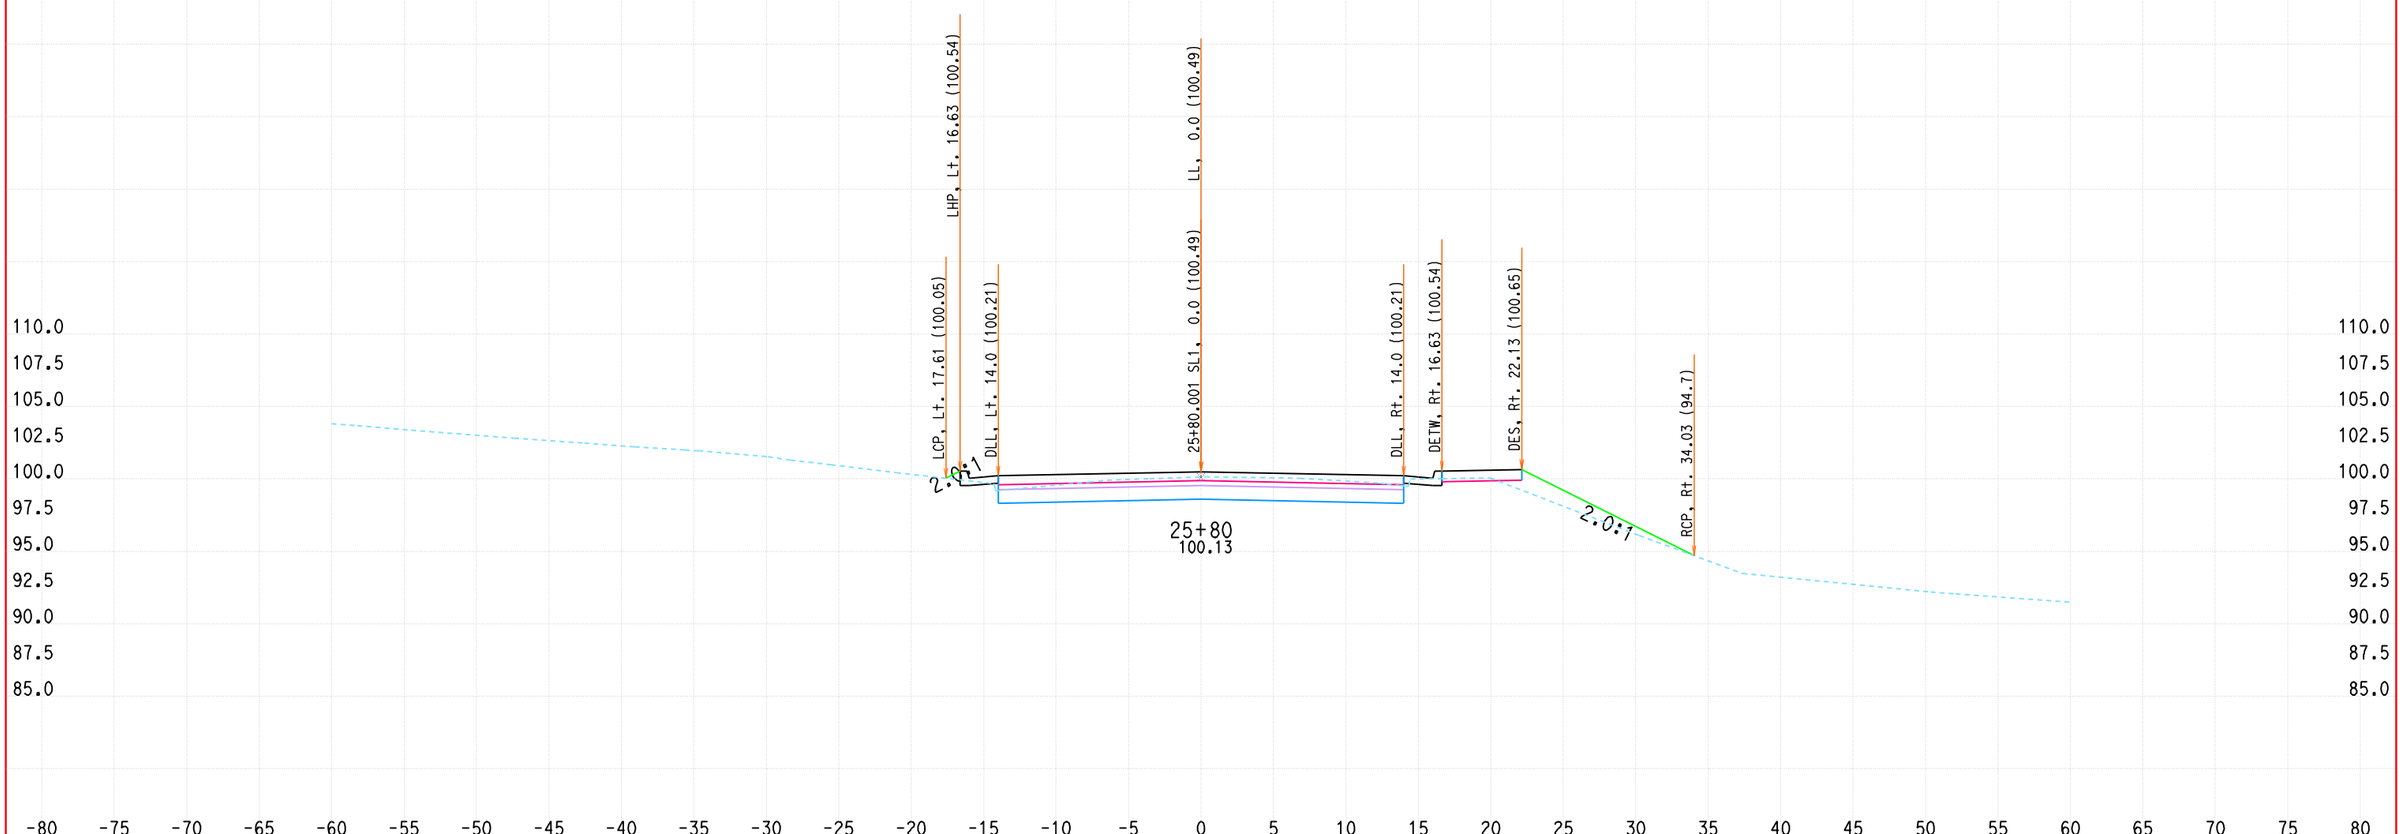


ALL DIMENSIONS ARE US SURVEY FEET

DATE: 1/19/2010

KC Project: 0802A File: D:\DoyleDR09\0802A\contract4\CONTRACT4\FINAL-X-SECT-9-21-09\sl-des.ear

SCALE: 1" = 5' Horiz.
1" = 5' Vert.

**SL1**
**CROSS SECTIONS**

# DESIGN STUDY ONLY

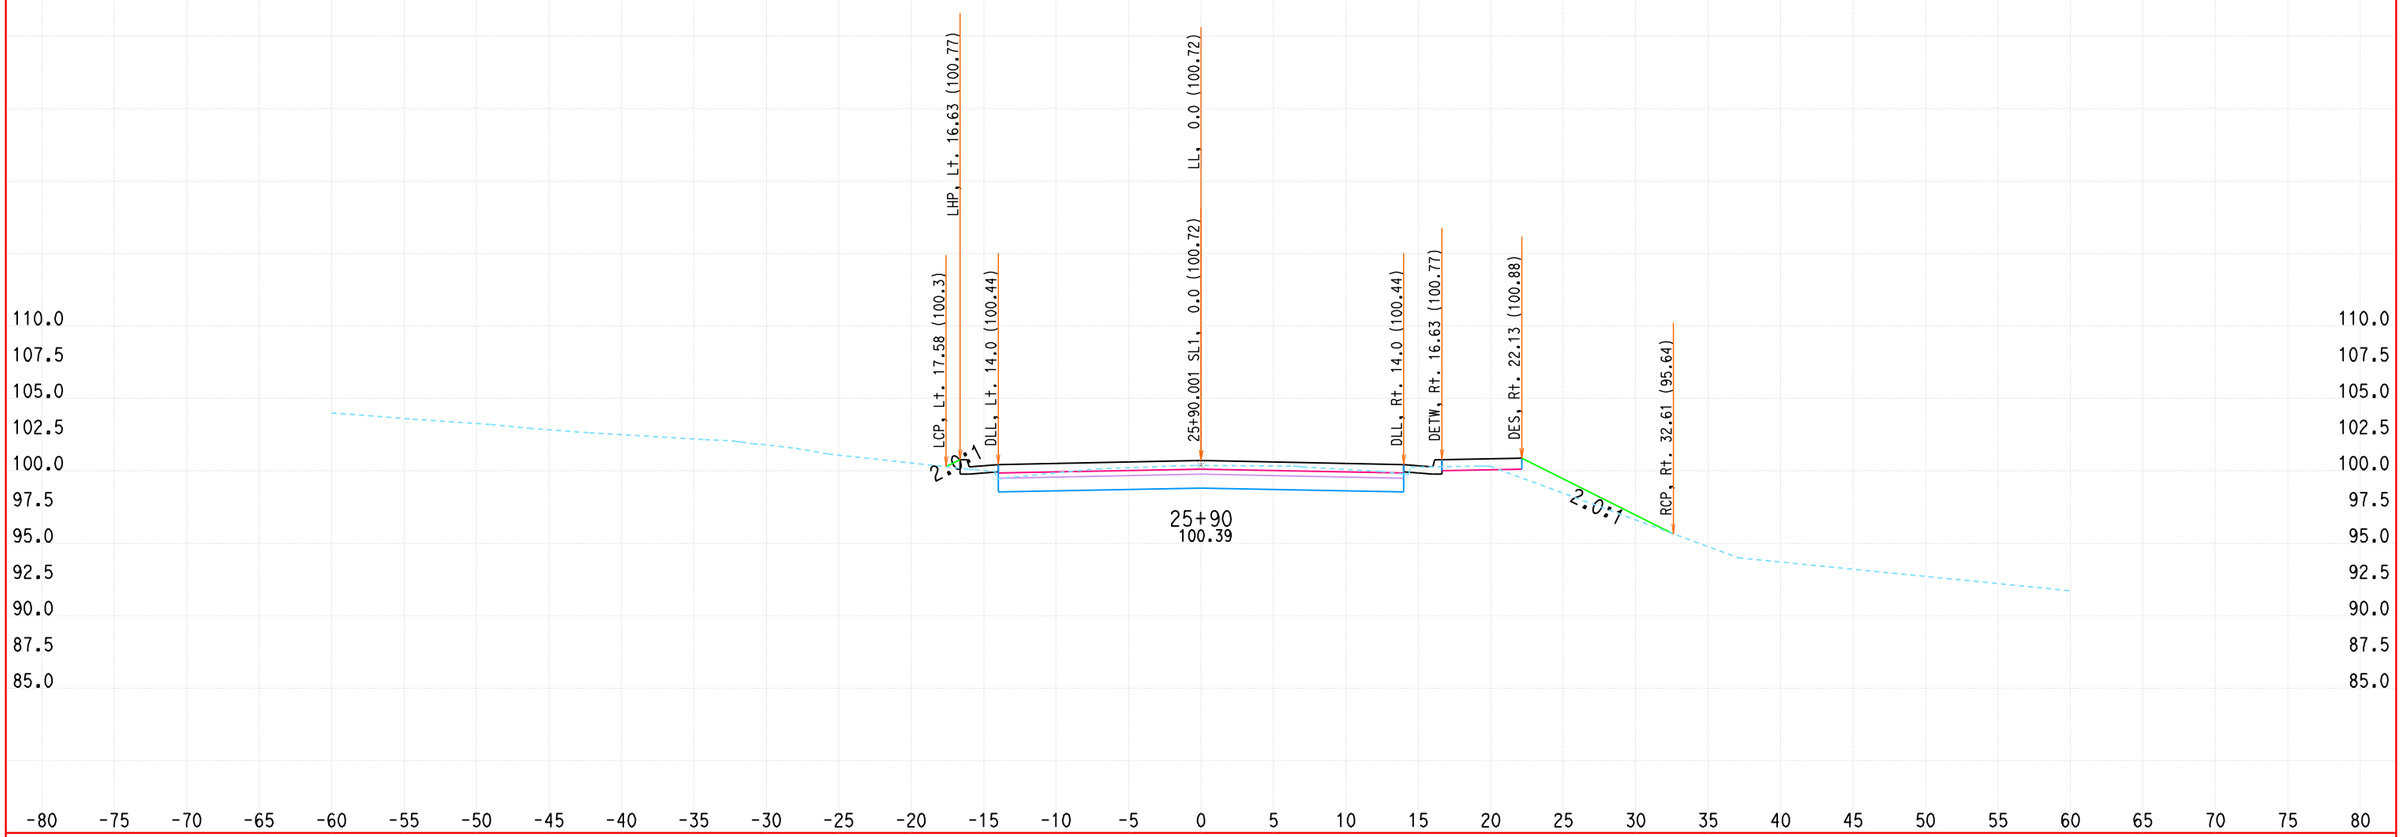


ALL DIMENSIONS ARE US SURVEY FEET

DATE: 1/19/2010

KC Project: 0802A File: D:\DoyleDR09\0802A\contract4\CONTRACT4\FINAL-X-SECT-9-21-09\sl-des.ear

SCALE: 1" = 5' Horiz.
1" = 5' Vert.

**SL1**
**CROSS SECTIONS**

# DESIGN STUDY ONLY

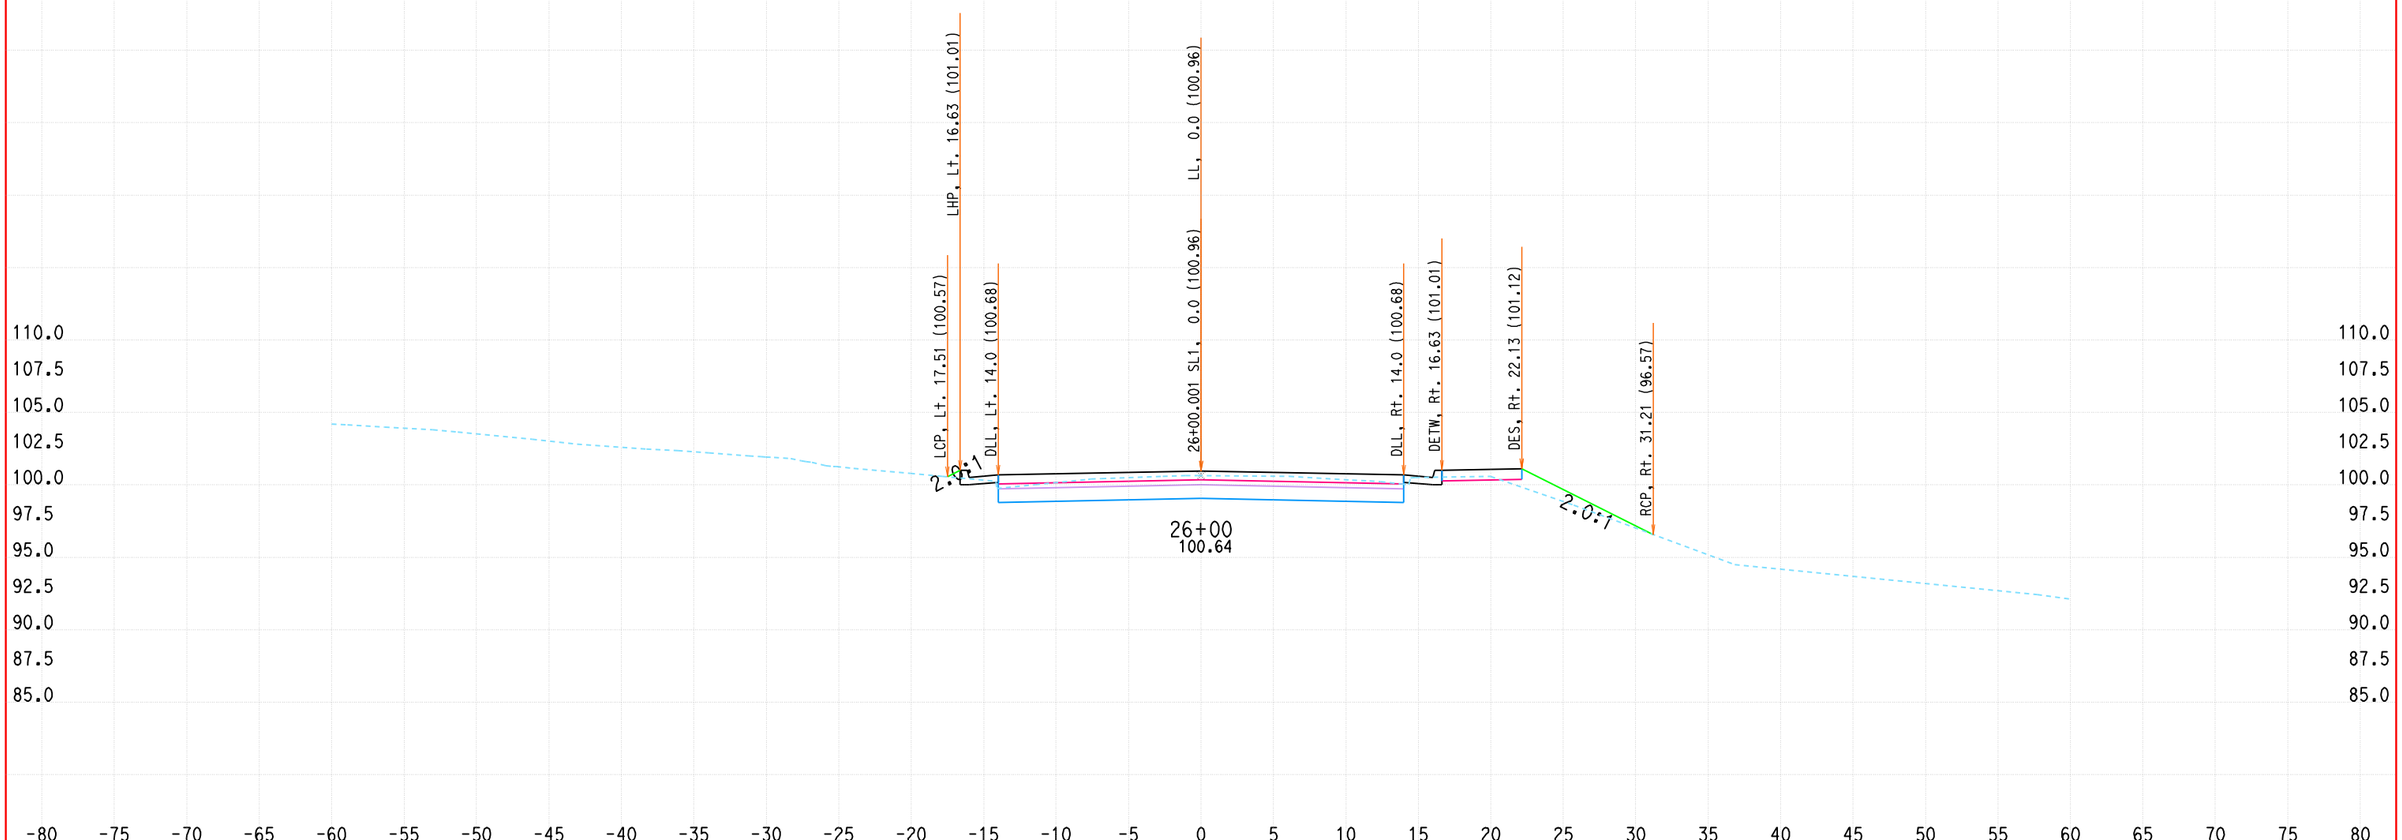


ALL DIMENSIONS ARE US SURVEY FEET

DATE: 1/19/2010

KC Project: 0802A File: D:\DoyleDR09\0802A\contract4\CONTRACT4\FINAL-X-SECT-9-21-09\sl-des.ear

SCALE: 1" = 5' Horiz.
1" = 5' Vert.

**SL1**
**CROSS SECTIONS**

DESIGN STUDY ONLY

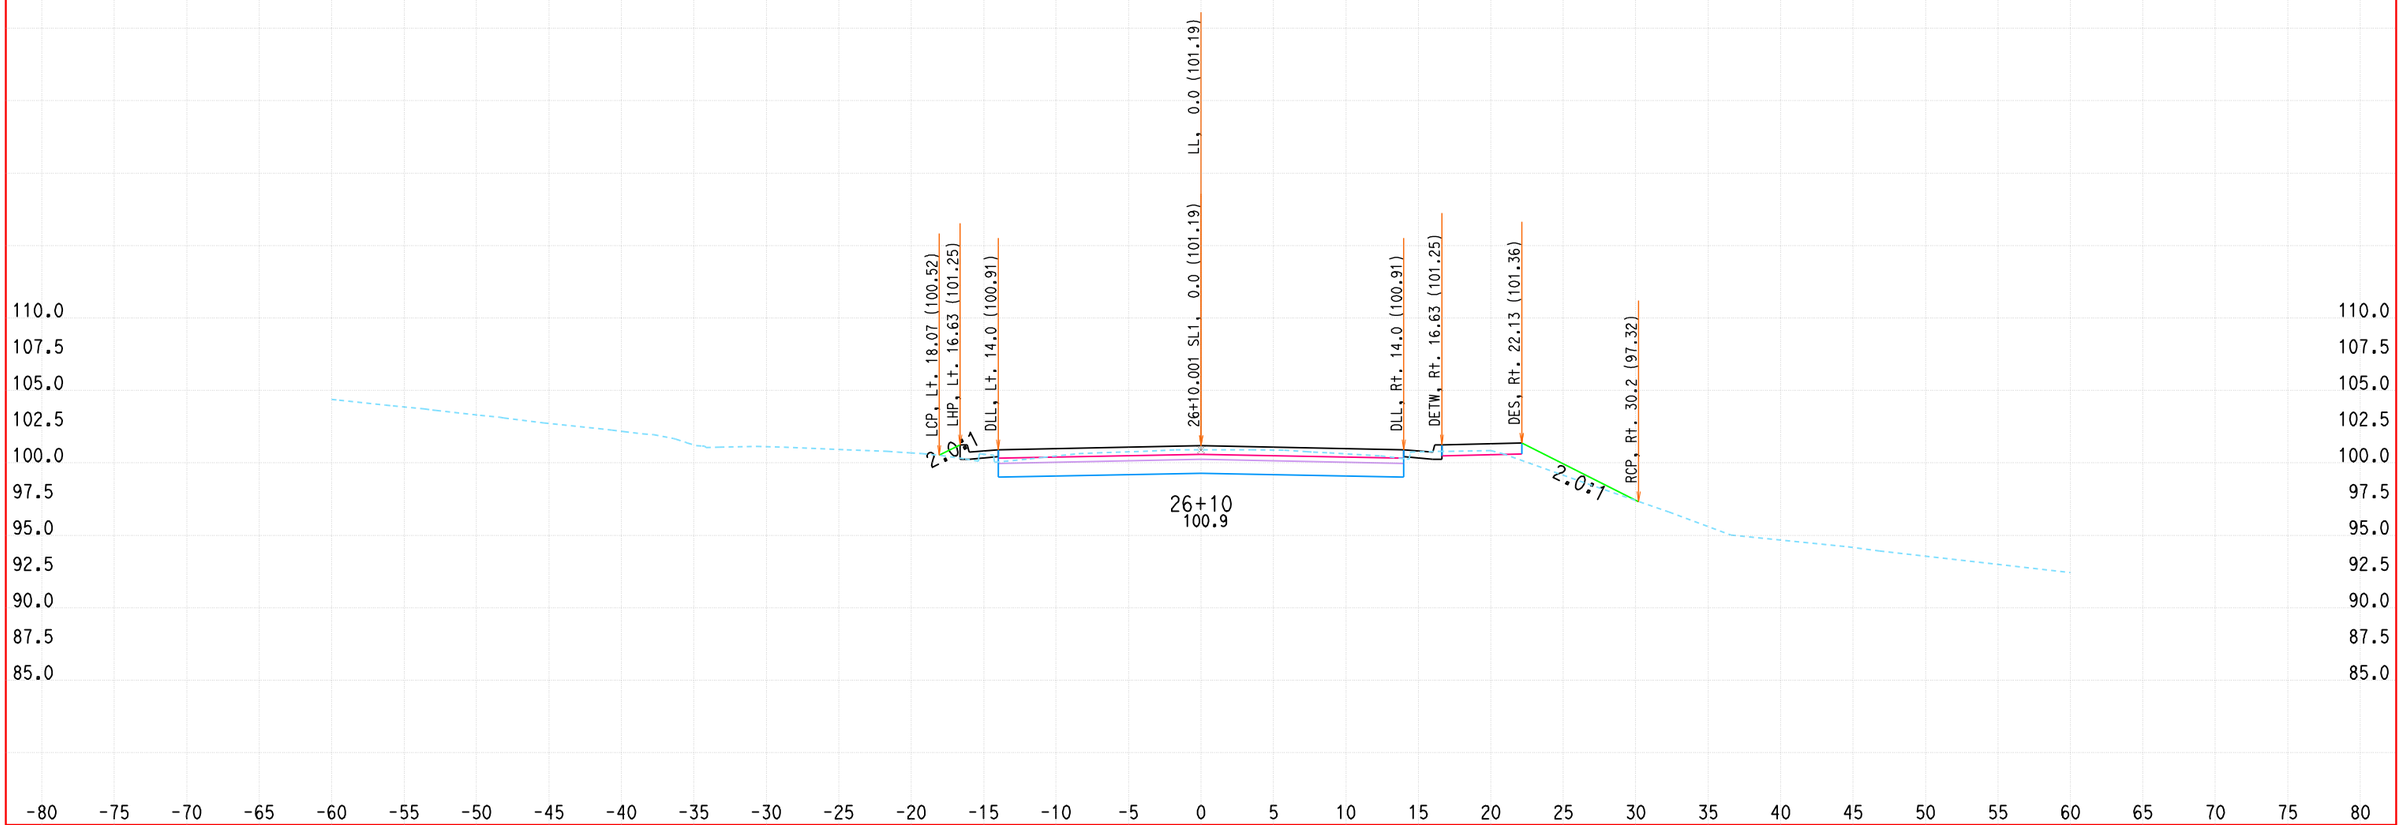


ALL DIMENSIONS ARE US SURVEY FEET

DATE: 1/19/2010

KC Project: 0802A File: D:\DoyleDR09\0802A\contract4\CONTRACT4\FINAL-X-SECT-9-21-09\sl-des.ear

SCALE: 1" = 5' Horiz.
1" = 5' Vert.

**SL1**
**CROSS SECTIONS**

DESIGN STUDY ONLY

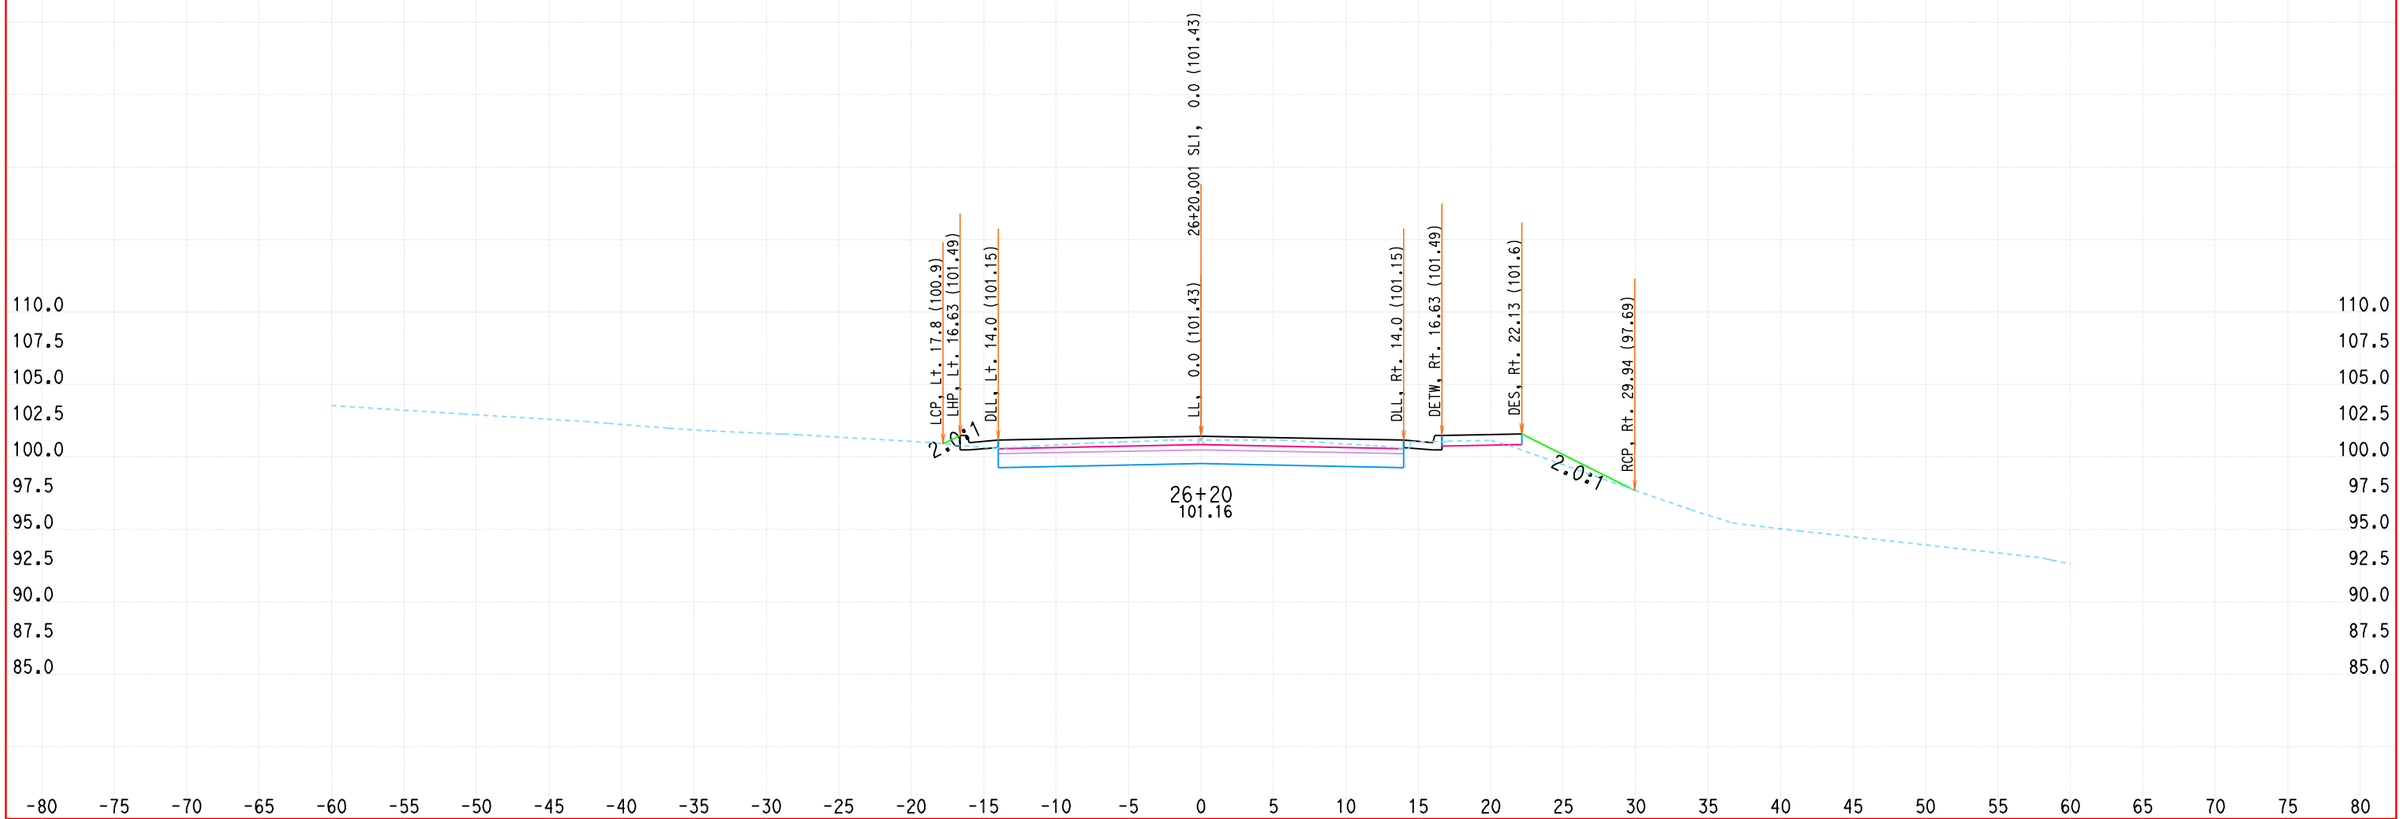


ALL DIMENSIONS ARE US SURVEY FEET

DATE: 1/19/2010

KC Project: 0802A File: D:\DoyleDR09\0802A\contract4\CONTRACT4\FINAL-X-SECT-9-21-09\sl-des.ear

SCALE: 1" = 5' Horiz.
1" = 5' Vert.

**SL1**
**CROSS SECTIONS**

DESIGN STUDY ONLY

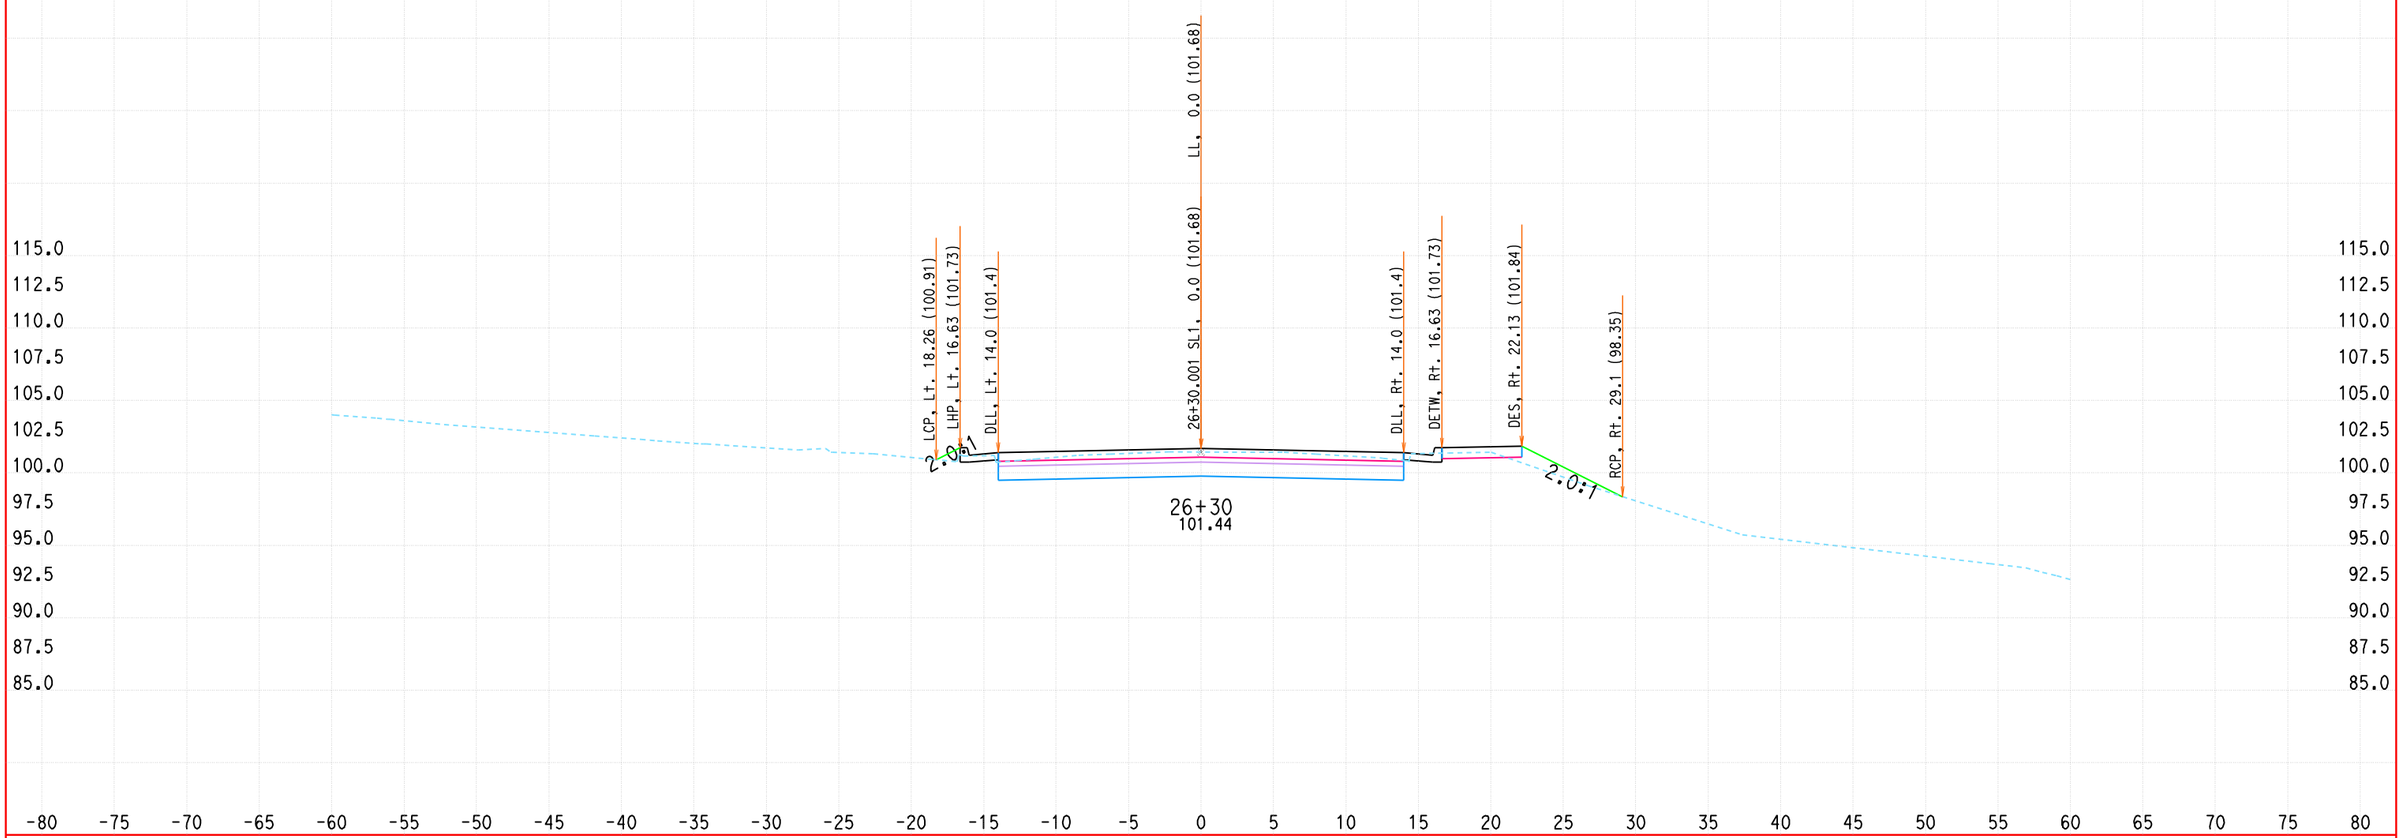


ALL DIMENSIONS ARE US SURVEY FEET

DATE: 1/19/2010

KC Project: 0802A File: D:\DoyleDR09\0802A\contract4\CONTRACT4\FINAL-X-SECT-9-21-09\sl-des.ear

SCALE: 1" = 5' Horiz.
1" = 5' Vert.

**SL1**
**CROSS SECTIONS**

# DESIGN STUDY ONLY

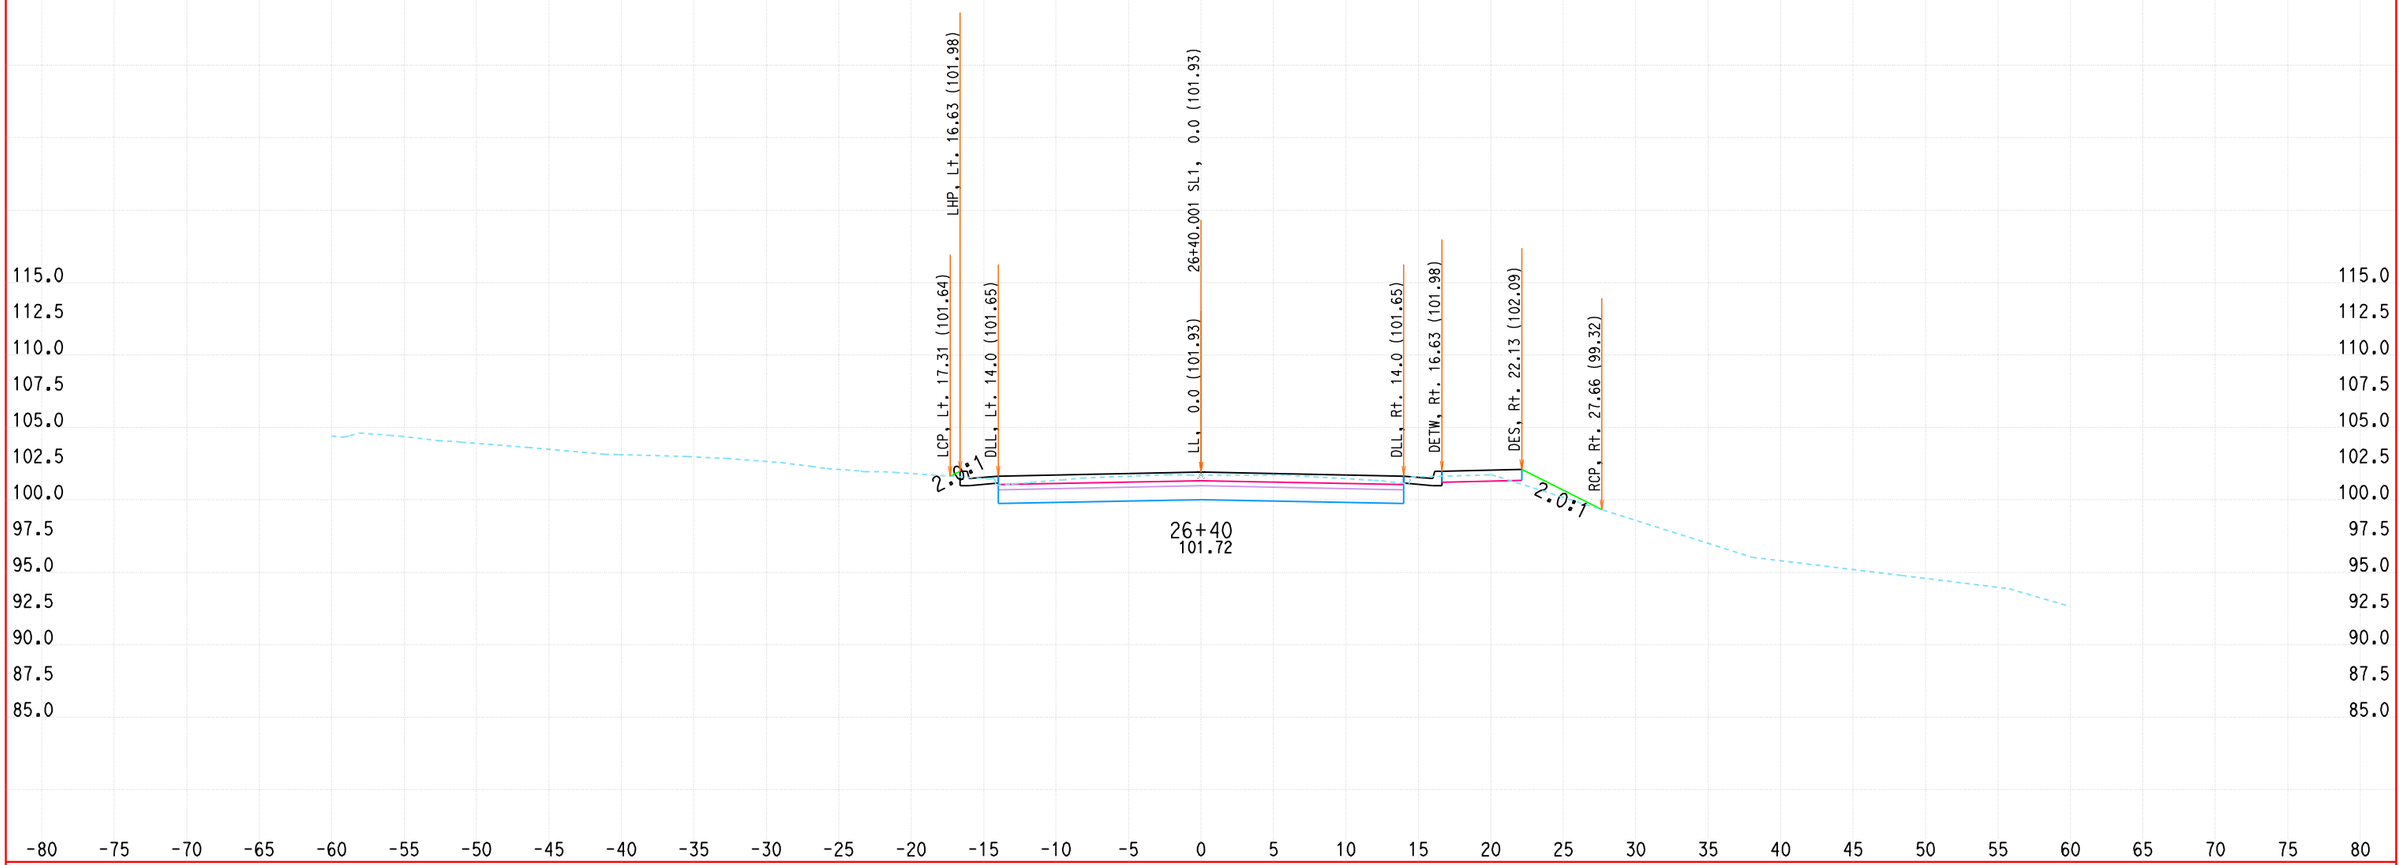


ALL DIMENSIONS ARE US SURVEY FEET

DATE: 1/19/2010

KC Project: 0802A File: D:\DoyleDR09\0802A\contract4\CONTRACT4\FINAL-X-SECT-9-21-09\sl-des.ear

SCALE: 1" = 5' Horiz.
1" = 5' Vert.

**SL1**
**CROSS SECTIONS**

# DESIGN STUDY ONLY

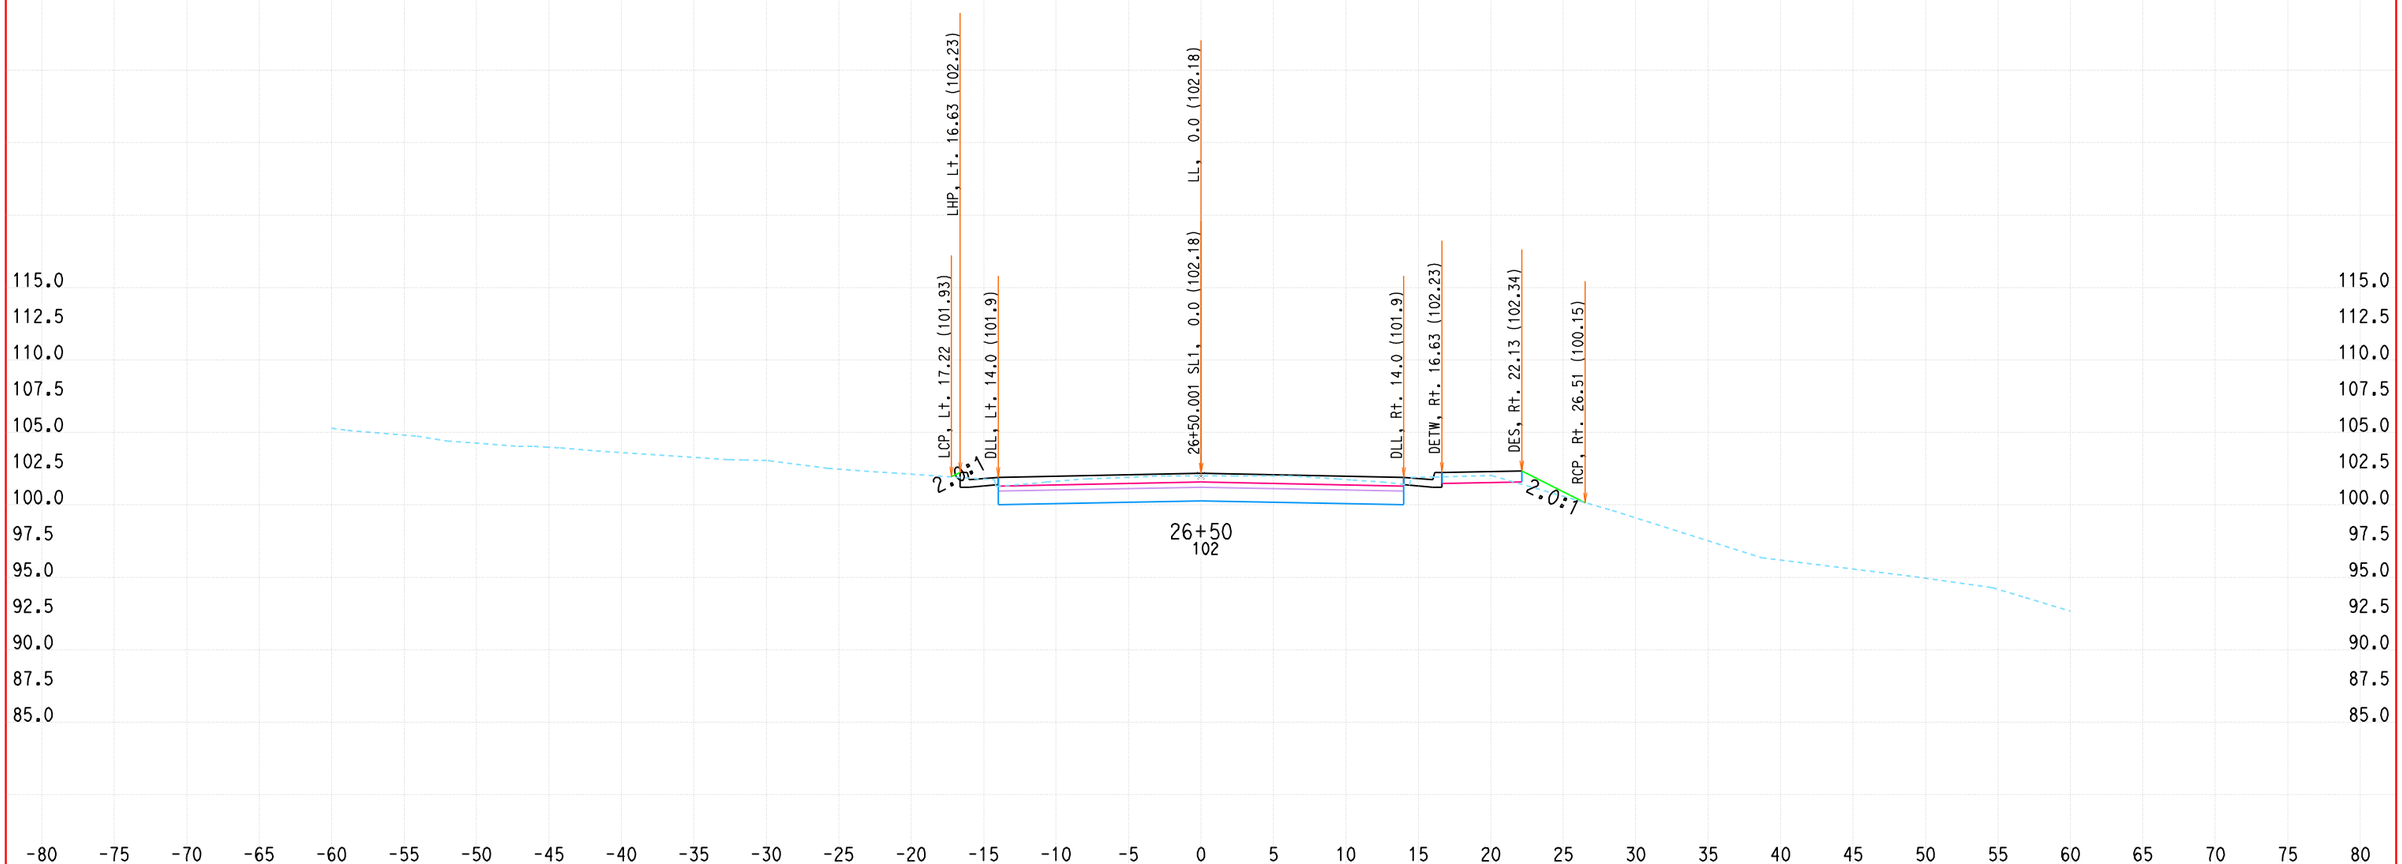


ALL DIMENSIONS ARE US SURVEY FEET

DATE: 1/19/2010

KC Project: 0802A File: D:\DoyleDR09\0802A\contract4\CONTRACT4\FINAL-X-SECT-9-21-09\sl-des.ear

SCALE: 1" = 5' Horiz.
1" = 5' Vert.

**SL1**
**CROSS SECTIONS**

# DESIGN STUDY ONLY

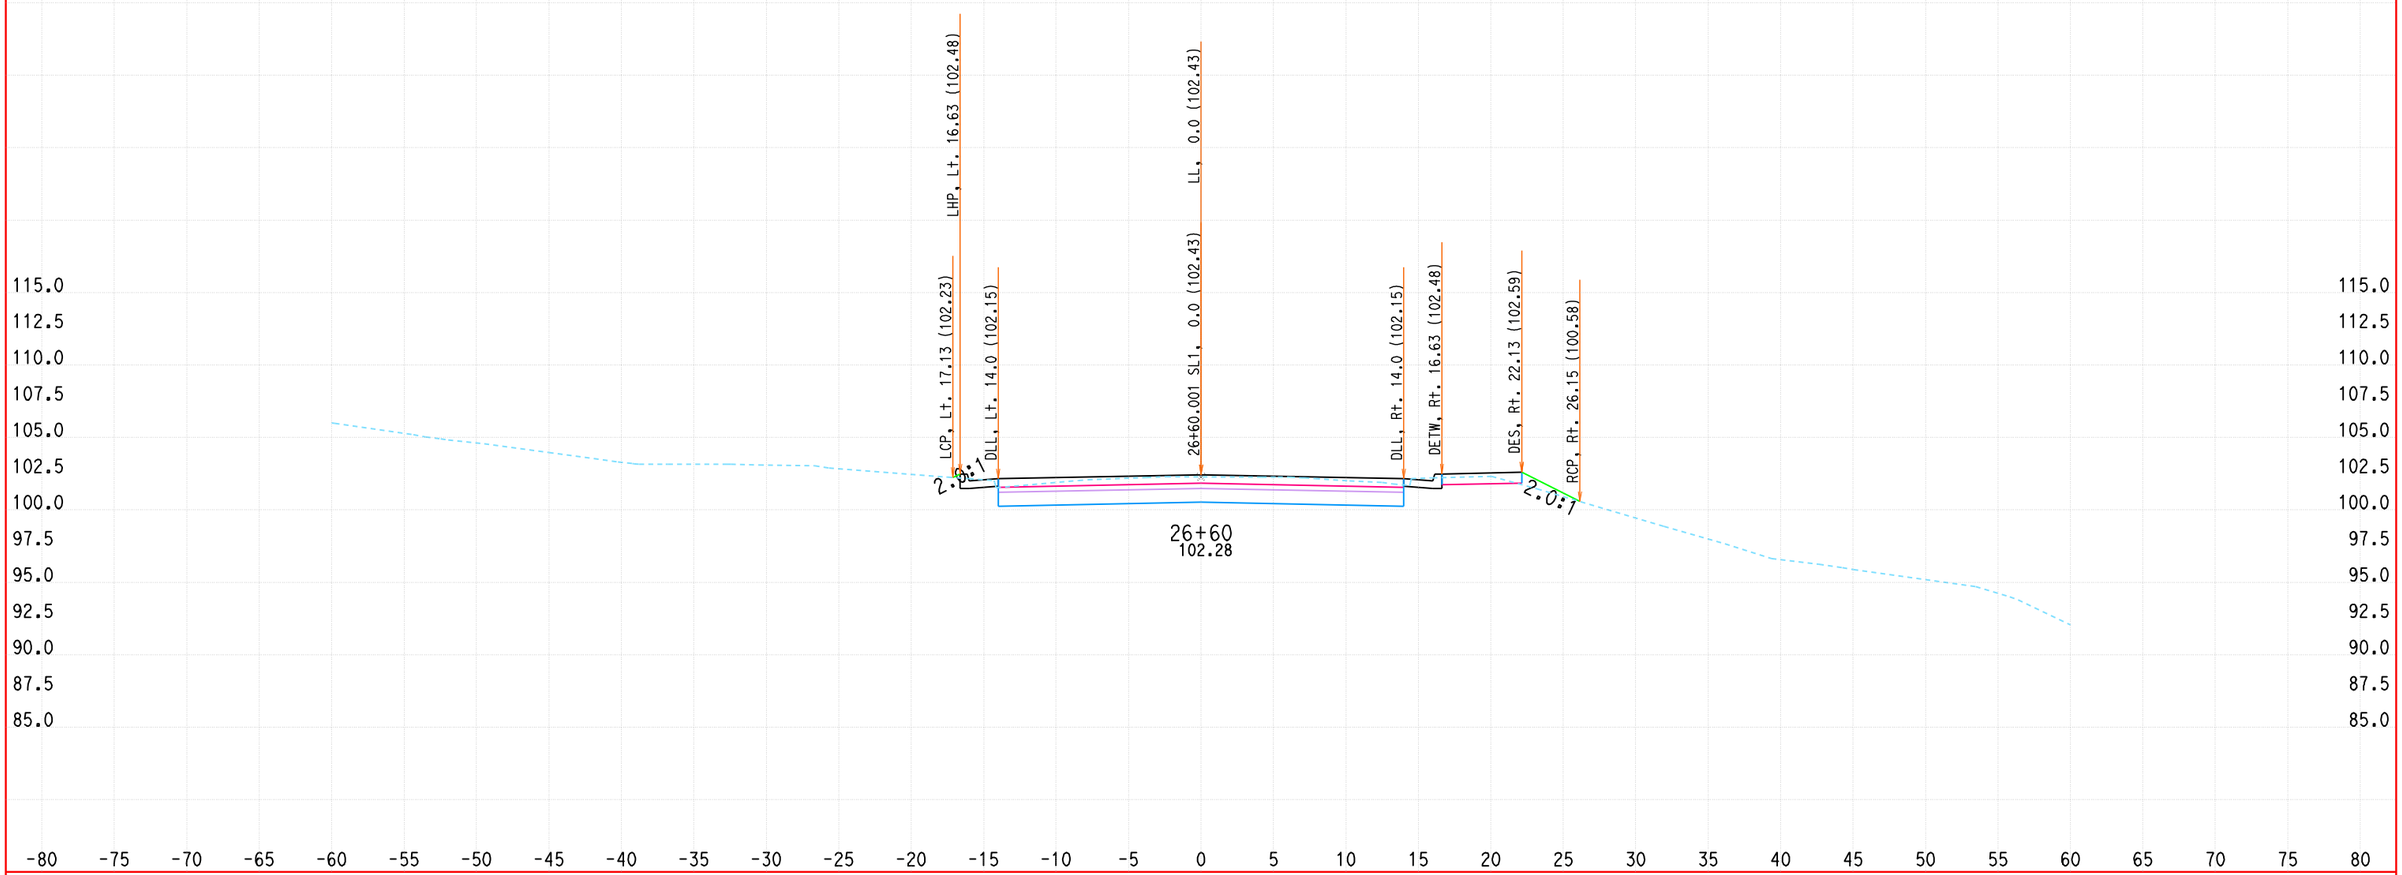


ALL DIMENSIONS ARE US SURVEY FEET

DATE: 1/19/2010

KC Project: 0802A File: D:\DoyleDR09\0802A\contract4\CONTRACT4\FINAL-X-SECT-9-21-09\sl-des.ear

SCALE: 1" = 5' Horiz.
1" = 5' Vert.

**SL1**
**CROSS SECTIONS**

DESIGN STUDY ONLY

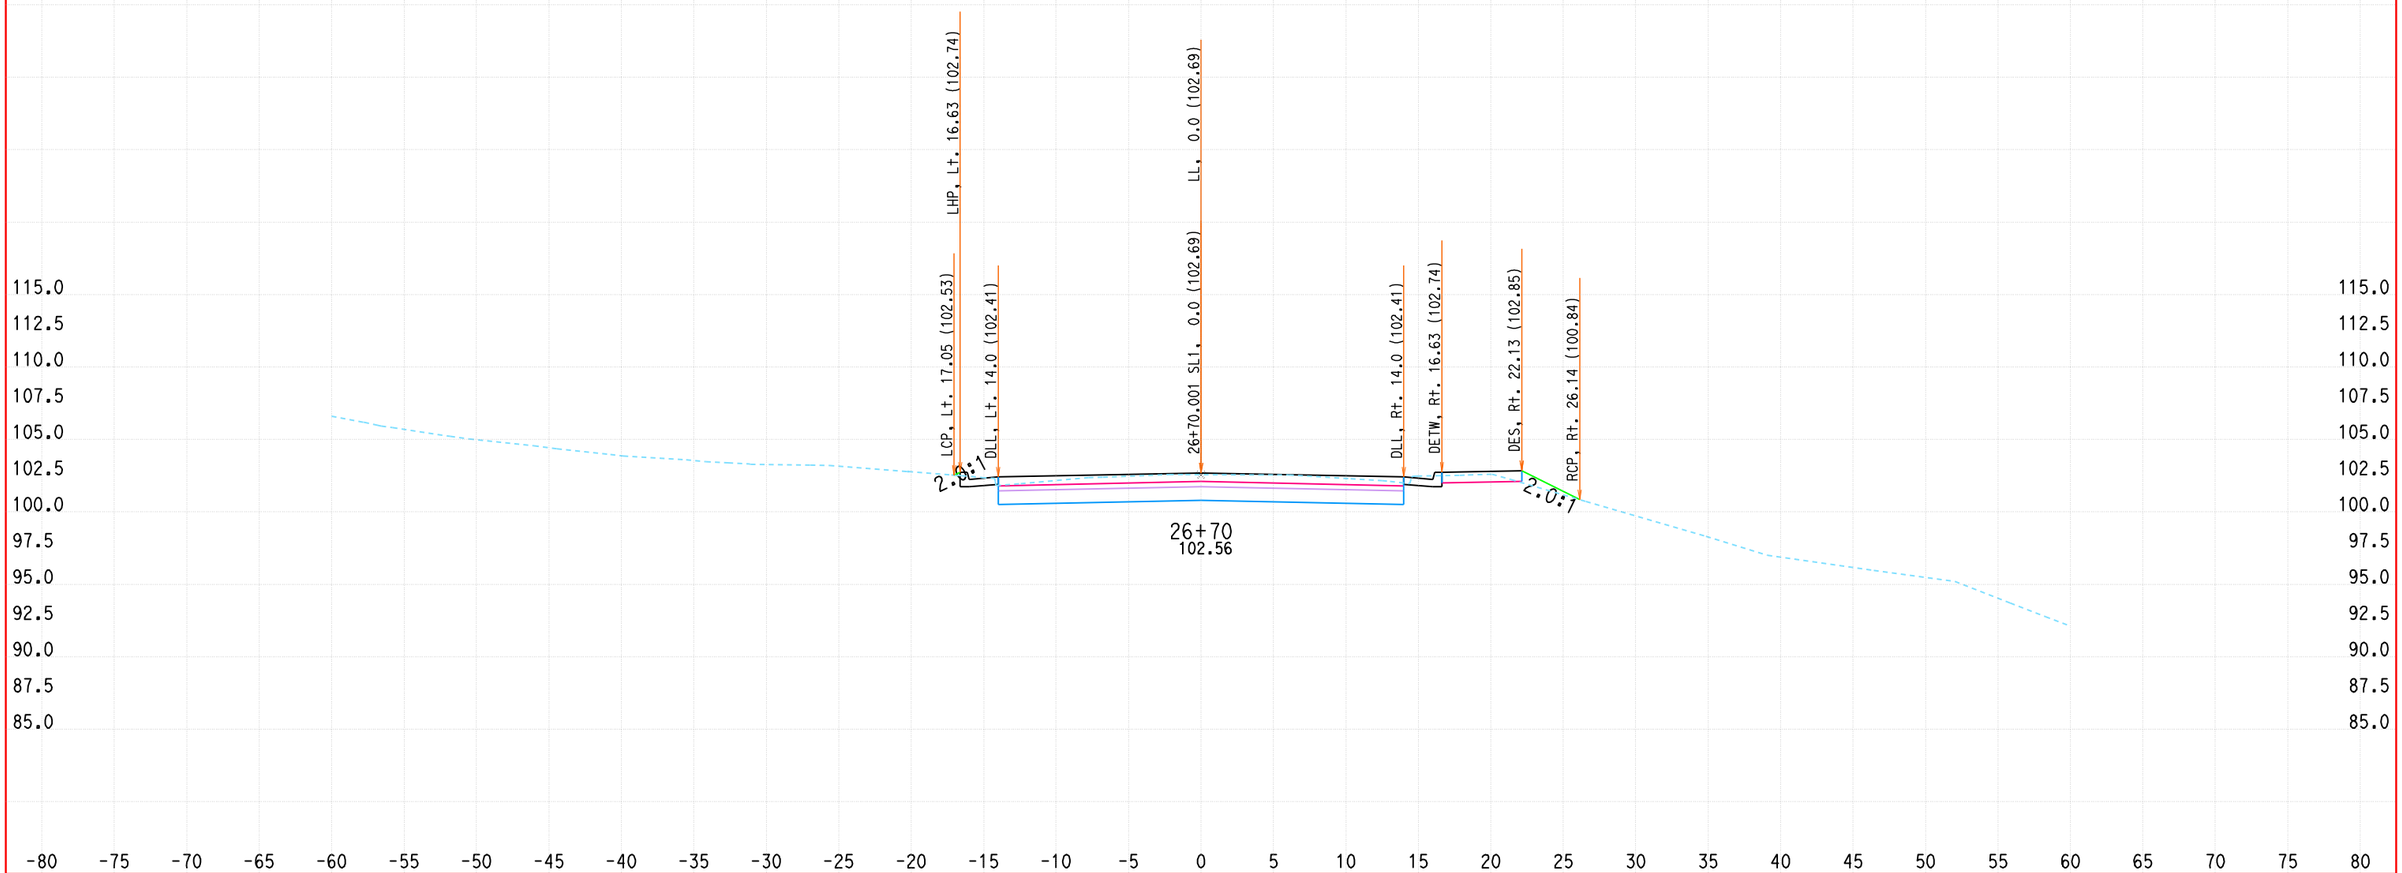


ALL DIMENSIONS ARE US SURVEY FEET

DATE: 1/19/2010

KC Project: 0802A File: D:\DoyleDR09\0802A\contract4\CONTRACT4\FINAL-X-SECT-9-21-09\sl-des.ear

SCALE: 1" = 5' Horiz.
1" = 5' Vert.

**SL1**
**CROSS SECTIONS**

# DESIGN STUDY ONLY

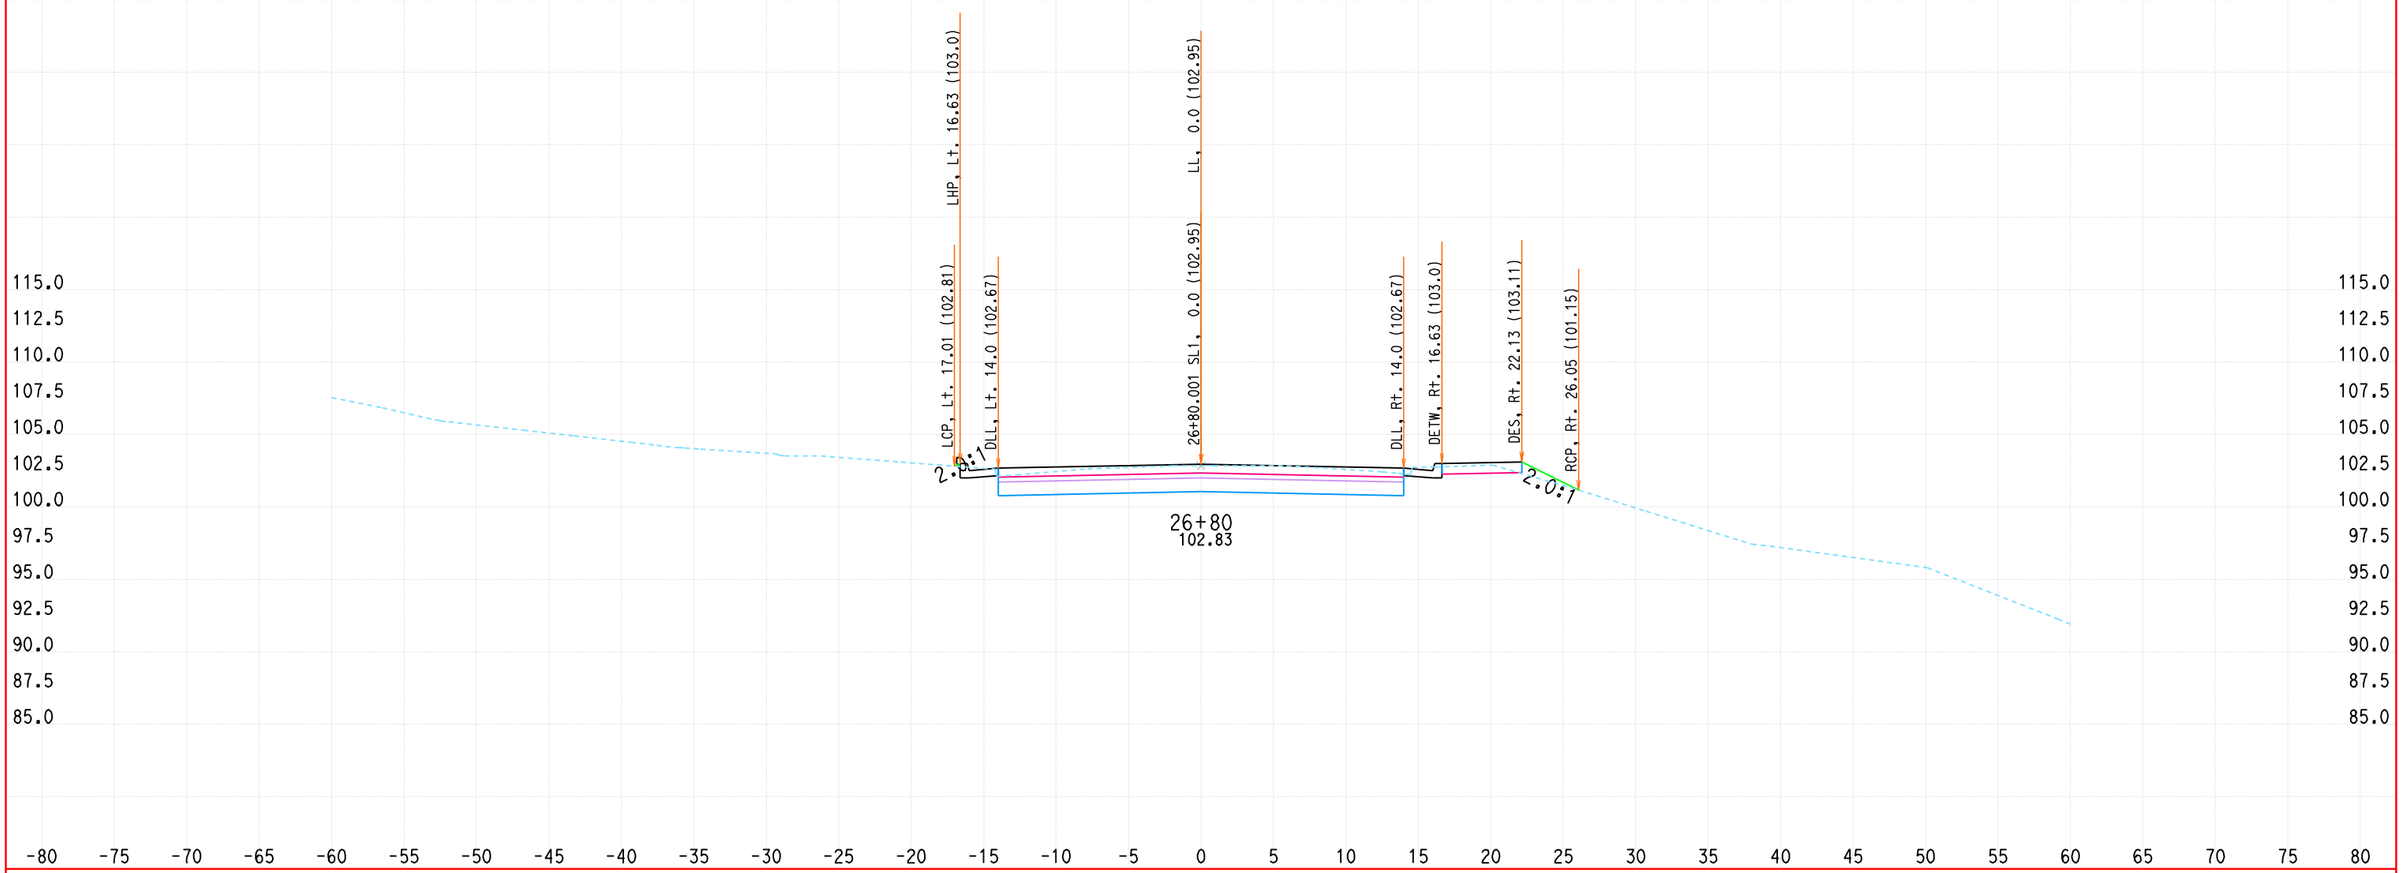


ALL DIMENSIONS ARE US SURVEY FEET

DATE: 1/19/2010

KC Project: 0802A File: D:\DoyleDR09\0802A\contract4\CONTRACT4\FINAL-X-SECT-9-21-09\sl-des.ear

SCALE: 1" = 5' Horiz.
1" = 5' Vert.

**SL1**
**CROSS SECTIONS**

# DESIGN STUDY ONLY

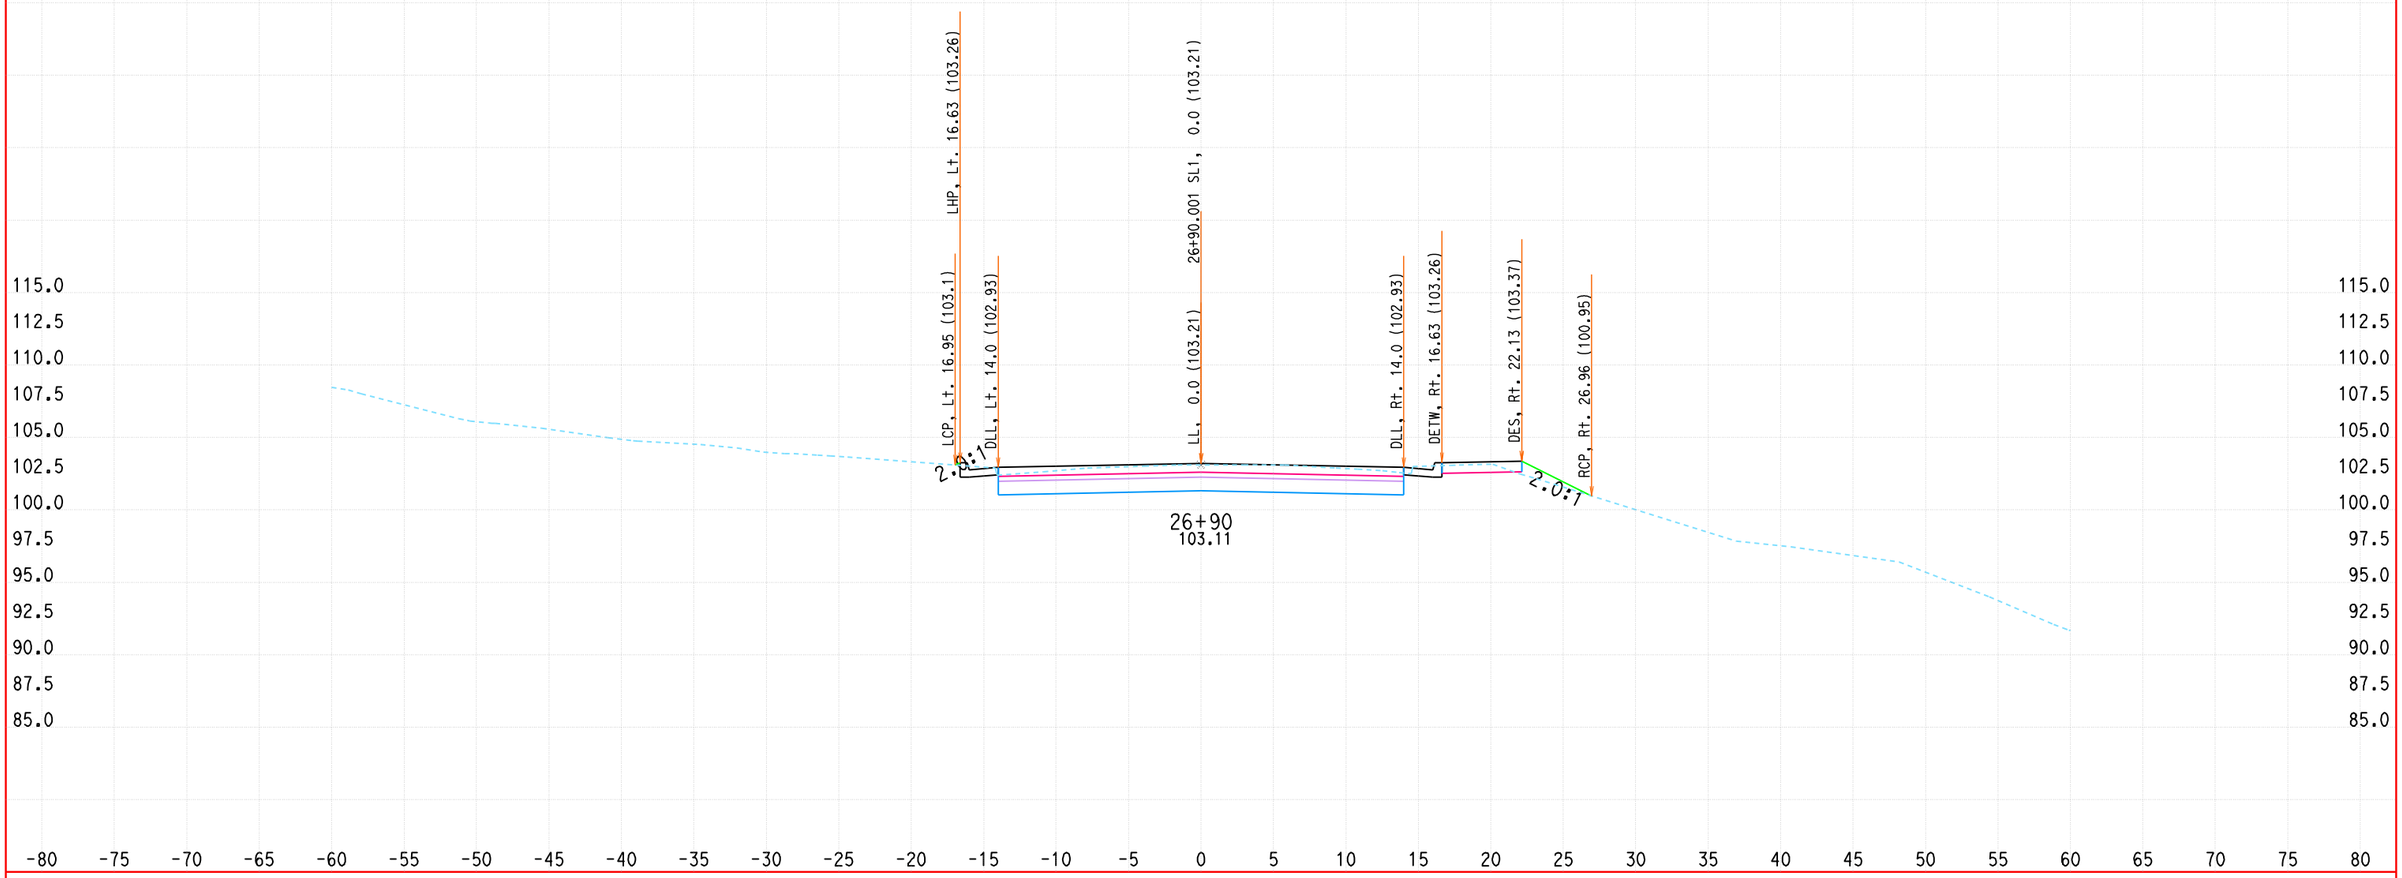


ALL DIMENSIONS ARE US SURVEY FEET

DATE: 1/19/2010

KC Project: 0802A File: D:\DoyleDR09\0802A\contract4\CONTRACT4\FINAL-X-SECT-9-21-09\sl-des.ear

SCALE: 1" = 5' Horiz.
1" = 5' Vert.

**SL1**
**CROSS SECTIONS**

# DESIGN STUDY ONLY

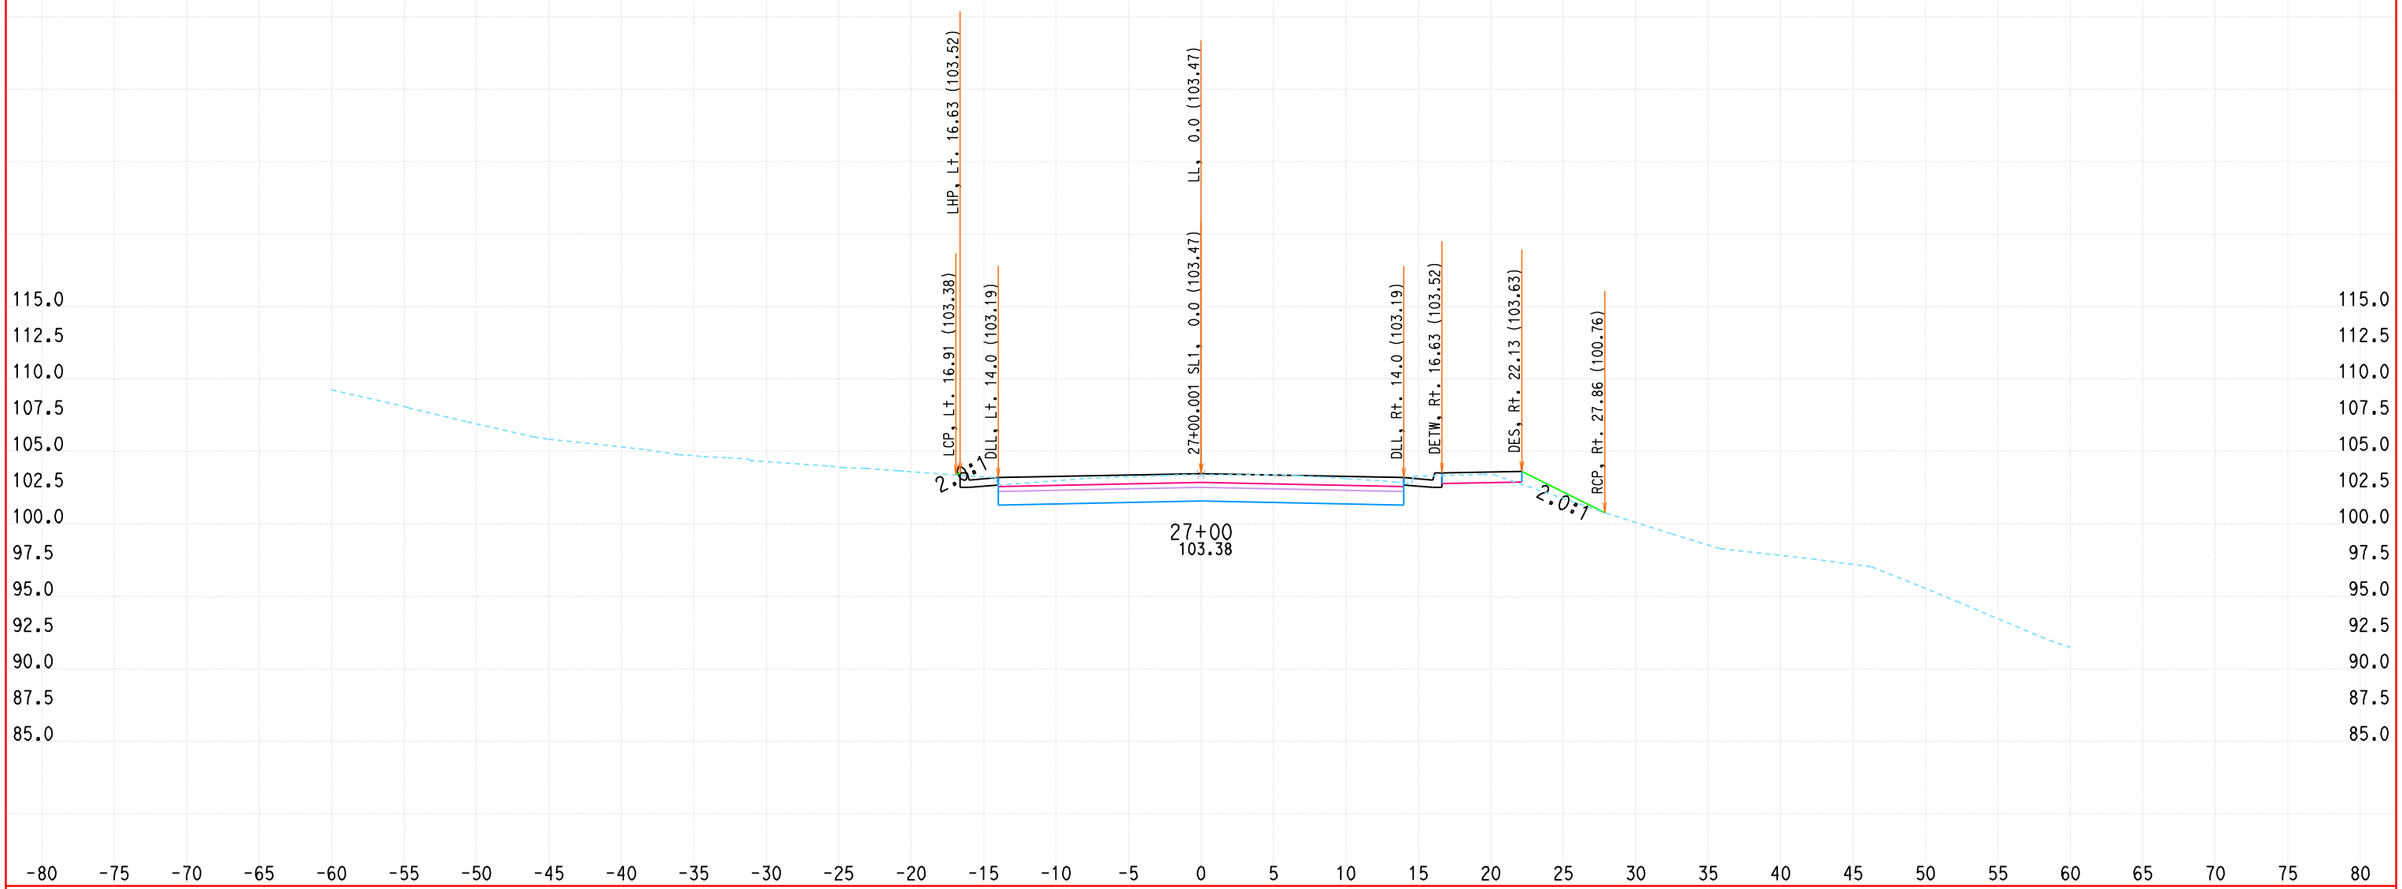


ALL DIMENSIONS ARE US SURVEY FEET

DATE: 1/19/2010

KC Project: 0802A File: D:\DoyleDR09\0802A\contract4\CONTRACT4\FINAL-X-SECT-9-21-09\sl-des.ear

SCALE: 1" = 5' Horiz.
1" = 5' Vert.

**SL1**
**CROSS SECTIONS**

# DESIGN STUDY ONLY

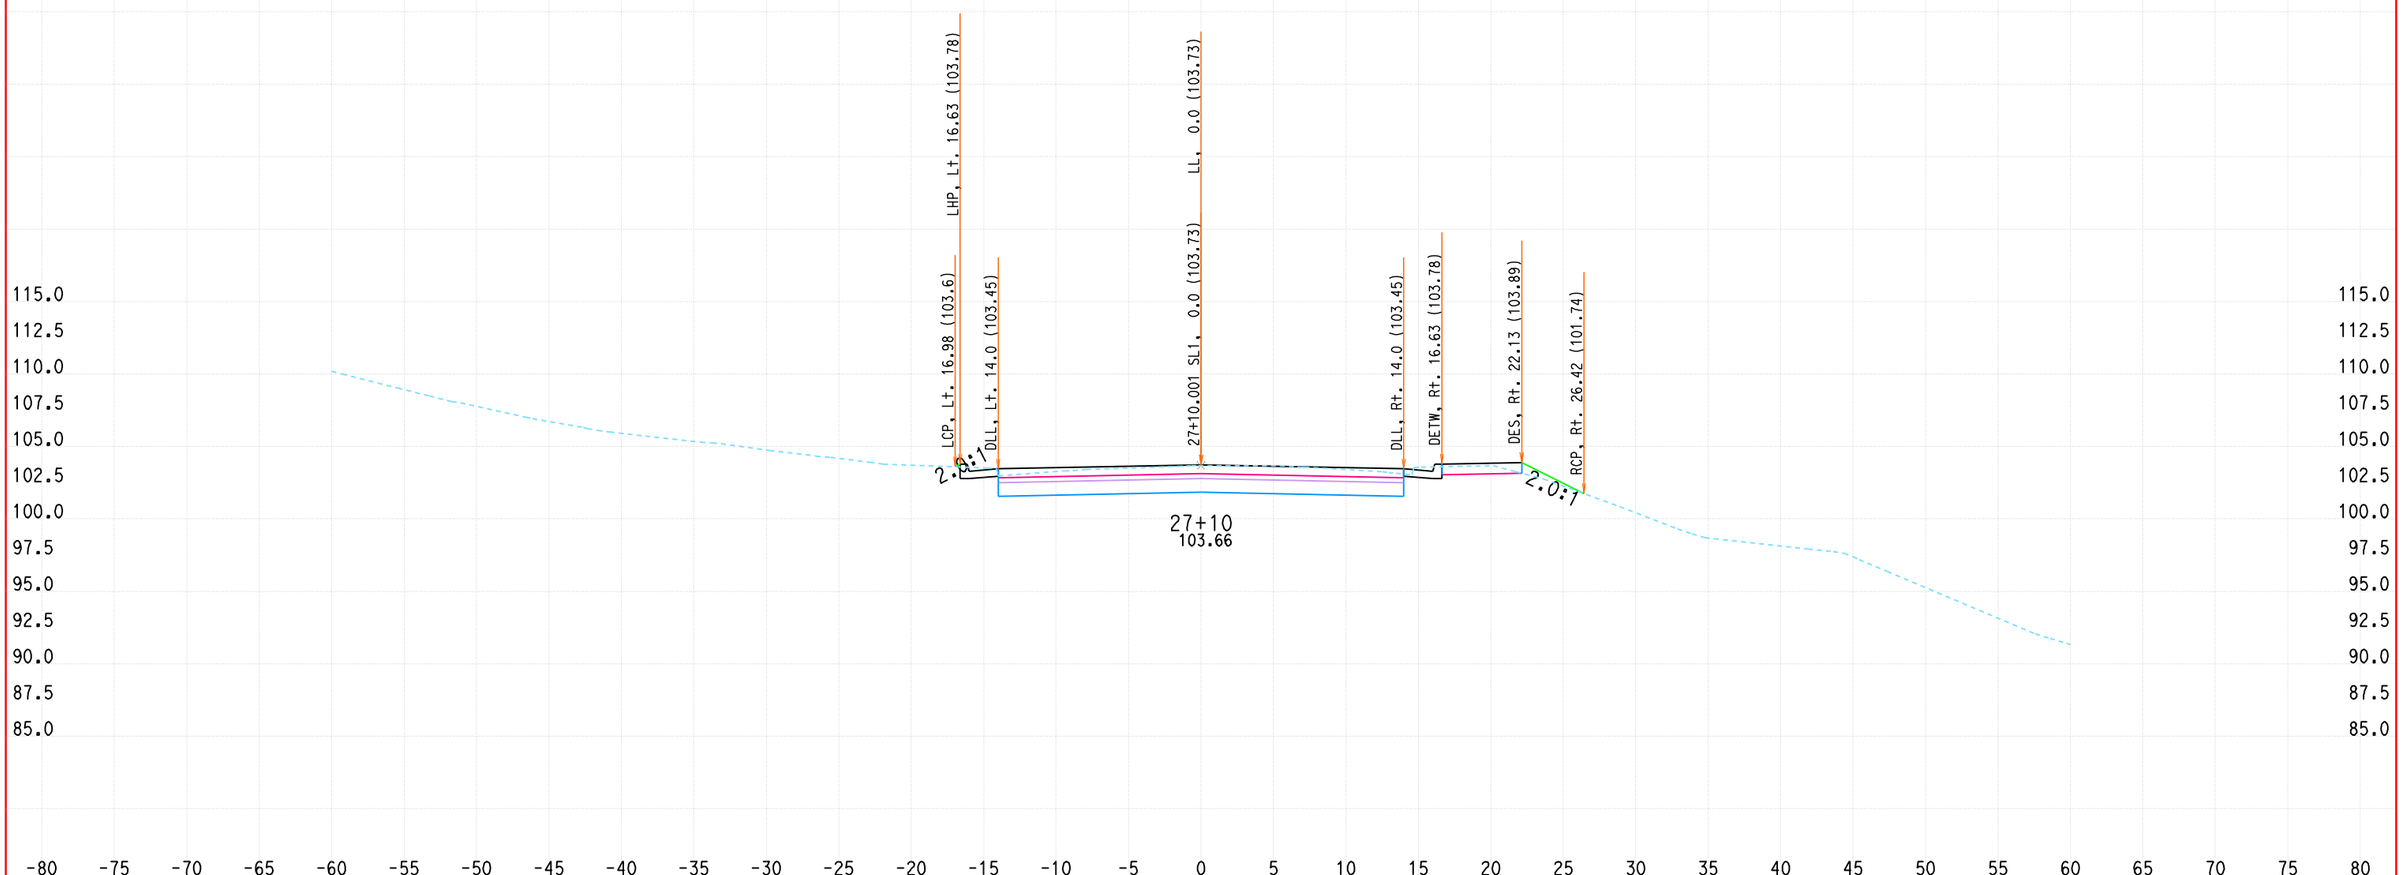


ALL DIMENSIONS ARE US SURVEY FEET

DATE: 1/19/2010

KC Project: 0802A File: D:\DoyleDR09\0802A\contract4\CONTRACT4\FINAL-X-SECT-9-21-09\sl-des.ear

SCALE: 1" = 5' Horiz.
1" = 5' Vert.

**SL1**
**CROSS SECTIONS**

# DESIGN STUDY ONLY

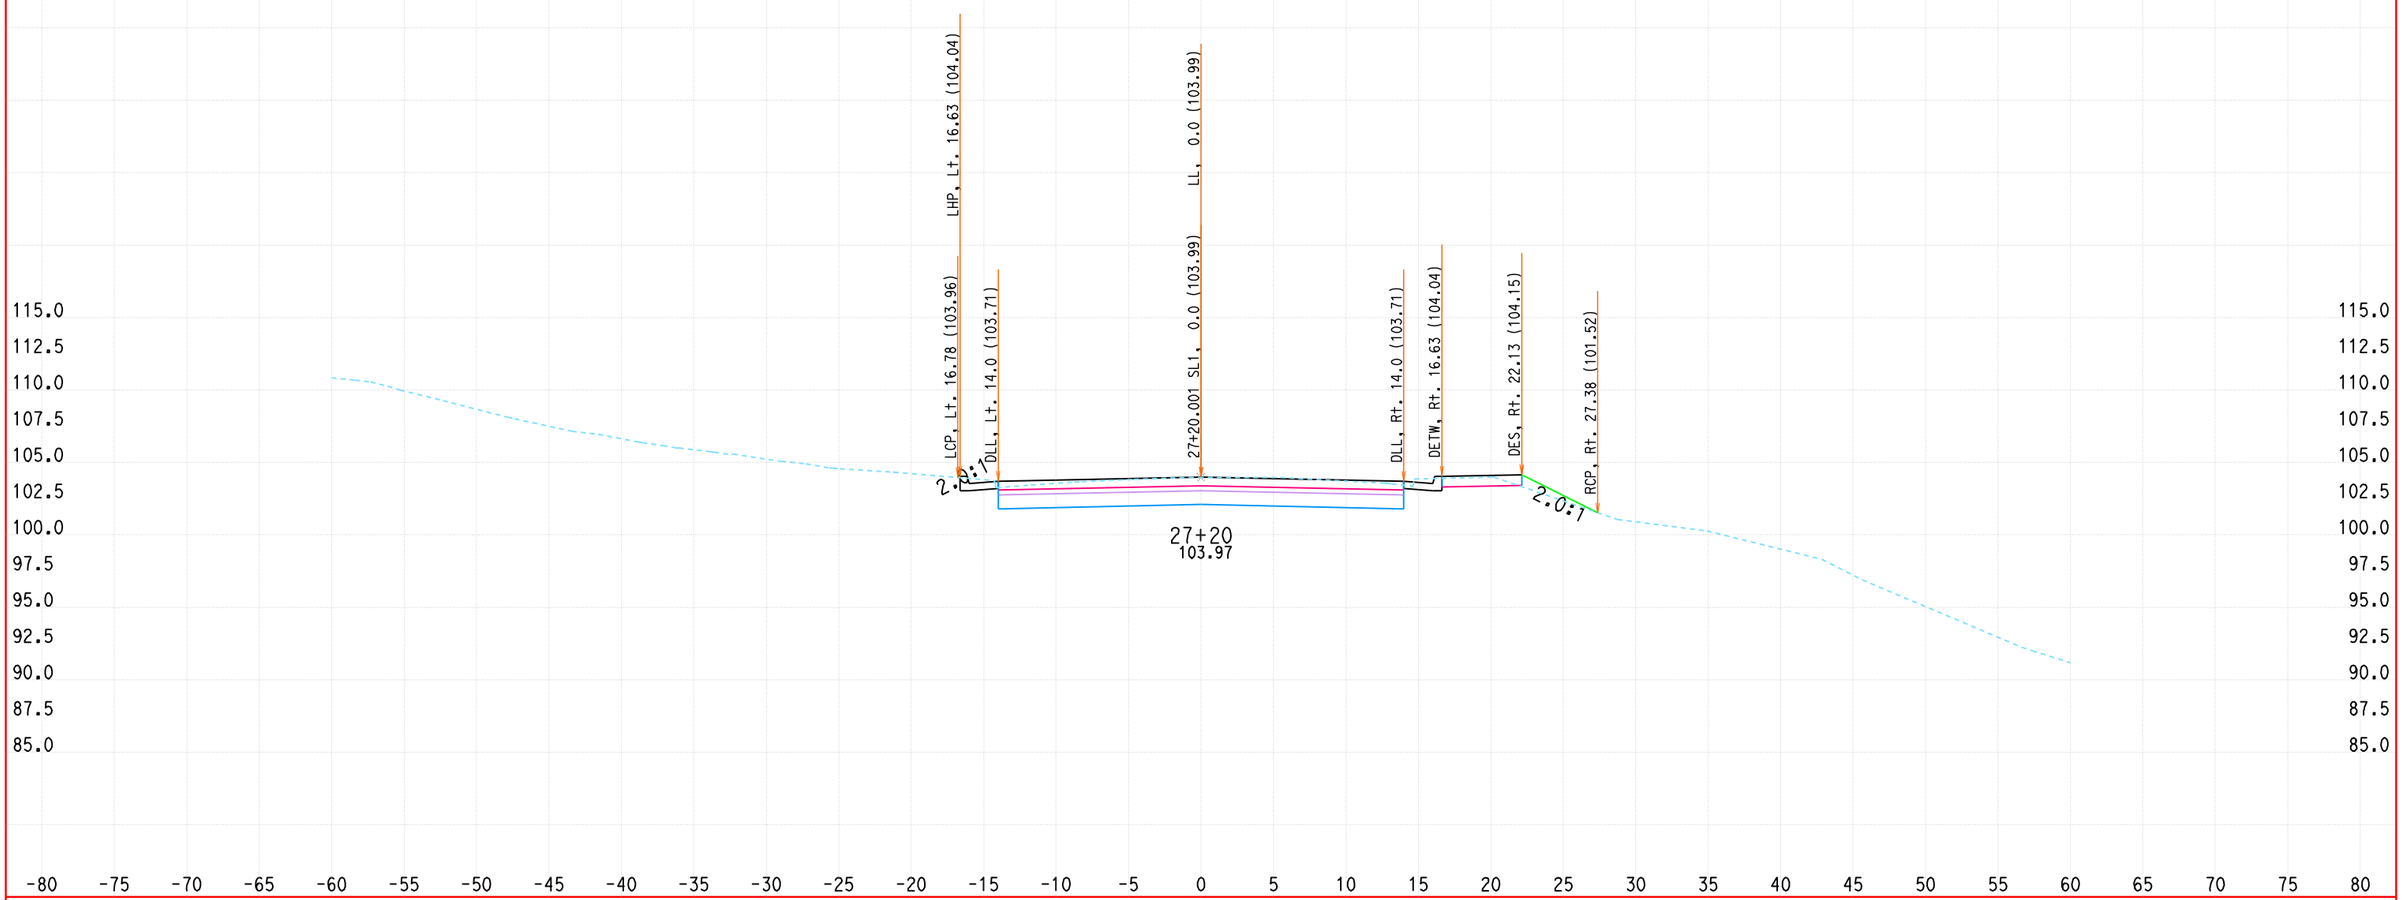


ALL DIMENSIONS ARE US SURVEY FEET

DATE: 1/19/2010

KC Project: 0802A File: D:\DoyleDR09\0802A\contract4\CONTRACT4\FINAL-X-SECT-9-21-09\sl-des.ear

SCALE: 1" = 5' Horiz.
1" = 5' Vert.

**SL1**
**CROSS SECTIONS**

# DESIGN STUDY ONLY

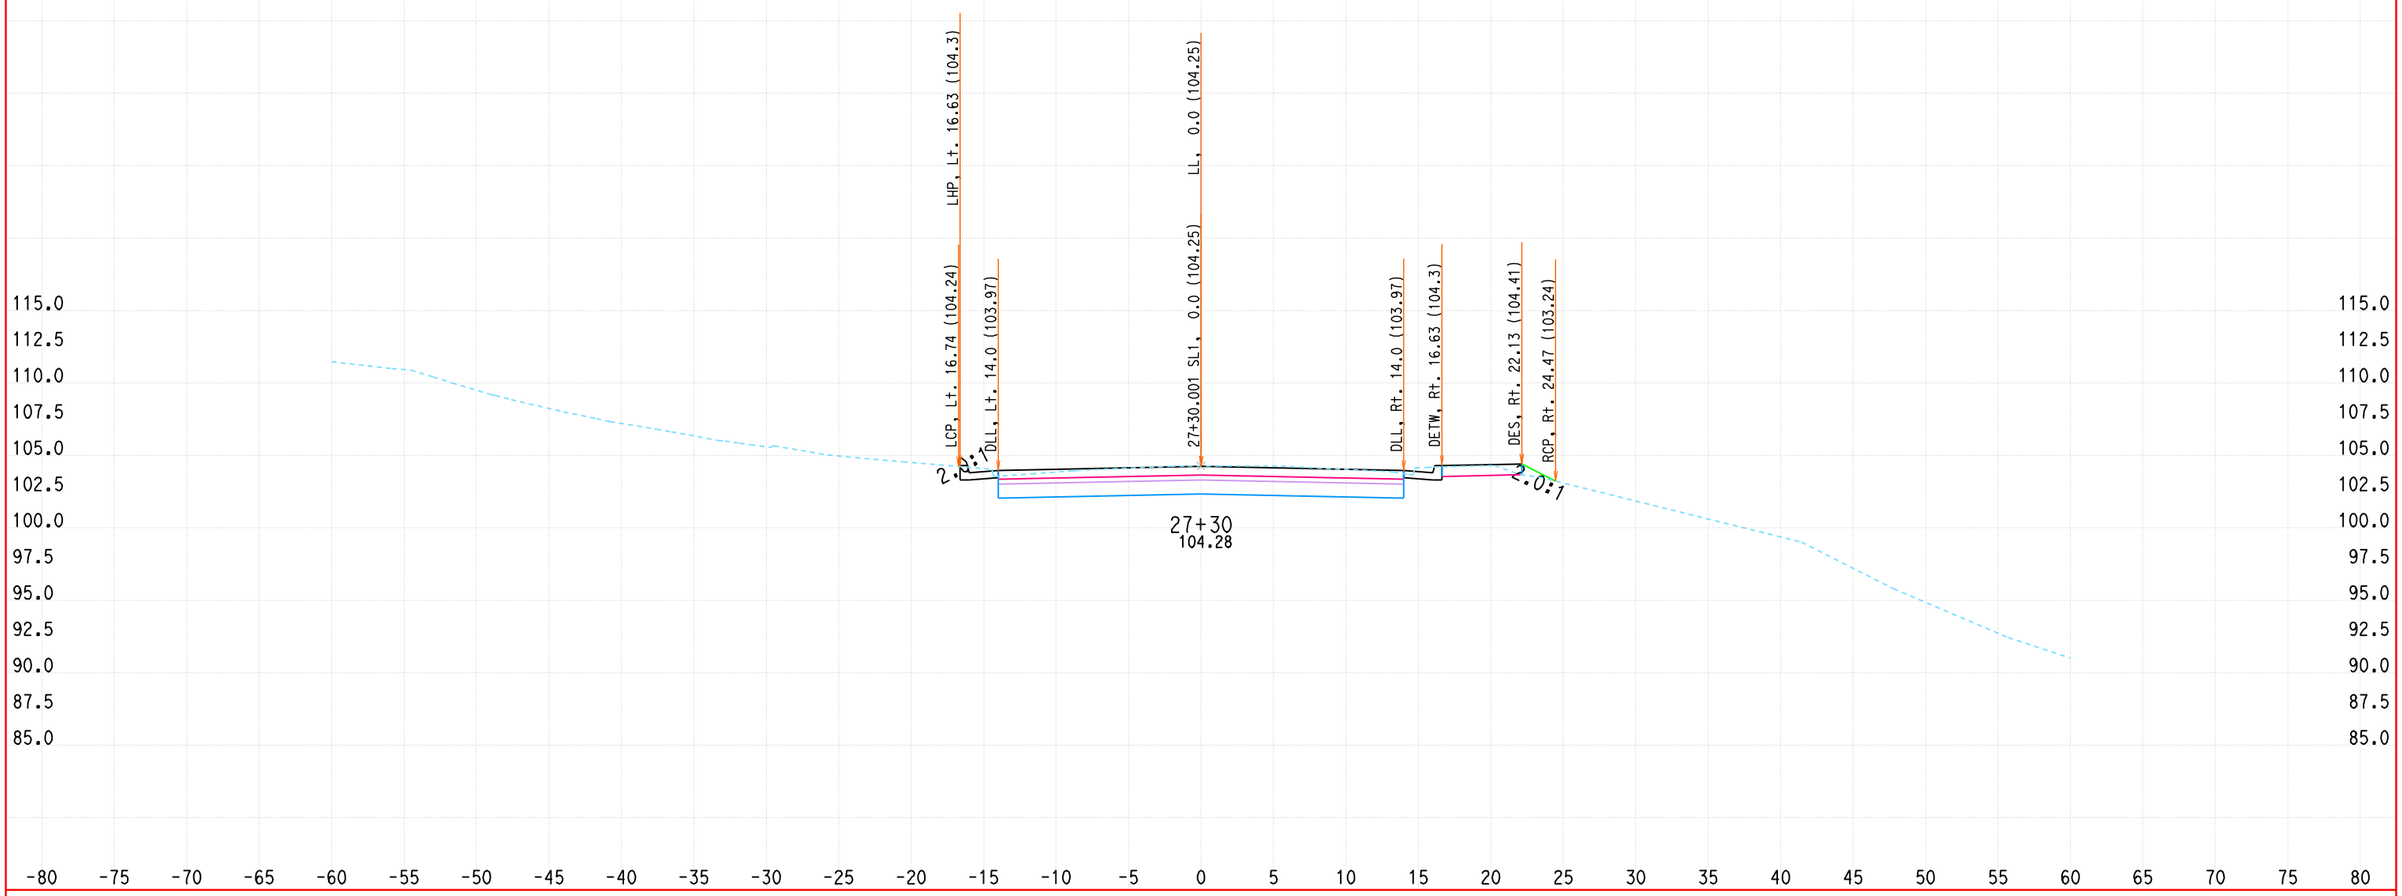


ALL DIMENSIONS ARE US SURVEY FEET

DATE: 1/19/2010

KC Project: 0802A File: D:\DoyleDR09\0802A\contract4\CONTRACT4\FINAL-X-SECT-9-21-09\sl-des.ear

SCALE: 1" = 5' Horiz.
1" = 5' Vert.

**SL1**
**CROSS SECTIONS**

# DESIGN STUDY ONLY

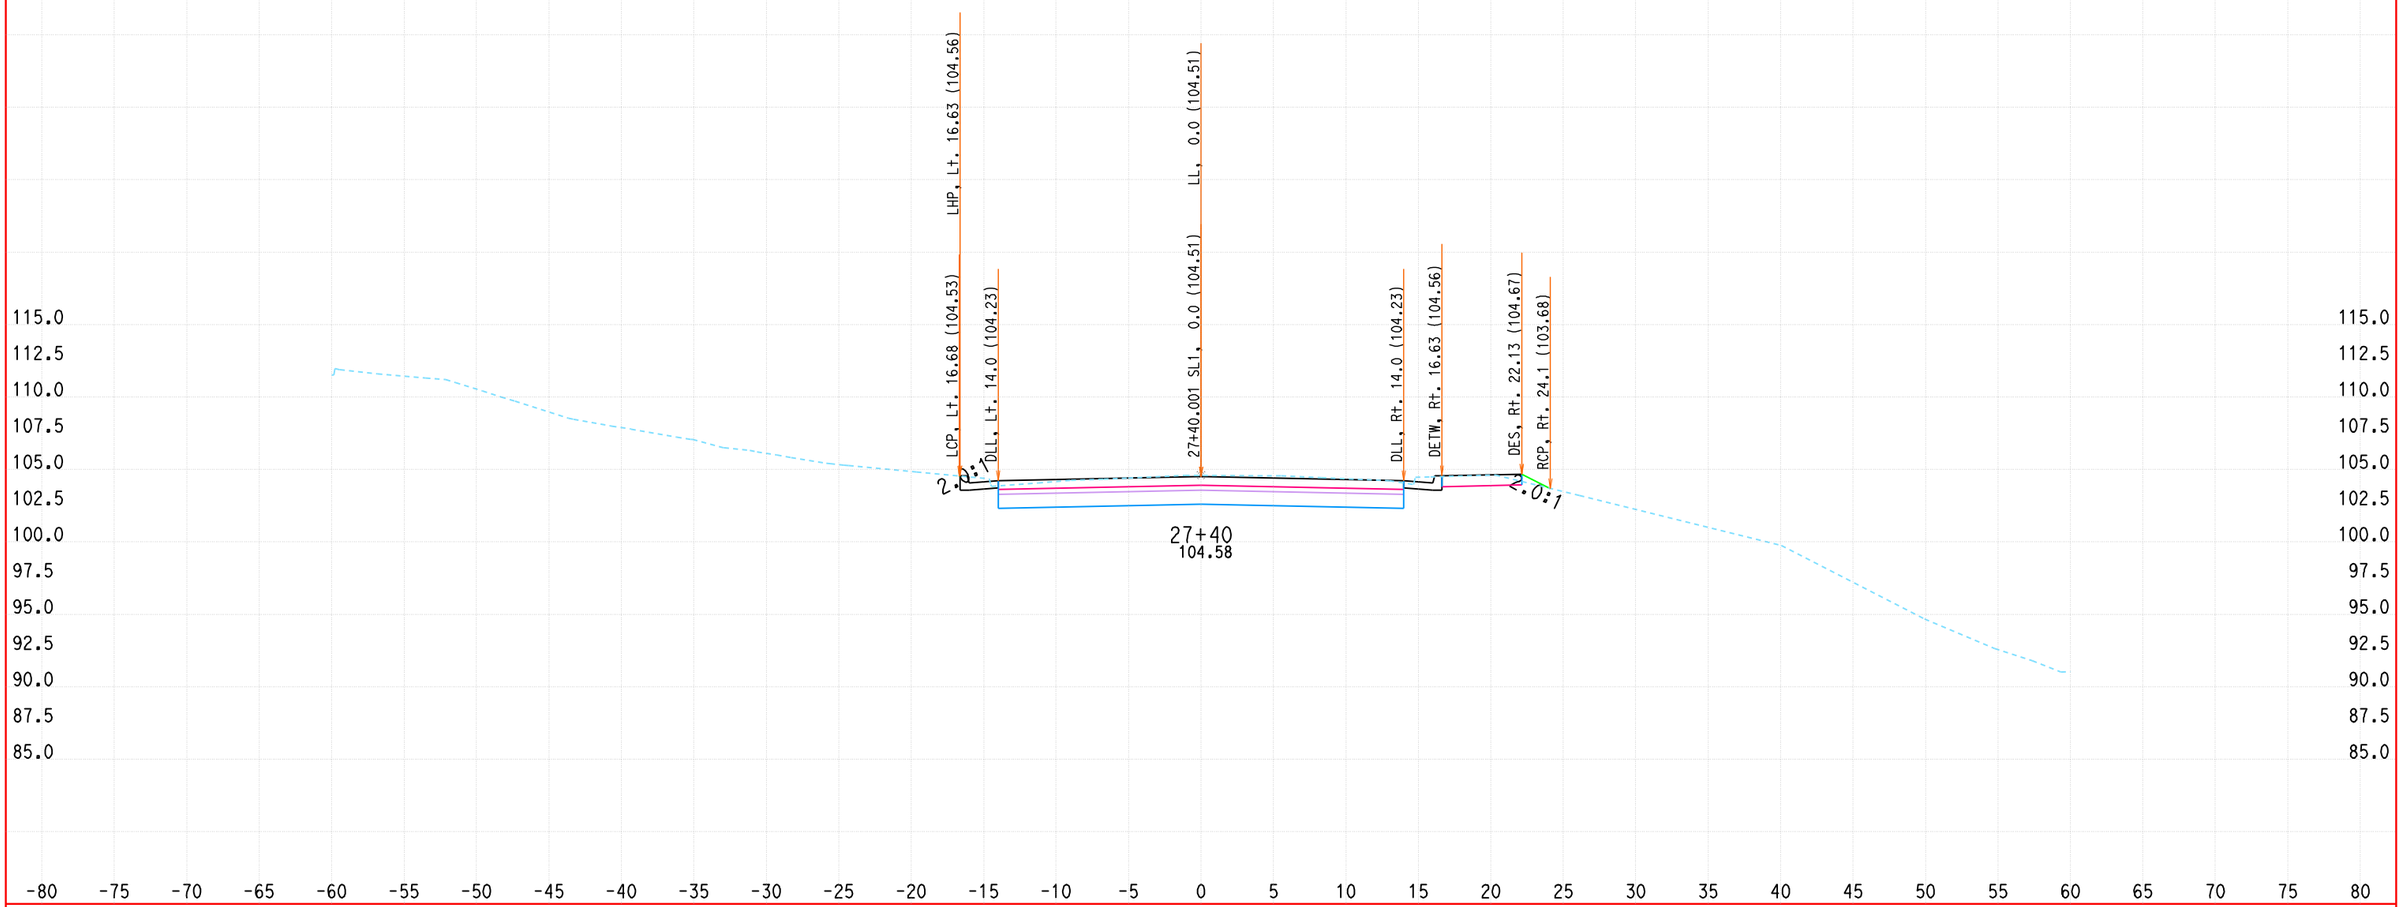


ALL DIMENSIONS ARE US SURVEY FEET

DATE: 1/19/2010

KC Project: 0802A File: D:\DoyleDR09\0802A\contract4\CONTRACT4\FINAL-X-SECT-9-21-09\sl-des.ear

SCALE: 1" = 5' Horiz.
1" = 5' Vert.

**SL1**
**CROSS SECTIONS**

# DESIGN STUDY ONLY

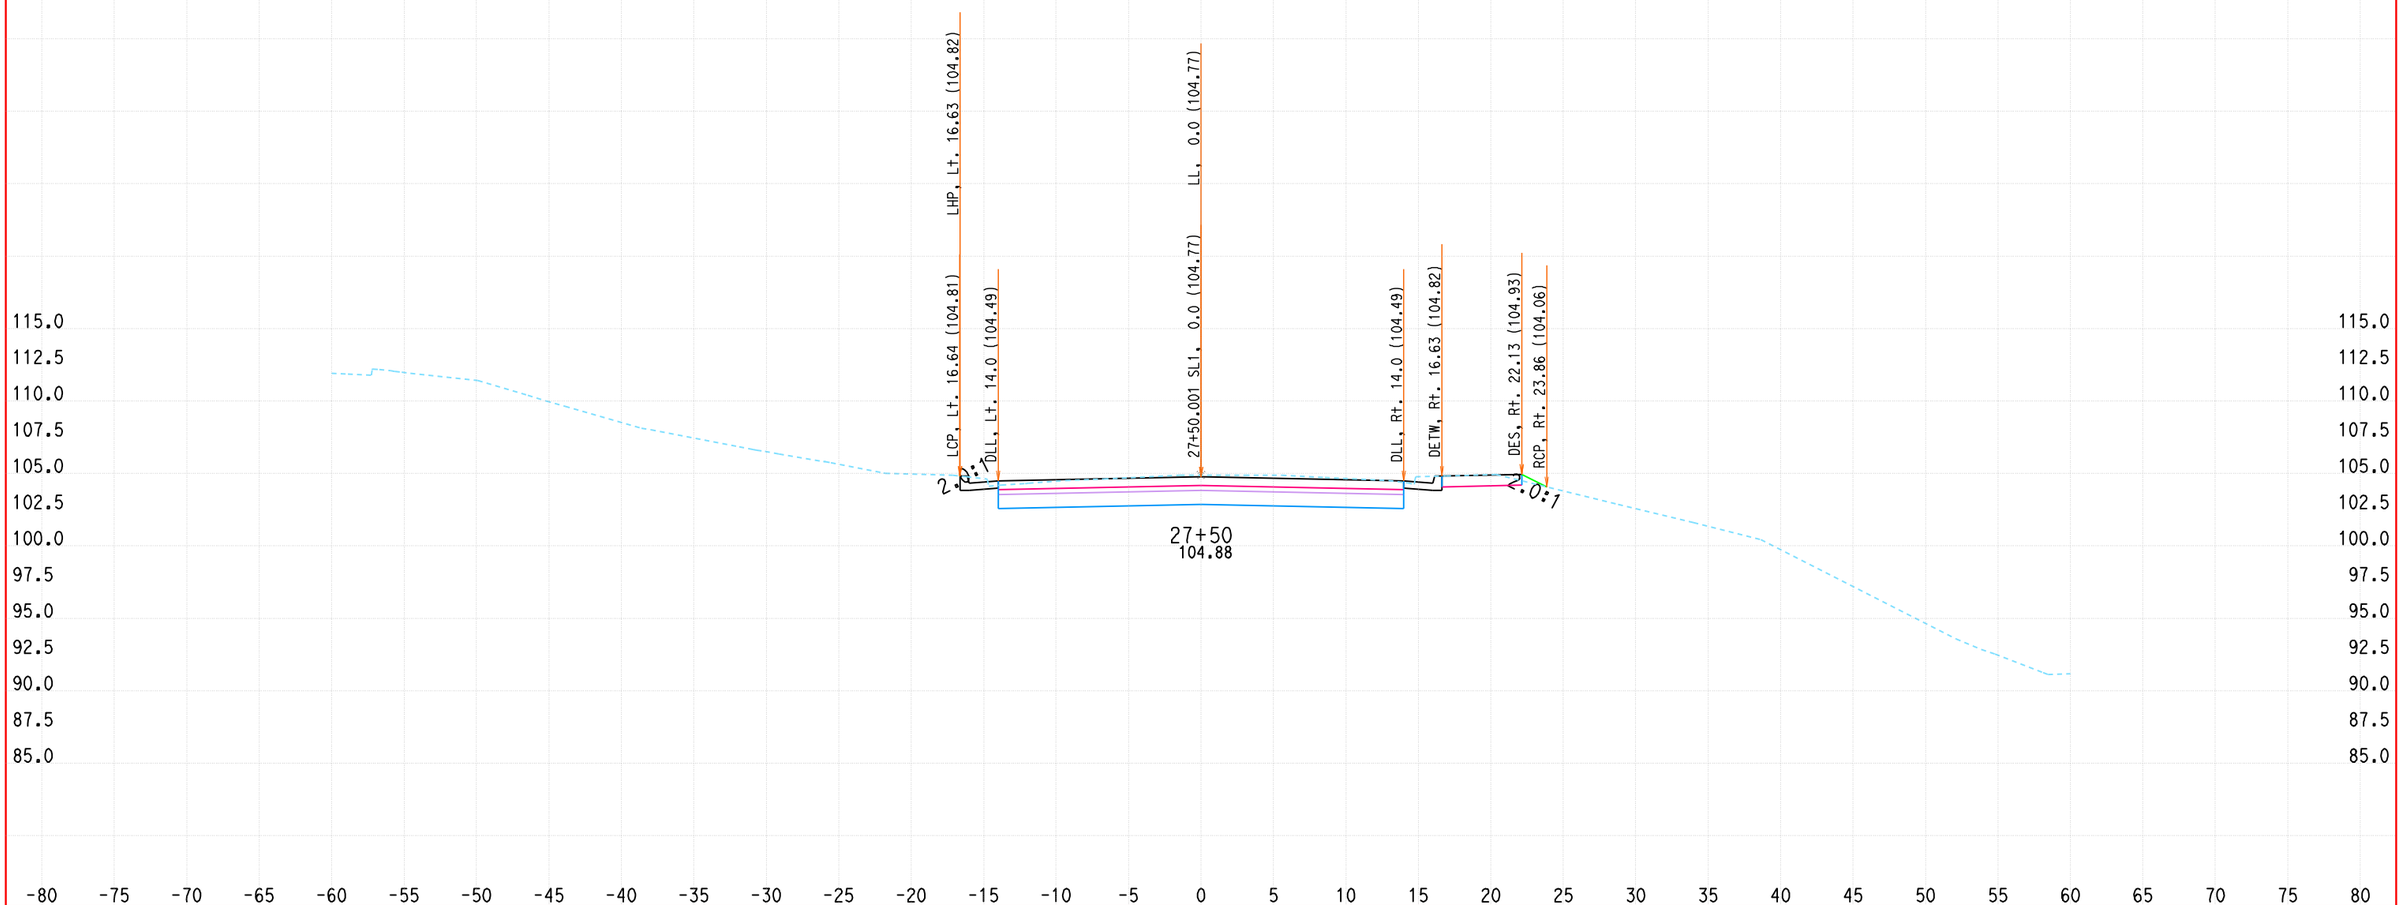


ALL DIMENSIONS ARE US SURVEY FEET

DATE: 1/19/2010

KC Project: 0802A File: D:\DoyleDR09\0802A\contract4\CONTRACT4\FINAL-X-SECT-9-21-09\sl-des.ear

SCALE: 1" = 5' Horiz.
1" = 5' Vert.

**SL1**
**CROSS SECTIONS**

# DESIGN STUDY ONLY

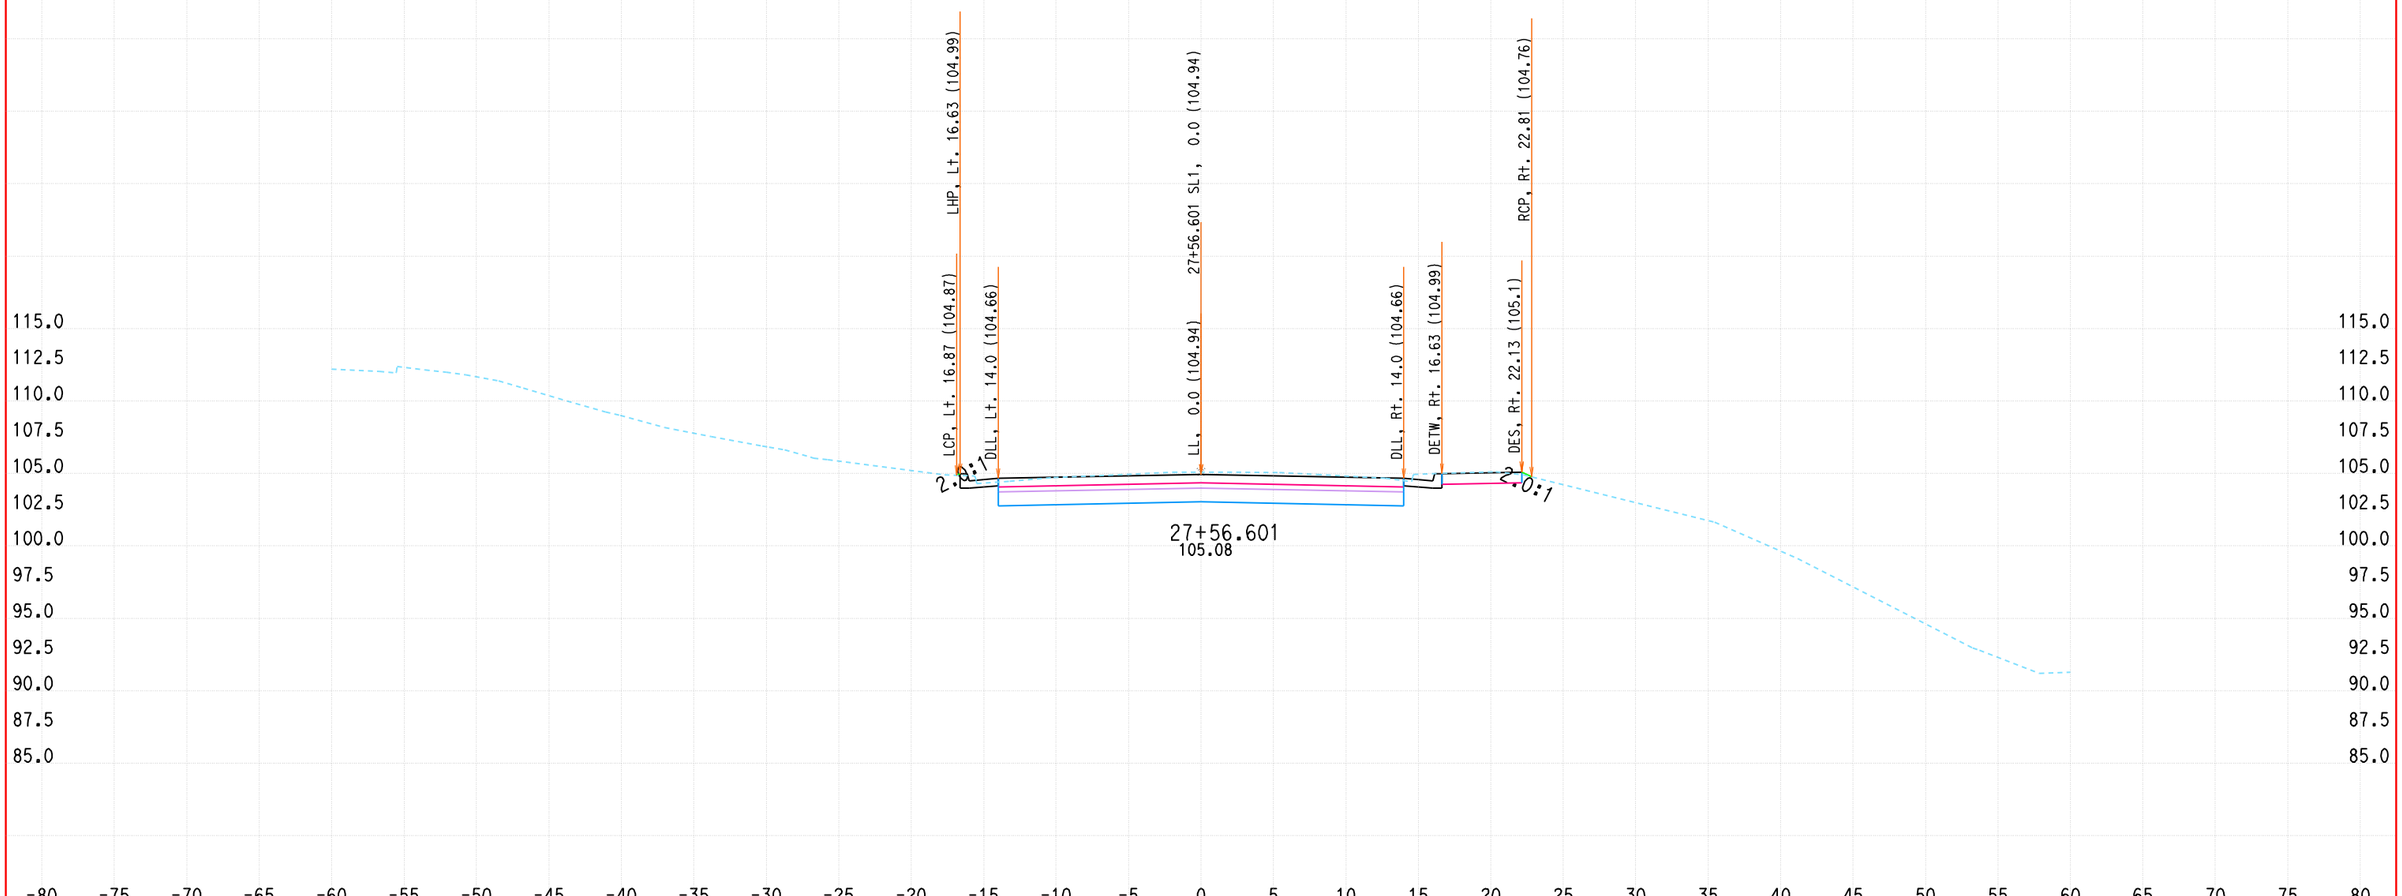


ALL DIMENSIONS ARE US SURVEY FEET

DATE: 1/19/2010

KC Project: 0802A File: D:\DoyleDR09\0802A\contract4\CONTRACT4\FINAL-X-SECT-9-21-09\sl-des.ear

SCALE: 1" = 5' Horiz.
1" = 5' Vert.

**SL1**
**CROSS SECTIONS**

# DESIGN STUDY ONLY

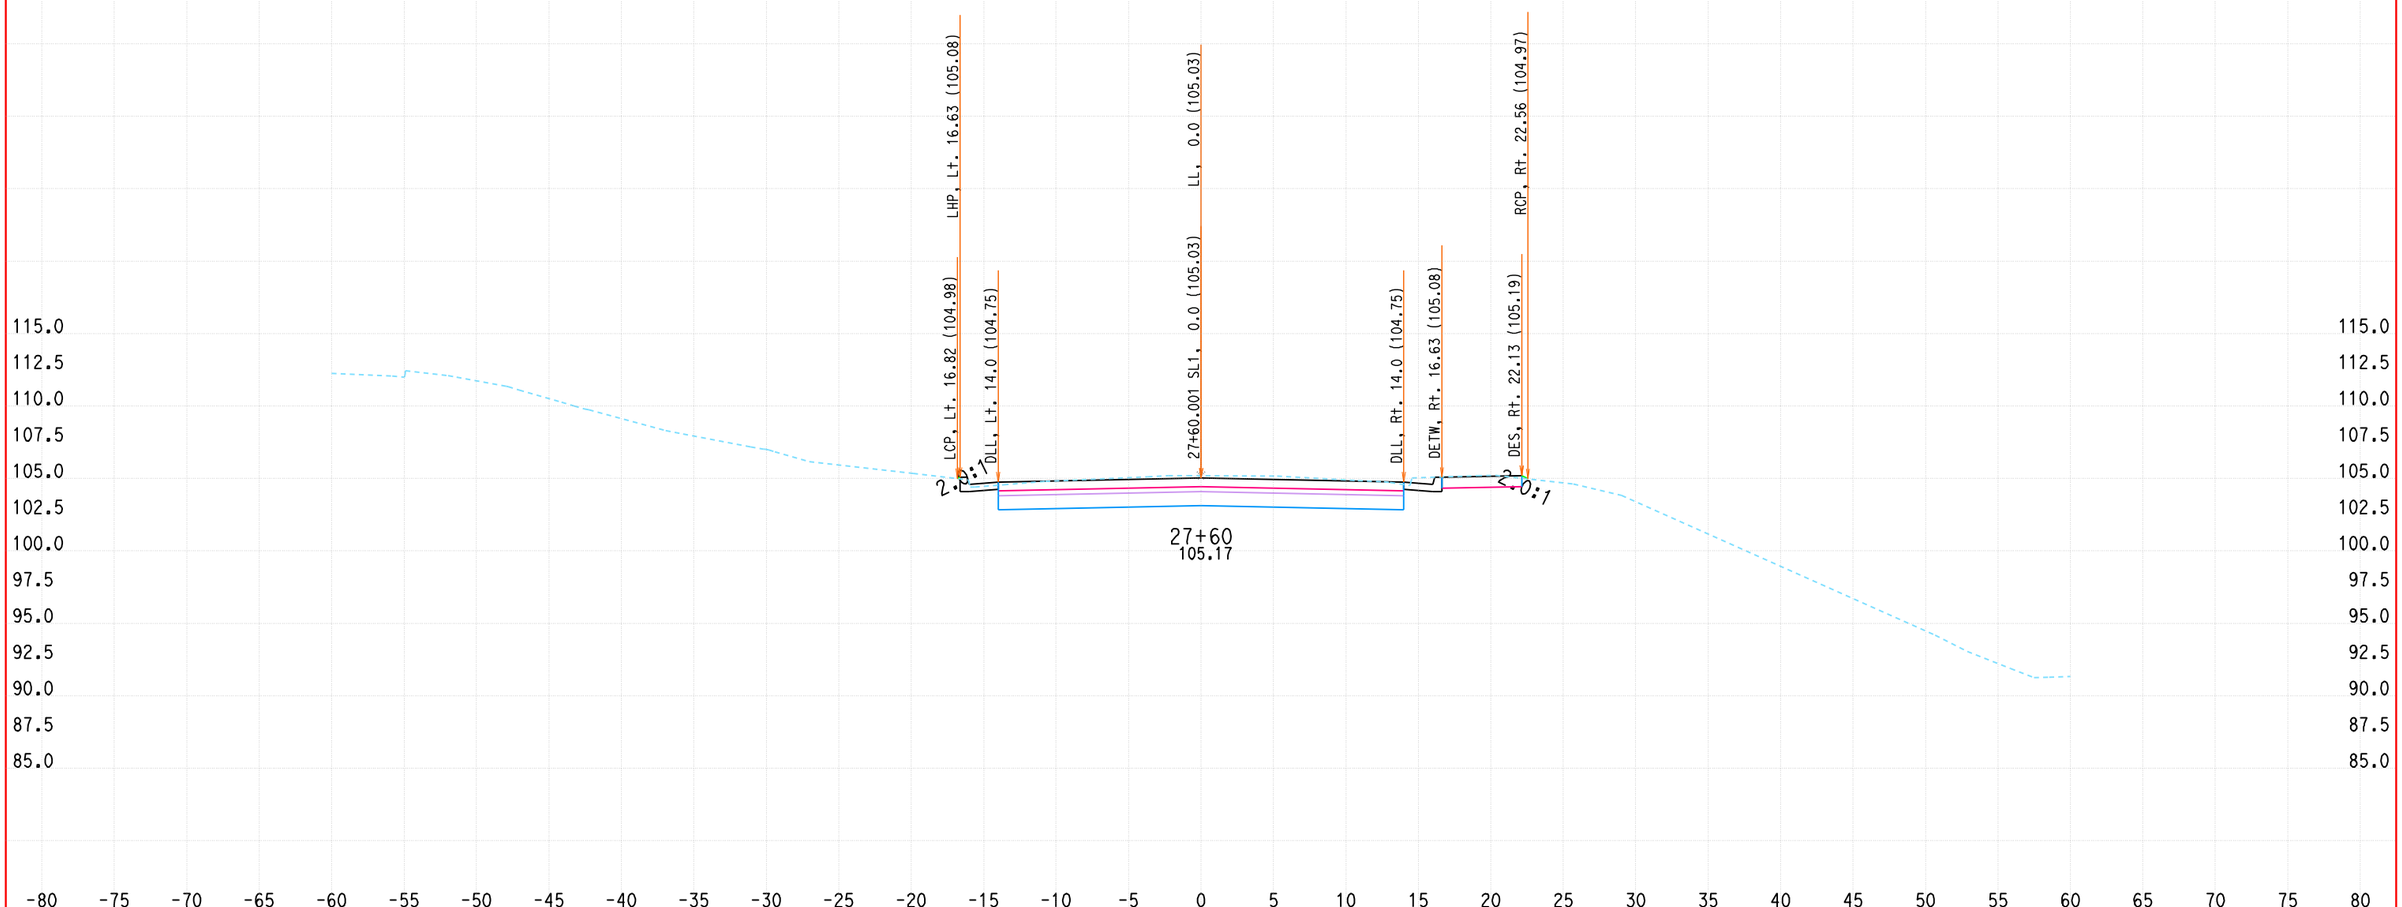


ALL DIMENSIONS ARE US SURVEY FEET

DATE: 1/19/2010

KC Project: 0802A File: D:\DoyleDR09\0802A\contract4\CONTRACT4\FINAL-X-SECT-9-21-09\sl-des.ear

SCALE: 1" = 5' Horiz.
1" = 5' Vert.

**SL1**
**CROSS SECTIONS**

# DESIGN STUDY ONLY

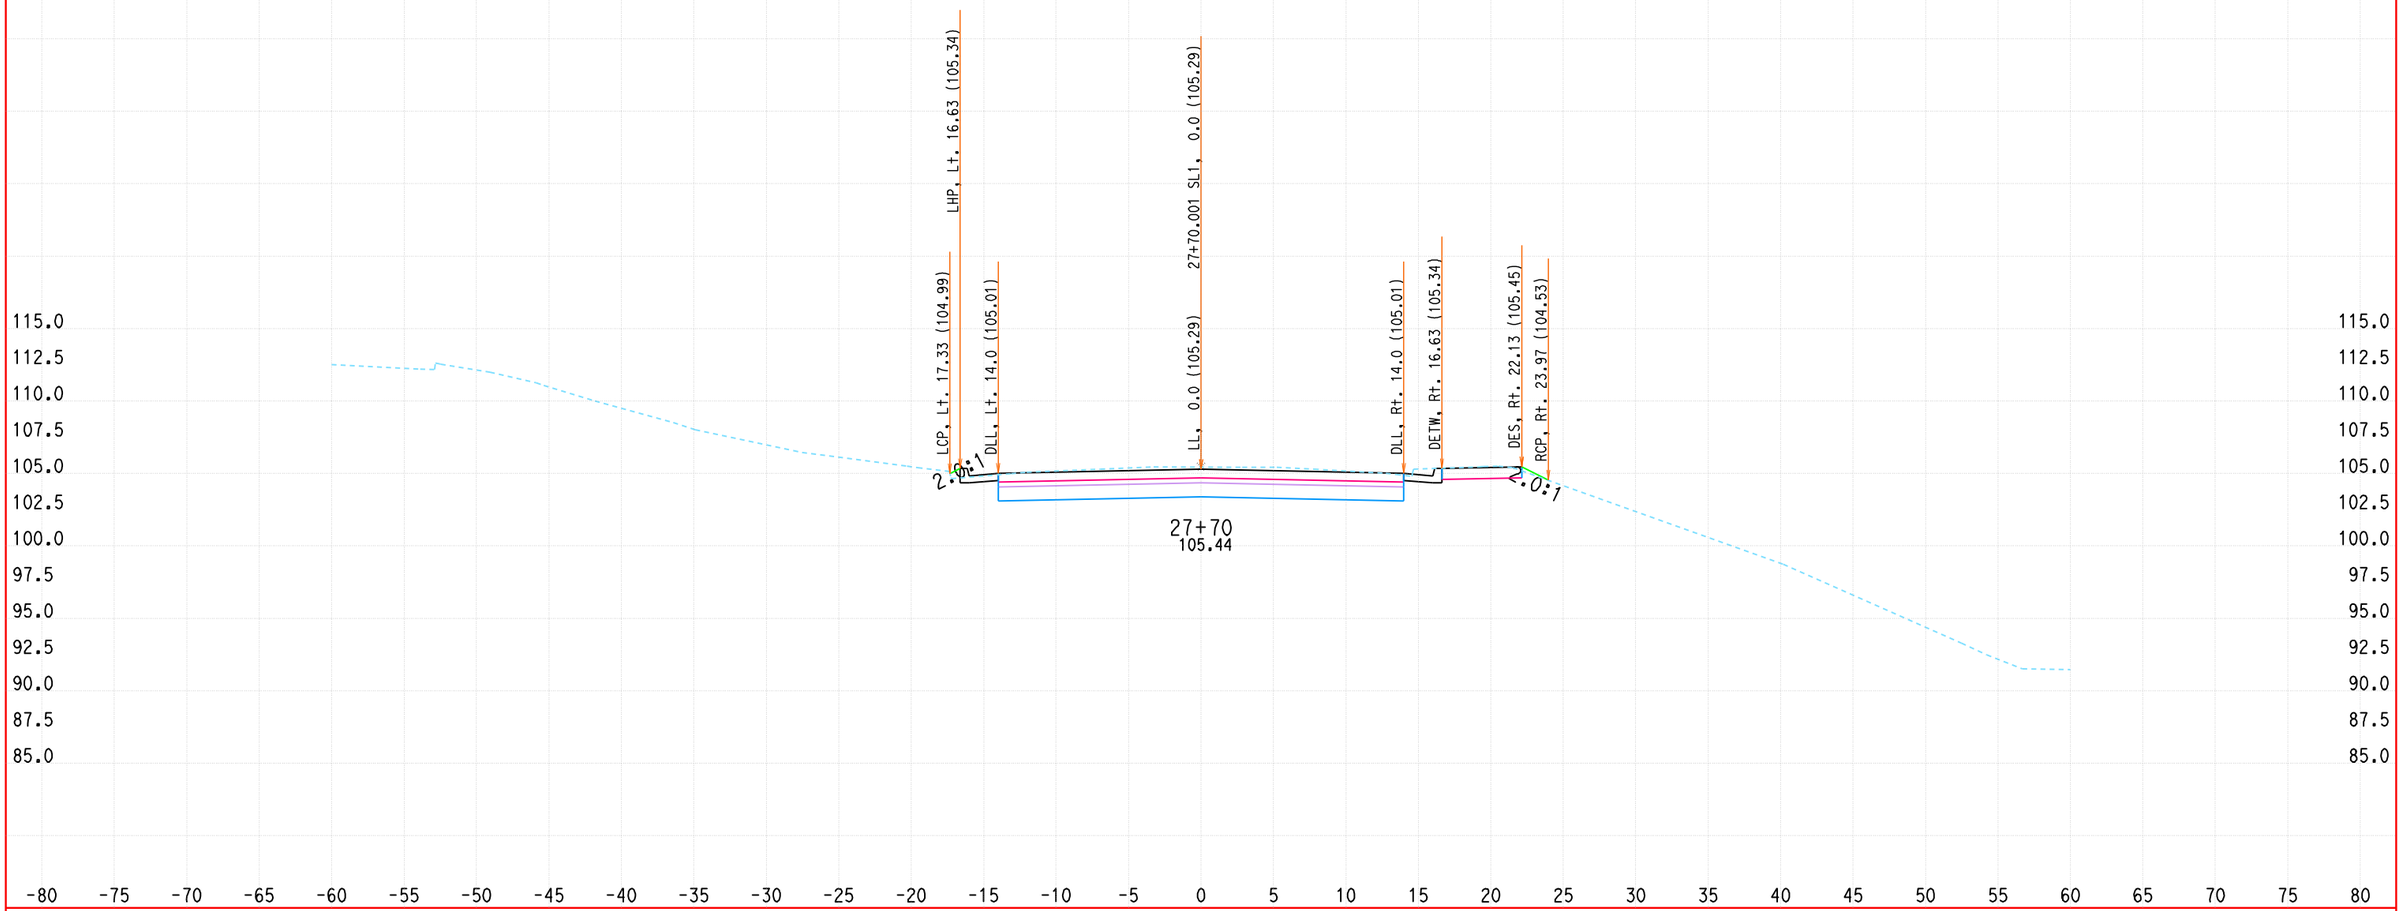


ALL DIMENSIONS ARE US SURVEY FEET

DATE: 1/19/2010

KC Project: 0802A File: D:\DoyleDR09\0802A\contract4\CONTRACT4\FINAL-X-SECT-9-21-09\sl-des.ear

SCALE: 1" = 5' Horiz.
1" = 5' Vert.

**SL1**
**CROSS SECTIONS**

# DESIGN STUDY ONLY

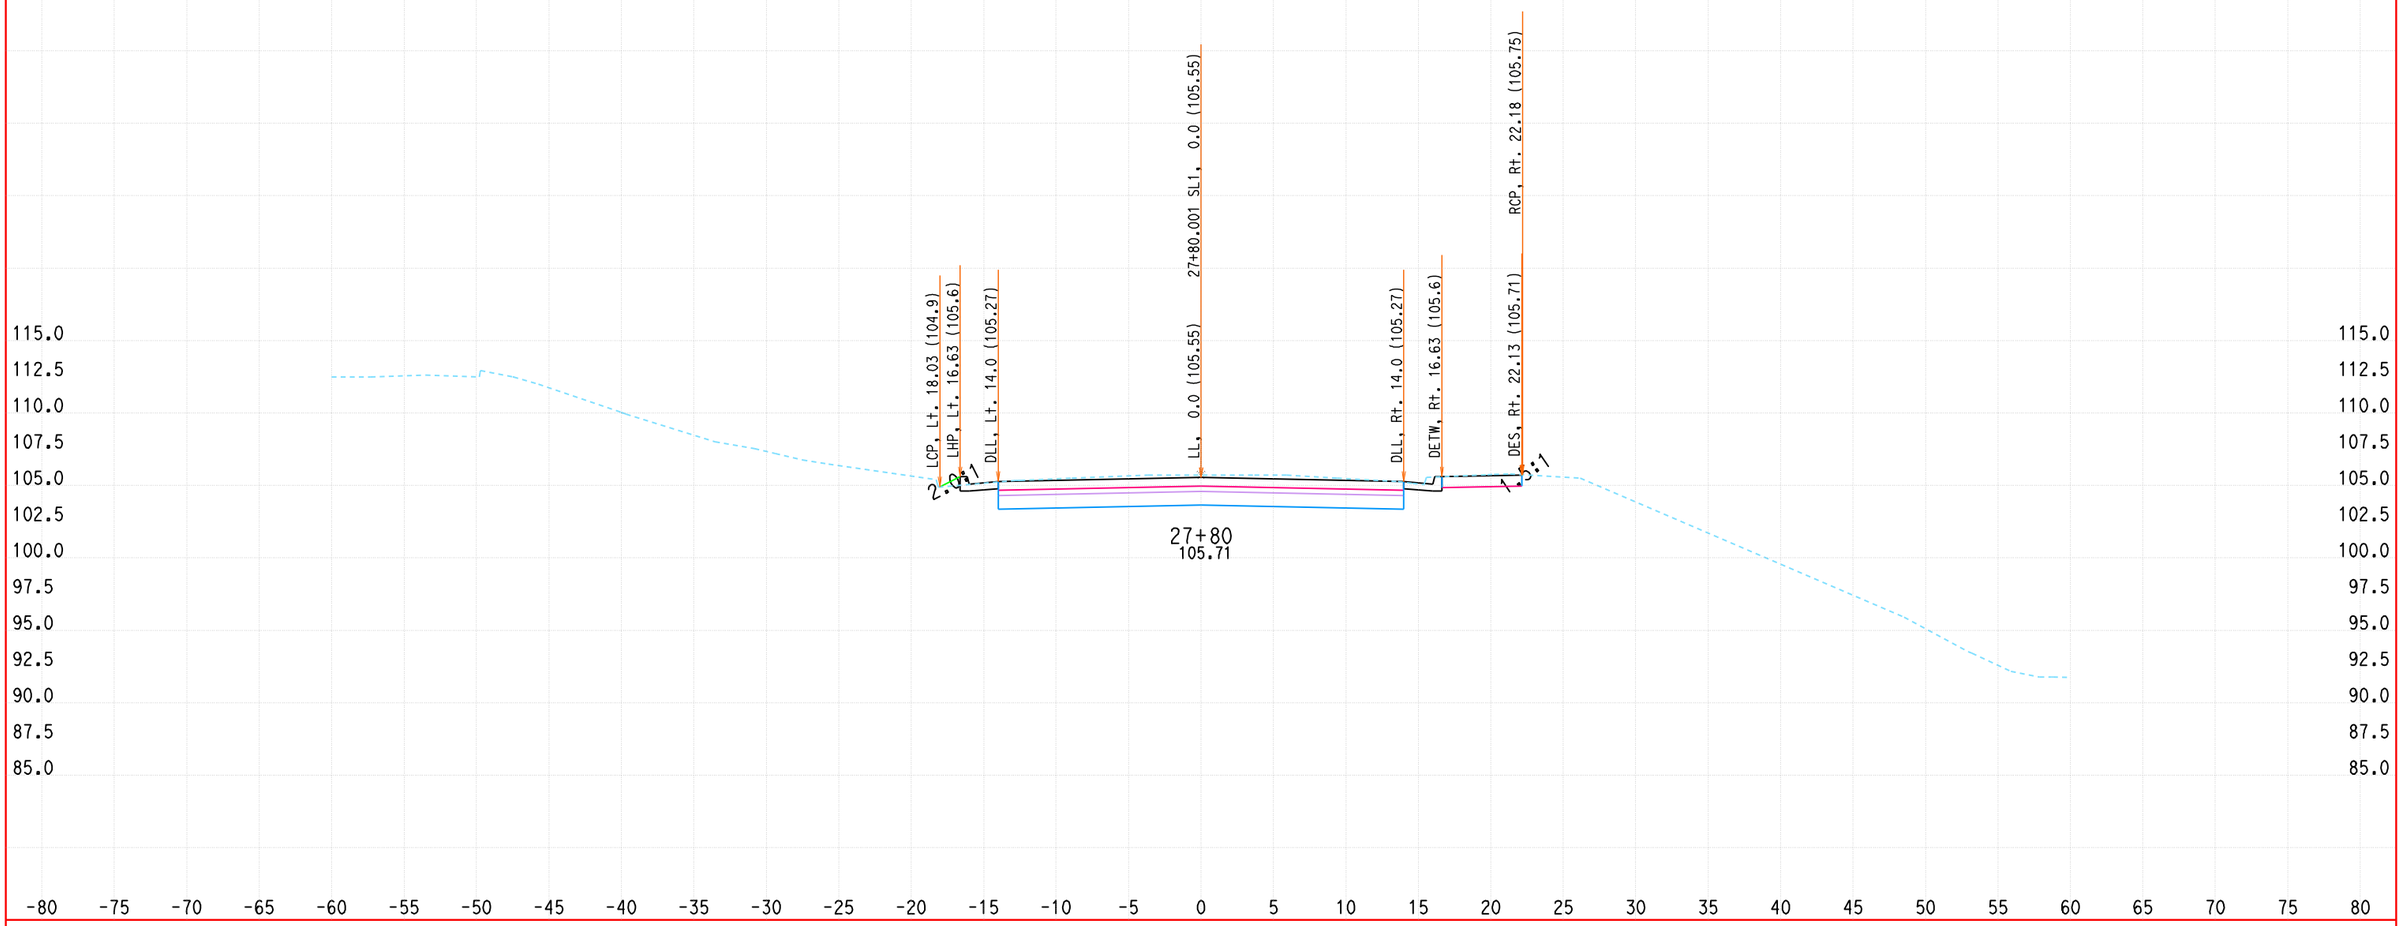


ALL DIMENSIONS ARE US SURVEY FEET

DATE: 1/19/2010

KC Project: 0802A File: D:\DoyleDR09\0802A\contract4\CONTRACT4\FINAL-X-SECT-9-21-09\sl-des.ear

SCALE: 1" = 5' Horiz.
1" = 5' Vert.

**SL1**
**CROSS SECTIONS**

# DESIGN STUDY ONLY

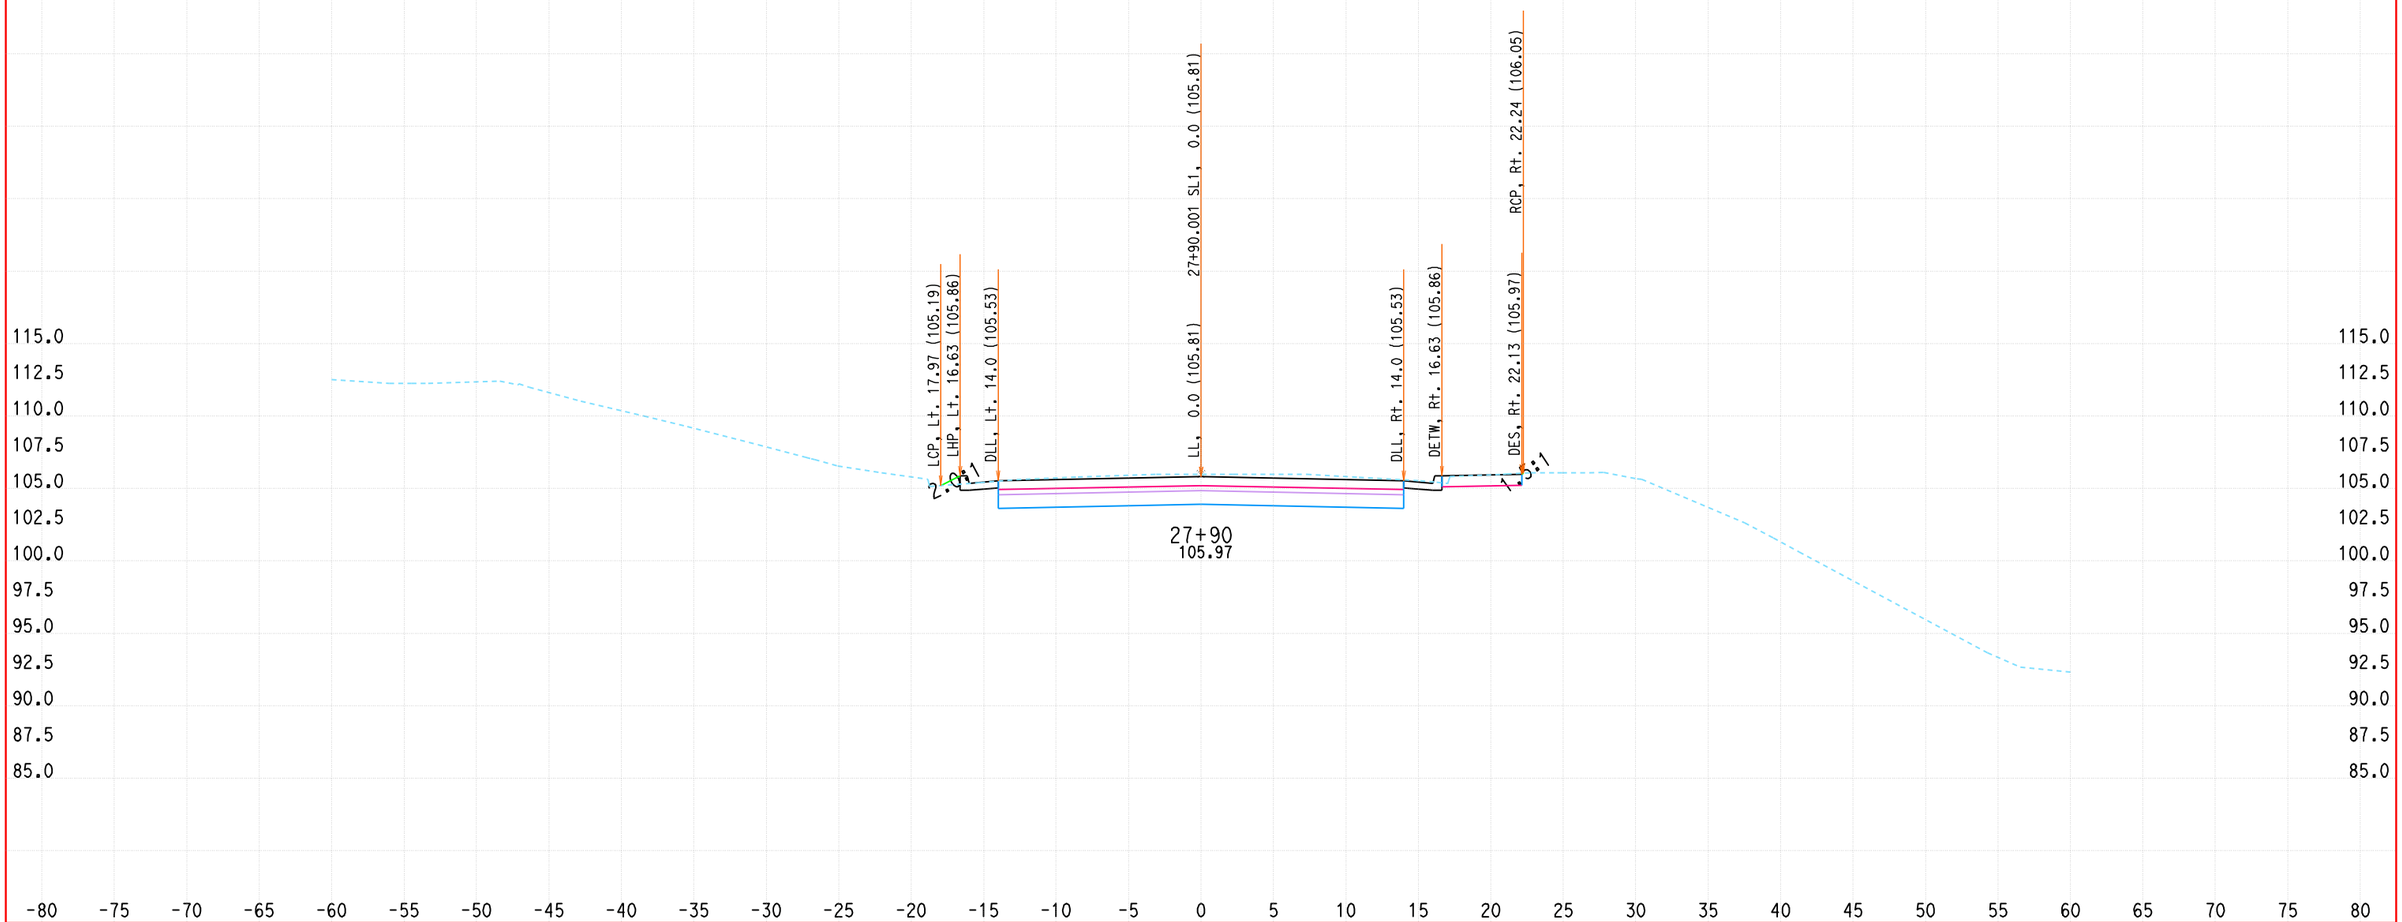


ALL DIMENSIONS ARE US SURVEY FEET

DATE: 1/19/2010

KC Project: 0802A File: D:\DoyleDR09\0802A\contract4\CONTRACT4\FINAL-X-SECT-9-21-09\sl-des.ear

SCALE: 1" = 5' Horiz.
1" = 5' Vert.

**SL1**
**CROSS SECTIONS**

DESIGN STUDY ONLY

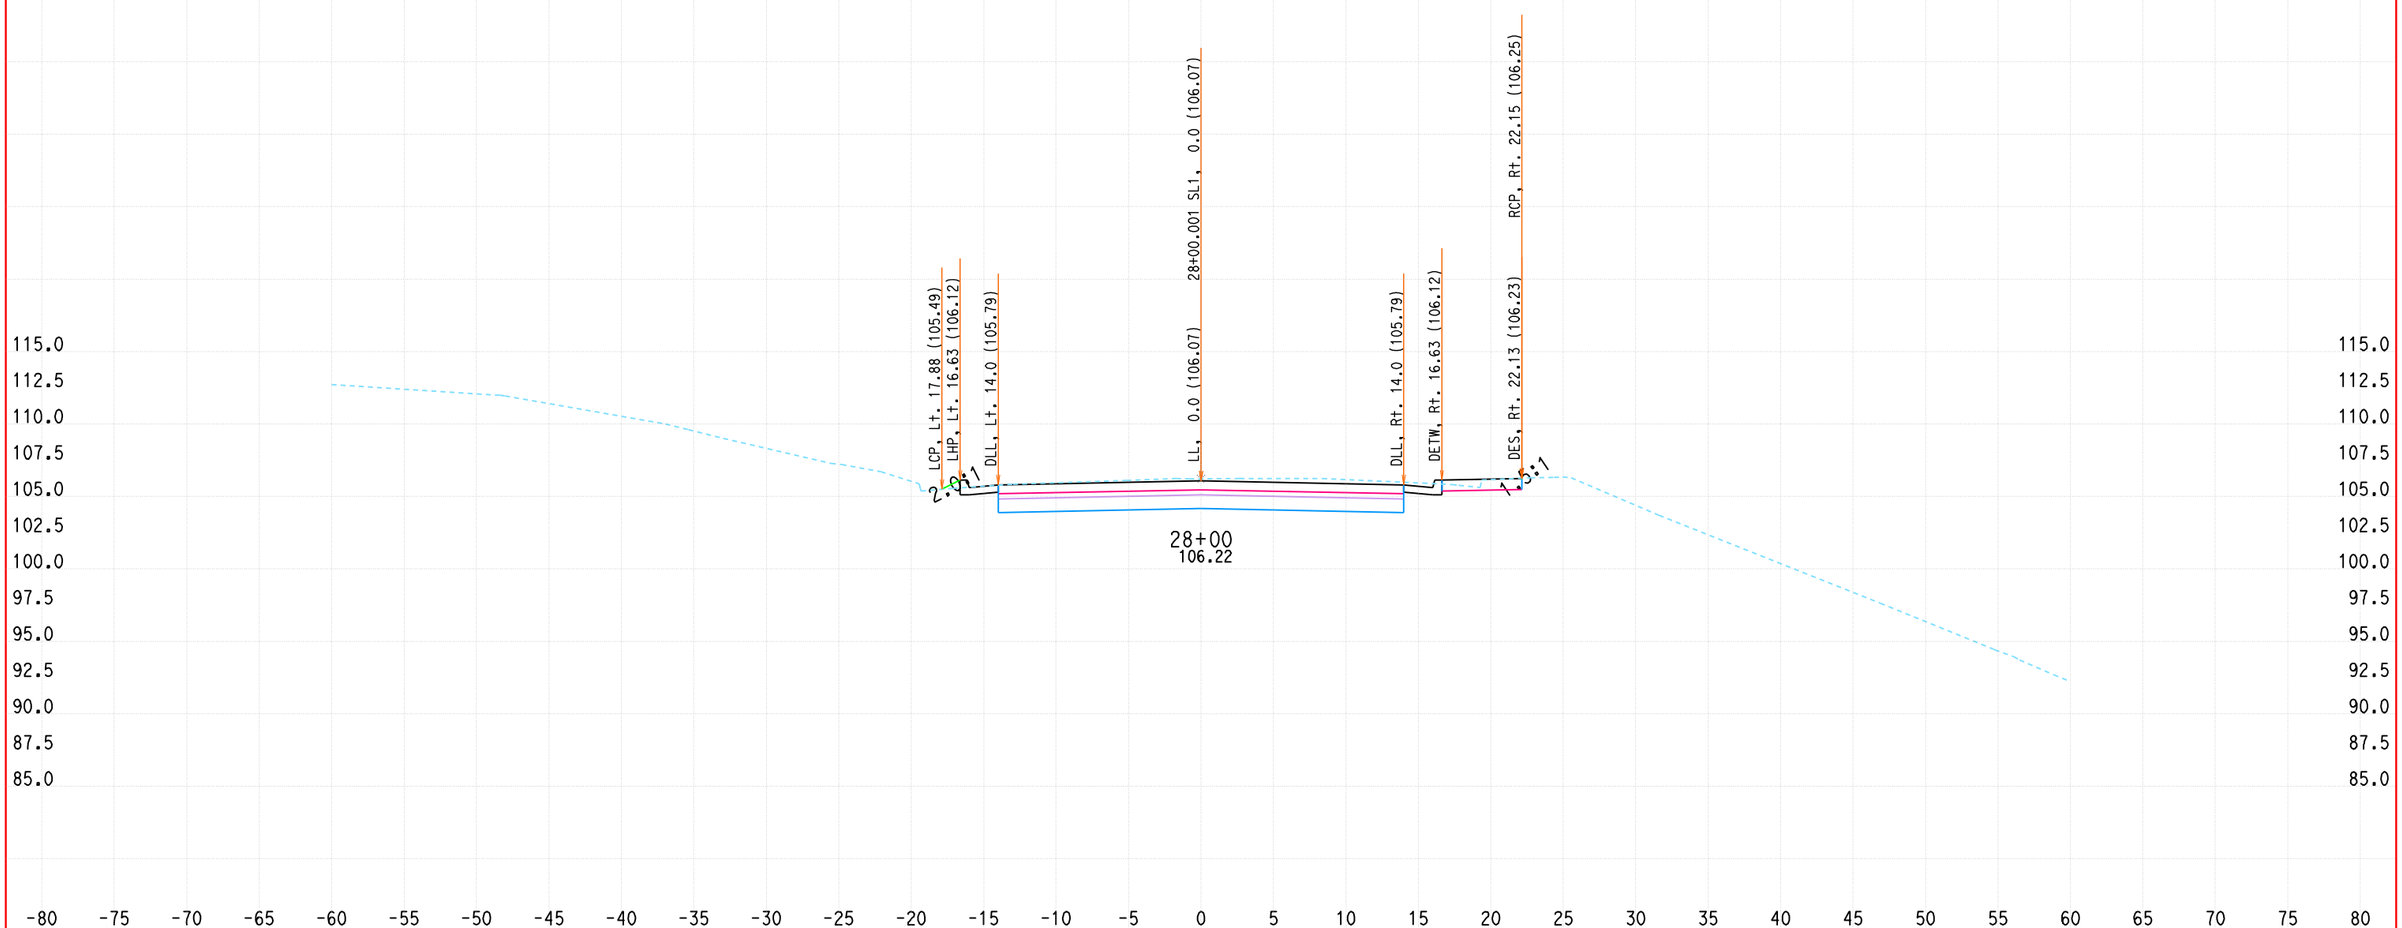


ALL DIMENSIONS ARE US SURVEY FEET

DATE: 1/19/2010

KC Project: 0802A File: D:\DoyleDR09\0802A\contract4\CONTRACT4\FINAL-X-SECT-9-21-09\sl-des.ear

SCALE: 1" = 5' Horiz.
1" = 5' Vert.

**SL1**
**CROSS SECTIONS**

DESIGN STUDY ONLY

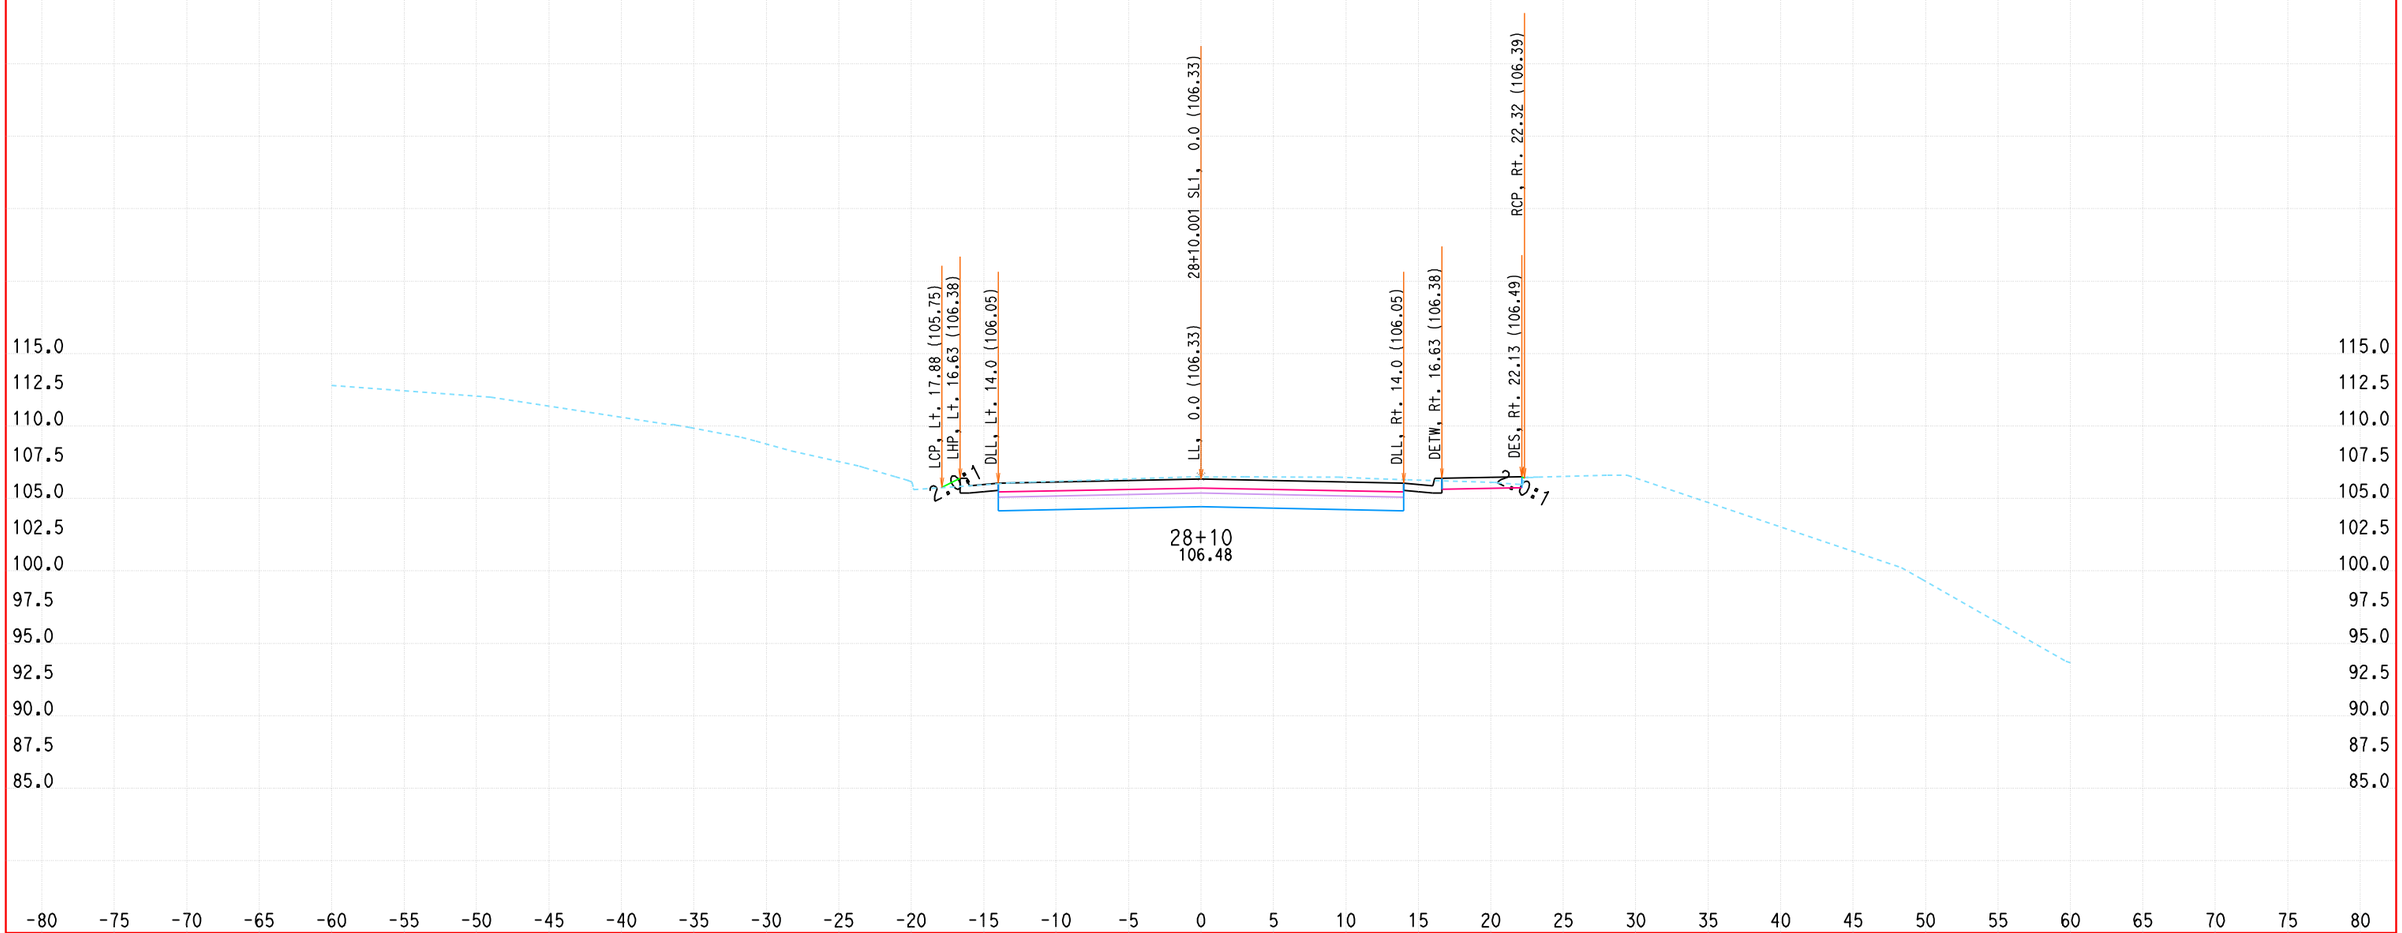


ALL DIMENSIONS ARE US SURVEY FEET

DATE: 1/19/2010

KC Project: 0802A File: D:\DoyleDR09\0802A\contract4\CONTRACT4\FINAL-X-SECT-9-21-09\sl-des.ear

SCALE: 1" = 5' Horiz.
1" = 5' Vert.

**SL1**
**CROSS SECTIONS**

DESIGN STUDY ONLY

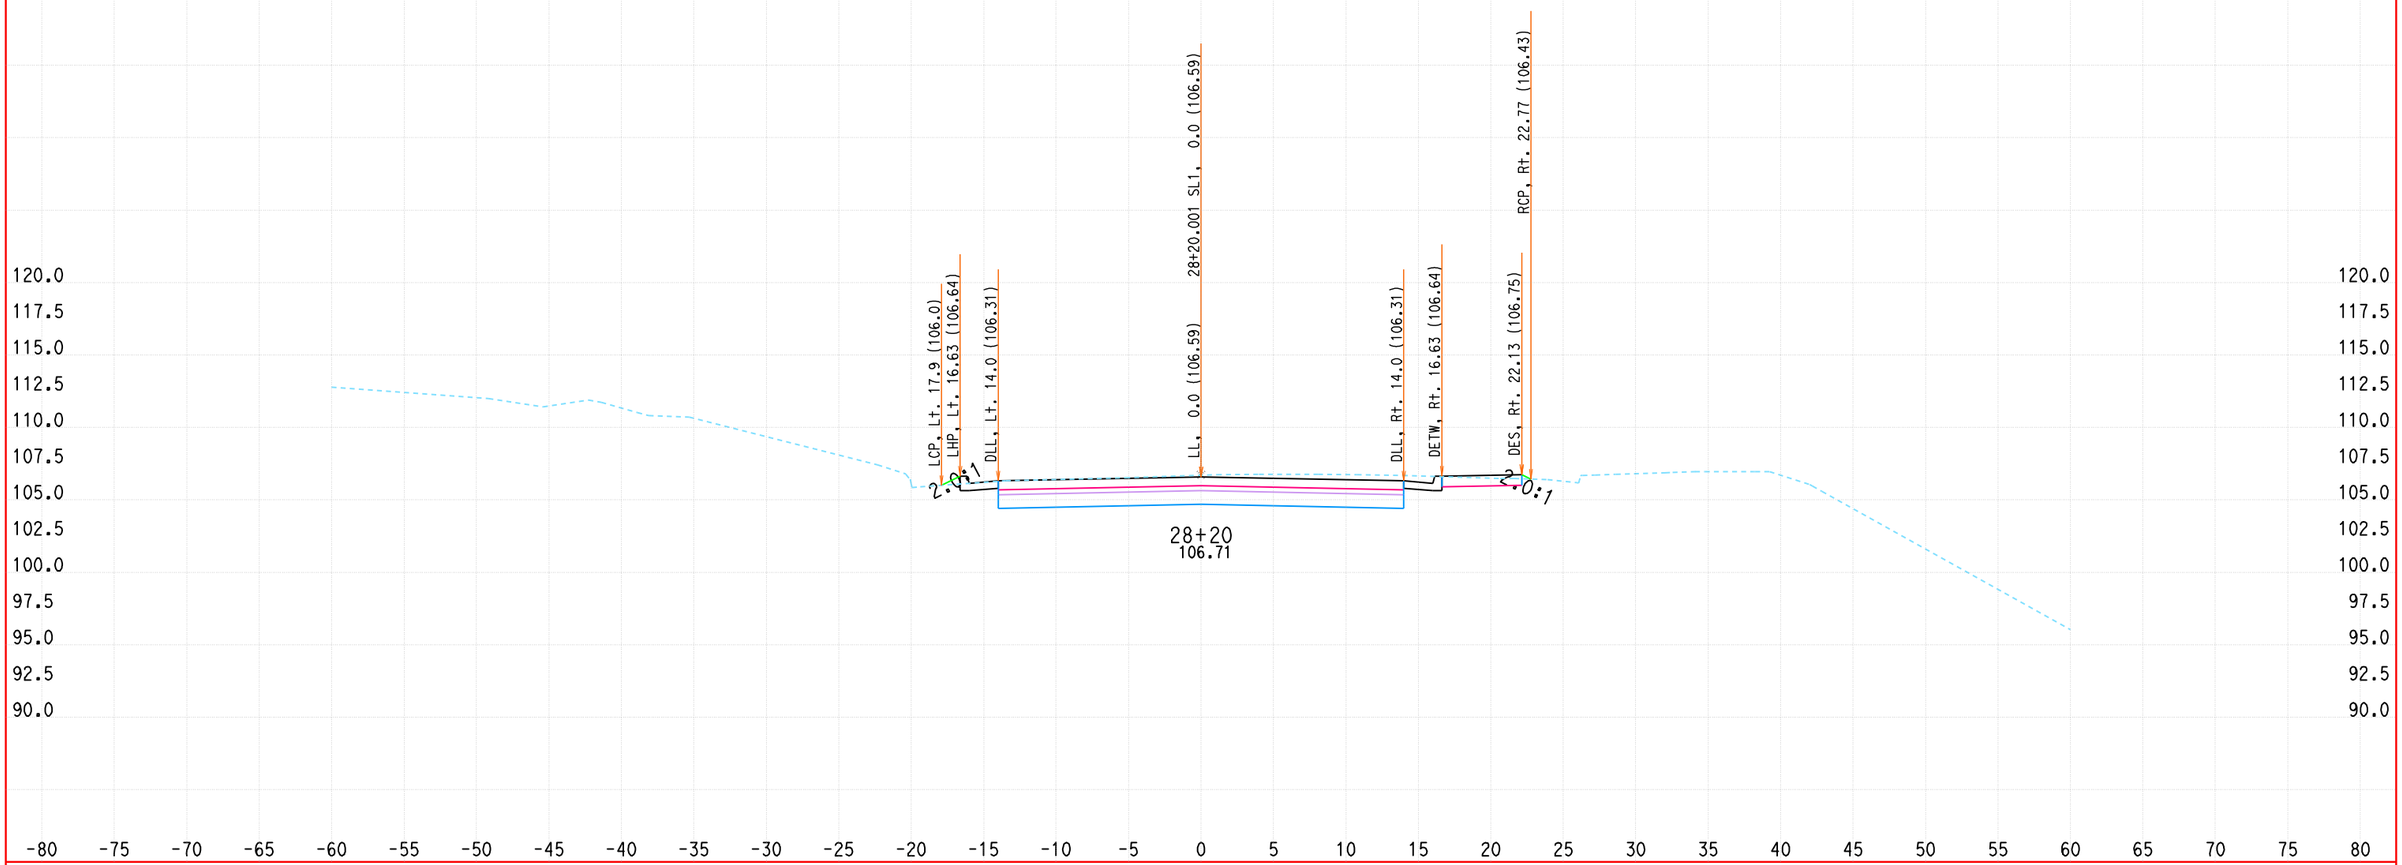


ALL DIMENSIONS ARE US SURVEY FEET

DATE: 1/19/2010

KC Project: 0802A File: D:\DoyleDR09\0802A\contract4\CONTRACT4\FINAL-X-SECT-9-21-09\sl-des.ear

SCALE: 1" = 5' Horiz.
1" = 5' Vert.

**SL1**
**CROSS SECTIONS**

SHEET 102 OF 117

DESIGN STUDY ONLY

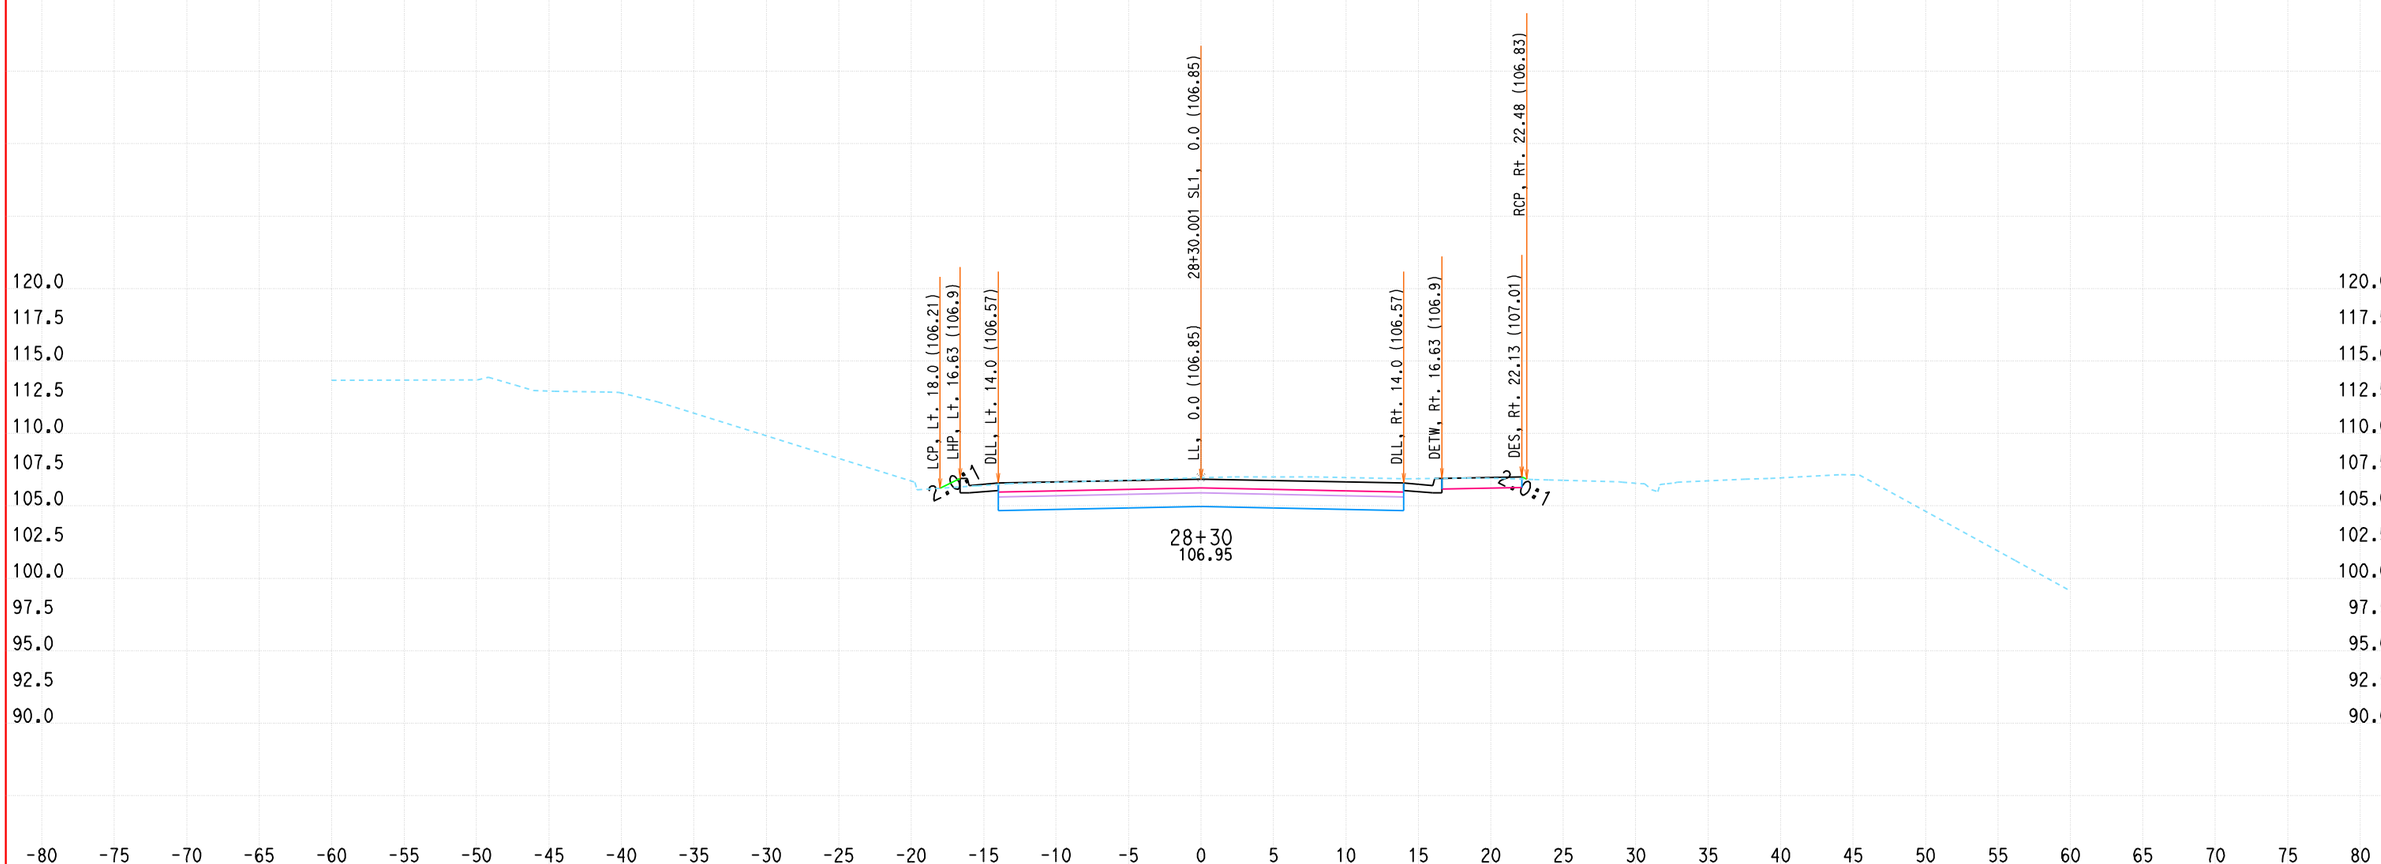


ALL DIMENSIONS ARE US SURVEY FEET

DATE: 1/19/2010

KC Project: 0802A File: D:\DoyleDR09\0802A\contract4\CONTRACT4\FINAL-X-SECT-9-21-09\sl-des.ear

SCALE: 1" = 5' Horiz.
1" = 5' Vert.

**SL1**
**CROSS SECTIONS**

DESIGN STUDY ONLY

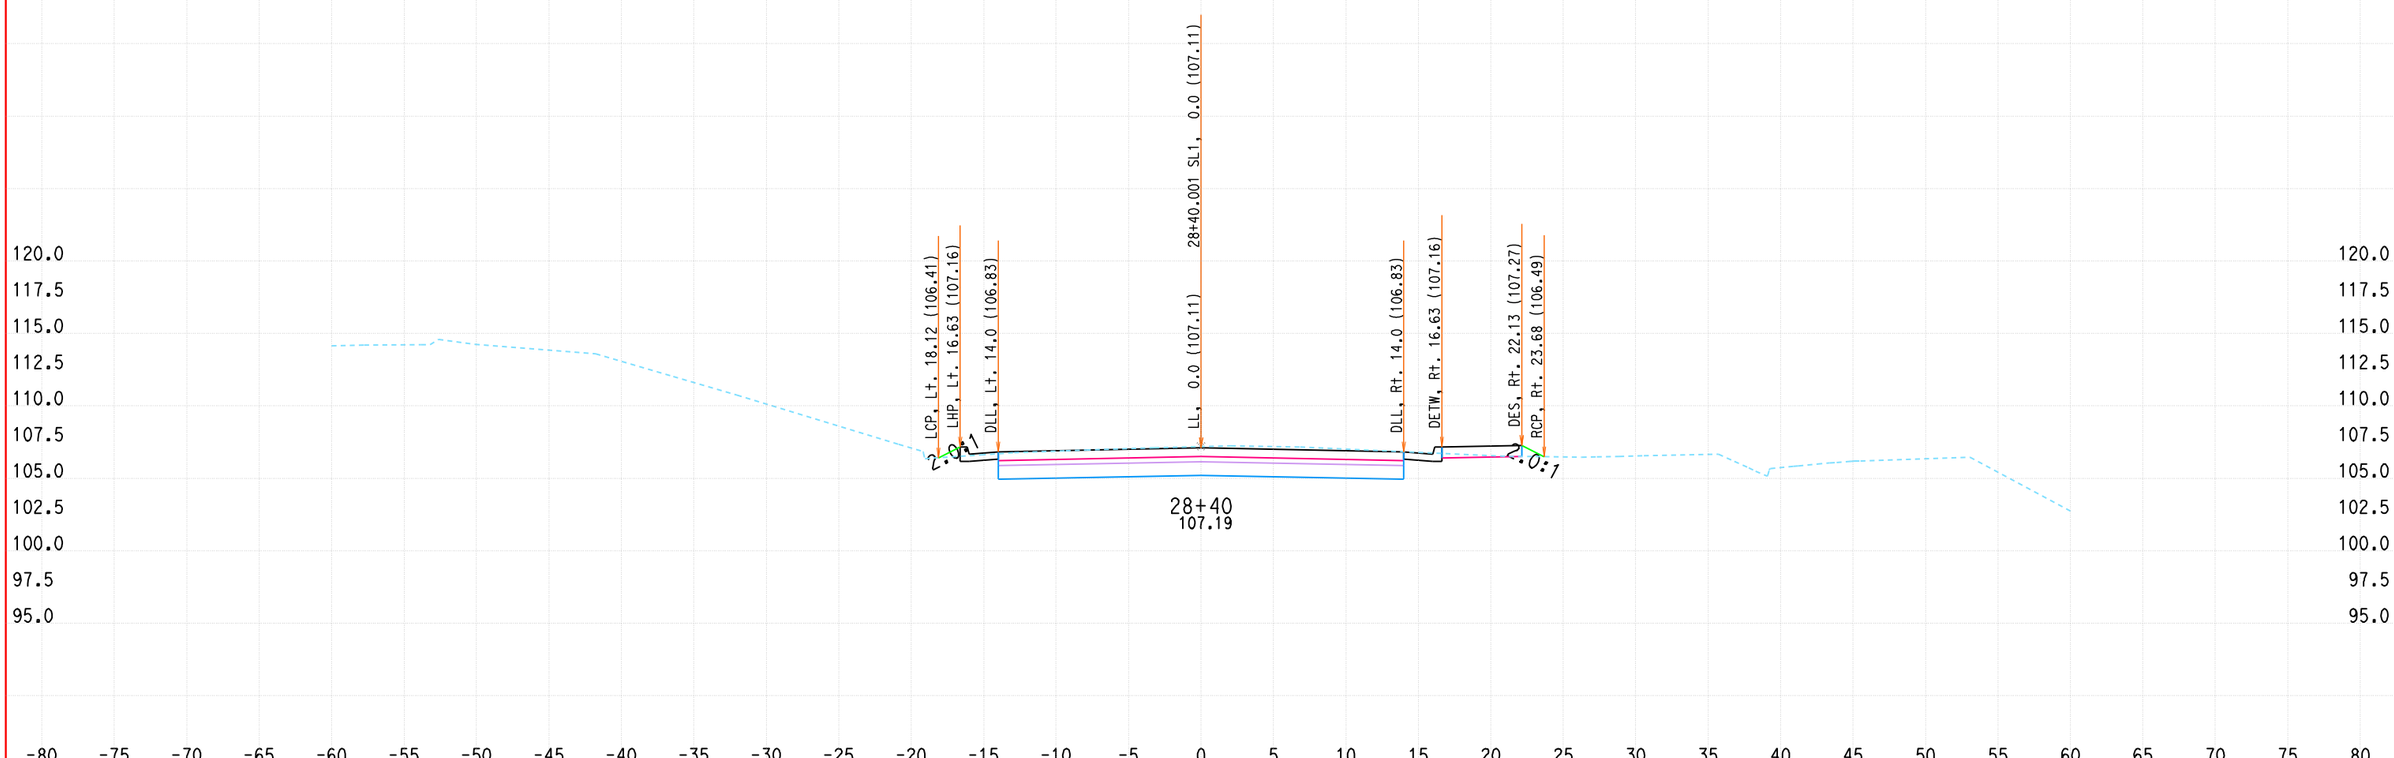


ALL DIMENSIONS ARE US SURVEY FEET

DATE: 1/19/2010

KC Project: 0802A File: D:\DoyleDR09\0802A\contract4\CONTRACT4\FINAL-X-SECT-9-21-09\sl-des.ear

SCALE: 1" = 5' Horiz.
1" = 5' Vert.

**SL1**
**CROSS SECTIONS**

# DESIGN STUDY ONLY

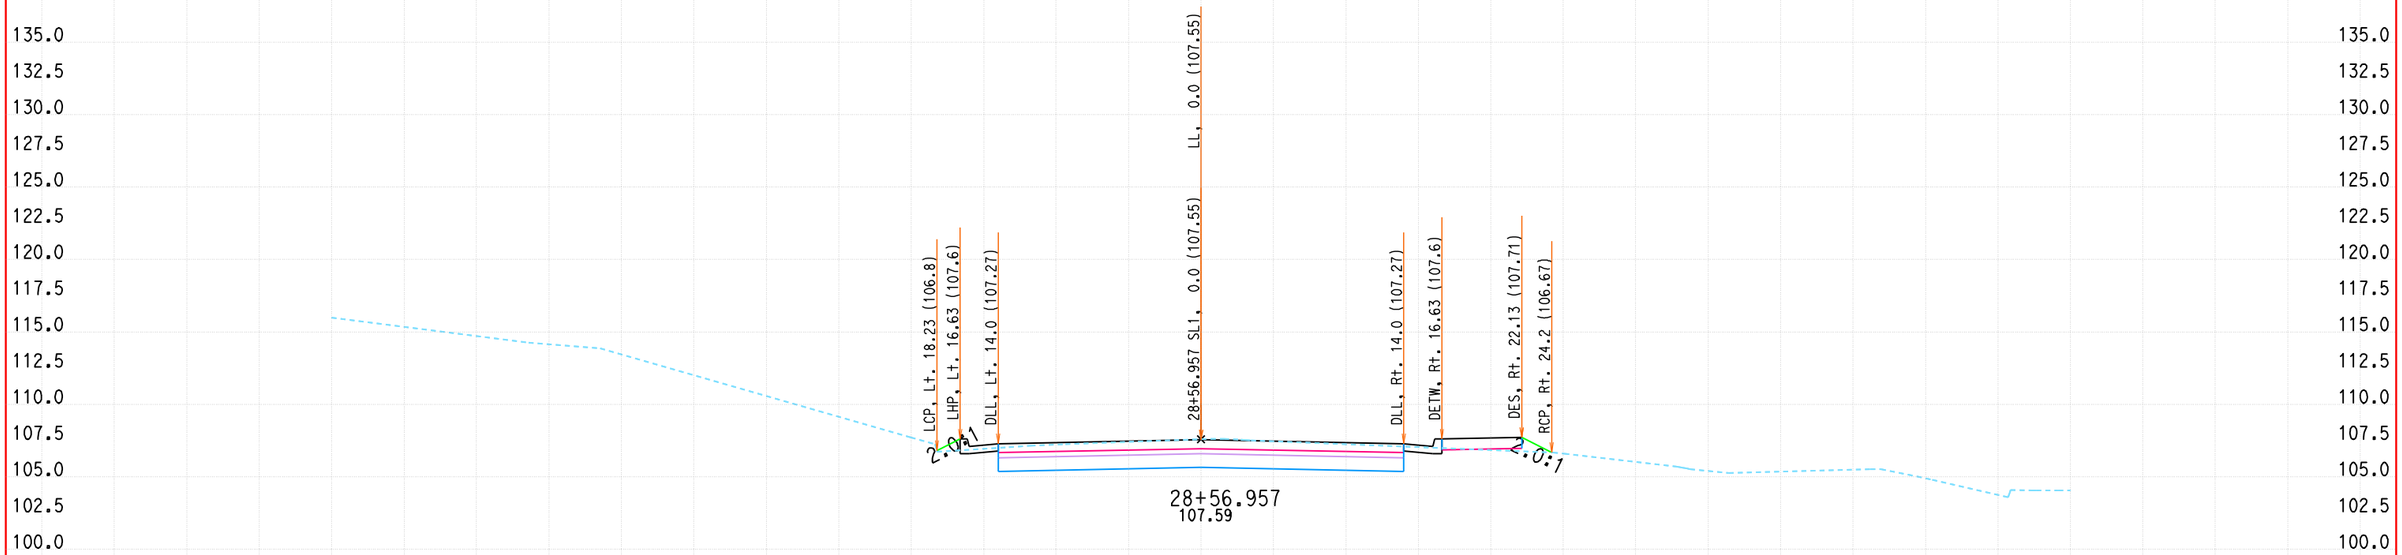


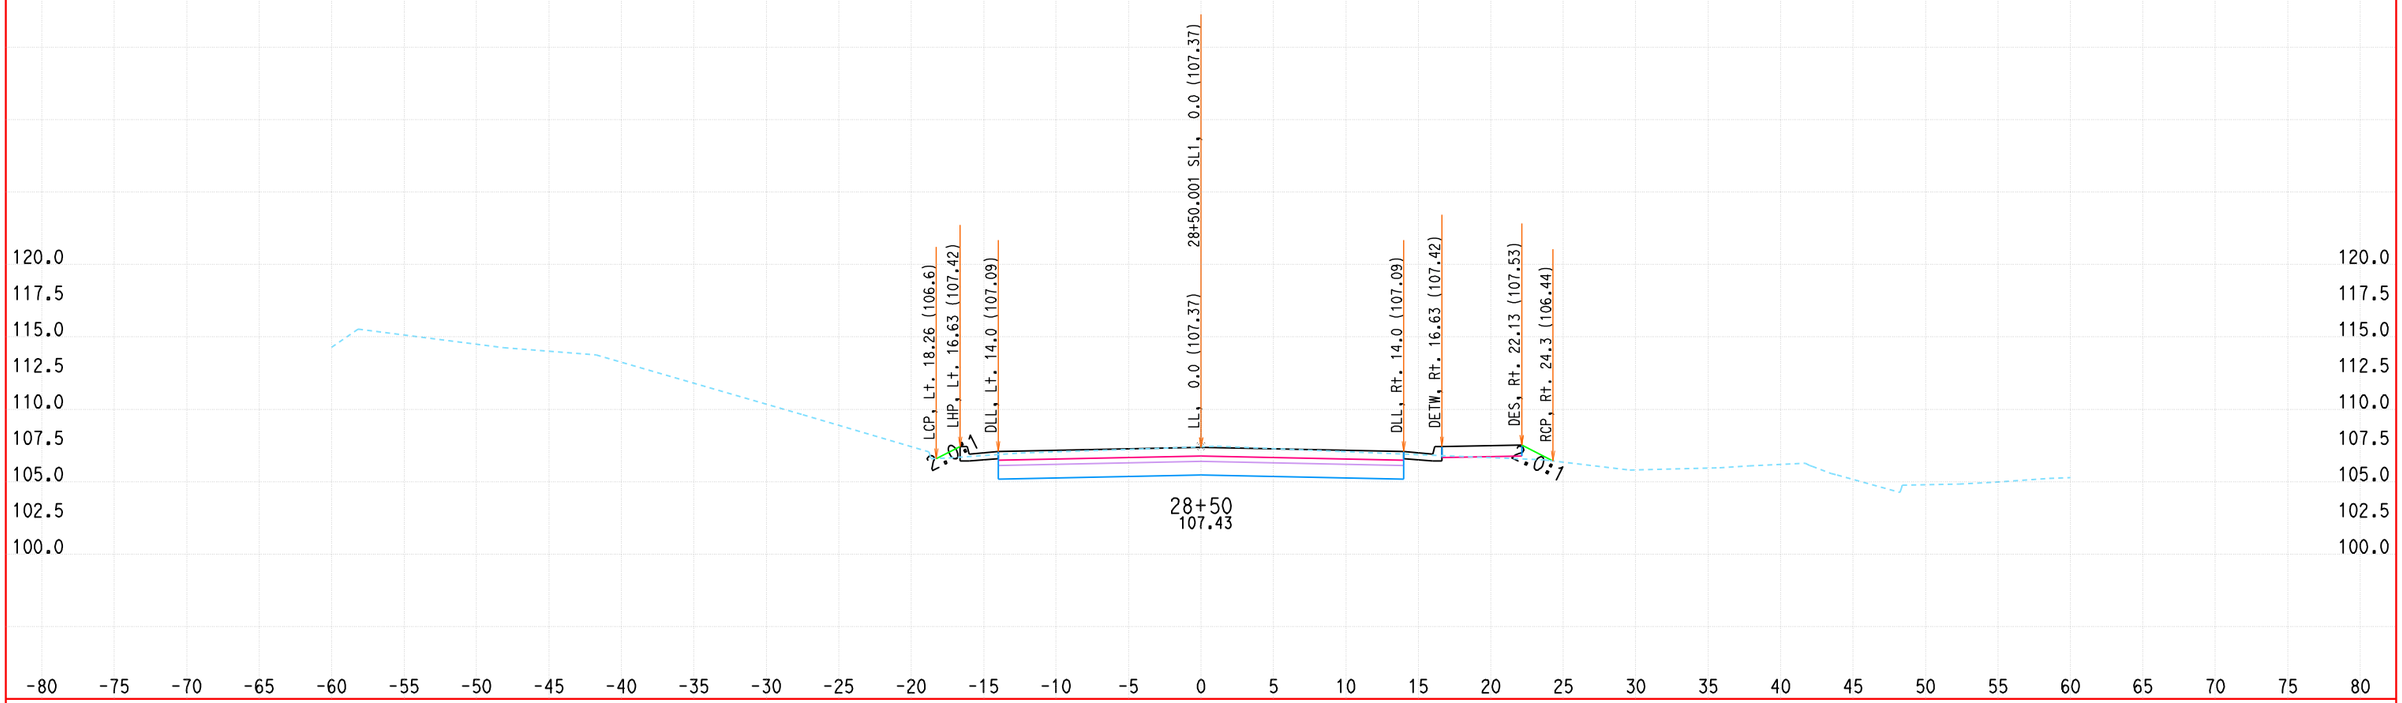


ALL DIMENSIONS ARE US SURVEY FEET

DATE: 1/19/2010

KC Project: 0802A File: D:\DoyleDR09\0802A\contract4\CONTRACT4\FINAL-X-SECT-9-21-09\sl-des.ear

SCALE: 1" = 5' Horiz.
1" = 5' Vert.

**SL1**
**CROSS SECTIONS**

# DESIGN STUDY ONLY

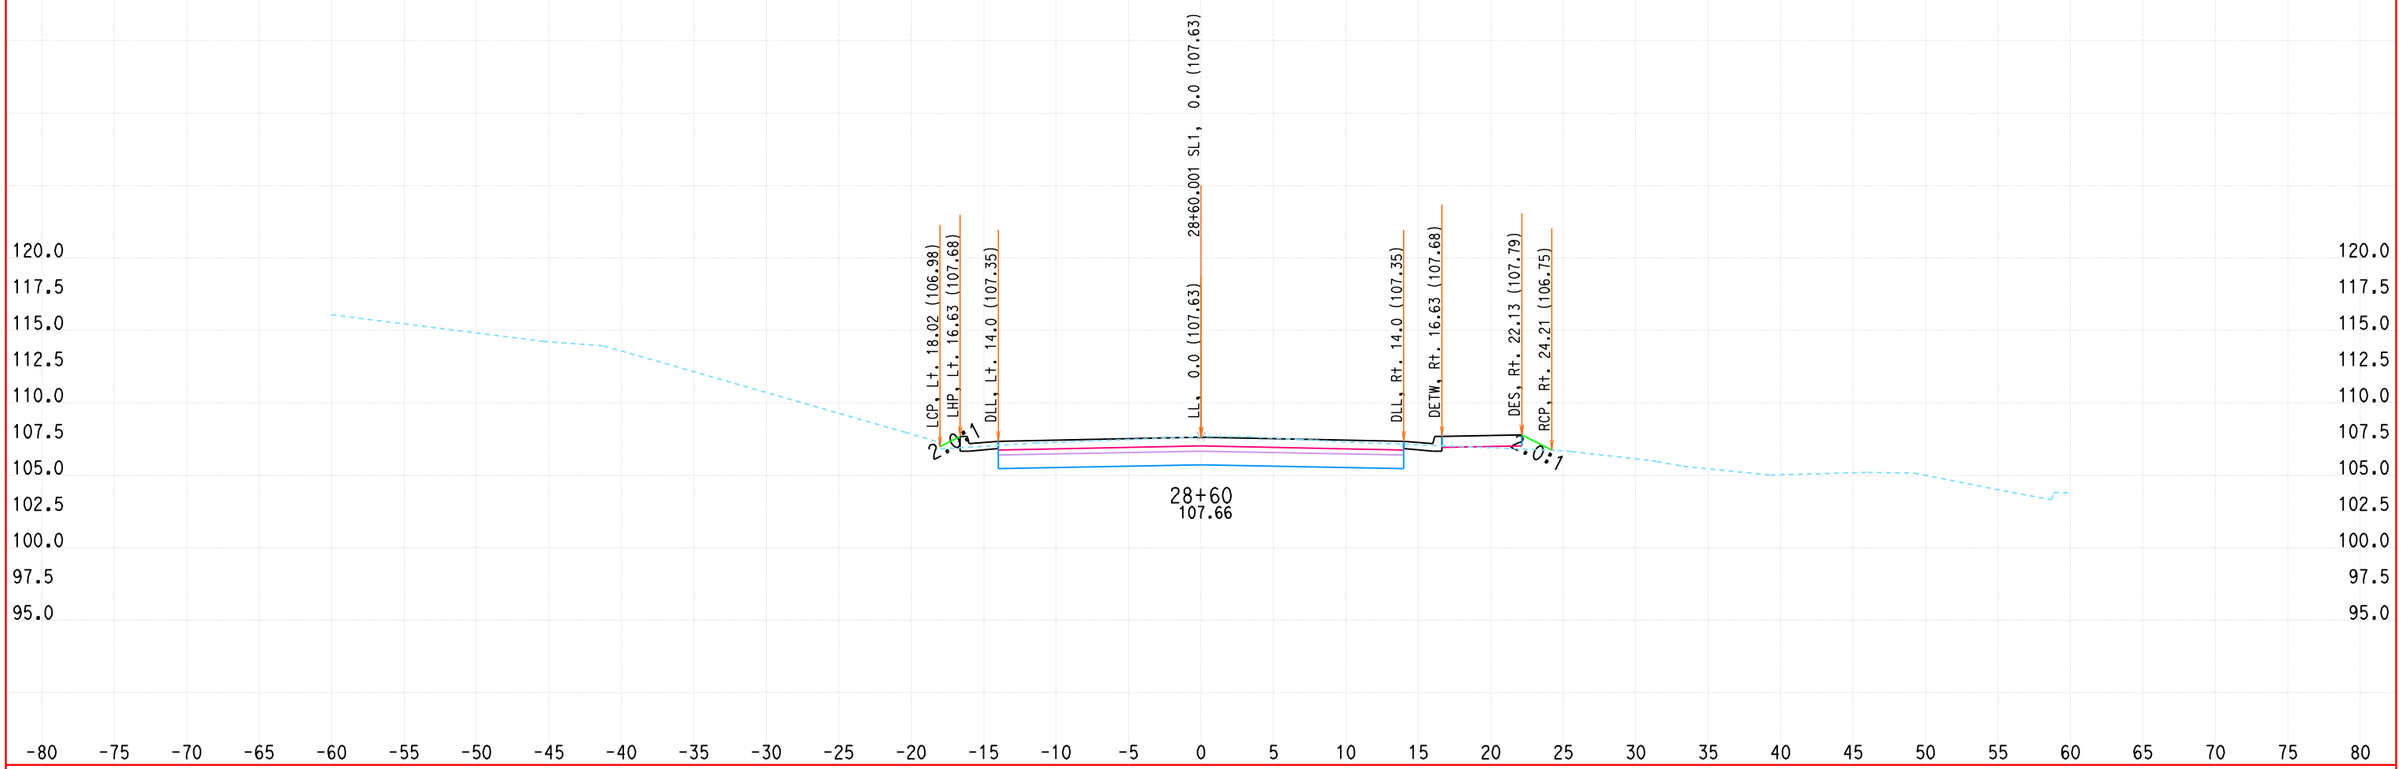


ALL DIMENSIONS ARE US SURVEY FEET

DATE: 1/19/2010

KC Project: 0802A File: D:\DoyleDR09\0802A\contract4\CONTRACT4\FINAL-X-SECT-9-21-09\sl-des.ear

SCALE: 1" = 5' Horiz.
1" = 5' Vert.

**SL1**
**CROSS SECTIONS**

DESIGN STUDY ONLY

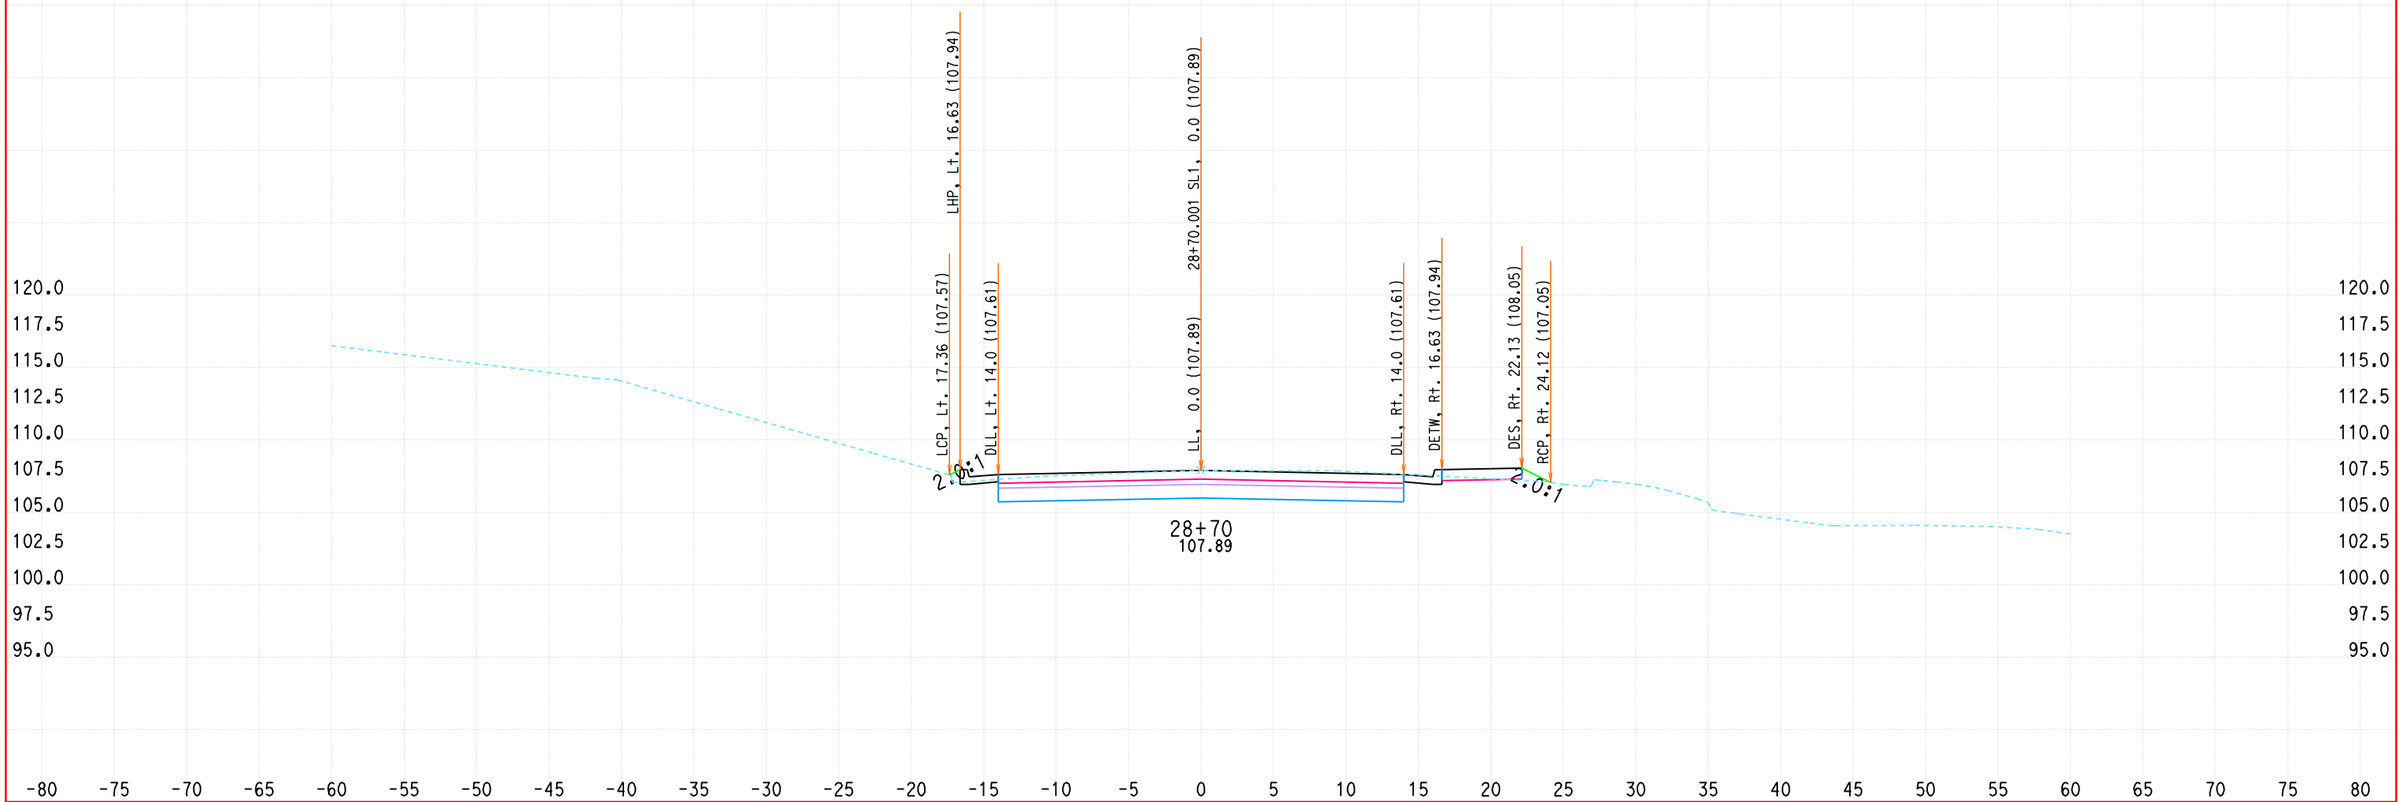


ALL DIMENSIONS ARE US SURVEY FEET

DATE: 1/19/2010

KC Project: 0802A File: D:\DoyleDR09\0802A\contract4\CONTRACT4\FINAL-X-SECT-9-21-09\sl-des.ear

SCALE: 1" = 5' Horiz.
1" = 5' Vert.

**SL1**
**CROSS SECTIONS**

SHEET 107 OF 117

# DESIGN STUDY ONLY

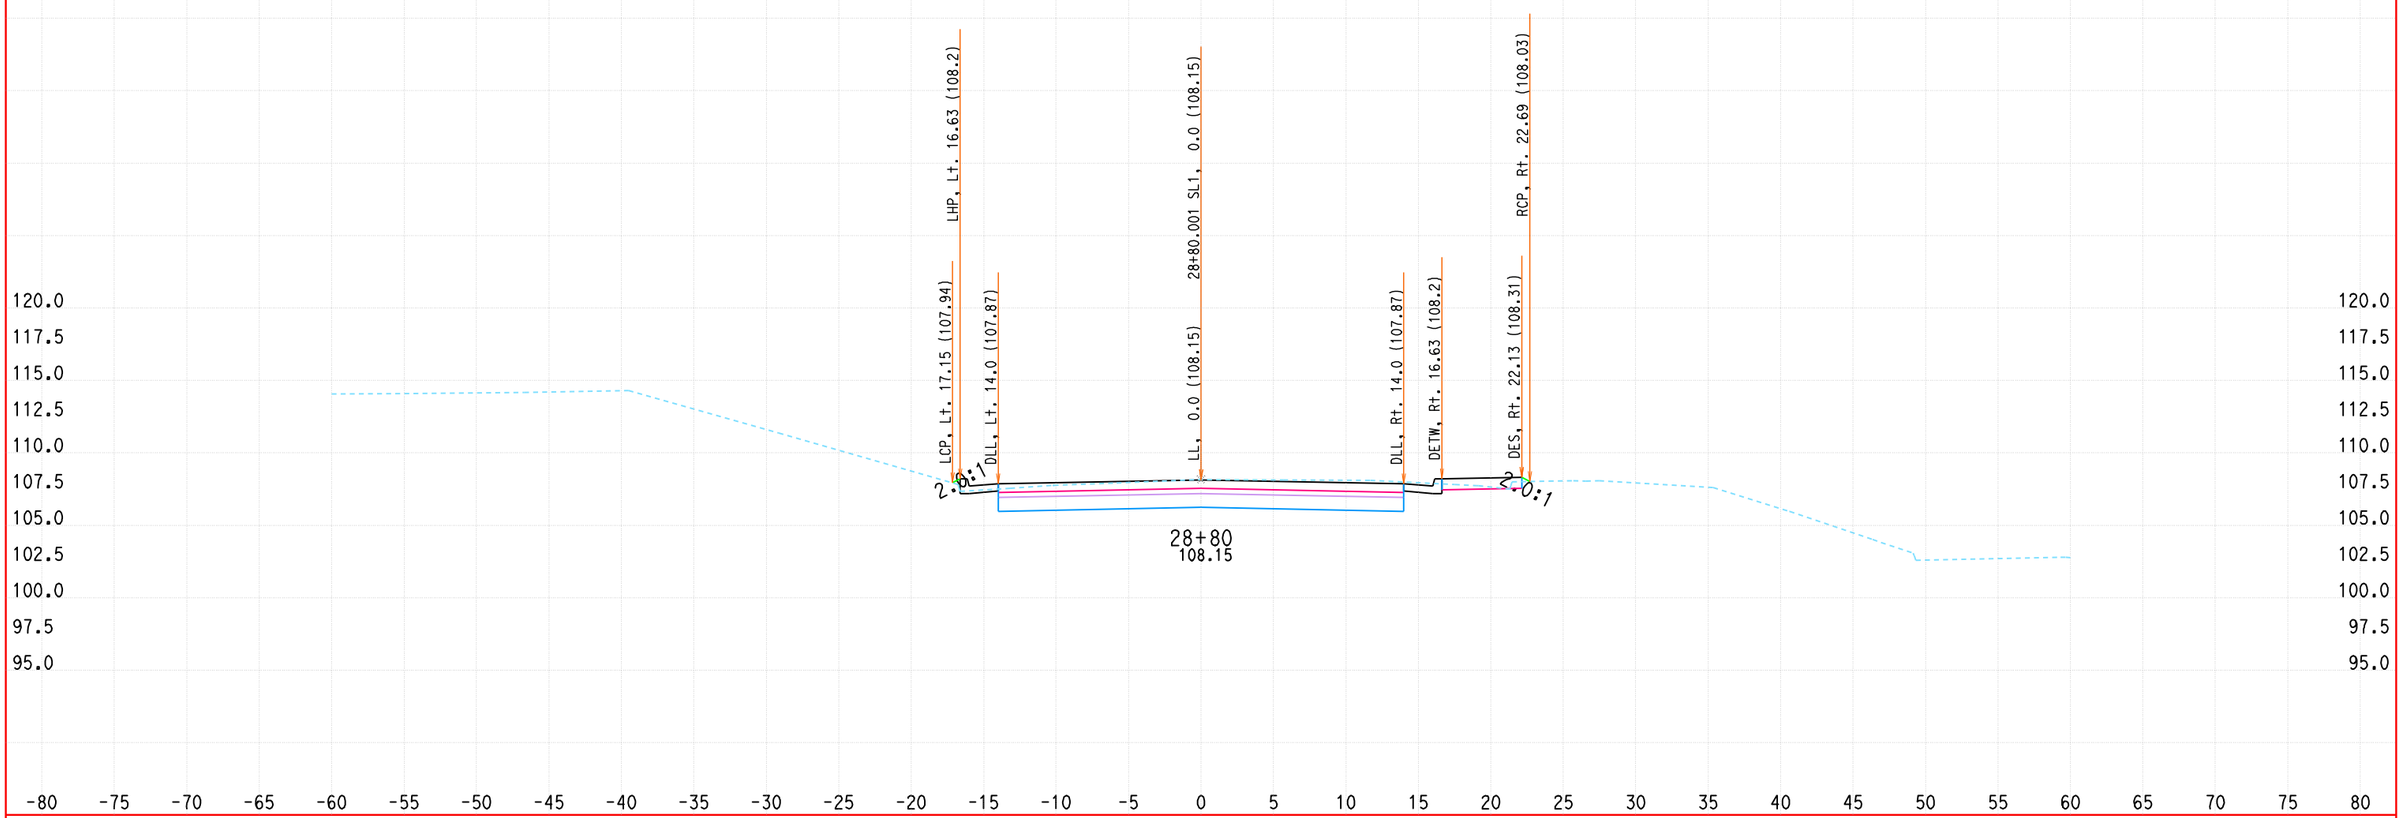


ALL DIMENSIONS ARE US SURVEY FEET

DATE: 1/19/2010

KC Project: 0802A File: D:\DoyleDR09\0802A\contract4\CONTRACT4\FINAL-X-SECT-9-21-09\sl-des.ear

SCALE: 1" = 5' Horiz.
1" = 5' Vert.

**SL1**
**CROSS SECTIONS**

DESIGN STUDY ONLY

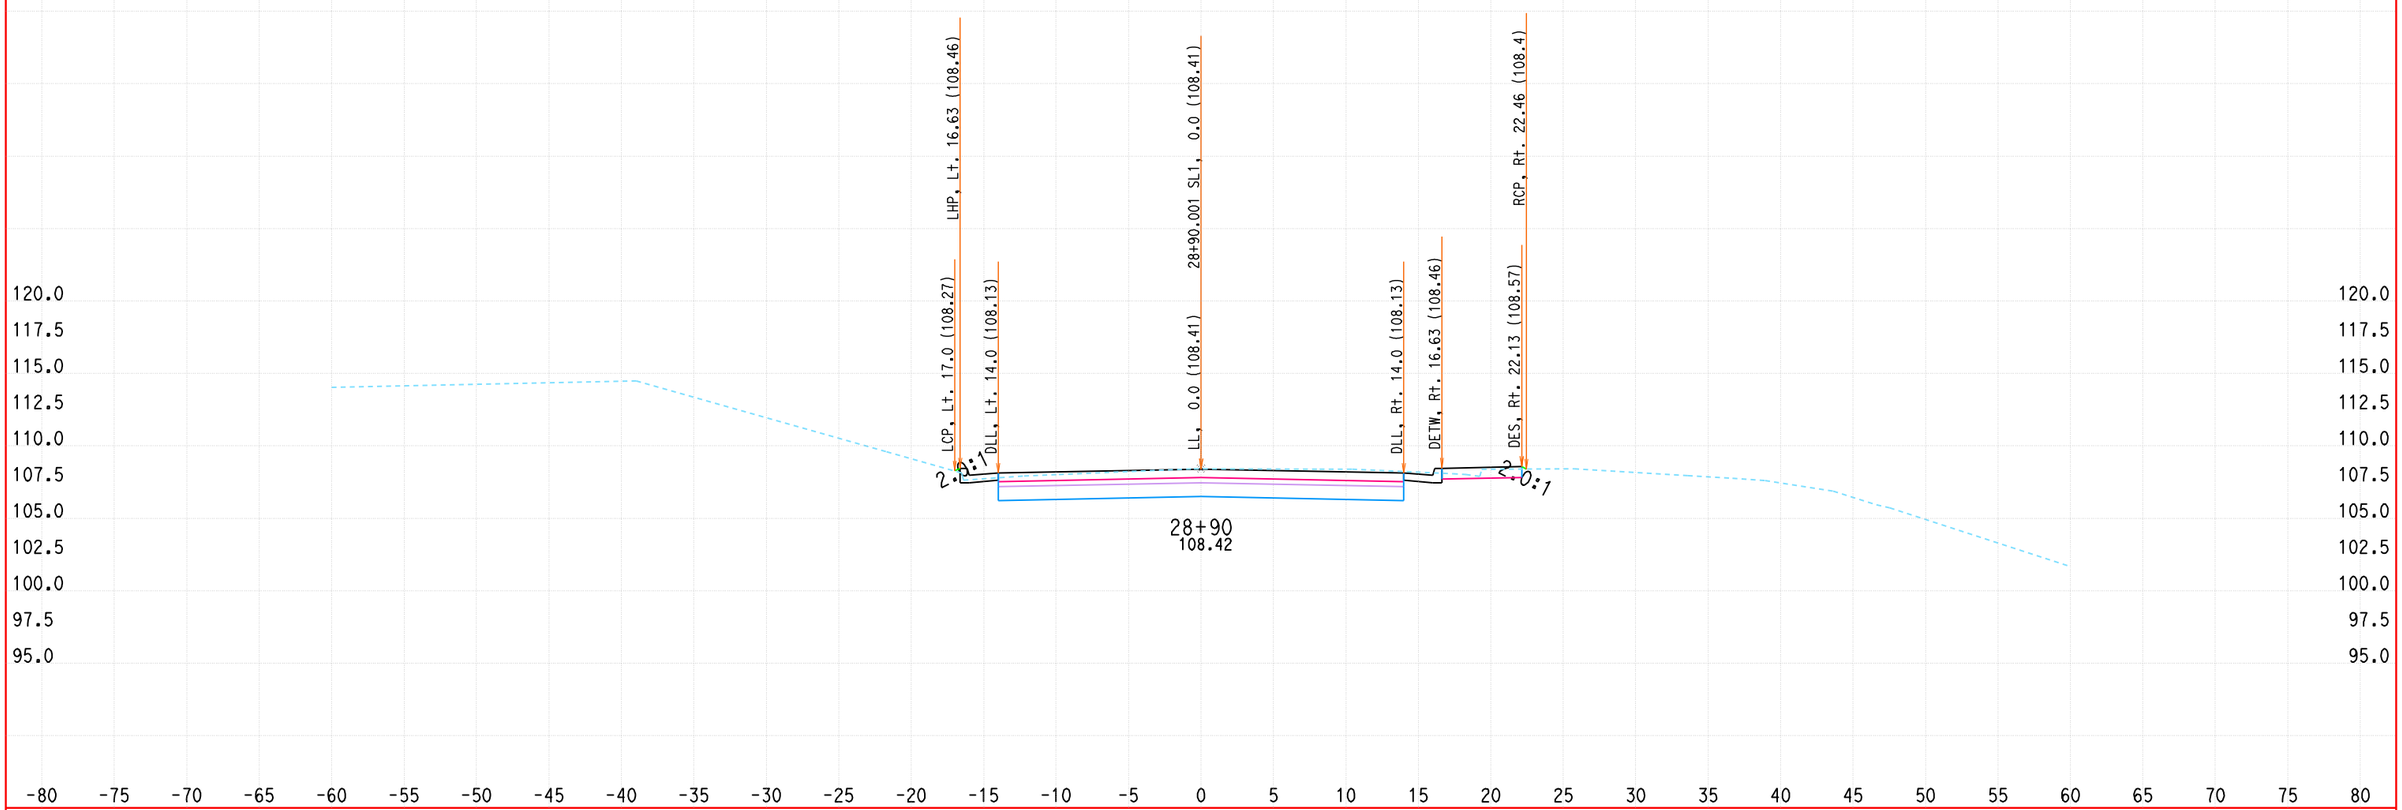


ALL DIMENSIONS ARE US SURVEY FEET

DATE: 1/19/2010

KC Project: 0802A File: D:\DoyleDR09\0802A\contract4\CONTRACT4\FINAL-X-SECT-9-21-09\sl-des.ear

SCALE: 1" = 5' Horiz.
1" = 5' Vert.

**SL1**
**CROSS SECTIONS**

DESIGN STUDY ONLY

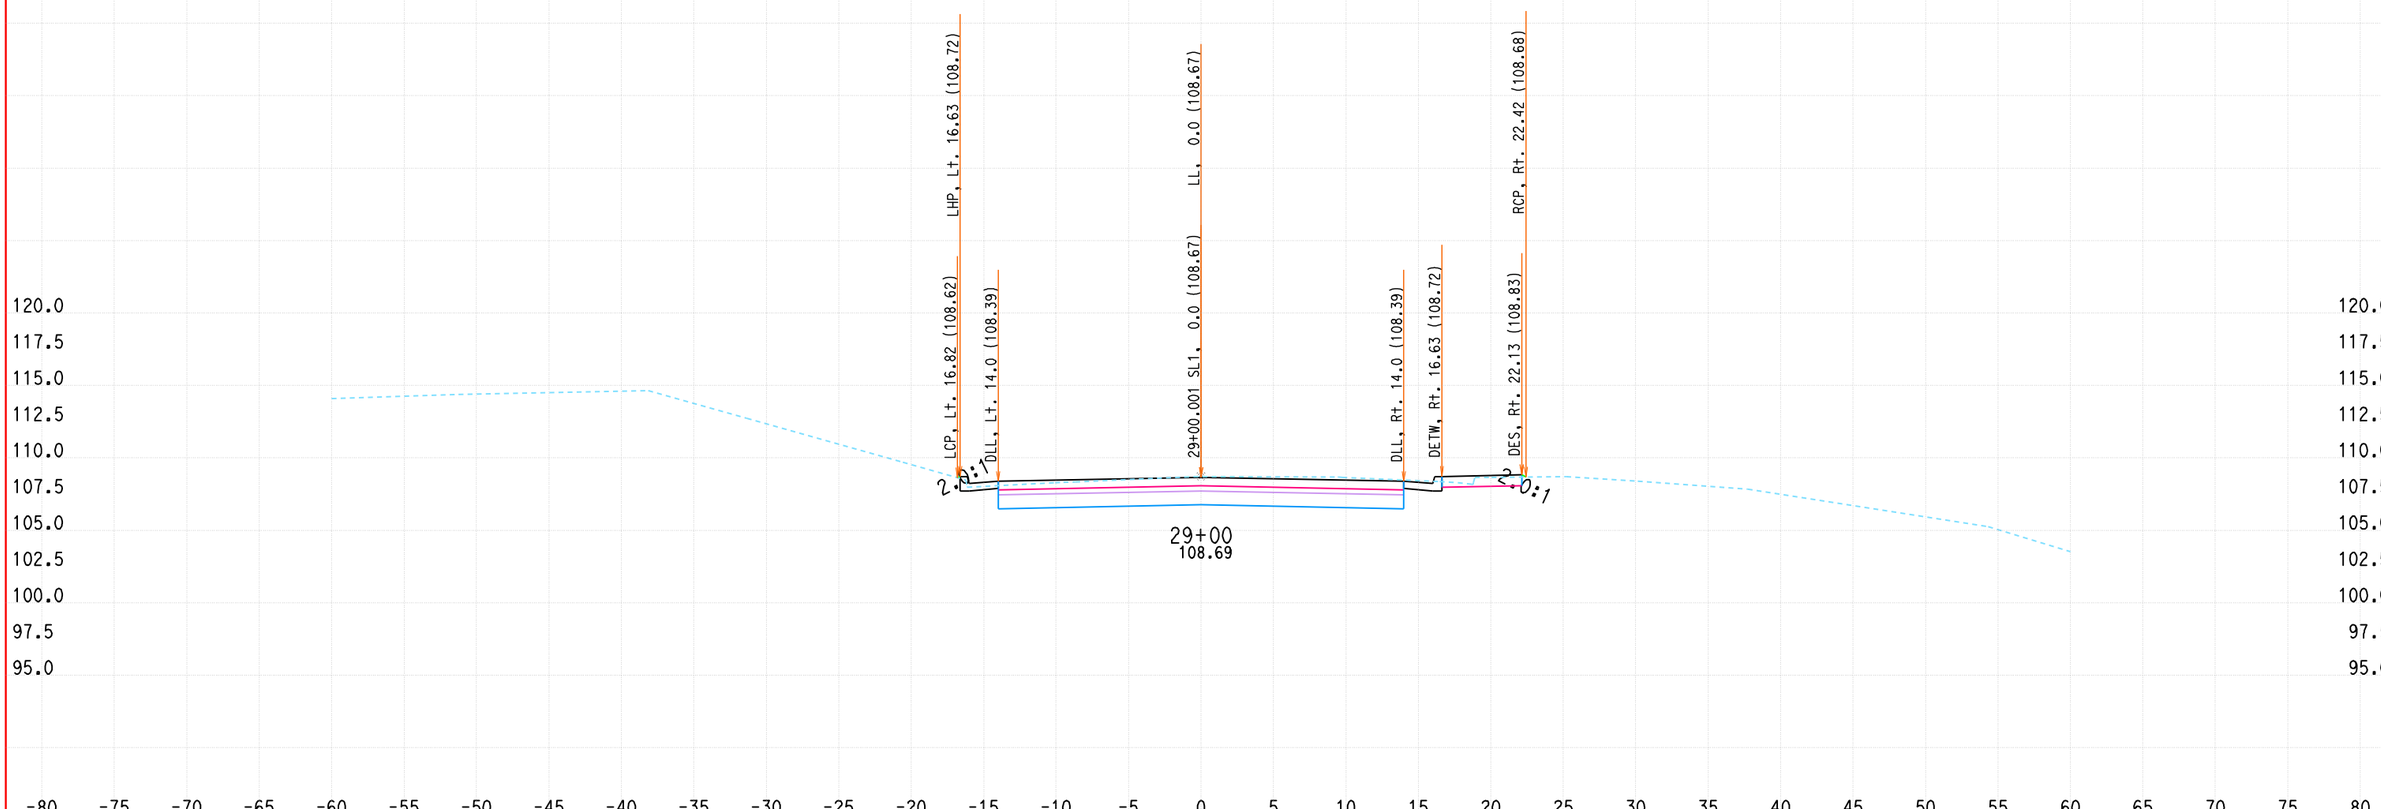


ALL DIMENSIONS ARE US SURVEY FEET

DATE: 1/19/2010

KC Project: 0802A File: D:\DoyleDR09\0802A\contract4\CONTRACT4\FINAL-X-SECT-9-21-09\sl-des.ear

SCALE: 1" = 5' Horiz.
1" = 5' Vert.

**SL1**
**CROSS SECTIONS**

DESIGN STUDY ONLY

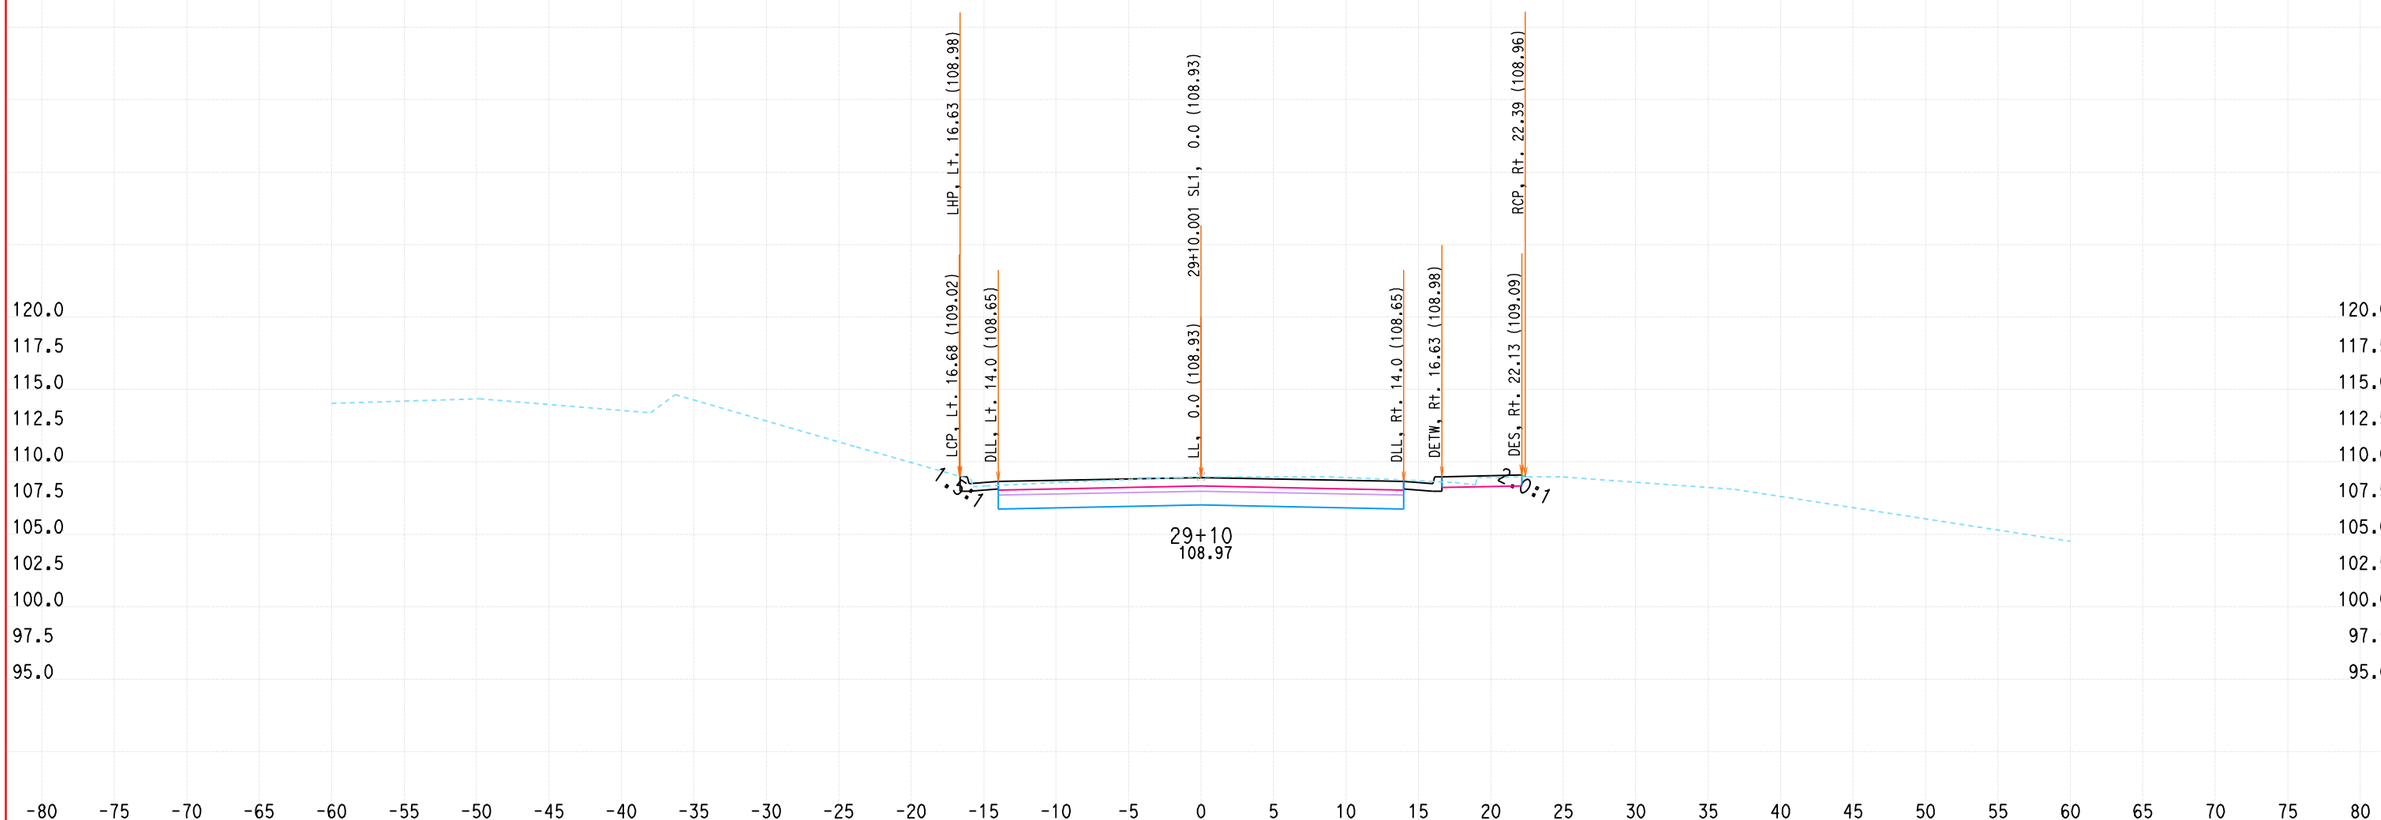


ALL DIMENSIONS ARE US SURVEY FEET

DATE: 1/19/2010

KC Project: 0802A File: D:\DoyleDR09\0802A\contract4\CONTRACT4\FINAL-X-SECT-9-21-09\sl-des.ear

SCALE: 1" = 5' Horiz.
1" = 5' Vert.

**SL1**
**CROSS SECTIONS**

# DESIGN STUDY ONLY

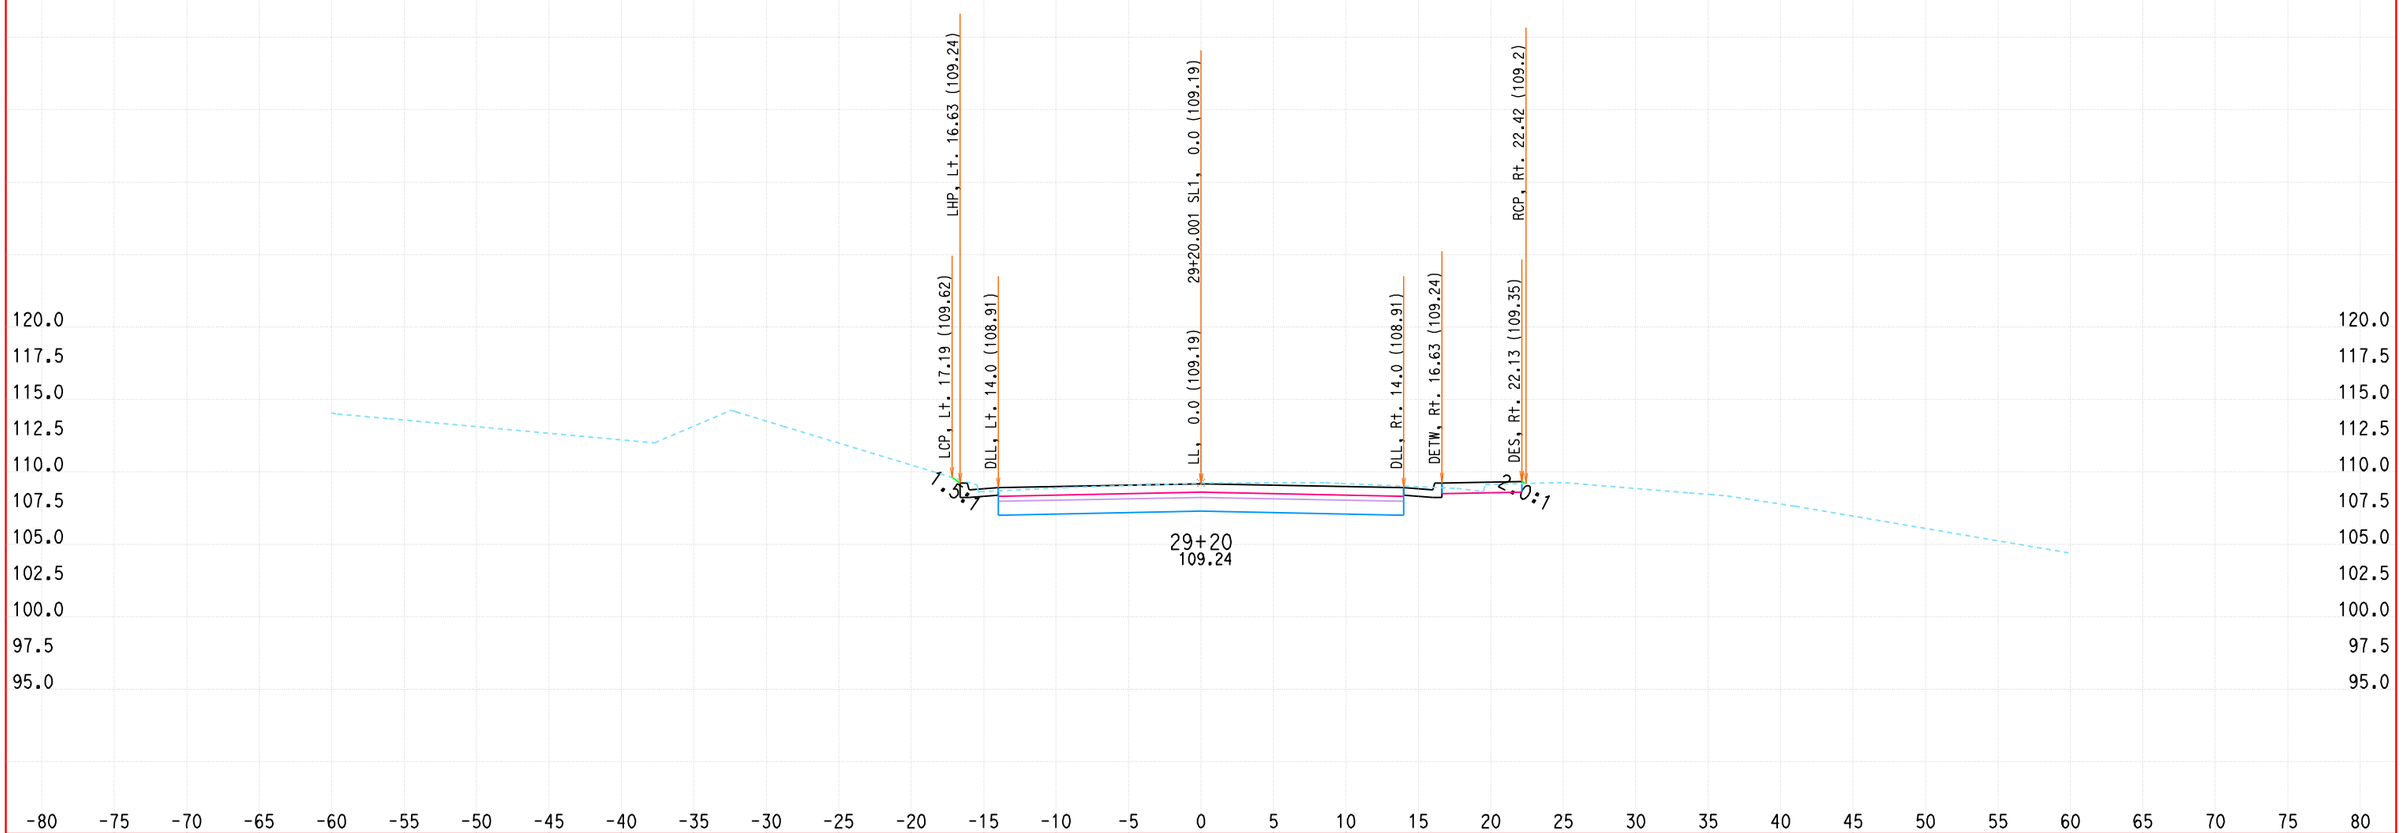


ALL DIMENSIONS ARE US SURVEY FEET

DATE: 1/19/2010

KC Project: 0802A File: D:\DoyleDR09\0802A\contract4\CONTRACT4\FINAL-X-SECT-9-21-09\sl-des.ear

SCALE: 1" = 5' Horiz.
1" = 5' Vert.

**SL1**
**CROSS SECTIONS**

# DESIGN STUDY ONLY

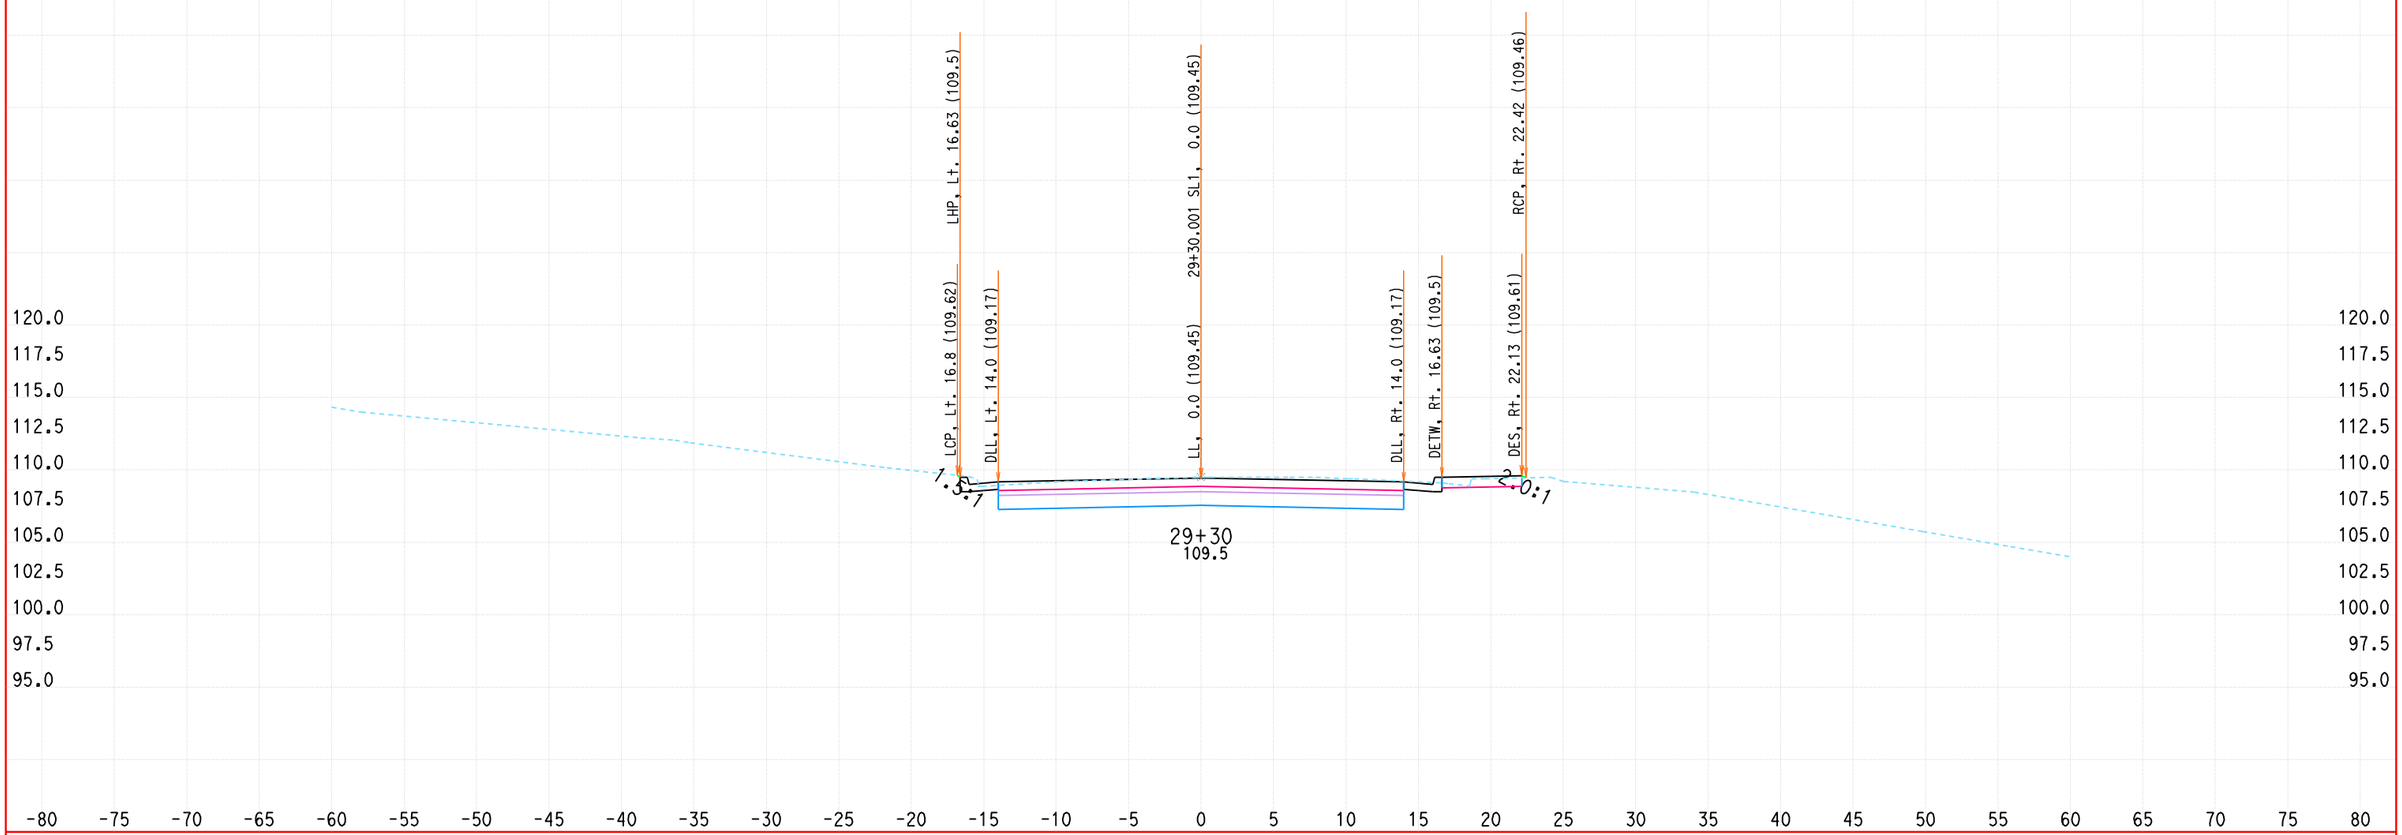


ALL DIMENSIONS ARE US SURVEY FEET

DATE: 1/19/2010

KC Project: 0802A File: D:\DoyleDR09\0802A\contract4\CONTRACT4\FINAL-X-SECT-9-21-09\sl-des.ear

SCALE: 1" = 5' Horiz.
1" = 5' Vert.

**SL1**
**CROSS SECTIONS**

# DESIGN STUDY ONLY

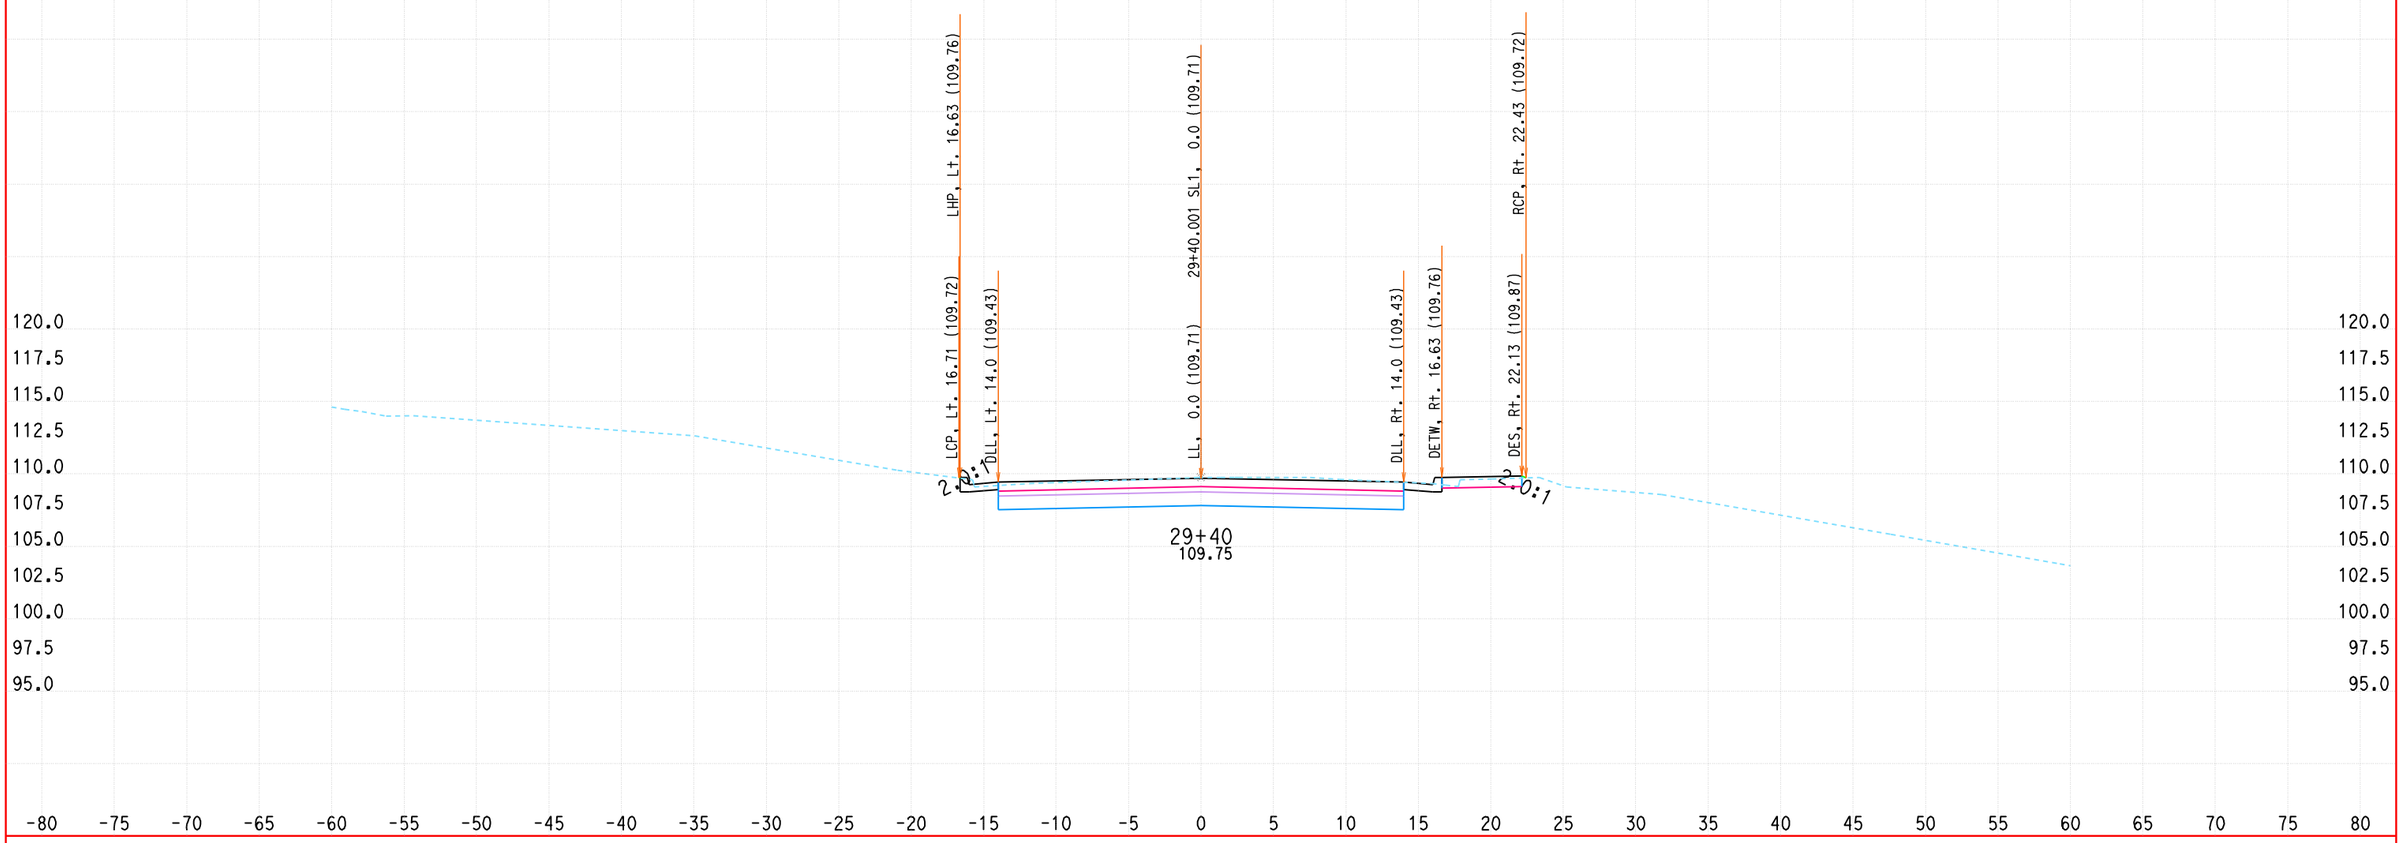


ALL DIMENSIONS ARE US SURVEY FEET

DATE: 1/19/2010

KC Project: 0802A File: D:\DoyleDR09\0802A\contract4\CONTRACT4\FINAL-X-SECT-9-21-09\sl-des.ear

SCALE: 1" = 5' Horiz.
1" = 5' Vert.

**SL1**
**CROSS SECTIONS**

# DESIGN STUDY ONLY

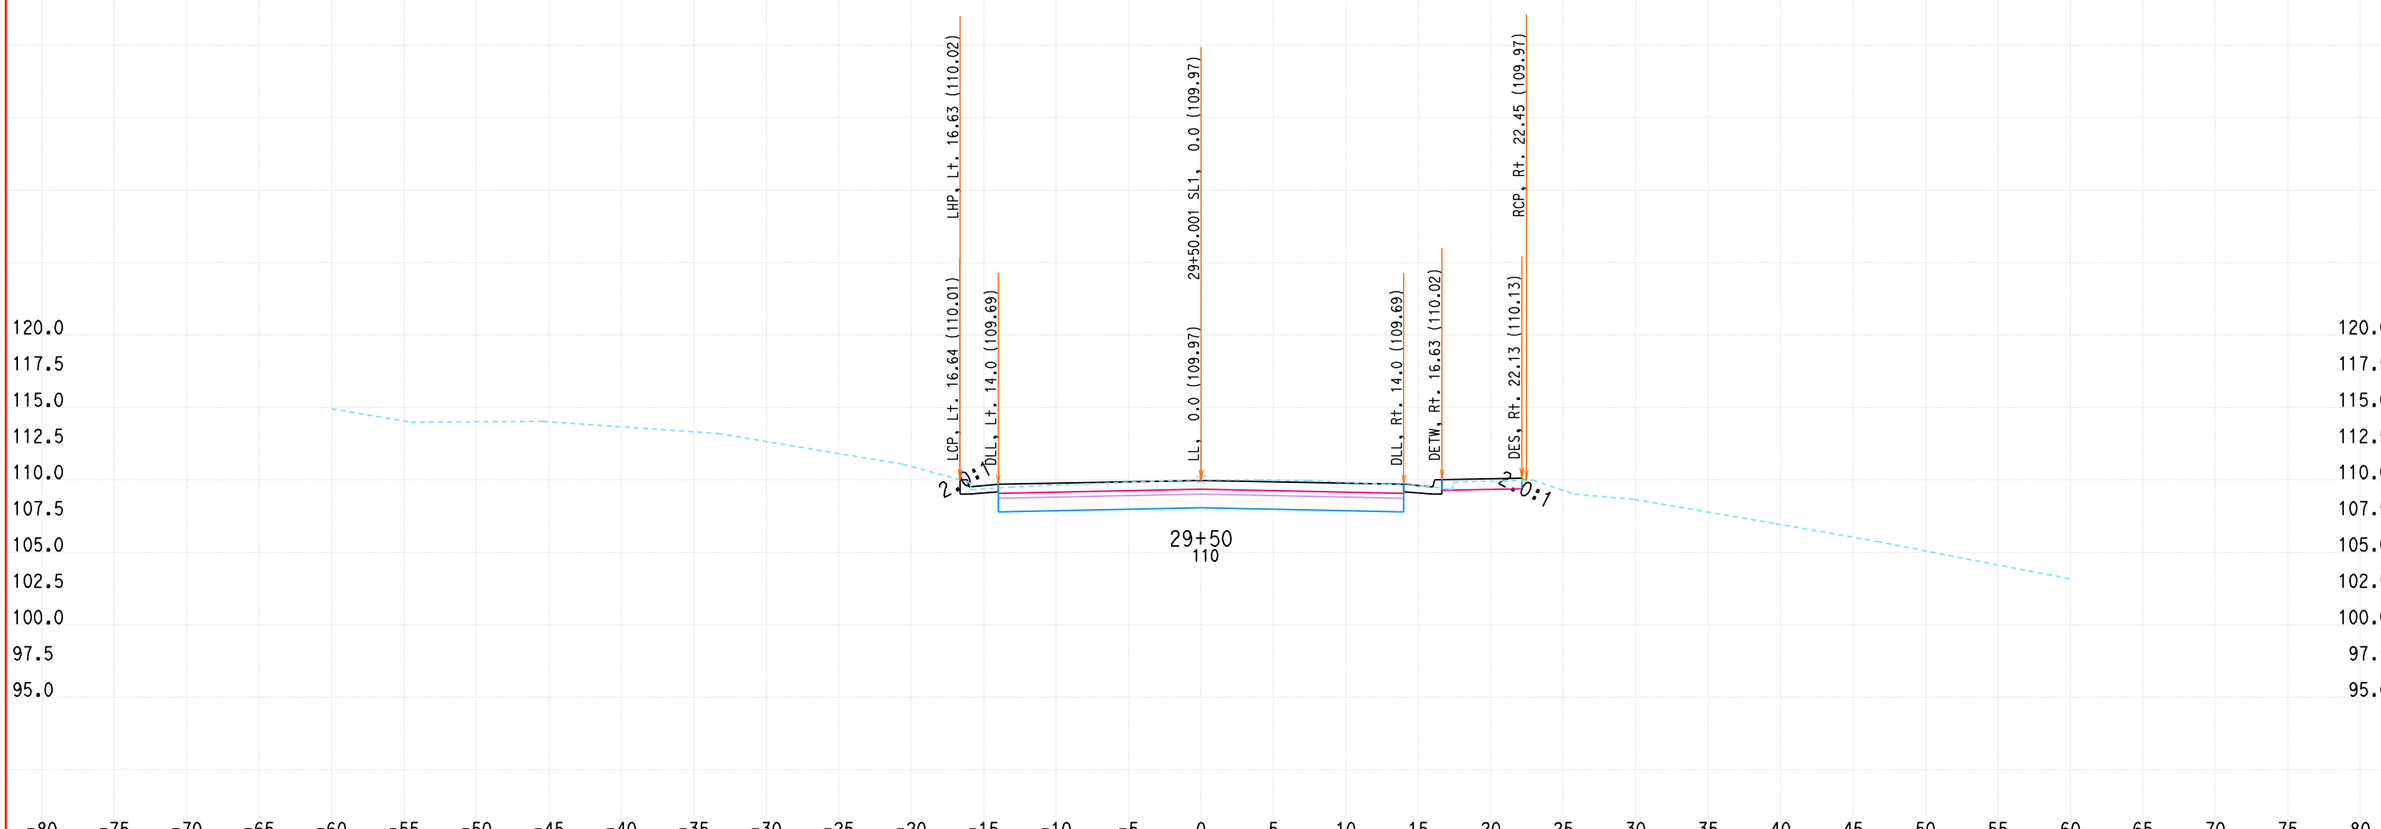


ALL DIMENSIONS ARE US SURVEY FEET

DATE: 1/19/2010

KC Project: 0802A File: D:\DoyleDR09\0802A\contract4\CONTRACT4\FINAL-X-SECT-9-21-09\sl-des.ear

SCALE: 1" = 5' Horiz.
1" = 5' Vert.

**SL1**
**CROSS SECTIONS**

# DESIGN STUDY ONLY

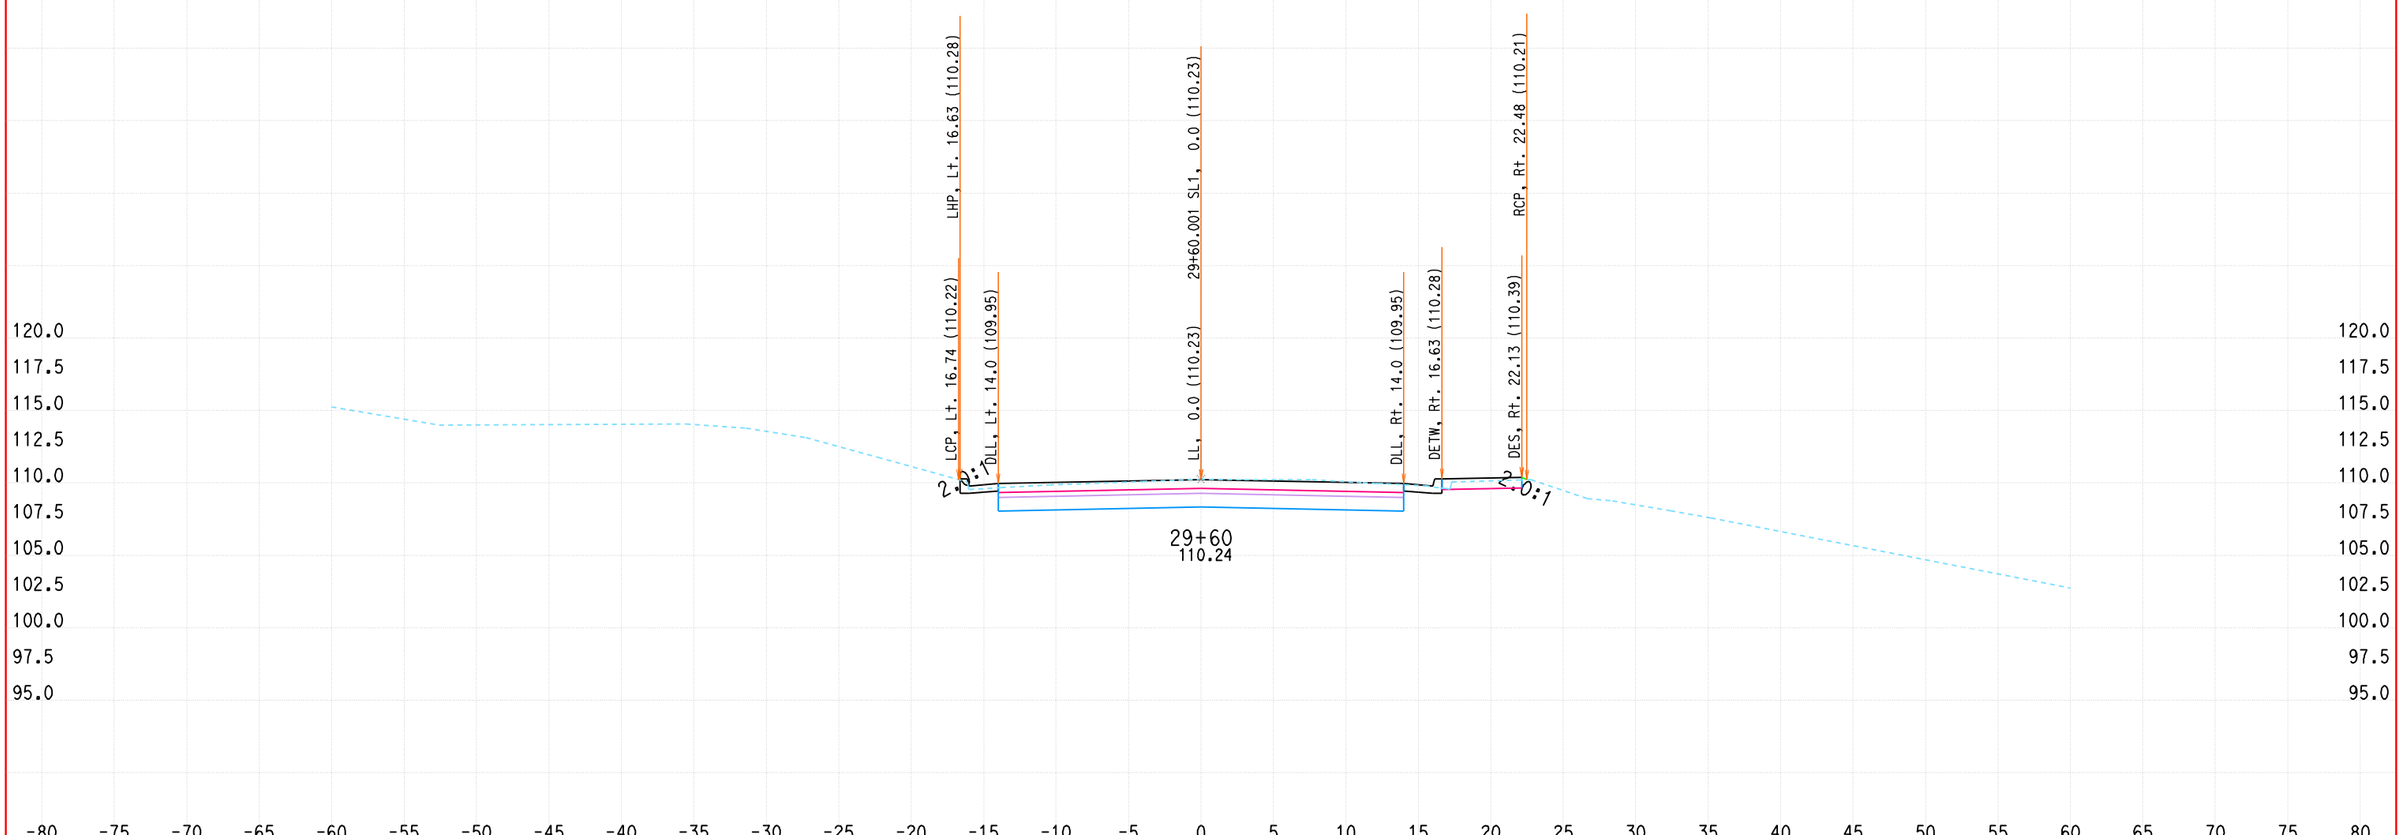


ALL DIMENSIONS ARE US SURVEY FEET

DATE: 1/19/2010

KC Project: 0802A File: D:\DoyleDR09\0802A\contract4\CONTRACT4\FINAL-X-SECT-9-21-09\sl-des.ear

SCALE: 1" = 5' Horiz.
1" = 5' Vert.

**SL1**
**CROSS SECTIONS**

# DESIGN STUDY ONLY

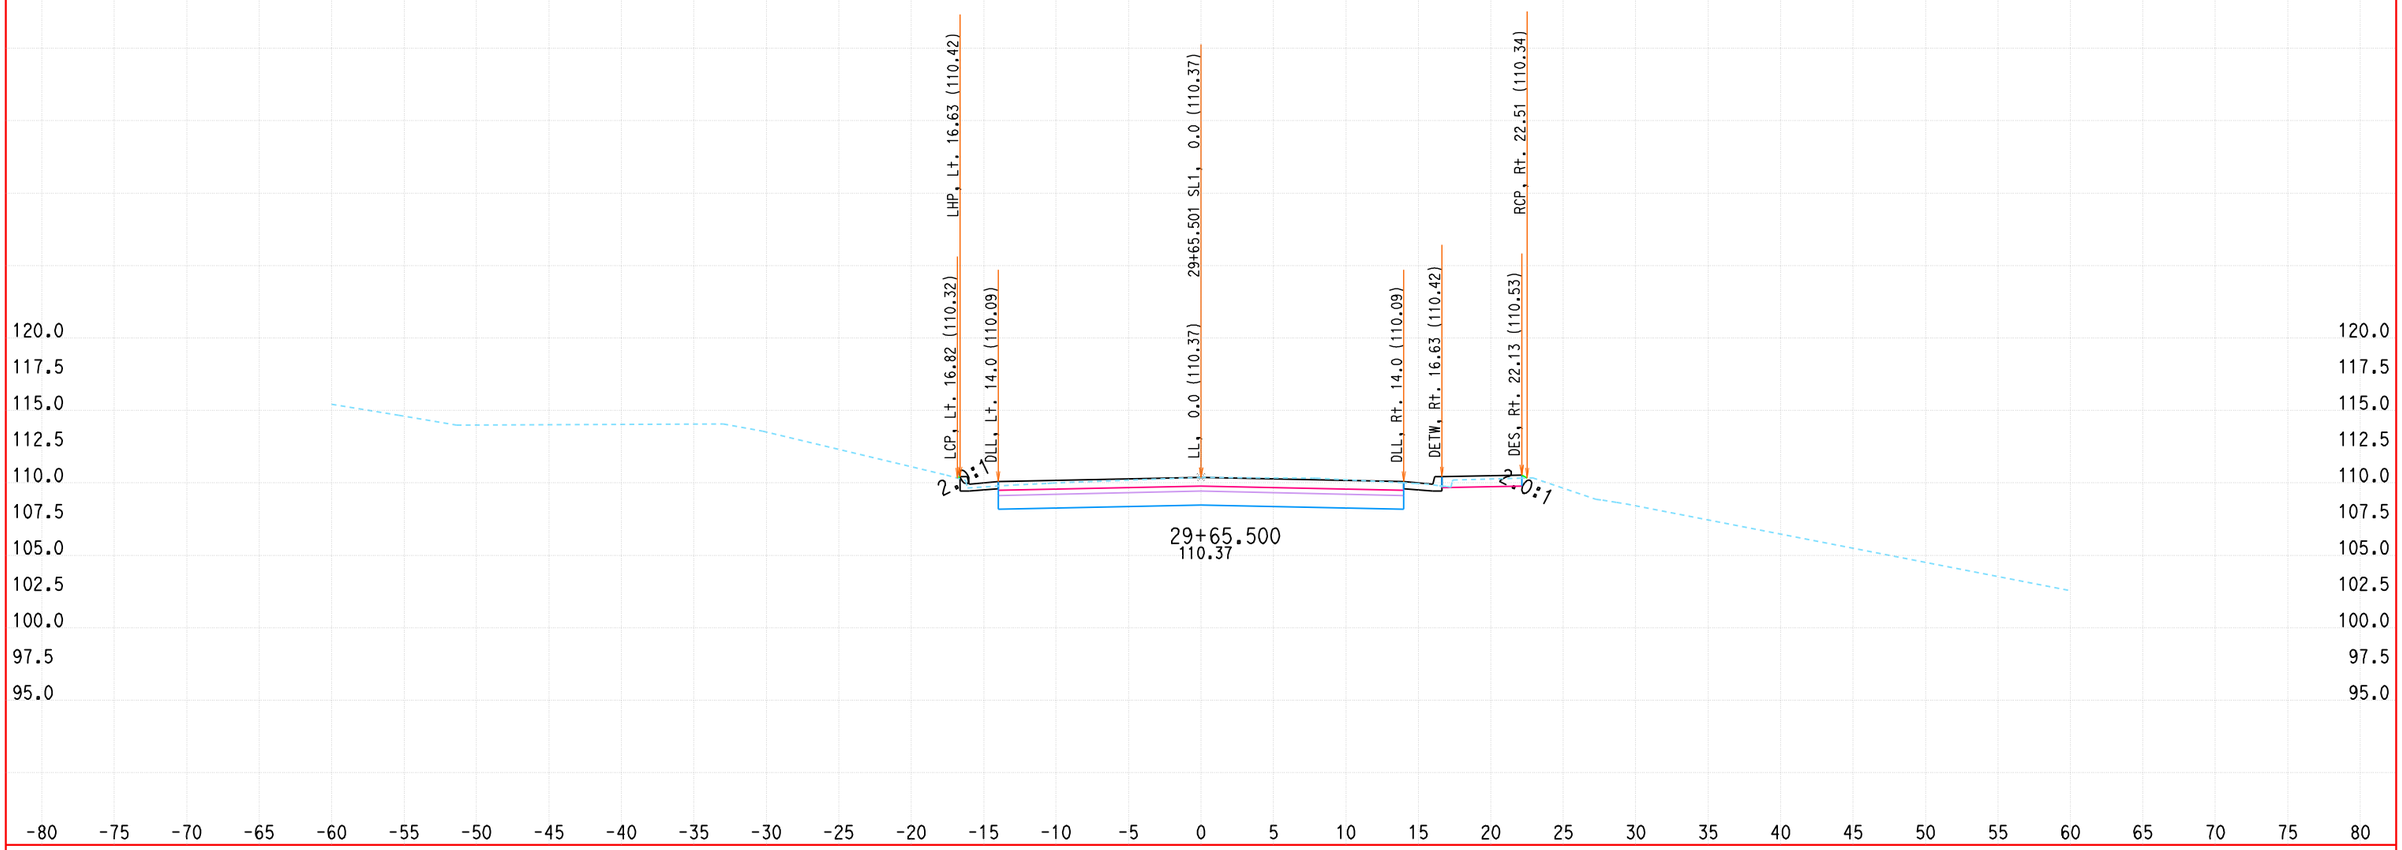


ALL DIMENSIONS ARE US SURVEY FEET

DATE: 1/19/2010

KC Project: 0802A File: D:\DoyleDR09\0802A\contract4\CONTRACT4\FINAL-X-SECT-9-21-09\sl-des.ear

SCALE: 1" = 5' Horiz.
1" = 5' Vert.

**SL1**
**CROSS SECTIONS**

# CONTRACT 4

# CROSS SECTIONS OF SL-LINE

# STA 18+95 TO STA 29+65

# DATE: JAN-19-2010

CONTRACT4 \RE-FILES\CROSS SECTIONES_DGN\SL-LINE18+95TO29+65