DESIGN STUDY ONLY

95+00

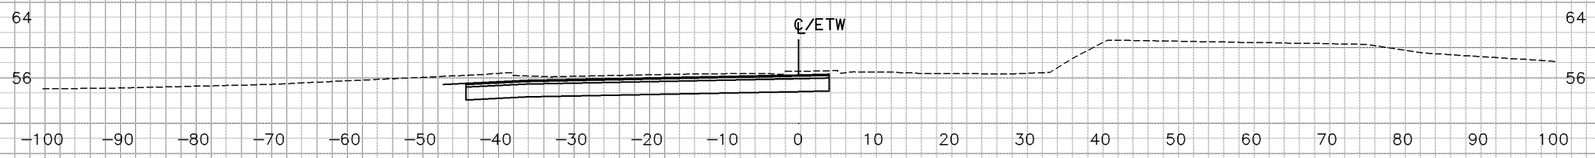

94+68.60

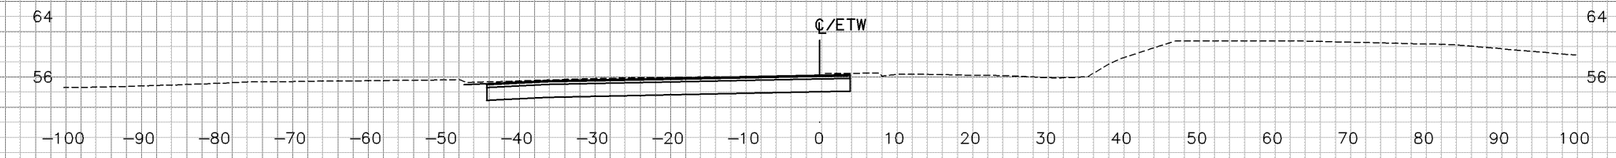

94+57.41

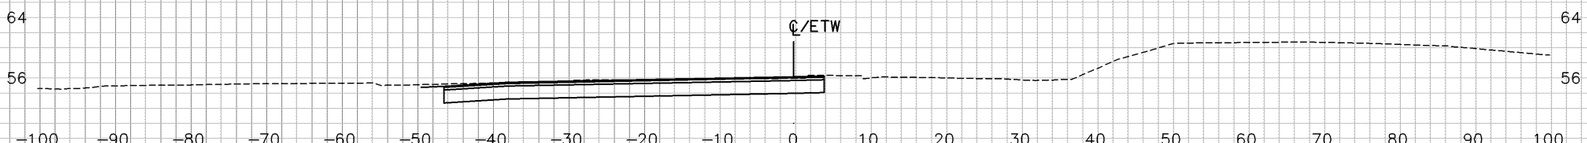

94+50

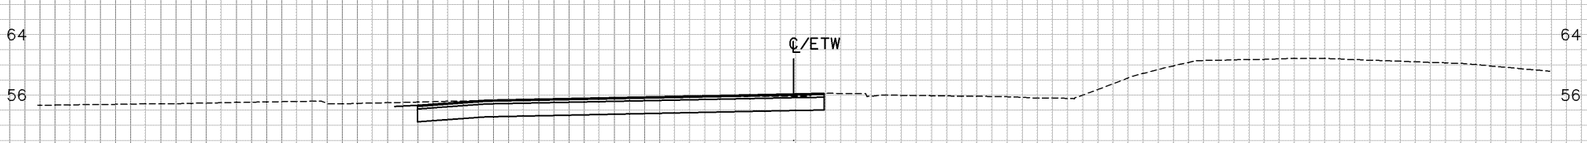

"SL2" LINE

SHEET 1 OF 20

CROSS SECTIONS

SCALE: 1"=10'

DIST	COUNTY	ROUTE	POST MILE TOTAL PROJECT
04	CC	4	25.6/26.6

TEMPLATE
AC
PLOTTED BY
CHECKED BY
PLANIMETERED BY
FIELD BOOK NO

GROUND
AC
PLOTTED BY
CHECKED BY
INKED BY
SURVEYED BY

DATE 5/28/10
DATE
DATE
DATE

DATE 5/28/10
DATE
DATE
DATE

DESIGN STUDY ONLY

95+57.50

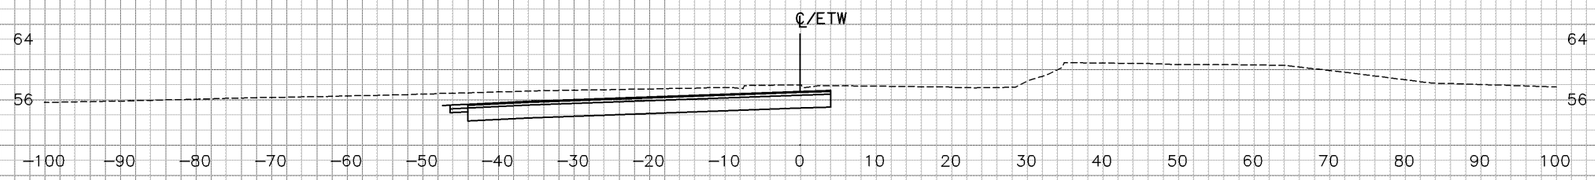

95+53.61

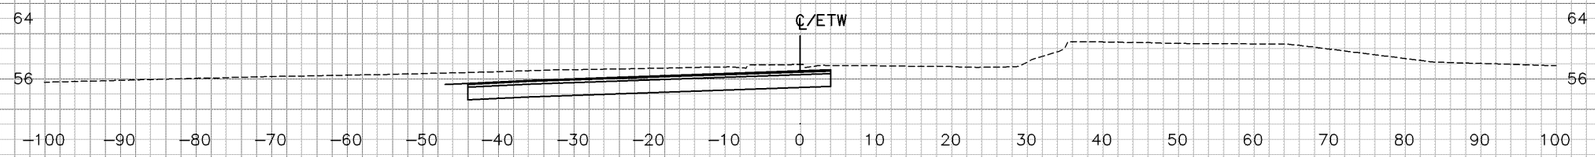

95+50

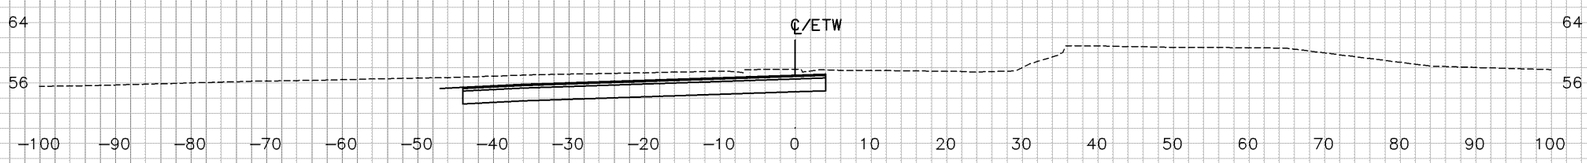

95+17.22

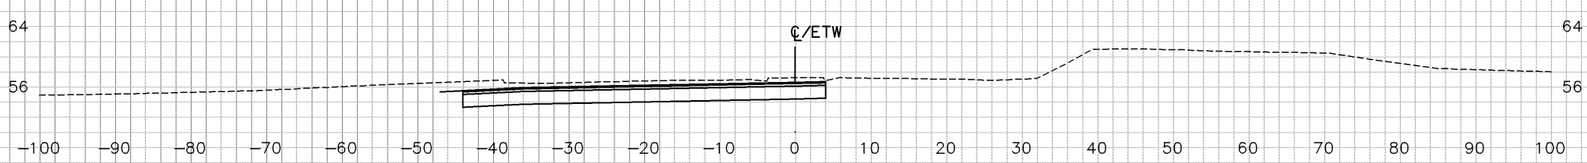

"SL2" LINE

SHEET 2 OF 20

CROSS SECTIONS

SCALE: 1"=10'

DIST	COUNTY	ROUTE	POST MILE TOTAL PROJECT
04	CC	4	25.6/26.6

TEMPLATE
AC
PLOTTED BY
CHECKED BY
PLANIMETERED BY
FIELD BOOK NO

GROUND
AC
PLOTTED BY
CHECKED BY
INKED BY
SURVEYED BY

DATE 5/28/10
DATE
DATE
DATE

DATE 5/28/10
DATE
DATE
DATE

DESIGN STUDY ONLY

96+00

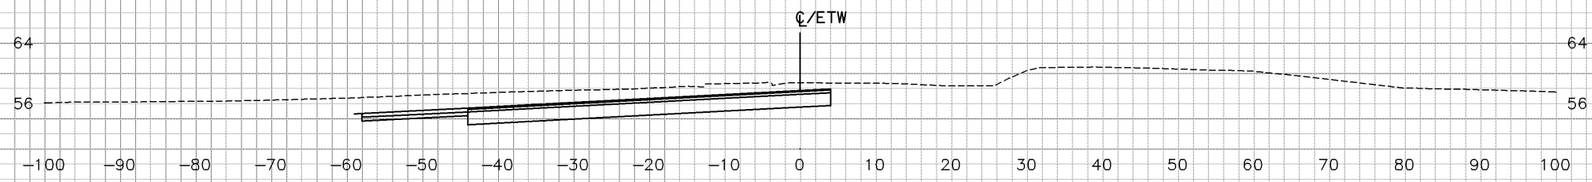

95+92.22

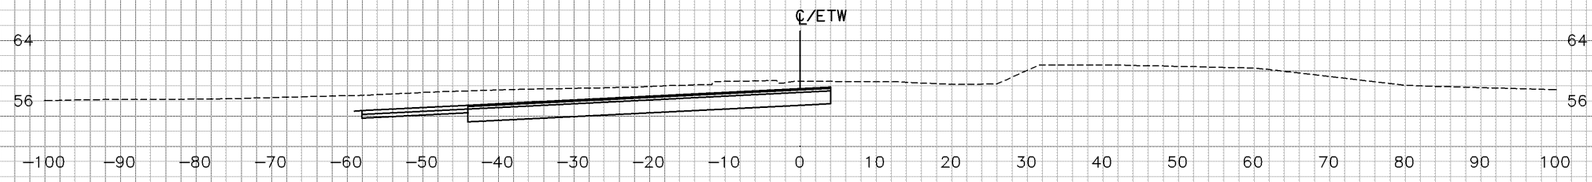

95+77.50

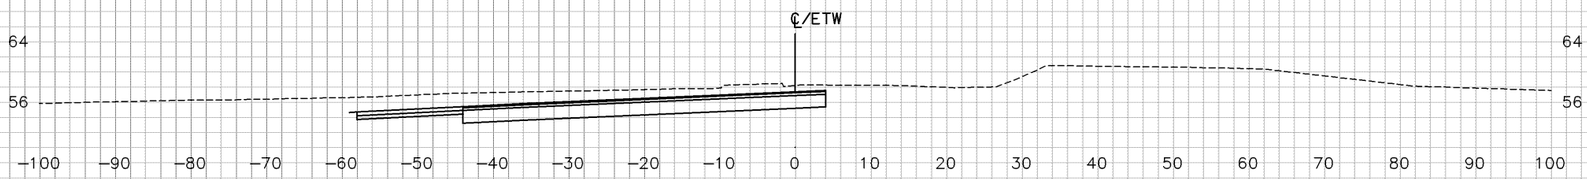

95+76.95

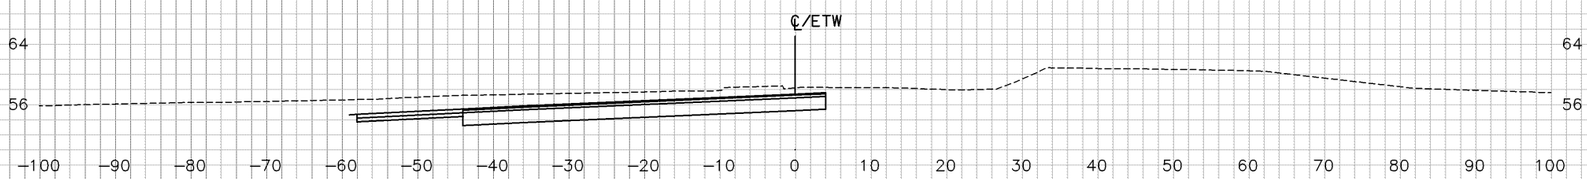

"SL2" LINE

SHEET 3 OF 20

CROSS SECTIONS

SCALE: 1"=10'

DIST	COUNTY	ROUTE	POST MILE TOTAL PROJECT
04	CC	4	25.6/26.6

DATE 5/28/10
DATE
DATE
DATE

TEMPLATE
AC

PLOTTED BY
CHECKED BY
PLANIMETERED BY
FIELD BOOK NO

GROUND
AC

DATE 5/28/10
DATE
DATE
DATE

PLOTTED BY
CHECKED BY
INKED BY
SURVEYED BY

DESIGN STUDY ONLY

96+46.39

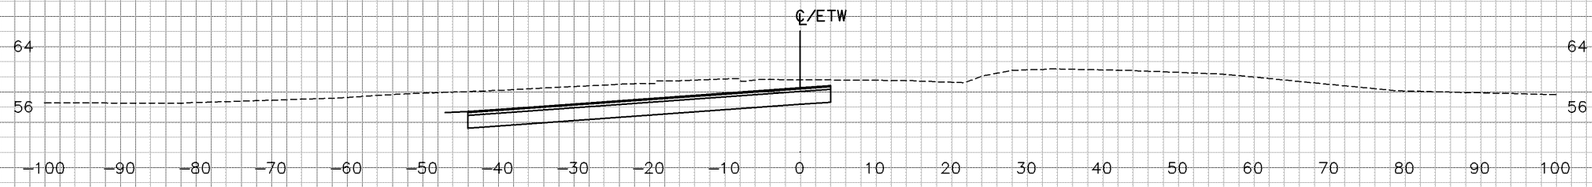

96+42.50

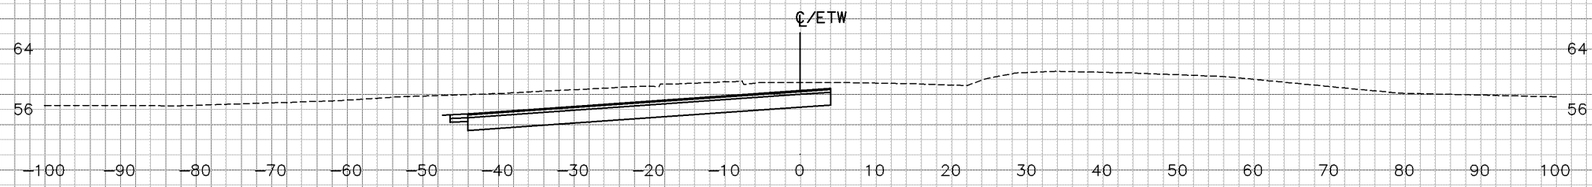

96+23.05

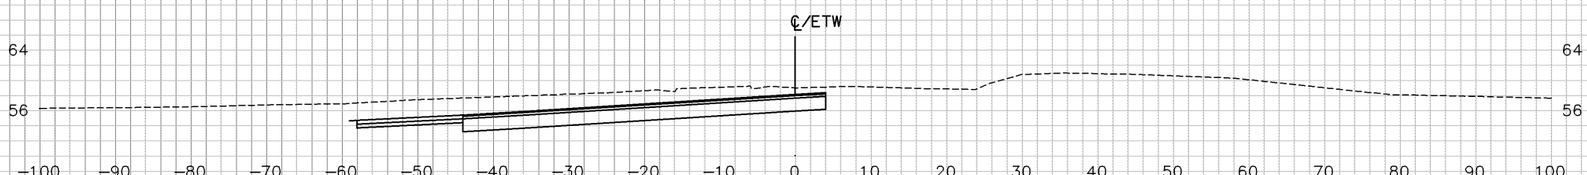

96+22.50

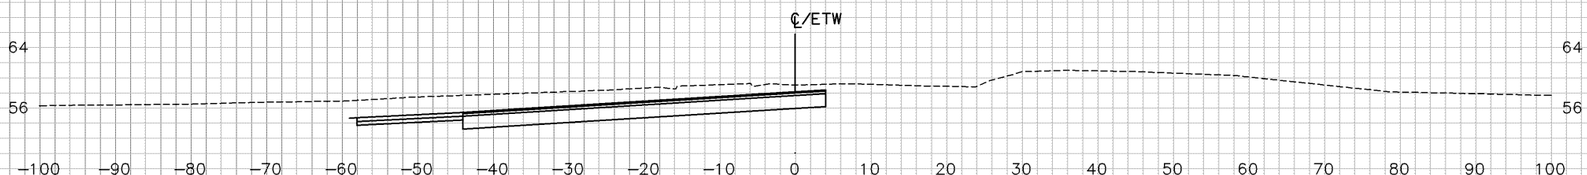

"SL2" LINE

SHEET 4 OF 20

CROSS SECTIONS

SCALE: 1"=10'

DIST	COUNTY	ROUTE	POST MILE TOTAL PROJECT
04	CC	4	25.6/26.6

TEMPLATE AC

PLOTTED BY
CHECKED BY
PLANIMETERED BY
FIELD BOOK NO

GROUND AC DATE 5/28/10

DATE
DATE
DATE

PLOTTED BY
CHECKED BY
INKED BY
SURVEYED BY

DESIGN STUDY ONLY

96+89.11

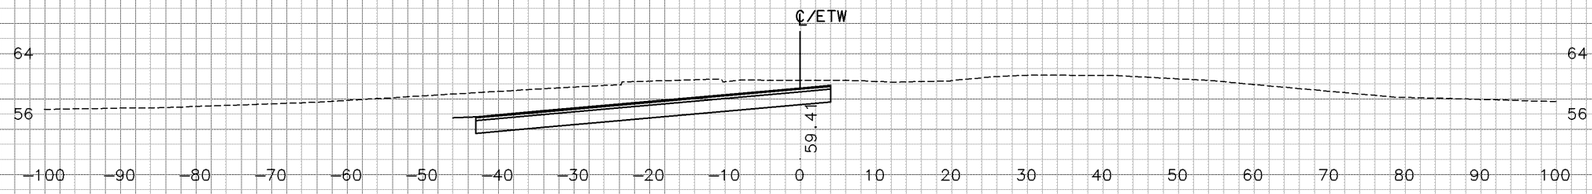

96+80

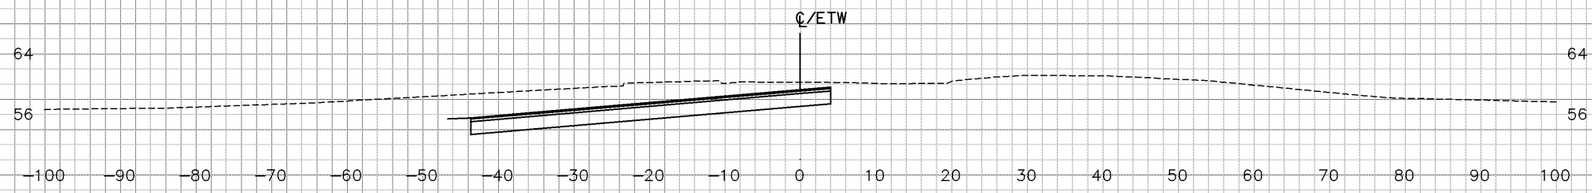

96+67.22

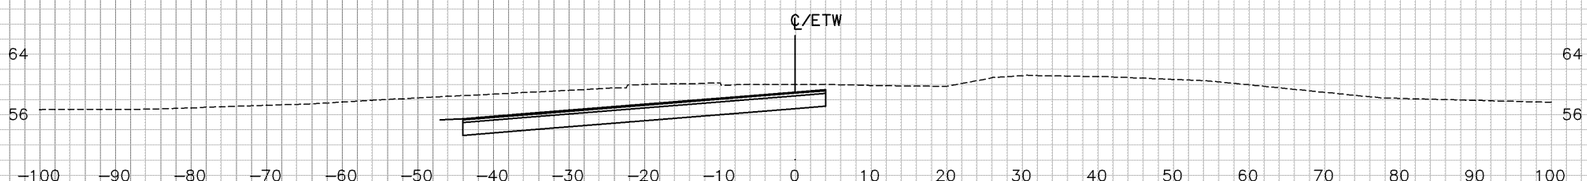

96+50

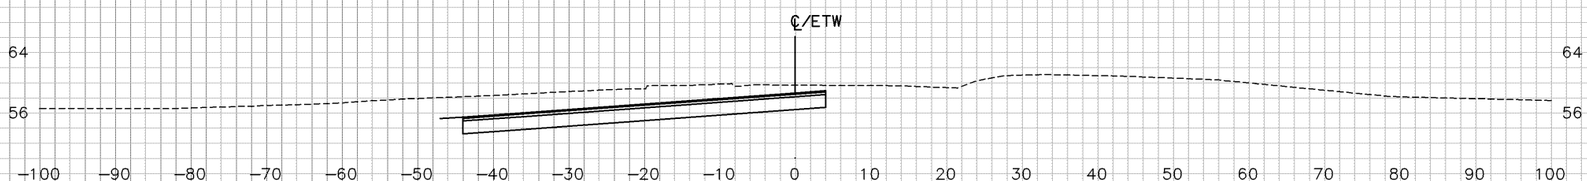

"SL2" LINE

SHEET 5 OF 20

CROSS SECTIONS

SCALE: 1"=10'

DIST	COUNTY	ROUTE	POST MILE TOTAL PROJECT
04	CC	4	25.6/26.6

TEMPLATE AC

PLOTTED BY
CHECKED BY
PLANIMETERED BY
FIELD BOOK NO

GROUND AC DATE 5/28/10

DATE
DATE
DATE

PLOTTED BY
CHECKED BY
INKED BY
SURVEYED BY

DESIGN STUDY ONLY

97+50

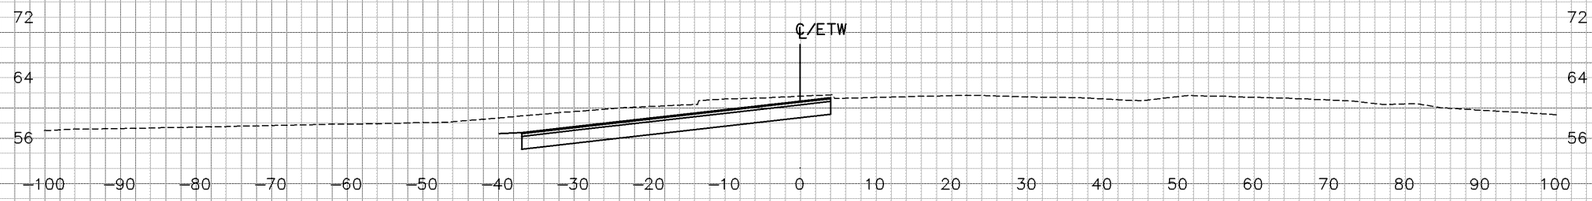

97+40

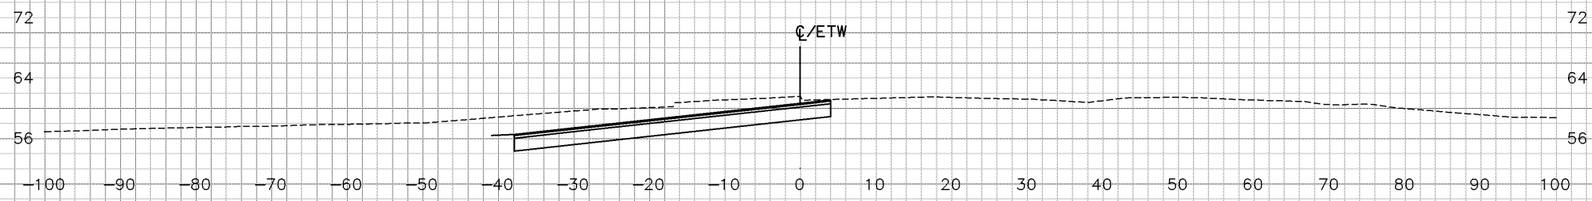

97+20

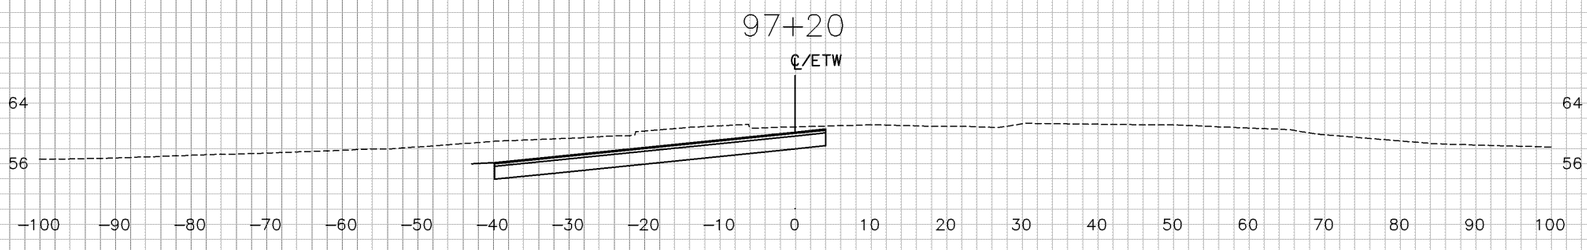

97+00

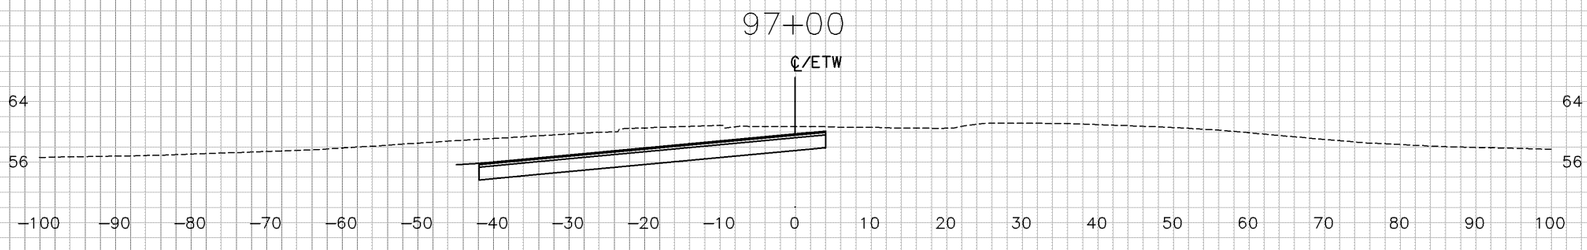

"SL2" LINE

SHEET 6 OF 20

CROSS SECTIONS

SCALE: 1"=10'

DIST	COUNTY	ROUTE	POST MILE TOTAL PROJECT
04	CC	4	25.6/26.6

TEMPLATE AC

PLOTTED BY
CHECKED BY
PLANIMETERED BY
FIELD BOOK NO

GROUND AC DATE 5/28/10
DATE
DATE
DATE

PLOTTED BY
CHECKED BY
INKED BY
SURVEYED BY

DATE 5/28/10
DATE
DATE
DATE

DESIGN STUDY ONLY

98+00

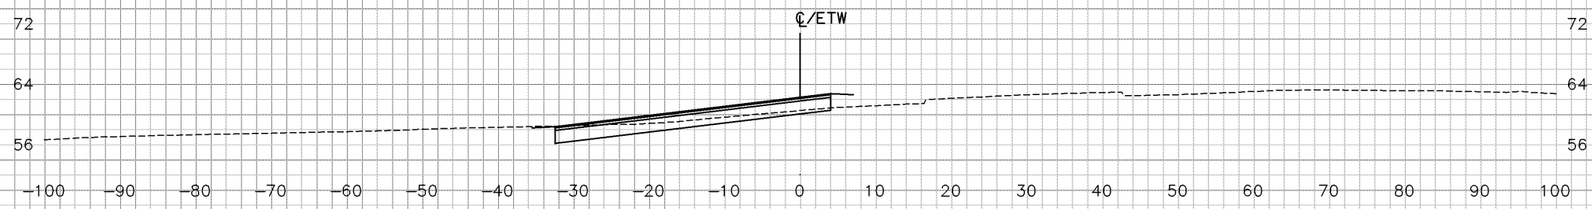

97+80

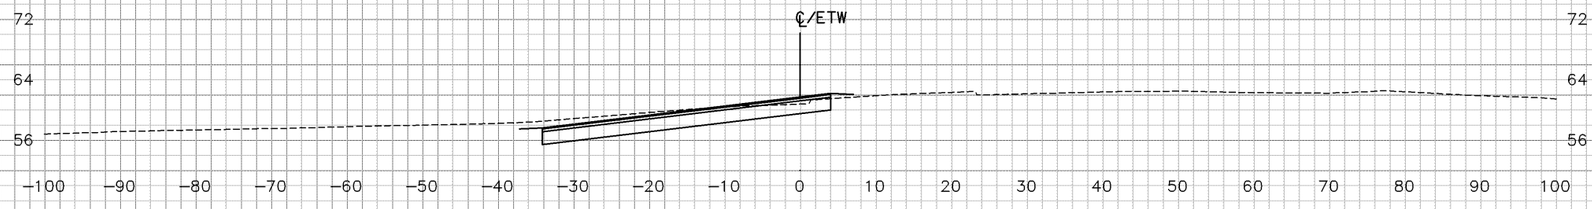

97+67.22

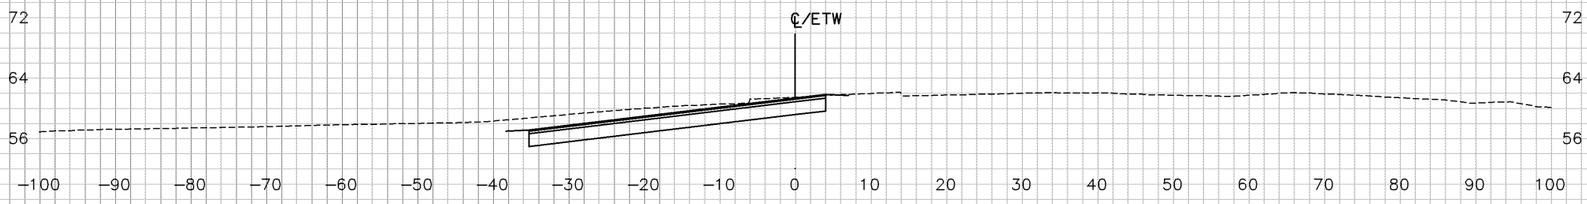

97+60

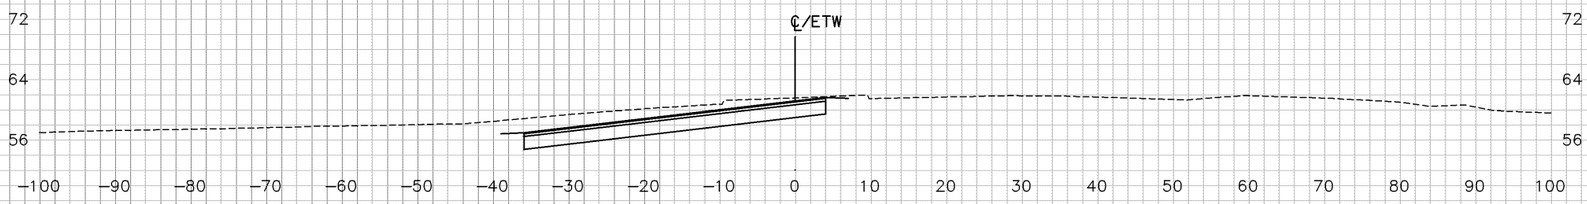

"SL2" LINE

SHEET 7 OF 20

CROSS SECTIONS

SCALE: 1"=10'

DIST	COUNTY	ROUTE	POST MILE TOTAL PROJECT
04	CC	4	25.6/26.6

TEMPLATE AC

PLOTTED BY
CHECKED BY
PLANIMETERED BY
FIELD BOOK NO

GROUND AC DATE 5/28/10

DATE
DATE
DATE

PLOTTED BY
CHECKED BY
INKED BY
SURVEYED BY

DESIGN STUDY ONLY

98+60

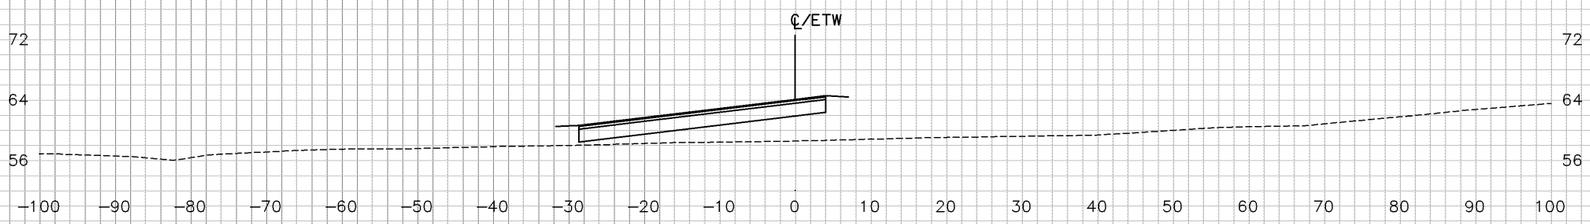

98+40

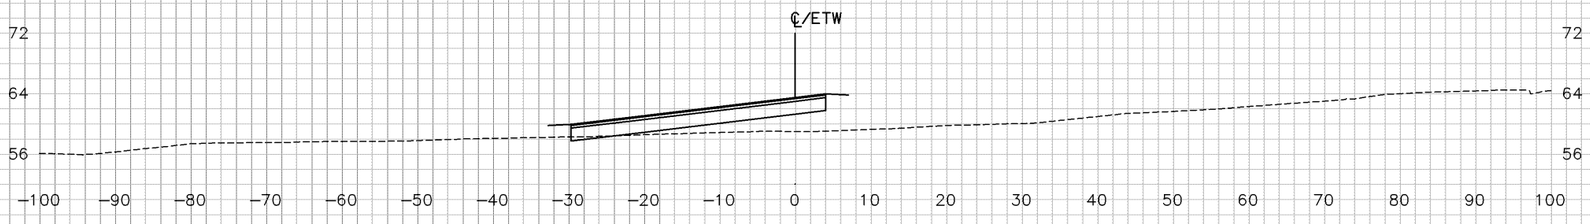

98+20

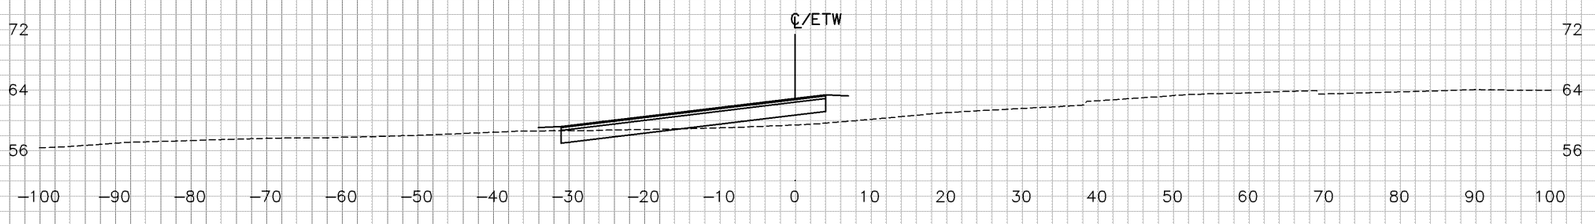

98+11.82

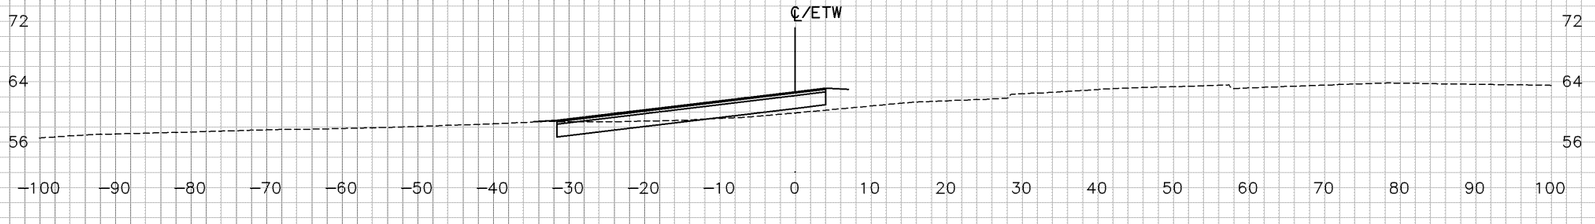

"SL2" LINE

SHEET 8 OF 20

CROSS SECTIONS

SCALE: 1"=10'

DIST	COUNTY	ROUTE	POST MILE TOTAL PROJECT
04	CC	4	25.6/26.6

DATE 5/28/10
DATE
DATE
DATE

TEMPLATE AC
PLOTTED BY
CHECKED BY
PLANIMETERED BY
FIELD BOOK NO

GROUND AC DATE 5/28/10
DATE
DATE
DATE

PLOTTED BY
CHECKED BY
INKED BY
SURVEYED BY

DESIGN STUDY ONLY

99+40

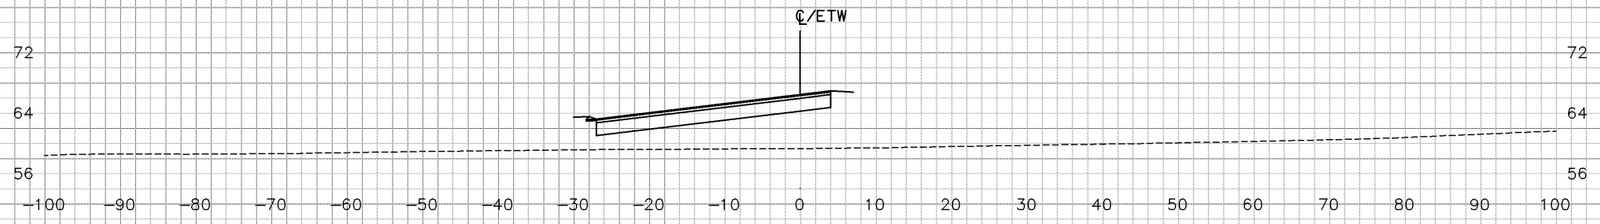

99+20

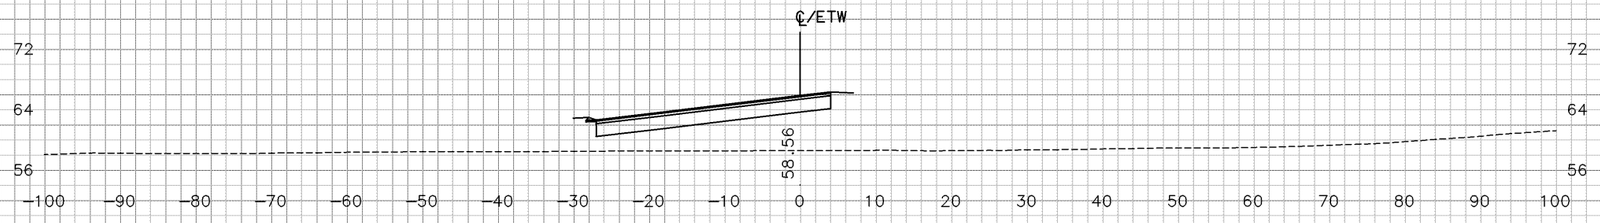

99+00

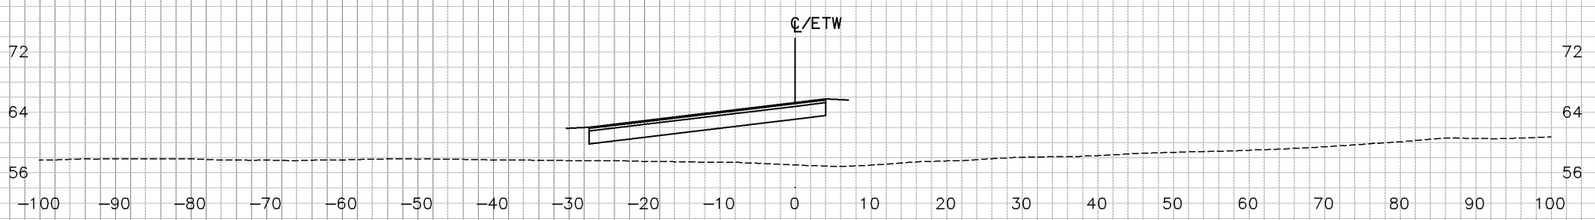

98+80

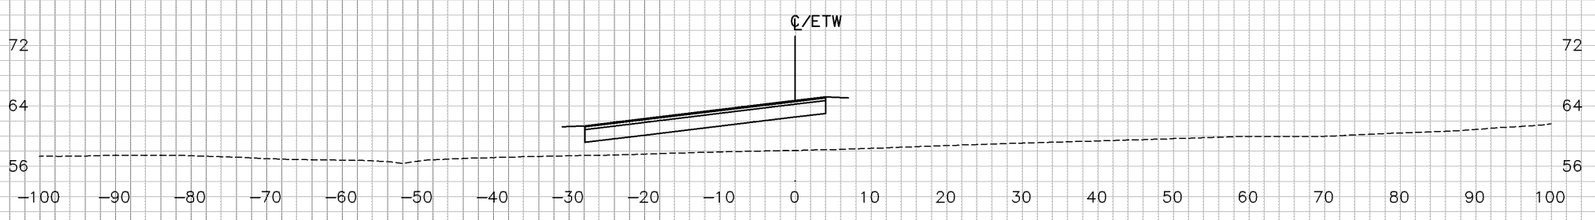

"SL2" LINE

SHEET 9 OF 20

CROSS SECTIONS

SCALE: 1"=10'

DIST	COUNTY	ROUTE	POST MILE TOTAL PROJECT
04	CC	4	25.6/26.6

TEMPLATE AC
PLOTTED BY
CHECKED BY
PLANIMETERED BY
FIELD BOOK NO

DATE 5/28/10
DATE
DATE
DATE

GROUND AC
PLOTTED BY
CHECKED BY
INKED BY
SURVEYED BY

DATE 5/28/10
DATE
DATE
DATE

DESIGN STUDY ONLY

100+00

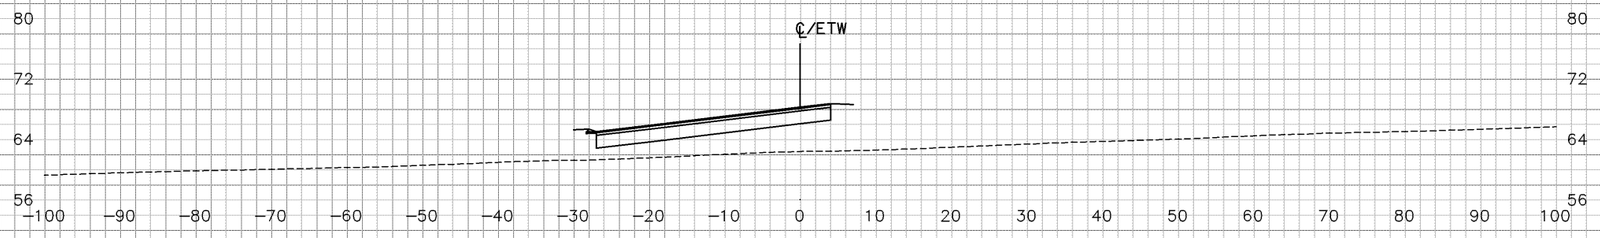

99+80

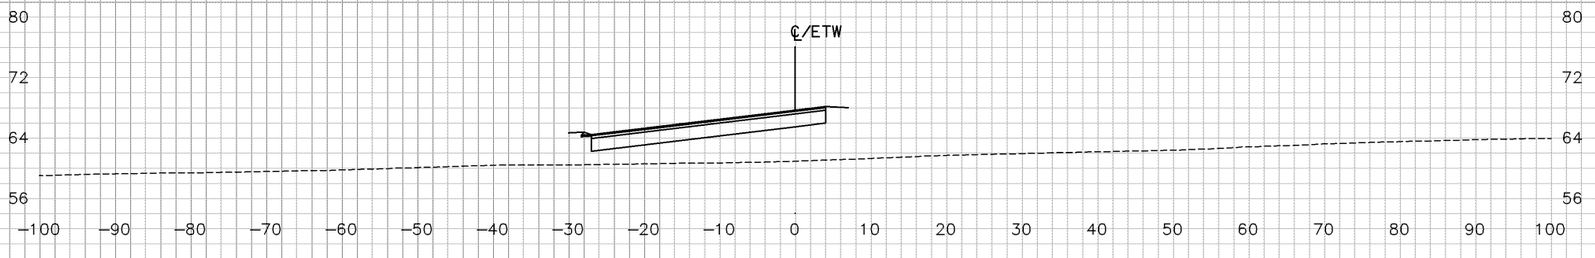

99+60

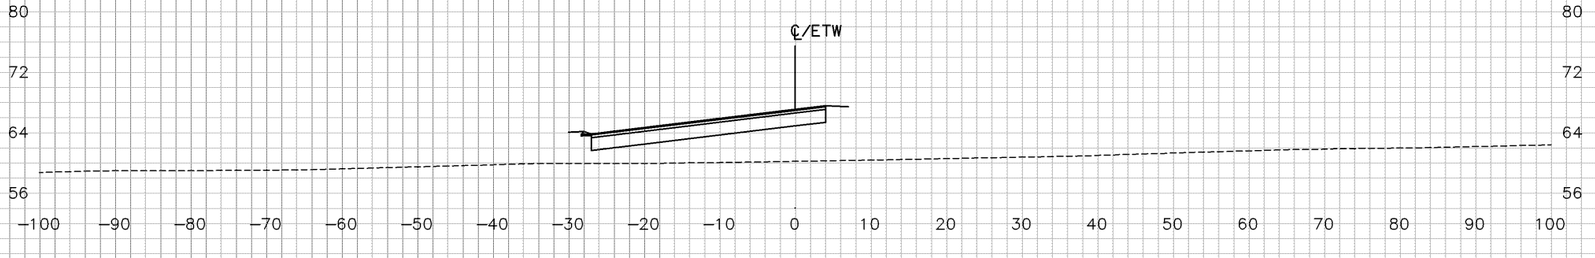

"SL2" LINE

SHEET 10 OF 20

CROSS SECTIONS

SCALE: 1"=10'

DIST	COUNTY	ROUTE	POST MILE TOTAL PROJECT
04	CC	4	25.6/26.6

PLOTTED BY _____ DATE 5/28/10
CHECKED BY _____ DATE _____
INKED BY _____ DATE _____
SURVEYED BY _____ DATE _____

GROUND
AC _____

PLOTTED BY _____ DATE 5/28/10
CHECKED BY _____ DATE _____
PLANIMETERED BY _____ DATE _____
FIELD BOOK NO _____ DATE _____

TEMPLATE
AC _____

DESIGN STUDY ONLY

100+60

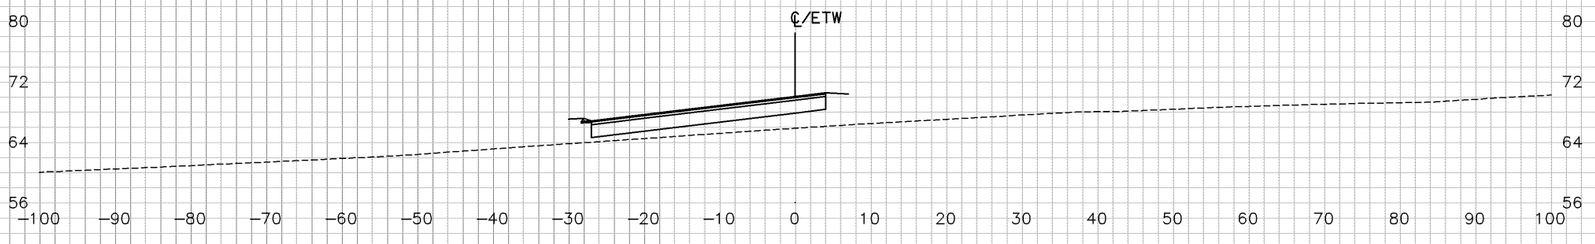

100+40

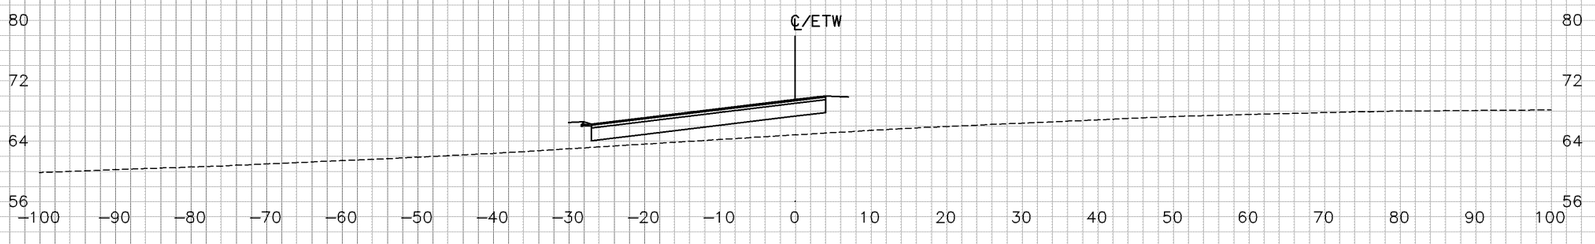

100+20

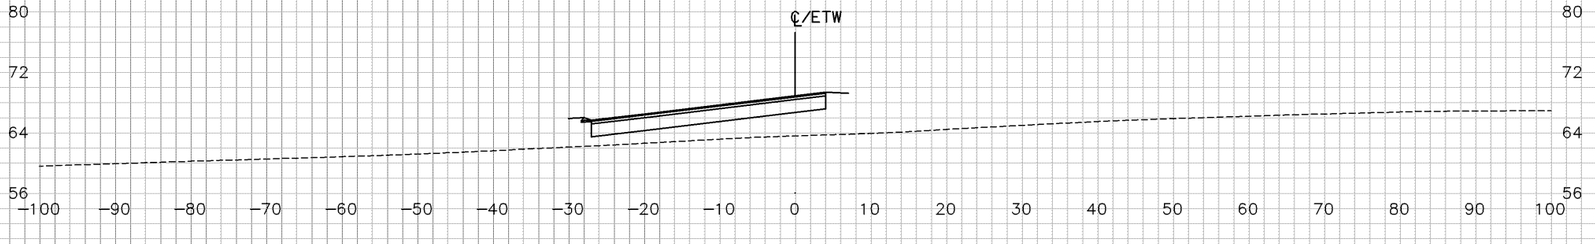

"SL2" LINE

SHEET 11 OF 20

CROSS SECTIONS

SCALE: 1"=10'

DIST	COUNTY	ROUTE	POST MILE TOTAL PROJECT
04	CC	4	25.6/26.6

TEMPLATE
AC
DATE
DATE
DATE
DATE

PLOTTED BY
CHECKED BY
PLANIMETERED BY
FIELD BOOK NO

GROUND
AC
DATE 5/28/10
DATE
DATE
DATE

PLOTTED BY
CHECKED BY
INKED BY
SURVEYED BY

DESIGN STUDY ONLY

100+87.92

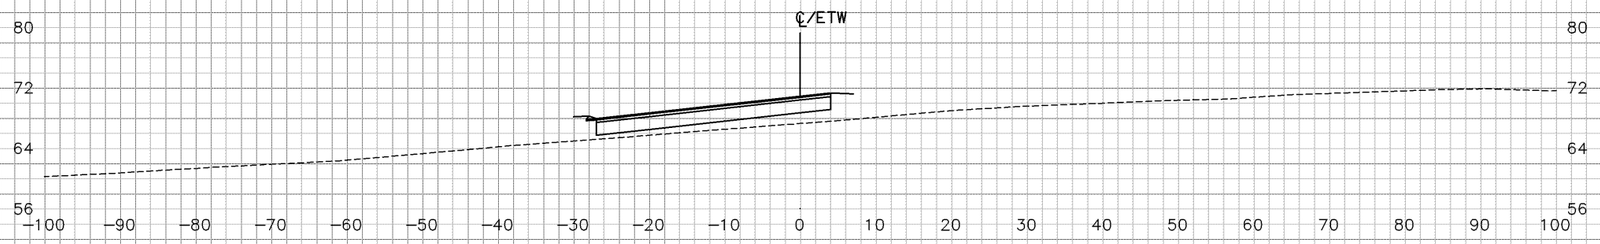

100+80

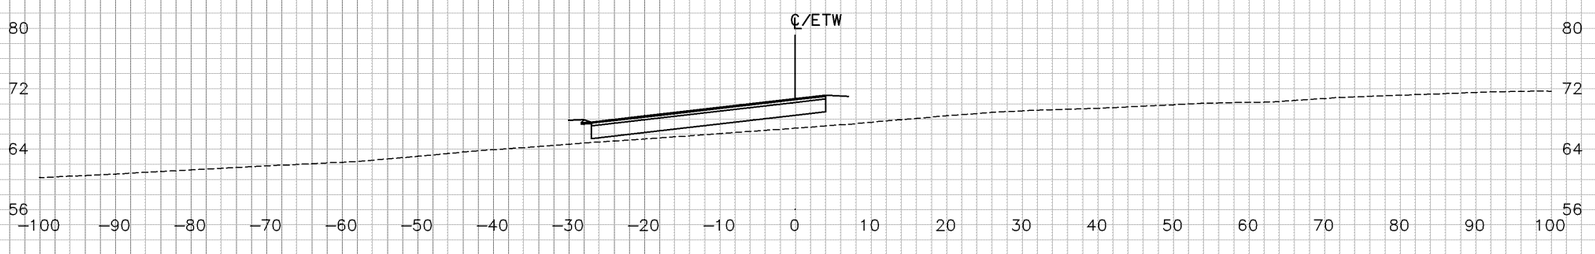

100+69.88

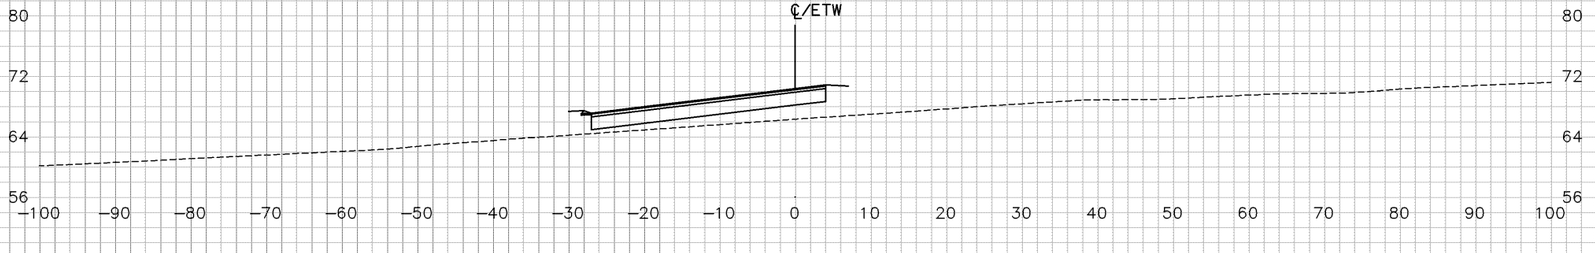

"SL2" LINE

SHEET 12 OF 20

CROSS SECTIONS

SCALE: 1"=10'

DIST	COUNTY	ROUTE	POST MILE TOTAL PROJECT
04	CC	4	25.6/26.6

GROUND
AC
PLOTTED BY
CHECKED BY
INKED BY
SURVEYED BY
DATE 5/28/10
DATE
DATE
DATE

TEMPLATE
AC
PLOTTED BY
CHECKED BY
PLANIMETERED BY
FIELD BOOK NO
DATE 5/28/10
DATE
DATE
DATE

DESIGN STUDY ONLY

101+40

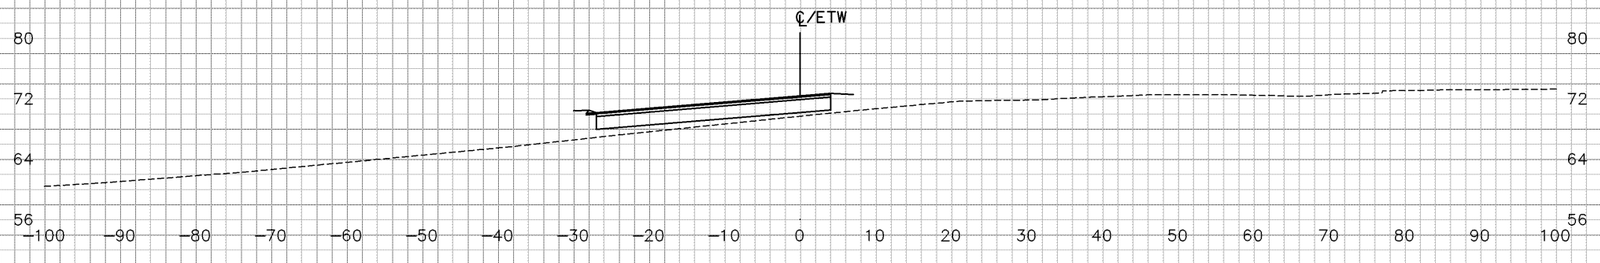

101+20

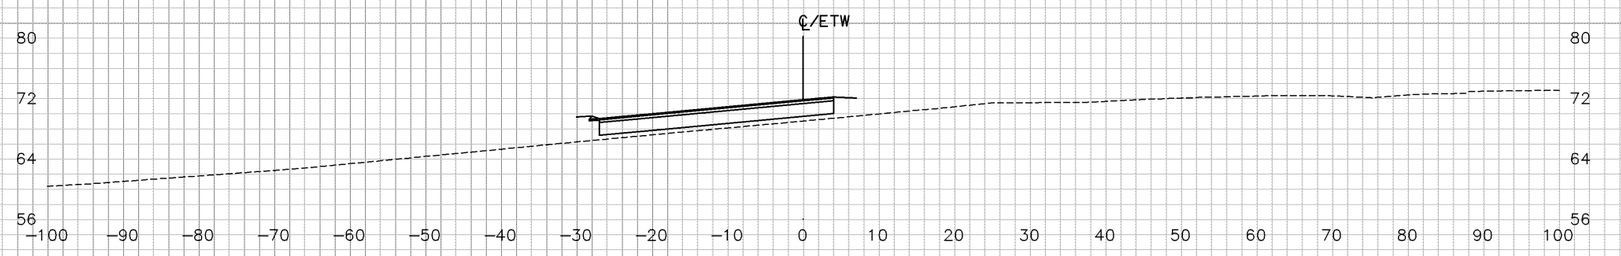

101+00

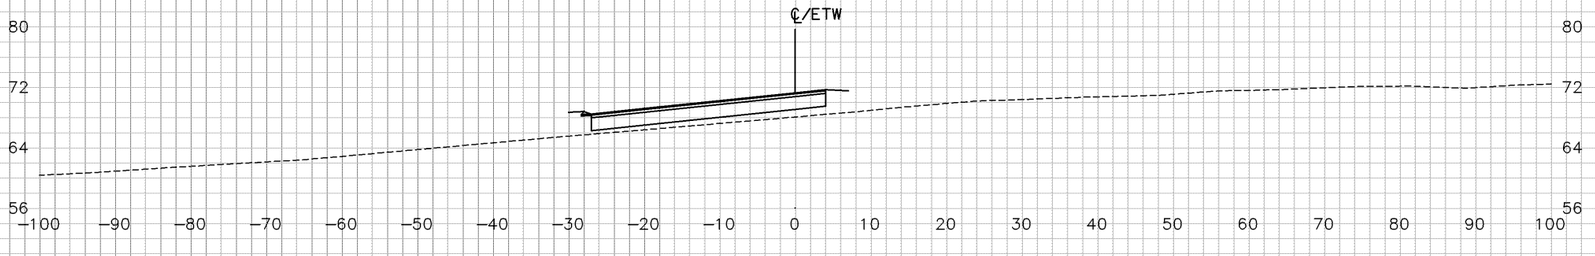

"SL2" LINE

SHEET 13 OF 20

CROSS SECTIONS

SCALE: 1"=10'

DIST	COUNTY	ROUTE	POST MILE TOTAL PROJECT
04	CC	4	25.6/26.6

GROUND
AC
DATE 5/28/10
PLOTTED BY
CHECKED BY
INKED BY
SURVEYED BY

TEMPLATE
AC
DATE 5/28/10
PLOTTED BY
CHECKED BY
PLANIMETERED BY
FIELD BOOK NO

DESIGN STUDY ONLY

102+00

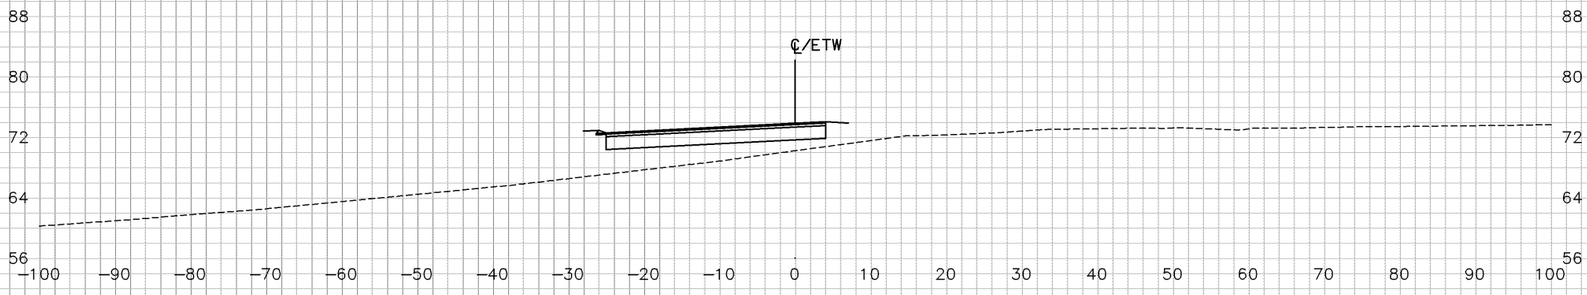

101+69.88

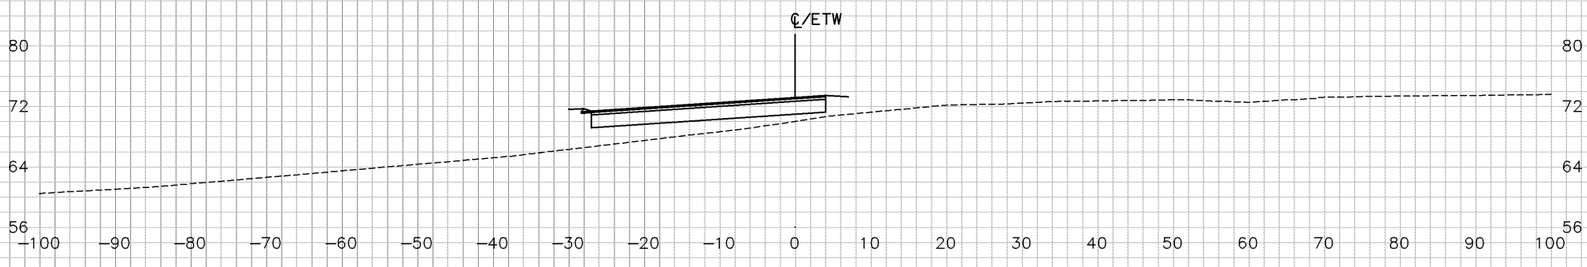

101+60

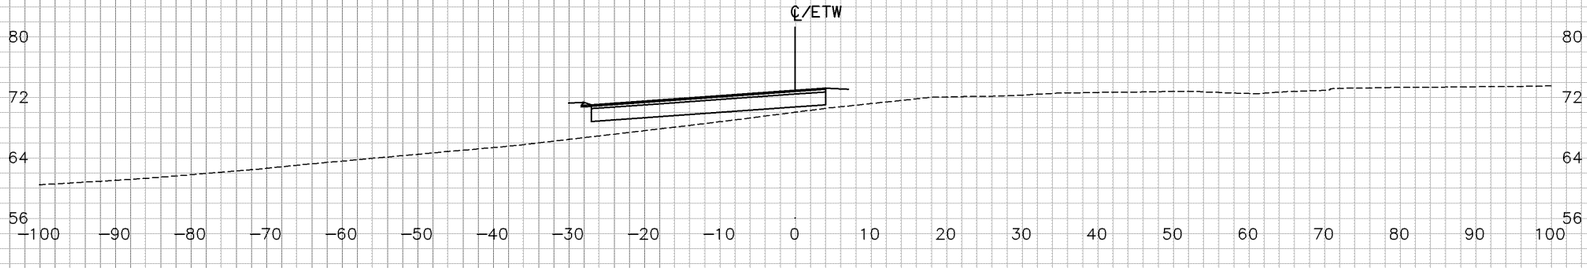

"SL2" LINE

SHEET 14 OF 20

CROSS SECTIONS

SCALE: 1"=10'

DIST	COUNTY	ROUTE	POST MILE TOTAL PROJECT
04	CC	4	25.6/26.6

PLOTTED BY _____ DATE 5/28/10
CHECKED BY _____ DATE _____
INKED BY _____ DATE _____
SURVEYED BY _____ DATE _____

GROUND
AC _____ DATE 5/28/10
_____ DATE _____
_____ DATE _____
_____ DATE _____

PLOTTED BY _____
CHECKED BY _____
PLANIMETERED BY _____
FIELD BOOK NO _____

TEMPLATE
AC _____
_____
_____
_____

DESIGN STUDY ONLY

102+56.04

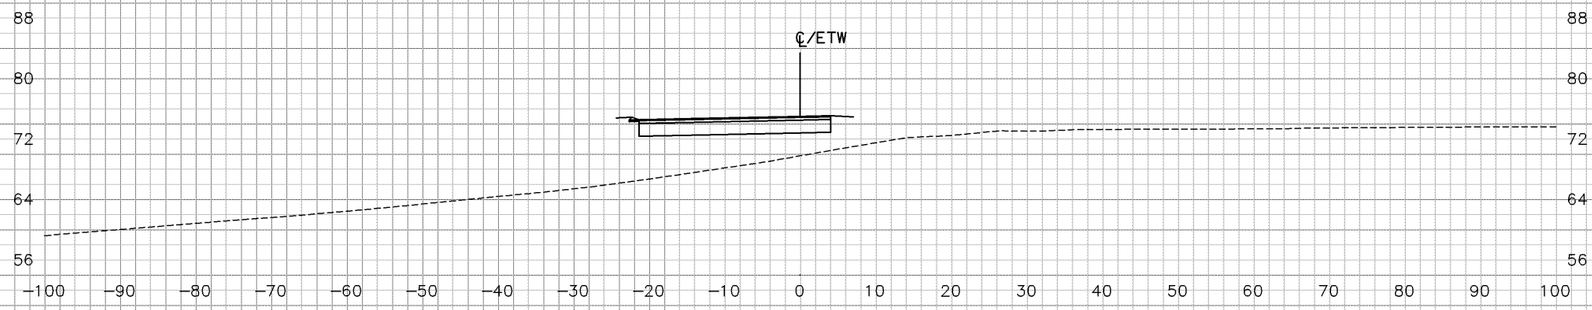

102+50

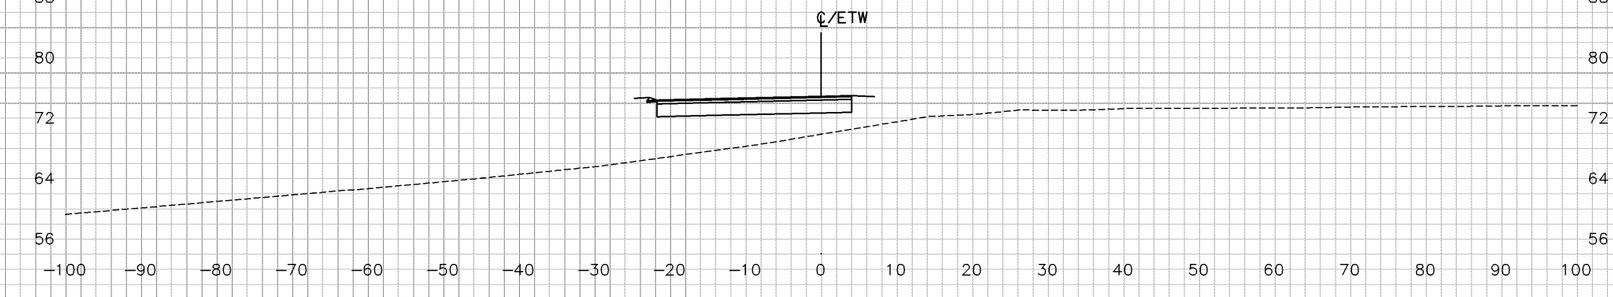

102+44.88

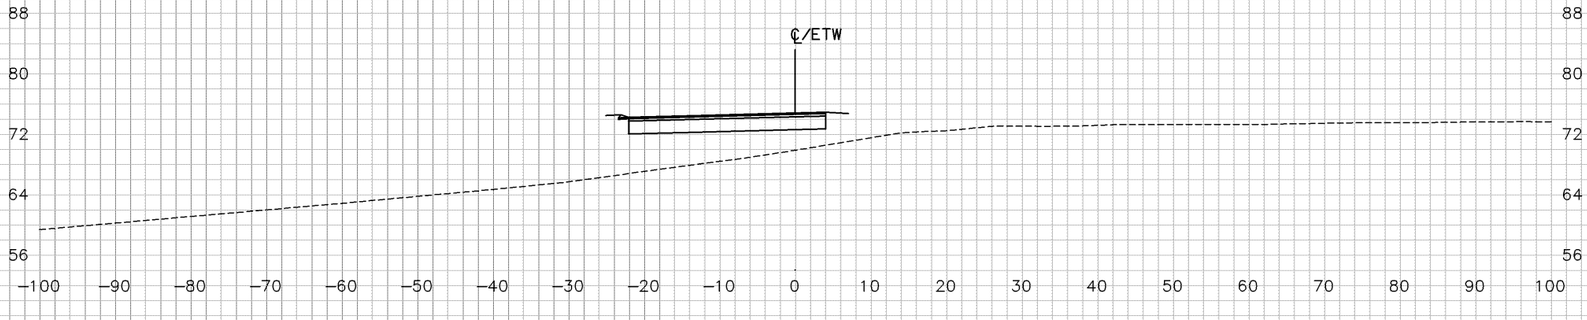

"SL2" LINE

SHEET 15 OF 20

CROSS SECTIONS

SCALE: 1"=10'

DIST	COUNTY	ROUTE	POST MILE TOTAL PROJECT
04	CC	4	25.6/26.6

GROUND
AC
PLOTTED BY _____ DATE 5/28/10
CHECKED BY _____ DATE _____
INKED BY _____ DATE _____
SURVEYED BY _____ DATE _____

TEMPLATE
AC
PLOTTED BY _____ DATE 5/28/10
CHECKED BY _____ DATE _____
PLANIMETERED BY _____ DATE _____
FIELD BOOK NO _____ DATE _____

DESIGN STUDY ONLY

105+44.88

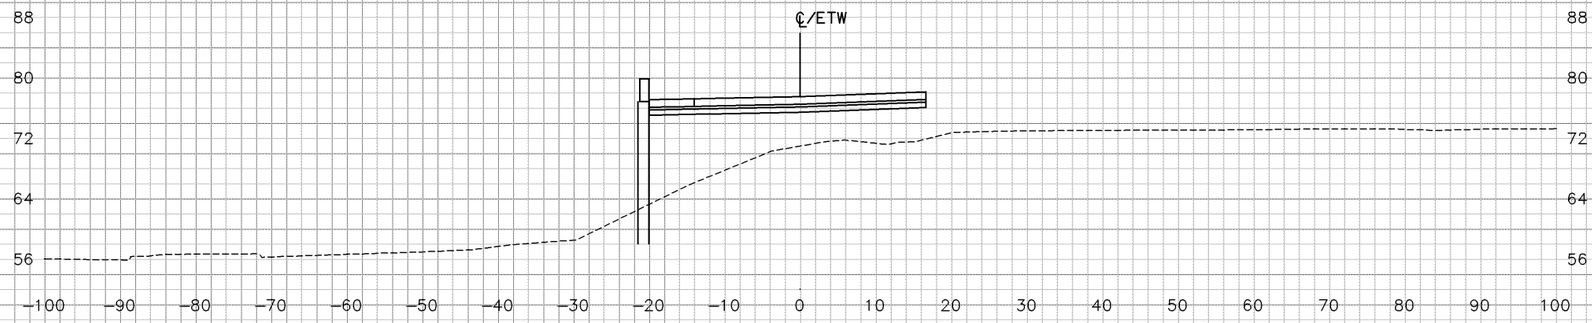

105+38.84

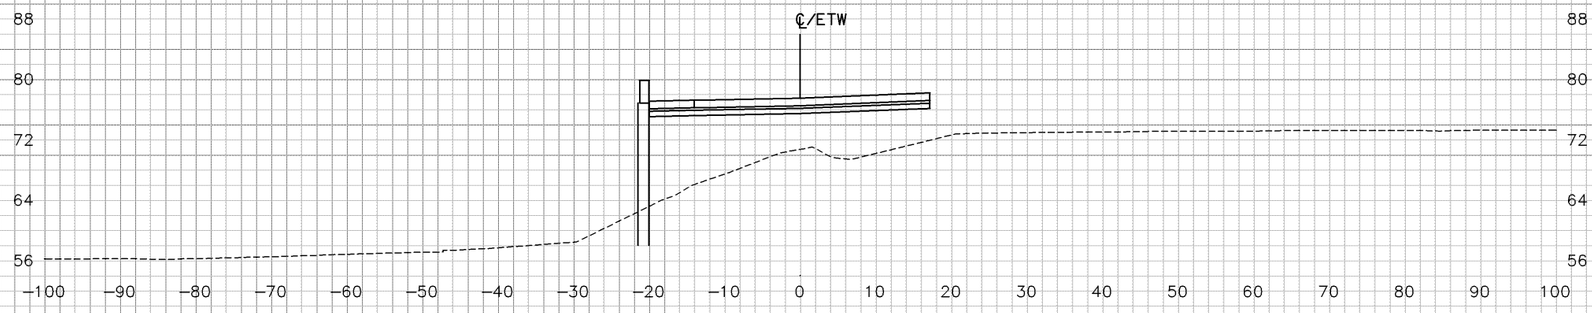

105+19.12

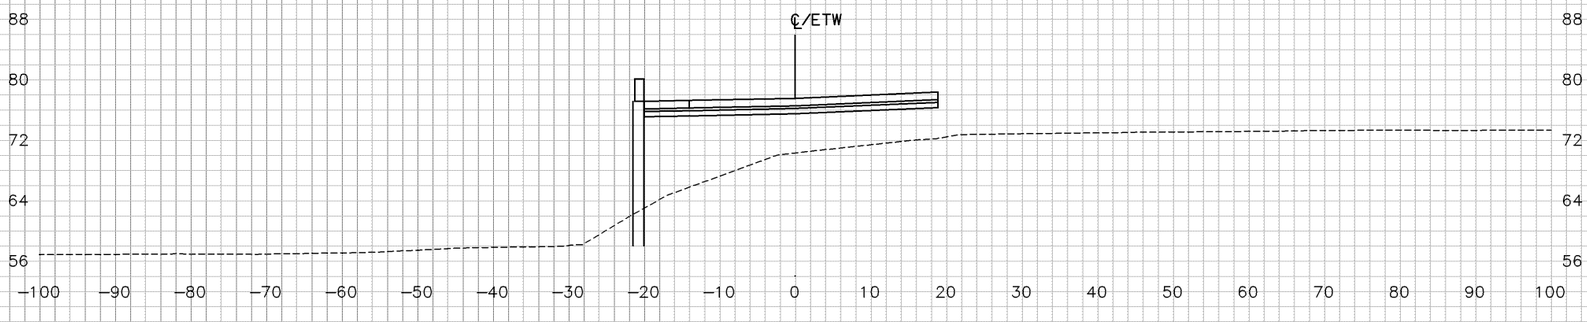

"SL2" LINE

SHEET 16 OF 20

CROSS SECTIONS

SCALE: 1"=10'

DIST	COUNTY	ROUTE	POST MILE TOTAL PROJECT
04	CC	4	25.6/26.6

PLOTTED BY
CHECKED BY
INKED BY
SURVEYED BY

GROUND AC DATE
DATE
DATE
DATE

PLOTTED BY
CHECKED BY
PLANIMETERED BY
FIELD BOOK NO

TEMPLATE AC DATE 5/28/10
DATE
DATE
DATE

DESIGN STUDY ONLY

105+77.06

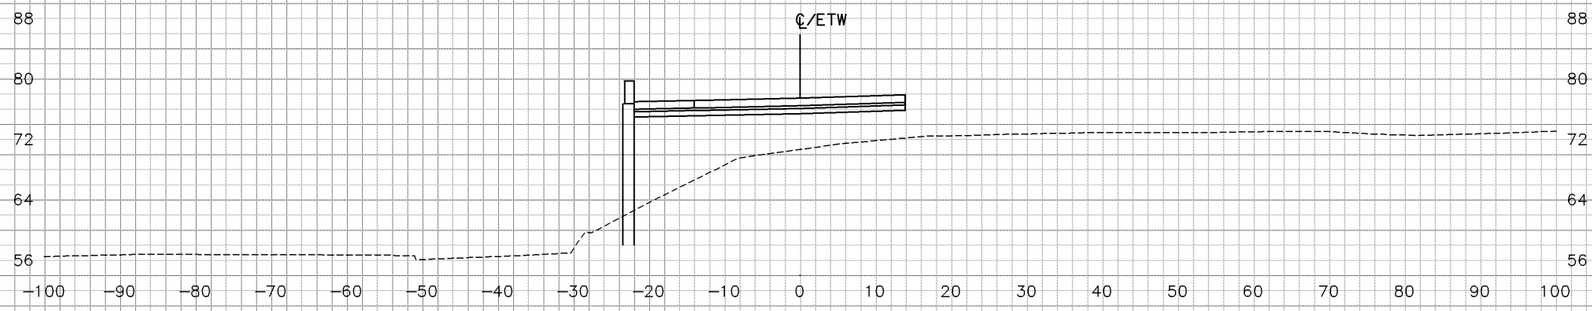

105+60.47

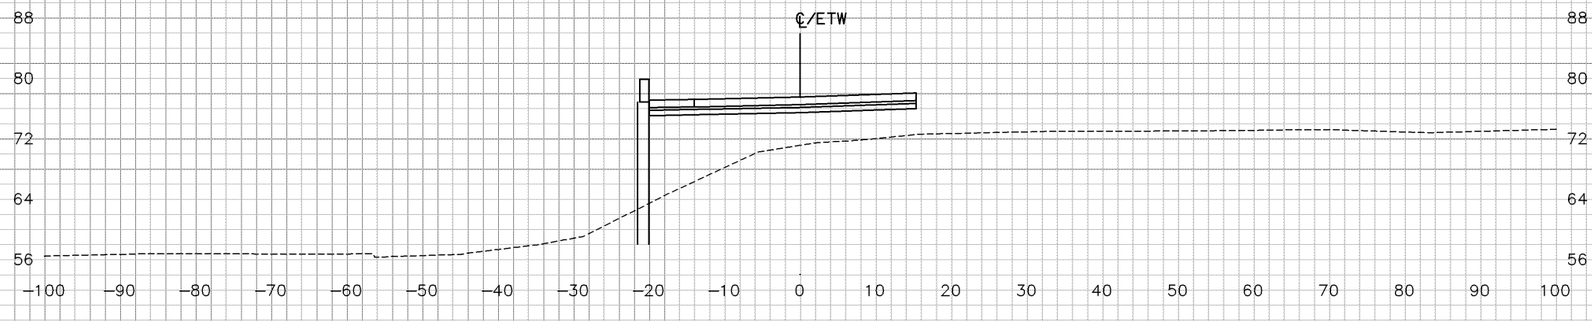

105+50

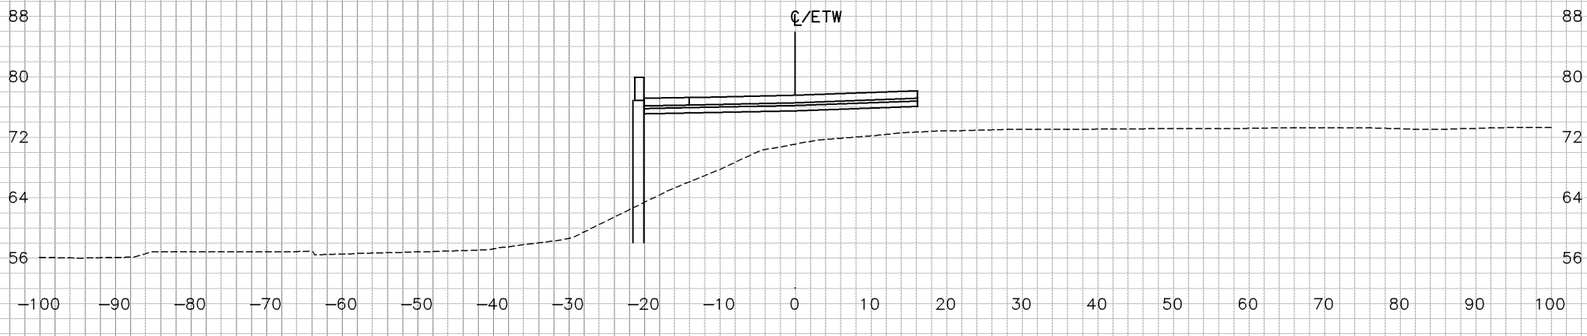

"SL2" LINE

SHEET 17 OF 20

CROSS SECTIONS

SCALE: 1"=10'

DIST	COUNTY	ROUTE	POST MILE TOTAL PROJECT
04	CC	4	25.6/26.6

TEMPLATE
AC
PLOTTED BY
CHECKED BY
PLANIMETERED BY
FIELD BOOK NO

GROUND
AC DATE 5/28/10
DATE
DATE
DATE

PLOTTED BY
CHECKED BY
INKED BY
SURVEYED BY

DATE 5/28/10
DATE
DATE
DATE

DESIGN STUDY ONLY

106+50

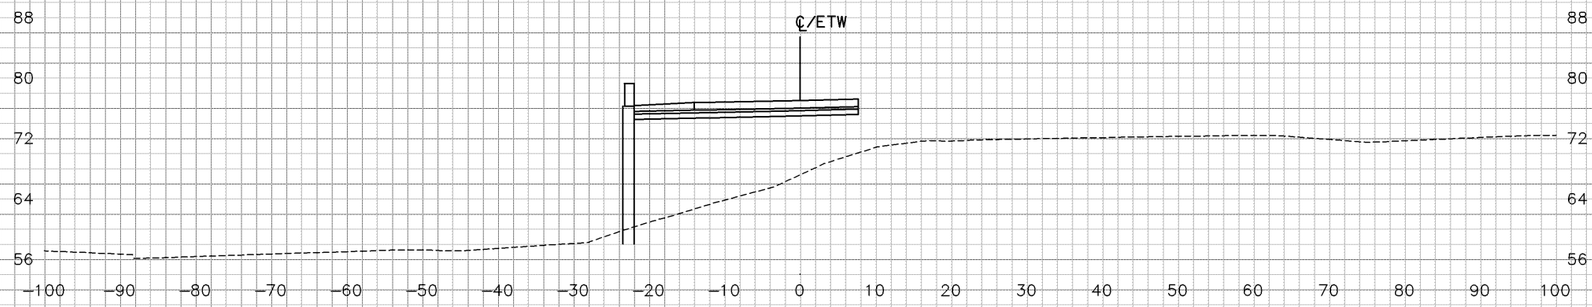

106+00

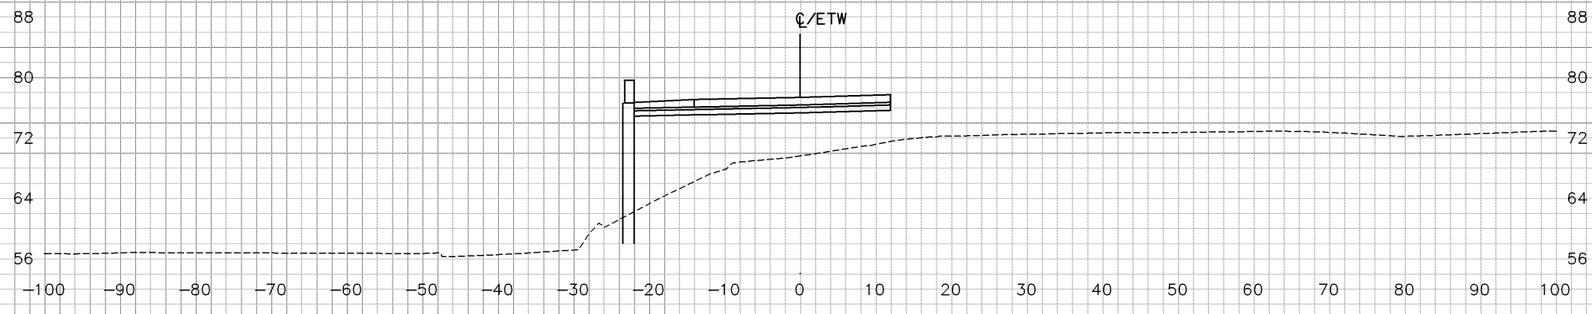

105+88.84

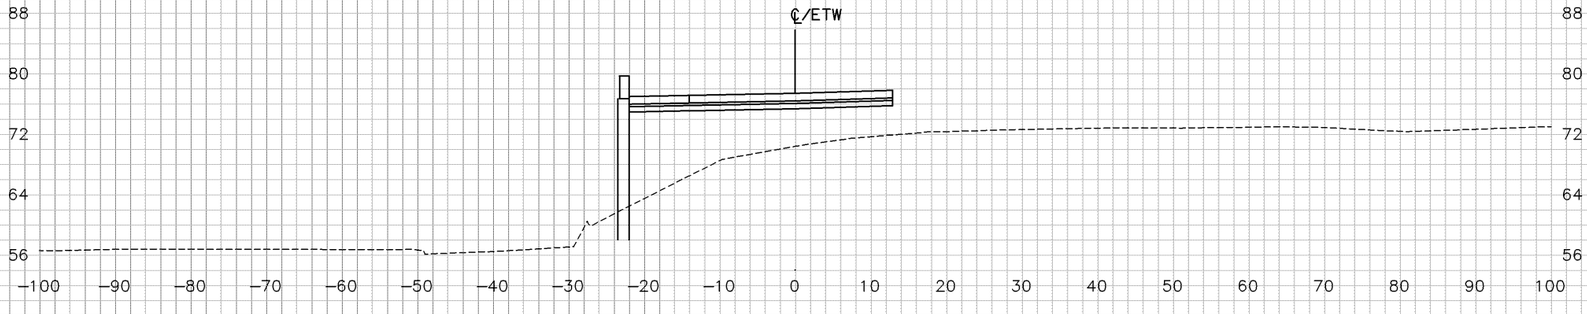

"SL2" LINE

SHEET 18 OF 20

CROSS SECTIONS

SCALE: 1"=10'

DIST	COUNTY	ROUTE	POST MILE TOTAL PROJECT
04	CC	4	25.6/26.6

PLOTTED BY
CHECKED BY
INKED BY
SURVEYED BY

GROUND AC DATE 5/28/10
DATE
DATE
DATE

PLOTTED BY
CHECKED BY
PLANIMETERED BY
FIELD BOOK NO

TEMPLATE AC DATE 5/28/10
DATE
DATE
DATE

DESIGN STUDY ONLY

107+37.46

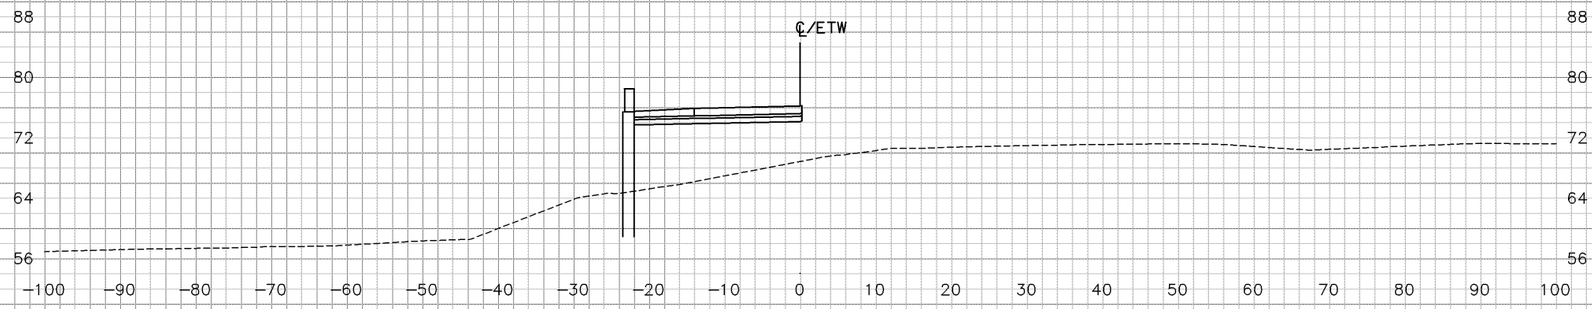

107+00

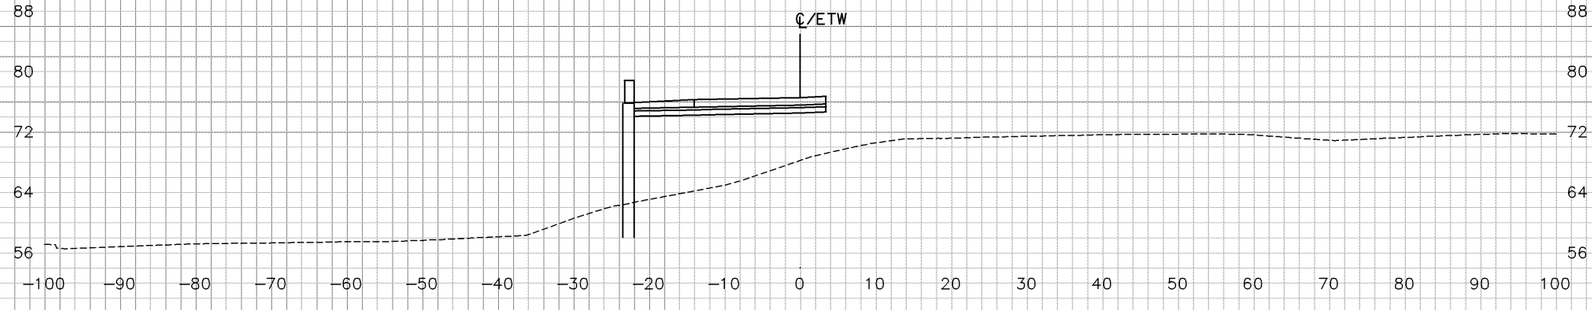

106+75.92

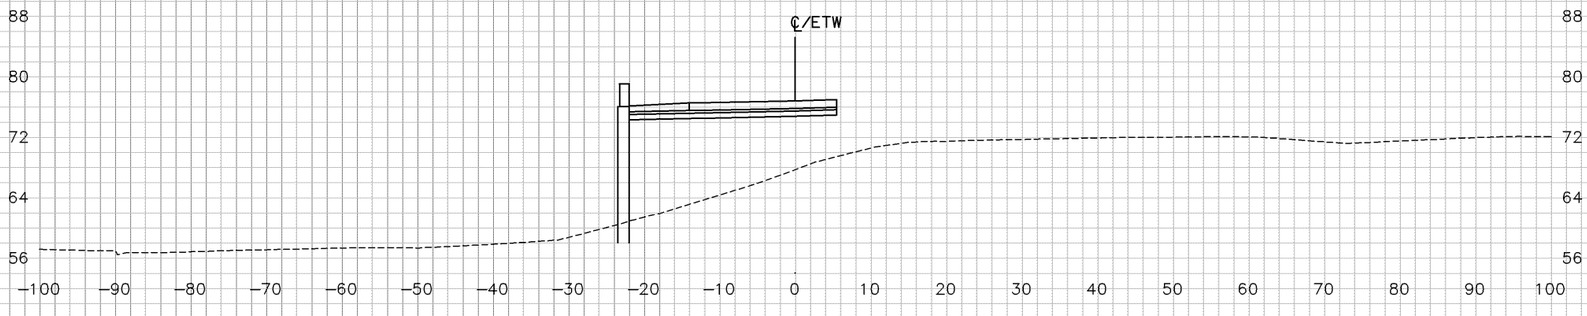

"SL2" LINE

SHEET 19 OF 20

CROSS SECTIONS

SCALE: 1"=10'

DIST	COUNTY	ROUTE	POST MILE TOTAL PROJECT
04	CC	4	25.6/26.6

TEMPLATE AC

PLOTTED BY
CHECKED BY
PLANIMETERED BY
FIELD BOOK NO

GROUND AC DATE 5/28/10

DATE
DATE
DATE

PLOTTED BY
CHECKED BY
INKED BY
SURVEYED BY

DESIGN STUDY ONLY

107+39.37

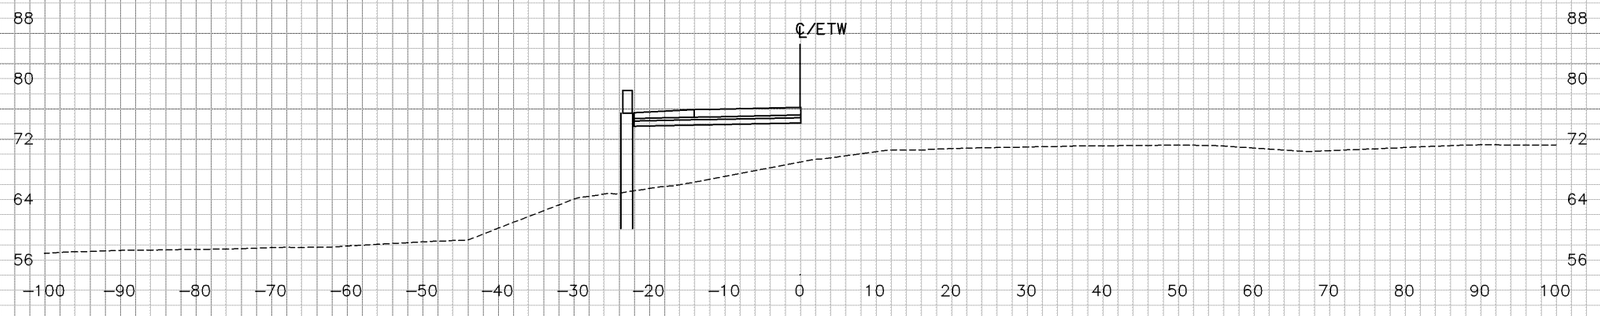

107+39.37

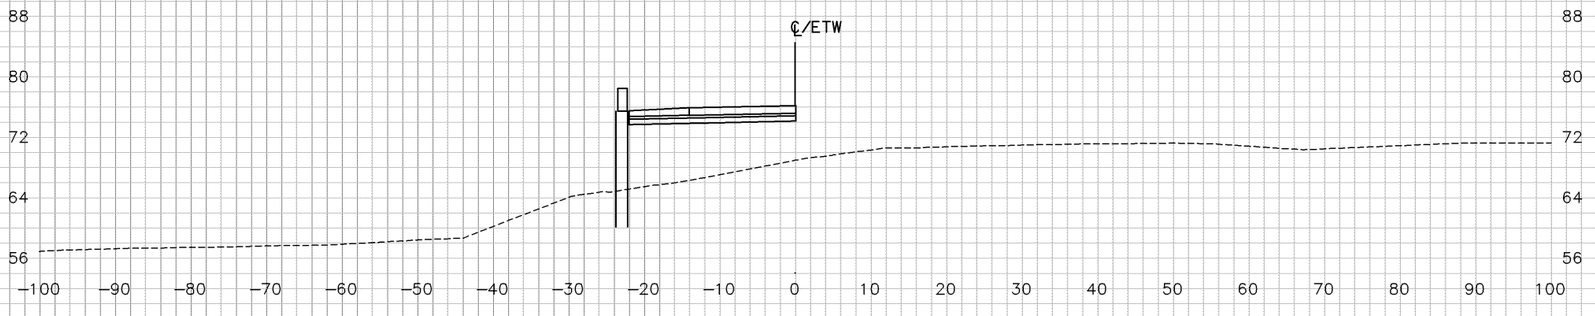

"SL2" LINE

SHEET 20 OF 20

CROSS SECTIONS

SCALE: 1"=10'

DIST	COUNTY	ROUTE	POST MILE TOTAL PROJECT
04	CC	4	25.6/26.6

TEMPLATE AC
PLOTTED BY
CHECKED BY
PLANIMETERED BY
FIELD BOOK NO

GROUND AC DATE 5/28/10
DATE
DATE
DATE

PLOTTED BY
CHECKED BY
INKED BY
SURVEYED BY