FOR EARTHWORK DEVELOPMENT ONLY

Caltrans Metric

Dist	COUNTY	ROUTE	POST MILES TOTAL PROJECT	SHEET No.	TOTAL SHEETS
04	Son	101	7.3/8.3	xx	xx

URS CORPORATION
1380 LEAD HILL BLVD.
SUITE 100
ROSEVILLE, CA 95661

CITY OF PETALUMA
11 ENGLISH STREET
PETALUMA, CA 94952

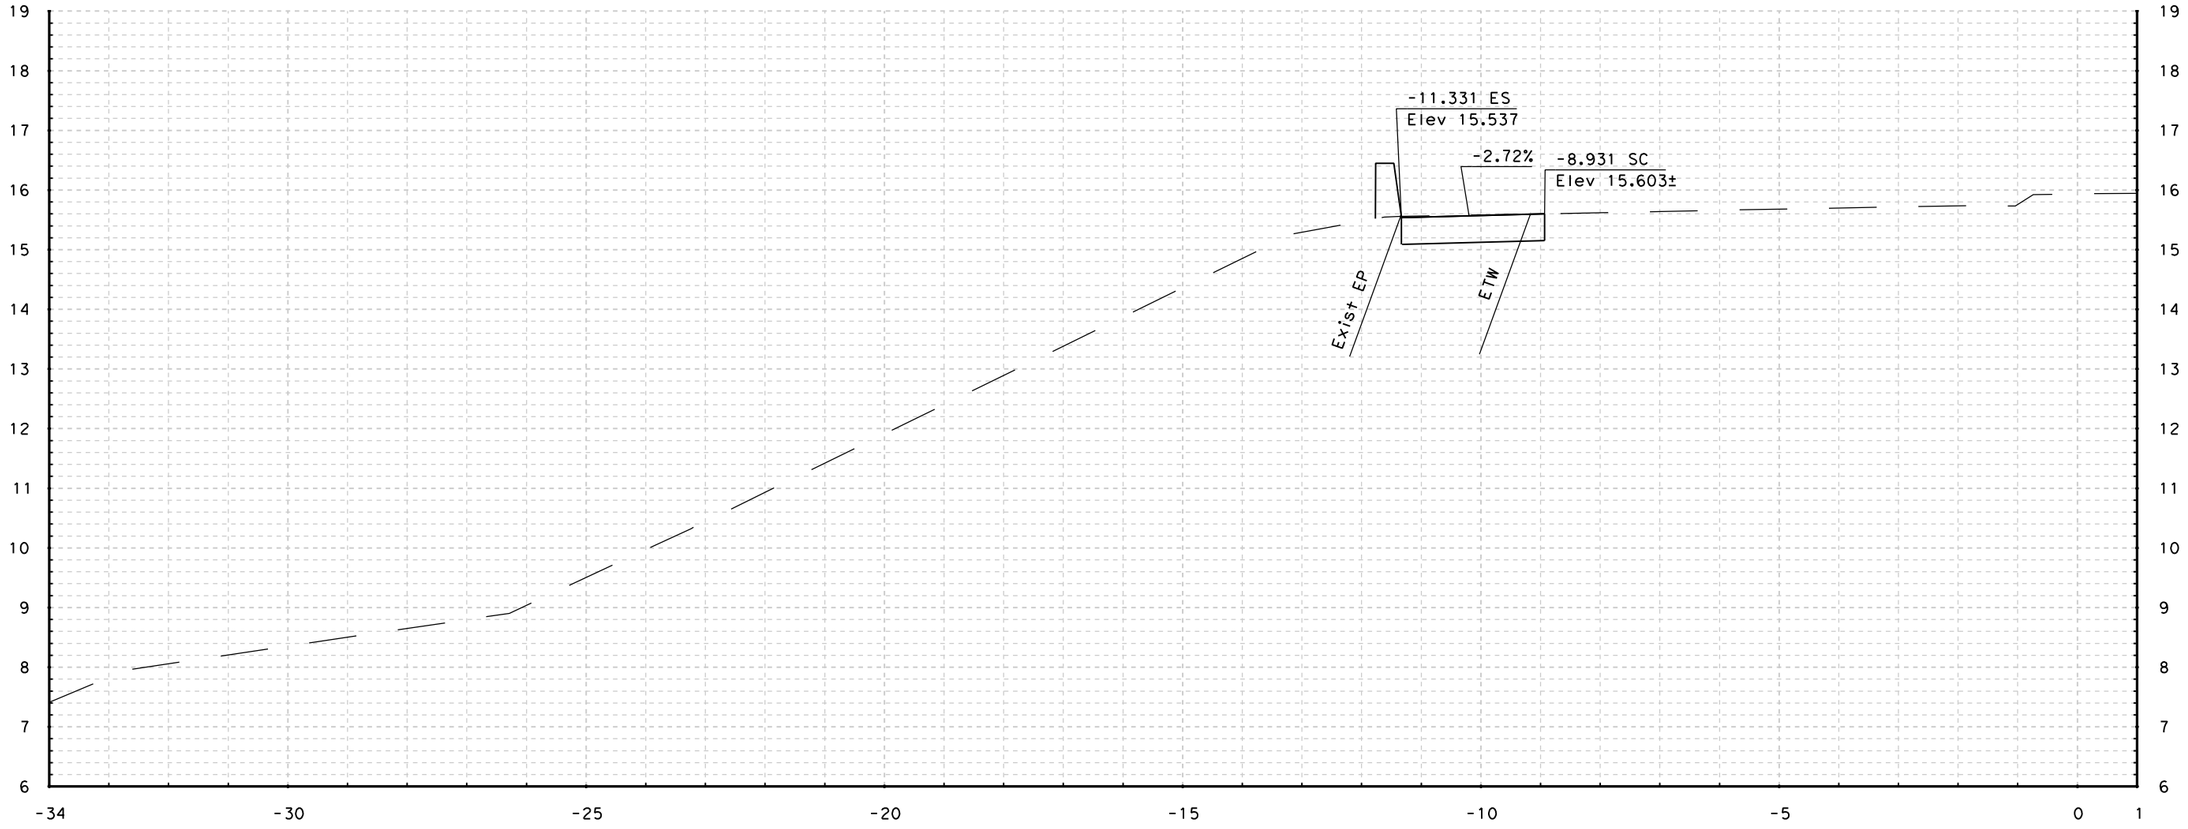

14+60.000

STA - 14+60.000 TO STA - 14+60.000

E WASHINGTON "EW" LINE CROSS SECTIONS

SCALE: 1:50 HORIZONTAL
1:50 VERTICAL

DATE PLOTTED => 3/1/2011
TIME PLOTTED => 1:45:58 PM

@REQUEST

RELATIVE BORDER SCALE IS IN INCHES 0 1 2 3

USERNAME => felix_wong
DGN FILE => E_Wash_Cross Sections.dgn

CU 04276

EA 264041

FOR EARTHWORK DEVELOPMENT ONLY

Caltrans Metric

Dist	COUNTY	ROUTE	POST MILES TOTAL PROJECT	SHEET No.	TOTAL SHEETS
04	Son	101	7.3/8.3	xx	xx

URS CORPORATION
1380 LEAD HILL BLVD.
SUITE 100
ROSEVILLE, CA 95661

CITY OF PETALUMA
11 ENGLISH STREET
PETALUMA, CA 94952

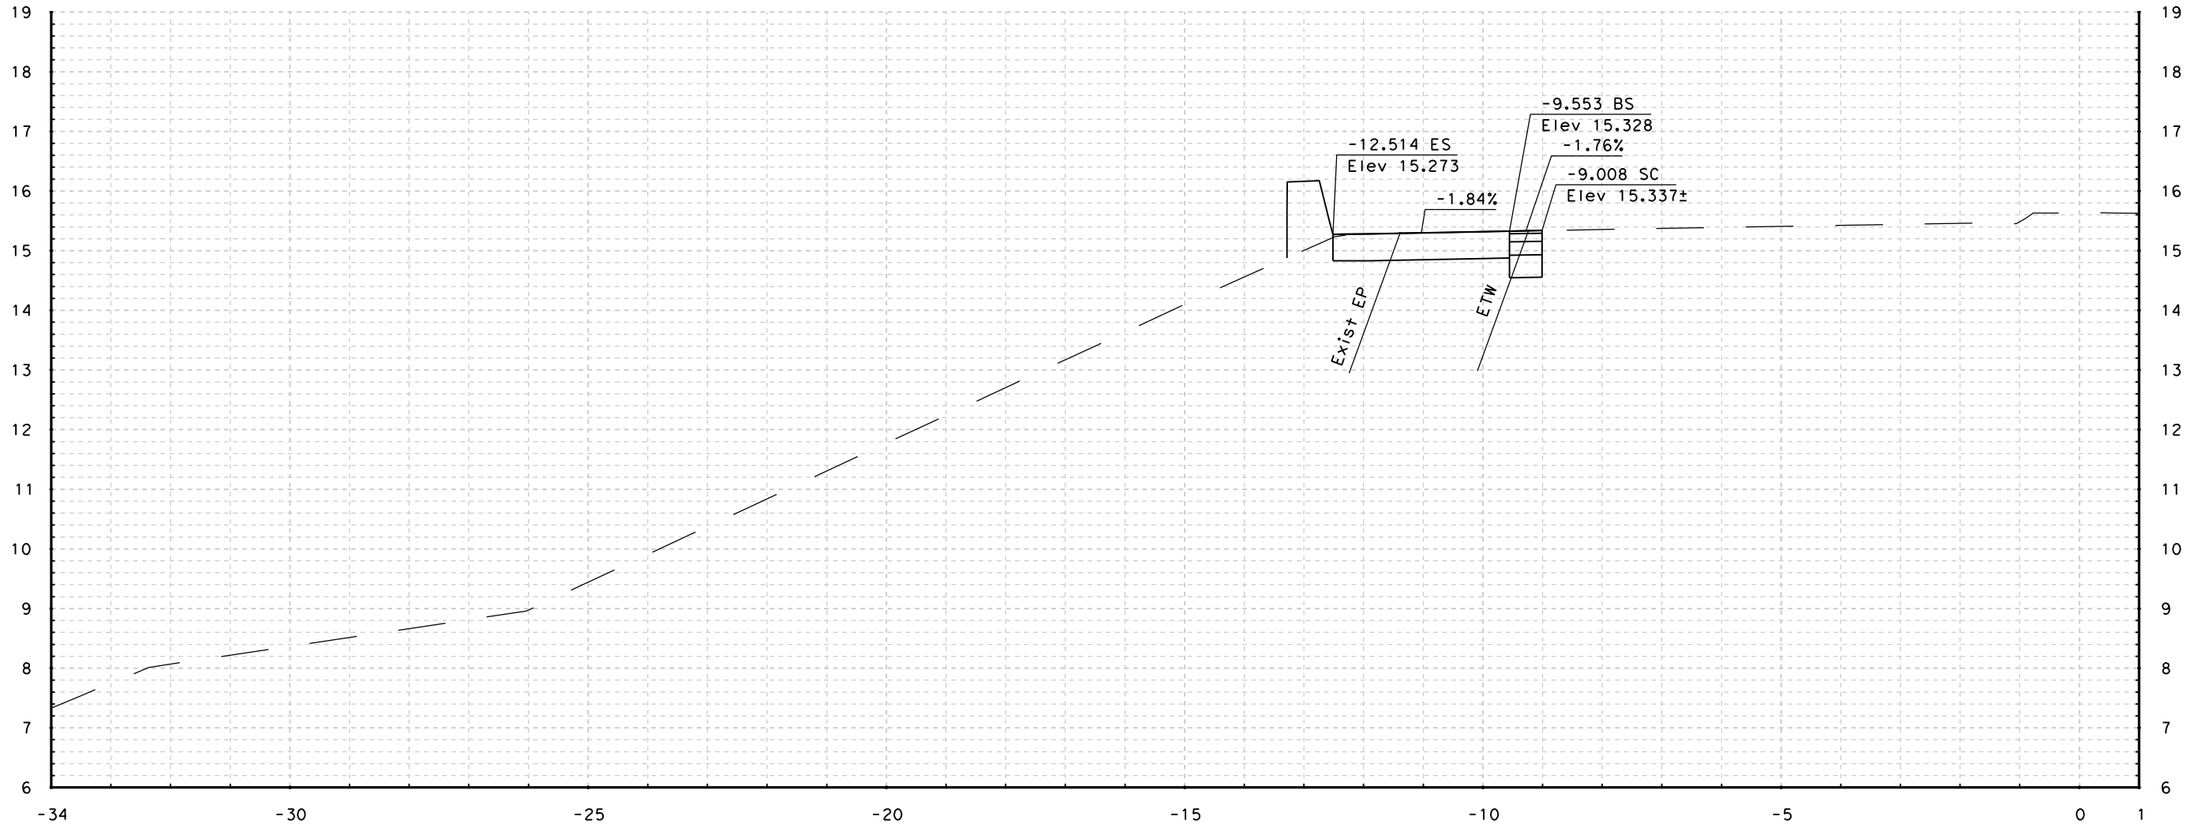

14+70.000

STA - 14+70.000 TO STA - 14+70.000

E WASHINGTON "EW" LINE CROSS SECTIONS

SCALE: 1:50 HORIZONTAL
1:50 VERTICAL

DATE PLOTTED => 3/1/2011
TIME PLOTTED => 11:45:59 PM

#REQUEST

RELATIVE BORDER SCALE IS IN INCHES 0 1 2 3

USERNAME => felix_wong
DGN FILE => E_Wash_Cross Sections.dgn

CU 04276

EA 264041

FOR EARTHWORK DEVELOPMENT ONLY

Caltrans Metric

Dist	COUNTY	ROUTE	POST MILES TOTAL PROJECT	SHEET No.	TOTAL SHEETS
04	Son	101	7.3/8.3	xx	xx

URS CORPORATION
1380 LEAD HILL BLVD.
SUITE 100
ROSEVILLE, CA 95661

CITY OF PETALUMA
11 ENGLISH STREET
PETALUMA, CA 94952

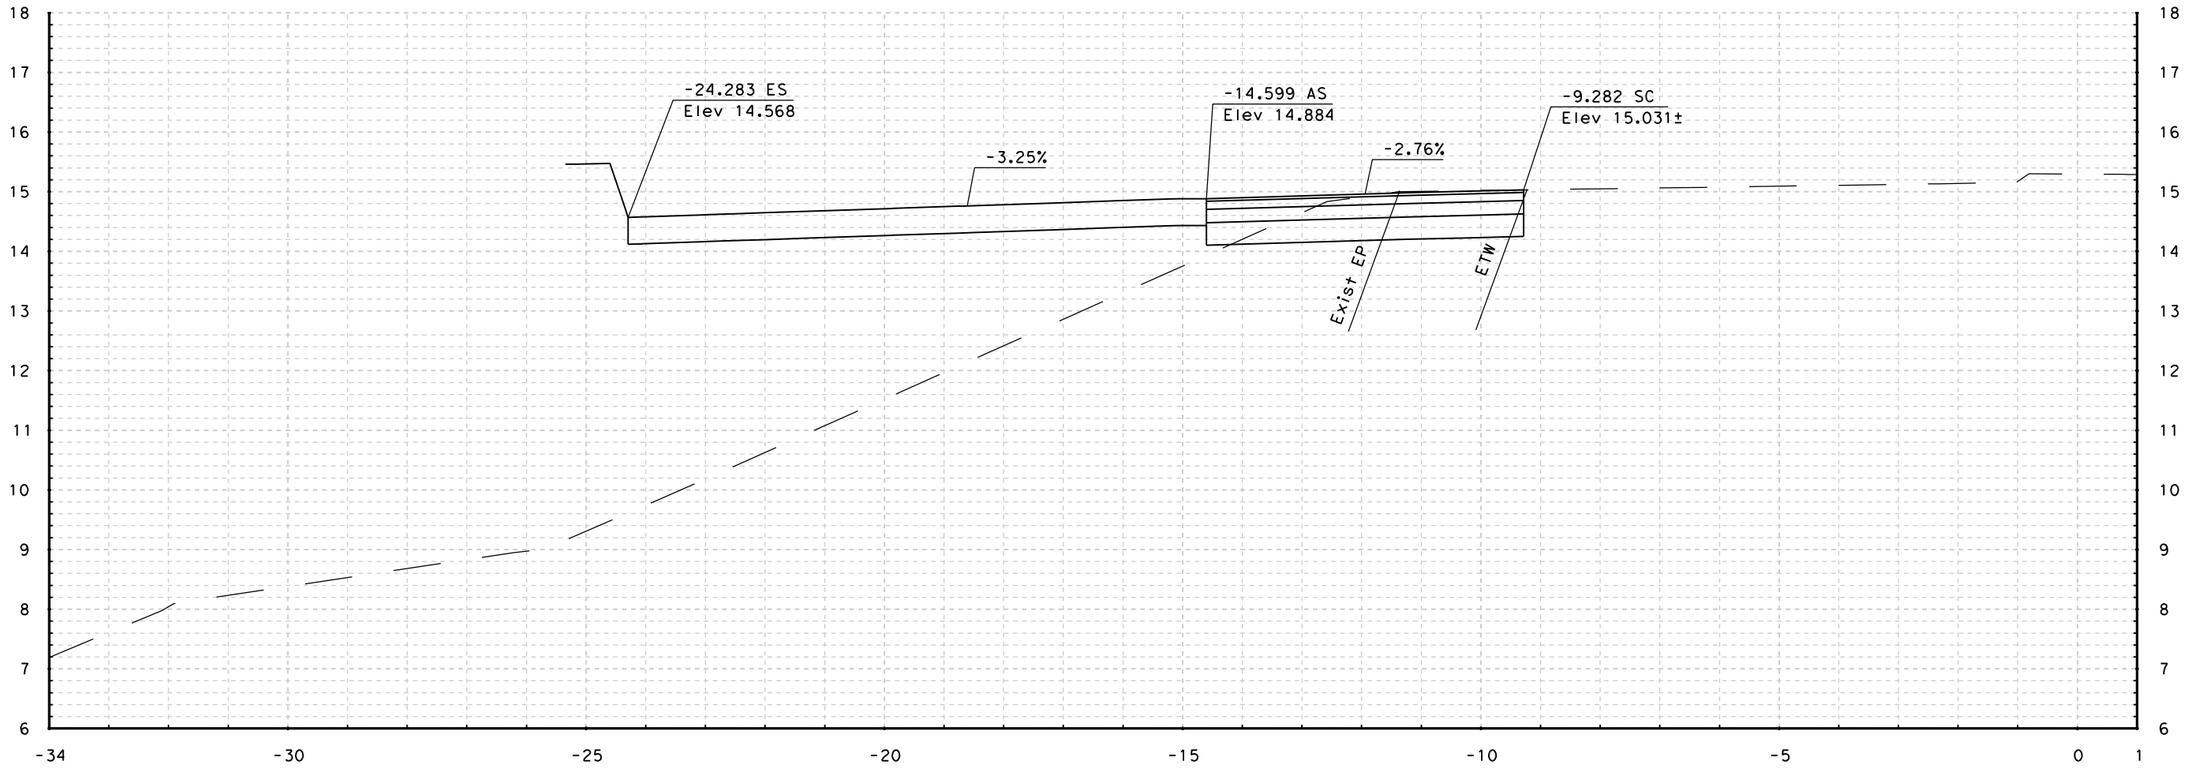

14+80.000

STA - 14+80.000 TO STA - 14+80.000

E WASHINGTON "EW" LINE CROSS SECTIONS

SCALE: 1:50 HORIZONTAL
1:50 VERTICAL

DATE PLOTTED => 3/1/2011
TIME PLOTTED => 11:46:00 PM

#FREQUEST

RELATIVE BORDER SCALE IS IN INCHES 0 1 2 3

USERNAME => felix_wong
DGN FILE => E_Wash_Cross Sections.dgn

CU 04276

EA 264041

FOR EARTHWORK DEVELOPMENT ONLY

Caltrans Metric

Dist	COUNTY	ROUTE	POST MILES TOTAL PROJECT	SHEET No.	TOTAL SHEETS
04	Son	101	7.3/8.3	xx	xx

URS CORPORATION
1380 LEAD HILL BLVD.
SUITE 100
ROSEVILLE, CA 95661

CITY OF PETALUMA
11 ENGLISH STREET
PETALUMA, CA 94952

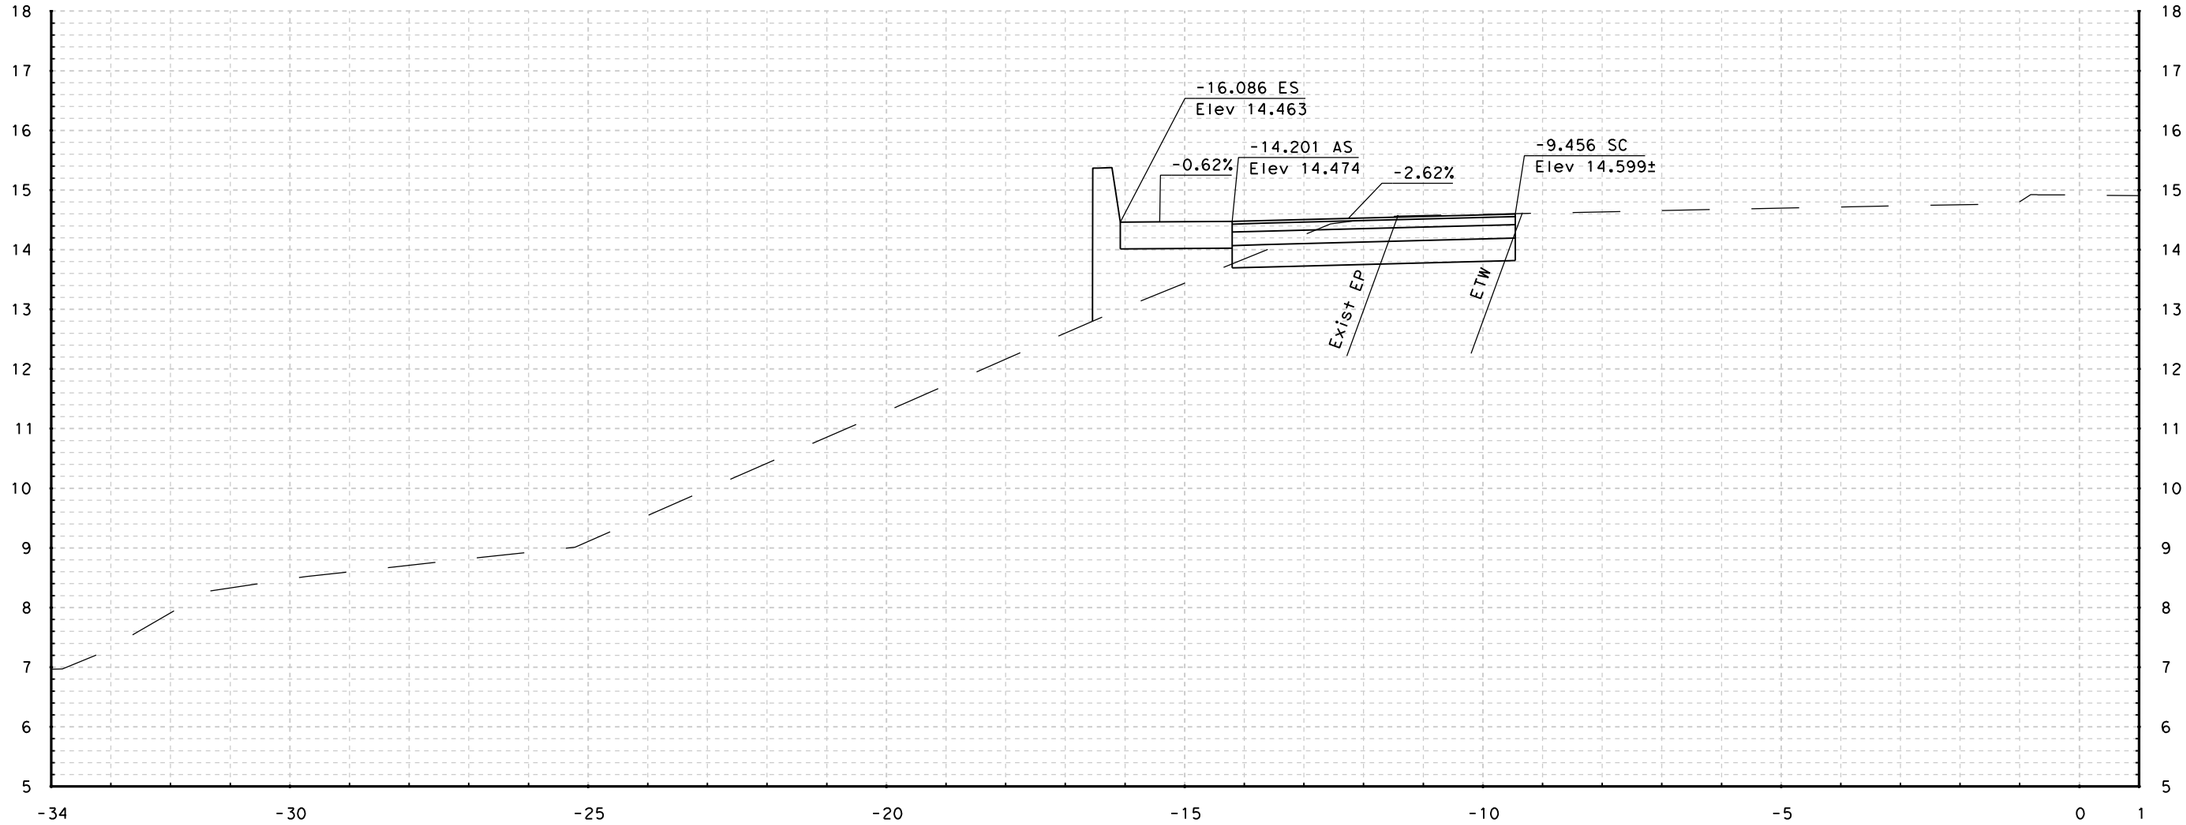

14+90.000

STA - 14+90.000 TO STA - 14+90.000

E WASHINGTON "EW" LINE CROSS SECTIONS

SCALE: 1:50 HORIZONTAL
1:50 VERTICAL

DATE PLOTTED => 3/1/2011
TIME PLOTTED => 11:46:01 PM

RELATIVE BORDER SCALE IS IN INCHES 0 1 2 3

USERNAME => felix_wong
DGN FILE => E_Wash_Cross Sections.dgn

CU 04276

EA 264041

#FREQUEST

FOR EARTHWORK DEVELOPMENT ONLY

Caltrans Metric

Dist	COUNTY	ROUTE	POST MILES TOTAL PROJECT	SHEET No.	TOTAL SHEETS
04	Son	101	7.3/8.3	xx	xx

URS CORPORATION
1380 LEAD HILL BLVD.
SUITE 100
ROSEVILLE, CA 95661

CITY OF PETALUMA
11 ENGLISH STREET
PETALUMA, CA 94952

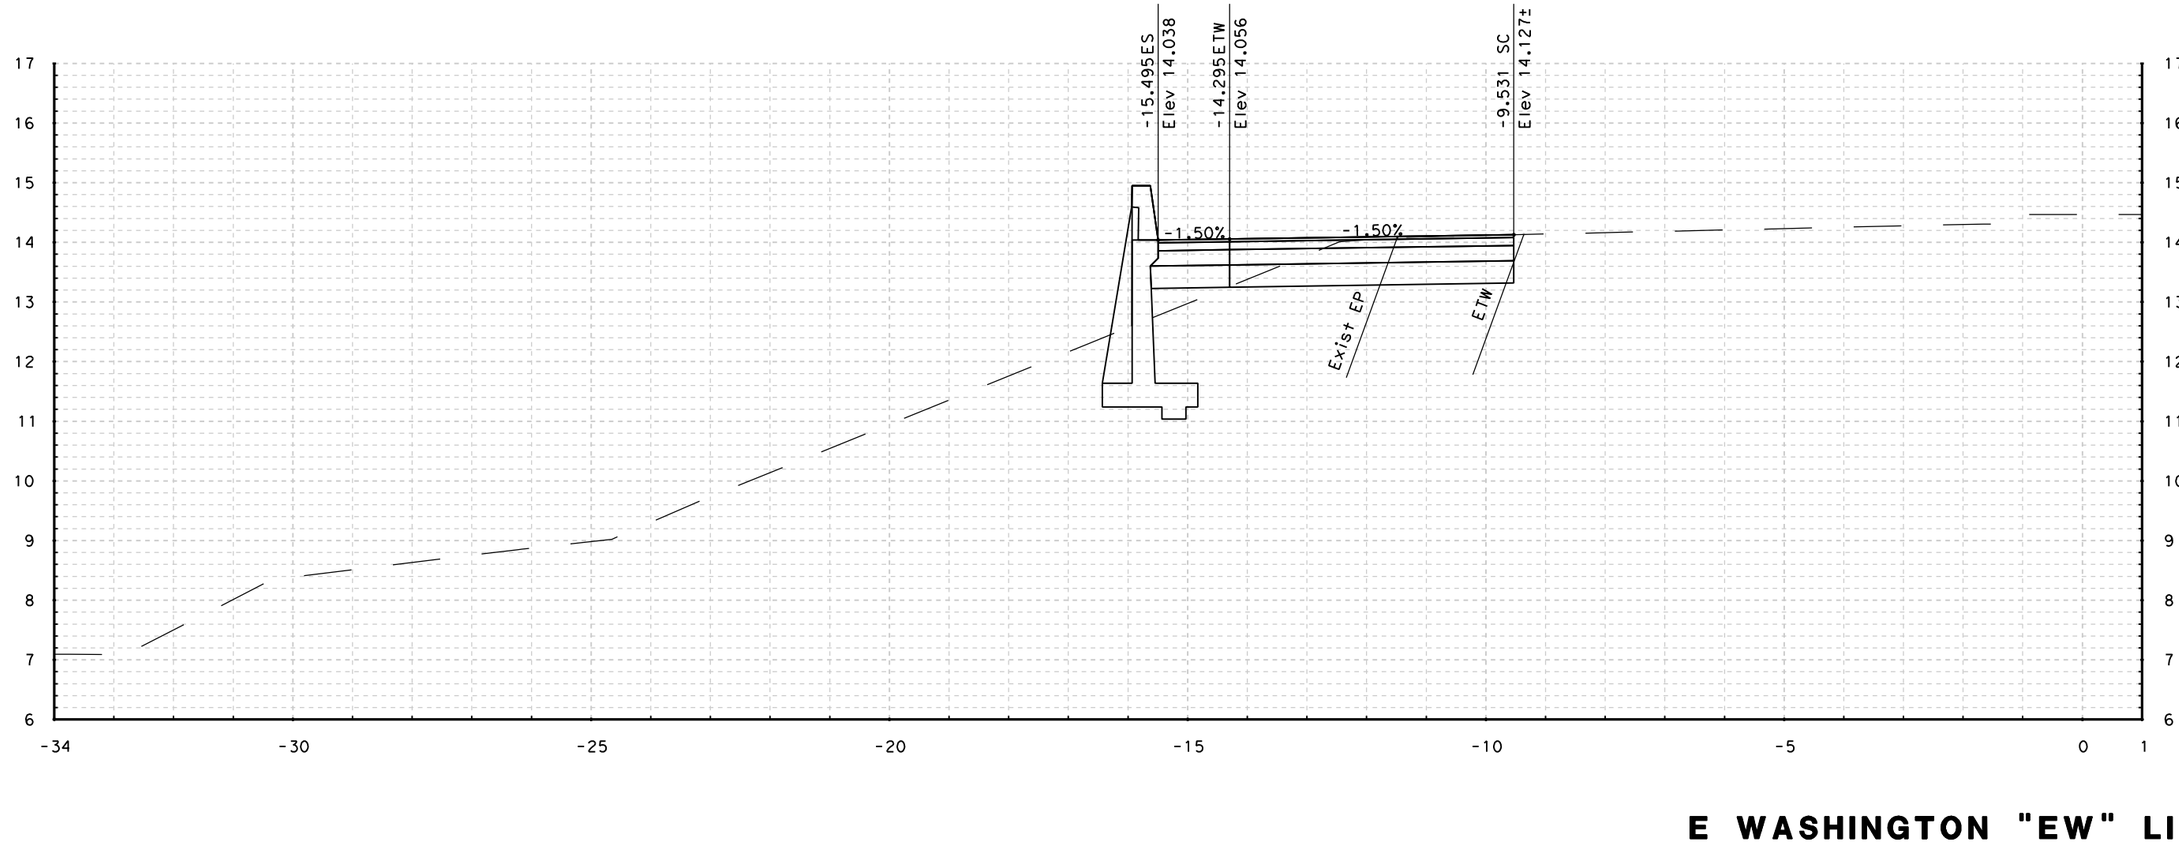

15+00.000

STA - 15+00.000 TO STA - 15+00.000

E WASHINGTON "EW" LINE CROSS SECTIONS

SCALE: 1:50 HORIZONTAL
1:50 VERTICAL

DATE PLOTTED => 3/1/2011
TIME PLOTTED => 1:46:02 PM

@REQUEST

RELATIVE BORDER SCALE IS IN INCHES 0 1 2 3

USERNAME => felix_wong
DGN FILE => E_Wash_Cross Sections.dgn

CU 04276

EA 264041

FOR EARTHWORK DEVELOPMENT ONLY

Caltrans Metric

Dist	COUNTY	ROUTE	POST MILES TOTAL PROJECT	SHEET No.	TOTAL SHEETS
04	Son	101	7.3/8.3	xx	xx

URS CORPORATION
1380 LEAD HILL BLVD.
SUITE 100
ROSEVILLE, CA 95661

CITY OF PETALUMA
11 ENGLISH STREET
PETALUMA, CA 94952

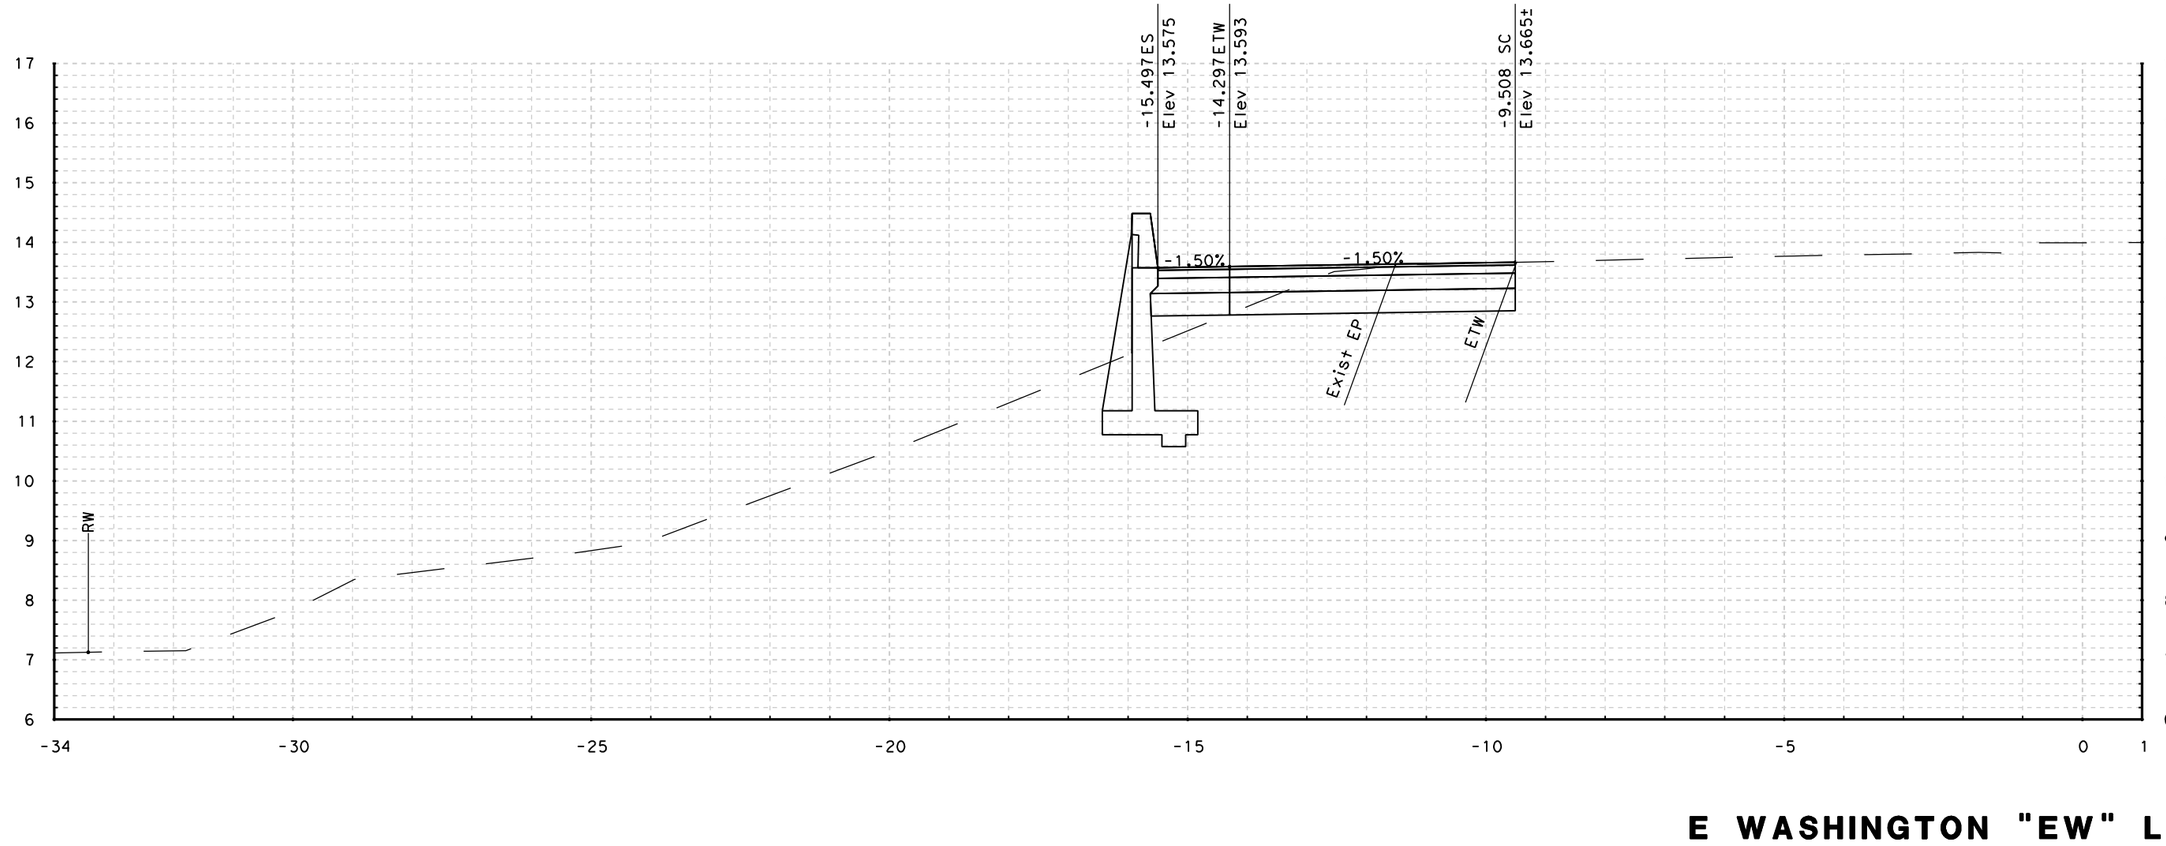

15+10.000

STA - 15+10.000 TO STA - 15+10.000

E WASHINGTON "EW" LINE CROSS SECTIONS

SCALE: 1:50 HORIZONTAL
1:50 VERTICAL

DATE PLOTTED => 3/1/2011
TIME PLOTTED => 1:46:03 PM

RELATIVE BORDER SCALE IS IN INCHES 0 1 2 3

USERNAME => felix_wong
DGN FILE => E_Wash_Cross Sections.dgn

CU 04276

EA 264041

@PREQUEST

FOR EARTHWORK DEVELOPMENT ONLY

Caltrans Metric

Dist	COUNTY	ROUTE	POST MILES TOTAL PROJECT	SHEET No.	TOTAL SHEETS
04	Son	101	7.3/8.3	xx	xx

URS CORPORATION
1380 LEAD HILL BLVD.
SUITE 100
ROSEVILLE, CA 95661

CITY OF PETALUMA
11 ENGLISH STREET
PETALUMA, CA 94952

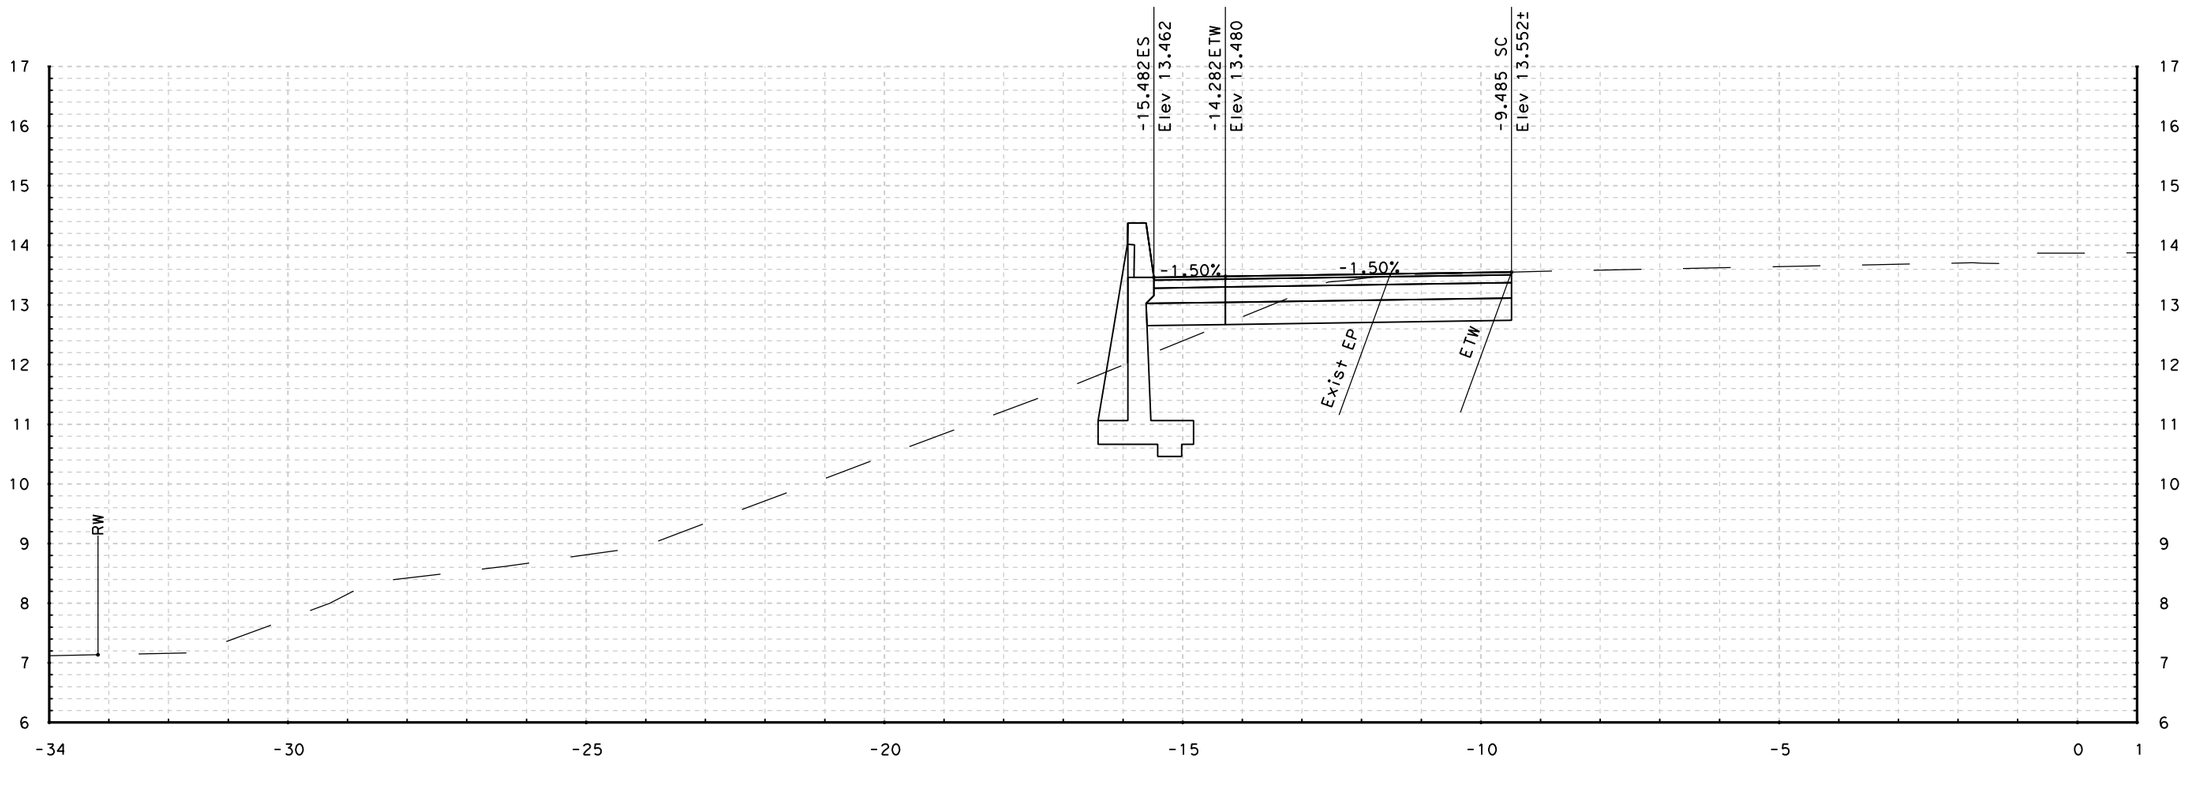

15+12.482

STA - 15+12.482 TO STA - 15+12.482

E WASHINGTON "EW" LINE CROSS SECTIONS

SCALE: 1:50 HORIZONTAL
1:50 VERTICAL

DATE PLOTTED => 3/1/2011
TIME PLOTTED => 11:46:04 PM

#REQUEST

RELATIVE BORDER SCALE IS IN INCHES 0 1 2 3

USERNAME => felix_wong
DGN FILE => E_Wash_Cross Sections.dgn

CU 04276

EA 264041

FOR EARTHWORK DEVELOPMENT ONLY

Caltrans Metric

Dist	COUNTY	ROUTE	POST MILES TOTAL PROJECT	SHEET No.	TOTAL SHEETS
04	Son	101	7.3/8.3	xx	xx

URS CORPORATION
1380 LEAD HILL BLVD.
SUITE 100
ROSEVILLE, CA 95661

CITY OF PETALUMA
11 ENGLISH STREET
PETALUMA, CA 94952

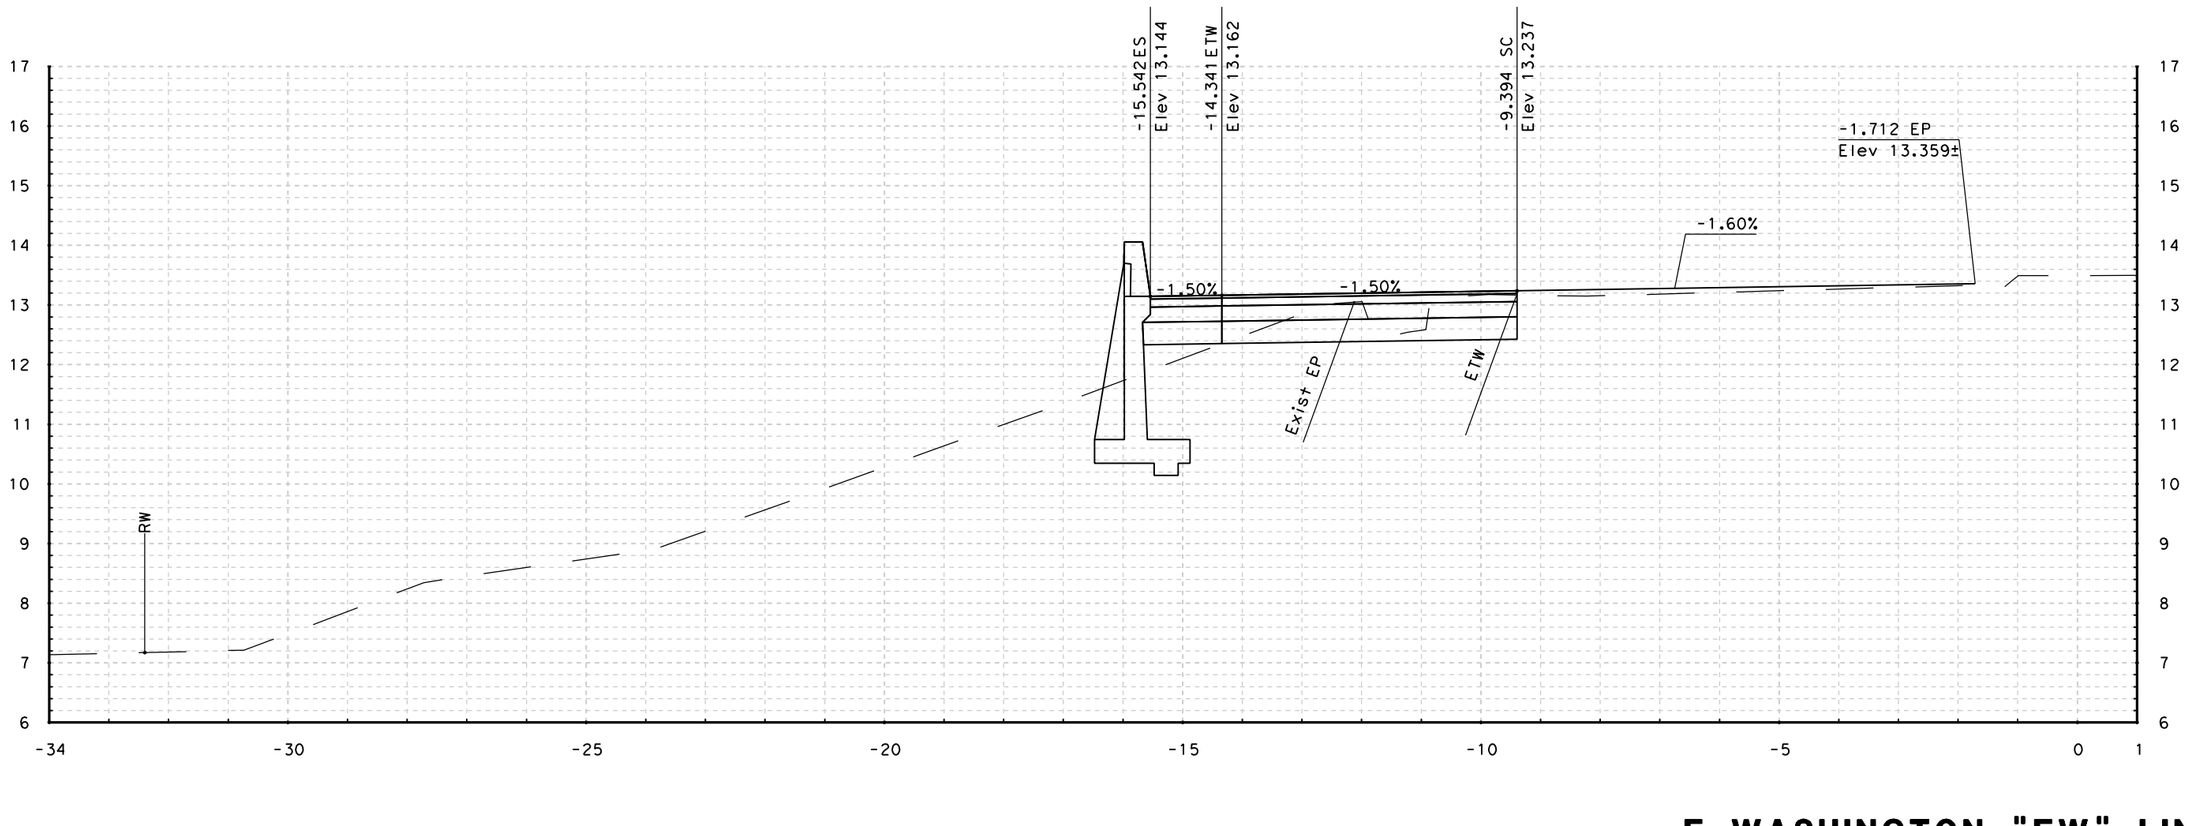

15+20.000

STA - 15+20.000 TO STA - 15+20.000

E WASHINGTON "EW" LINE CROSS SECTIONS

SCALE: 1:50 HORIZONTAL
1:50 VERTICAL

DATE PLOTTED => 3/1/2011
TIME PLOTTED => 1:46:06 PM

#PREQUEST

RELATIVE BORDER SCALE IS IN INCHES 0 1 2 3

USERNAME => felix_wong
DGN FILE => E_Wash_Cross Sections.dgn

CU 04276

EA 264041

FOR EARTHWORK DEVELOPMENT ONLY

Caltrans Metric

Dist	COUNTY	ROUTE	POST MILES TOTAL PROJECT	SHEET No.	TOTAL SHEETS
04	Son	101	7.3/8.3	xx	xx

URS CORPORATION
1380 LEAD HILL BLVD.
SUITE 100
ROSEVILLE, CA 95661

CITY OF PETALUMA
11 ENGLISH STREET
PETALUMA, CA 94952

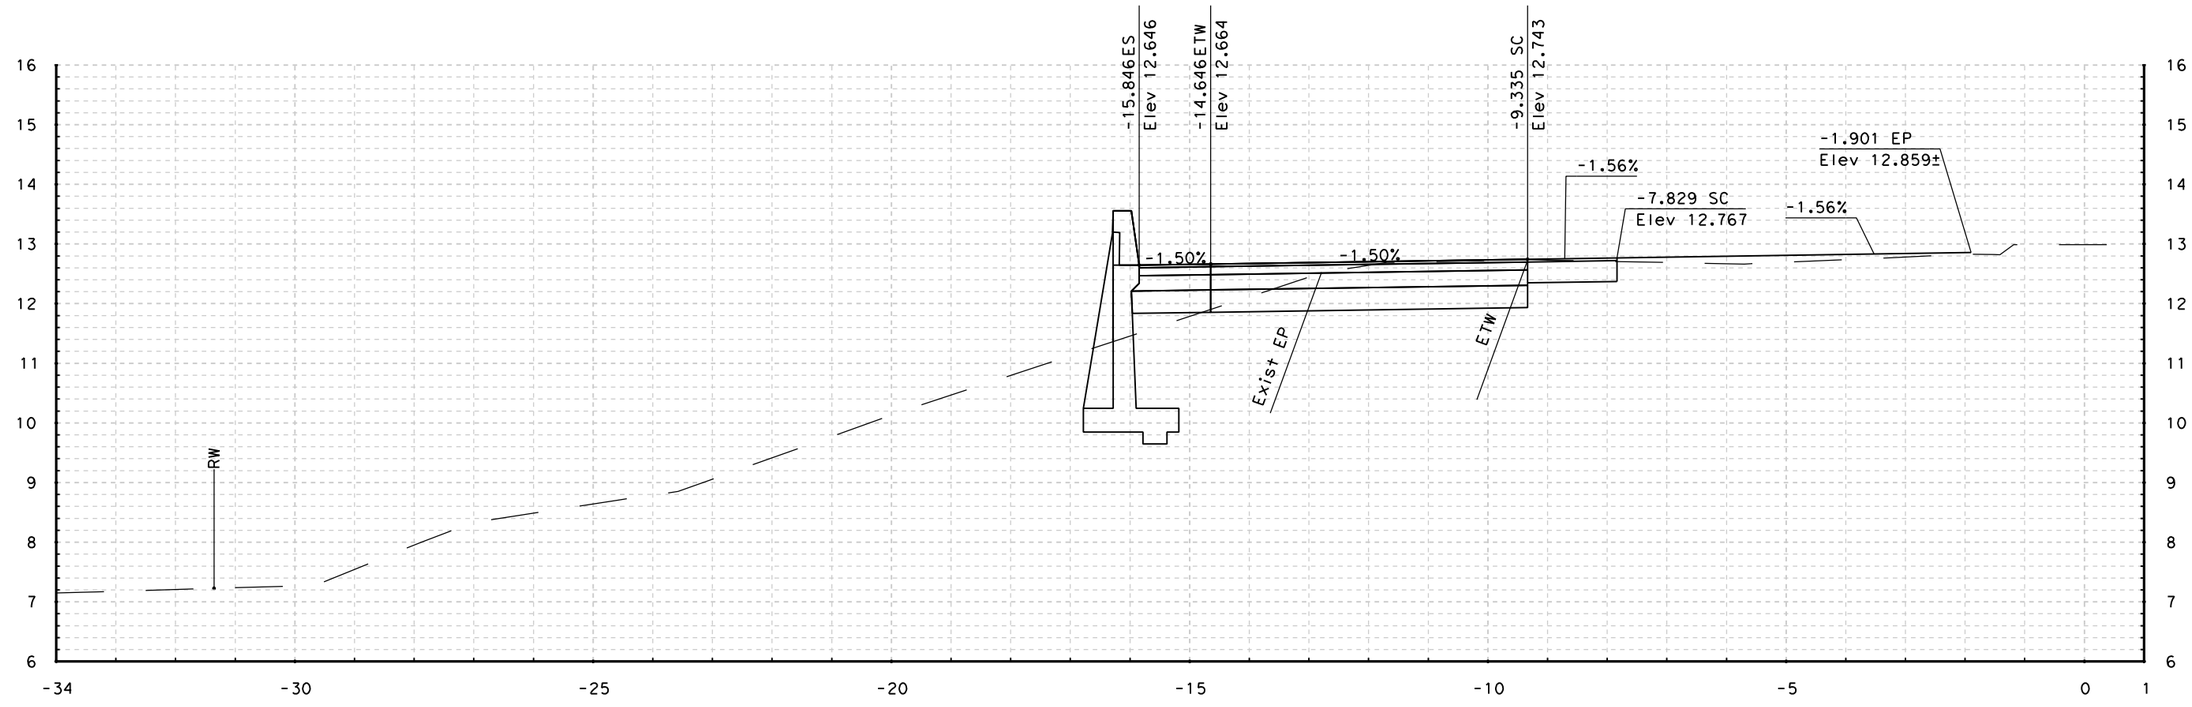

15+30.000

STA - 15+30.000 TO STA - 15+30.000

E WASHINGTON "EW" LINE CROSS SECTIONS

SCALE: 1:50 HORIZONTAL
1:50 VERTICAL

DATE PLOTTED => 3/1/2011
TIME PLOTTED => 1:46:07 PM

#REQUEST

RELATIVE BORDER SCALE IS IN INCHES 0 1 2 3

USERNAME => felix_wong
DGN FILE => E_Wash_Cross Sections.dgn

CU 04276

EA 264041

FOR EARTHWORK DEVELOPMENT ONLY

Caltrans Metric

Dist	COUNTY	ROUTE	POST MILES TOTAL PROJECT	SHEET No.	TOTAL SHEETS
04	Son	101	7.3/8.3	xx	xx

URS CORPORATION
1380 LEAD HILL BLVD.
SUITE 100
ROSEVILLE, CA 95661

CITY OF PETALUMA
11 ENGLISH STREET
PETALUMA, CA 94952

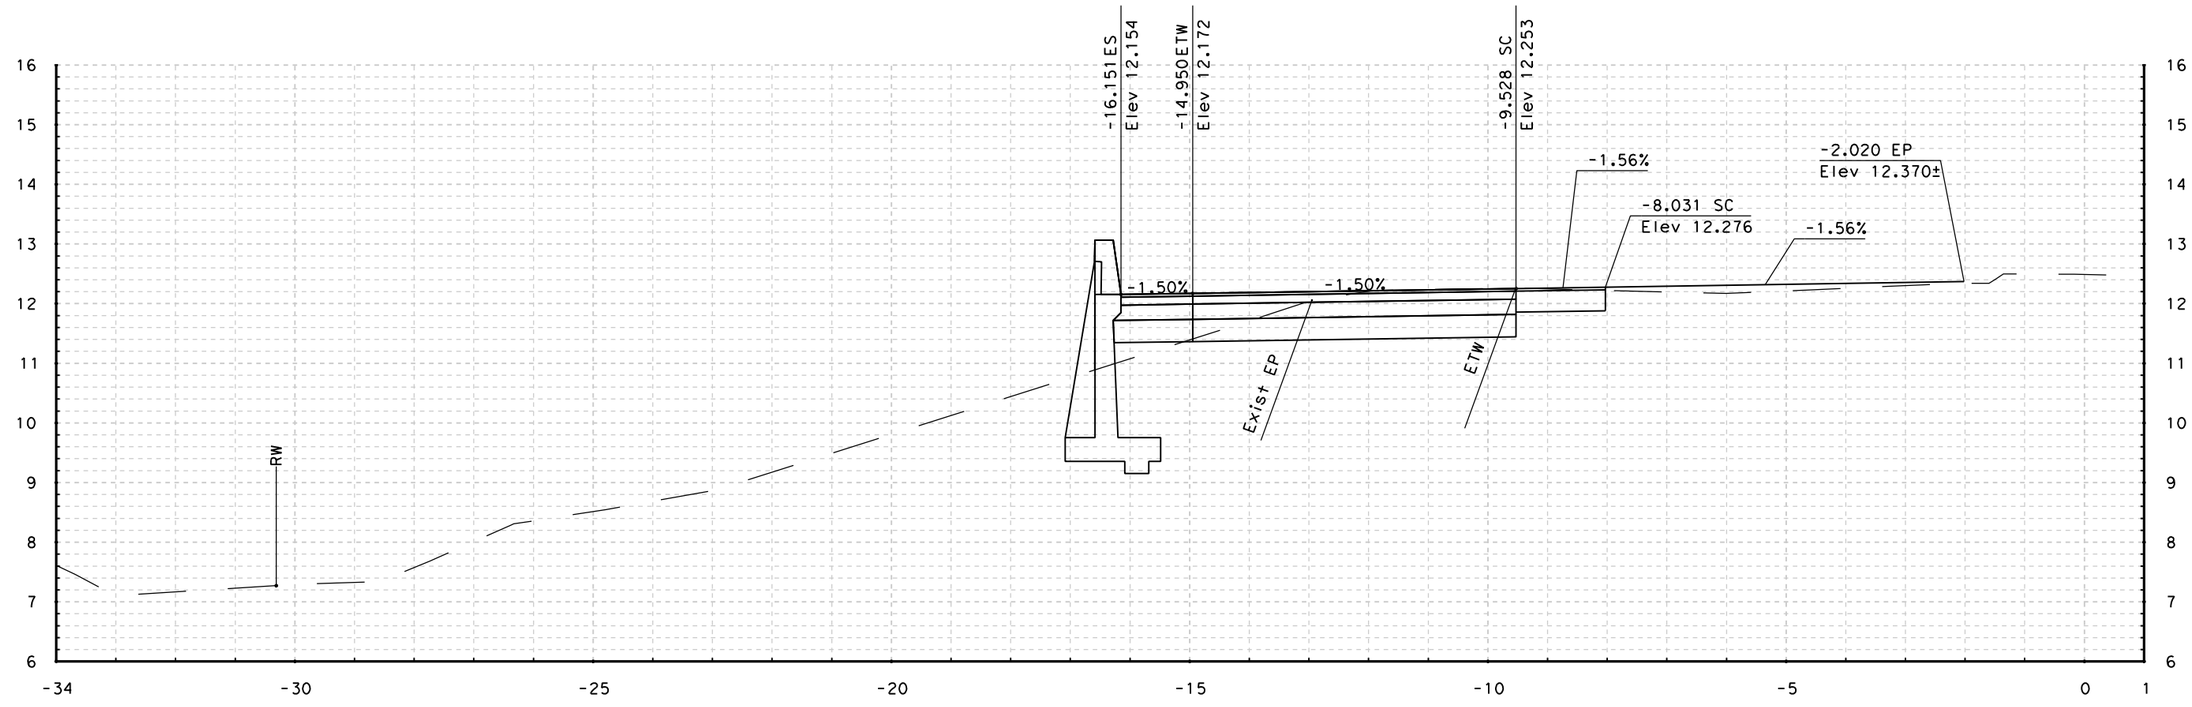

15+40.000

STA - 15+40.000 TO STA - 15+40.000

E WASHINGTON "EW" LINE CROSS SECTIONS

SCALE: 1:50 HORIZONTAL
1:50 VERTICAL

DATE PLOTTED => 3/1/2011
TIME PLOTTED => 1:46:08 PM

*REQUEST

RELATIVE BORDER SCALE IS IN INCHES 0 1 2 3

USERNAME => felix_wong
DGN FILE => E_Wash_Cross Sections.dgn

CU 04276

EA 264041

FOR EARTHWORK DEVELOPMENT ONLY

Caltrans Metric

Dist	COUNTY	ROUTE	POST MILES TOTAL PROJECT	SHEET No.	TOTAL SHEETS
04	Son	101	7.3/8.3	xx	xx

URS CORPORATION
1380 LEAD HILL BLVD.
SUITE 100
ROSEVILLE, CA 95661

CITY OF PETALUMA
11 ENGLISH STREET
PETALUMA, CA 94952

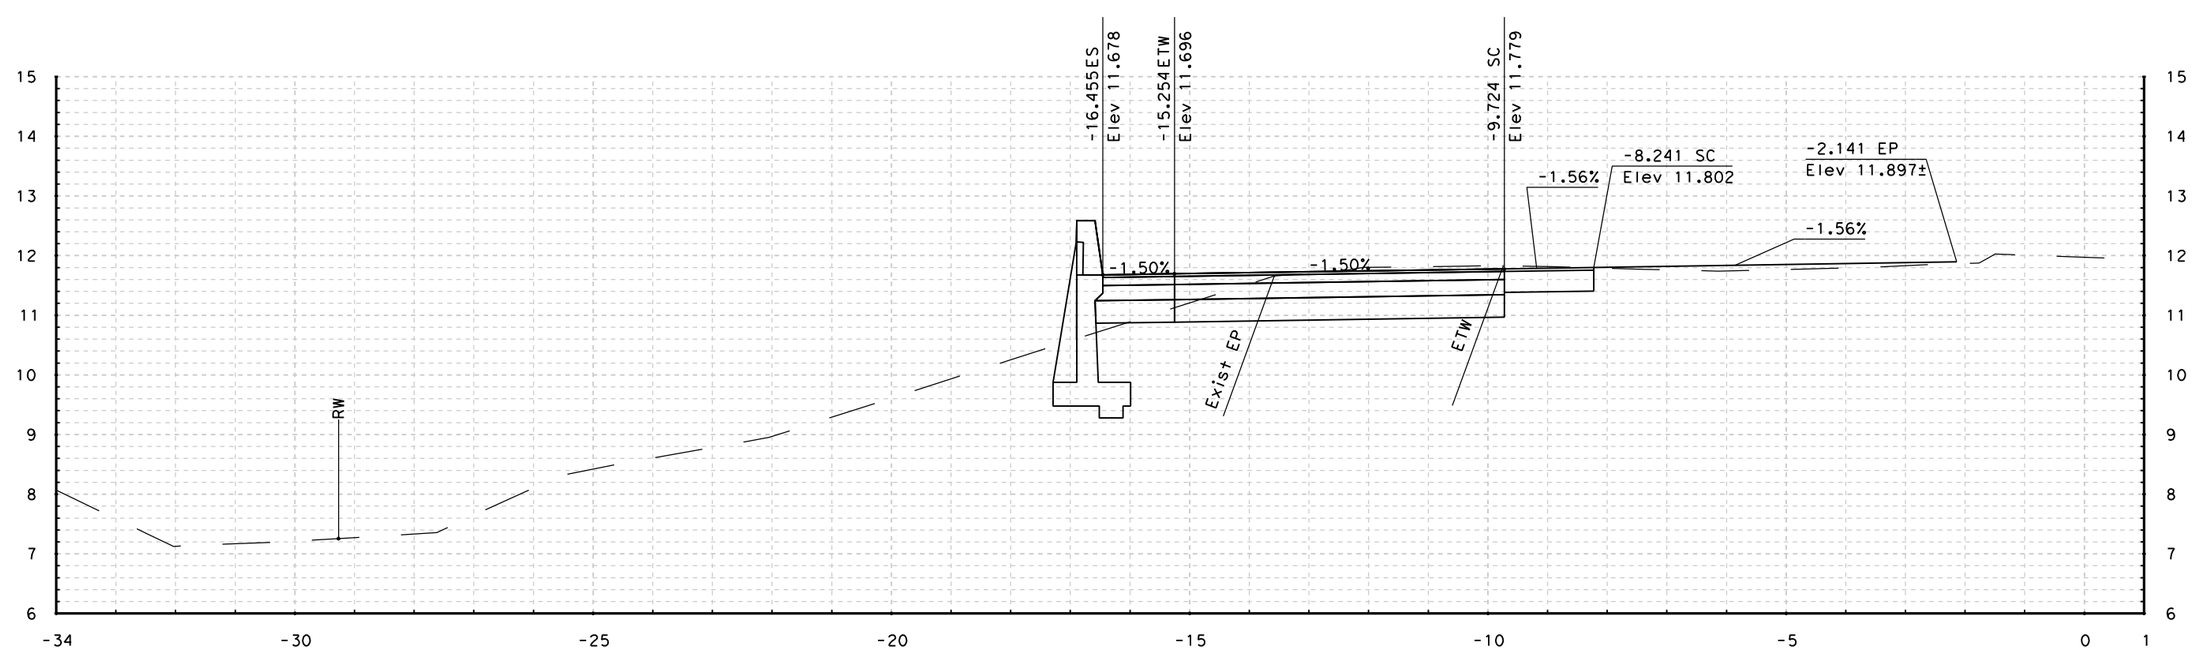

15+50.000

STA - 15+50.000 TO STA - 15+50.000

E WASHINGTON "EW" LINE CROSS SECTIONS

SCALE: 1:50 HORIZONTAL
1:50 VERTICAL

DATE PLOTTED => 3/1/2011
TIME PLOTTED => 1:46:09 PM

RELATIVE BORDER SCALE IS IN INCHES 0 1 2 3

USERNAME => felix_wong
DGN FILE => E_Wash_Cross Sections.dgn

CU 04276

EA 264041

@FREQUEST

FOR EARTHWORK DEVELOPMENT ONLY

Caltrans Metric

Dist	COUNTY	ROUTE	POST MILES TOTAL PROJECT	SHEET No.	TOTAL SHEETS
04	Son	101	7.3/8.3	xx	xx

URS CORPORATION
1380 LEAD HILL BLVD.
SUITE 100
ROSEVILLE, CA 95661

CITY OF PETALUMA
11 ENGLISH STREET
PETALUMA, CA 94952

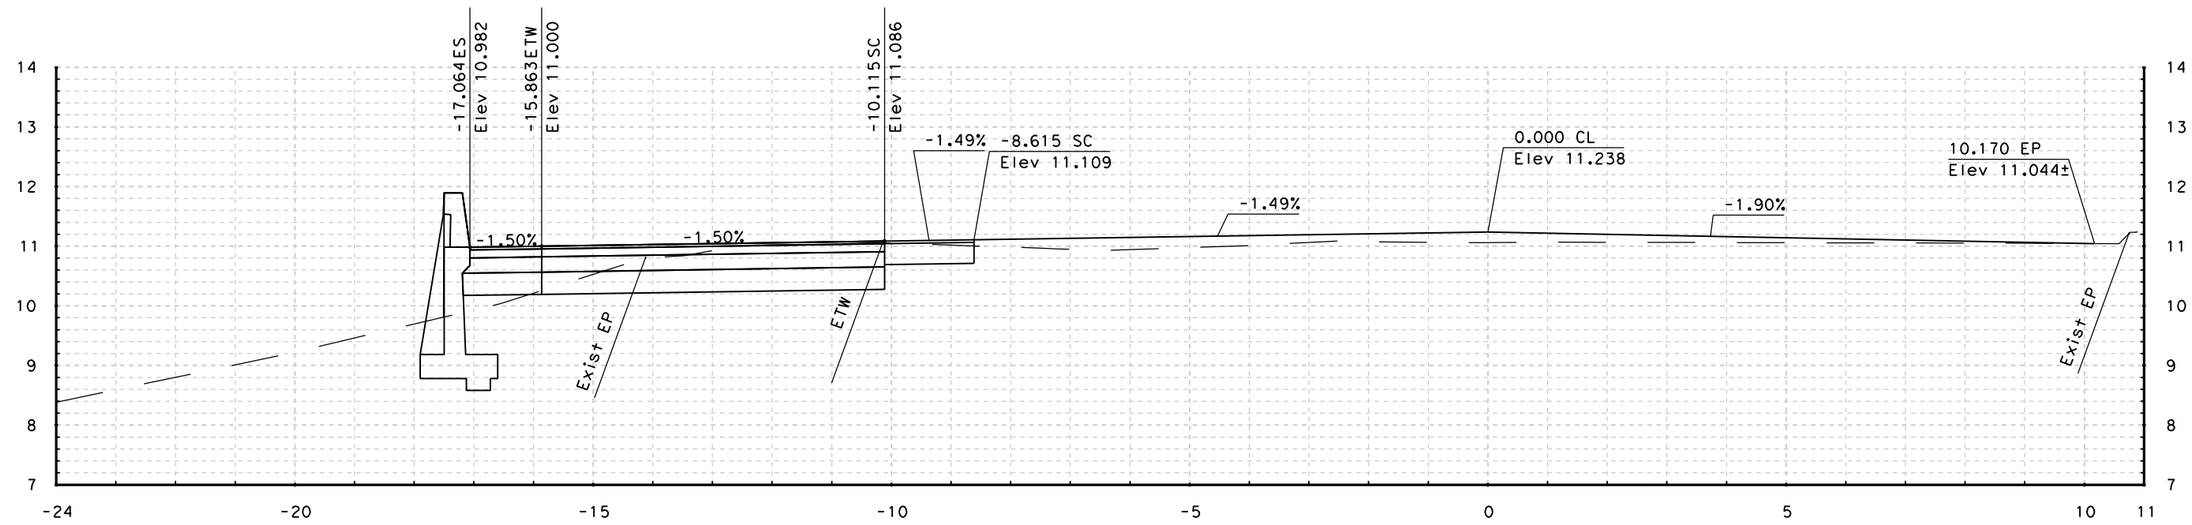

15+70.000

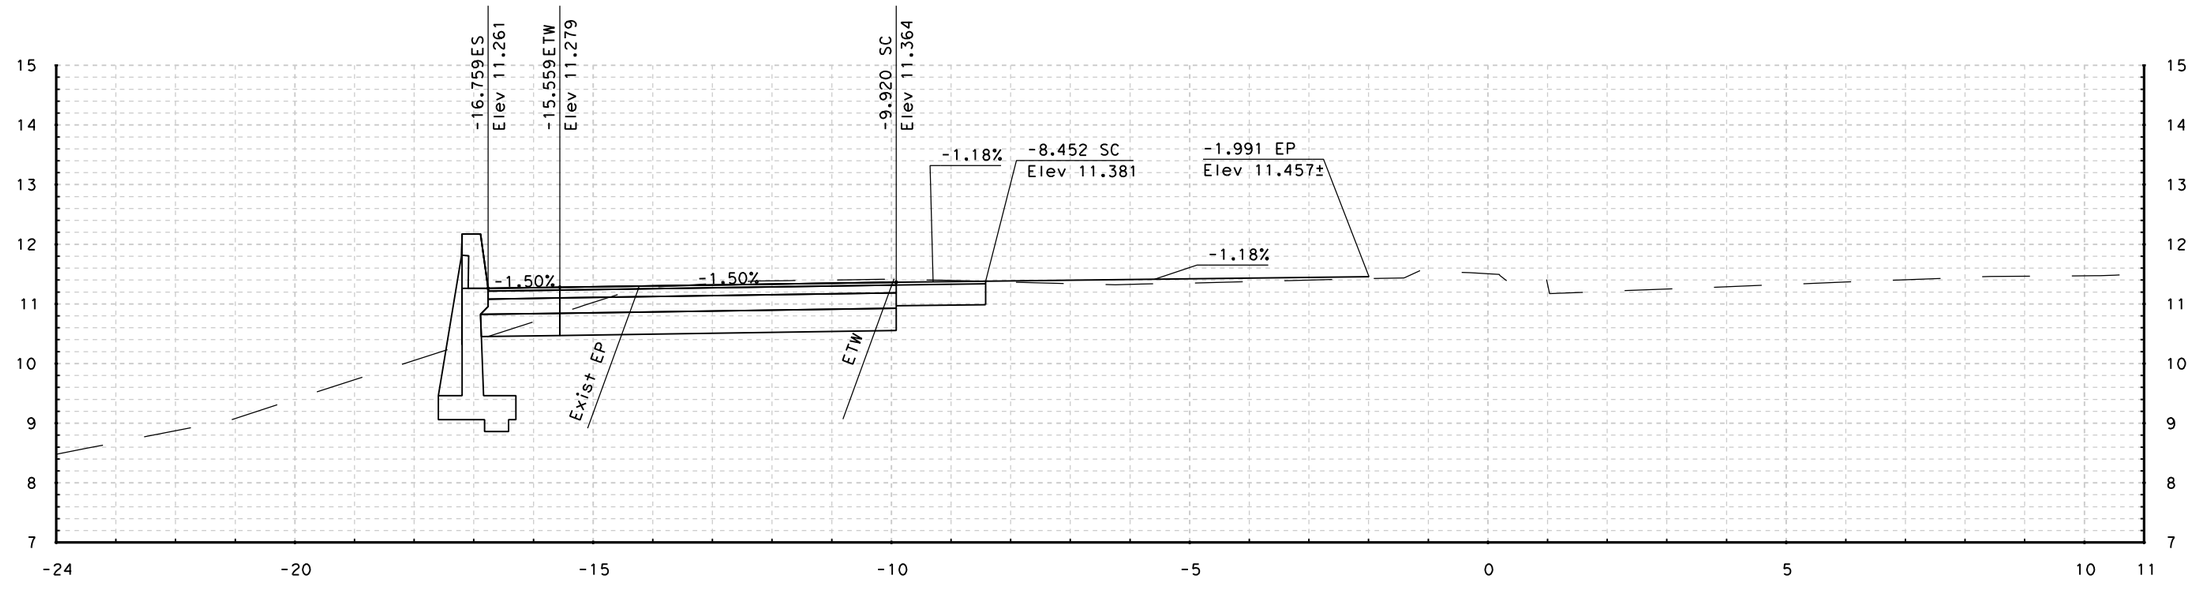

15+60.000

STA - 15+60.000 TO STA - 15+70.000

E WASHINGTON "EW" LINE CROSS SECTIONS

SCALE: 1:50 HORIZONTAL
1:50 VERTICAL

DATE PLOTTED => 3/1/2011
TIME PLOTTED => 11:46:10 PM

#REQUEST

RELATIVE BORDER SCALE IS IN INCHES 0 1 2 3

USERNAME => felix_wong
DGN FILE => E_Wash_Cross Sections.dgn

CU 04276

EA 264041

FOR EARTHWORK DEVELOPMENT ONLY

Caltrans Metric

Dist	COUNTY	ROUTE	POST MILES TOTAL PROJECT	SHEET No.	TOTAL SHEETS
04	Son	101	7.3/8.3	xx	xx

URS CORPORATION
1380 LEAD HILL BLVD.
SUITE 100
ROSEVILLE, CA 95661

CITY OF PETALUMA
11 ENGLISH STREET
PETALUMA, CA 94952

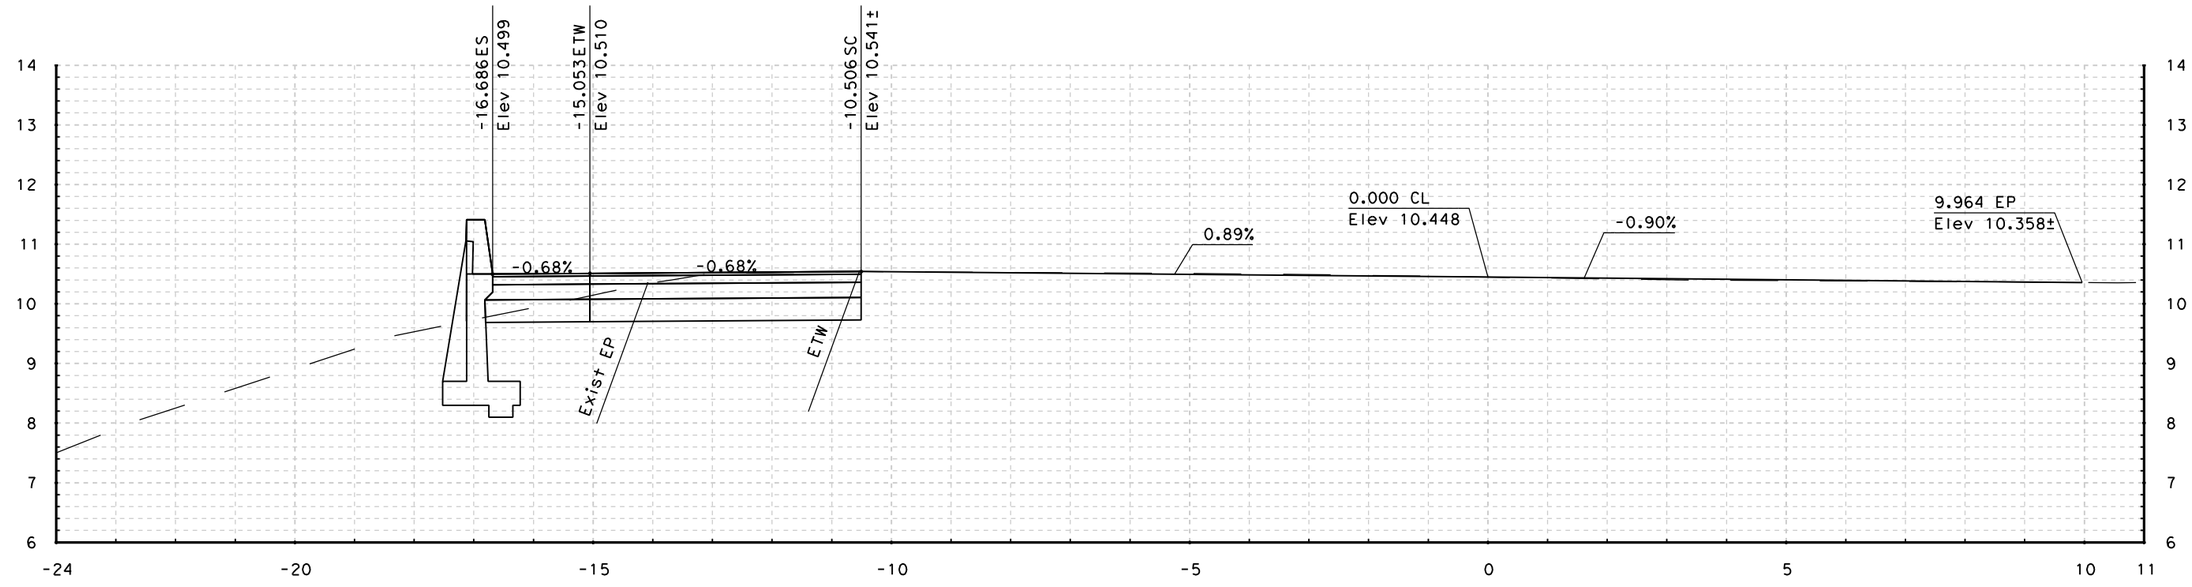

15+90.000

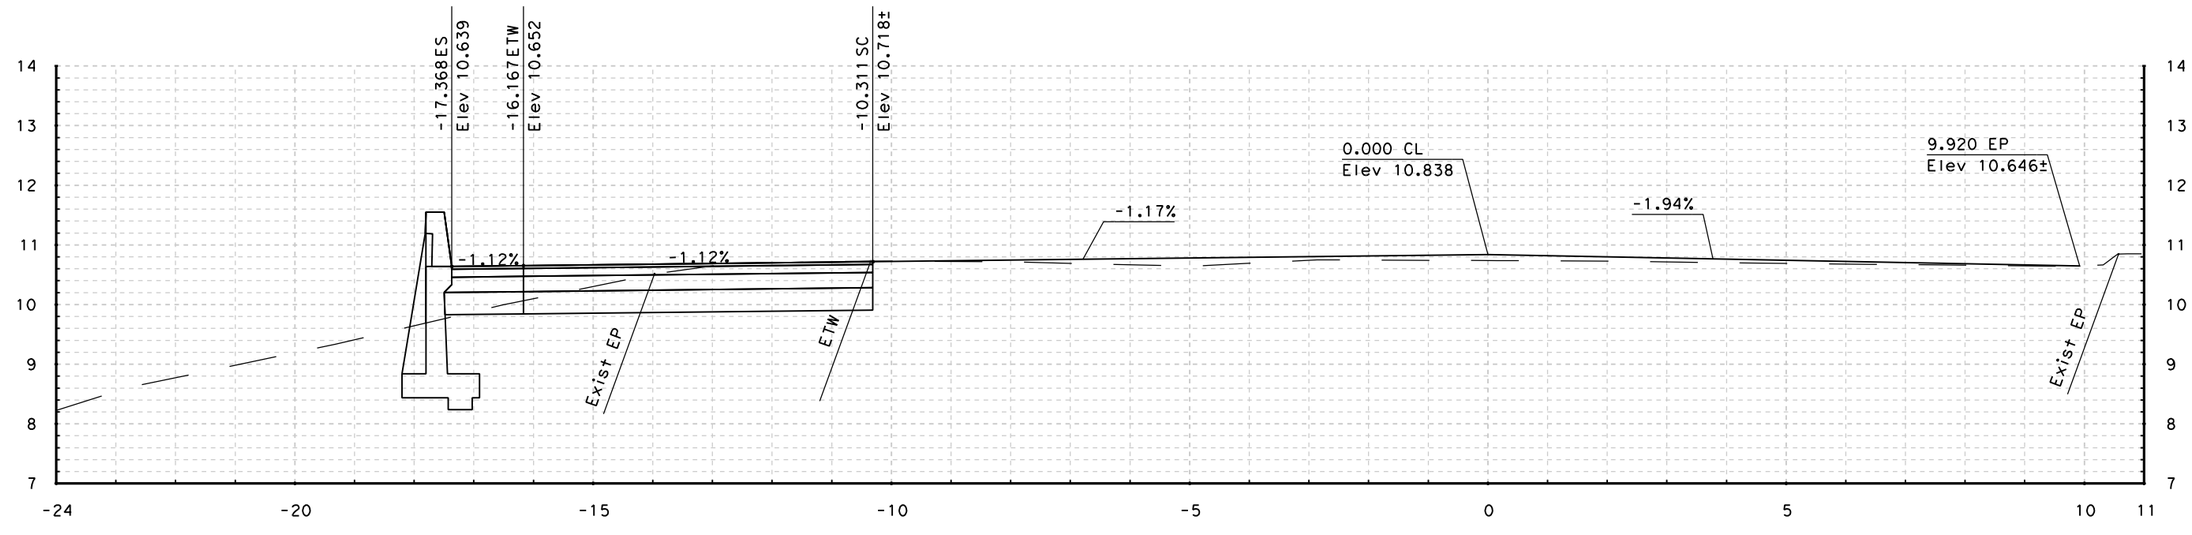

15+80.000

STA - 15+80.000 TO STA - 15+90.000

E WASHINGTON "EW" LINE CROSS SECTIONS

SCALE: 1:50 HORIZONTAL
1:50 VERTICAL

DATE PLOTTED => 3/1/2011
TIME PLOTTED => 11:46:11 PM

#REQUEST

RELATIVE BORDER SCALE IS IN INCHES 0 1 2 3

USERNAME => felix_wong
DGN FILE => E_Wash_Cross Sections.dgn

CU 04276

EA 264041

FOR EARTHWORK DEVELOPMENT ONLY

Caltrans Metric

Dist	COUNTY	ROUTE	POST MILES TOTAL PROJECT	SHEET No.	TOTAL SHEETS
04	Son	101	7.3/8.3	xx	xx

URS CORPORATION
1380 LEAD HILL BLVD.
SUITE 100
ROSEVILLE, CA 95661

CITY OF PETALUMA
11 ENGLISH STREET
PETALUMA, CA 94952

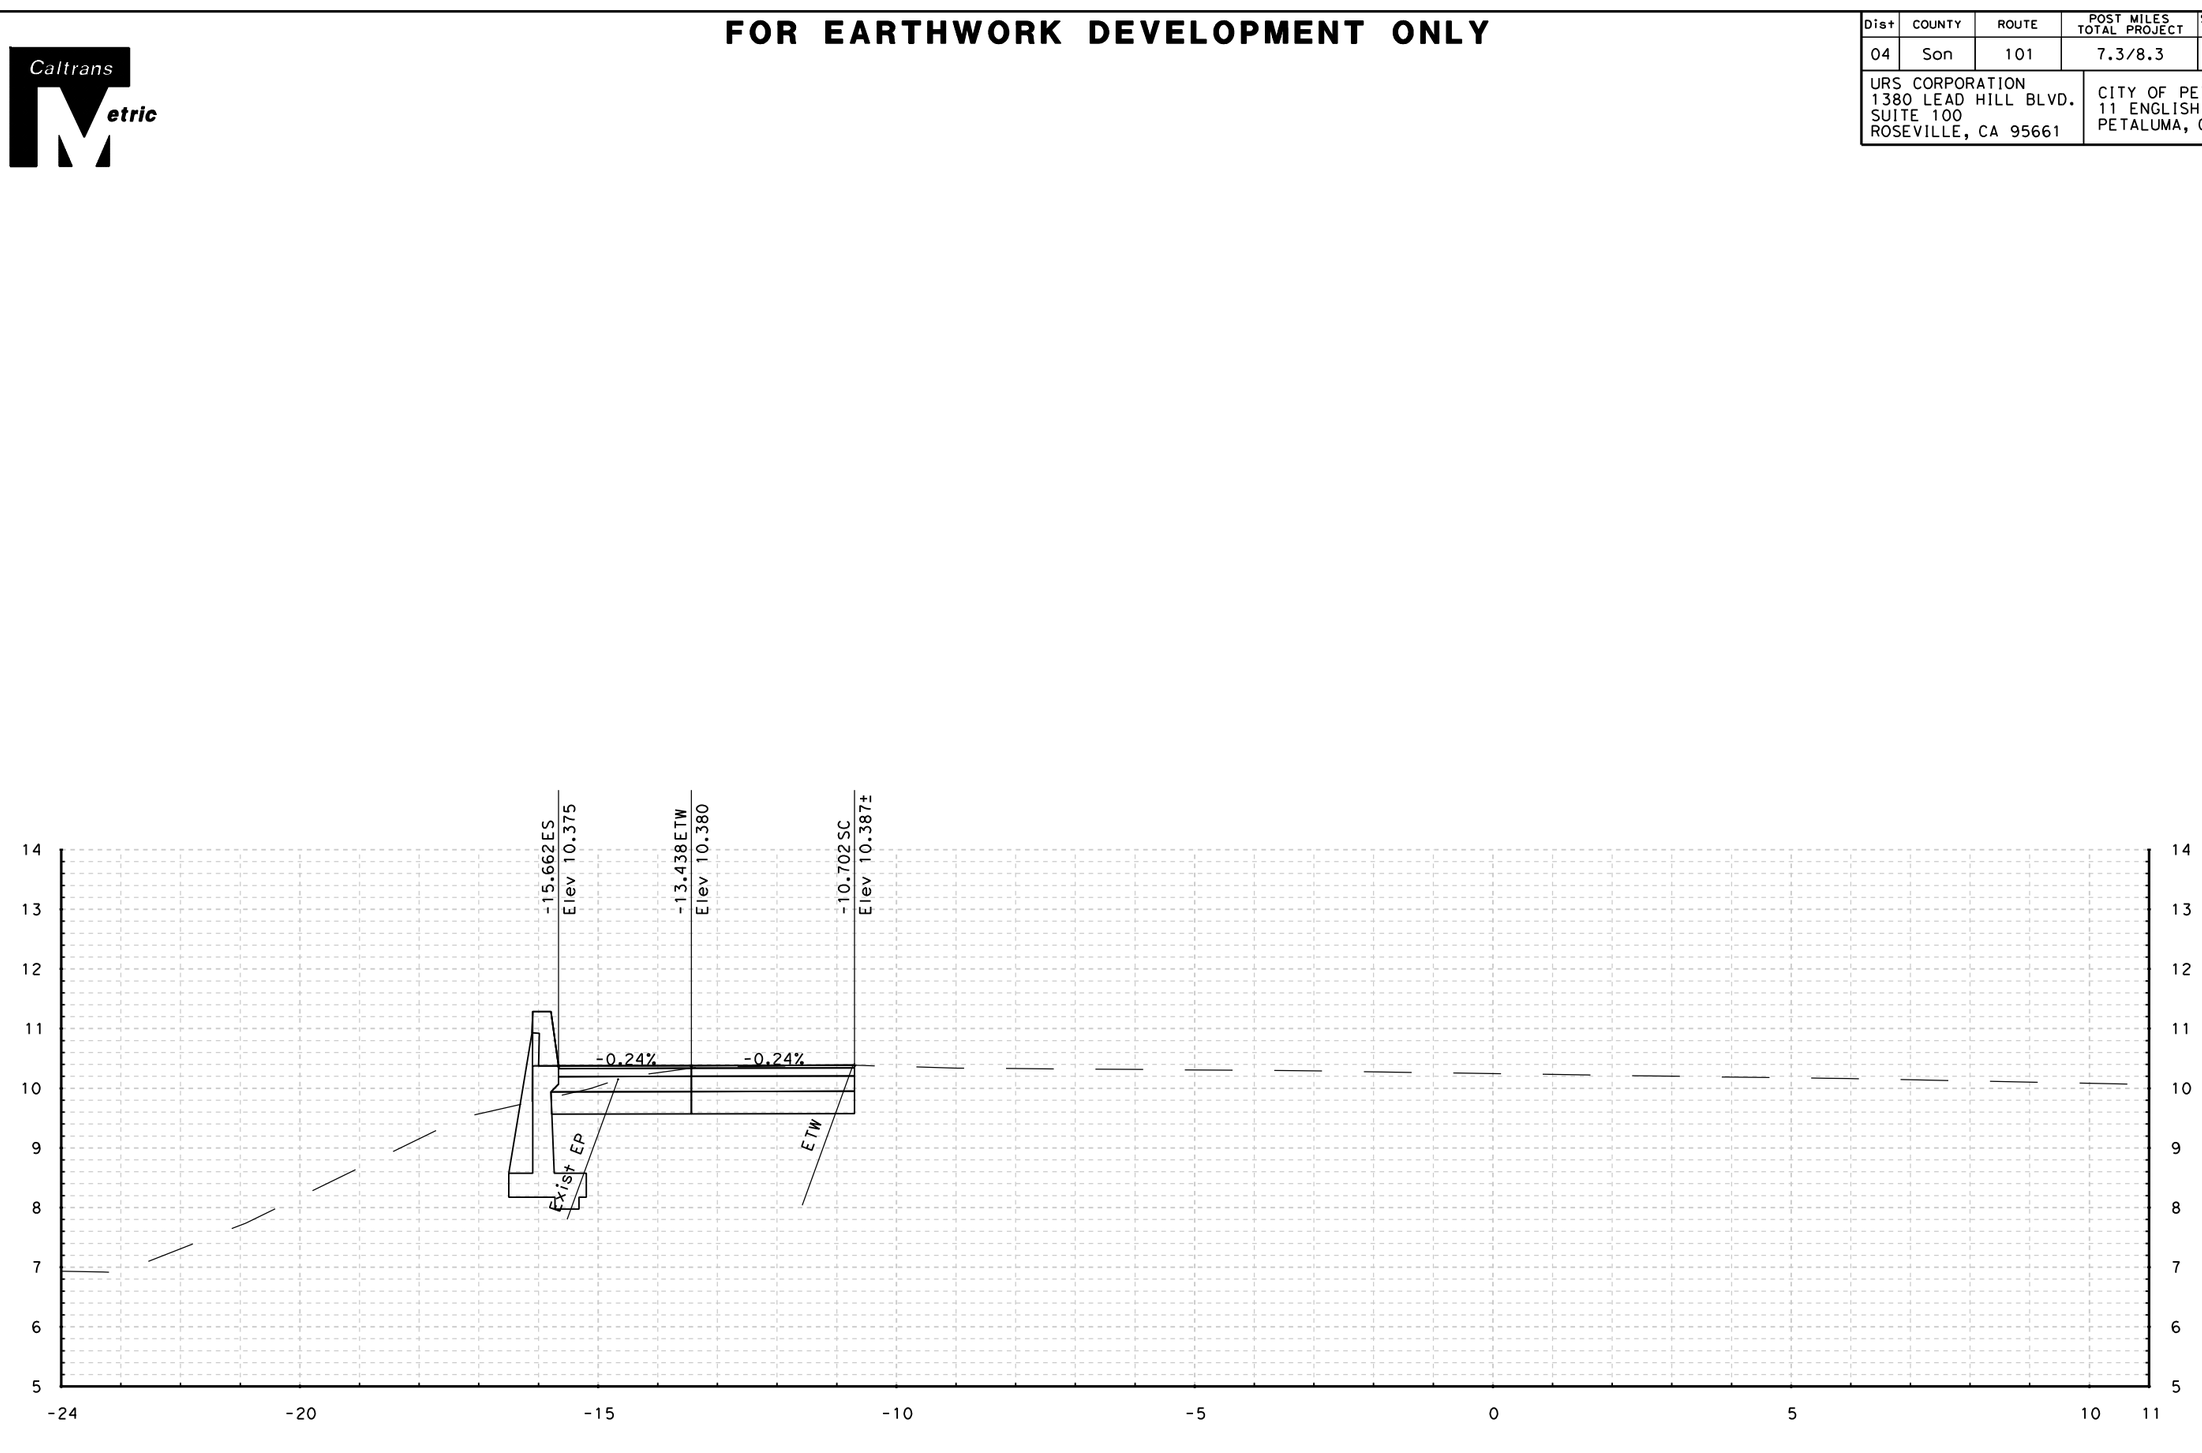

16+00.000

STA - 16+00.000 TO STA - 16+00.000

E WASHINGTON "EW" LINE CROSS SECTIONS

SCALE: 1:50 HORIZONTAL
1:50 VERTICAL

DATE PLOTTED => 3/1/2011
TIME PLOTTED => 1:46:12 PM

@REQUEST

RELATIVE BORDER SCALE IS IN INCHES 0 1 2 3

USERNAME => felix_wong
DGN FILE => E_Wash_Cross Sections.dgn

CU 04276

EA 264041

FOR EARTHWORK DEVELOPMENT ONLY

Caltrans Metric

Dist	COUNTY	ROUTE	POST MILES TOTAL PROJECT	SHEET No.	TOTAL SHEETS
04	Son	101	7.3/8.3	xx	xx

URS CORPORATION
1380 LEAD HILL BLVD.
SUITE 100
ROSEVILLE, CA 95661

CITY OF PETALUMA
11 ENGLISH STREET
PETALUMA, CA 94952

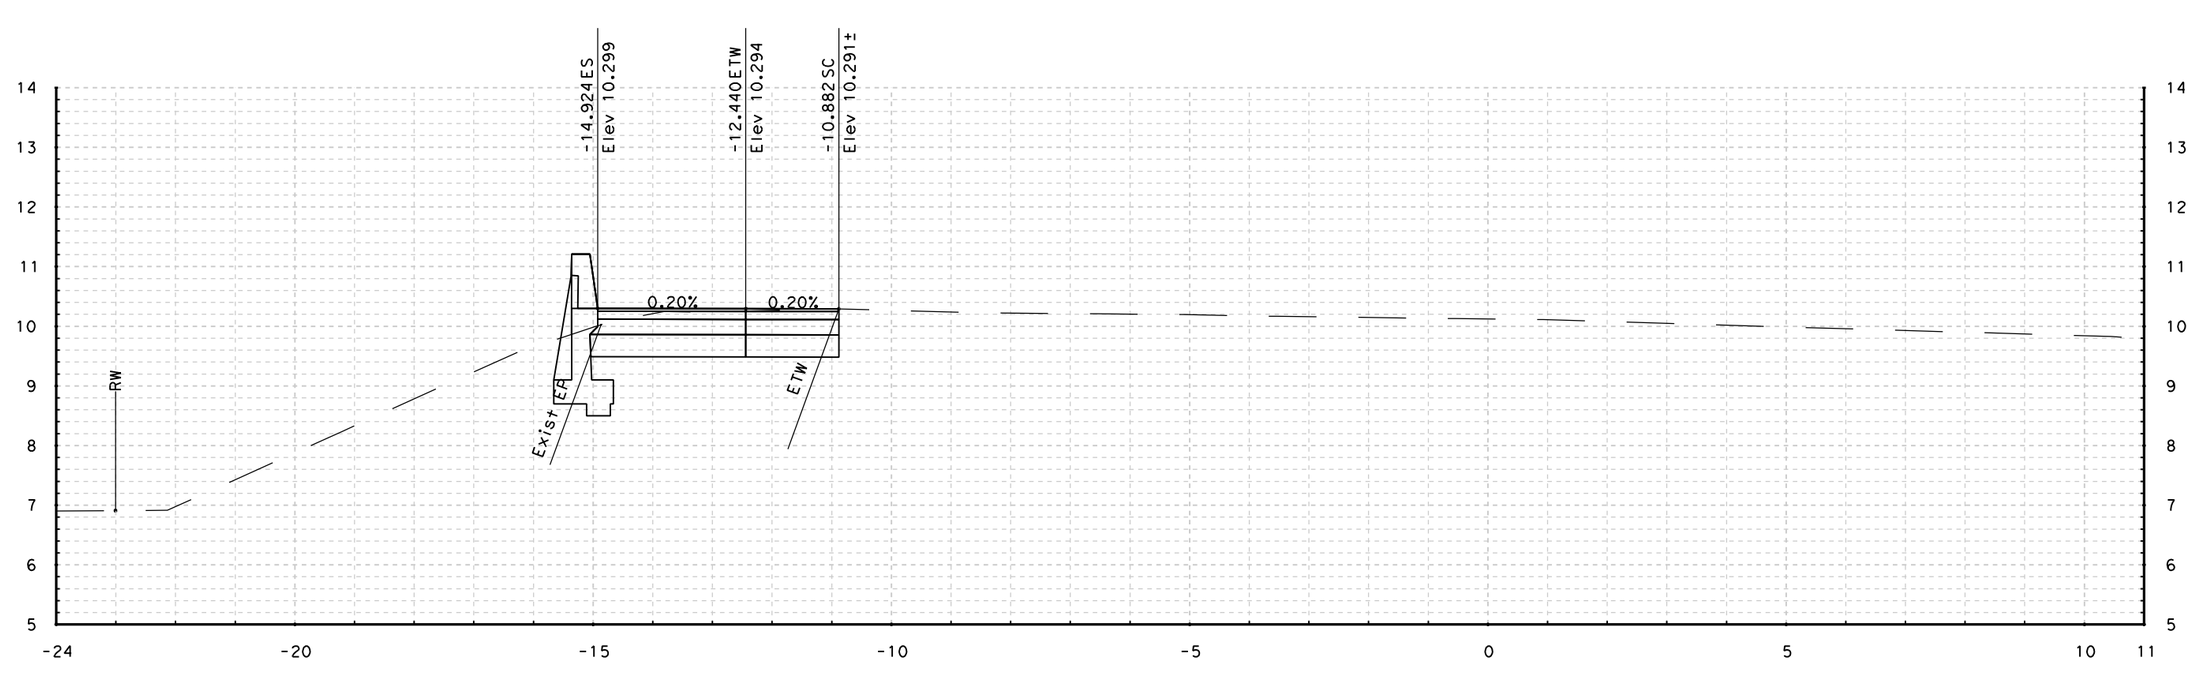

16+10.000

STA - 16+10.000 TO STA - 16+10.000

E WASHINGTON "EW" LINE CROSS SECTIONS

SCALE: 1:50 HORIZONTAL
1:50 VERTICAL

DATE PLOTTED => 3/1/2011
TIME PLOTTED => 1:46:13 PM

@REQUEST

RELATIVE BORDER SCALE IS IN INCHES 0 1 2 3

USERNAME => felix_wong
DGN FILE => E_Wash_Cross Sections.dgn

CU 04276

EA 264041

FOR EARTHWORK DEVELOPMENT ONLY

Caltrans Metric

Dist	COUNTY	ROUTE	POST MILES TOTAL PROJECT	SHEET No.	TOTAL SHEETS
04	Son	101	7.3/8.3	xx	xx

URS CORPORATION
1380 LEAD HILL BLVD.
SUITE 100
ROSEVILLE, CA 95661

CITY OF PETALUMA
11 ENGLISH STREET
PETALUMA, CA 94952

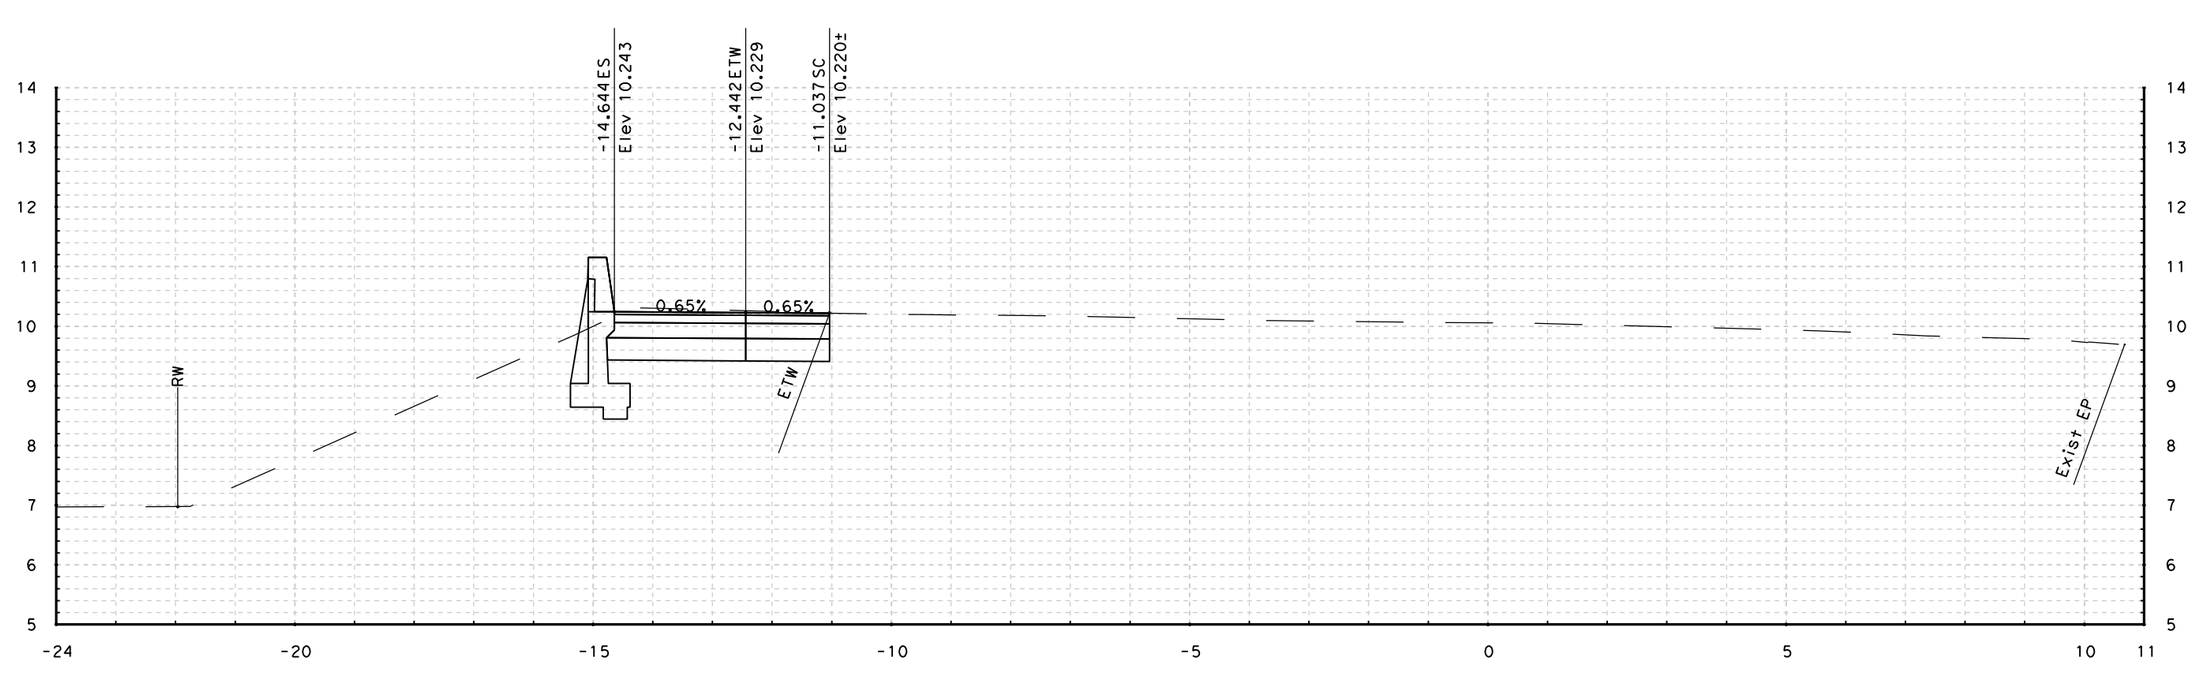

16+20.000

STA - 16+20.000 TO STA - 16+20.000

E WASHINGTON "EW" LINE CROSS SECTIONS

SCALE: 1:50 HORIZONTAL
1:50 VERTICAL

DATE PLOTTED => 3/1/2011
TIME PLOTTED => 1:46:14 PM

@REQUEST

RELATIVE BORDER SCALE IS IN INCHES 0 1 2 3

USERNAME => felix_wong
DGN FILE => E_Wash_Cross Sections.dgn

CU 04276

EA 264041

FOR EARTHWORK DEVELOPMENT ONLY

Caltrans Metric

Dist	COUNTY	ROUTE	POST MILES TOTAL PROJECT	SHEET No.	TOTAL SHEETS
04	Son	101	7.3/8.3	xx	xx

URS CORPORATION
1380 LEAD HILL BLVD.
SUITE 100
ROSEVILLE, CA 95661

CITY OF PETALUMA
11 ENGLISH STREET
PETALUMA, CA 94952

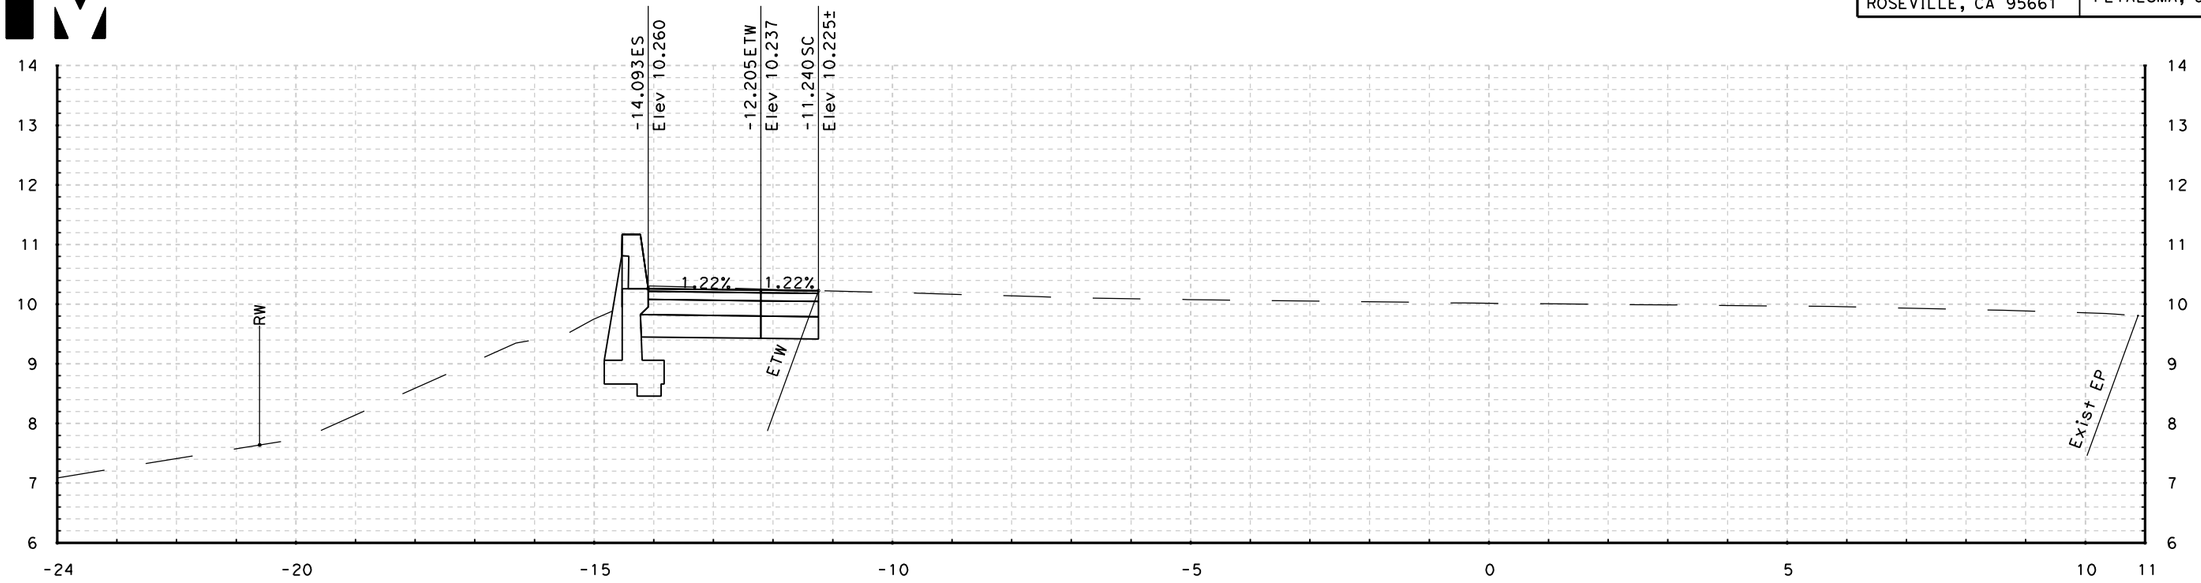

16+33.000

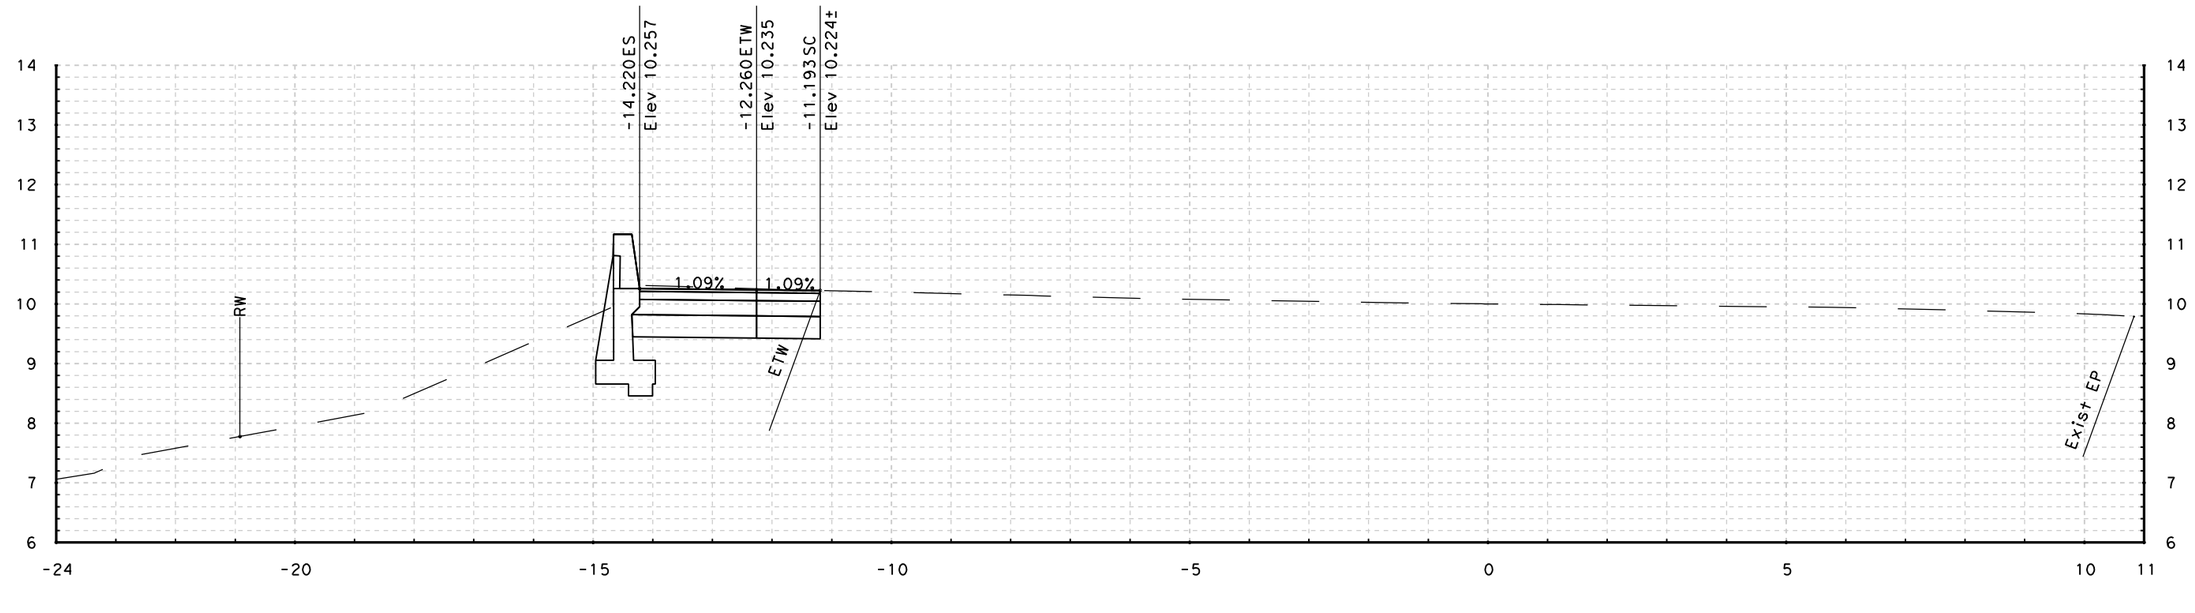

16+30.000

STA - 16+30.000 TO STA - 16+33.000

E WASHINGTON "EW" LINE CROSS SECTIONS

SCALE: 1:50 HORIZONTAL
1:50 VERTICAL

DATE PLOTTED => 3/1/2011
TIME PLOTTED => 11:46:15 PM

#REQUEST

RELATIVE BORDER SCALE IS IN INCHES 0 1 2 3

USERNAME => felix_wong
DGN FILE => E_Wash_Cross Sections.dgn

CU 04276

EA 264041

FOR EARTHWORK DEVELOPMENT ONLY

Caltrans Metric

Dist	COUNTY	ROUTE	POST MILES TOTAL PROJECT	SHEET No.	TOTAL SHEETS
04	Son	101	7.3/8.3	xx	xx

URS CORPORATION
1380 LEAD HILL BLVD.
SUITE 100
ROSEVILLE, CA 95661

CITY OF PETALUMA
11 ENGLISH STREET
PETALUMA, CA 94952

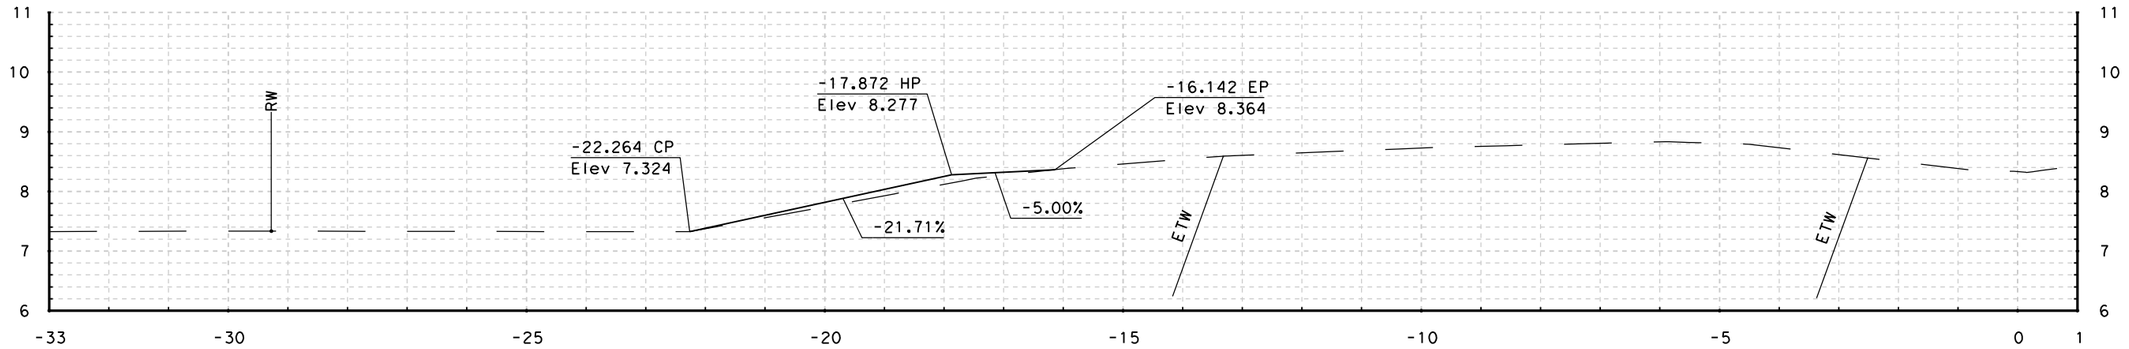

73+90.000

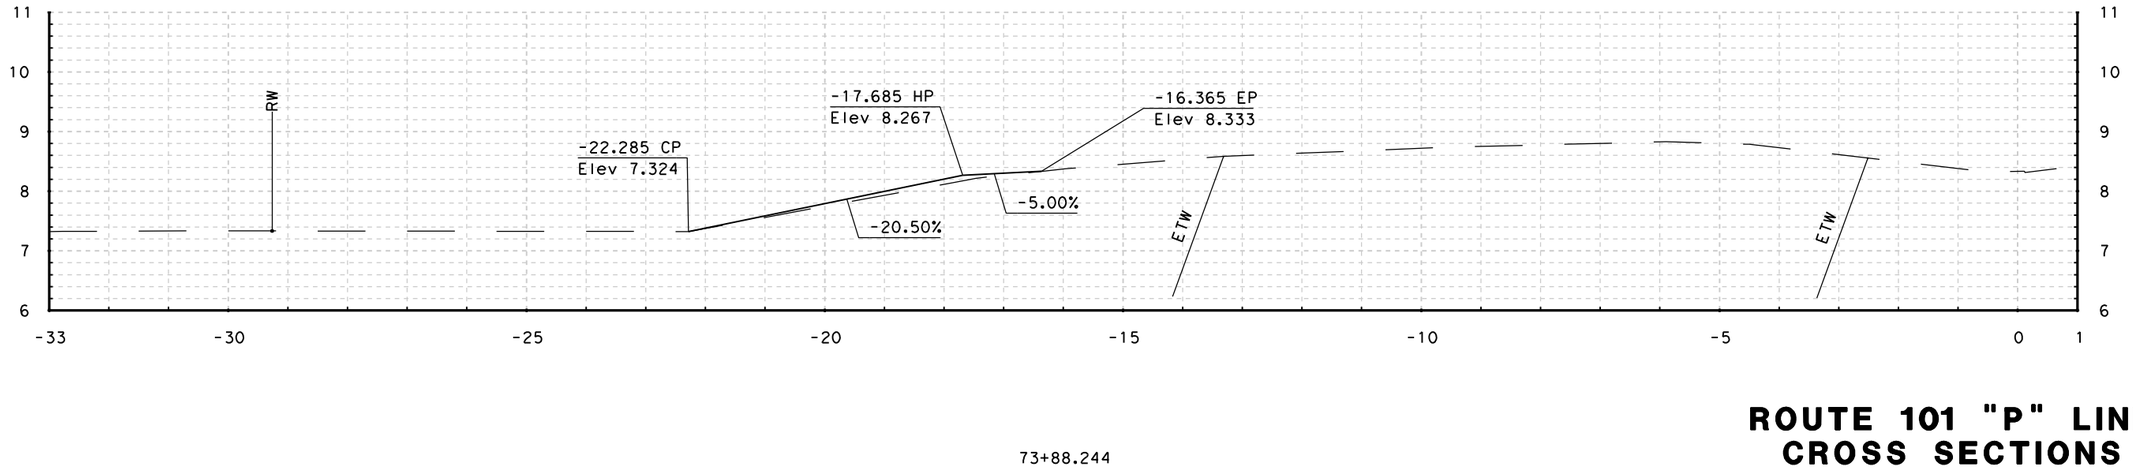

73+88.244

STA - 73+88.244 TO STA - 73+90.000

ROUTE 101 "P" LINE CROSS SECTIONS

SCALE: 1:50 HORIZONTAL
1:50 VERTICAL

DATE PLOTTED => 3/1/2011
TIME PLOTTED => 1:47:17 PM

#PREQUEST

RELATIVE BORDER SCALE IS IN INCHES 0 1 2 3

USERNAME => felix_wong
DGN FILE => E_Wash_Cross Sections.dgn

CU 04276

EA 264041

FOR EARTHWORK DEVELOPMENT ONLY

Caltrans Metric

Dist	COUNTY	ROUTE	POST MILES TOTAL PROJECT	SHEET No.	TOTAL SHEETS
04	Son	101	7.3/8.3	xx	xx

URS CORPORATION
1380 LEAD HILL BLVD.
SUITE 100
ROSEVILLE, CA 95661

CITY OF PETALUMA
11 ENGLISH STREET
PETALUMA, CA 94952

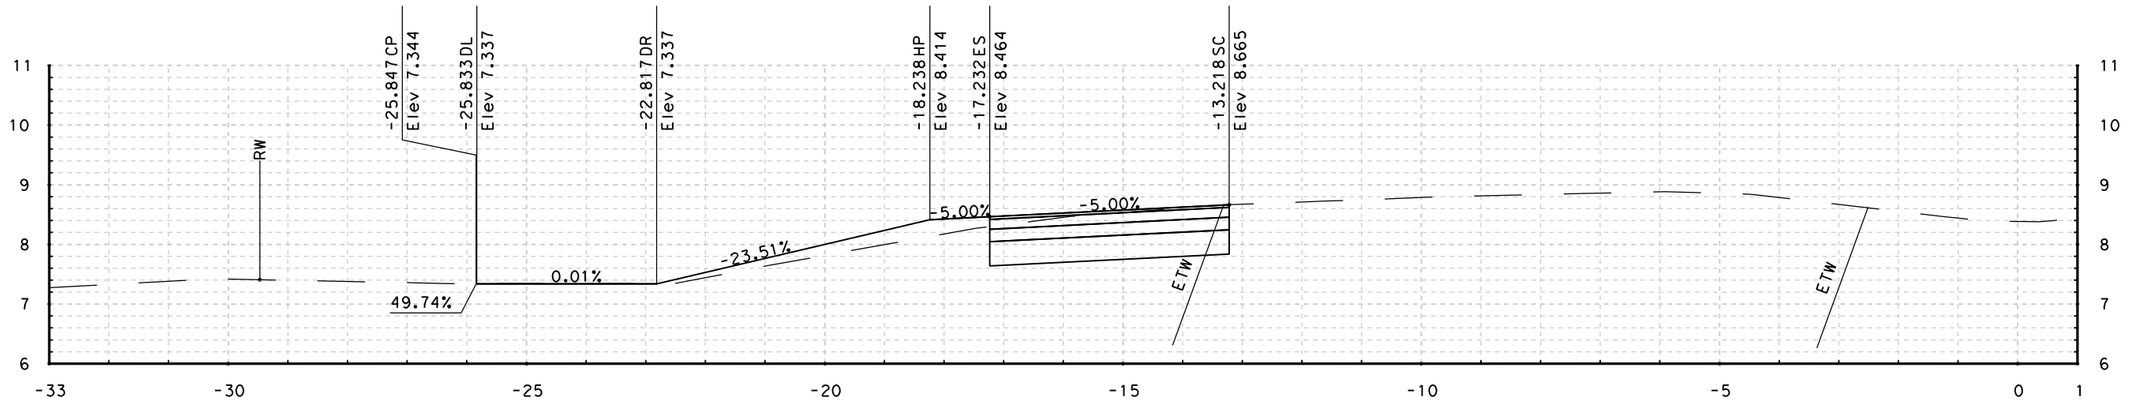

74+10.000

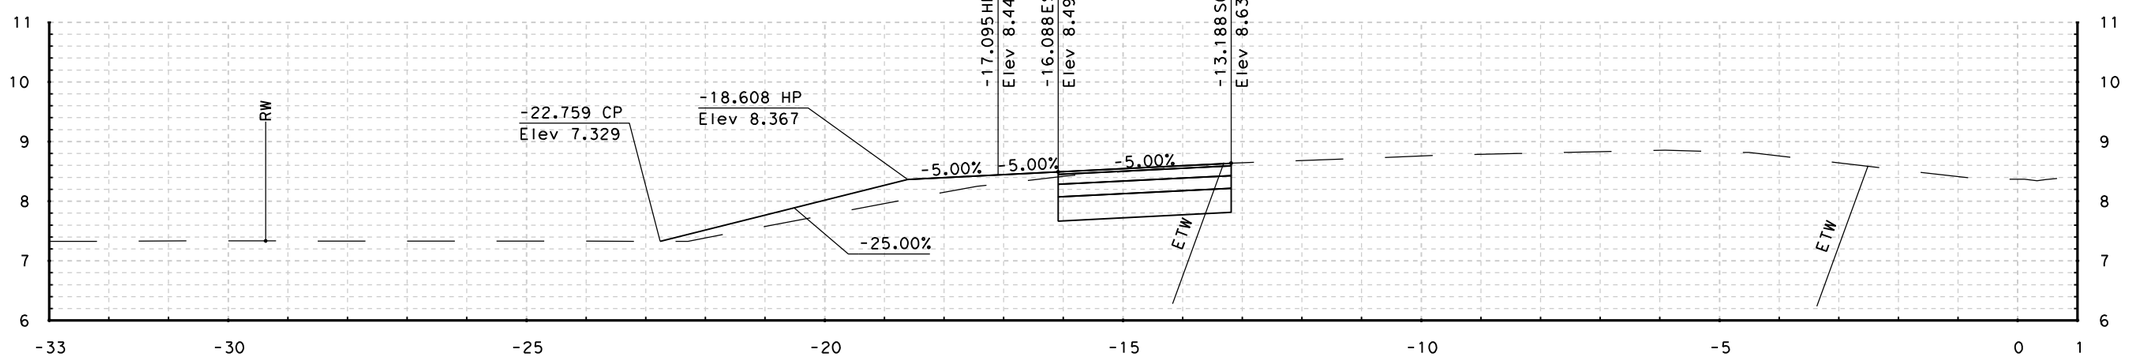

74+00.000

STA - 74+00.000 TO STA - 74+10.000

ROUTE 101 "P" LINE CROSS SECTIONS

SCALE: 1:50 HORIZONTAL
1:50 VERTICAL

DATE PLOTTED => 3/1/2011
TIME PLOTTED => 1:47:18 PM

#PREQUEST

RELATIVE BORDER SCALE IS IN INCHES 0 1 2 3

USERNAME => felix_wong
DGN FILE => E_Wash_Cross Sections.dgn

CU	EA
04276	264041

FOR EARTHWORK DEVELOPMENT ONLY

Caltrans Metric

Dist	COUNTY	ROUTE	POST MILES TOTAL PROJECT	SHEET No.	TOTAL SHEETS
04	Son	101	7.3/8.3	xx	xx

URS CORPORATION
1380 LEAD HILL BLVD.
SUITE 100
ROSEVILLE, CA 95661

CITY OF PETALUMA
11 ENGLISH STREET
PETALUMA, CA 94952

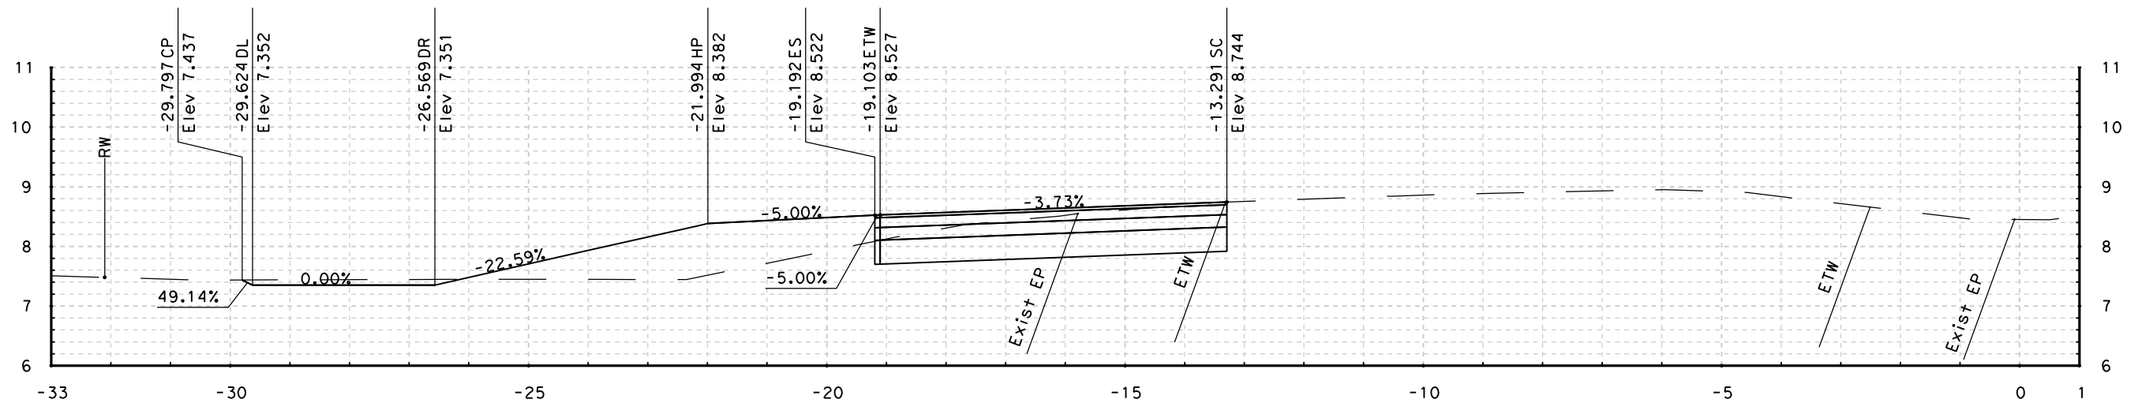

74+30.000

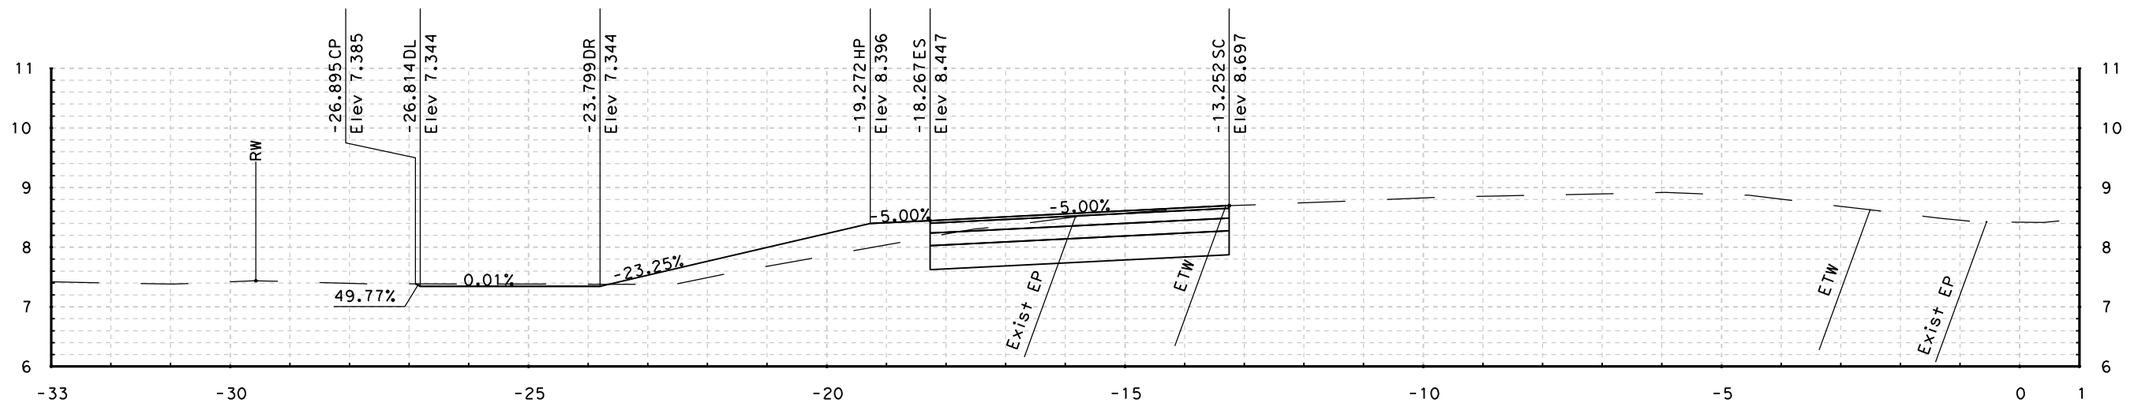

74+20.000

STA - 74+20.000 TO STA - 74+30.000

ROUTE 101 "P" LINE CROSS SECTIONS

SCALE: 1:50 HORIZONTAL
1:50 VERTICAL

DATE PLOTTED => 3/1/2011
TIME PLOTTED => 1:47:19 PM

#REQUEST

RELATIVE BORDER SCALE IS IN INCHES 0 1 2 3

USERNAME => felix_wong
DGN FILE => E_Wash_Cross Sections.dgn

CU 04276

EA 264041

FOR EARTHWORK DEVELOPMENT ONLY

Caltrans Metric

Dist	COUNTY	ROUTE	POST MILES TOTAL PROJECT	SHEET No.	TOTAL SHEETS
04	Son	101	7.3/8.3	xx	xx

URS CORPORATION
1380 LEAD HILL BLVD.
SUITE 100
ROSEVILLE, CA 95661

CITY OF PETALUMA
11 ENGLISH STREET
PETALUMA, CA 94952

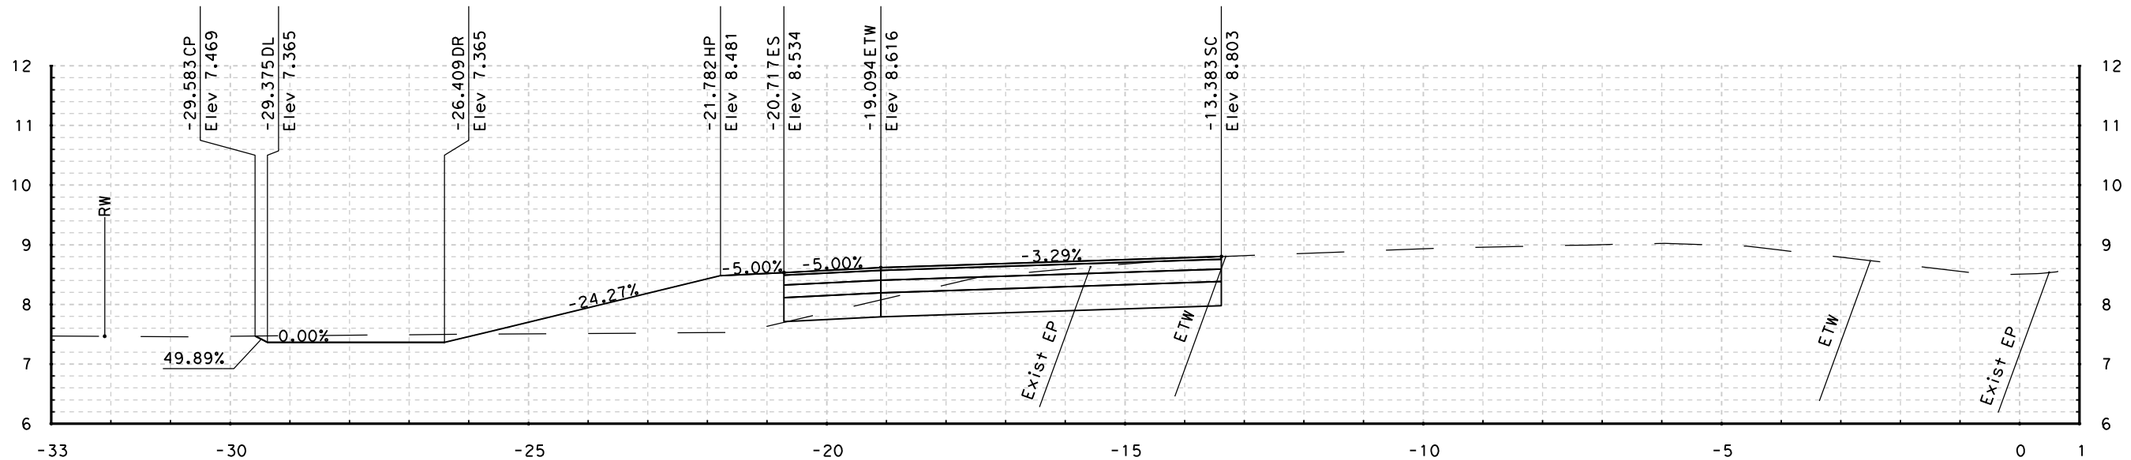

74+50.000

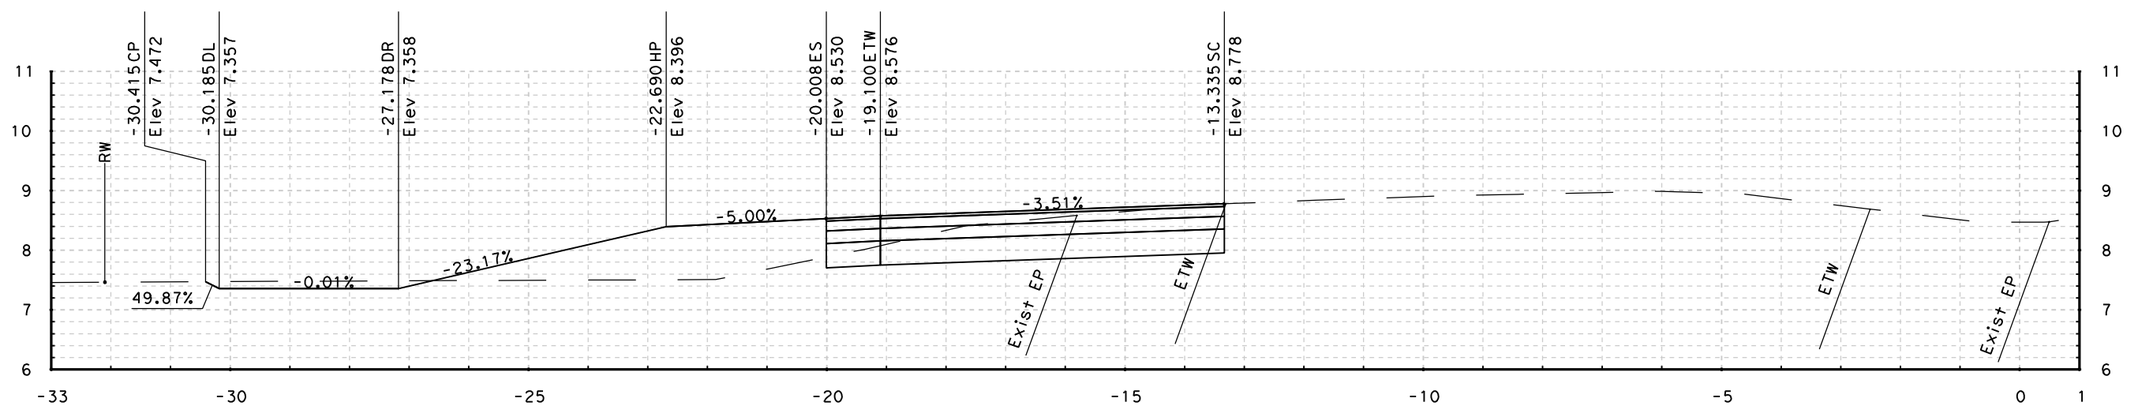

74+40.000

STA - 74+40.000 TO STA - 74+50.000

ROUTE 101 "P" LINE CROSS SECTIONS

SCALE: 1:50 HORIZONTAL
1:50 VERTICAL

DATE PLOTTED => 3/1/2011
TIME PLOTTED => 1:47:21 PM

#REQUEST

RELATIVE BORDER SCALE IS IN INCHES 0 1 2 3

USERNAME => felix_wong
DGN FILE => E_Wash_Cross Sections.dgn

CU 04276

EA 264041

FOR EARTHWORK DEVELOPMENT ONLY

Caltrans Metric

Dist	COUNTY	ROUTE	POST MILES TOTAL PROJECT	SHEET No.	TOTAL SHEETS
04	Son	101	7.3/8.3	xx	xx

URS CORPORATION
1380 LEAD HILL BLVD.
SUITE 100
ROSEVILLE, CA 95661

CITY OF PETALUMA
11 ENGLISH STREET
PETALUMA, CA 94952

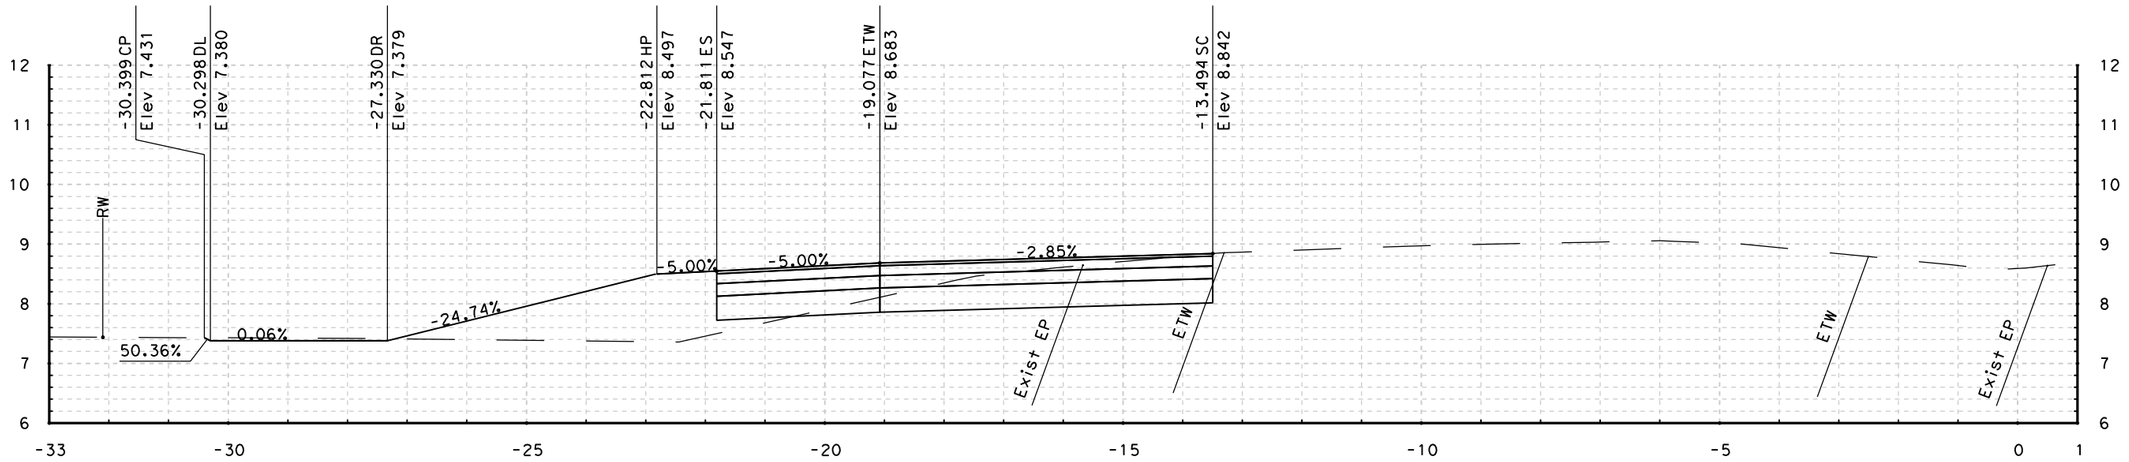

74+70.000

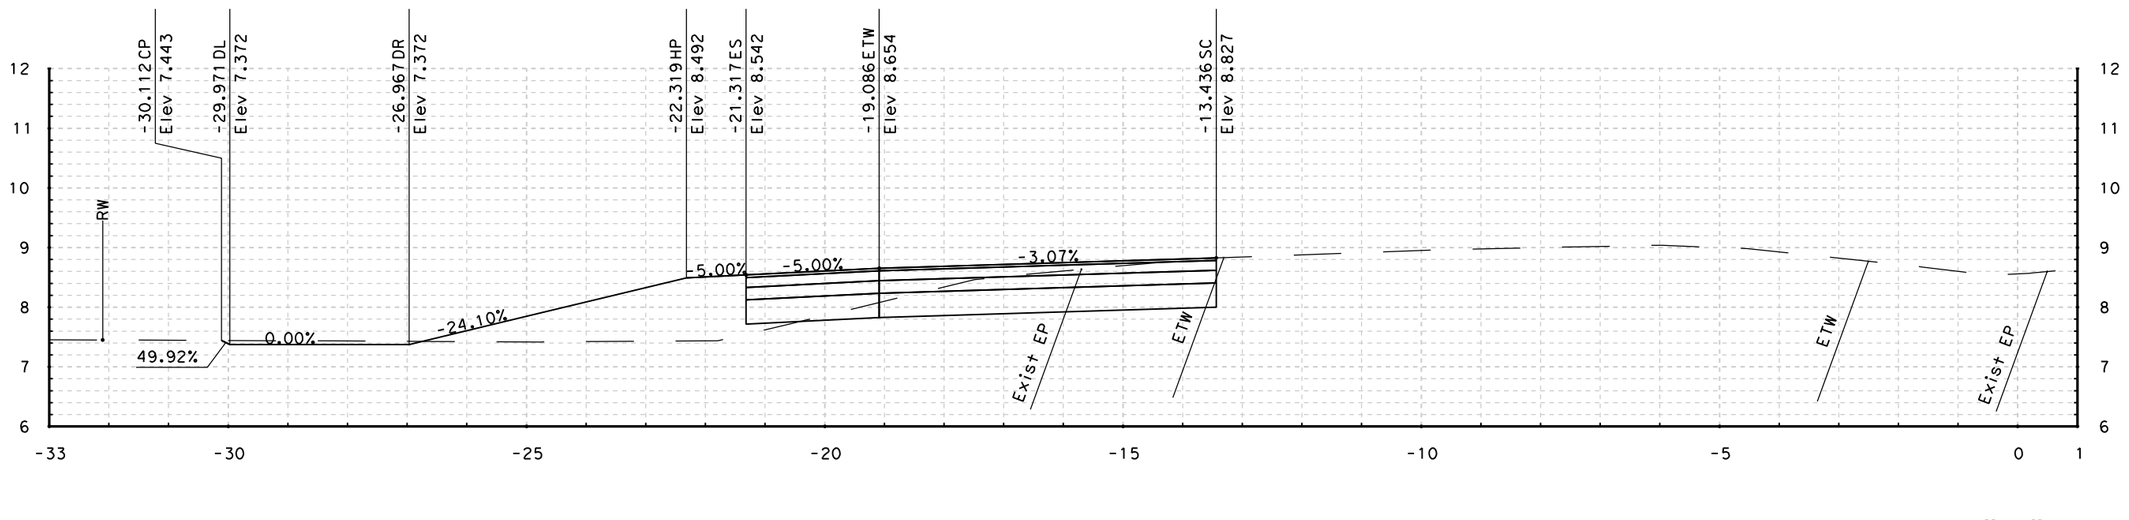

74+60.000

STA - 74+60.000 TO STA - 74+70.000

ROUTE 101 "P" LINE CROSS SECTIONS

SCALE: 1:50 HORIZONTAL
1:50 VERTICAL

DATE PLOTTED => 3/1/2011
TIME PLOTTED => 11:47:22 PM

#REQUEST

RELATIVE BORDER SCALE IS IN INCHES 0 1 2 3

USERNAME => felix_wong
DGN FILE => E_Wash_Cross Sections.dgn

CU 04276

EA 264041

FOR EARTHWORK DEVELOPMENT ONLY

Caltrans Metric

Dist	COUNTY	ROUTE	POST MILES TOTAL PROJECT	SHEET No.	TOTAL SHEETS
04	Son	101	7.3/8.3	xx	xx

URS CORPORATION
1380 LEAD HILL BLVD.
SUITE 100
ROSEVILLE, CA 95661

CITY OF PETALUMA
11 ENGLISH STREET
PETALUMA, CA 94952

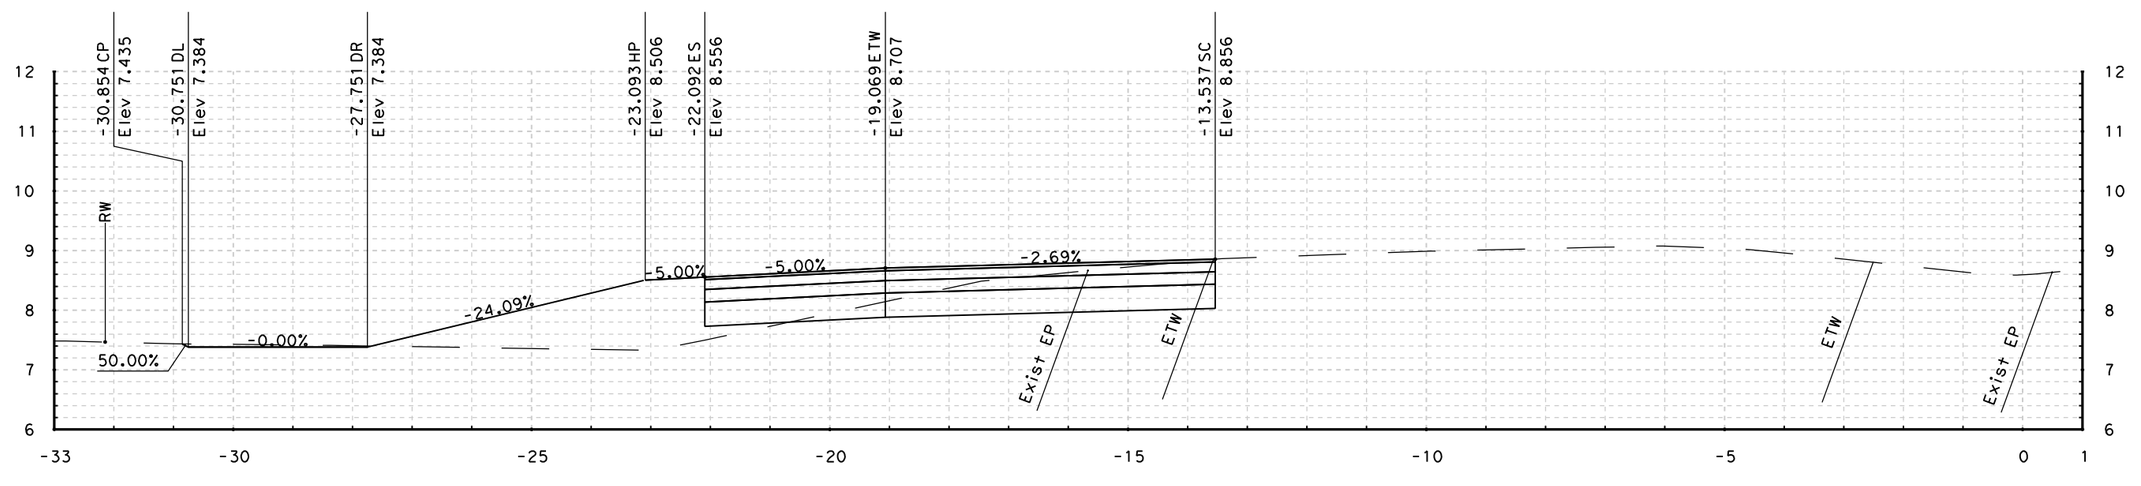

74+77.000

STA - 74+77.000 TO STA - 74+77.000

ROUTE 101 "P" LINE CROSS SECTIONS

SCALE: 1:50 HORIZONTAL
1:50 VERTICAL

DATE PLOTTED => 3/1/2011
TIME PLOTTED => 11:47:23 PM

#REQUEST

RELATIVE BORDER SCALE IS IN INCHES 0 1 2 3

USERNAME => felix_wong
DGN FILE => E_Wash_Cross Sections.dgn

CU 04276

EA 264041

FOR EARTHWORK DEVELOPMENT ONLY

Caltrans Metric

Dist	COUNTY	ROUTE	POST MILES TOTAL PROJECT	SHEET No.	TOTAL SHEETS
04	Son	101	7.3/8.3	xx	xx

URS CORPORATION
1380 LEAD HILL BLVD.
SUITE 100
ROSEVILLE, CA 95661

CITY OF PETALUMA
11 ENGLISH STREET
PETALUMA, CA 94952

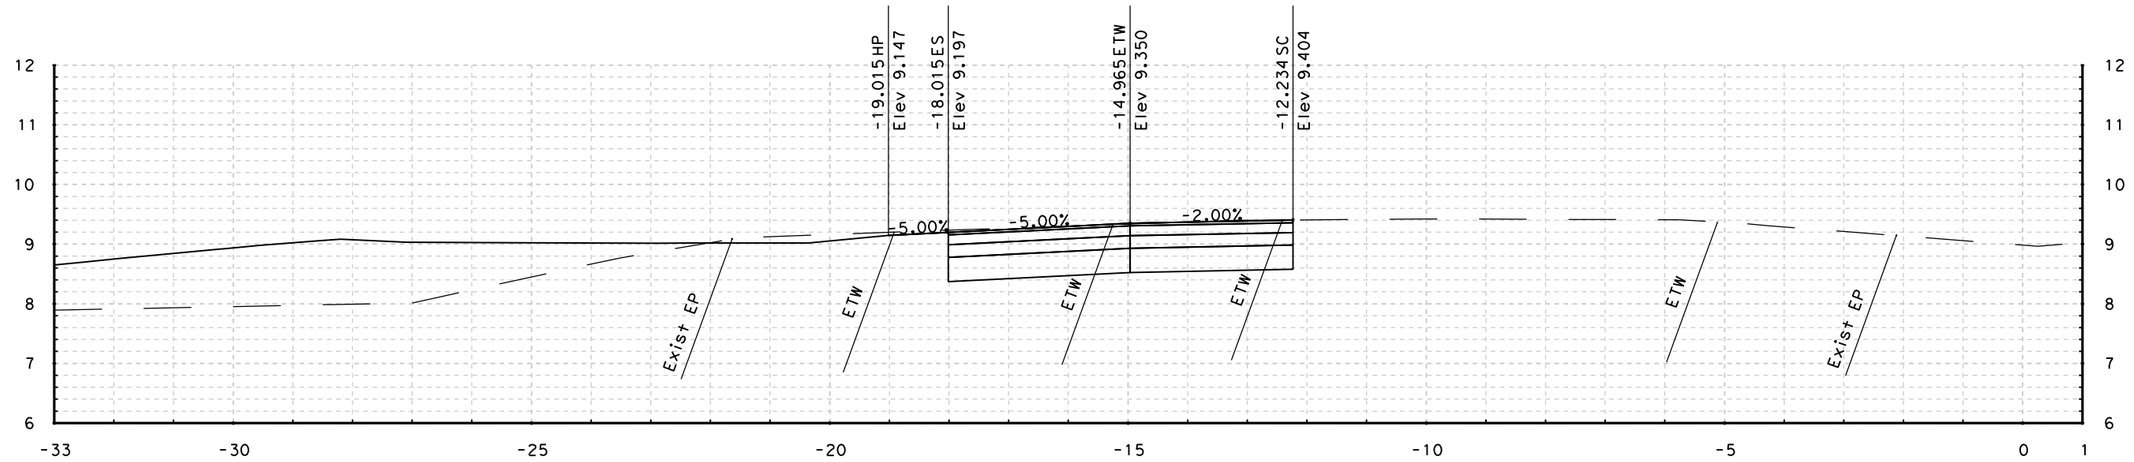

76+70.000

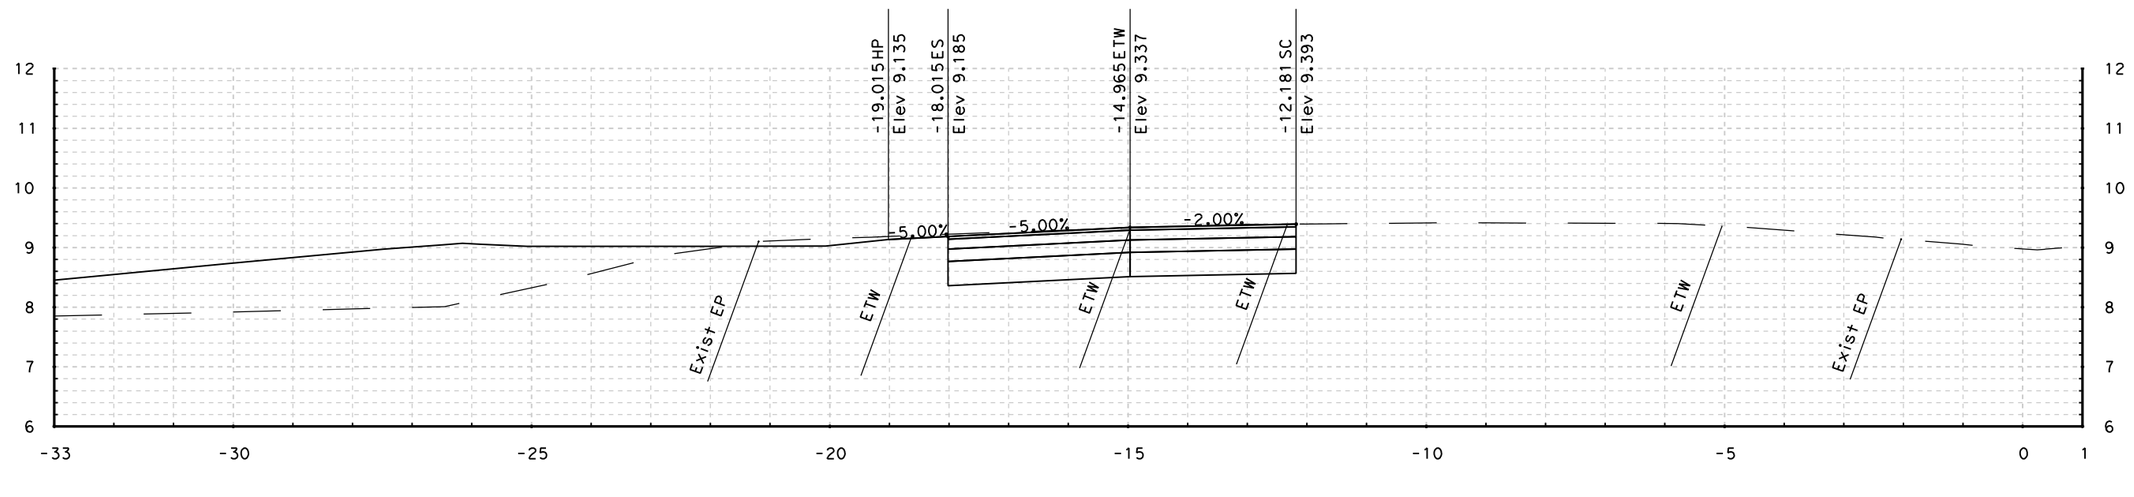

76+65.383

STA - 76+65.383 TO STA - 76+70.000

ROUTE 101 "P" LINE CROSS SECTIONS

SCALE: 1:50 HORIZONTAL
1:50 VERTICAL

DATE PLOTTED => 3/1/2011
TIME PLOTTED => 11:47:24 PM

#REQUEST

RELATIVE BORDER SCALE IS IN INCHES 0 1 2 3

USERNAME => felix_wong
DGN FILE => E_Wash_Cross Sections.dgn

CU 04276

EA 264041

FOR EARTHWORK DEVELOPMENT ONLY

Caltrans Metric

Dist	COUNTY	ROUTE	POST MILES TOTAL PROJECT	SHEET No.	TOTAL SHEETS
04	Son	101	7.3/8.3	xx	xx

URS CORPORATION
1380 LEAD HILL BLVD.
SUITE 100
ROSEVILLE, CA 95661

CITY OF PETALUMA
11 ENGLISH STREET
PETALUMA, CA 94952

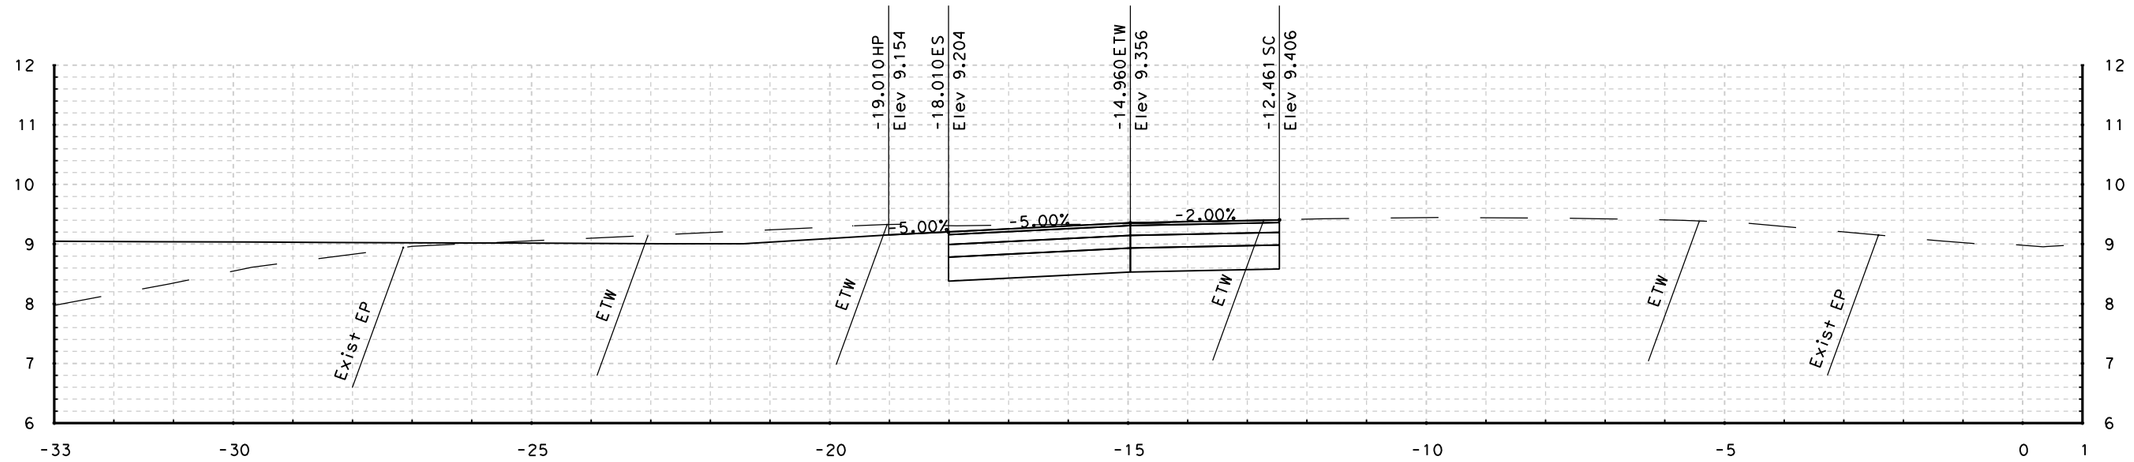

76+90.000

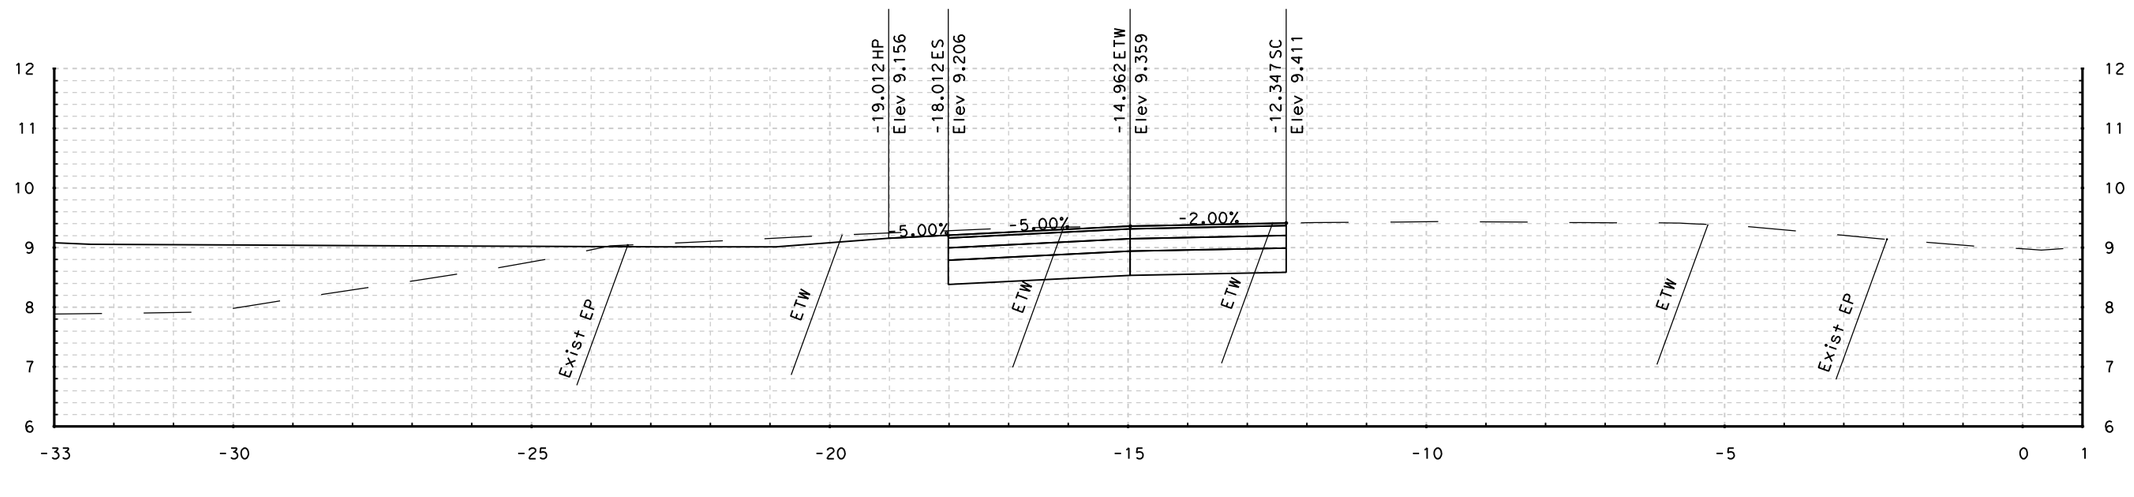

76+80.000

STA - 76+80.000 TO STA - 76+90.000

ROUTE 101 "P" LINE CROSS SECTIONS

SCALE: 1:50 HORIZONTAL
1:50 VERTICAL

DATE PLOTTED => 3/1/2011
TIME PLOTTED => 11:47:25 PM

#REQUEST

RELATIVE BORDER SCALE IS IN INCHES 0 1 2 3

USERNAME => felix_wong
DGN FILE => E_Wash_Cross Sections.dgn

CU 04276

EA 264041

FOR EARTHWORK DEVELOPMENT ONLY

Caltrans Metric

Dist	COUNTY	ROUTE	POST MILES TOTAL PROJECT	SHEET No.	TOTAL SHEETS
04	Son	101	7.3/8.3	xx	xx

URS CORPORATION
1380 LEAD HILL BLVD.
SUITE 100
ROSEVILLE, CA 95661

CITY OF PETALUMA
11 ENGLISH STREET
PETALUMA, CA 94952

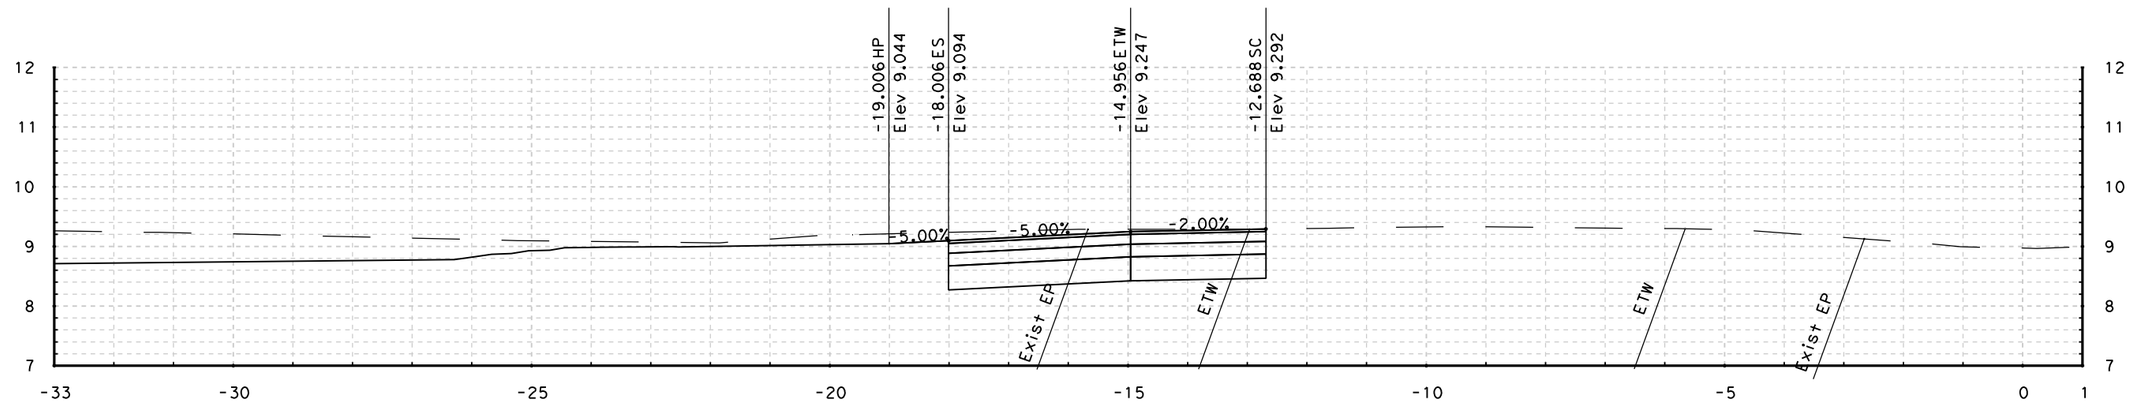

77+10.000

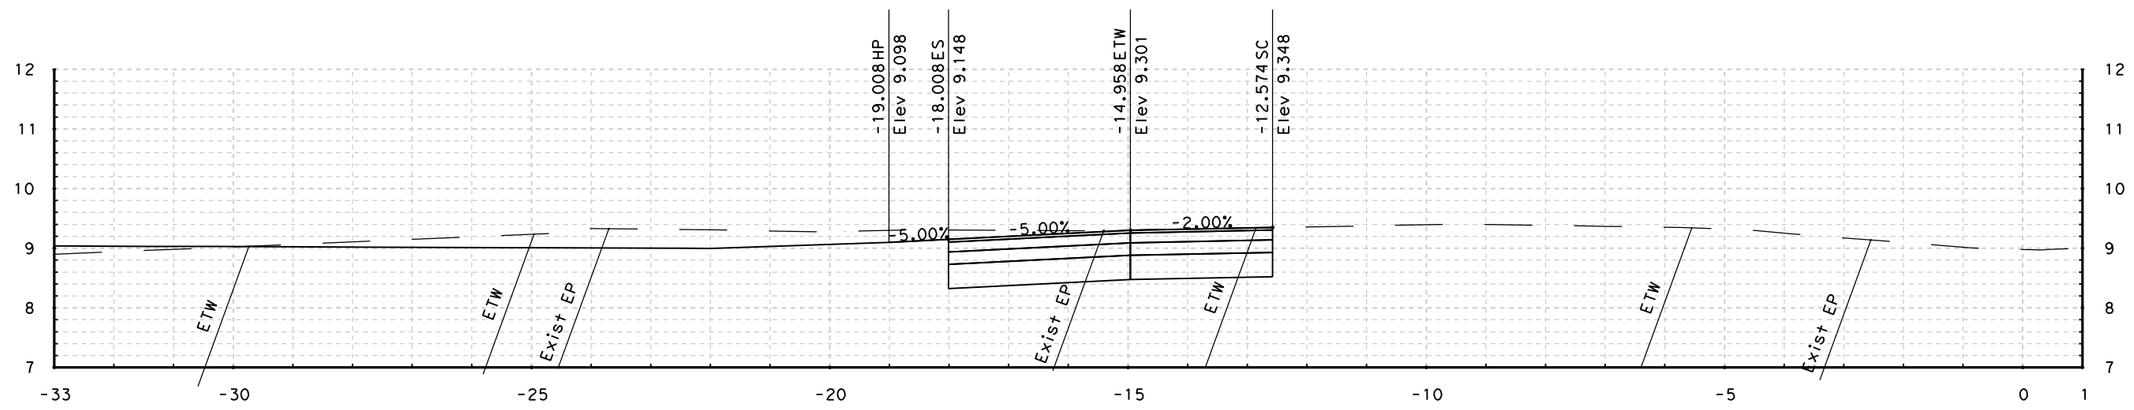

77+00.000

STA - 77+00.000 TO STA - 77+10.000

ROUTE 101 "P" LINE CROSS SECTIONS

SCALE: 1:50 HORIZONTAL
1:50 VERTICAL

DATE PLOTTED => 3/1/2011
TIME PLOTTED => 11:47:26 PM

#REQUEST

RELATIVE BORDER SCALE IS IN INCHES 0 1 2 3

USERNAME => felix_wong
DGN FILE => E_Wash_Cross Sections.dgn

CU 04276

EA 264041

FOR EARTHWORK DEVELOPMENT ONLY

Caltrans Metric

Dist	COUNTY	ROUTE	POST MILES TOTAL PROJECT	SHEET No.	TOTAL SHEETS
04	Son	101	7.3/8.3	xx	xx

URS CORPORATION
1380 LEAD HILL BLVD.
SUITE 100
ROSEVILLE, CA 95661

CITY OF PETALUMA
11 ENGLISH STREET
PETALUMA, CA 94952

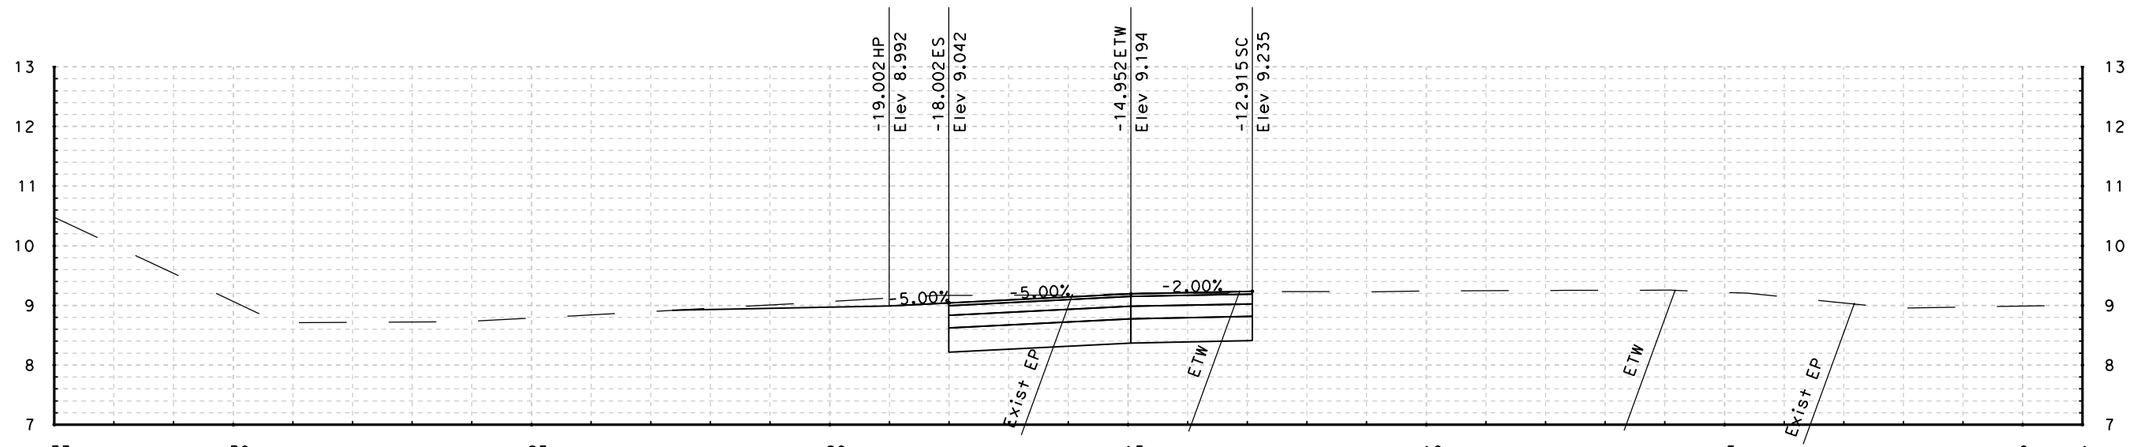

77+30.000

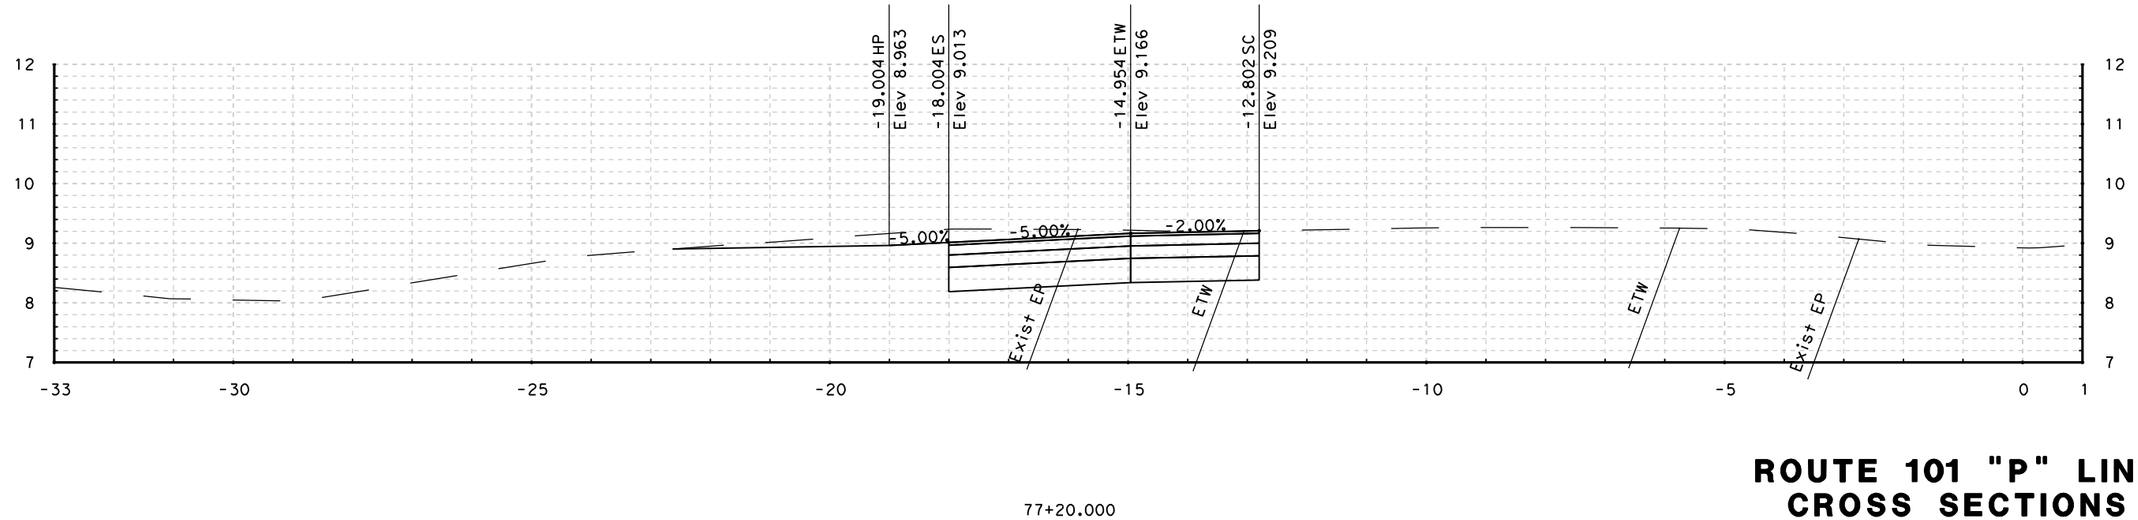

77+20.000

STA - 77+20.000 TO STA - 77+30.000

ROUTE 101 "P" LINE CROSS SECTIONS

SCALE: 1:50 HORIZONTAL
1:50 VERTICAL

DATE PLOTTED => 3/1/2011
TIME PLOTTED => 1:47:27 PM

@PREQUEST

RELATIVE BORDER SCALE IS IN INCHES 0 1 2 3

USERNAME => felix_wong
DGN FILE => E_Wash_Cross Sections.dgn

CU 04276

EA 264041

FOR EARTHWORK DEVELOPMENT ONLY

Caltrans Metric

Dist	COUNTY	ROUTE	POST MILES TOTAL PROJECT	SHEET No.	TOTAL SHEETS
04	Son	101	7.3/8.3	xx	xx

URS CORPORATION
1380 LEAD HILL BLVD.
SUITE 100
ROSEVILLE, CA 95661

CITY OF PETALUMA
11 ENGLISH STREET
PETALUMA, CA 94952

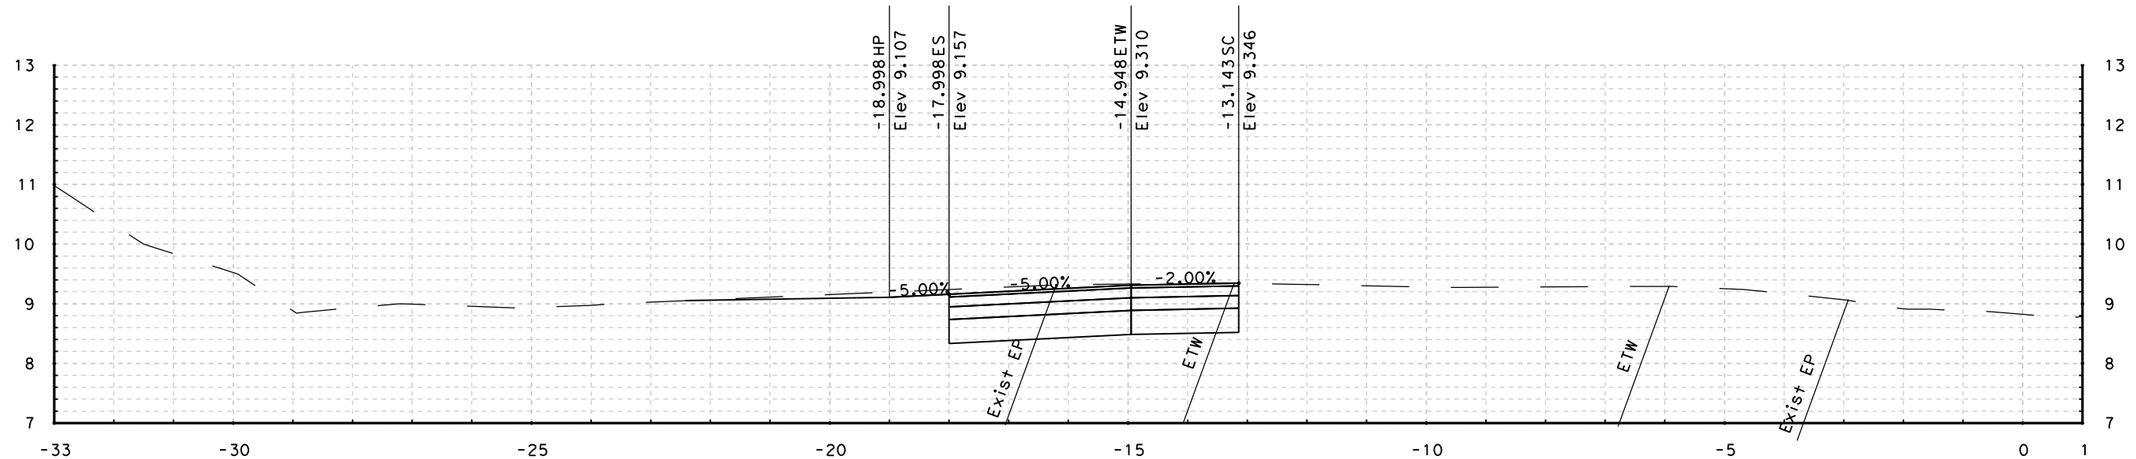

77+50.000

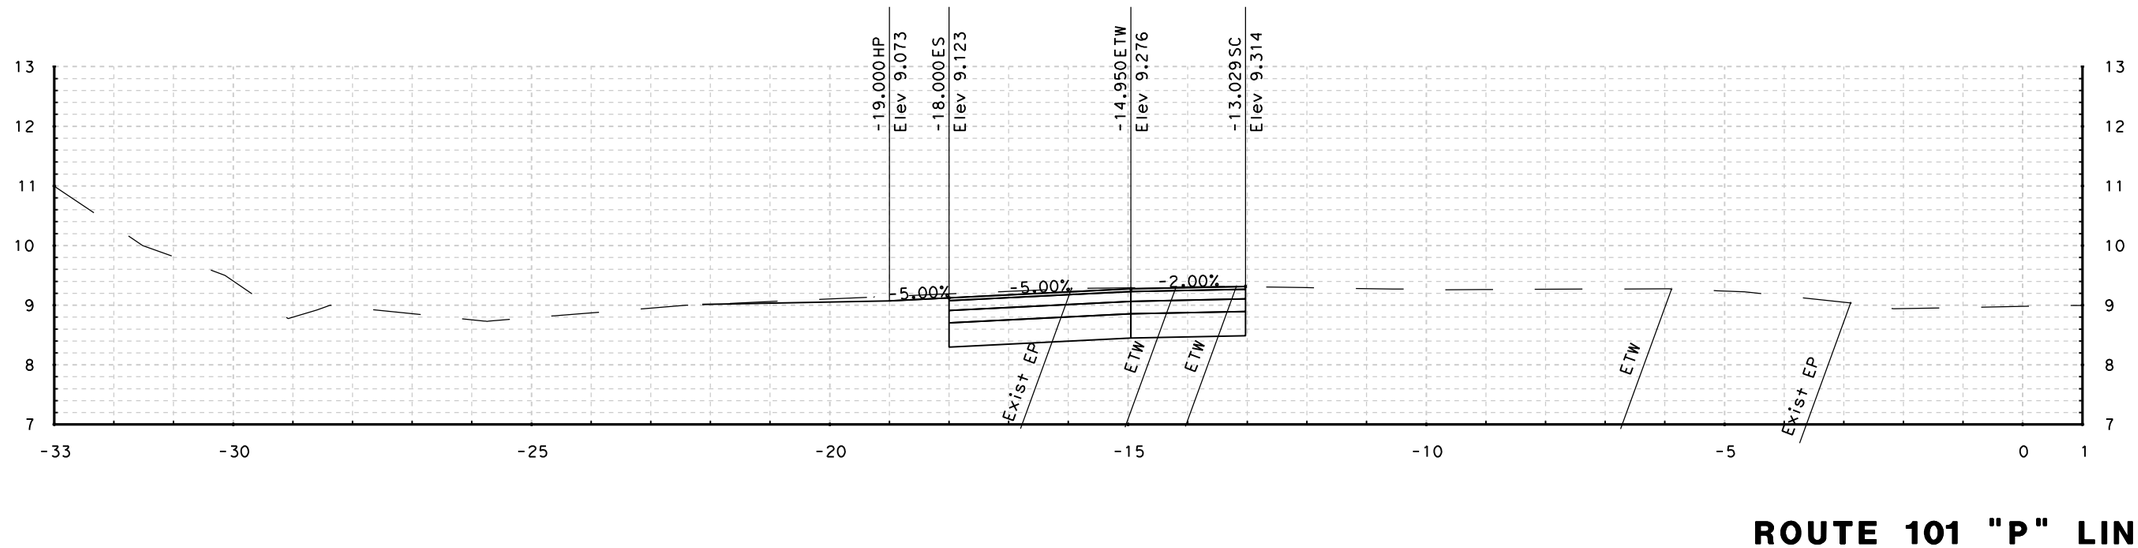

77+40.000

STA - 77+40.000 TO STA - 77+50.000

ROUTE 101 "P" LINE CROSS SECTIONS

SCALE: 1:50 HORIZONTAL
1:50 VERTICAL

DATE PLOTTED => 3/1/2011
TIME PLOTTED => 11:47:28 PM

#REQUEST

RELATIVE BORDER SCALE IS IN INCHES 0 1 2 3

USERNAME => felix_wong
DGN FILE => E_Wash_Cross Sections.dgn

CU 04276

EA 264041

FOR EARTHWORK DEVELOPMENT ONLY

Caltrans Metric

Dist	COUNTY	ROUTE	POST MILES TOTAL PROJECT	SHEET No.	TOTAL SHEETS
04	Son	101	7.3/8.3	xx	xx

URS CORPORATION
1380 LEAD HILL BLVD.
SUITE 100
ROSEVILLE, CA 95661

CITY OF PETALUMA
11 ENGLISH STREET
PETALUMA, CA 94952

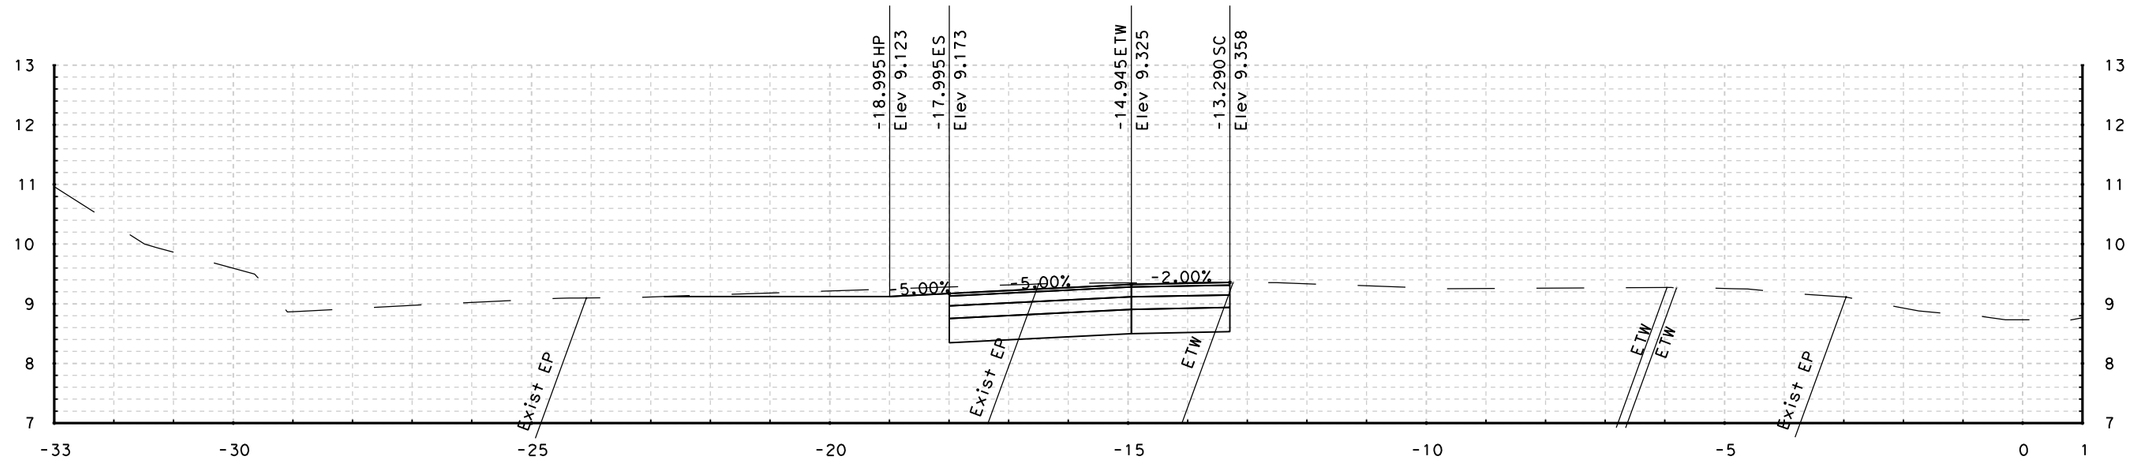

77+63.000

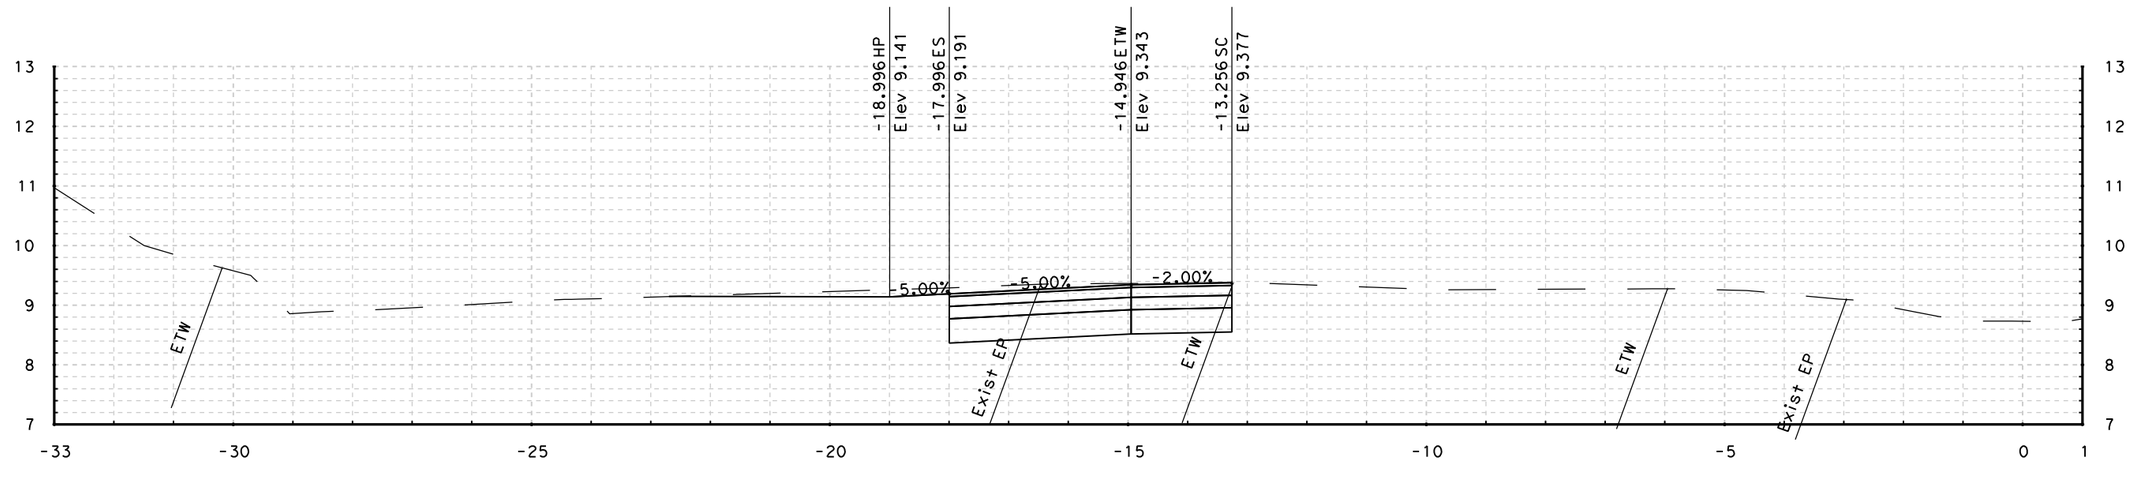

77+60.000

STA - 77+60.000 TO STA - 77+63.000

ROUTE 101 "P" LINE CROSS SECTIONS

SCALE: 1:50 HORIZONTAL
1:50 VERTICAL

DATE PLOTTED => 3/1/2011
TIME PLOTTED => 11:47:30 PM

#REQUEST

RELATIVE BORDER SCALE IS IN INCHES 0 1 2 3

USERNAME => felix_wong
DGN FILE => E_Wash_Cross Sections.dgn

CU 04276

EA 264041

FOR EARTHWORK DEVELOPMENT ONLY

Caltrans Metric

Dist	COUNTY	ROUTE	POST MILES TOTAL PROJECT	SHEET No.	TOTAL SHEETS
04	Son	101	7.3/8.3	xx	xx

URS CORPORATION
1380 LEAD HILL BLVD.
SUITE 100
ROSEVILLE, CA 95661

CITY OF PETALUMA
11 ENGLISH STREET
PETALUMA, CA 94952

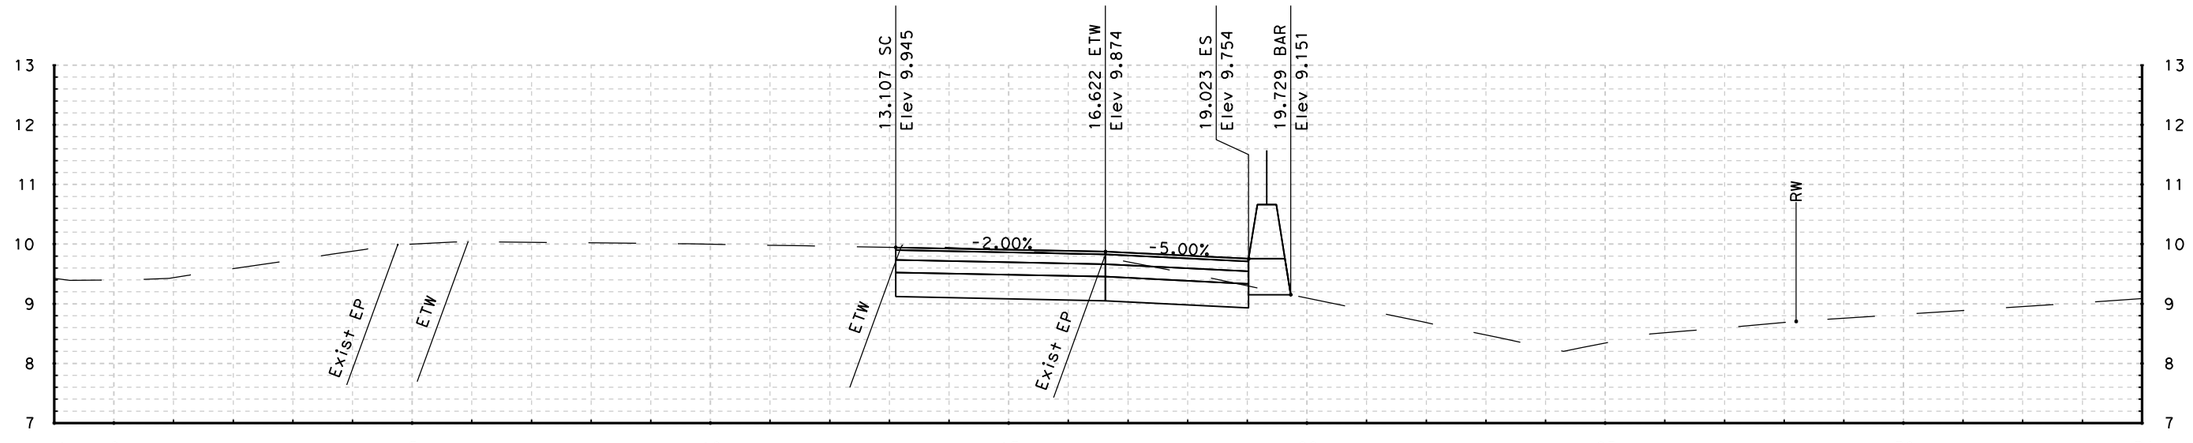

82+60.000

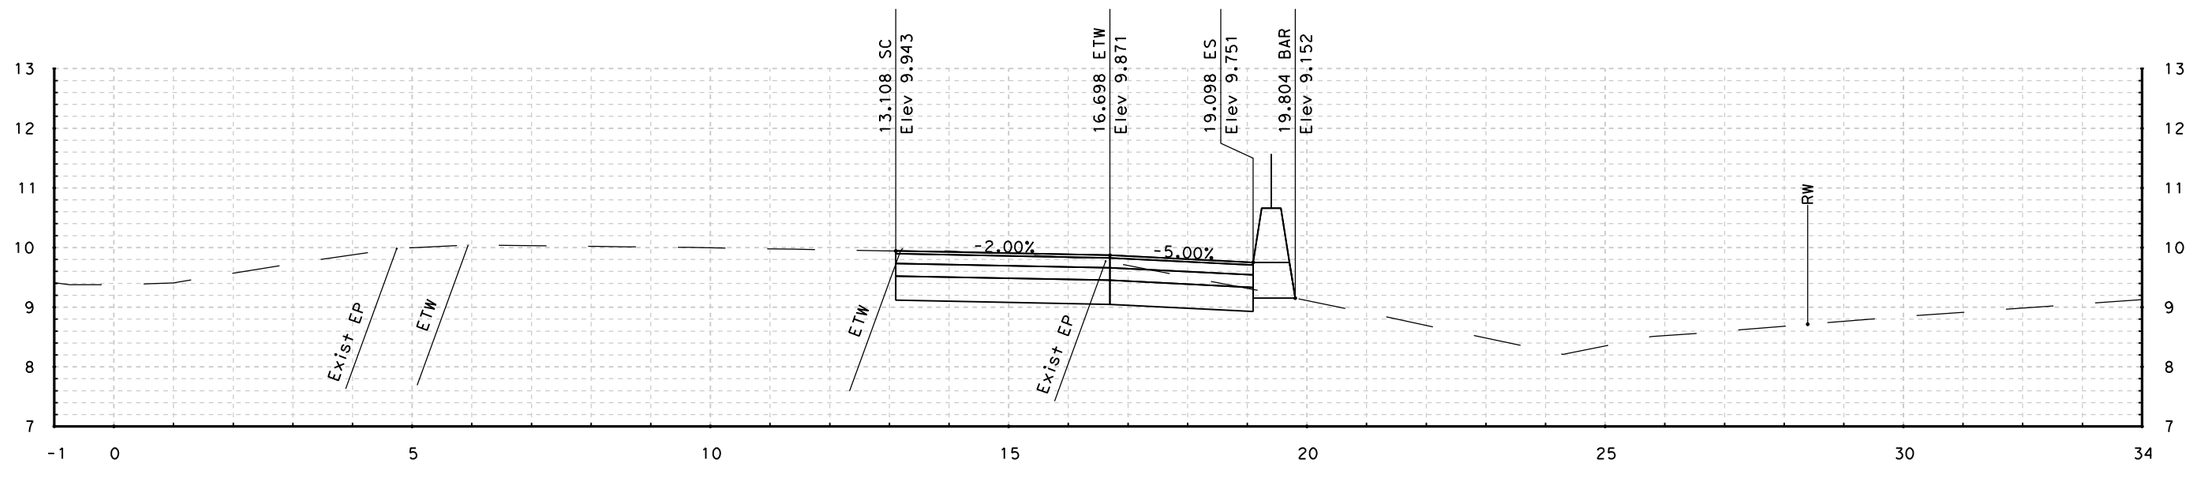

82+56.000

STA - 82+56.000 TO STA - 82+60.000

ROUTE 101 "P" LINE CROSS SECTIONS

SCALE: 1:50 HORIZONTAL
1:50 VERTICAL

DATE PLOTTED => 3/1/2011
TIME PLOTTED => 11:47:31 PM

#REQUEST

RELATIVE BORDER SCALE IS IN INCHES 0 1 2 3

USERNAME => felix_wong
DGN FILE => E_Wash_Cross Sections.dgn

CU 04276

EA 264041

FOR EARTHWORK DEVELOPMENT ONLY

Caltrans Metric

Dist	COUNTY	ROUTE	POST MILES TOTAL PROJECT	SHEET No.	TOTAL SHEETS
04	Son	101	7.3/8.3	xx	xx

URS CORPORATION
1380 LEAD HILL BLVD.
SUITE 100
ROSEVILLE, CA 95661

CITY OF PETALUMA
11 ENGLISH STREET
PETALUMA, CA 94952

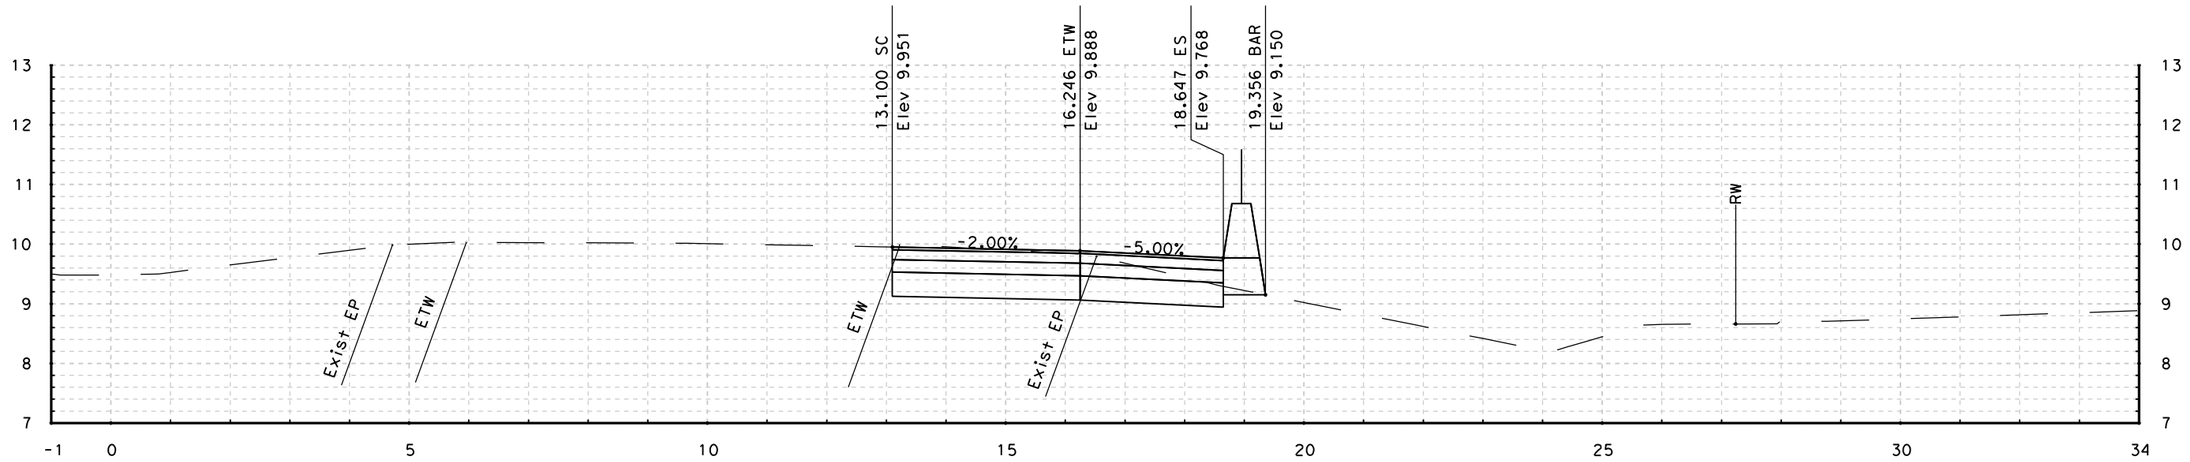

82+80.000

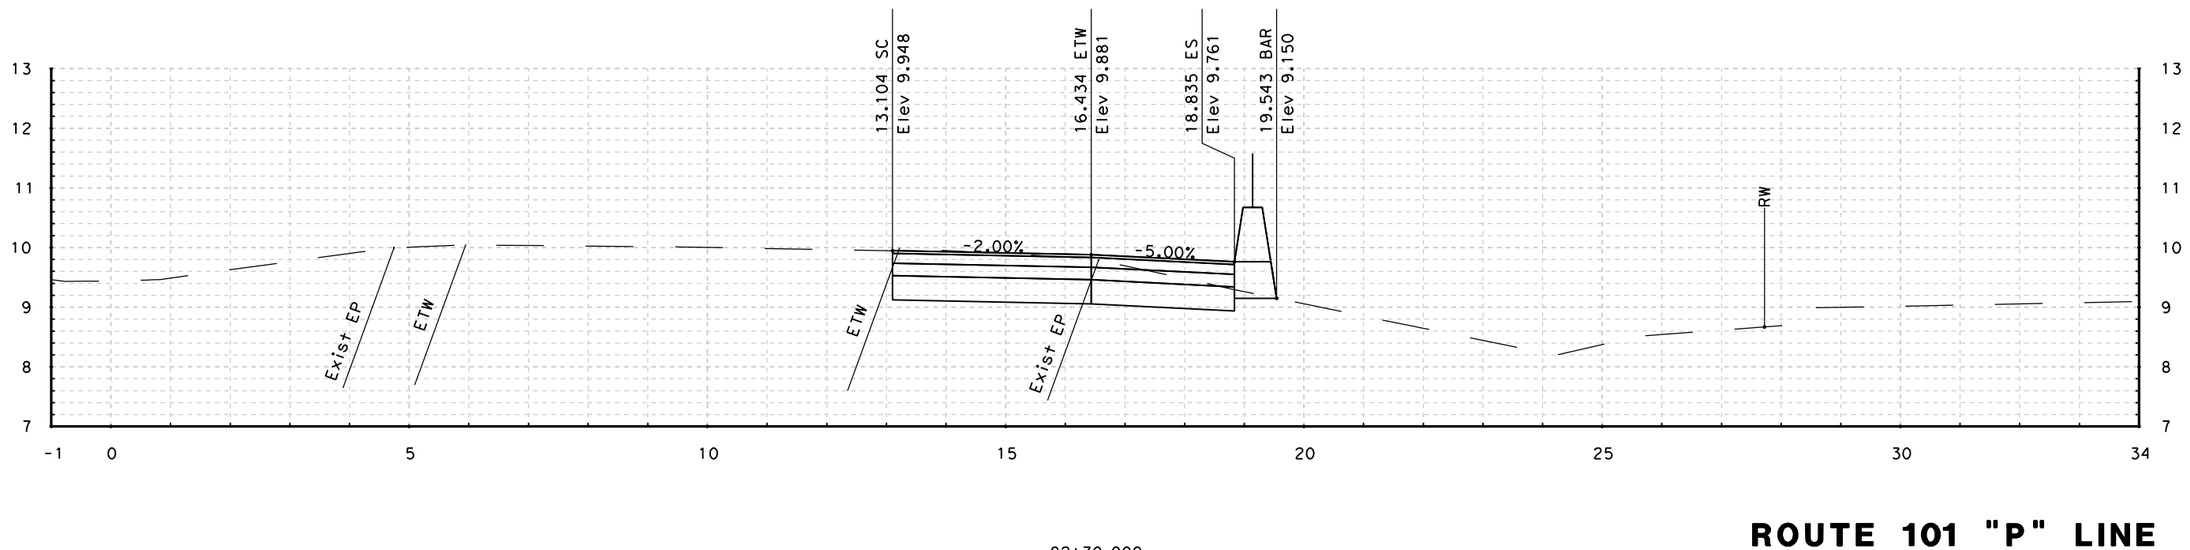

82+70.000

STA - 82+70.000 TO STA - 82+80.000

ROUTE 101 "P" LINE CROSS SECTIONS

SCALE: 1:50 HORIZONTAL
1:50 VERTICAL

DATE PLOTTED => 3/1/2011
TIME PLOTTED => 11:47:32 PM

#REQUEST

RELATIVE BORDER SCALE IS IN INCHES 0 1 2 3

USERNAME => felix_wong
DGN FILE => E_Wash_Cross Sections.dgn

CU 04276

EA 264041

FOR EARTHWORK DEVELOPMENT ONLY

Caltrans Metric

Dist	COUNTY	ROUTE	POST MILES TOTAL PROJECT	SHEET No.	TOTAL SHEETS
04	Son	101	7.3/8.3	xx	xx

URS CORPORATION
1380 LEAD HILL BLVD.
SUITE 100
ROSEVILLE, CA 95661

CITY OF PETALUMA
11 ENGLISH STREET
PETALUMA, CA 94952

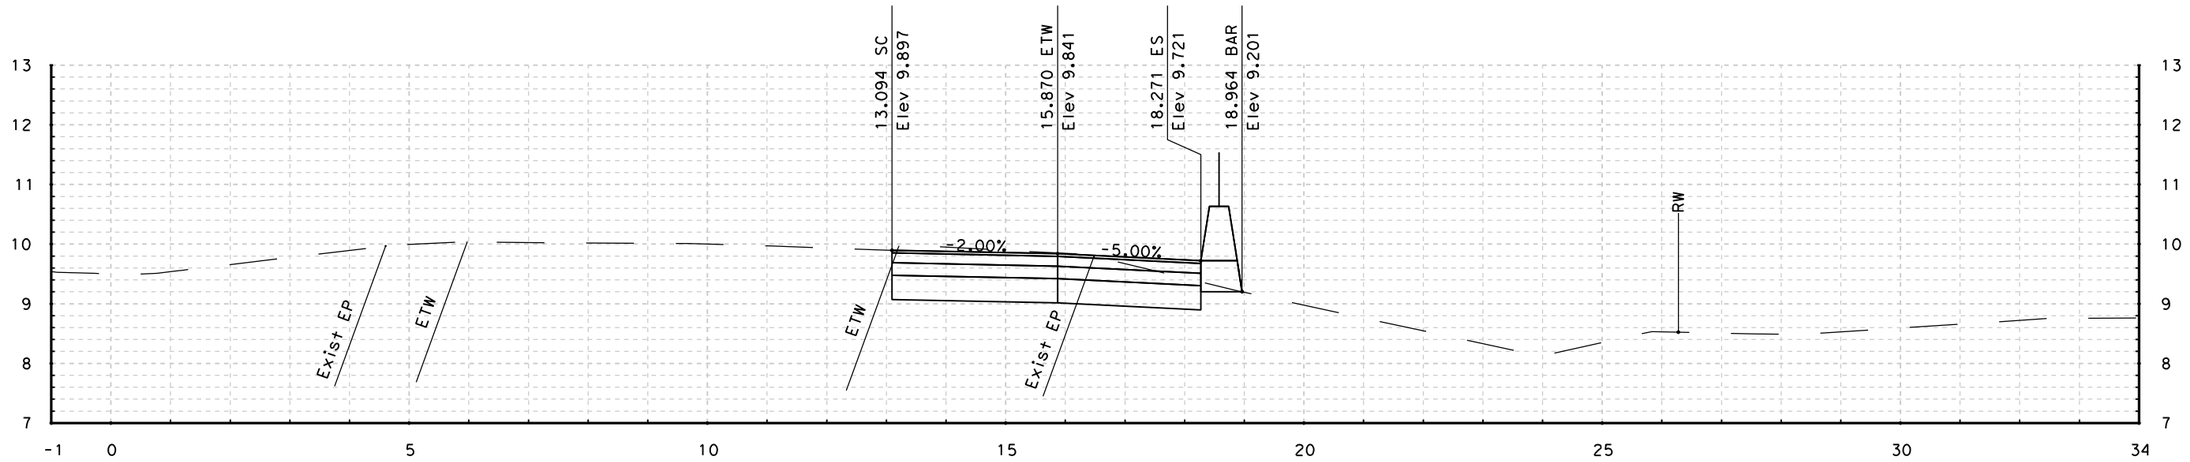

83+00.000

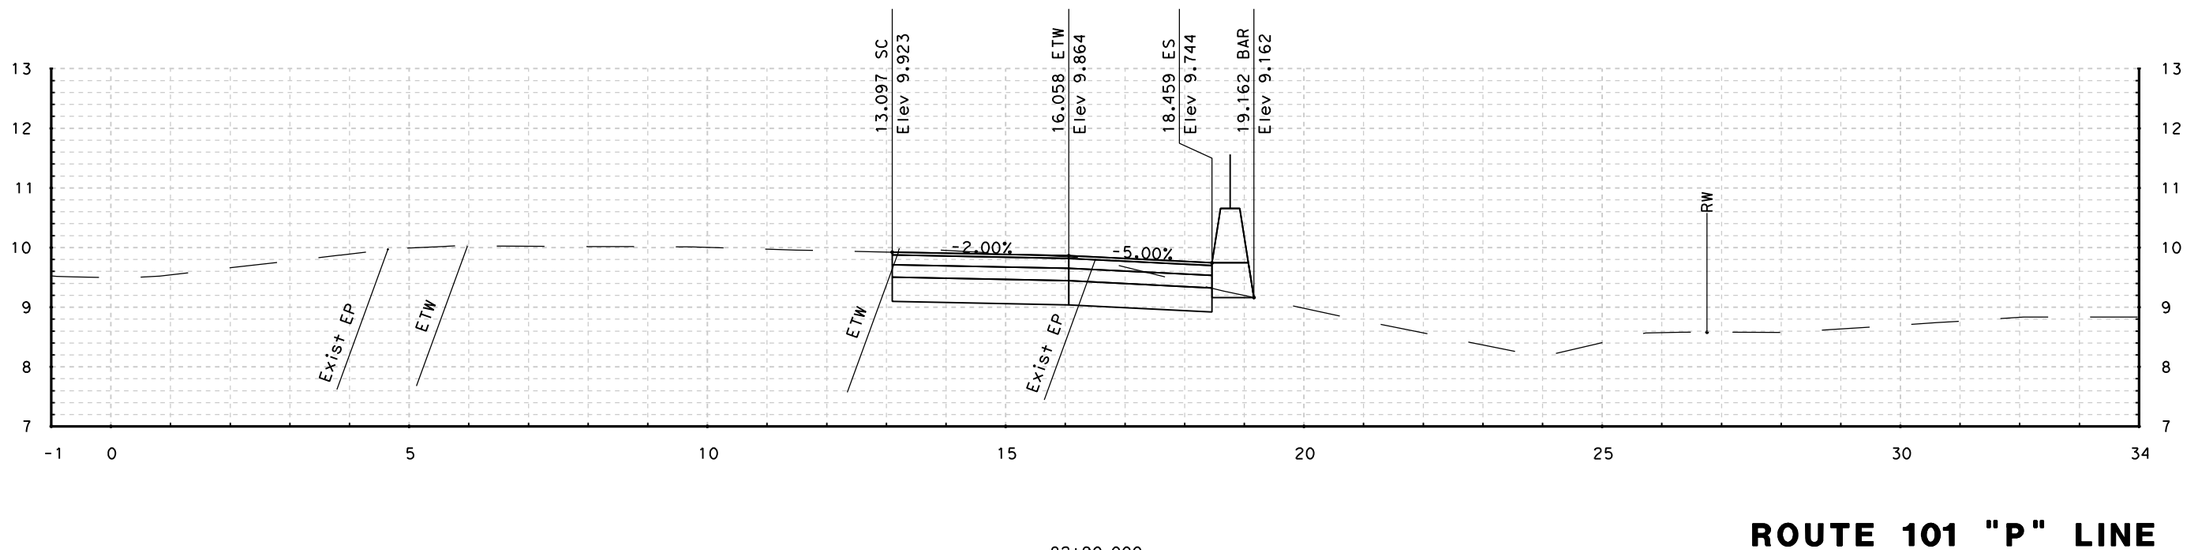

82+90.000

STA - 82+90.000 TO STA - 83+00.000

ROUTE 101 "P" LINE CROSS SECTIONS

SCALE: 1:50 HORIZONTAL
1:50 VERTICAL

DATE PLOTTED => 3/1/2011
TIME PLOTTED => 11:47:33 PM

#REQUEST

RELATIVE BORDER SCALE IS IN INCHES 0 1 2 3

USERNAME => felix_wong
DGN FILE => E_Wash_Cross Sections.dgn

CU 04276

EA 264041

FOR EARTHWORK DEVELOPMENT ONLY

Caltrans Metric

Dist	COUNTY	ROUTE	POST MILES TOTAL PROJECT	SHEET No.	TOTAL SHEETS
04	Son	101	7.3/8.3	xx	xx

URS CORPORATION
1380 LEAD HILL BLVD.
SUITE 100
ROSEVILLE, CA 95661

CITY OF PETALUMA
11 ENGLISH STREET
PETALUMA, CA 94952

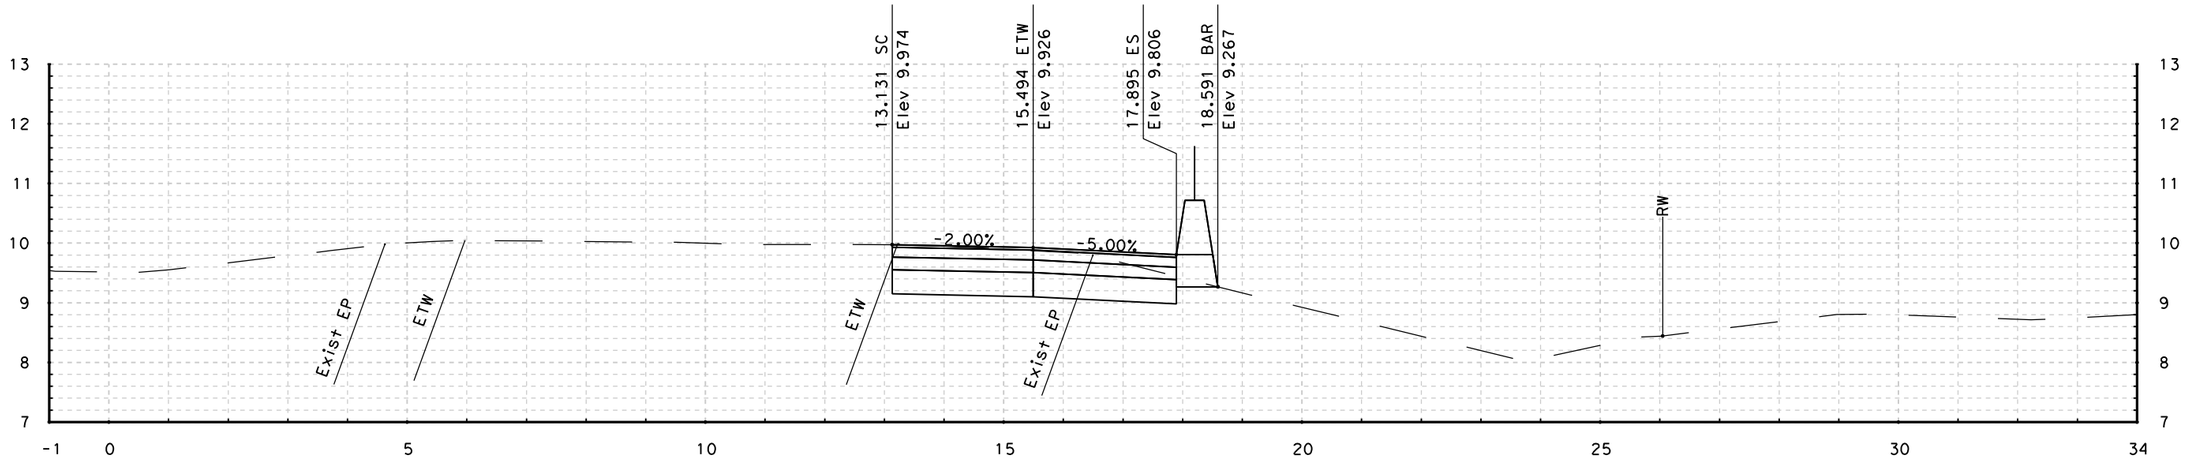

83+20.000

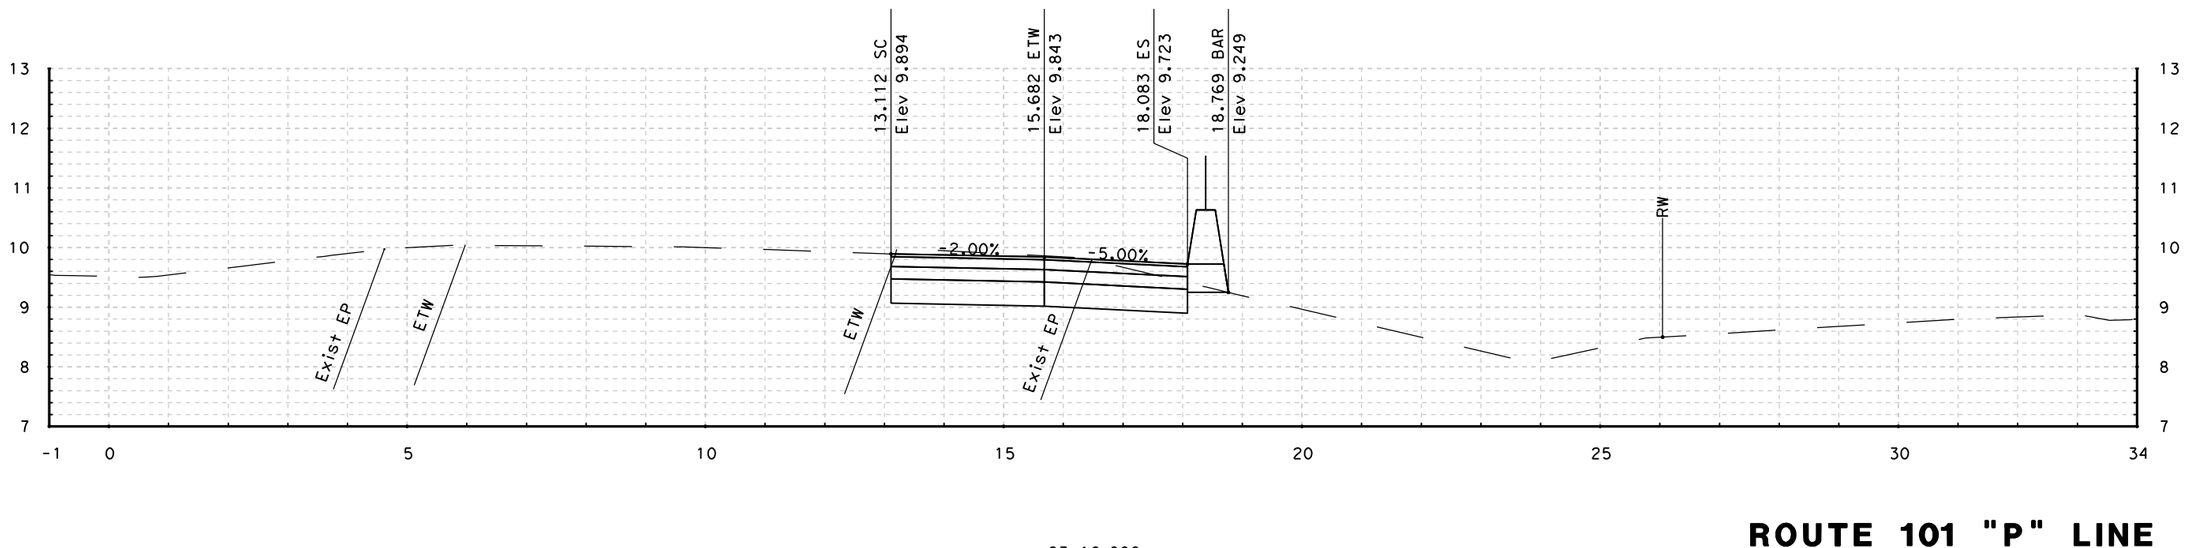

83+10.000

STA - 83+10.000 TO STA - 83+20.000

ROUTE 101 "P" LINE CROSS SECTIONS

SCALE: 1:50 HORIZONTAL
1:50 VERTICAL

DATE PLOTTED => 3/1/2011
TIME PLOTTED => 11:47:34 PM

#REQUEST

RELATIVE BORDER SCALE IS IN INCHES 0 1 2 3

USERNAME => felix_wong
DGN FILE => E_Wash_Cross Sections.dgn

CU 04276

EA 264041

FOR EARTHWORK DEVELOPMENT ONLY

Caltrans Metric

Dist	COUNTY	ROUTE	POST MILES TOTAL PROJECT	SHEET No.	TOTAL SHEETS
04	Son	101	7.3/8.3	xx	xx

URS CORPORATION
1380 LEAD HILL BLVD.
SUITE 100
ROSEVILLE, CA 95661

CITY OF PETALUMA
11 ENGLISH STREET
PETALUMA, CA 94952

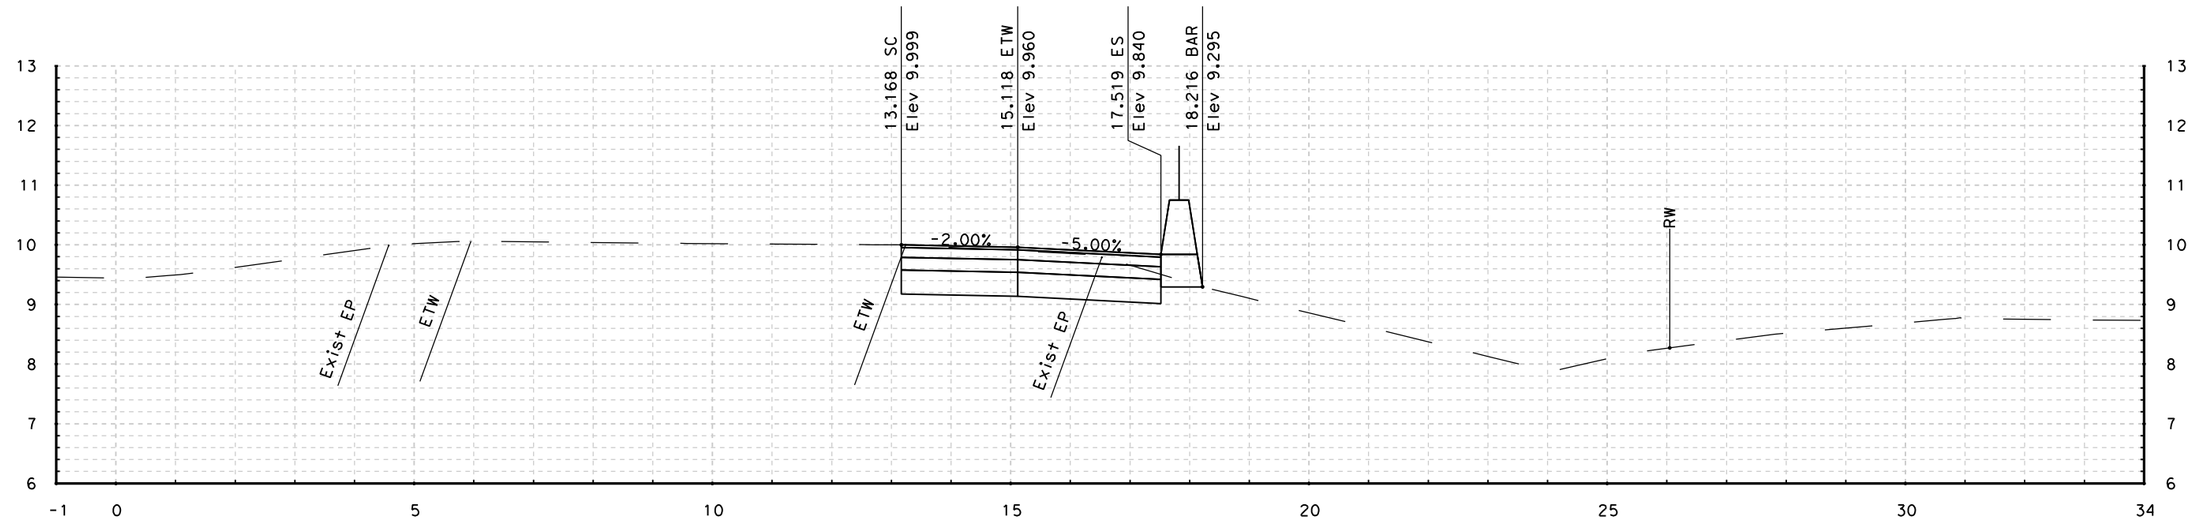

83+40.000

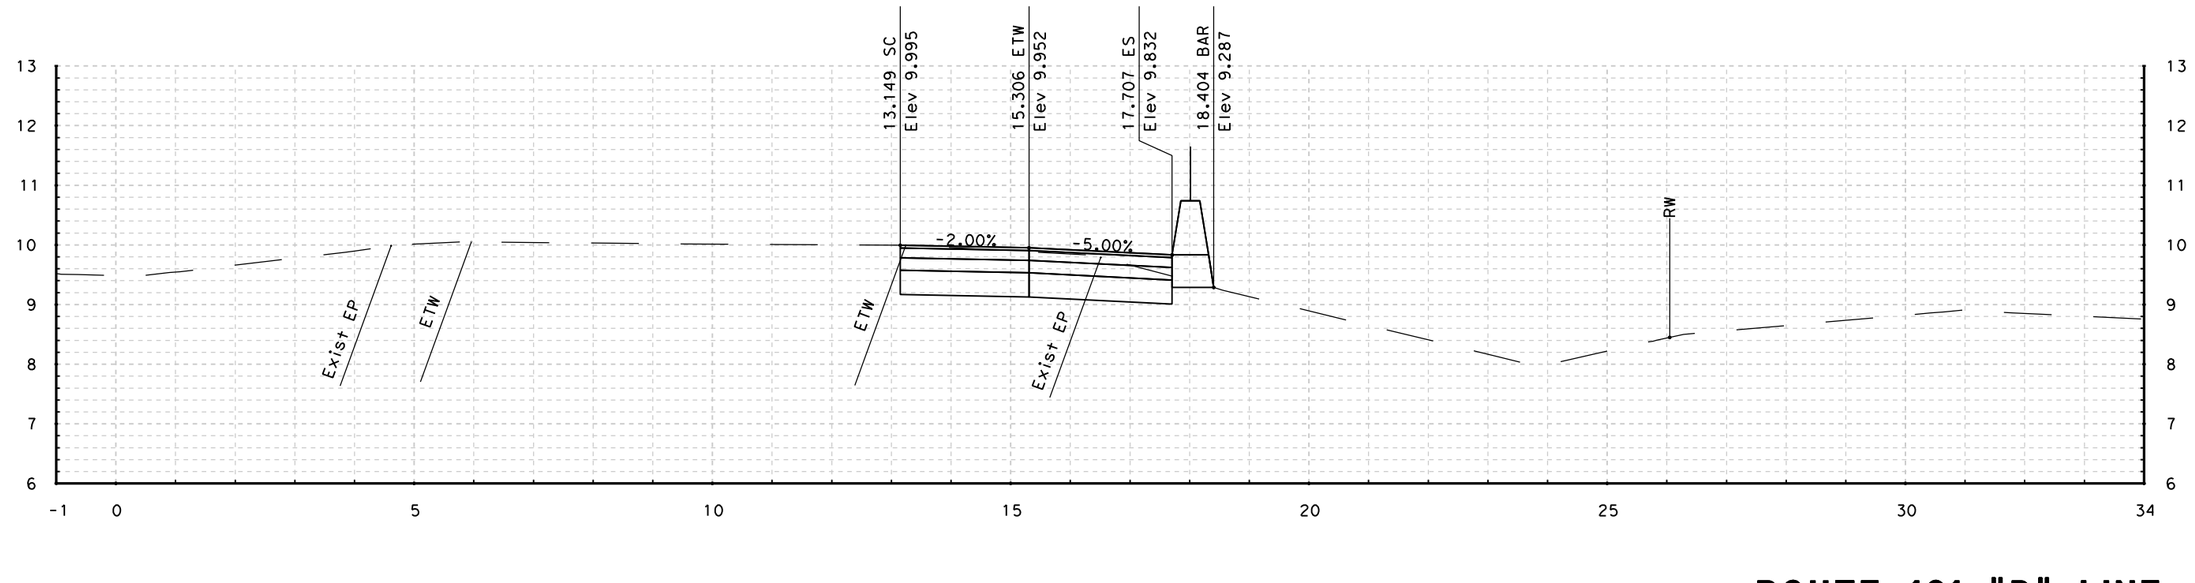

83+30.000

STA - 83+30.000 TO STA - 83+40.000

ROUTE 101 "P" LINE CROSS SECTIONS

SCALE: 1:50 HORIZONTAL
1:50 VERTICAL

DATE PLOTTED => 3/1/2011
TIME PLOTTED => 11:47:35 PM

#REQUEST

RELATIVE BORDER SCALE IS IN INCHES 0 1 2 3

USERNAME => felix_wong
DGN FILE => E_Wash_Cross Sections.dgn

CU 04276

EA 264041

FOR EARTHWORK DEVELOPMENT ONLY

Caltrans Metric

Dist	COUNTY	ROUTE	POST MILES TOTAL PROJECT	SHEET No.	TOTAL SHEETS
04	Son	101	7.3/8.3	xx	xx

URS CORPORATION
1380 LEAD HILL BLVD.
SUITE 100
ROSEVILLE, CA 95661

CITY OF PETALUMA
11 ENGLISH STREET
PETALUMA, CA 94952

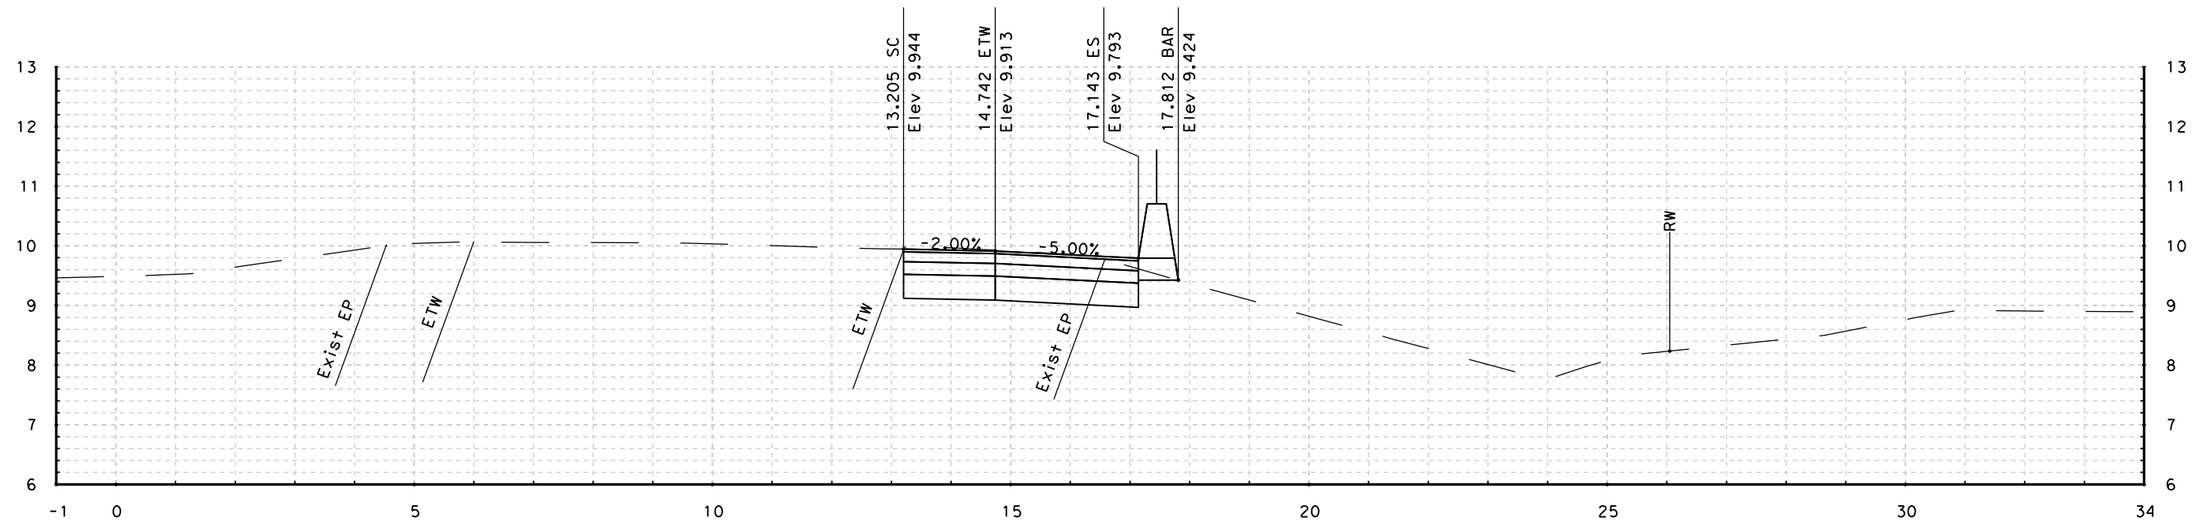

83+60.000

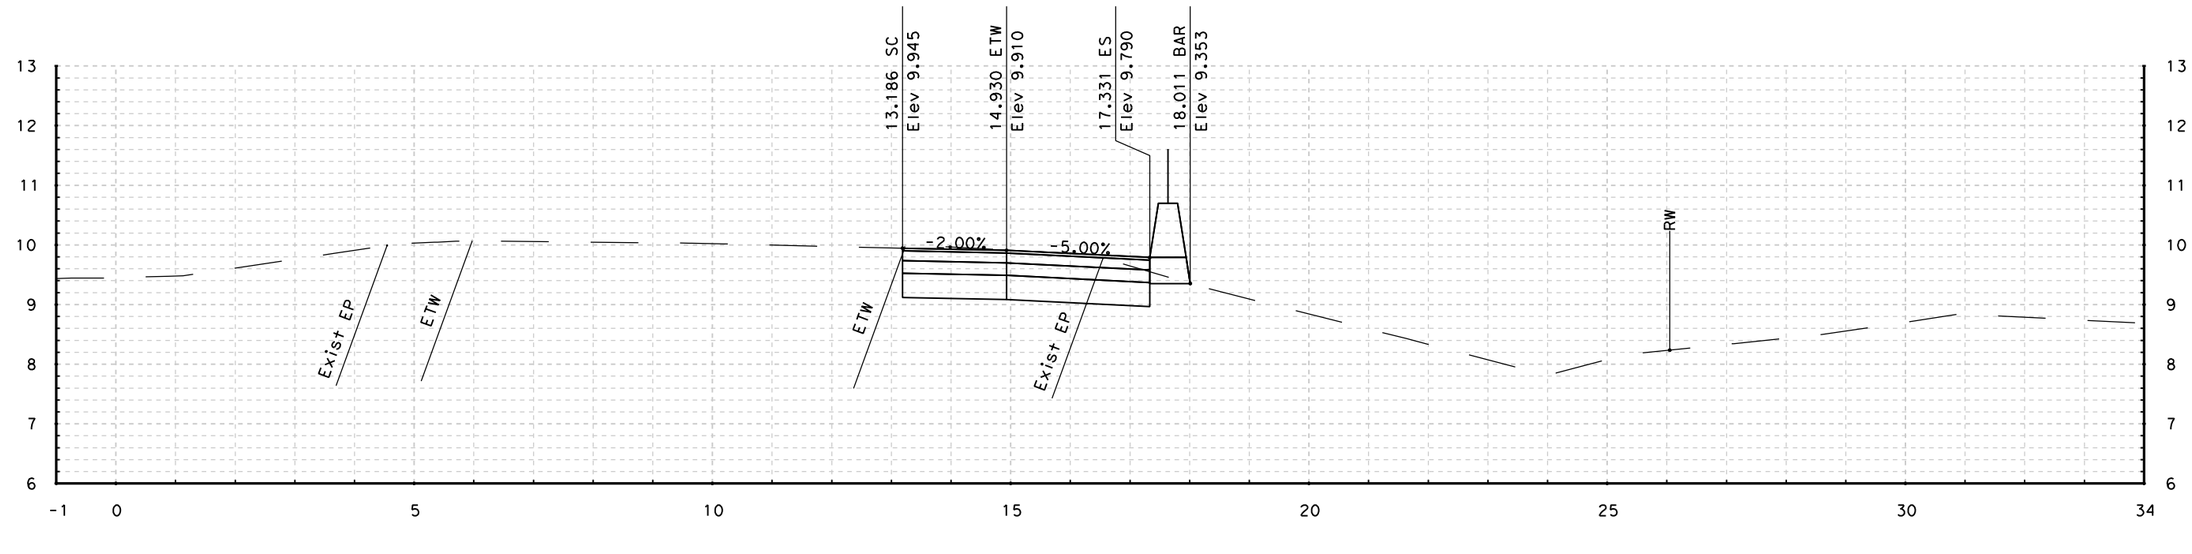

83+50.000

STA - 83+50.000 TO STA - 83+60.000

ROUTE 101 "P" LINE CROSS SECTIONS

SCALE: 1:50 HORIZONTAL
1:50 VERTICAL

DATE PLOTTED => 3/1/2011
TIME PLOTTED => 11:47:36 PM

#REQUEST

RELATIVE BORDER SCALE IS IN INCHES 0 1 2 3

USERNAME => felix_wong
DGN FILE => E_Wash_Cross Sections.dgn

CU 04276

EA 264041

FOR EARTHWORK DEVELOPMENT ONLY

Caltrans Metric

Dist	COUNTY	ROUTE	POST MILES TOTAL PROJECT	SHEET No.	TOTAL SHEETS
04	Son	101	7.3/8.3	xx	xx

URS CORPORATION
1380 LEAD HILL BLVD.
SUITE 100
ROSEVILLE, CA 95661

CITY OF PETALUMA
11 ENGLISH STREET
PETALUMA, CA 94952

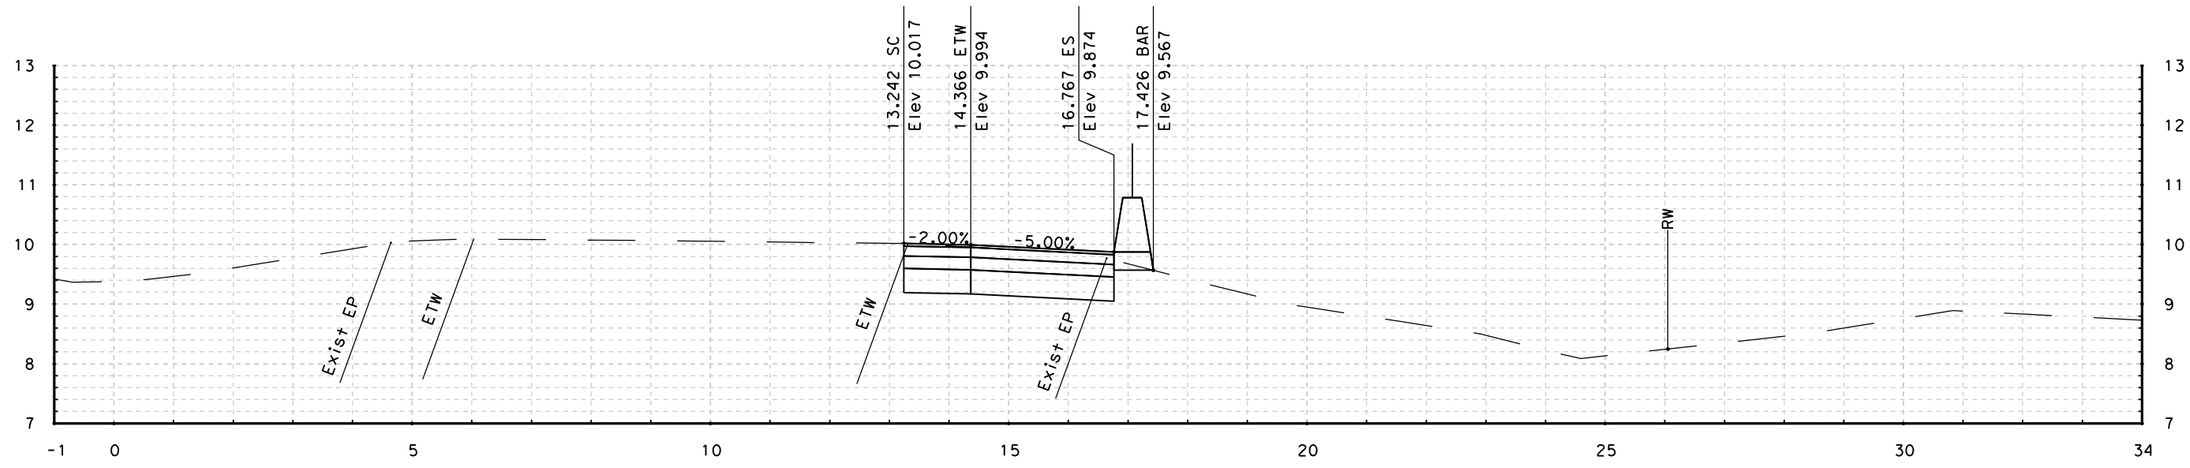

83+80.000

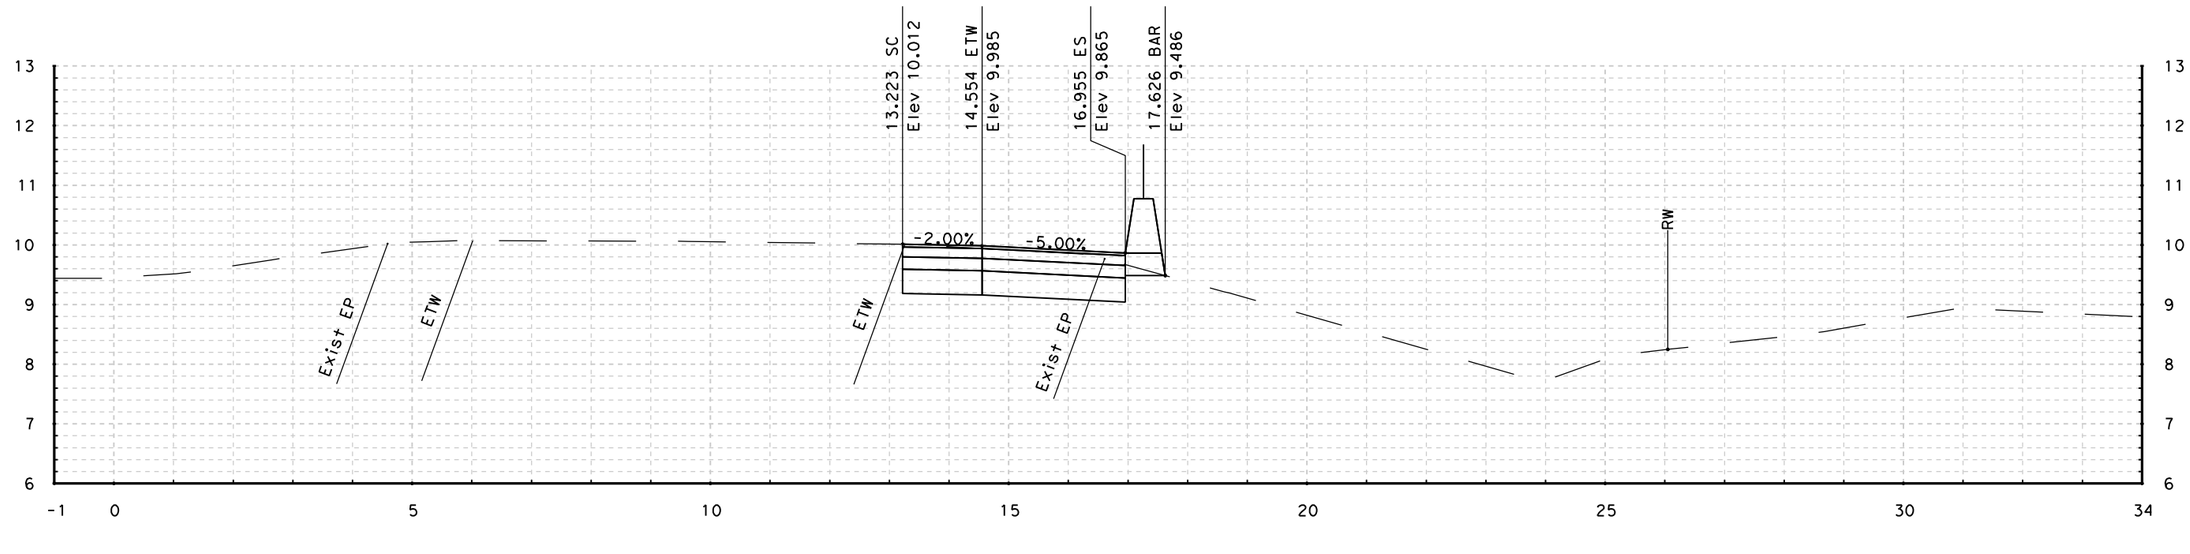

83+70.000

STA - 83+70.000 TO STA - 83+80.000

ROUTE 101 "P" LINE CROSS SECTIONS

SCALE: 1:50 HORIZONTAL
1:50 VERTICAL

DATE PLOTTED => 3/1/2011
TIME PLOTTED => 11:47:37 PM

#REQUEST

RELATIVE BORDER SCALE IS IN INCHES 0 1 2 3

USERNAME => felix_wong
DGN FILE => E_Wash_Cross Sections.dgn

CU 04276

EA 264041

FOR EARTHWORK DEVELOPMENT ONLY

Caltrans Metric

Dist	COUNTY	ROUTE	POST MILES TOTAL PROJECT	SHEET No.	TOTAL SHEETS
04	Son	101	7.3/8.3	xx	xx

URS CORPORATION
1380 LEAD HILL BLVD.
SUITE 100
ROSEVILLE, CA 95661

CITY OF PETALUMA
11 ENGLISH STREET
PETALUMA, CA 94952

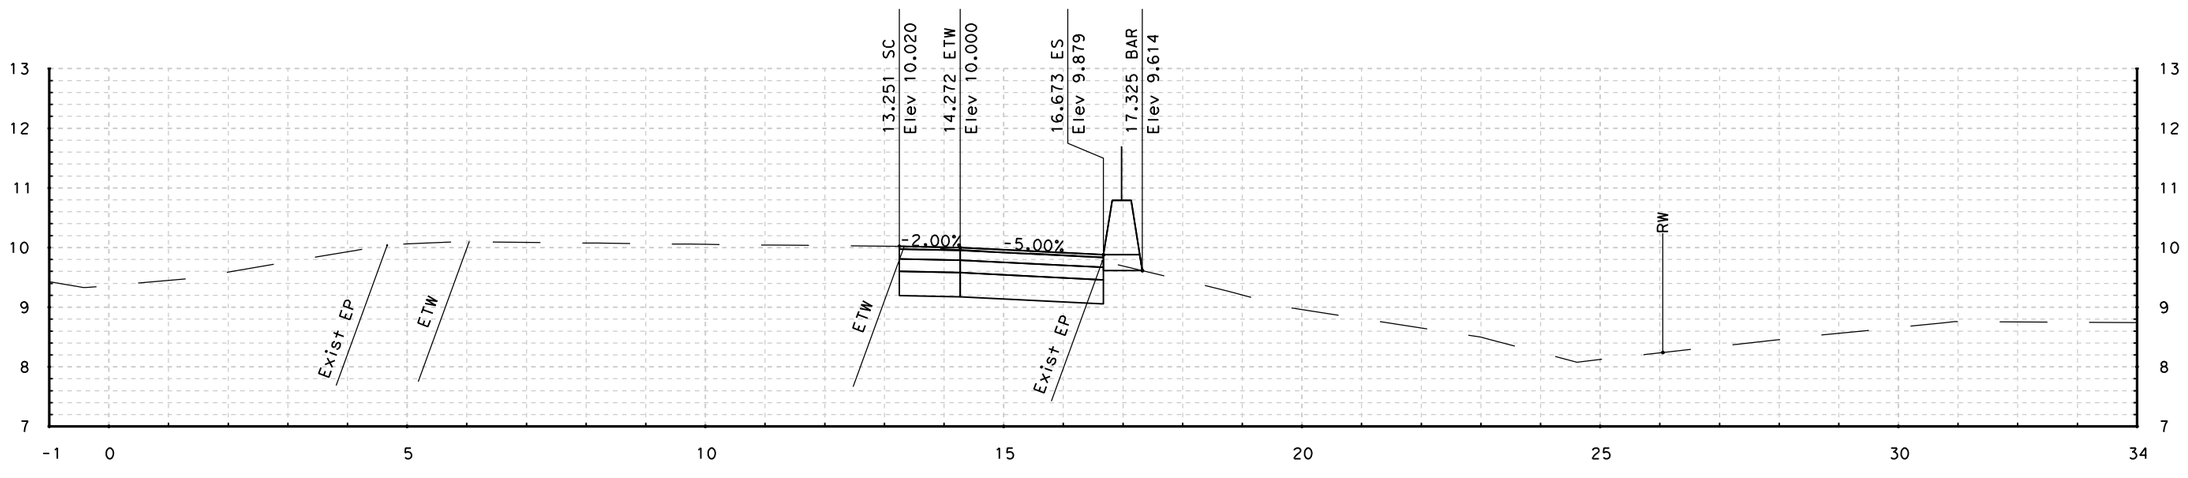

83+85.000

STA - 83+85.000 TO STA - 83+85.000

ROUTE 101 "P" LINE CROSS SECTIONS

SCALE: 1:50 HORIZONTAL
1:50 VERTICAL

DATE PLOTTED => 3/1/2011
TIME PLOTTED => 11:47:38 PM

#REQUEST

RELATIVE BORDER SCALE IS IN INCHES 0 1 2 3

USERNAME => felix_wong
DGN FILE => E_Wash_Cross Sections.dgn

CU 04276

EA 264041

FOR EARTHWORK DEVELOPMENT ONLY

Caltrans Metric

Dist	COUNTY	ROUTE	POST MILES TOTAL PROJECT	SHEET No.	TOTAL SHEETS
04	Son	101	7.3/8.3	xx	xx

URS CORPORATION
1380 LEAD HILL BLVD.
SUITE 100
ROSEVILLE, CA 95661

CITY OF PETALUMA
11 ENGLISH STREET
PETALUMA, CA 94952

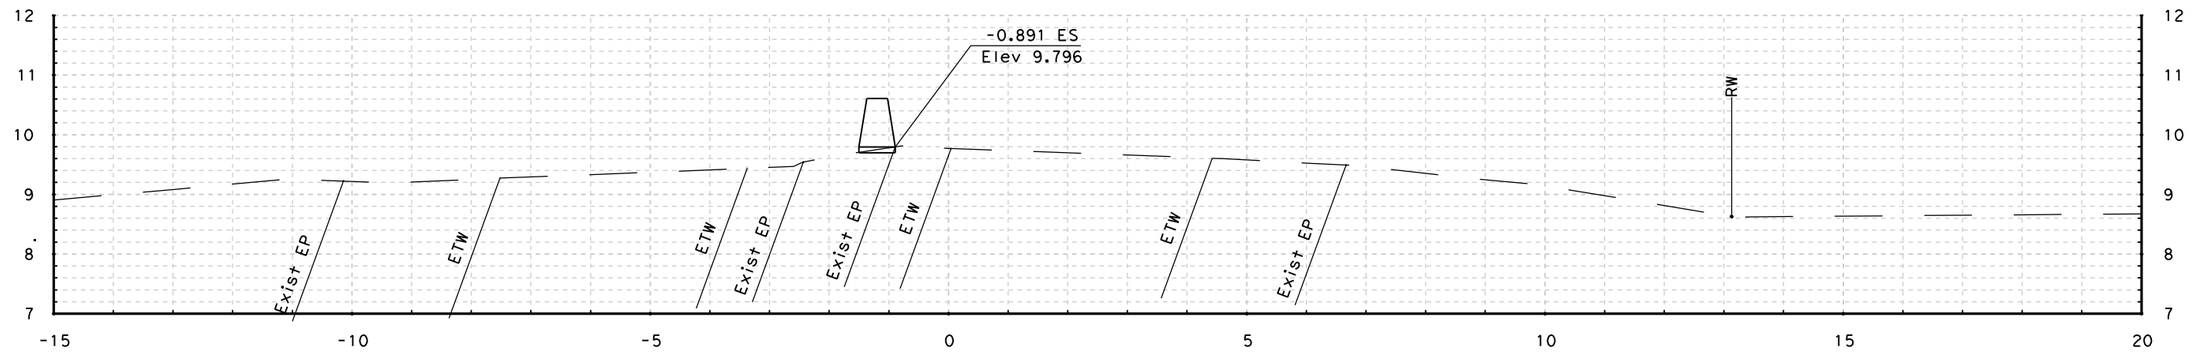

76+90.000

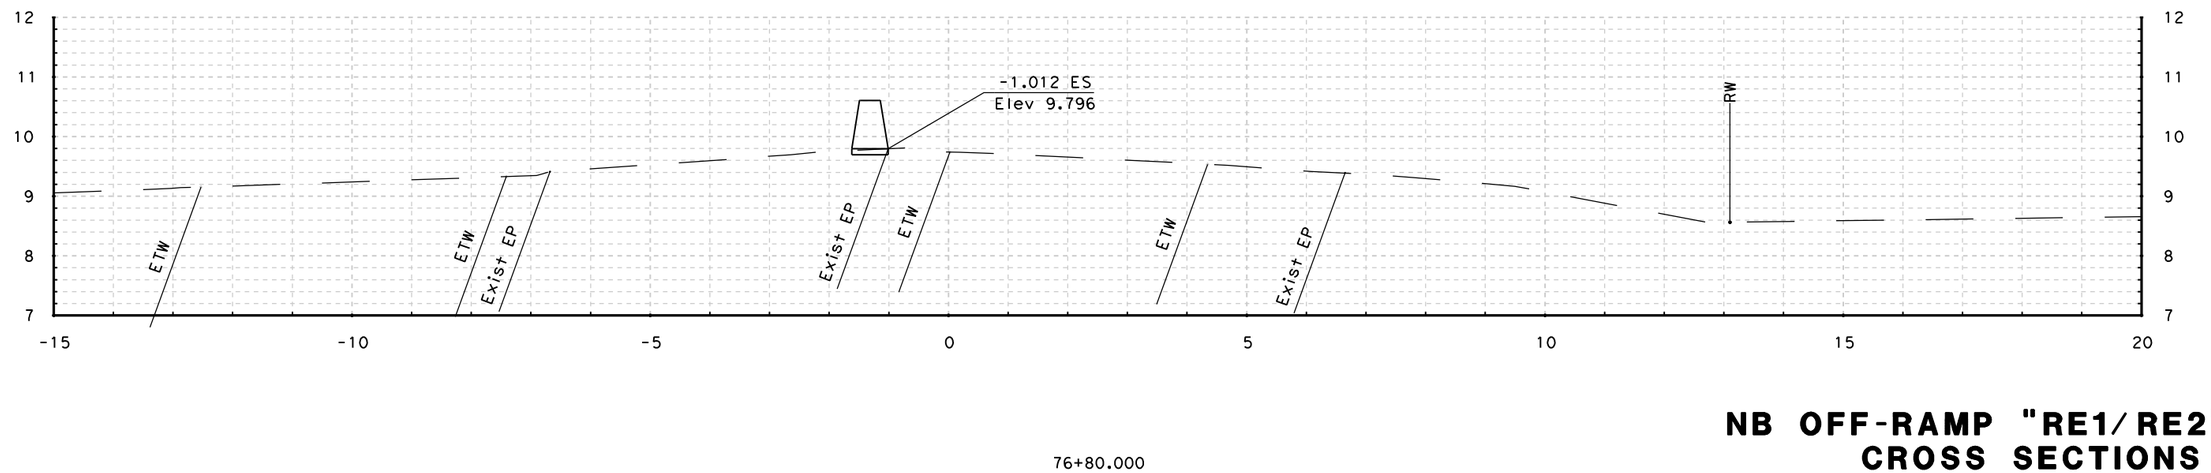

76+80.000

STA - 76+80.000 TO STA - 76+90.000

NB OFF-RAMP "RE1/RE2" LINE CROSS SECTIONS

SCALE: 1:50 HORIZONTAL
1:50 VERTICAL

DATE PLOTTED => 3/1/2011
TIME PLOTTED => 1:48:12 PM

RELATIVE BORDER SCALE IS IN INCHES 0 1 2 3

USERNAME => felix_wong
DGN FILE => E_Wash_Cross Sections.dgn

CU 04276

EA 264041

FOR EARTHWORK DEVELOPMENT ONLY

Caltrans Metric

Dist	COUNTY	ROUTE	POST MILES TOTAL PROJECT	SHEET No.	TOTAL SHEETS
04	Son	101	7.3/8.3	xx	xx

URS CORPORATION
1380 LEAD HILL BLVD.
SUITE 100
ROSEVILLE, CA 95661

CITY OF PETALUMA
11 ENGLISH STREET
PETALUMA, CA 94952

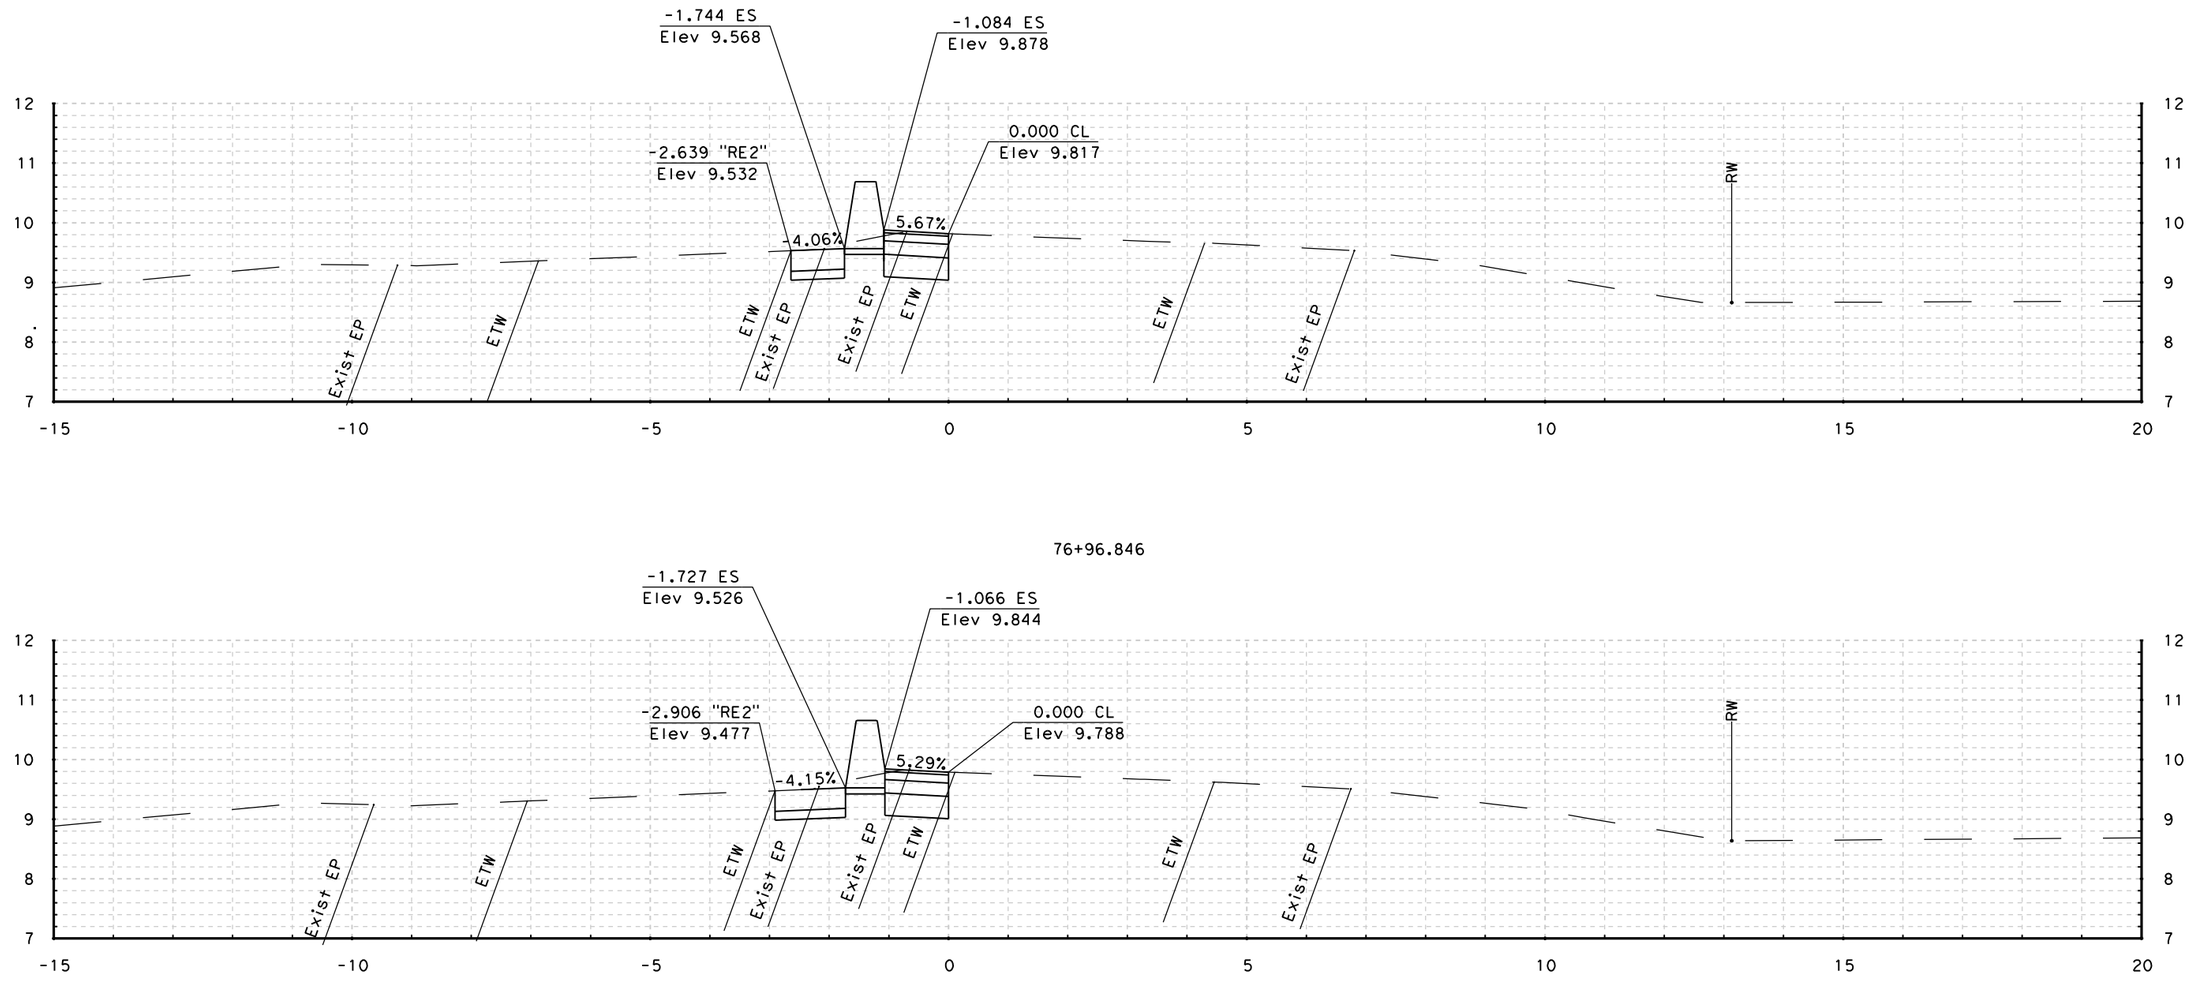

76+96.846

76+92.664

STA - 76+92.664 TO STA - 76+96.846

NB OFF-RAMP "RE1/RE2" LINE CROSS SECTIONS

SCALE: 1:50 HORIZONTAL
1:50 VERTICAL

DATE PLOTTED => 3/1/2011
TIME PLOTTED => 1:48:13 PM

#REQUEST

RELATIVE BORDER SCALE IS IN INCHES 0 1 2 3

USERNAME => felix_wong
DGN FILE => E_Wash_Cross Sections.dgn

CU 04276

EA 264041

FOR EARTHWORK DEVELOPMENT ONLY

Caltrans Metric

Dist	COUNTY	ROUTE	POST MILES TOTAL PROJECT	SHEET No.	TOTAL SHEETS
04	Son	101	7.3/8.3	xx	xx

URS CORPORATION
1380 LEAD HILL BLVD.
SUITE 100
ROSEVILLE, CA 95661

CITY OF PETALUMA
11 ENGLISH STREET
PETALUMA, CA 94952

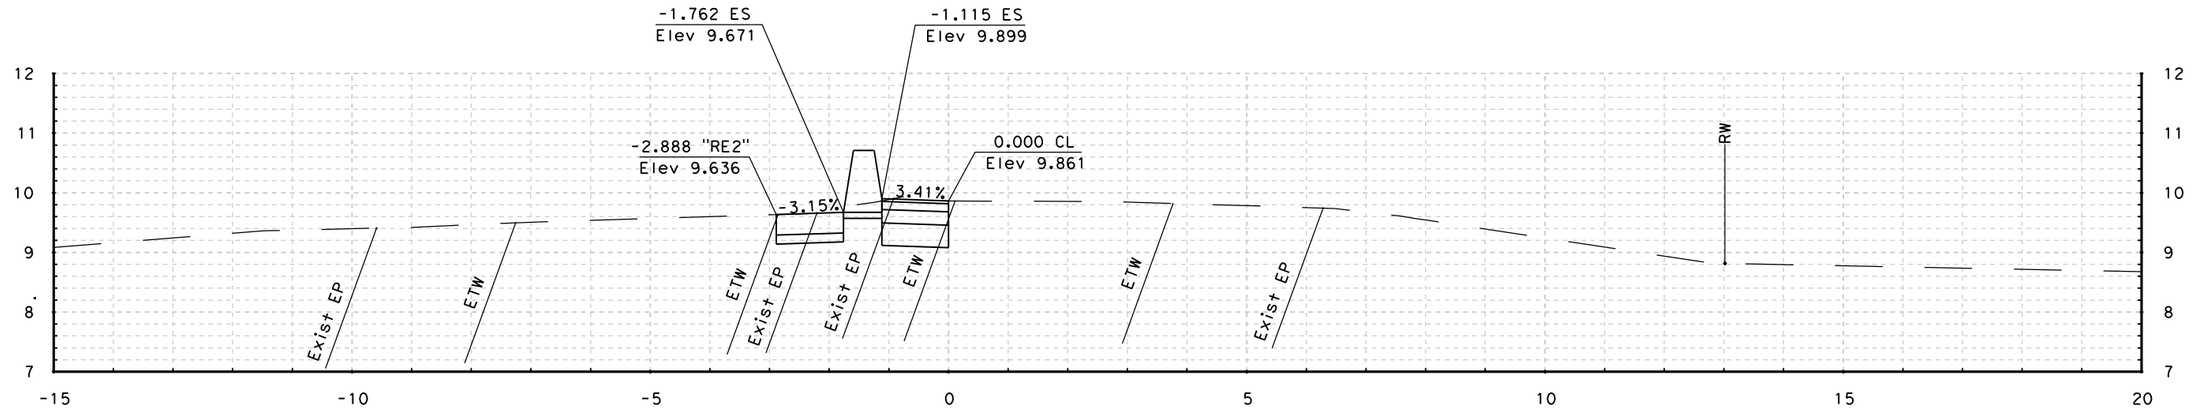

77+10.000

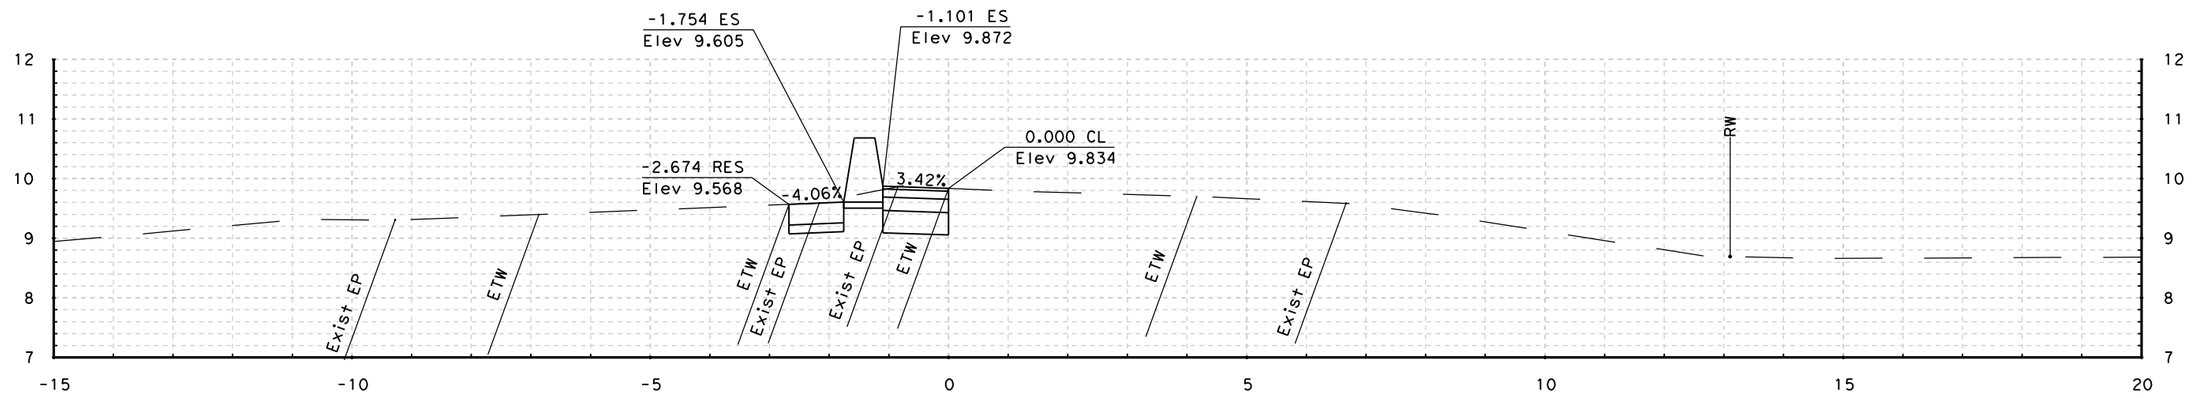

77+00.000

STA - 77+00.000 TO STA - 77+10.000

NB OFF-RAMP "RE1/RE2" LINE CROSS SECTIONS

SCALE: 1:50 HORIZONTAL
1:50 VERTICAL

DATE PLOTTED => 3/1/2011
TIME PLOTTED => 1:48:14 PM

#PREQUEST

RELATIVE BORDER SCALE IS IN INCHES 0 1 2 3

USERNAME => felix_wong
DGN FILE => E_Wash_Cross Sections.dgn

CU 04276

EA 264041

FOR EARTHWORK DEVELOPMENT ONLY

Caltrans Metric

Dist	COUNTY	ROUTE	POST MILES TOTAL PROJECT	SHEET No.	TOTAL SHEETS
04	Son	101	7.3/8.3	xx	xx

URS CORPORATION
1380 LEAD HILL BLVD.
SUITE 100
ROSEVILLE, CA 95661

CITY OF PETALUMA
11 ENGLISH STREET
PETALUMA, CA 94952

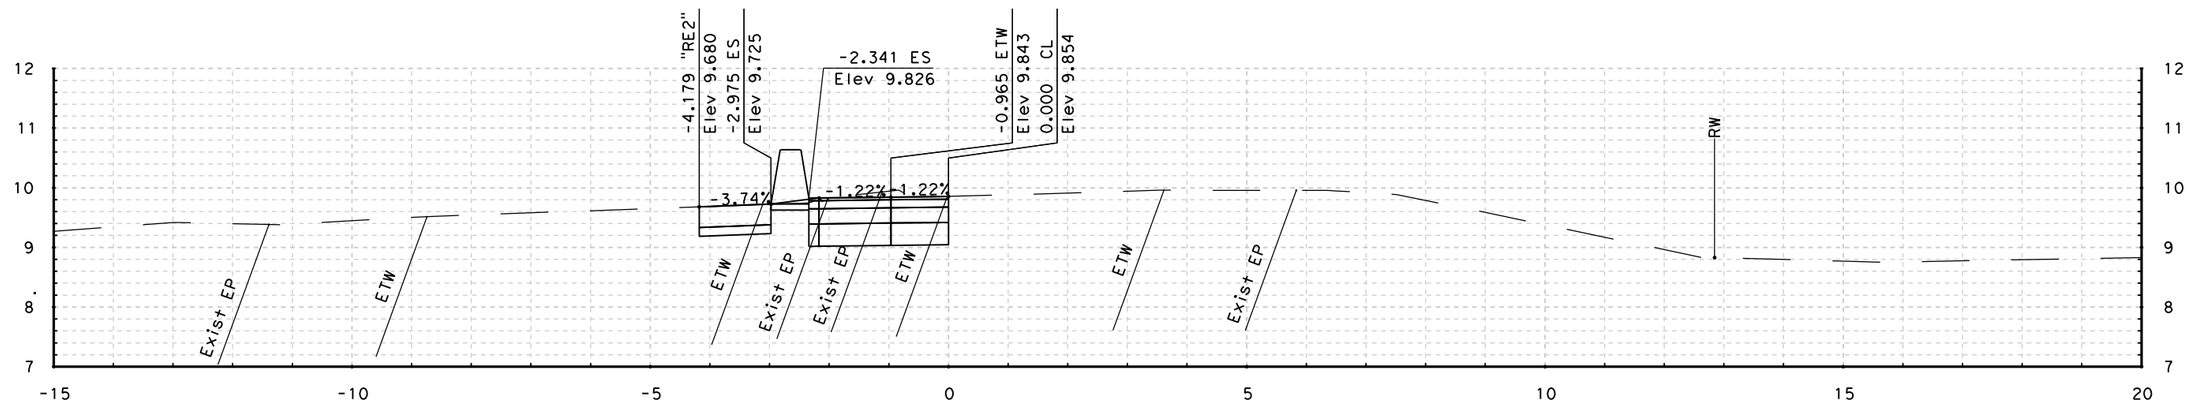

77+30.000

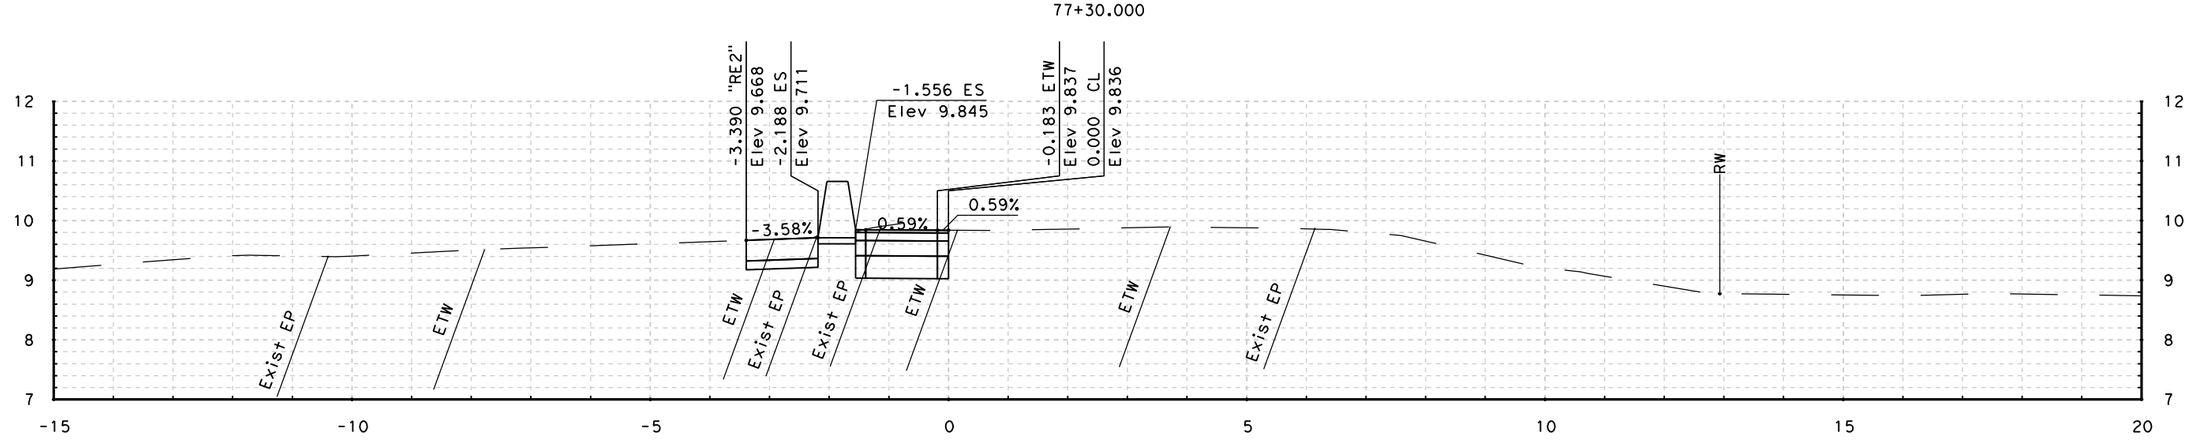

77+20.000

STA - 77+20.000 TO STA - 77+30.000

NB OFF-RAMP "RE1/RE2" LINE CROSS SECTIONS

SCALE: 1:50 HORIZONTAL
1:50 VERTICAL

DATE PLOTTED => 3/1/2011
TIME PLOTTED => 1:48:15 PM

#PREQUEST

RELATIVE BORDER SCALE IS IN INCHES 0 1 2 3

USERNAME => felix_wong
DGN FILE => E_Wash_Cross Sections.dgn

CU 04276

EA 264041

FOR EARTHWORK DEVELOPMENT ONLY

Caltrans Metric

Dist	COUNTY	ROUTE	POST MILES TOTAL PROJECT	SHEET No.	TOTAL SHEETS
04	Son	101	7.3/8.3	xx	xx

URS CORPORATION
1380 LEAD HILL BLVD.
SUITE 100
ROSEVILLE, CA 95661

CITY OF PETALUMA
11 ENGLISH STREET
PETALUMA, CA 94952

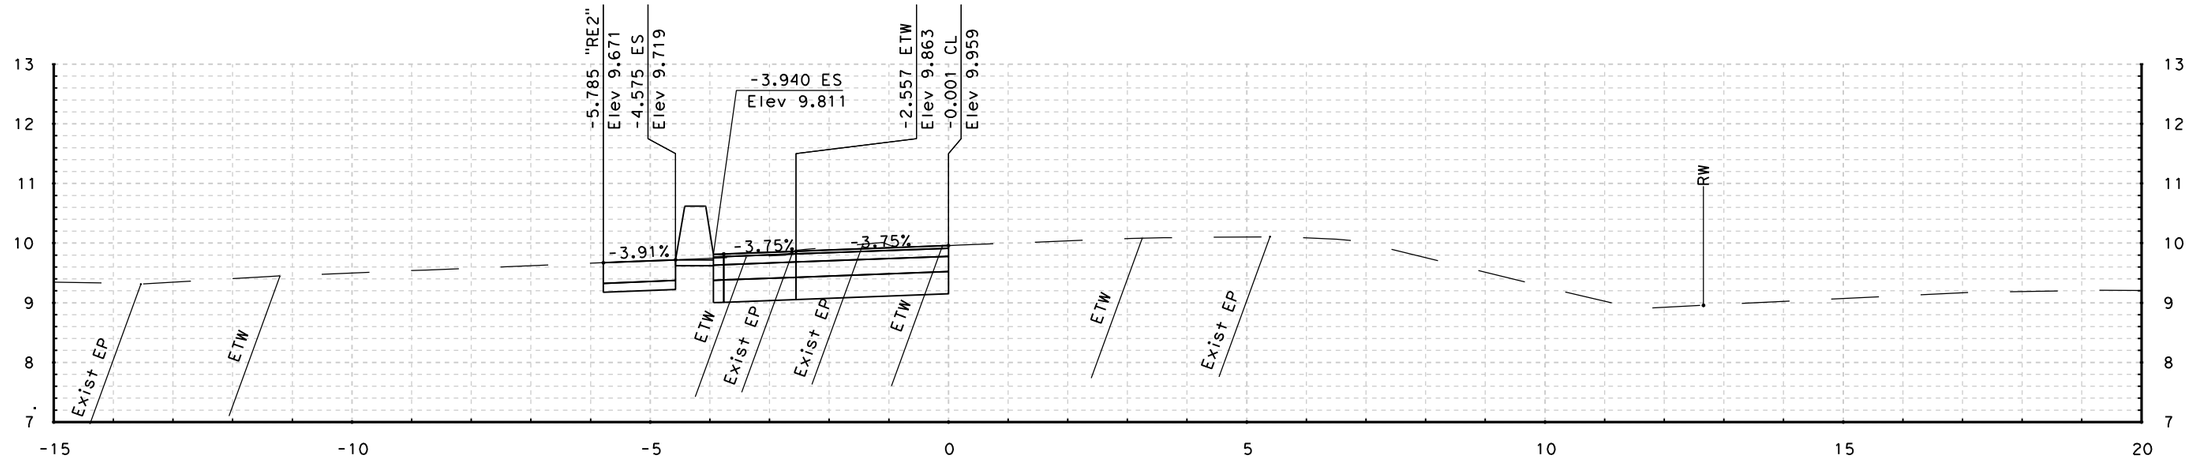

77+44.102

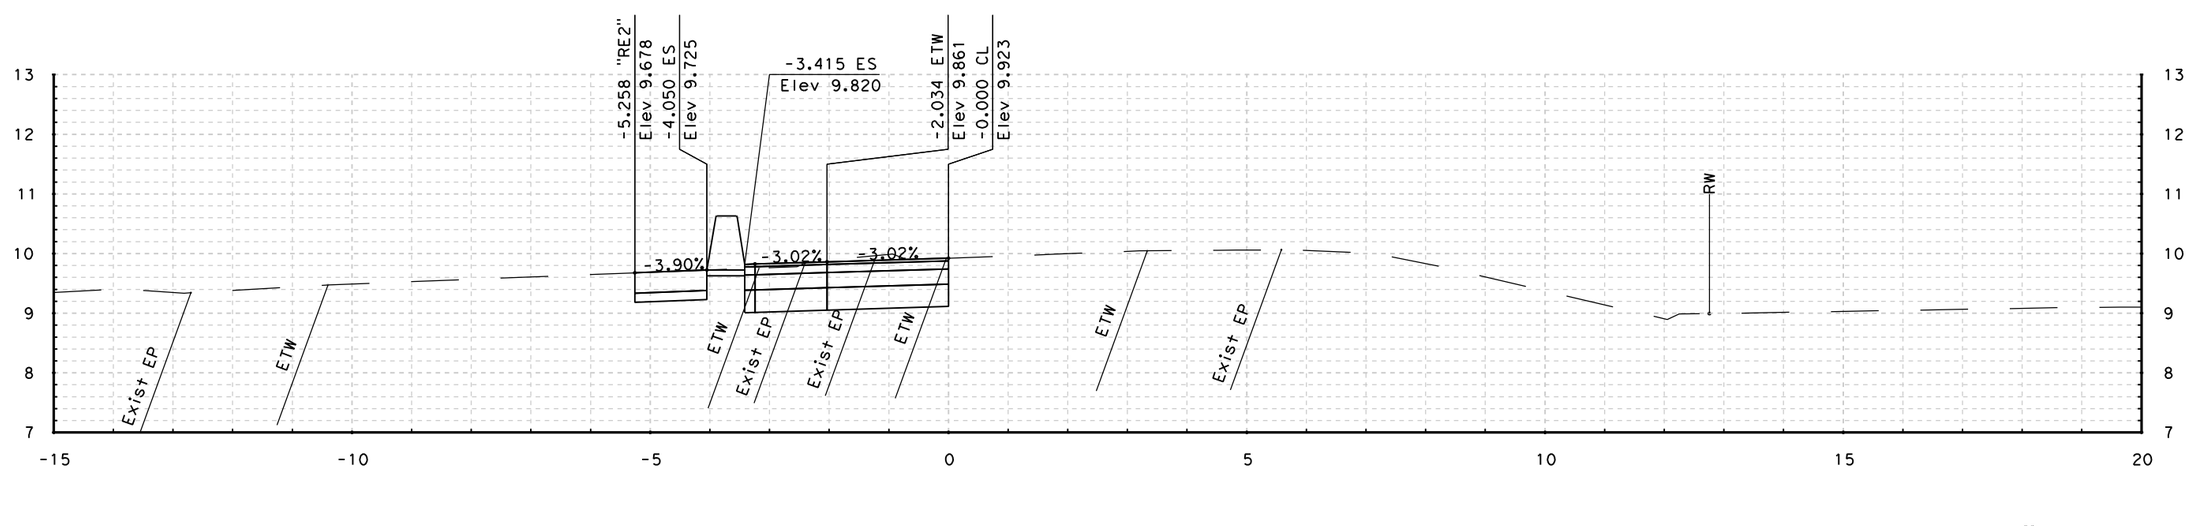

77+40.000

STA - 77+40.000 TO STA - 77+44.102

NB OFF-RAMP "RE1/RE2" LINE CROSS SECTIONS

SCALE: 1:50 HORIZONTAL
1:50 VERTICAL

DATE PLOTTED => 3/1/2011
TIME PLOTTED => 11:48:16 PM

#REQUEST

RELATIVE BORDER SCALE IS IN INCHES 0 1 2 3

USERNAME => felix_wong
DGN FILE => E_Wash_Cross Sections.dgn

CU 04276

EA 264041

FOR EARTHWORK DEVELOPMENT ONLY

Caltrans Metric

Dist	COUNTY	ROUTE	POST MILES TOTAL PROJECT	SHEET No.	TOTAL SHEETS
04	Son	101	7.3/8.3	xx	xx

URS CORPORATION
1380 LEAD HILL BLVD.
SUITE 100
ROSEVILLE, CA 95661

CITY OF PETALUMA
11 ENGLISH STREET
PETALUMA, CA 94952

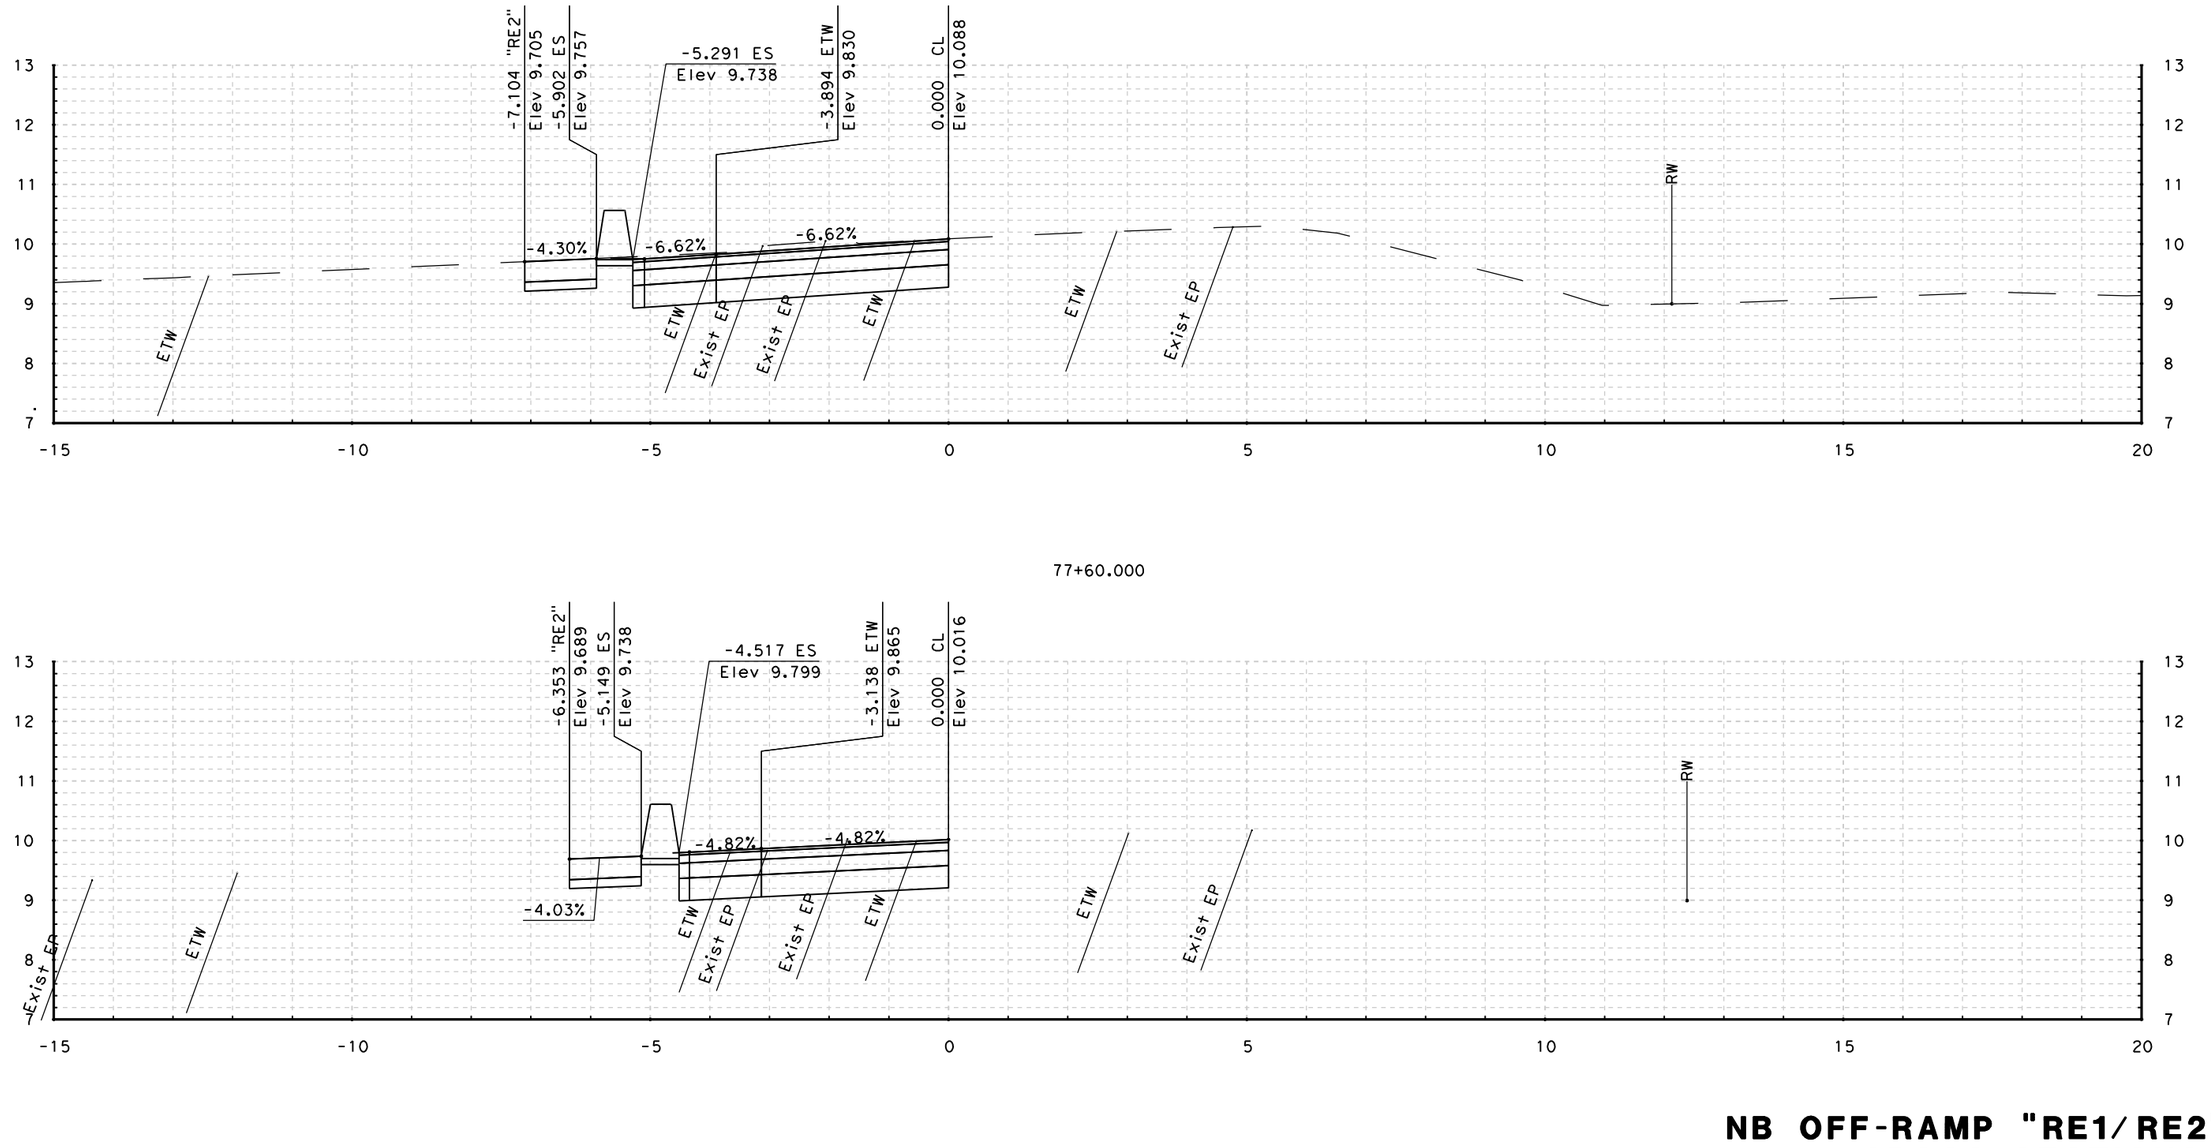

77+50.000

STA - 77+50.000 TO STA - 77+60.000

NB OFF-RAMP "RE1/RE2" LINE CROSS SECTIONS

SCALE: 1:50 HORIZONTAL
1:50 VERTICAL

DATE PLOTTED => 3/1/2011
TIME PLOTTED => 11:48:18 PM

#REQUEST

RELATIVE BORDER SCALE IS IN INCHES 0 1 2 3

USERNAME => felix_wong
DGN FILE => E_Wash_Cross Sections.dgn

CU 04276

EA 264041

FOR EARTHWORK DEVELOPMENT ONLY

Caltrans Metric

Dist	COUNTY	ROUTE	POST MILES TOTAL PROJECT	SHEET No.	TOTAL SHEETS
04	Son	101	7.3/8.3	xx	xx

URS CORPORATION
1380 LEAD HILL BLVD.
SUITE 100
ROSEVILLE, CA 95661

CITY OF PETALUMA
11 ENGLISH STREET
PETALUMA, CA 94952

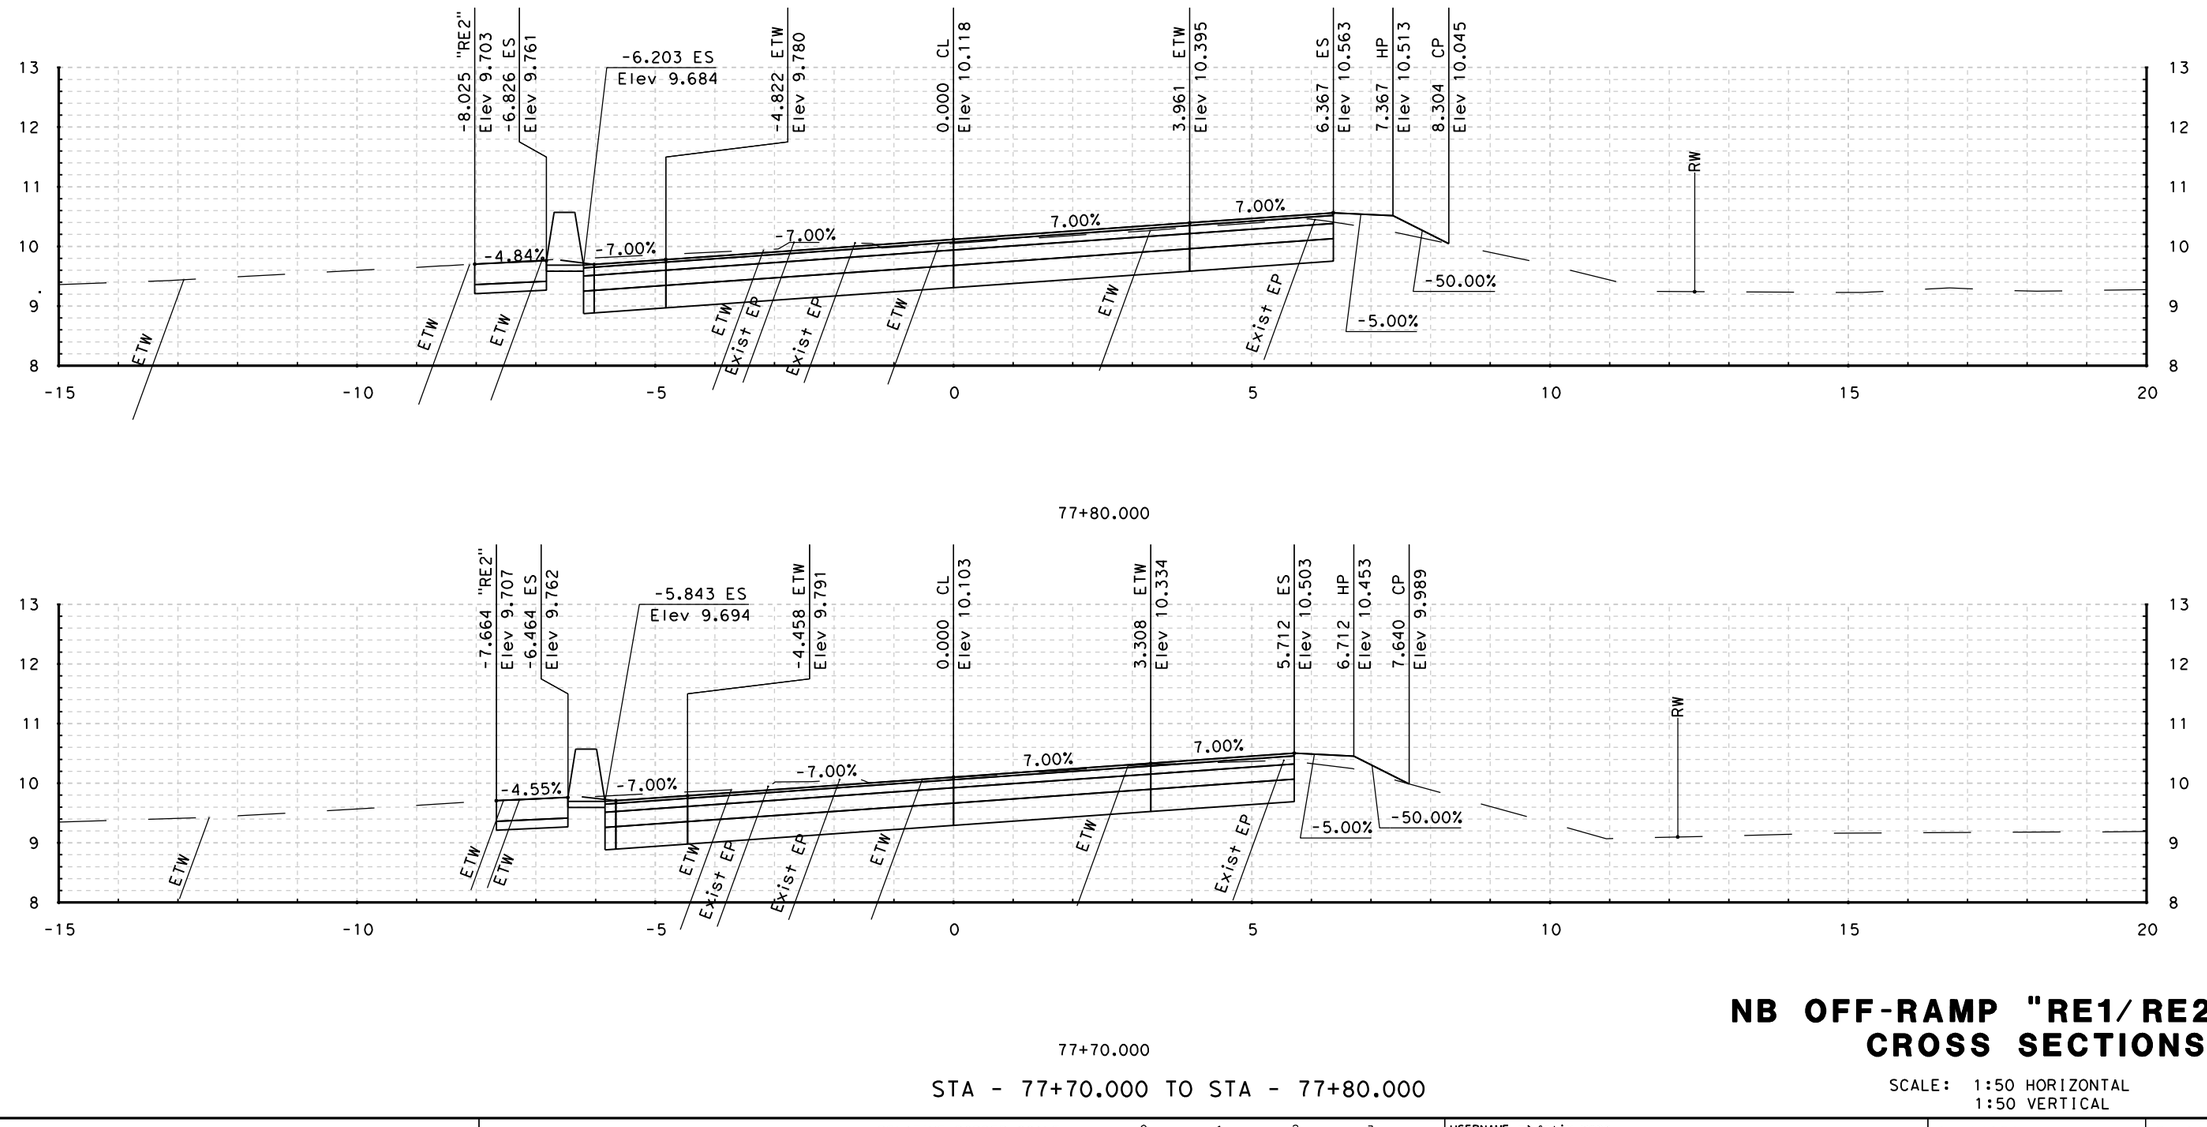

STA - 77+70.000 TO STA - 77+80.000

NB OFF-RAMP "RE1/RE2" LINE CROSS SECTIONS

SCALE: 1:50 HORIZONTAL
1:50 VERTICAL

DATE PLOTTED => 3/1/2011
TIME PLOTTED => 1:48:19 PM

@PREQUEST

RELATIVE BORDER SCALE IS IN INCHES 0 1 2 3

USERNAME => felix_wong
DGN FILE => E_Wash_Cross Sections.dgn

CU 04276

EA 264041

FOR EARTHWORK DEVELOPMENT ONLY

Caltrans Metric

Dist	COUNTY	ROUTE	POST MILES TOTAL PROJECT	SHEET No.	TOTAL SHEETS
04	Son	101	7.3/8.3	xx	xx

URS CORPORATION
1380 LEAD HILL BLVD.
SUITE 100
ROSEVILLE, CA 95661

CITY OF PETALUMA
11 ENGLISH STREET
PETALUMA, CA 94952

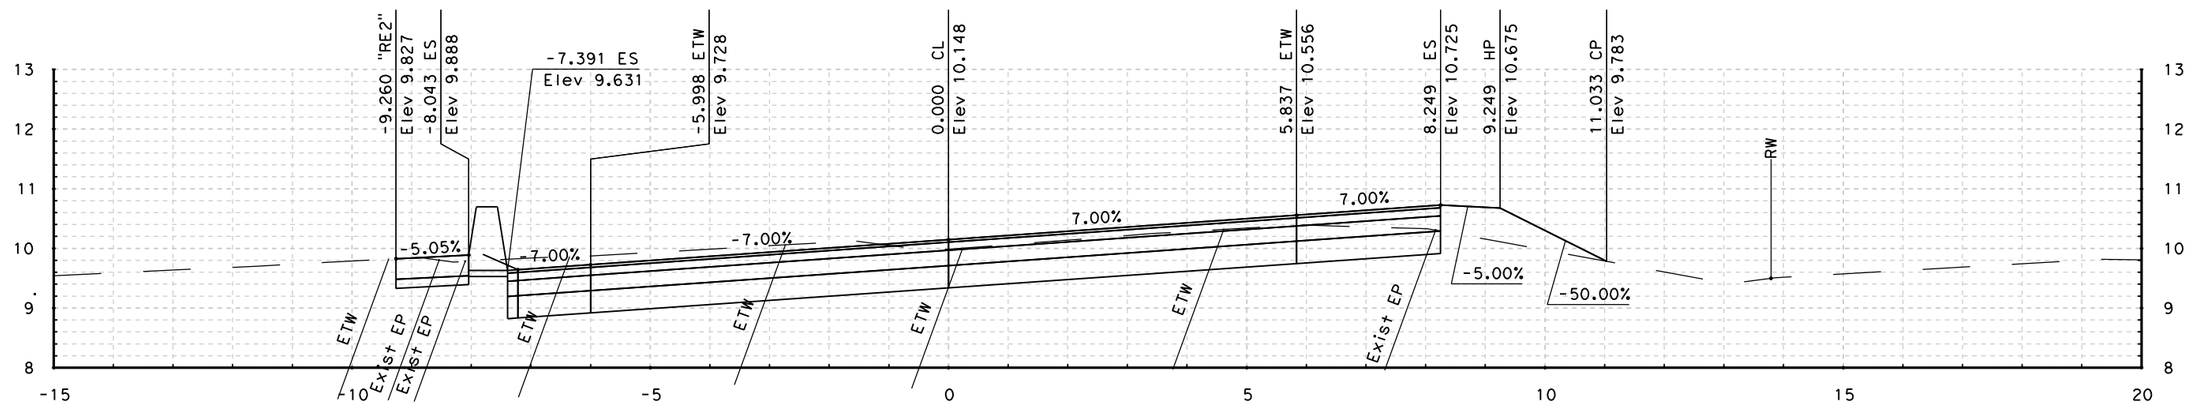

78+00.000

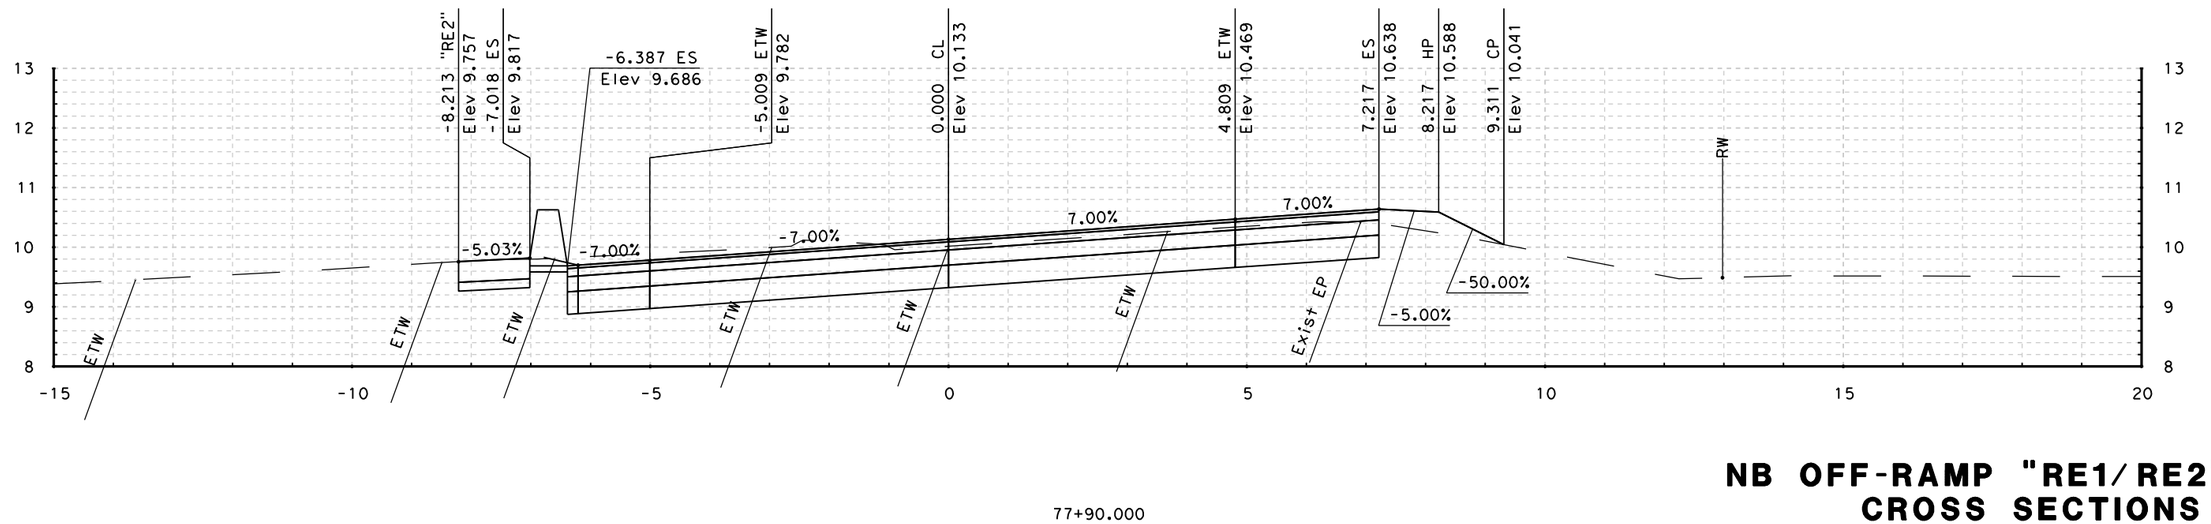

77+90.000

STA - 77+90.000 TO STA - 78+00.000

NB OFF-RAMP "RE1/RE2" LINE CROSS SECTIONS

SCALE: 1:50 HORIZONTAL
1:50 VERTICAL

DATE PLOTTED => 3/1/2011
TIME PLOTTED => 1:48:20 PM

#PREQUEST

RELATIVE BORDER SCALE IS IN INCHES 0 1 2 3

USERNAME => felix_wong
DGN FILE => E_Wash_Cross Sections.dgn

CU 04276

EA 264041

FOR EARTHWORK DEVELOPMENT ONLY

Caltrans Metric

Dist	COUNTY	ROUTE	POST MILES TOTAL PROJECT	SHEET No.	TOTAL SHEETS
04	Son	101	7.3/8.3	xx	xx

URS CORPORATION
1380 LEAD HILL BLVD.
SUITE 100
ROSEVILLE, CA 95661

CITY OF PETALUMA
11 ENGLISH STREET
PETALUMA, CA 94952

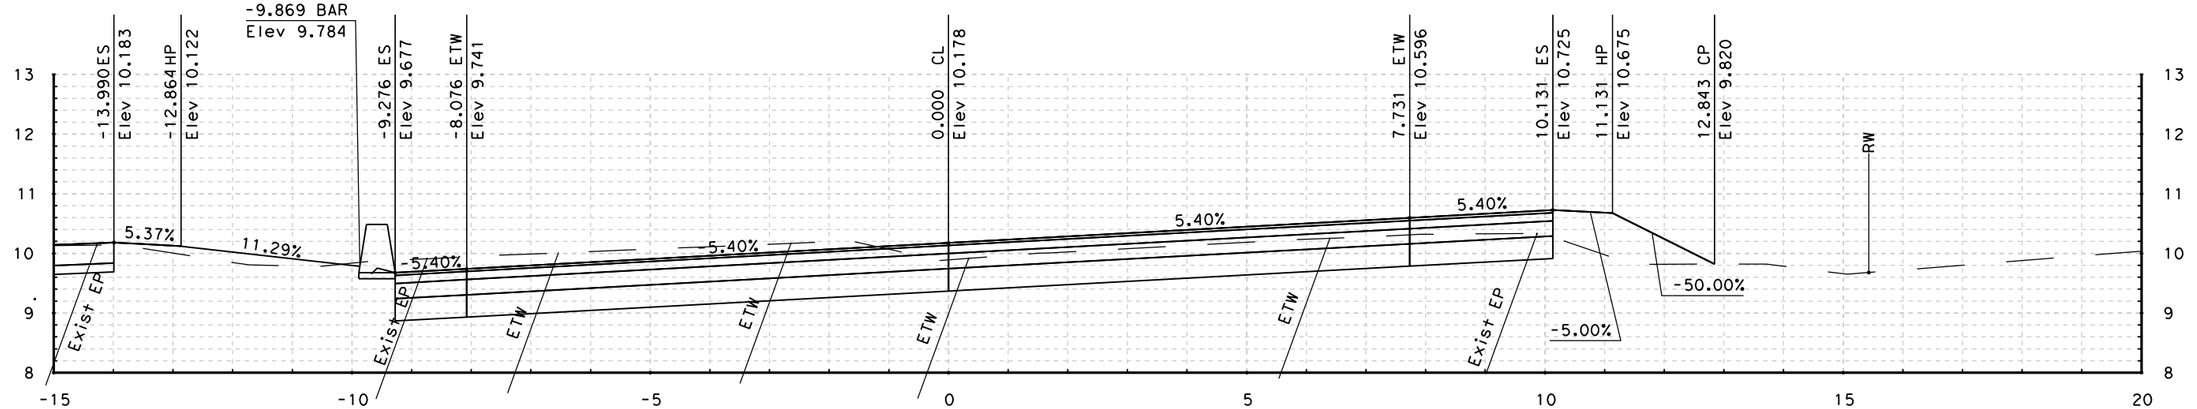

78+20.000

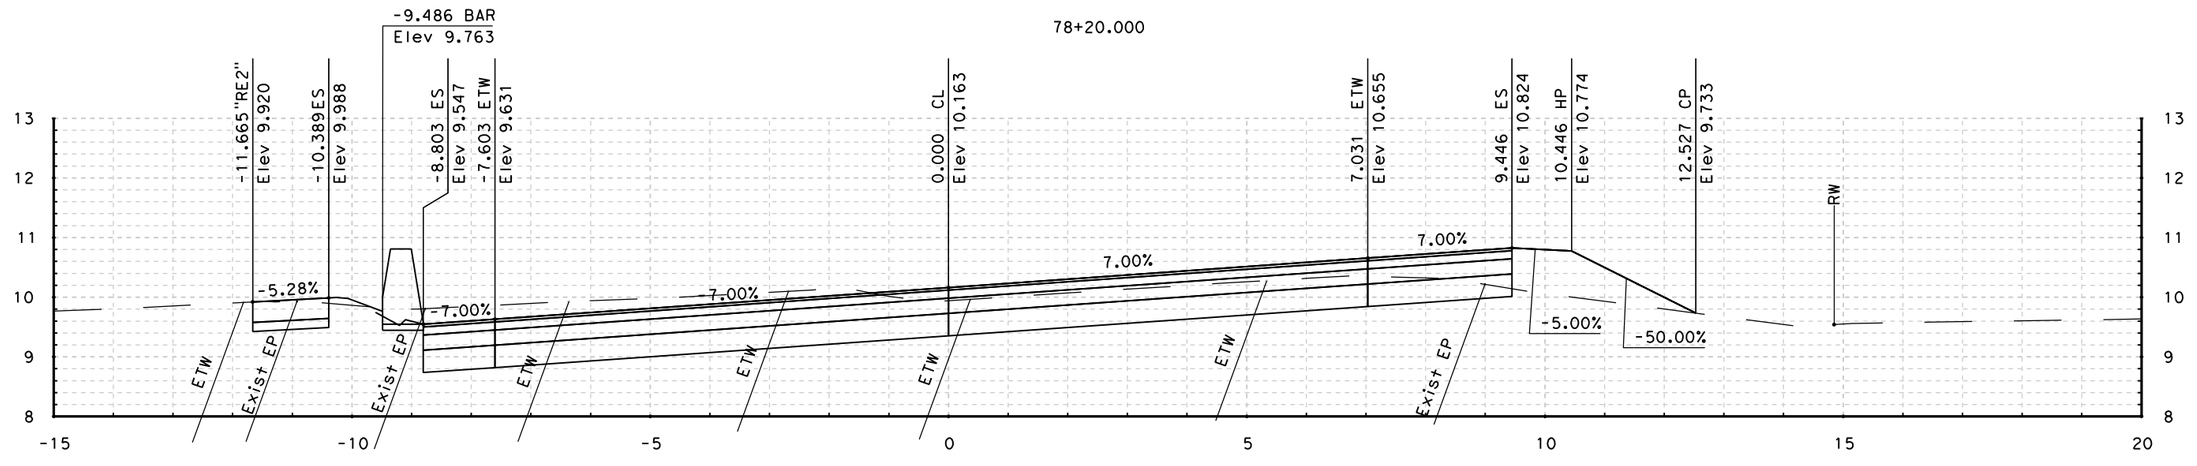

78+10.000

STA - 78+10.000 TO STA - 78+20.000

NB OFF-RAMP "RE1/RE2" LINE CROSS SECTIONS

SCALE: 1:50 HORIZONTAL
1:50 VERTICAL

DATE PLOTTED => 3/1/2011
TIME PLOTTED => 11:48:22 PM

#REQUEST

RELATIVE BORDER SCALE IS IN INCHES 0 1 2 3

USERNAME => felix_wong
DGN FILE => E_Wash_Cross Sections.dgn

CU 04276

EA 264041

FOR EARTHWORK DEVELOPMENT ONLY

Caltrans Metric

Dist	COUNTY	ROUTE	POST MILES TOTAL PROJECT	SHEET No.	TOTAL SHEETS
04	Son	101	7.3/8.3	xx	xx

URS CORPORATION
1380 LEAD HILL BLVD.
SUITE 100
ROSEVILLE, CA 95661

CITY OF PETALUMA
11 ENGLISH STREET
PETALUMA, CA 94952

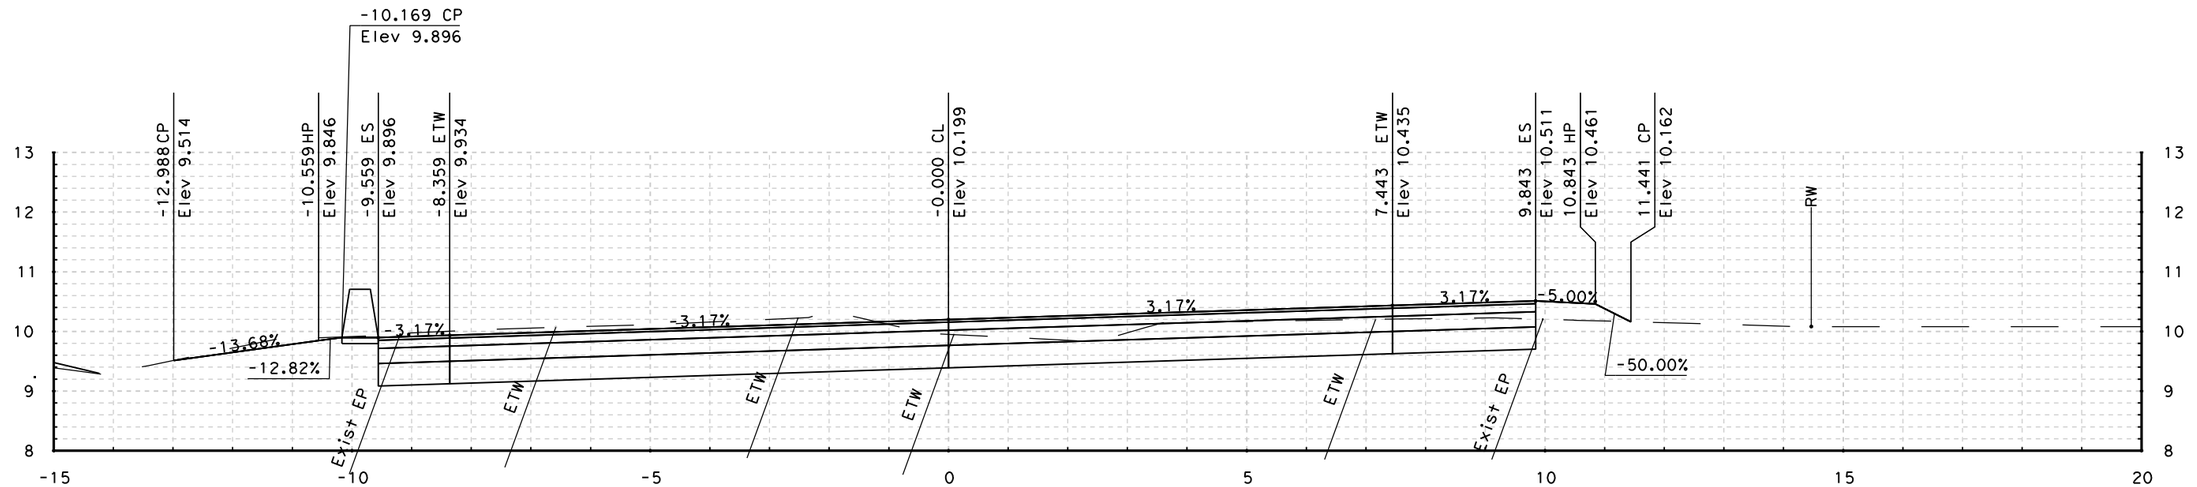

78+34.000

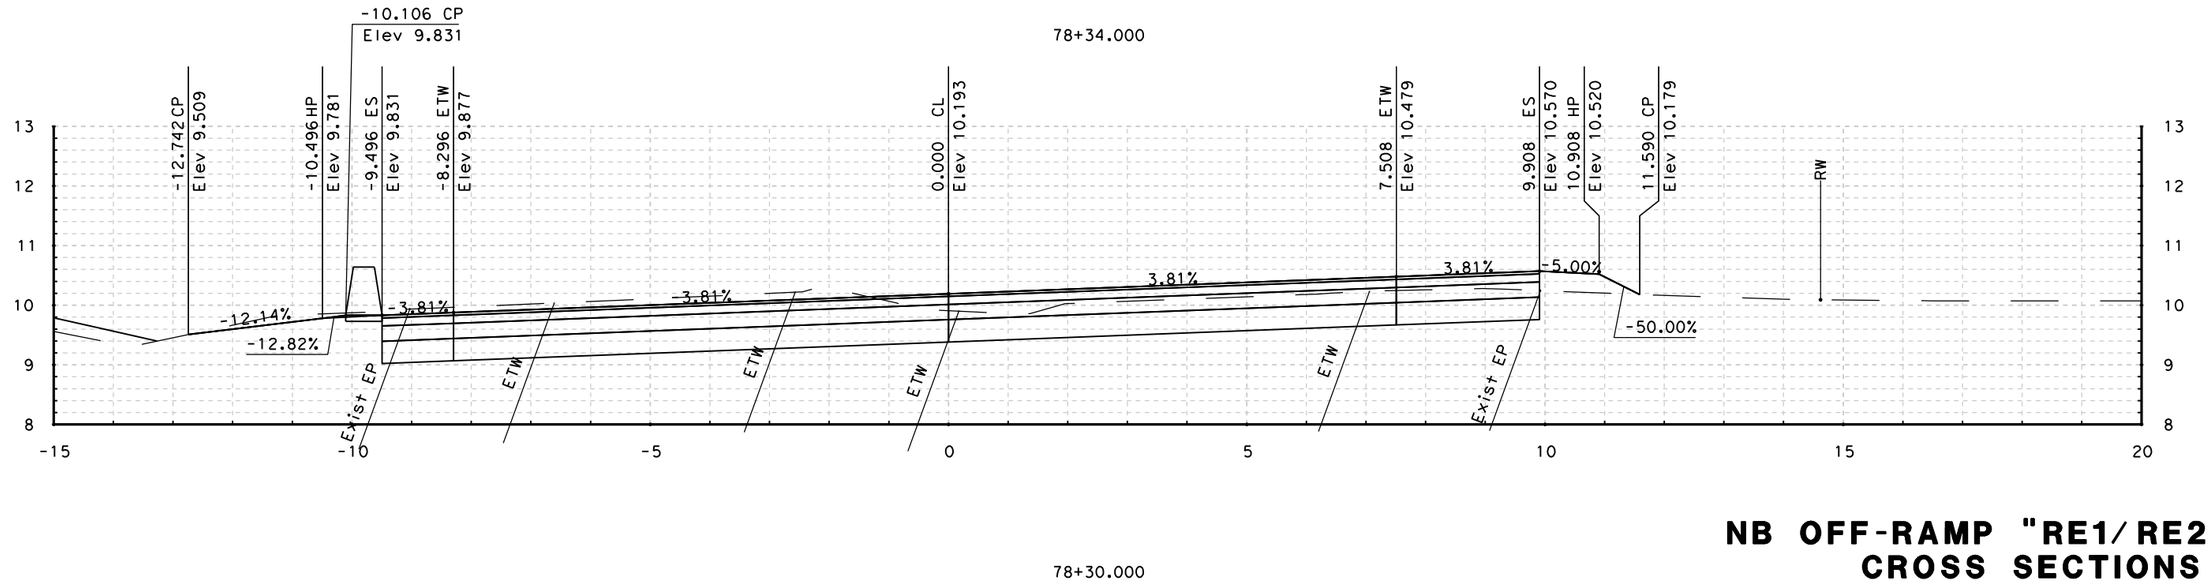

78+30.000

STA - 78+30.000 TO STA - 78+34.000

NB OFF-RAMP "RE1/RE2" LINE CROSS SECTIONS

SCALE: 1:50 HORIZONTAL
1:50 VERTICAL

DATE PLOTTED => 3/1/2011
TIME PLOTTED => 1:48:23 PM

@REQUEST

RELATIVE BORDER SCALE IS IN INCHES 0 1 2 3

USERNAME => felix_wong
DGN FILE => E_Wash_Cross Sections.dgn

CU 04276

EA 264041

FOR EARTHWORK DEVELOPMENT ONLY

Caltrans Metric

Dist	COUNTY	ROUTE	POST MILES TOTAL PROJECT	SHEET No.	TOTAL SHEETS
04	Son	101	7.3/8.3	xx	xx

URS CORPORATION
1380 LEAD HILL BLVD.
SUITE 100
ROSEVILLE, CA 95661

CITY OF PETALUMA
11 ENGLISH STREET
PETALUMA, CA 94952

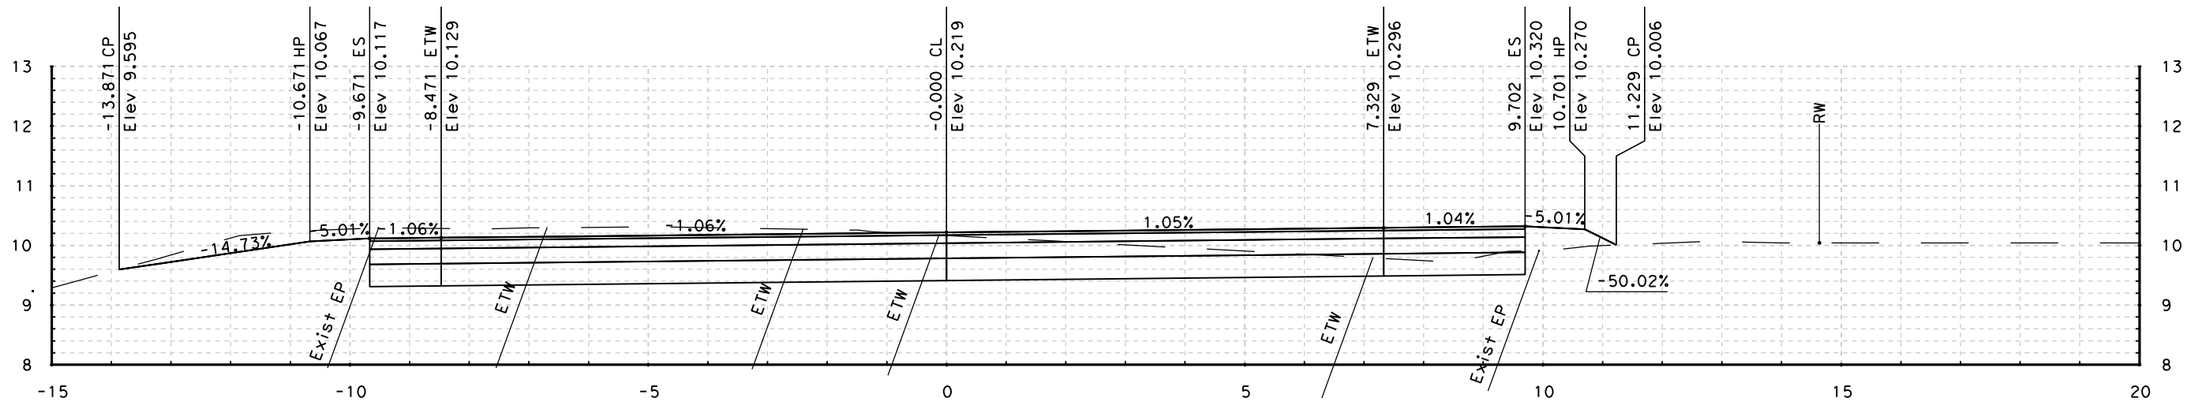

78+47.275

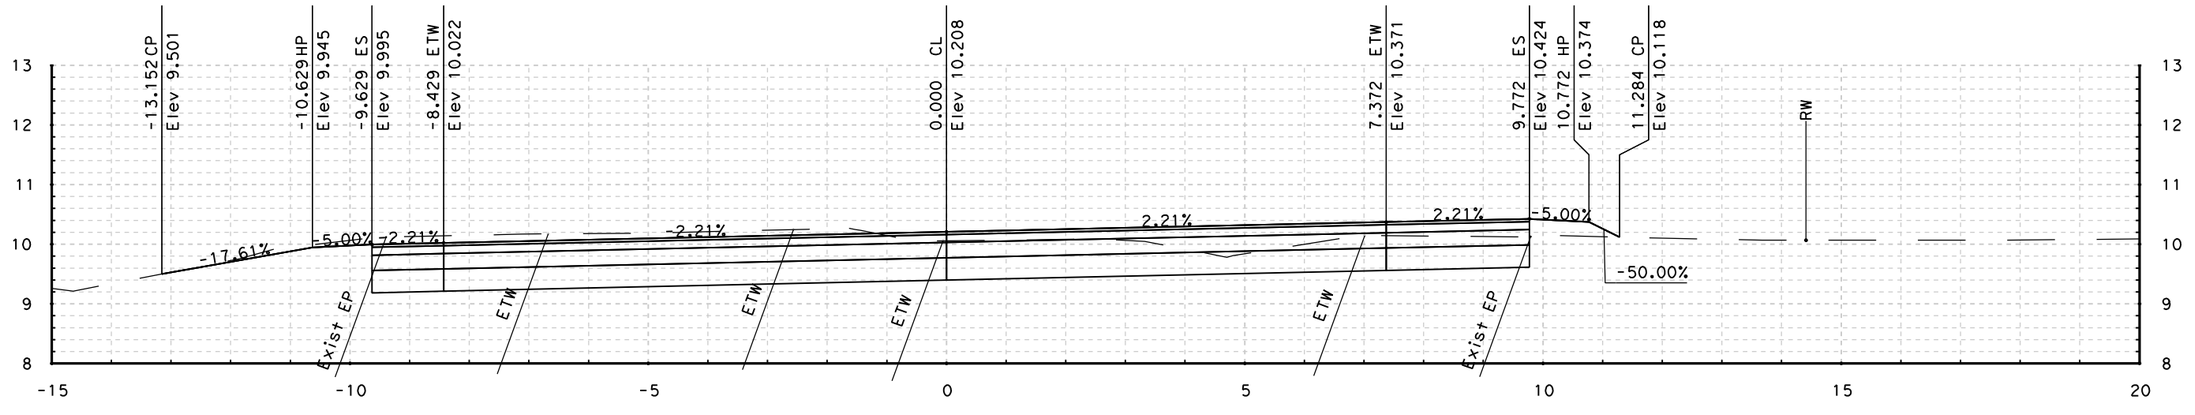

78+40.000

STA - 78+40.000 TO STA - 78+47.275

NB OFF-RAMP "RE1/RE2" LINE CROSS SECTIONS

SCALE: 1:50 HORIZONTAL
1:50 VERTICAL

DATE PLOTTED => 3/1/2011
TIME PLOTTED => 1:48:24 PM

@PREQUEST

RELATIVE BORDER SCALE IS IN INCHES 0 1 2 3

USERNAME => felix_wong
DGN FILE => E_Wash_Cross Sections.dgn

CU 04276

EA 264041

FOR EARTHWORK DEVELOPMENT ONLY

Caltrans Metric

Dist	COUNTY	ROUTE	POST MILES TOTAL PROJECT	SHEET No.	TOTAL SHEETS
04	Son	101	7.3/8.3	xx	xx

URS CORPORATION
1380 LEAD HILL BLVD.
SUITE 100
ROSEVILLE, CA 95661

CITY OF PETALUMA
11 ENGLISH STREET
PETALUMA, CA 94952

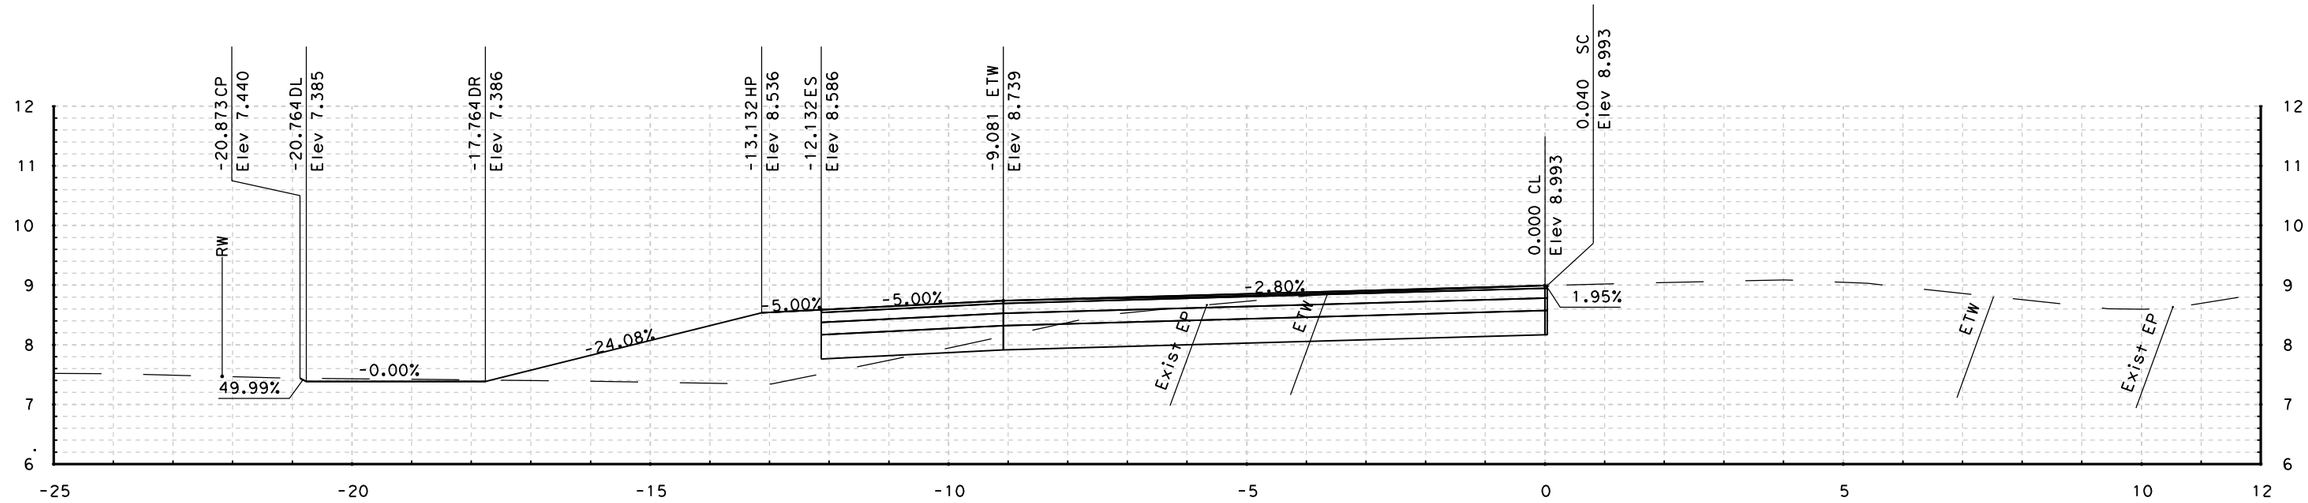

74+80.000

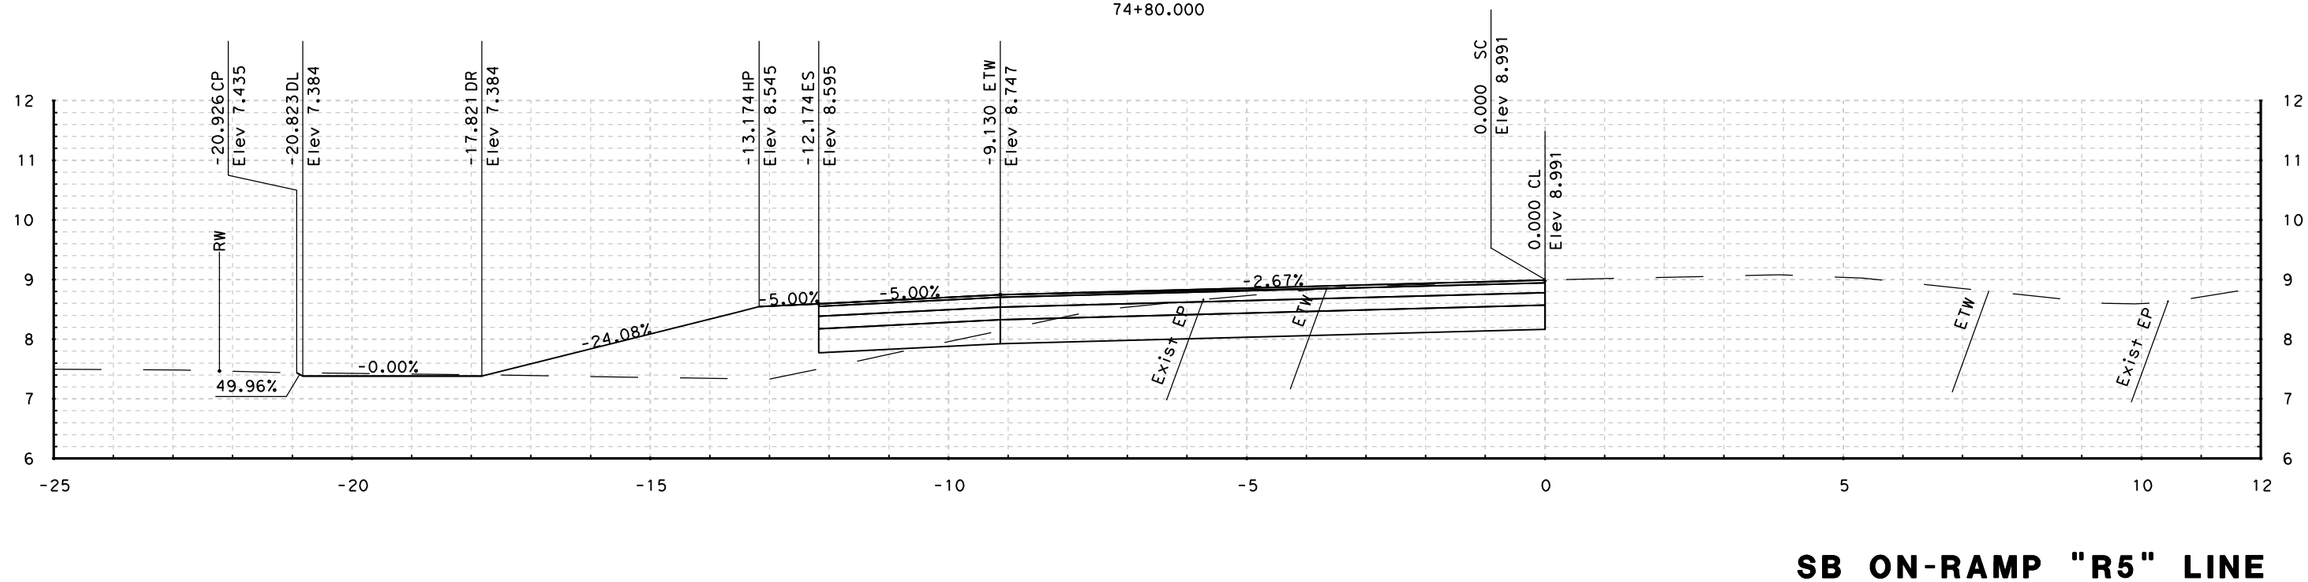

74+77.976

STA - 74+77.976 TO STA - 74+80.000

SB ON-RAMP "R5" LINE CROSS SECTIONS

SCALE: 1:50 HORIZONTAL
1:50 VERTICAL

DATE PLOTTED => 3/1/2011
TIME PLOTTED => 11:48:52 PM

#REQUEST

RELATIVE BORDER SCALE IS IN INCHES 0 1 2 3

USERNAME => felix_wong
DGN FILE => E_Wash_Cross Sections.dgn

CU 04276

EA 264041

FOR EARTHWORK DEVELOPMENT ONLY

Caltrans Metric

Dist	COUNTY	ROUTE	POST MILES TOTAL PROJECT	SHEET No.	TOTAL SHEETS
04	Son	101	7.3/8.3	xx	xx

URS CORPORATION
1380 LEAD HILL BLVD.
SUITE 100
ROSEVILLE, CA 95661

CITY OF PETALUMA
11 ENGLISH STREET
PETALUMA, CA 94952

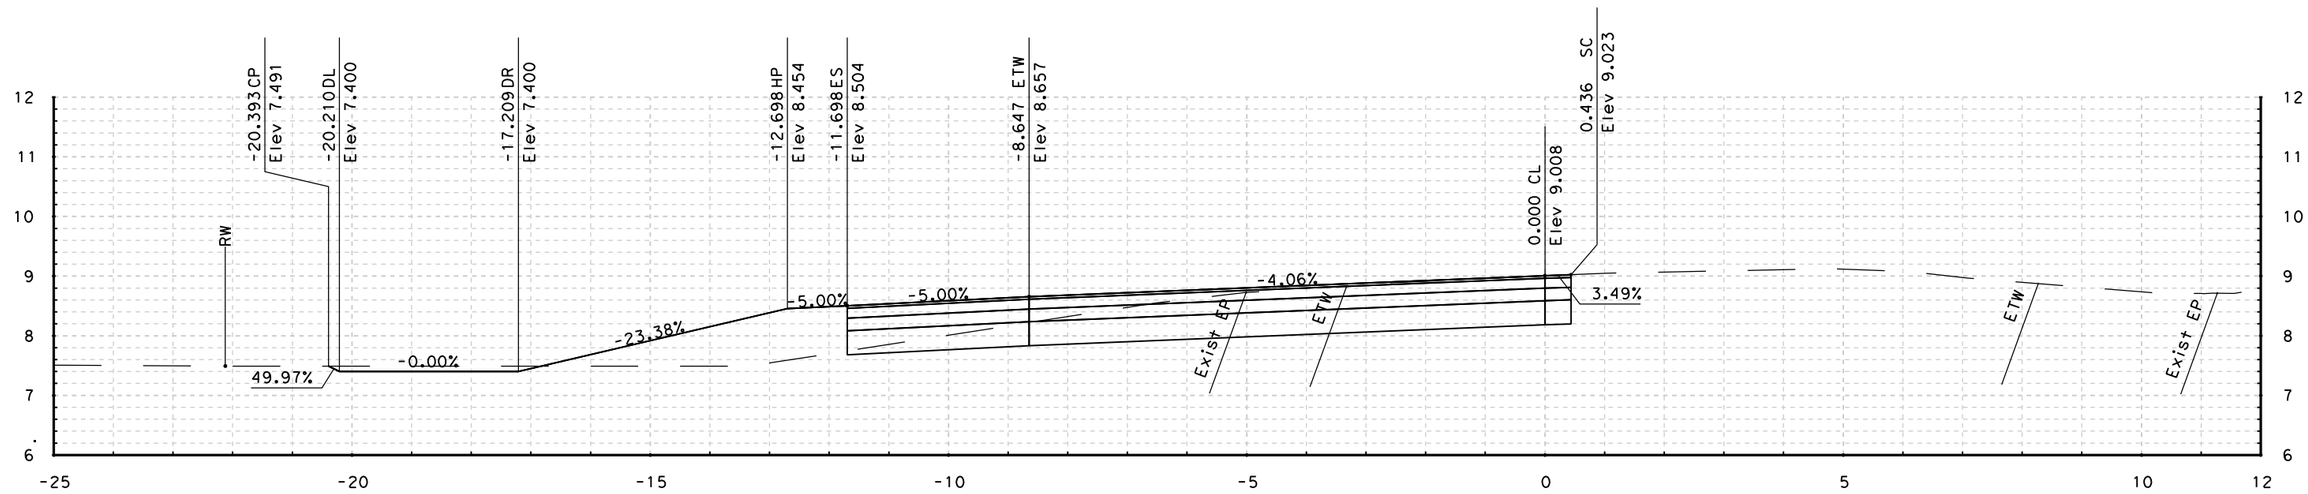

75+00.000

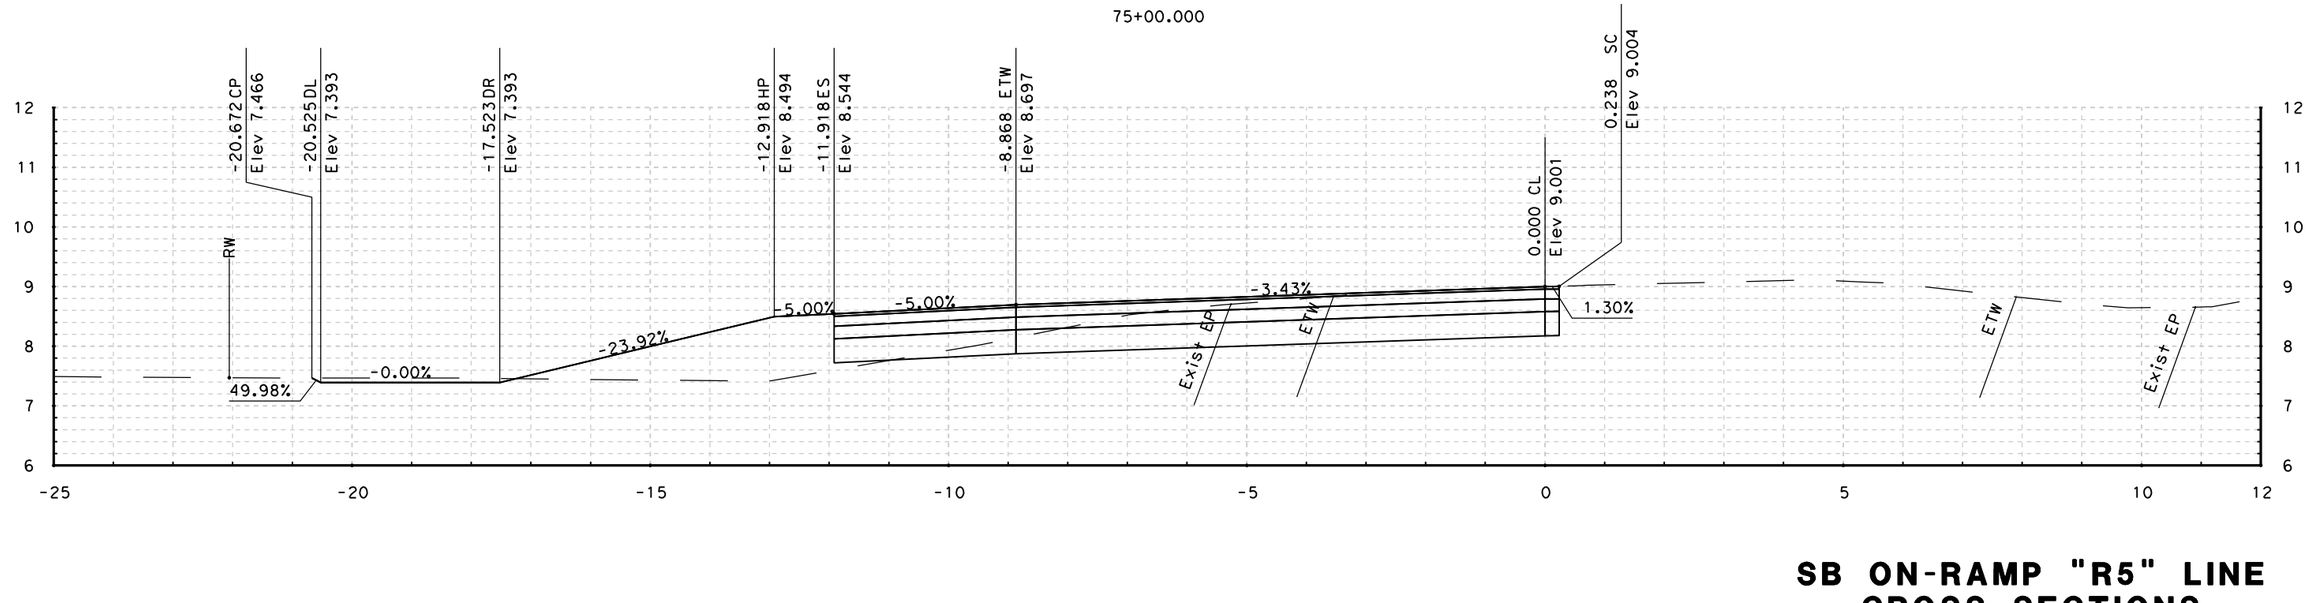

74+90.000

STA - 74+90.000 TO STA - 75+00.000

SB ON-RAMP "R5" LINE CROSS SECTIONS

SCALE: 1:50 HORIZONTAL
1:50 VERTICAL

DATE PLOTTED => 3/1/2011
TIME PLOTTED => 11:48:54 PM

REQUEST

RELATIVE BORDER SCALE IS IN INCHES 0 1 2 3

USERNAME => felix_wong
DGN FILE => E_Wash_Cross Sections.dgn

CU 04276

EA 264041

FOR EARTHWORK DEVELOPMENT ONLY

Caltrans Metric

Dist	COUNTY	ROUTE	POST MILES TOTAL PROJECT	SHEET No.	TOTAL SHEETS
04	Son	101	7.3/8.3	xx	xx

URS CORPORATION
1380 LEAD HILL BLVD.
SUITE 100
ROSEVILLE, CA 95661

CITY OF PETALUMA
11 ENGLISH STREET
PETALUMA, CA 94952

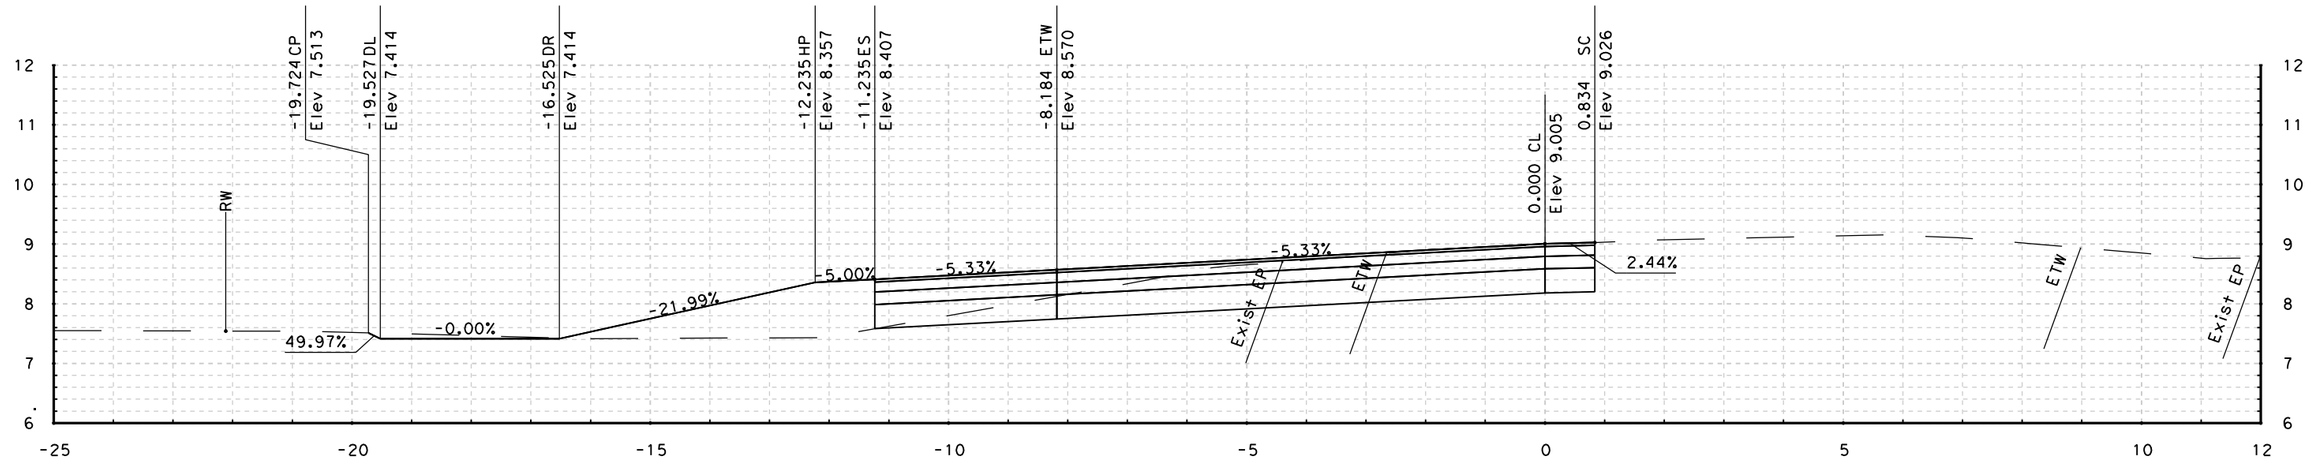

75+20.000

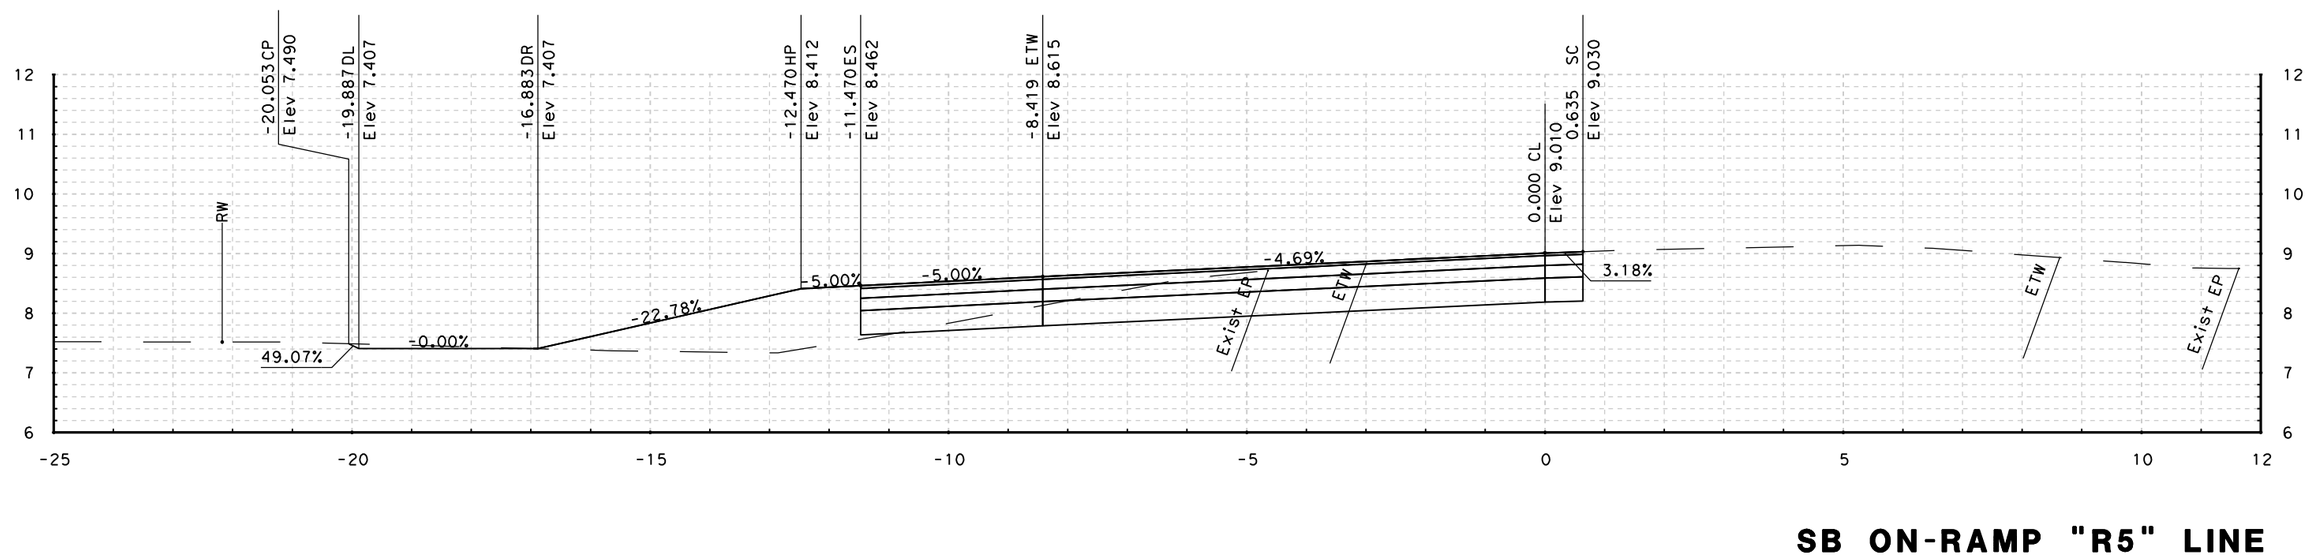

75+10.000

STA - 75+10.000 TO STA - 75+20.000

SB ON-RAMP "R5" LINE CROSS SECTIONS

SCALE: 1:50 HORIZONTAL
1:50 VERTICAL

DATE PLOTTED => 3/1/2011
TIME PLOTTED => 11:48:55 PM

#REQUEST

RELATIVE BORDER SCALE IS IN INCHES 0 1 2 3

USERNAME => felix_wong
DGN FILE => E_Wash_Cross Sections.dgn

CU 04276

EA 264041

FOR EARTHWORK DEVELOPMENT ONLY

Caltrans Metric

Dist	COUNTY	ROUTE	POST MILES TOTAL PROJECT	SHEET No.	TOTAL SHEETS
04	Son	101	7.3/8.3	xx	xx

URS CORPORATION
1380 LEAD HILL BLVD.
SUITE 100
ROSEVILLE, CA 95661

CITY OF PETALUMA
11 ENGLISH STREET
PETALUMA, CA 94952

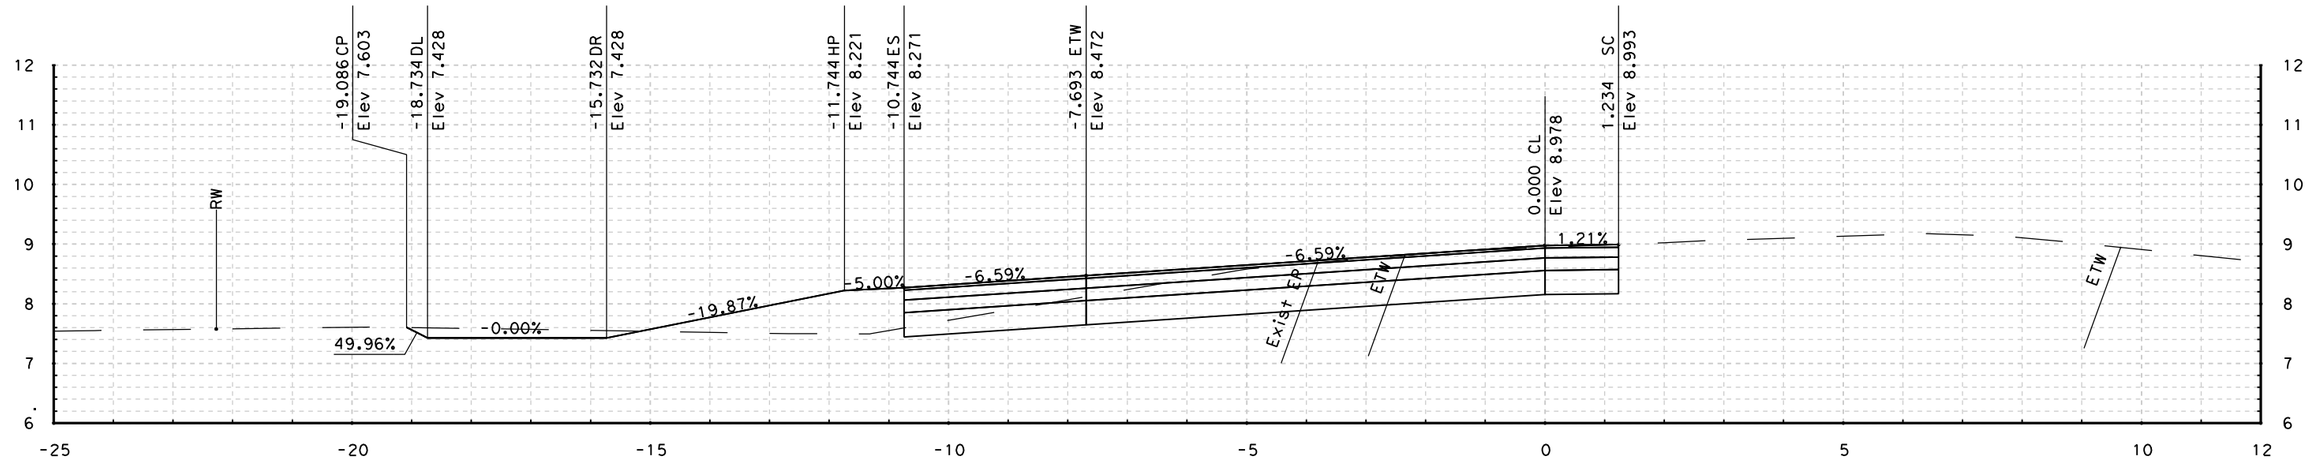

75+40.000

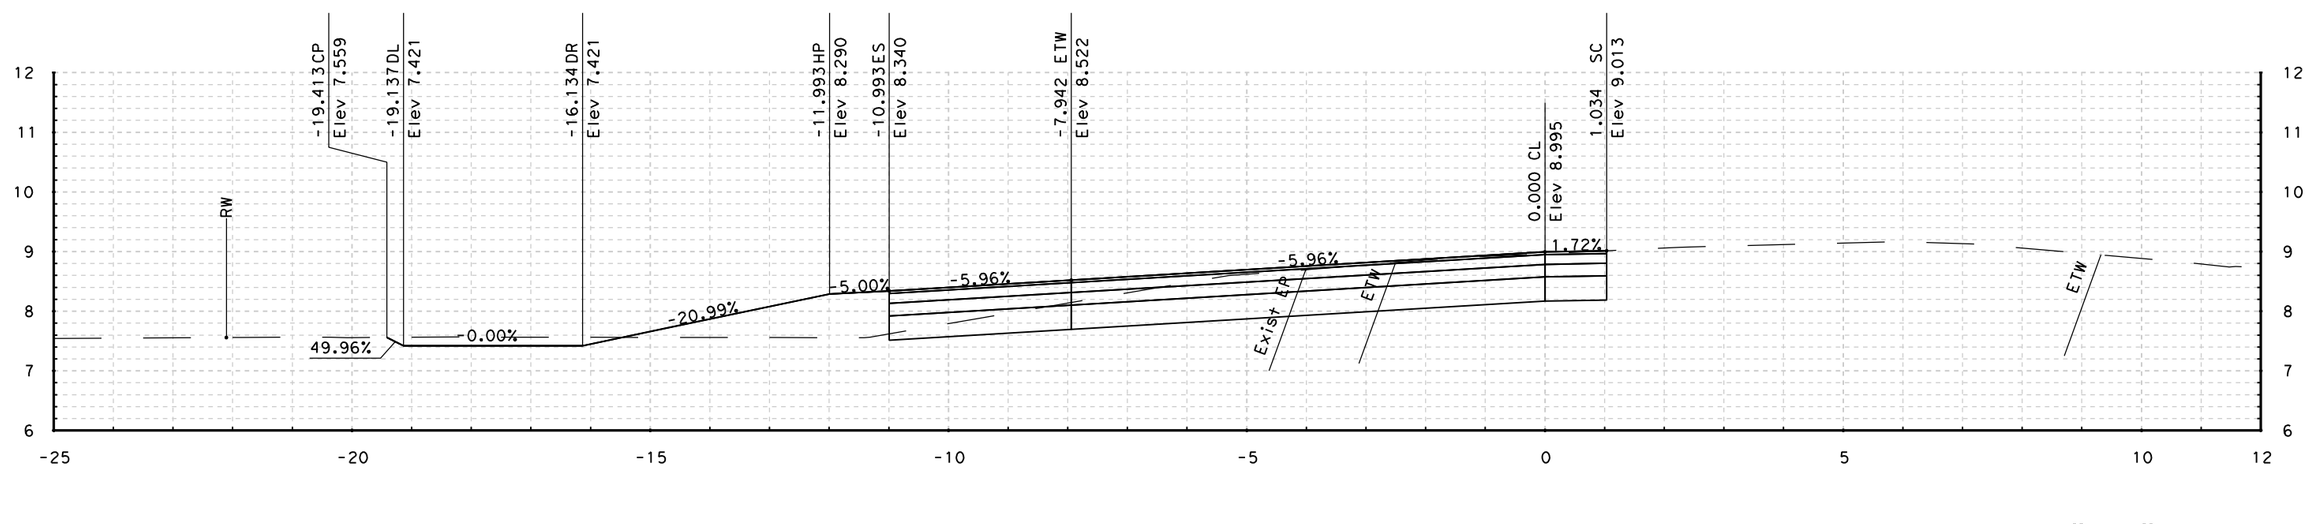

75+30.000

STA - 75+30.000 TO STA - 75+40.000

SB ON-RAMP "R5" LINE CROSS SECTIONS

SCALE: 1:50 HORIZONTAL
1:50 VERTICAL

DATE PLOTTED => 3/1/2011
TIME PLOTTED => 11:48:56 PM

*REQUEST

RELATIVE BORDER SCALE IS IN INCHES 0 1 2 3

USERNAME => felix_wong
DGN FILE => E_Wash_Cross Sections.dgn

CU 04276

EA 264041

FOR EARTHWORK DEVELOPMENT ONLY

Caltrans Metric

Dist	COUNTY	ROUTE	POST MILES TOTAL PROJECT	SHEET No.	TOTAL SHEETS
04	Son	101	7.3/8.3	xx	xx

URS CORPORATION
1380 LEAD HILL BLVD.
SUITE 100
ROSEVILLE, CA 95661

CITY OF PETALUMA
11 ENGLISH STREET
PETALUMA, CA 94952

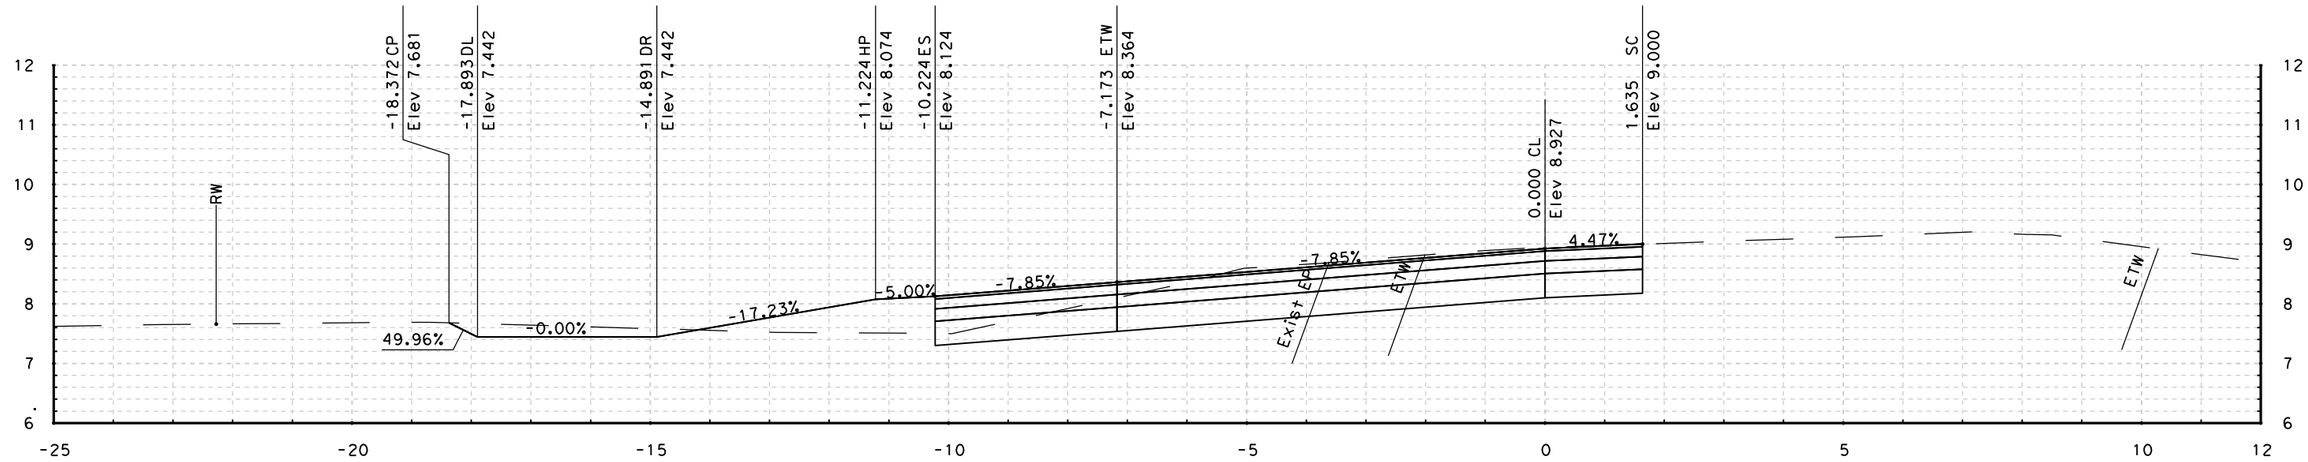

75+60.000

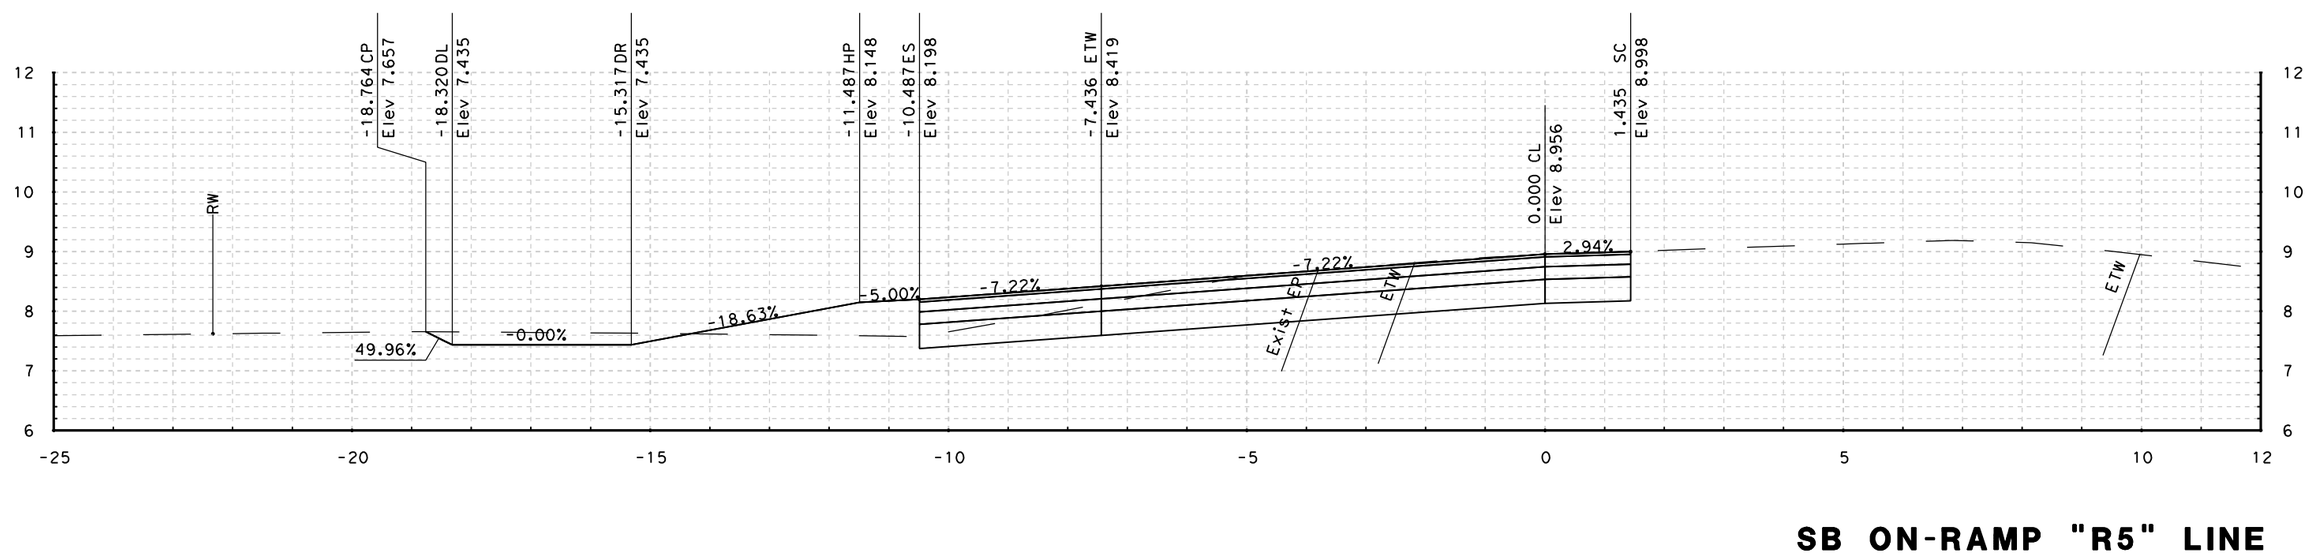

75+50.000

STA - 75+50.000 TO STA - 75+60.000

SB ON-RAMP "R5" LINE CROSS SECTIONS

SCALE: 1:50 HORIZONTAL
1:50 VERTICAL

DATE PLOTTED => 3/1/2011
TIME PLOTTED => 11:48:58 PM

#REQUEST

RELATIVE BORDER SCALE IS IN INCHES 0 1 2 3

USERNAME => felix_wong
DGN FILE => E_Wash_Cross Sections.dgn

CU 04276

EA 264041

FOR EARTHWORK DEVELOPMENT ONLY

Caltrans Metric

Dist	COUNTY	ROUTE	POST MILES TOTAL PROJECT	SHEET No.	TOTAL SHEETS
04	Son	101	7.3/8.3	xx	xx

URS CORPORATION
1380 LEAD HILL BLVD.
SUITE 100
ROSEVILLE, CA 95661

CITY OF PETALUMA
11 ENGLISH STREET
PETALUMA, CA 94952

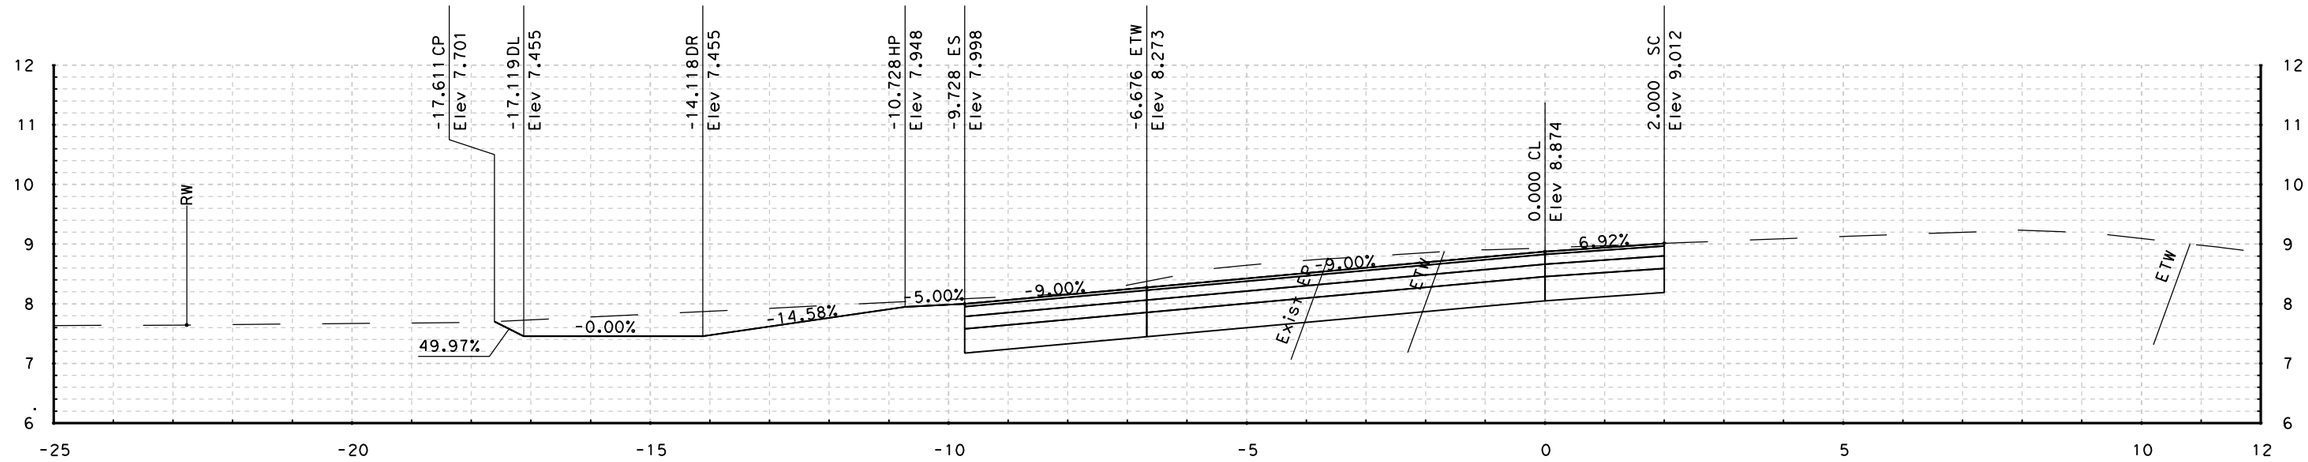

75+78.151

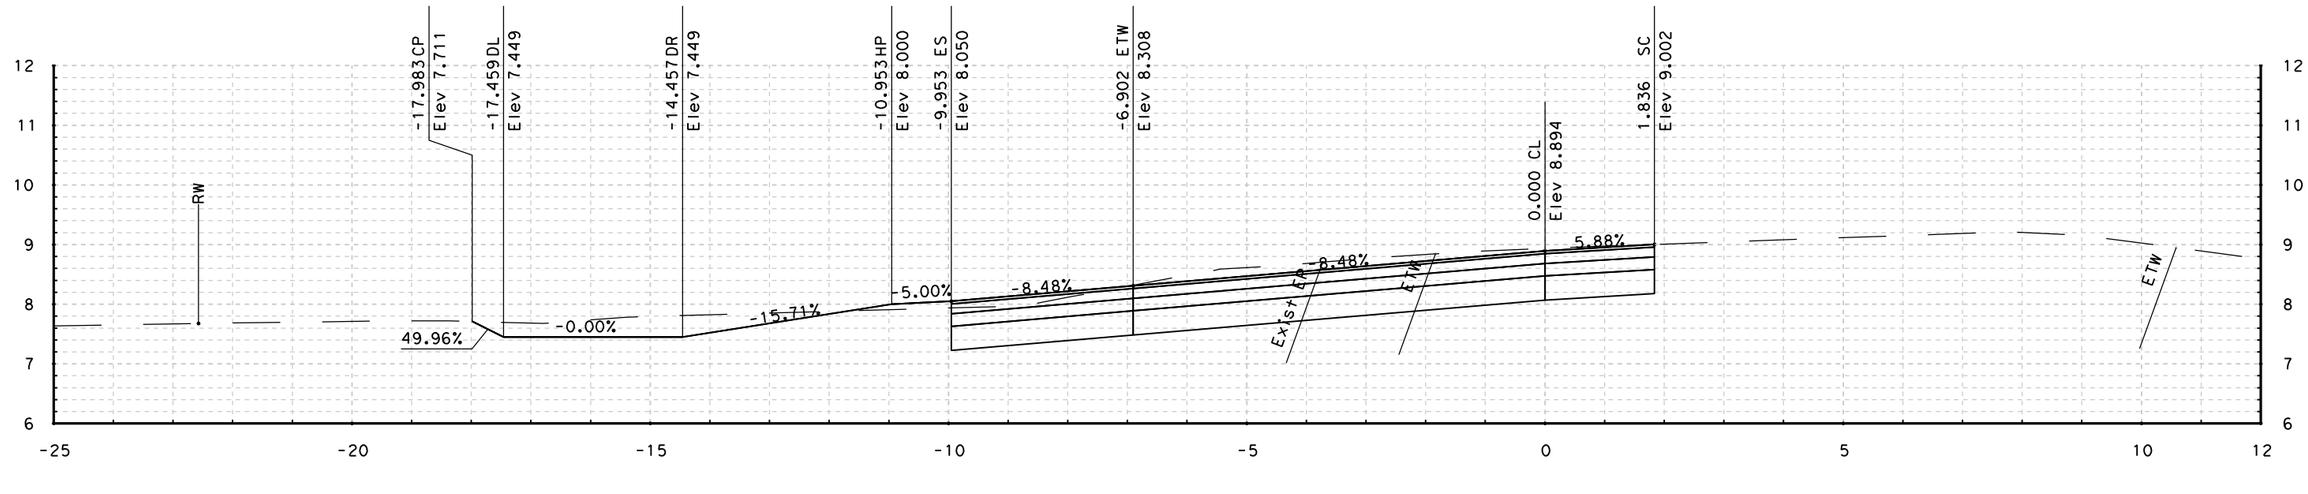

75+70.000

STA - 75+70.000 TO STA - 75+78.151

SB ON-RAMP "R5" LINE CROSS SECTIONS

SCALE: 1:50 HORIZONTAL
1:50 VERTICAL

DATE PLOTTED => 3/1/2011
TIME PLOTTED => 11:48:59 PM

#REQUEST

RELATIVE BORDER SCALE IS IN INCHES 0 1 2 3

USERNAME => felix_wong
DGN FILE => E_Wash_Cross Sections.dgn

CU 04276

EA 264041

FOR EARTHWORK DEVELOPMENT ONLY

Caltrans Metric

Dist	COUNTY	ROUTE	POST MILES TOTAL PROJECT	SHEET No.	TOTAL SHEETS
04	Son	101	7.3/8.3	xx	xx

URS CORPORATION
1380 LEAD HILL BLVD.
SUITE 100
ROSEVILLE, CA 95661

CITY OF PETALUMA
11 ENGLISH STREET
PETALUMA, CA 94952

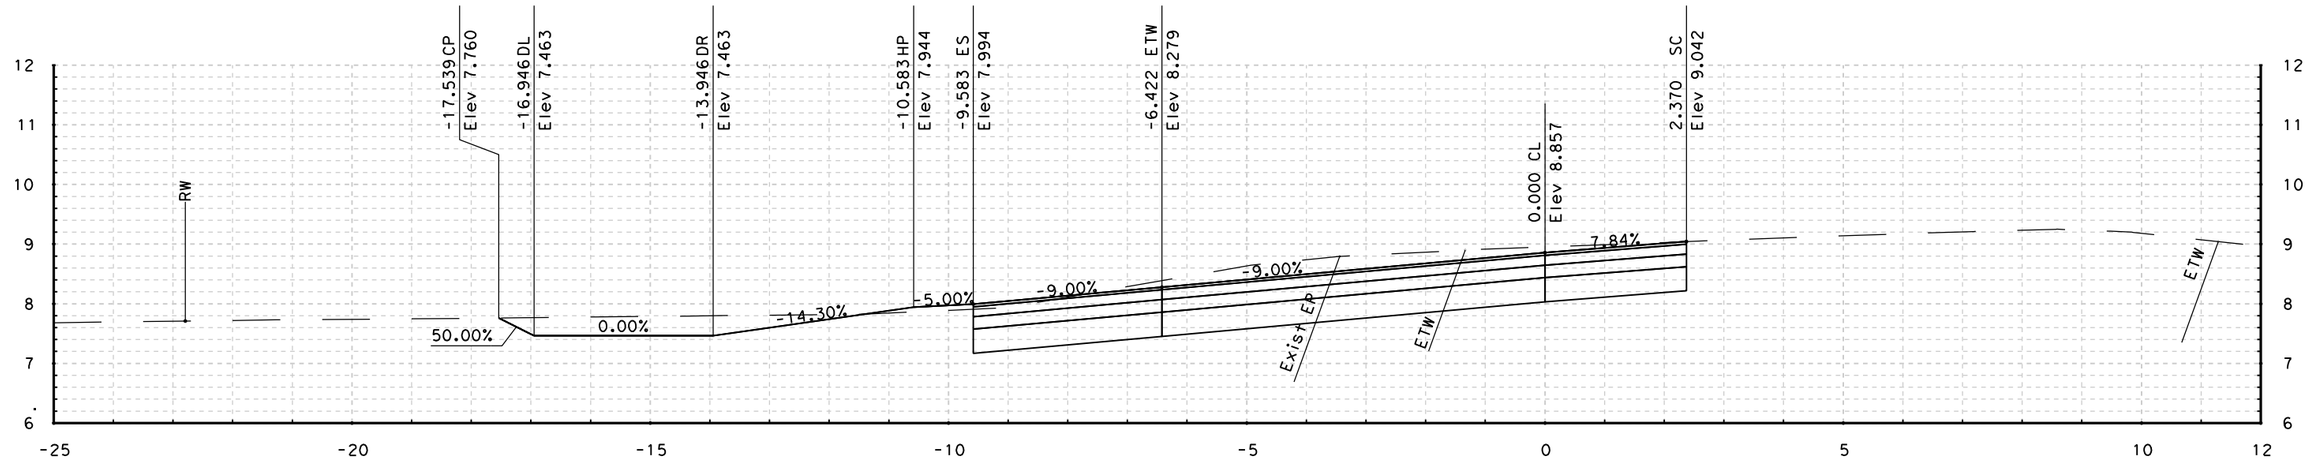

75+90.000

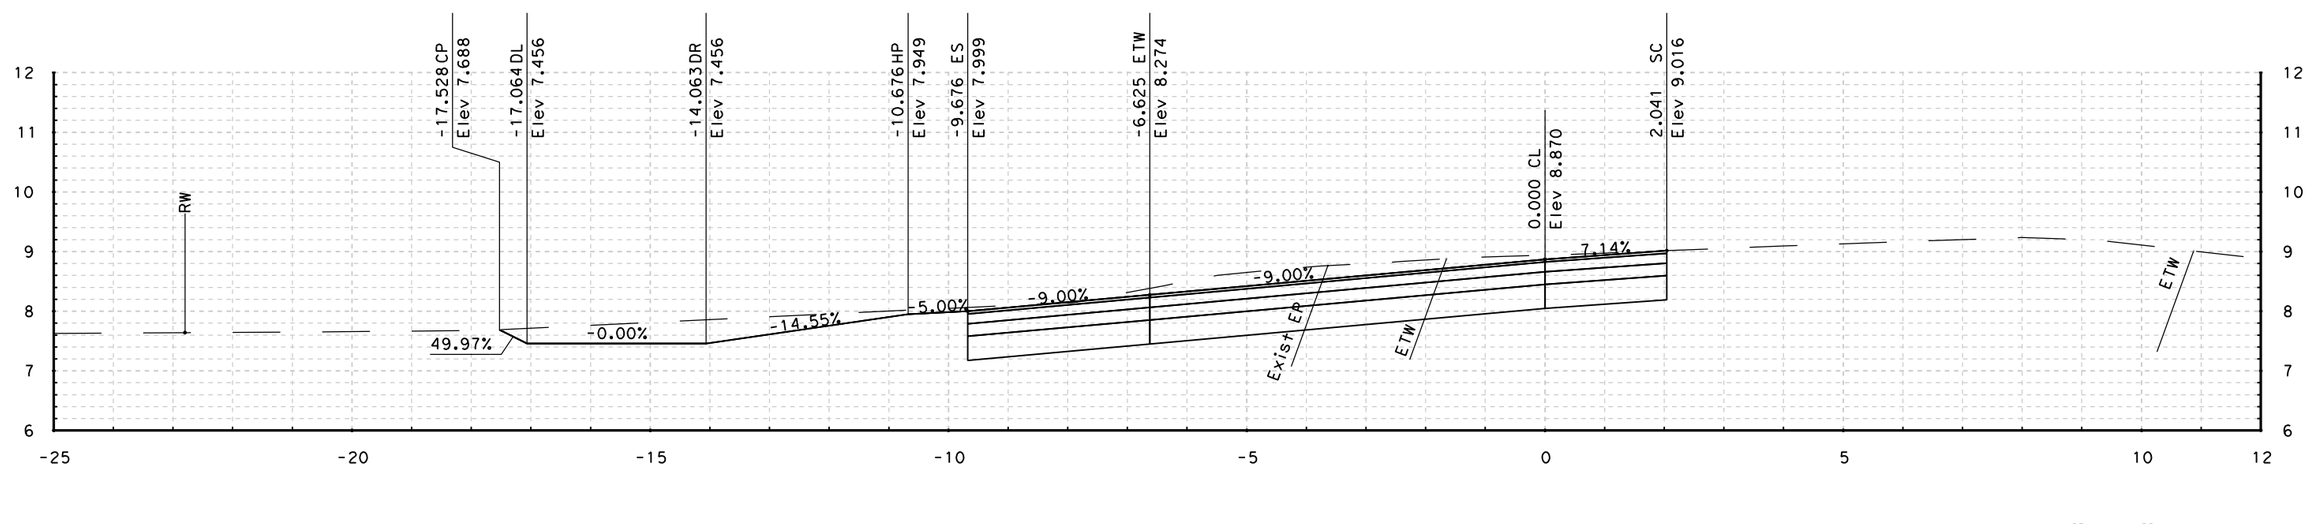

75+80.000

STA - 75+80.000 TO STA - 75+90.000

SB ON-RAMP "R5" LINE CROSS SECTIONS

SCALE: 1:50 HORIZONTAL
1:50 VERTICAL

DATE PLOTTED => 3/1/2011
TIME PLOTTED => 11:49:00 PM

#REQUEST

RELATIVE BORDER SCALE IS IN INCHES 0 1 2 3

USERNAME => felix_wong
DGN FILE => E_Wash_Cross Sections.dgn

CU 04276

EA 264041

FOR EARTHWORK DEVELOPMENT ONLY

Caltrans Metric

Dist	COUNTY	ROUTE	POST MILES TOTAL PROJECT	SHEET No.	TOTAL SHEETS
04	Son	101	7.3/8.3	xx	xx

URS CORPORATION
1380 LEAD HILL BLVD.
SUITE 100
ROSEVILLE, CA 95661

CITY OF PETALUMA
11 ENGLISH STREET
PETALUMA, CA 94952

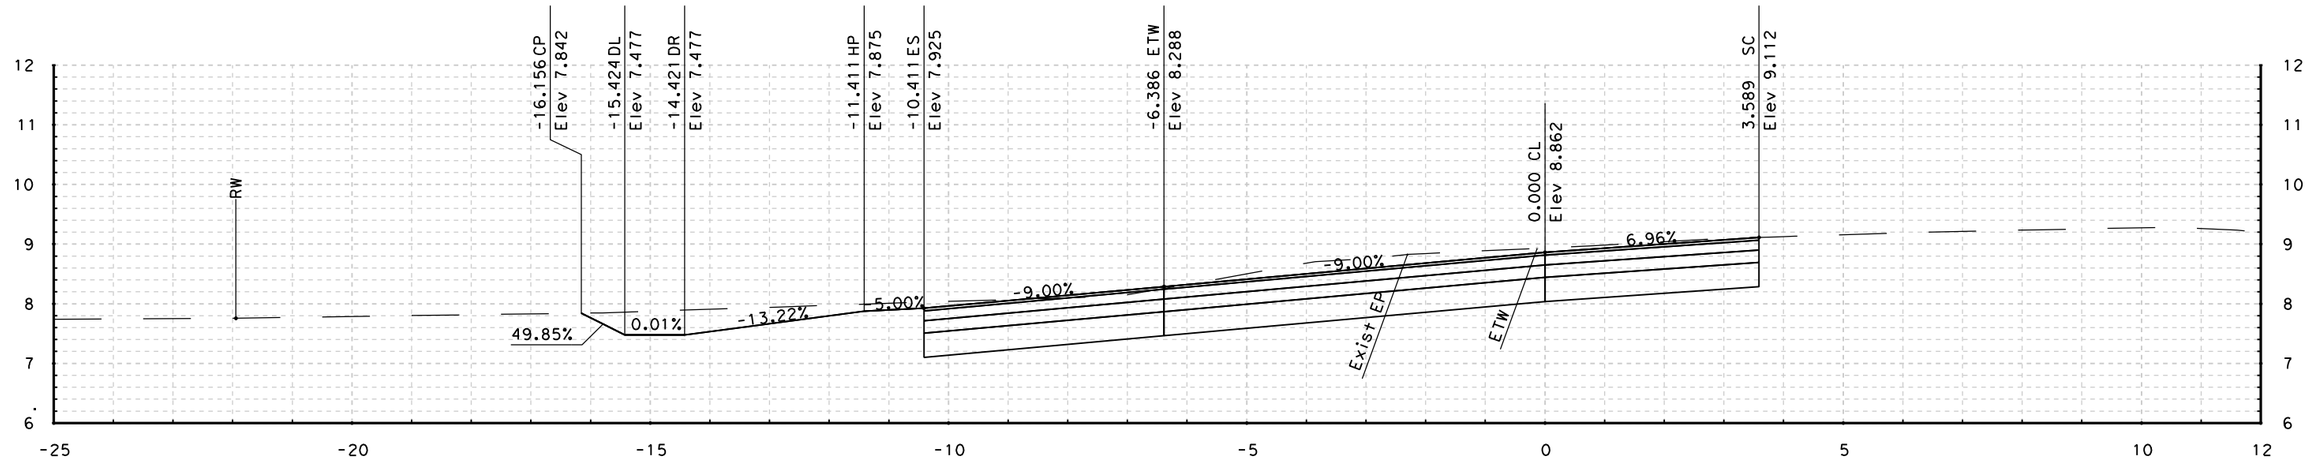

76+10.000

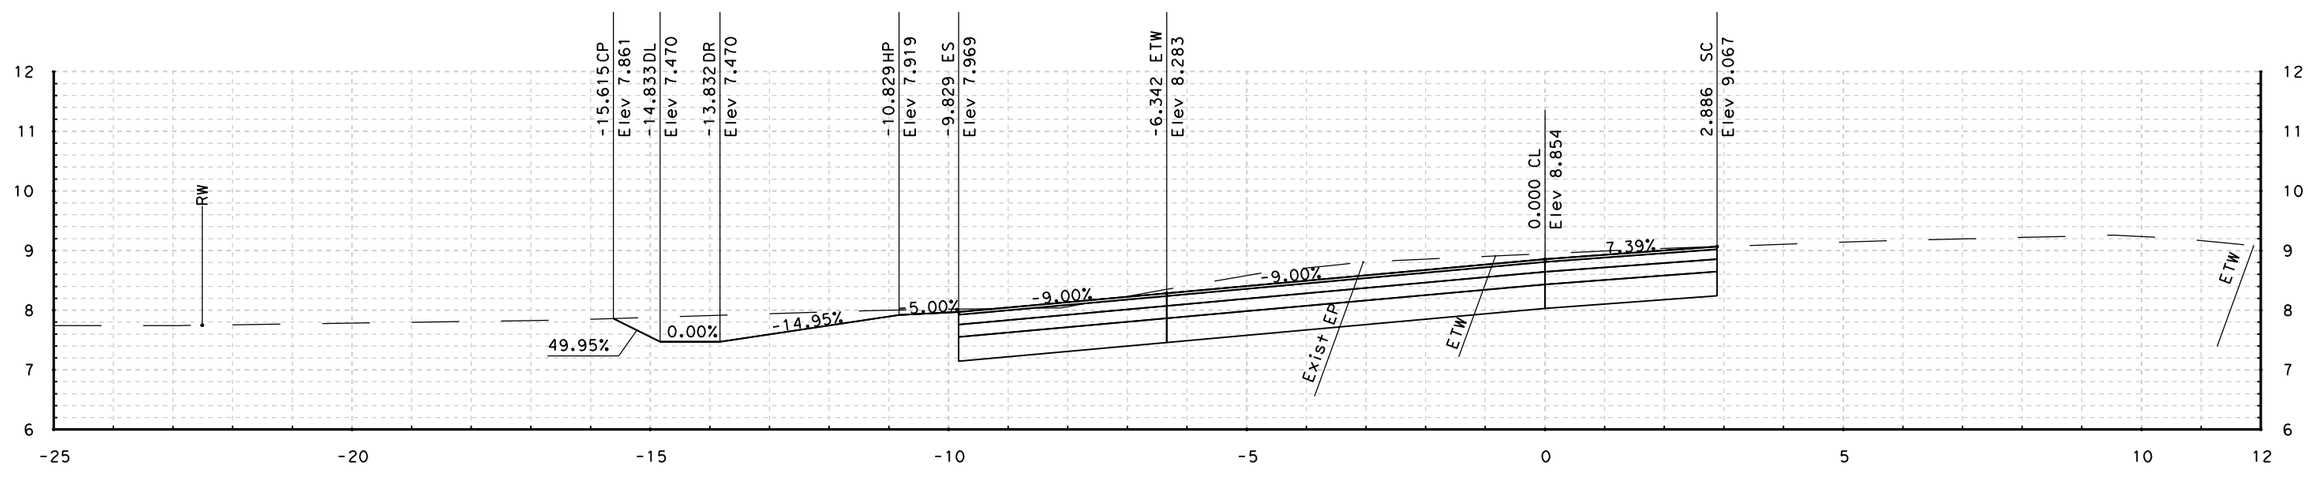

76+00.000

STA - 76+00.000 TO STA - 76+10.000

SB ON-RAMP "R5" LINE CROSS SECTIONS

SCALE: 1:50 HORIZONTAL
1:50 VERTICAL

DATE PLOTTED => 3/1/2011
TIME PLOTTED => 11:49:01 PM

#REQUEST

RELATIVE BORDER SCALE IS IN INCHES 0 1 2 3

USERNAME => felix_wong
DGN FILE => E_Wash_Cross Sections.dgn

CU 04276

EA 264041

FOR EARTHWORK DEVELOPMENT ONLY

Caltrans Metric

Dist	COUNTY	ROUTE	POST MILES TOTAL PROJECT	SHEET No.	TOTAL SHEETS
04	Son	101	7.3/8.3	xx	xx

URS CORPORATION
1380 LEAD HILL BLVD.
SUITE 100
ROSEVILLE, CA 95661

CITY OF PETALUMA
11 ENGLISH STREET
PETALUMA, CA 94952

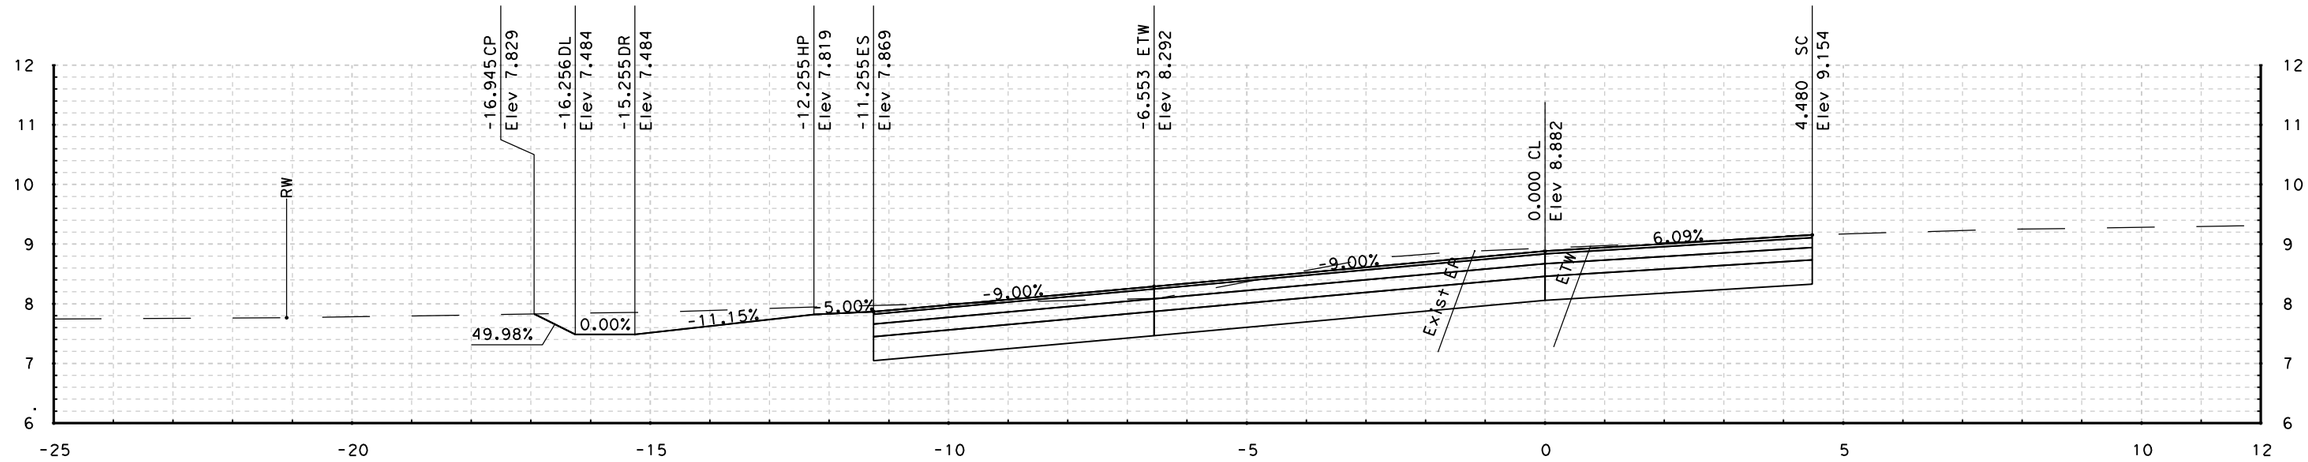

76+20.000

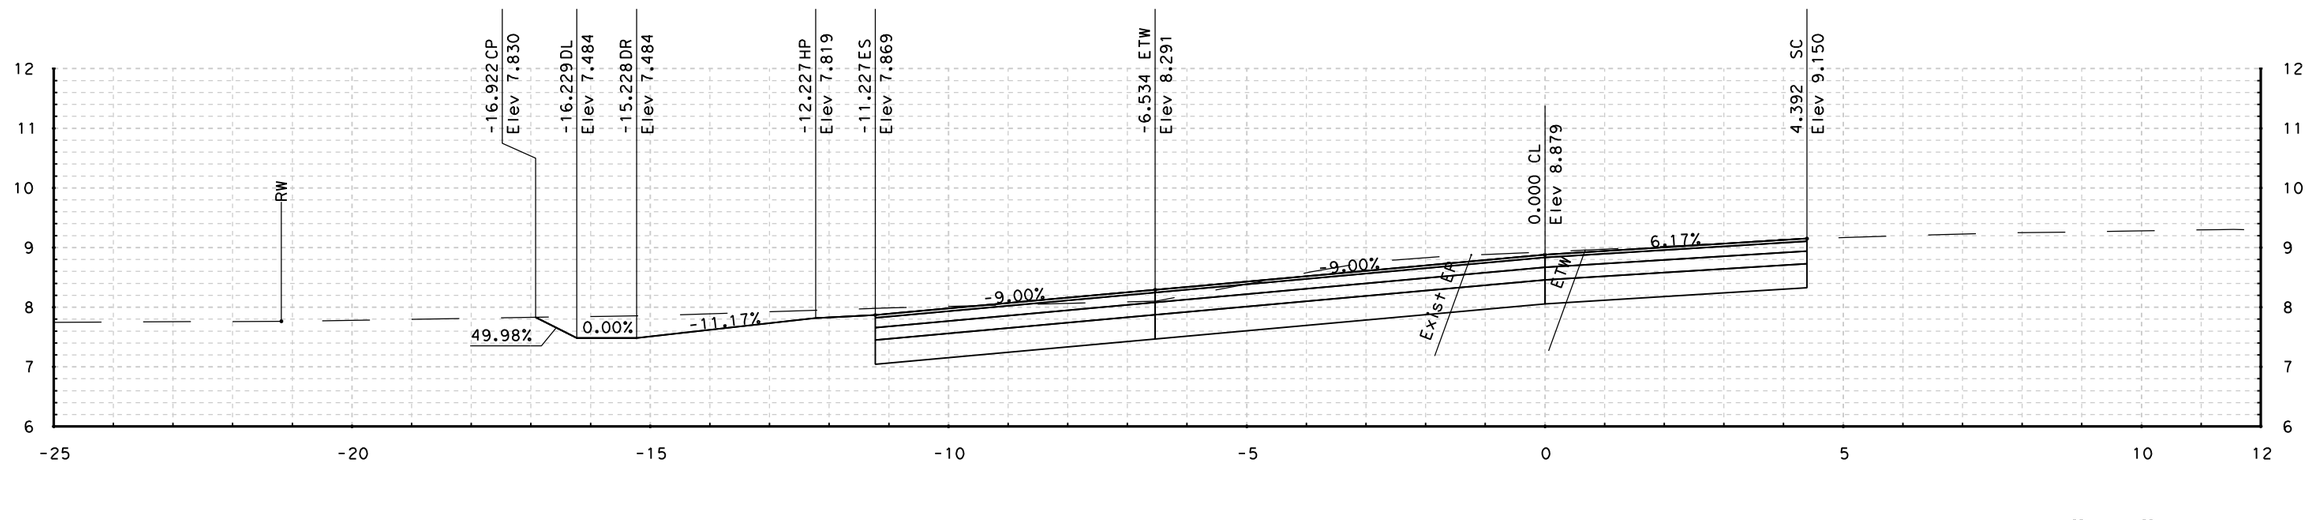

76+19.107

STA - 76+19.107 TO STA - 76+20.000

SB ON-RAMP "R5" LINE CROSS SECTIONS

SCALE: 1:50 HORIZONTAL
1:50 VERTICAL

DATE PLOTTED => 3/1/2011
TIME PLOTTED => 11:49:03 PM

REQUEST

RELATIVE BORDER SCALE IS IN INCHES 0 1 2 3

USERNAME => felix_wong
DGN FILE => E_Wash_Cross Sections.dgn

CU 04276

EA 264041

FOR EARTHWORK DEVELOPMENT ONLY

Caltrans Metric

Dist	COUNTY	ROUTE	POST MILES TOTAL PROJECT	SHEET No.	TOTAL SHEETS
04	Son	101	7.3/8.3	xx	xx

URS CORPORATION
1380 LEAD HILL BLVD.
SUITE 100
ROSEVILLE, CA 95661

CITY OF PETALUMA
11 ENGLISH STREET
PETALUMA, CA 94952

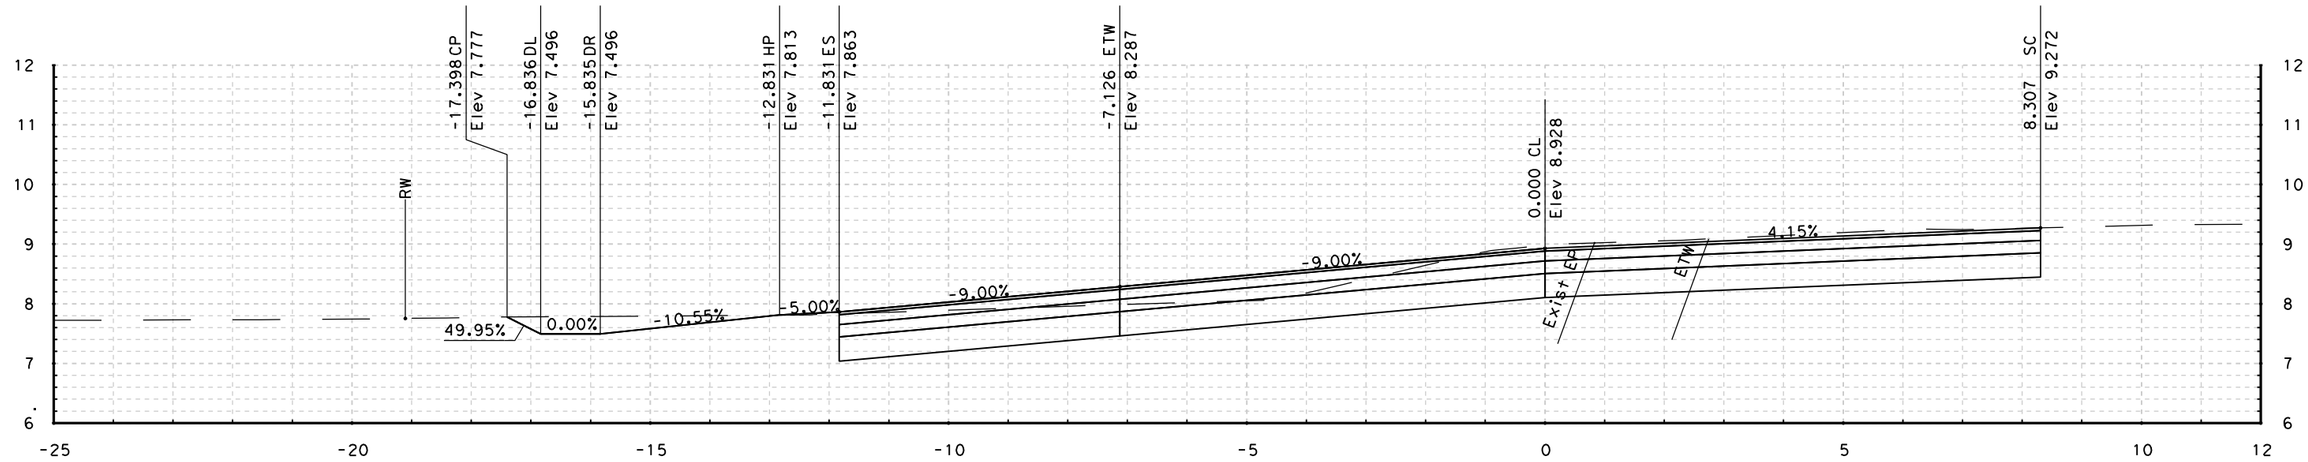

76+37.102

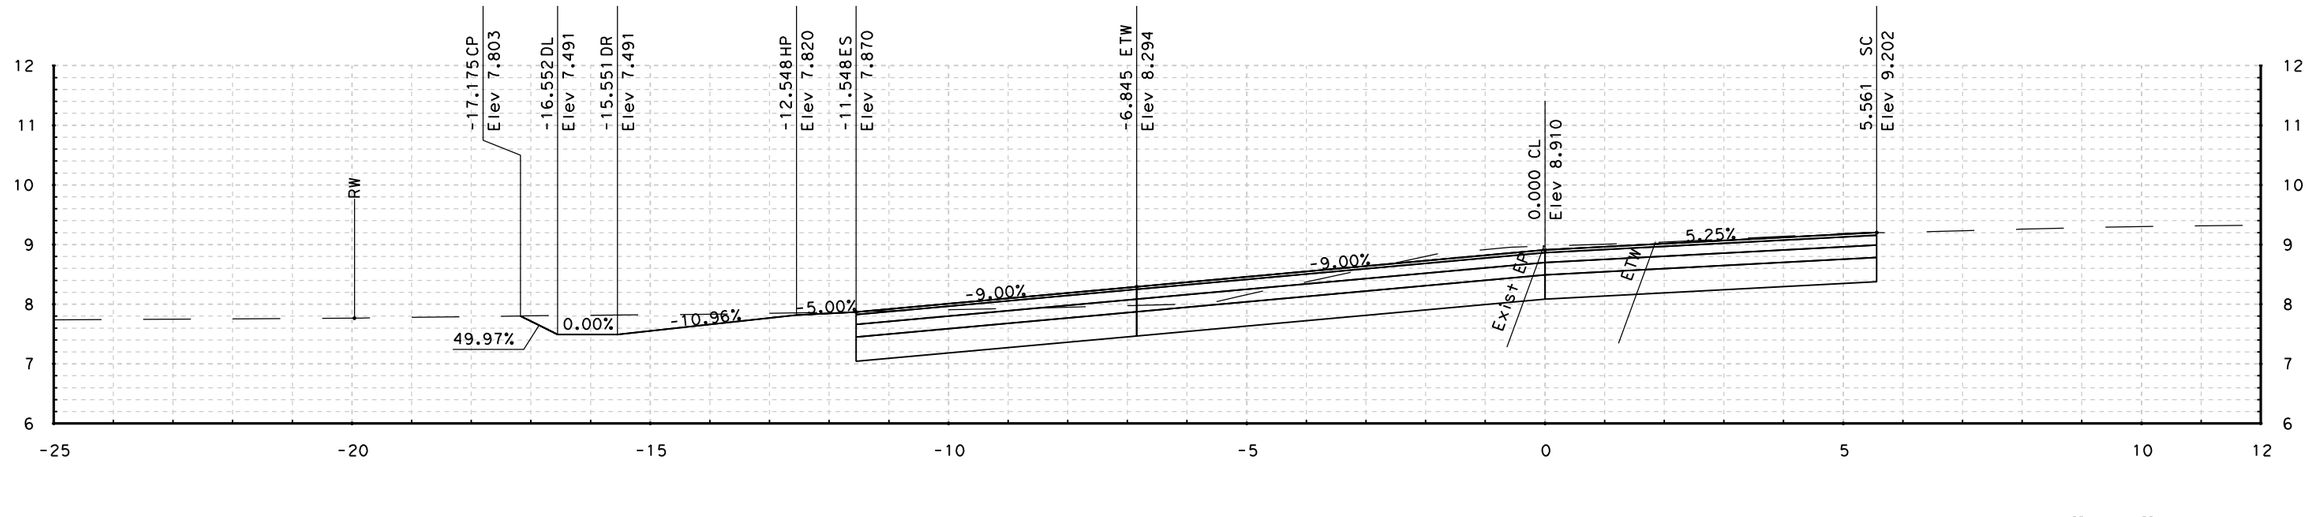

76+30.000

STA - 76+30.000 TO STA - 76+37.102

SB ON-RAMP "R5" LINE CROSS SECTIONS

SCALE: 1:50 HORIZONTAL
1:50 VERTICAL

DATE PLOTTED => 3/1/2011
TIME PLOTTED => 11:49:04 PM

#REQUEST

RELATIVE BORDER SCALE IS IN INCHES 0 1 2 3

USERNAME => felix_wong
DGN FILE => E_Wash_Cross Sections.dgn

CU 04276

EA 264041

FOR EARTHWORK DEVELOPMENT ONLY

Caltrans Metric

Dist	COUNTY	ROUTE	POST MILES TOTAL PROJECT	SHEET No.	TOTAL SHEETS
04	Son	101	7.3/8.3	xx	xx

URS CORPORATION
1380 LEAD HILL BLVD.
SUITE 100
ROSEVILLE, CA 95661

CITY OF PETALUMA
11 ENGLISH STREET
PETALUMA, CA 94952

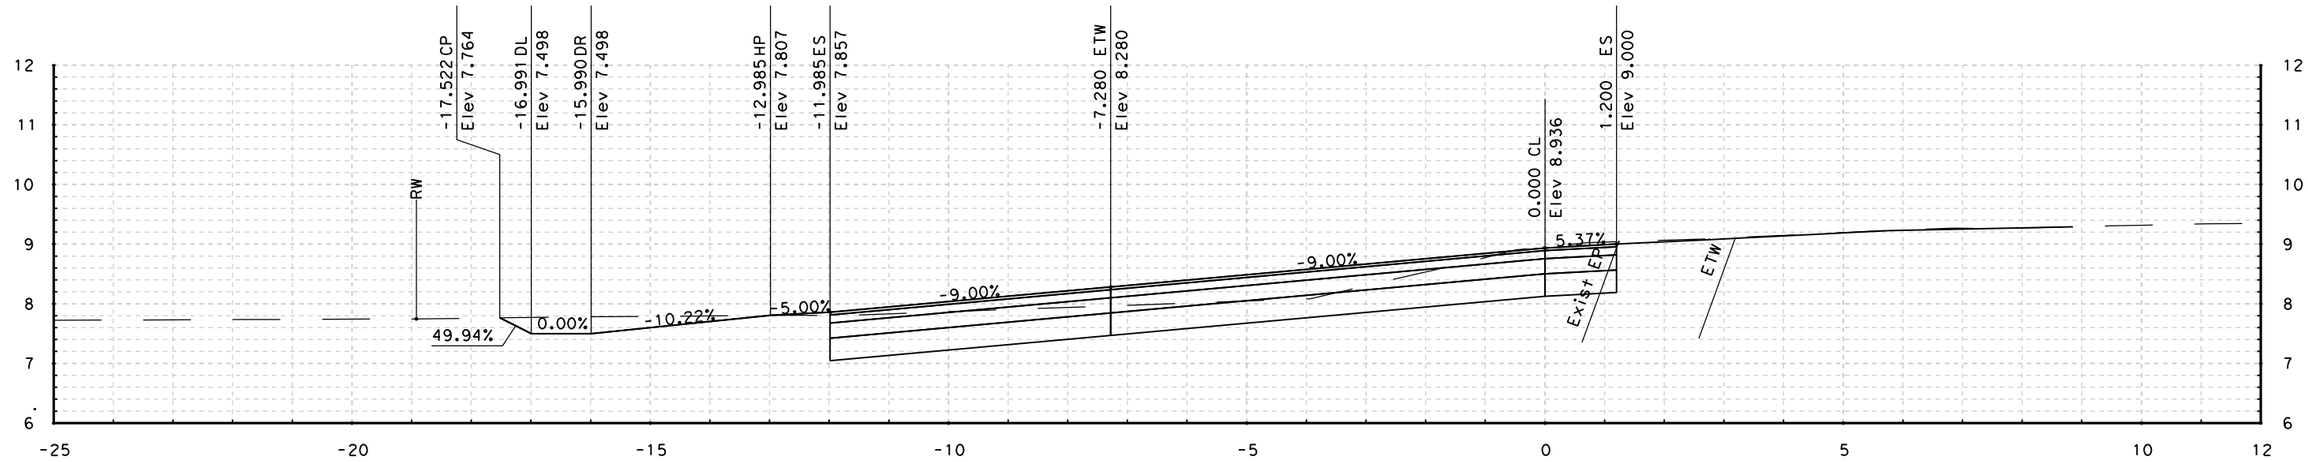

76+40.427

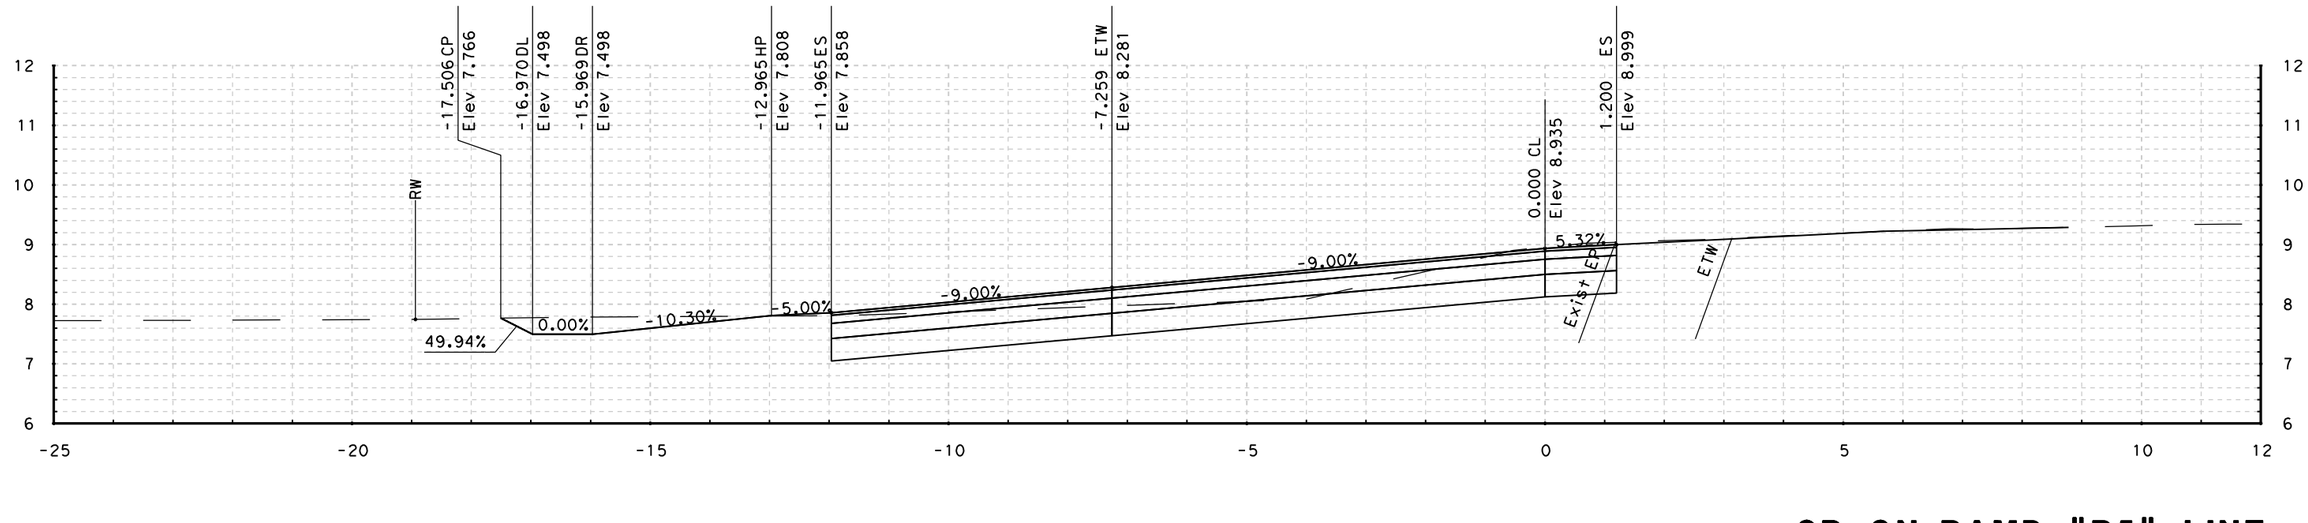

76+40.000

STA - 76+40.000 TO STA - 76+40.427

SB ON-RAMP "R5" LINE CROSS SECTIONS

SCALE: 1:50 HORIZONTAL
1:50 VERTICAL

DATE PLOTTED => 3/1/2011
TIME PLOTTED => 11:49:05 PM

#REQUEST

RELATIVE BORDER SCALE IS IN INCHES 0 1 2 3

USERNAME => felix_wong
DGN FILE => E_Wash_Cross Sections.dgn

CU 04276

EA 264041

FOR EARTHWORK DEVELOPMENT ONLY

Caltrans Metric

Dist	COUNTY	ROUTE	POST MILES TOTAL PROJECT	SHEET No.	TOTAL SHEETS
04	Son	101	7.3/8.3	xx	xx

URS CORPORATION
1380 LEAD HILL BLVD.
SUITE 100
ROSEVILLE, CA 95661

CITY OF PETALUMA
11 ENGLISH STREET
PETALUMA, CA 94952

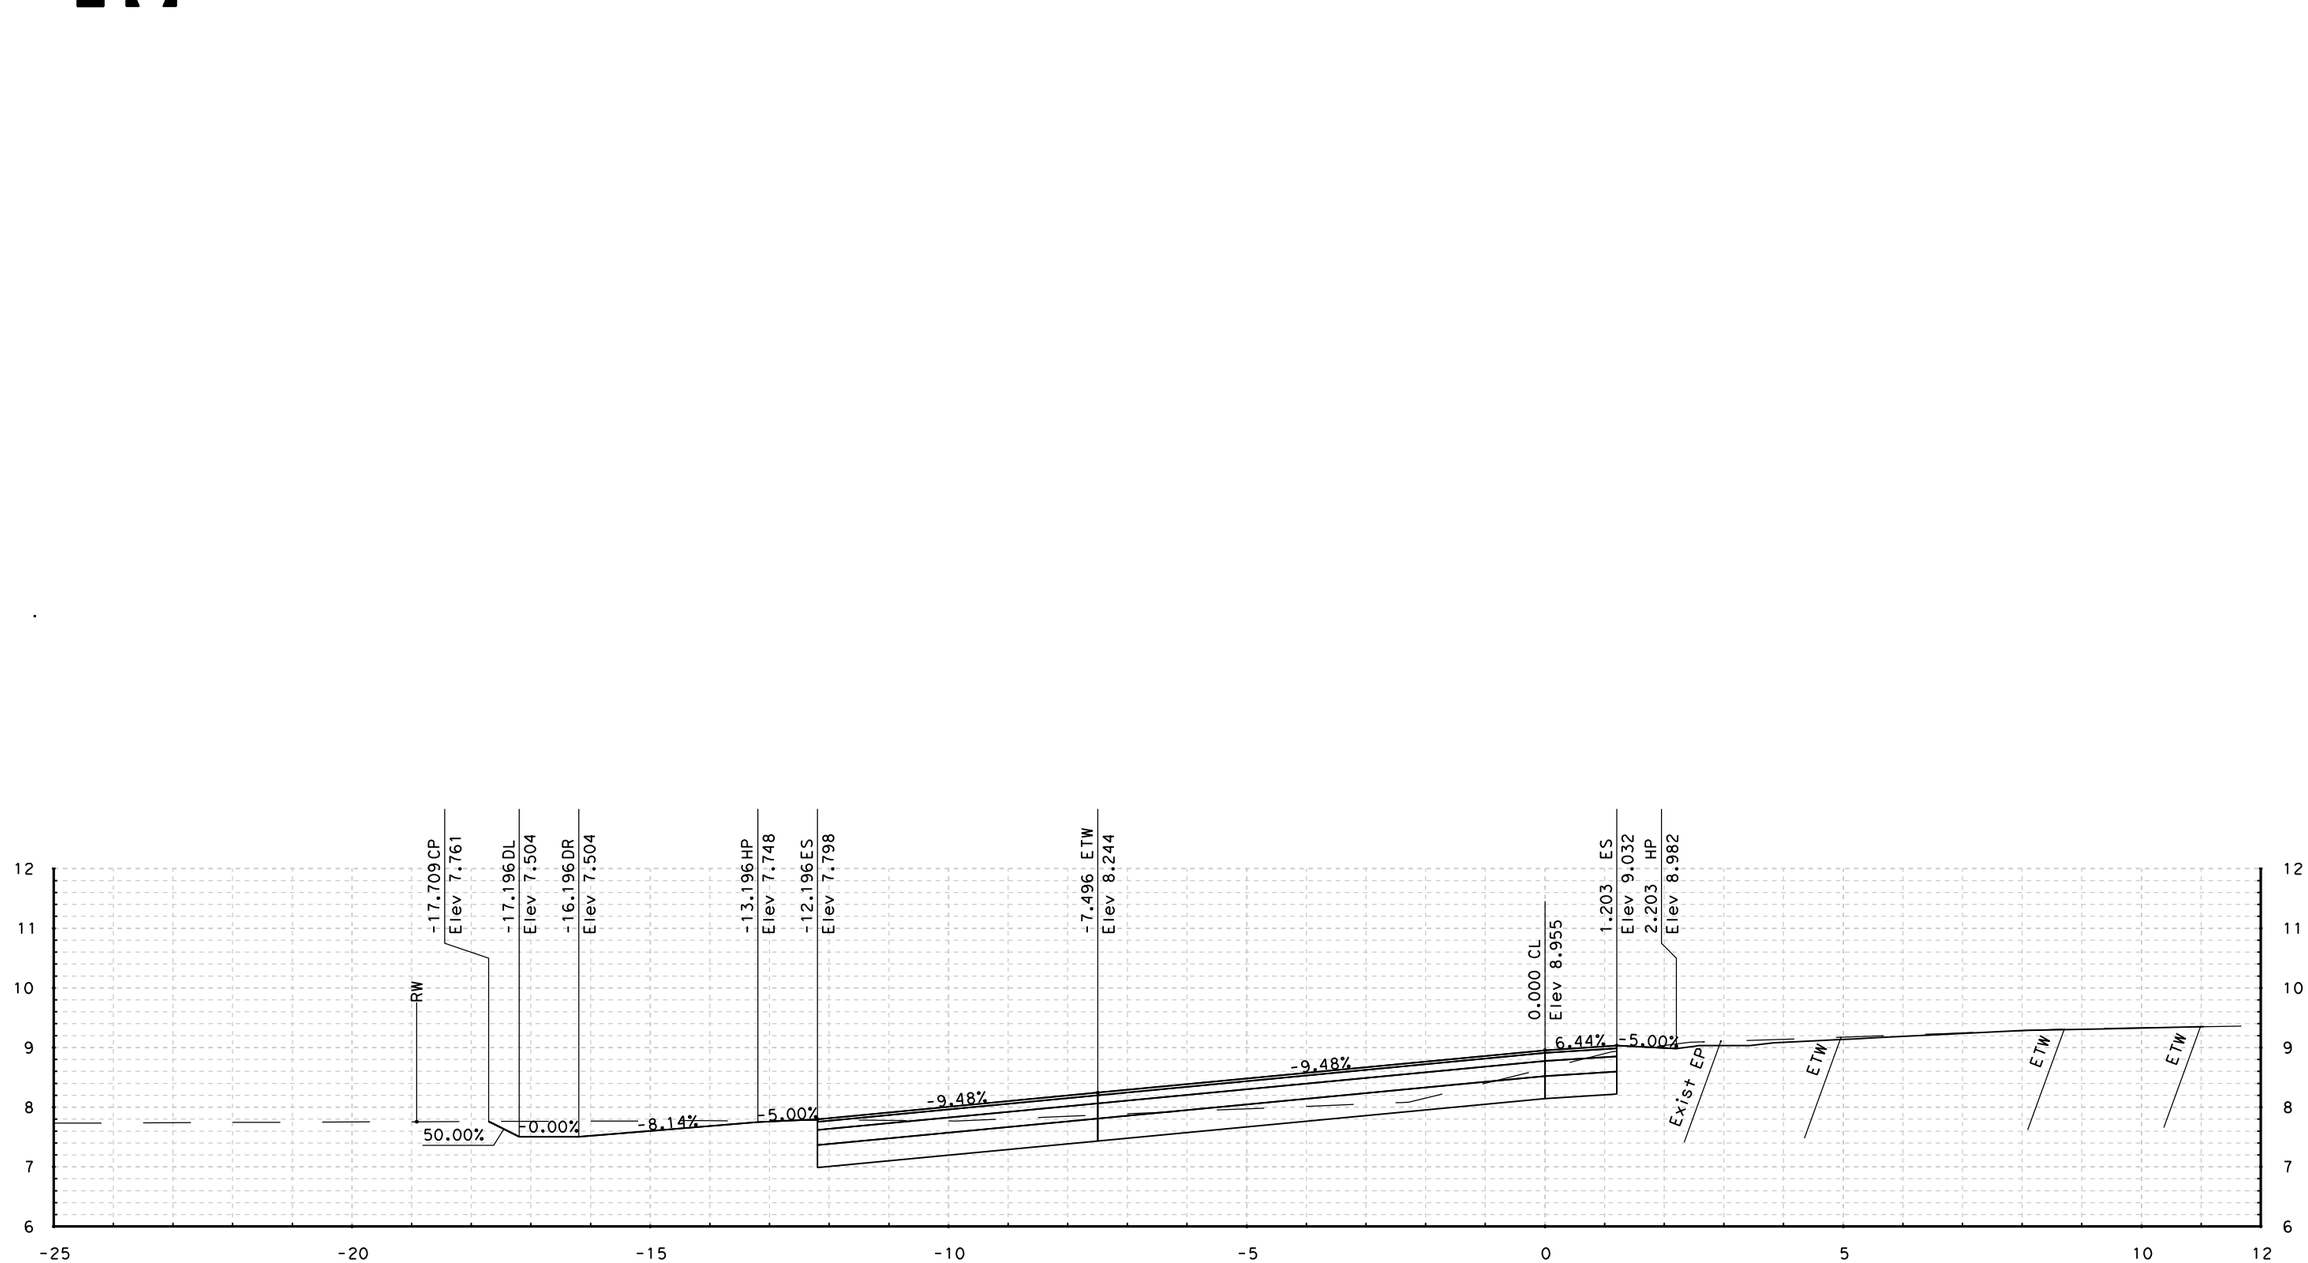

76+50.000

STA - 76+50.000 TO STA - 76+50.000

SB ON-RAMP "R5" LINE CROSS SECTIONS

SCALE: 1:50 HORIZONTAL
1:50 VERTICAL

DATE PLOTTED => 3/1/2011
TIME PLOTTED => 11:49:07 PM

#REQUEST

RELATIVE BORDER SCALE IS IN INCHES 0 1 2 3

USERNAME => felix_wong
DGN FILE => E_Wash_Cross Sections.dgn

CU 04276

EA 264041

FOR EARTHWORK DEVELOPMENT ONLY

Caltrans Metric

Dist	COUNTY	ROUTE	POST MILES TOTAL PROJECT	SHEET No.	TOTAL SHEETS
04	Son	101	7.3/8.3	xx	xx

URS CORPORATION
1380 LEAD HILL BLVD.
SUITE 100
ROSEVILLE, CA 95661

CITY OF PETALUMA
11 ENGLISH STREET
PETALUMA, CA 94952

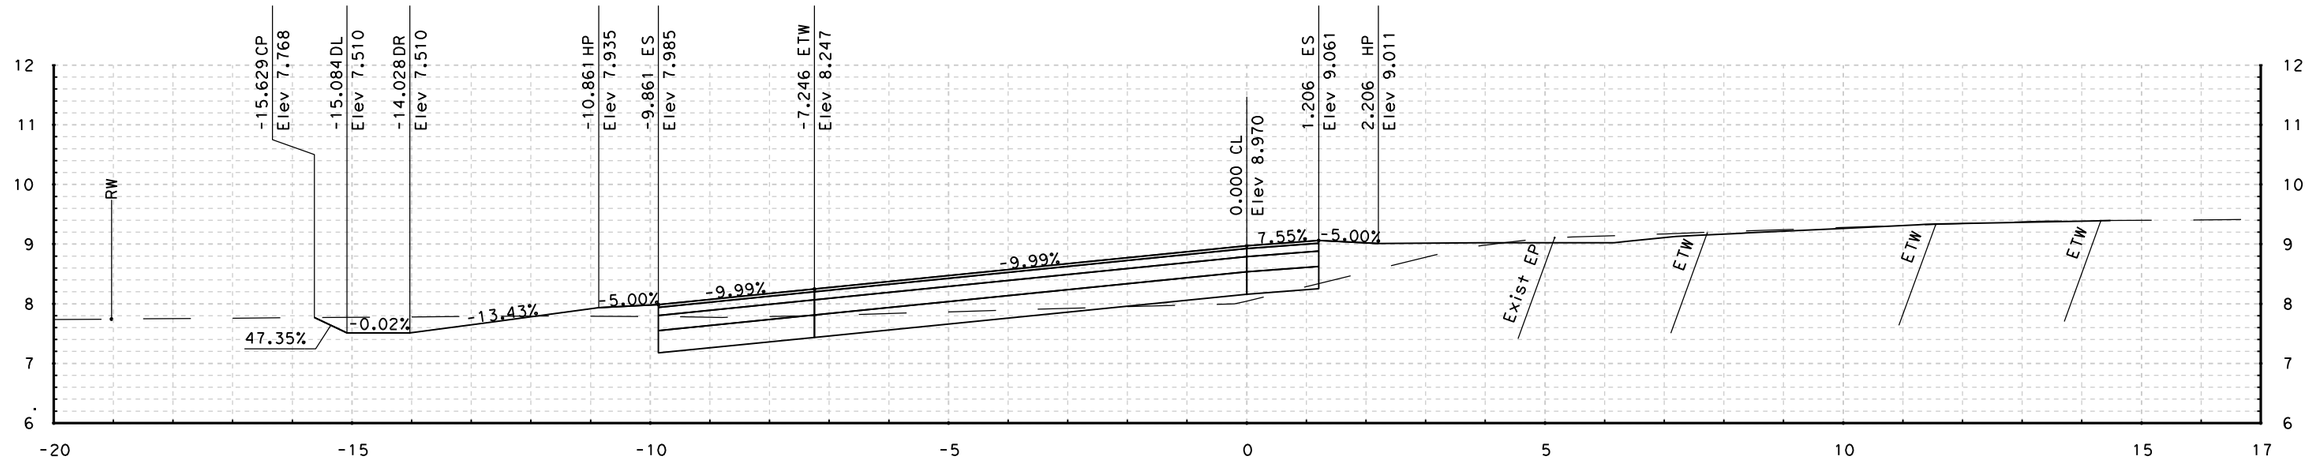

76+60.000

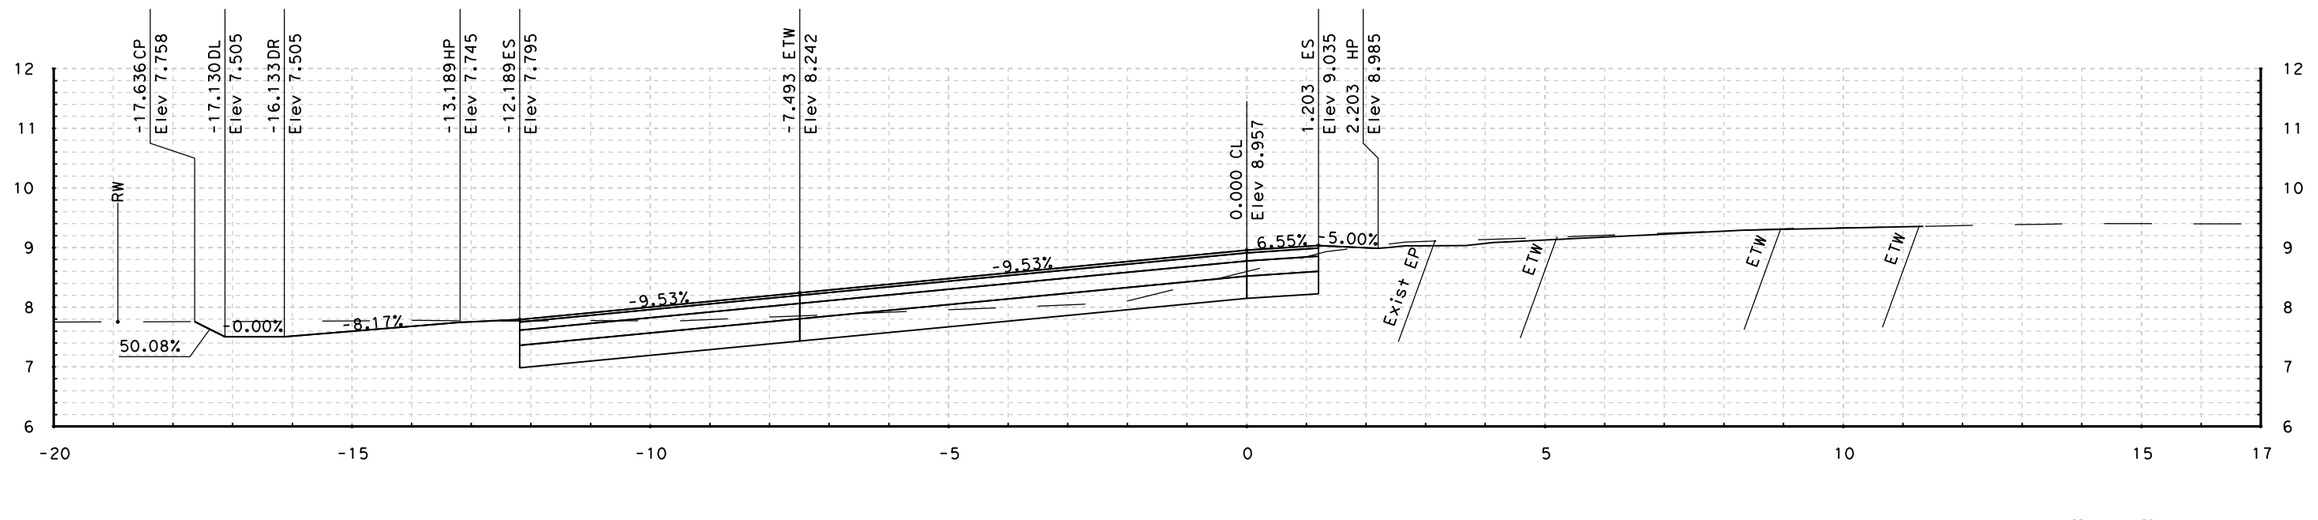

76+51.019

STA - 76+51.019 TO STA - 76+60.000

SB ON-RAMP "R5" LINE CROSS SECTIONS

SCALE: 1:50 HORIZONTAL
1:50 VERTICAL

DATE PLOTTED => 3/1/2011
TIME PLOTTED => 11:49:08 PM

#REQUEST

RELATIVE BORDER SCALE IS IN INCHES 0 1 2 3

USERNAME => felix_wong
DGN FILE => E_Wash_Cross Sections.dgn

CU 04276

EA 264041

FOR EARTHWORK DEVELOPMENT ONLY

Caltrans Metric

Dist	COUNTY	ROUTE	POST MILES TOTAL PROJECT	SHEET No.	TOTAL SHEETS
04	Son	101	7.3/8.3	xx	xx

URS CORPORATION
1380 LEAD HILL BLVD.
SUITE 100
ROSEVILLE, CA 95661

CITY OF PETALUMA
11 ENGLISH STREET
PETALUMA, CA 94952

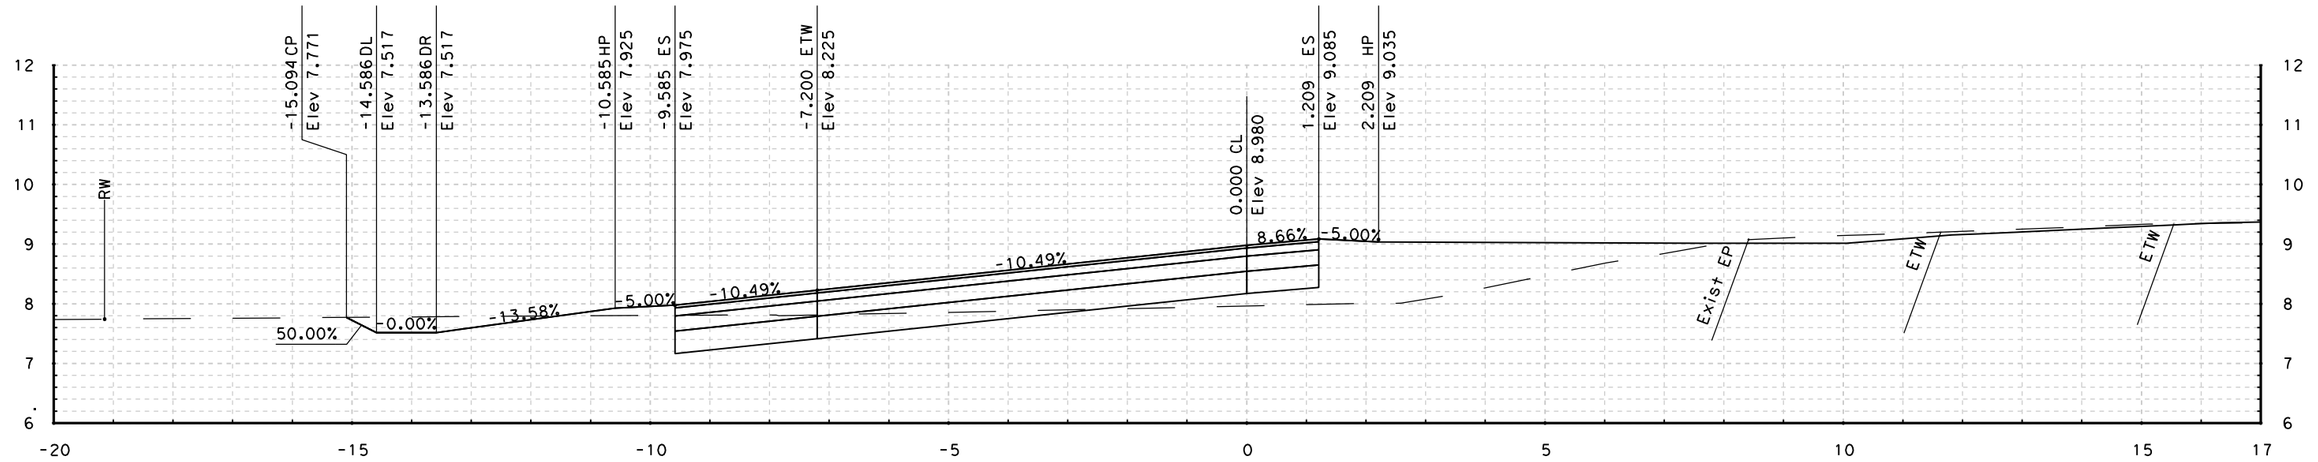

76+70.000

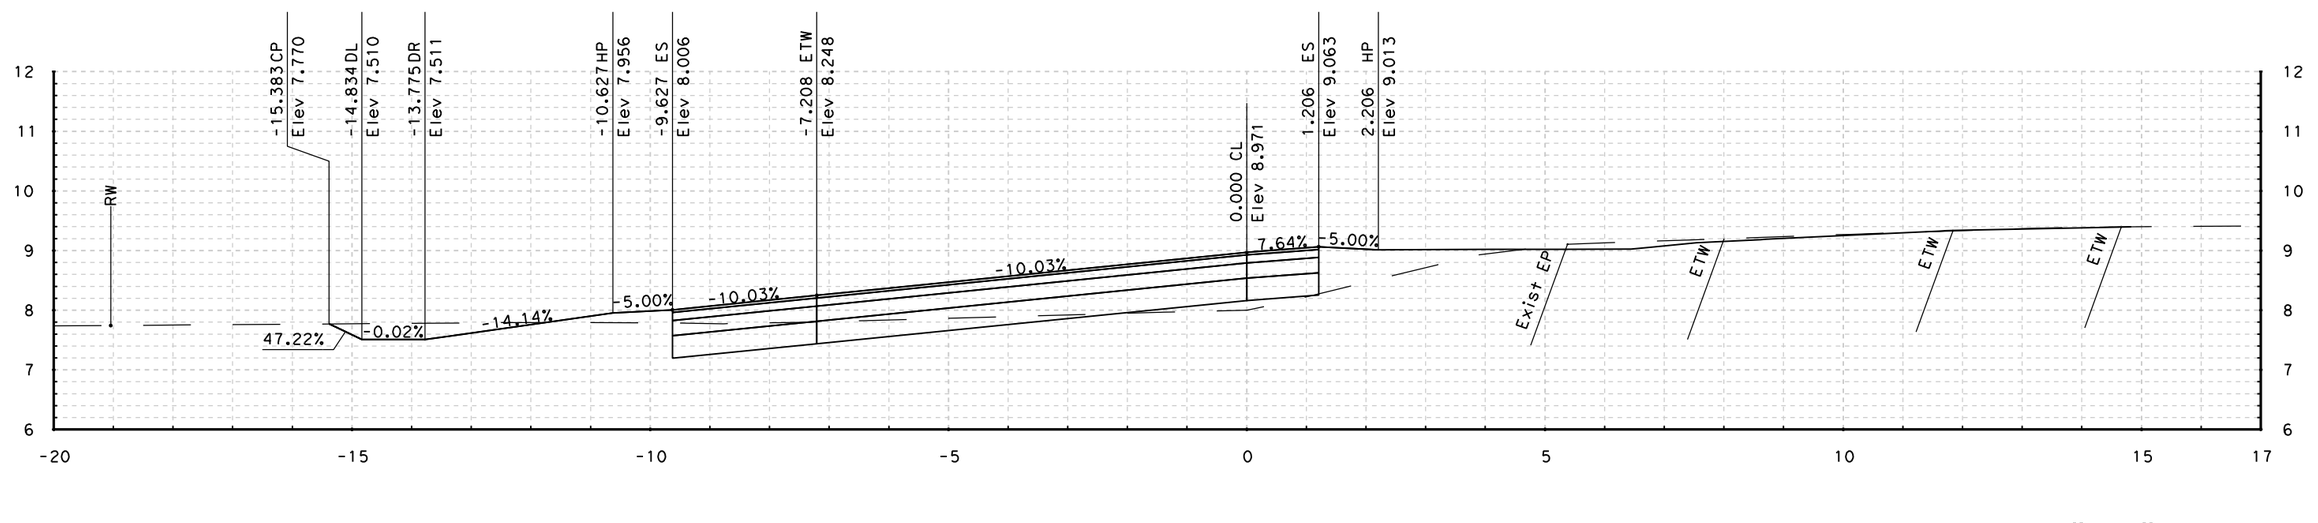

76+60.847

STA - 76+60.847 TO STA - 76+70.000

SB ON-RAMP "R5" LINE CROSS SECTIONS

SCALE: 1:50 HORIZONTAL
1:50 VERTICAL

DATE PLOTTED => 3/1/2011
TIME PLOTTED => 11:49:09 PM

#REQUEST

RELATIVE BORDER SCALE IS IN INCHES 0 1 2 3

USERNAME => felix_wong
DGN FILE => E_Wash_Cross Sections.dgn

CU 04276

EA 264041

FOR EARTHWORK DEVELOPMENT ONLY

Caltrans Metric

Dist	COUNTY	ROUTE	POST MILES TOTAL PROJECT	SHEET No.	TOTAL SHEETS
04	Son	101	7.3/8.3	xx	xx

URS CORPORATION
1380 LEAD HILL BLVD.
SUITE 100
ROSEVILLE, CA 95661

CITY OF PETALUMA
11 ENGLISH STREET
PETALUMA, CA 94952

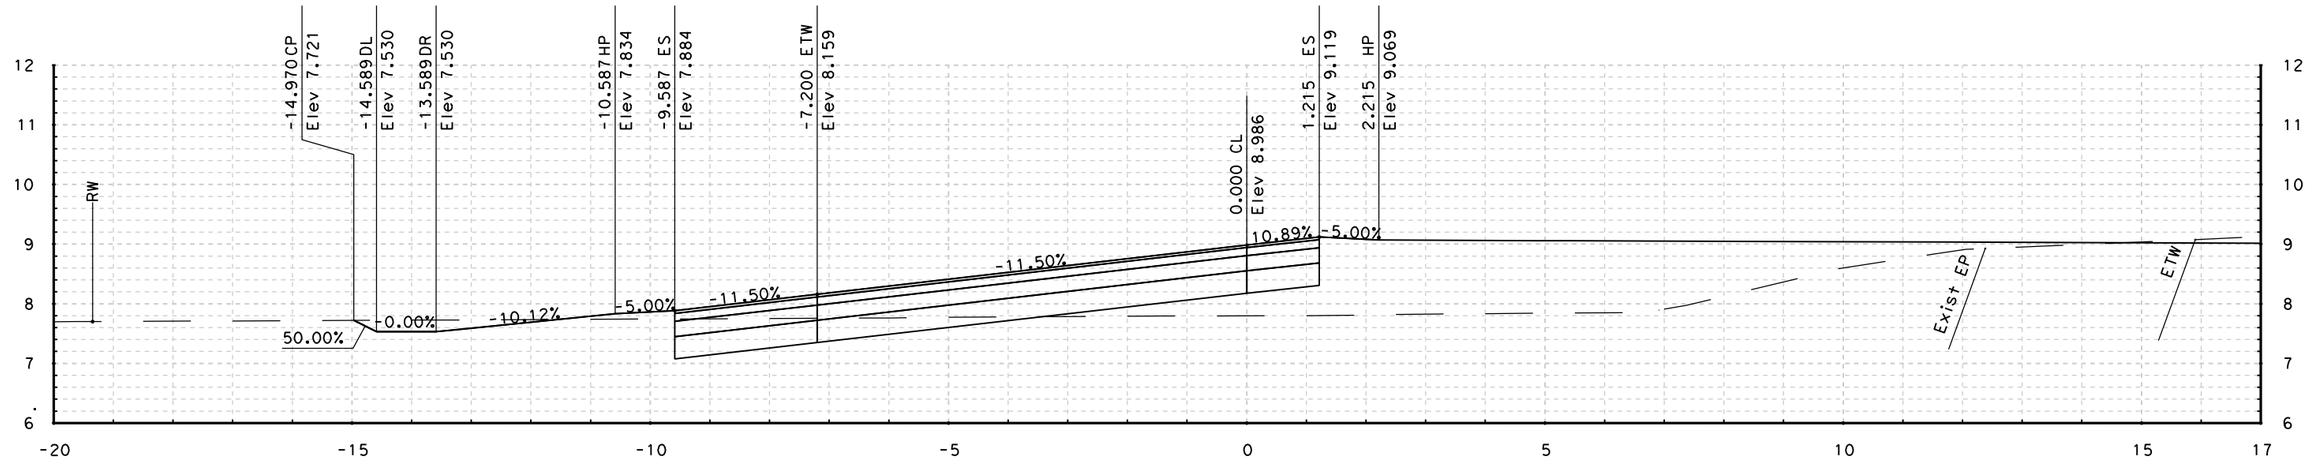

76+90.000

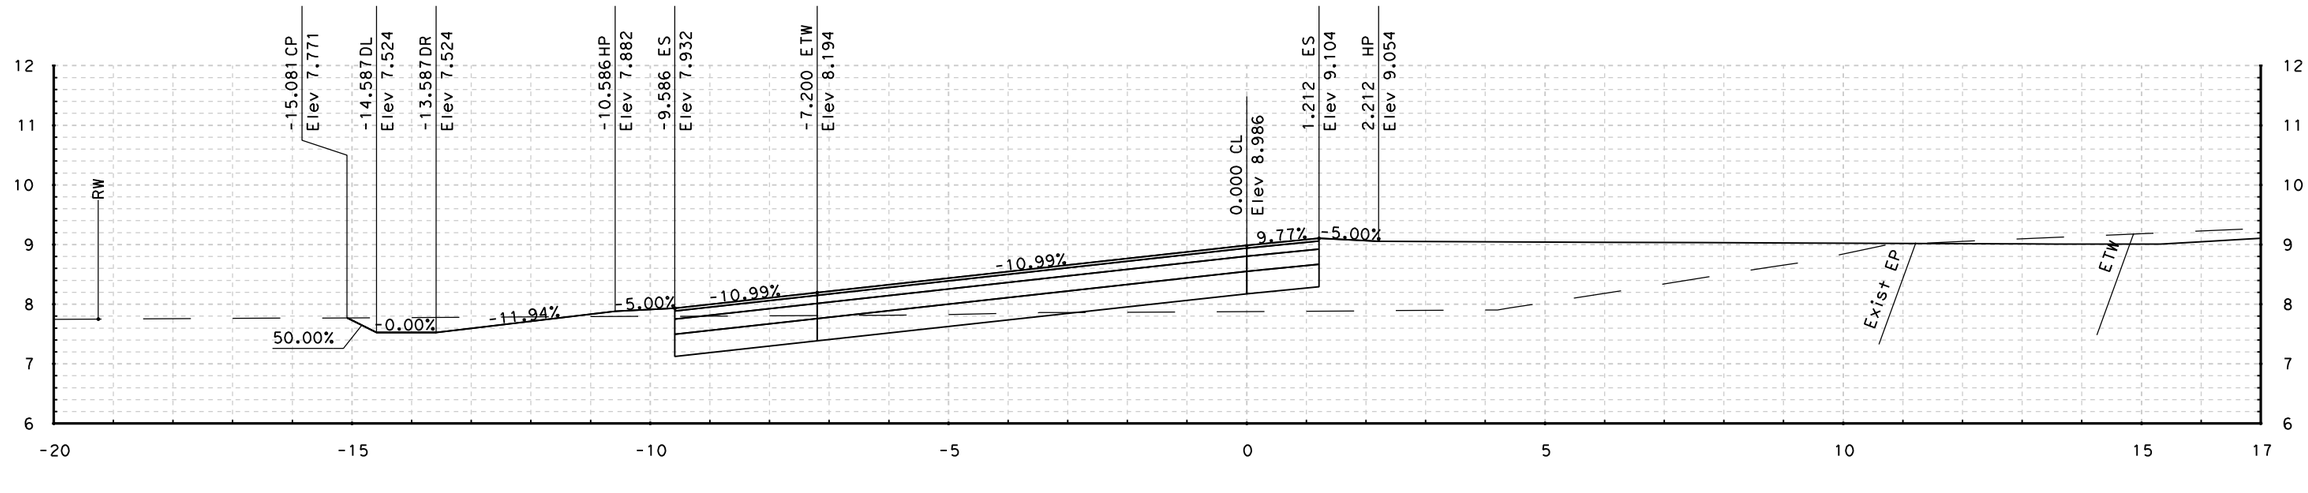

76+80.000

STA - 76+80.000 TO STA - 76+90.000

SB ON-RAMP "R5" LINE CROSS SECTIONS

SCALE: 1:50 HORIZONTAL
1:50 VERTICAL

DATE PLOTTED => 3/1/2011
TIME PLOTTED => 11:49:10 PM

#REQUEST

RELATIVE BORDER SCALE IS IN INCHES 0 1 2 3

USERNAME => felix_wong
DGN FILE => E_Wash_Cross Sections.dgn

CU 04276

EA 264041

FOR EARTHWORK DEVELOPMENT ONLY

Caltrans Metric

Dist	COUNTY	ROUTE	POST MILES TOTAL PROJECT	SHEET No.	TOTAL SHEETS
04	Son	101	7.3/8.3	xx	xx

URS CORPORATION
1380 LEAD HILL BLVD.
SUITE 100
ROSEVILLE, CA 95661

CITY OF PETALUMA
11 ENGLISH STREET
PETALUMA, CA 94952

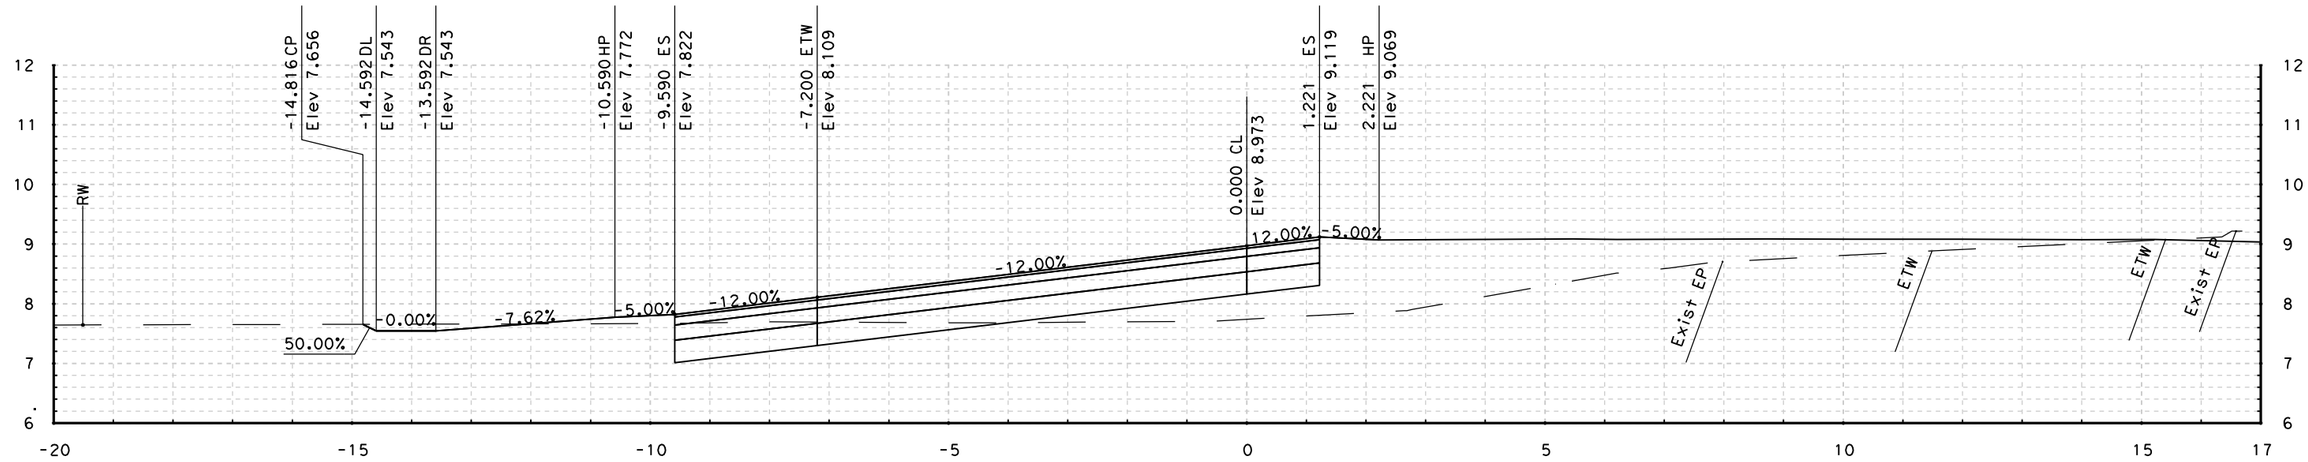

77+10.000

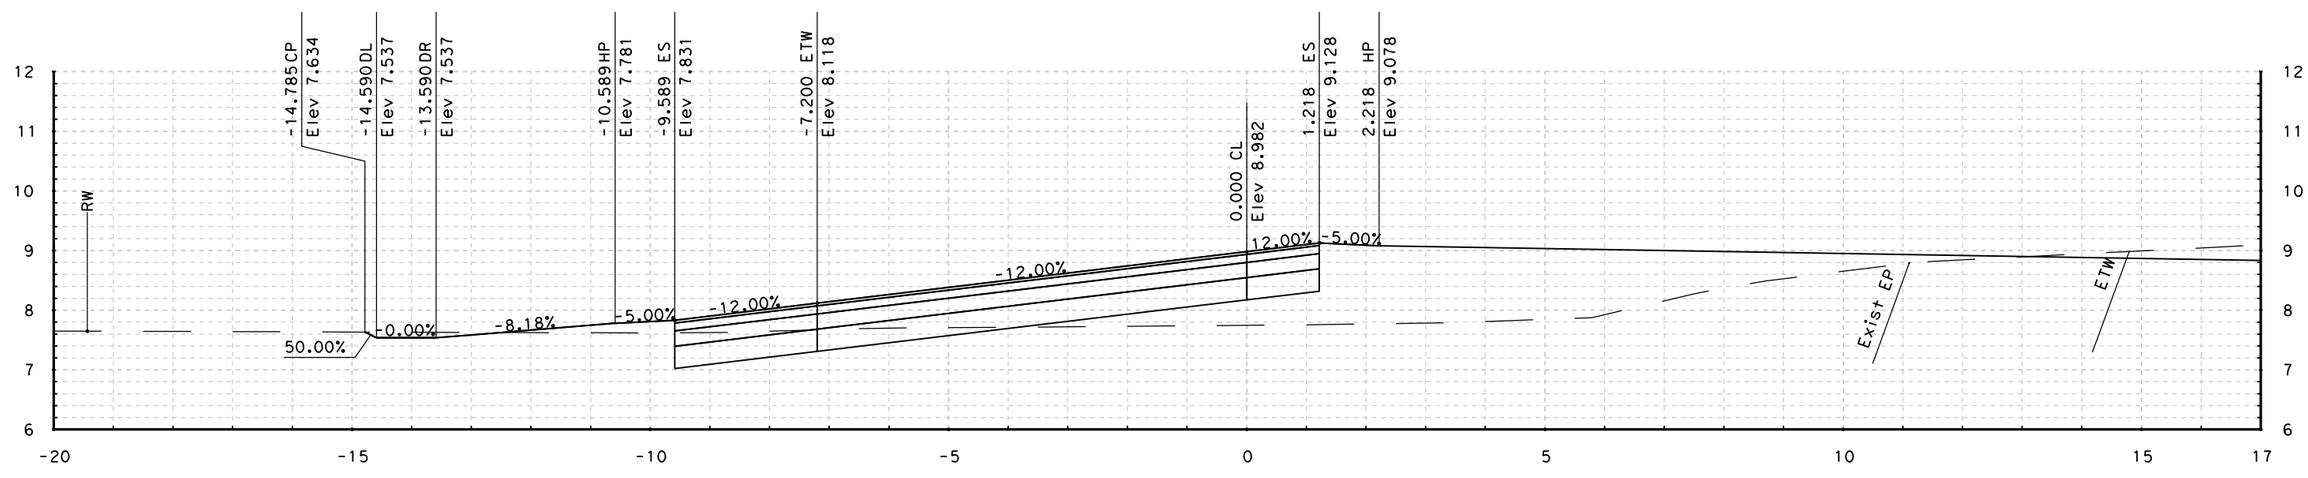

77+00.000

STA - 77+00.000 TO STA - 77+10.000

SB ON-RAMP "R5" LINE CROSS SECTIONS

SCALE: 1:50 HORIZONTAL
1:50 VERTICAL

DATE PLOTTED => 3/1/2011
TIME PLOTTED => 11:49:12 PM

#REQUEST

RELATIVE BORDER SCALE IS IN INCHES 0 1 2 3

USERNAME => felix_wong
DGN FILE => E_Wash_Cross Sections.dgn

CU 04276

EA 264041

FOR EARTHWORK DEVELOPMENT ONLY

Caltrans Metric

Dist	COUNTY	ROUTE	POST MILES TOTAL PROJECT	SHEET No.	TOTAL SHEETS
04	Son	101	7.3/8.3	xx	xx

URS CORPORATION
1380 LEAD HILL BLVD.
SUITE 100
ROSEVILLE, CA 95661

CITY OF PETALUMA
11 ENGLISH STREET
PETALUMA, CA 94952

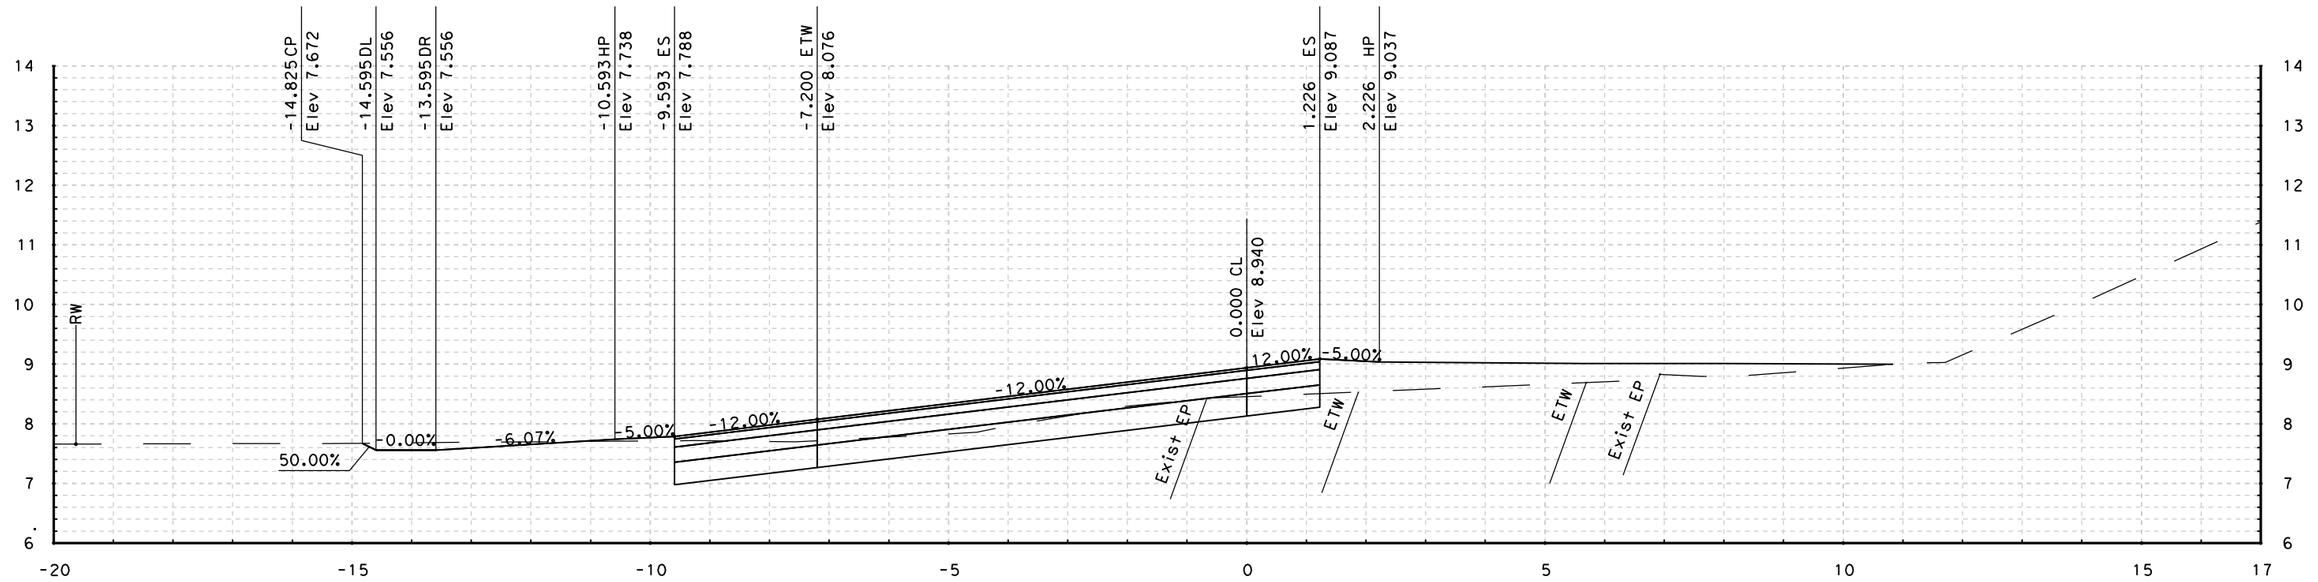

77+30.000

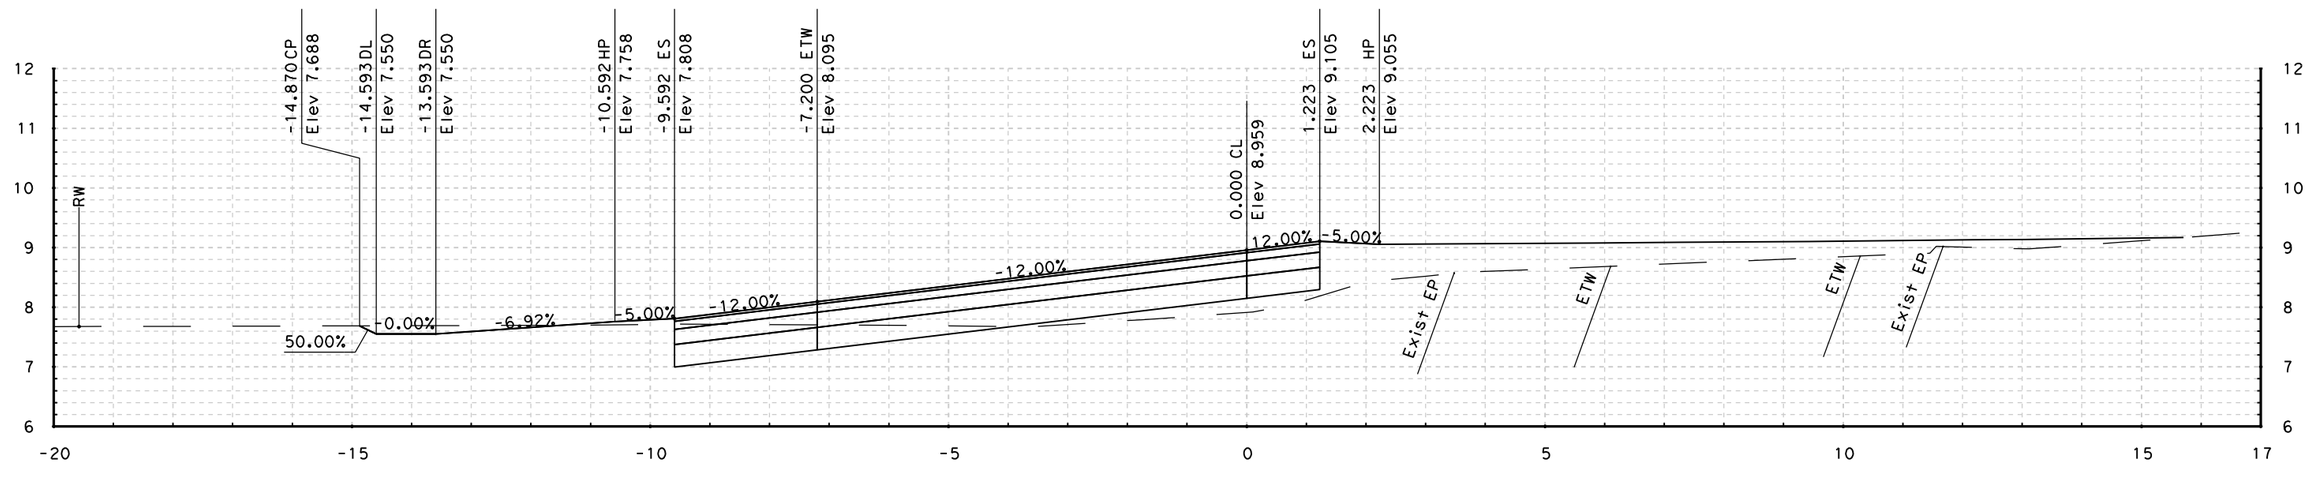

77+20.000

STA - 77+20.000 TO STA - 77+30.000

SB ON-RAMP "R5" LINE CROSS SECTIONS

SCALE: 1:50 HORIZONTAL
1:50 VERTICAL

DATE PLOTTED => 3/1/2011
TIME PLOTTED => 11:49:13 PM

#REQUEST

RELATIVE BORDER SCALE IS IN INCHES 0 1 2 3

USERNAME => felix_wong
DGN FILE => E_Wash_Cross Sections.dgn

CU 04276

EA 264041

FOR EARTHWORK DEVELOPMENT ONLY

Caltrans Metric

Dist	COUNTY	ROUTE	POST MILES TOTAL PROJECT	SHEET No.	TOTAL SHEETS
04	Son	101	7.3/8.3	xx	xx

URS CORPORATION
1380 LEAD HILL BLVD.
SUITE 100
ROSEVILLE, CA 95661

CITY OF PETALUMA
11 ENGLISH STREET
PETALUMA, CA 94952

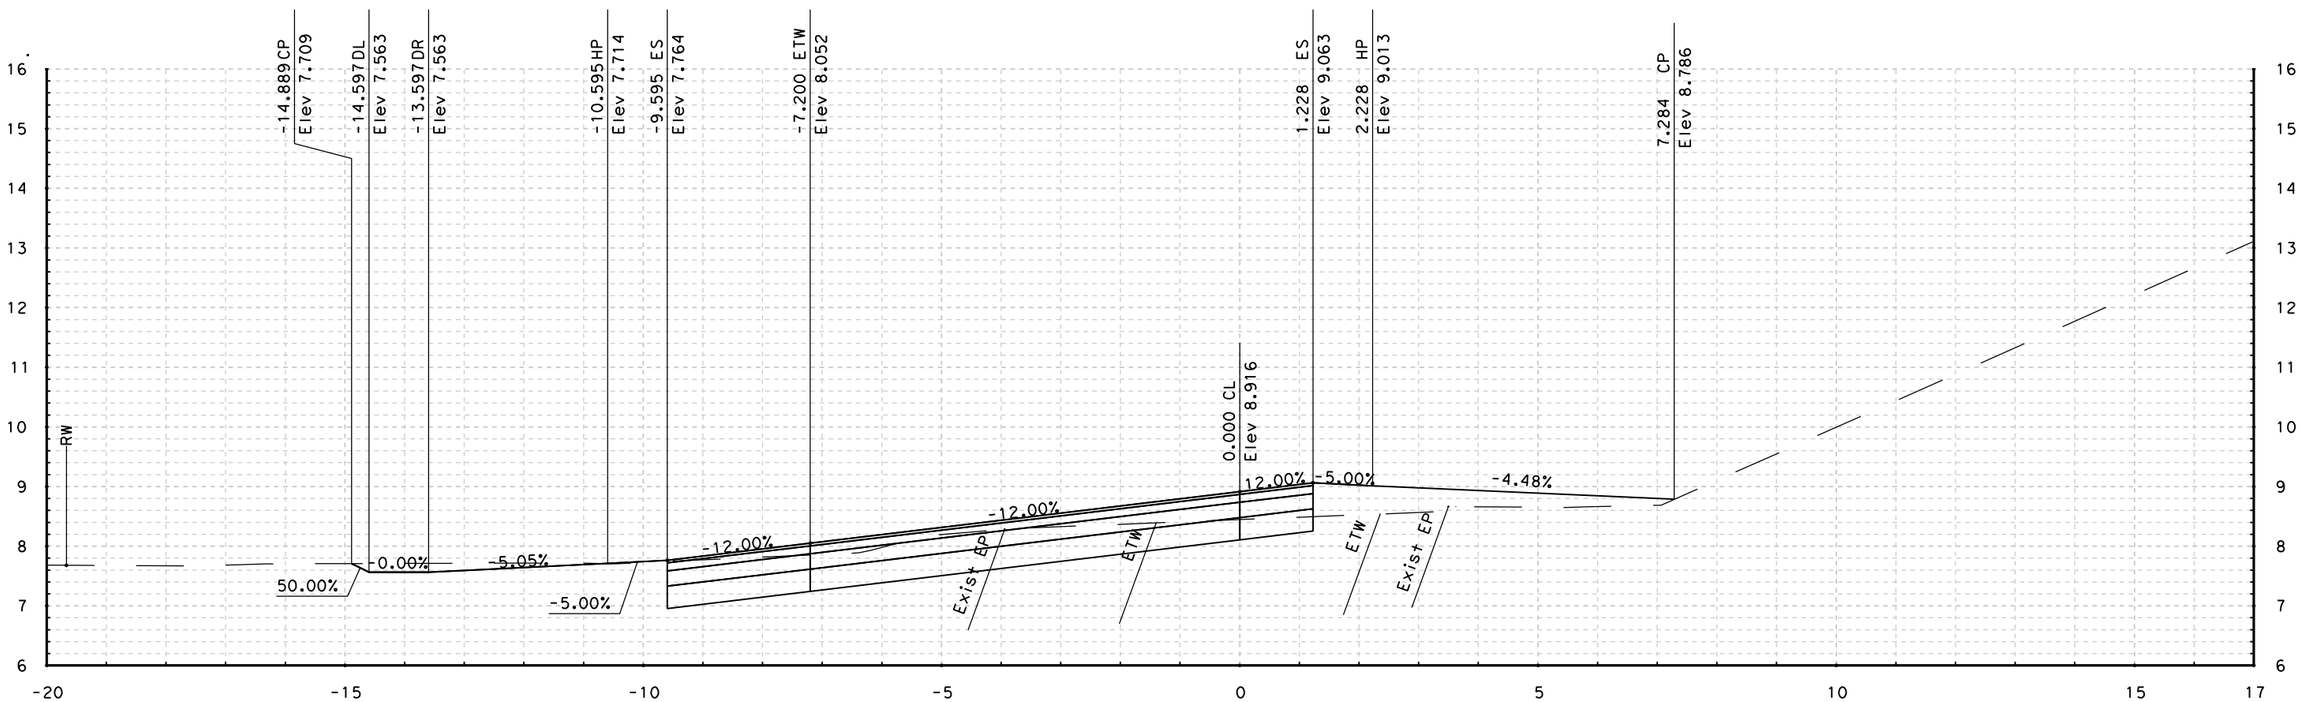

77+40.000

STA - 77+40.000 TO STA - 77+40.000

SB ON-RAMP "R5" LINE CROSS SECTIONS

SCALE: 1:50 HORIZONTAL
1:50 VERTICAL

DATE PLOTTED => 3/1/2011
TIME PLOTTED => 1:49:14 PM

@PREQUEST

RELATIVE BORDER SCALE IS IN INCHES 0 1 2 3

USERNAME => felix_wong
DGN FILE => E_Wash_Cross Sections.dgn

CU 04276

EA 264041

FOR EARTHWORK DEVELOPMENT ONLY

Caltrans Metric

Dist	COUNTY	ROUTE	POST MILES TOTAL PROJECT	SHEET No.	TOTAL SHEETS
04	Son	101	7.3/8.3	xx	xx

URS CORPORATION
1380 LEAD HILL BLVD.
SUITE 100
ROSEVILLE, CA 95661

CITY OF PETALUMA
11 ENGLISH STREET
PETALUMA, CA 94952

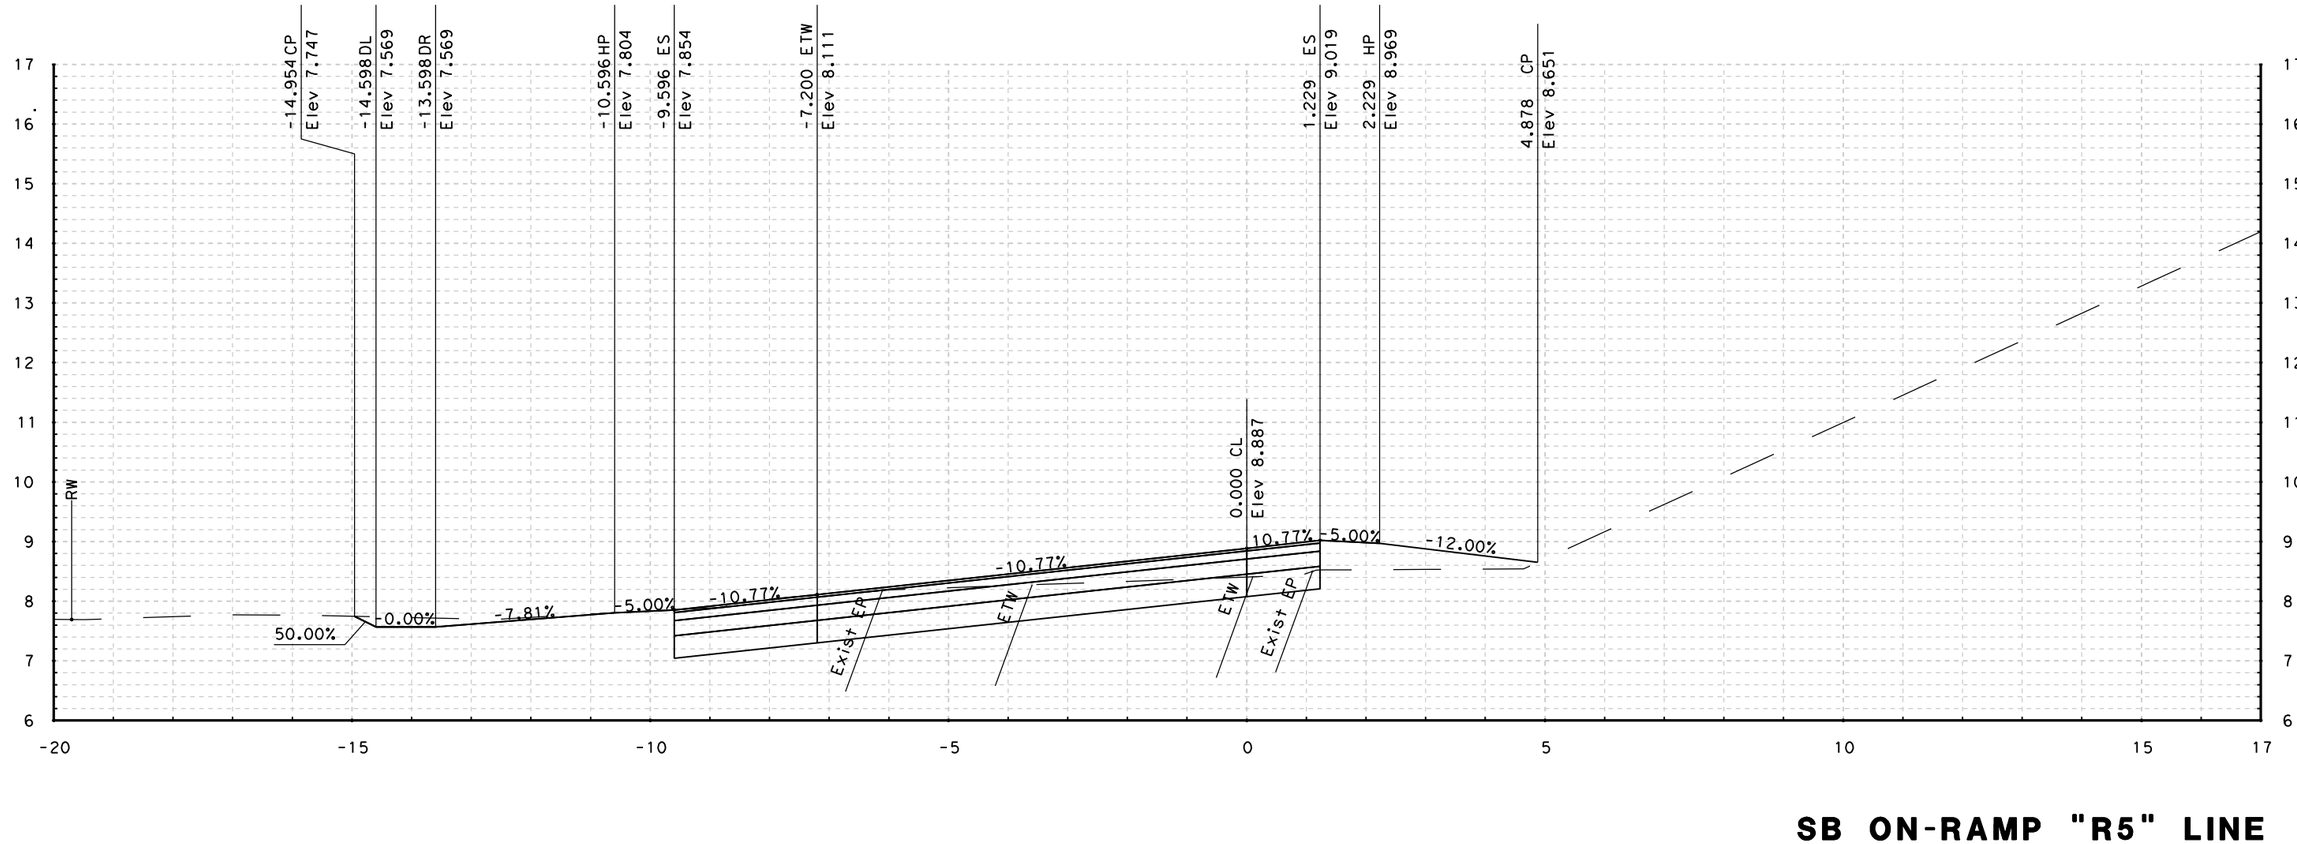

77+50.000

STA - 77+50.000 TO STA - 77+50.000

SB ON-RAMP "R5" LINE CROSS SECTIONS

SCALE: 1:50 HORIZONTAL
1:50 VERTICAL

DATE PLOTTED => 3/1/2011
TIME PLOTTED => 11:49:15 PM

RELATIVE BORDER SCALE IS IN INCHES 0 1 2 3

USERNAME => felix_wong
DGN FILE => E_Wash_Cross Sections.dgn

CU 04276

EA 264041

*FREQUEST

FOR EARTHWORK DEVELOPMENT ONLY

Caltrans Metric

Dist	COUNTY	ROUTE	POST MILES TOTAL PROJECT	SHEET No.	TOTAL SHEETS
04	Son	101	7.3/8.3	xx	xx

URS CORPORATION
1380 LEAD HILL BLVD.
SUITE 100
ROSEVILLE, CA 95661

CITY OF PETALUMA
11 ENGLISH STREET
PETALUMA, CA 94952

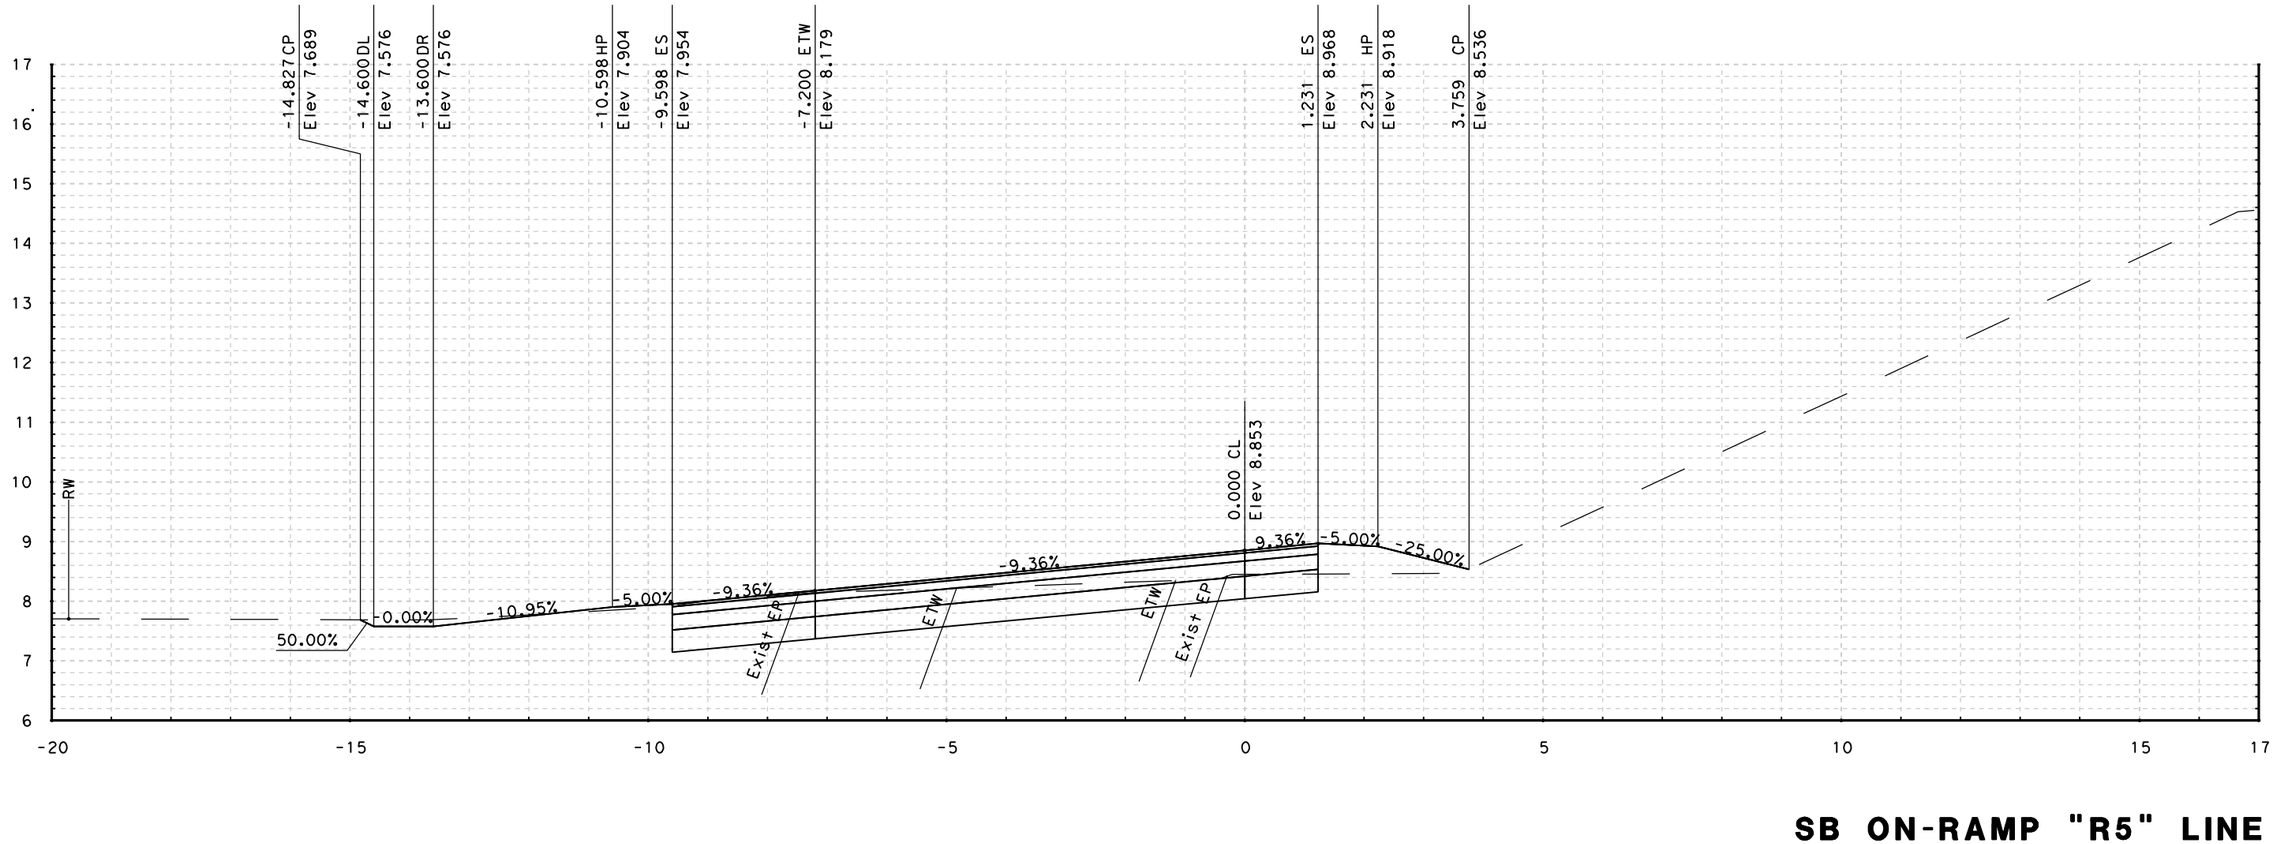

77+60.000

STA - 77+60.000 TO STA - 77+60.000

SB ON-RAMP "R5" LINE CROSS SECTIONS

SCALE: 1:50 HORIZONTAL
1:50 VERTICAL

DATE PLOTTED => 3/1/2011
TIME PLOTTED => 11:49:17 PM

RELATIVE BORDER SCALE IS IN INCHES 0 1 2 3

USERNAME => felix_wong
DGN FILE => E_Wash_Cross Sections.dgn

CU 04276

EA 264041

#REQUEST

FOR EARTHWORK DEVELOPMENT ONLY

Caltrans Metric

Dist	COUNTY	ROUTE	POST MILES TOTAL PROJECT	SHEET No.	TOTAL SHEETS
04	Son	101	7.3/8.3	xx	xx

URS CORPORATION
1380 LEAD HILL BLVD.
SUITE 100
ROSEVILLE, CA 95661

CITY OF PETALUMA
11 ENGLISH STREET
PETALUMA, CA 94952

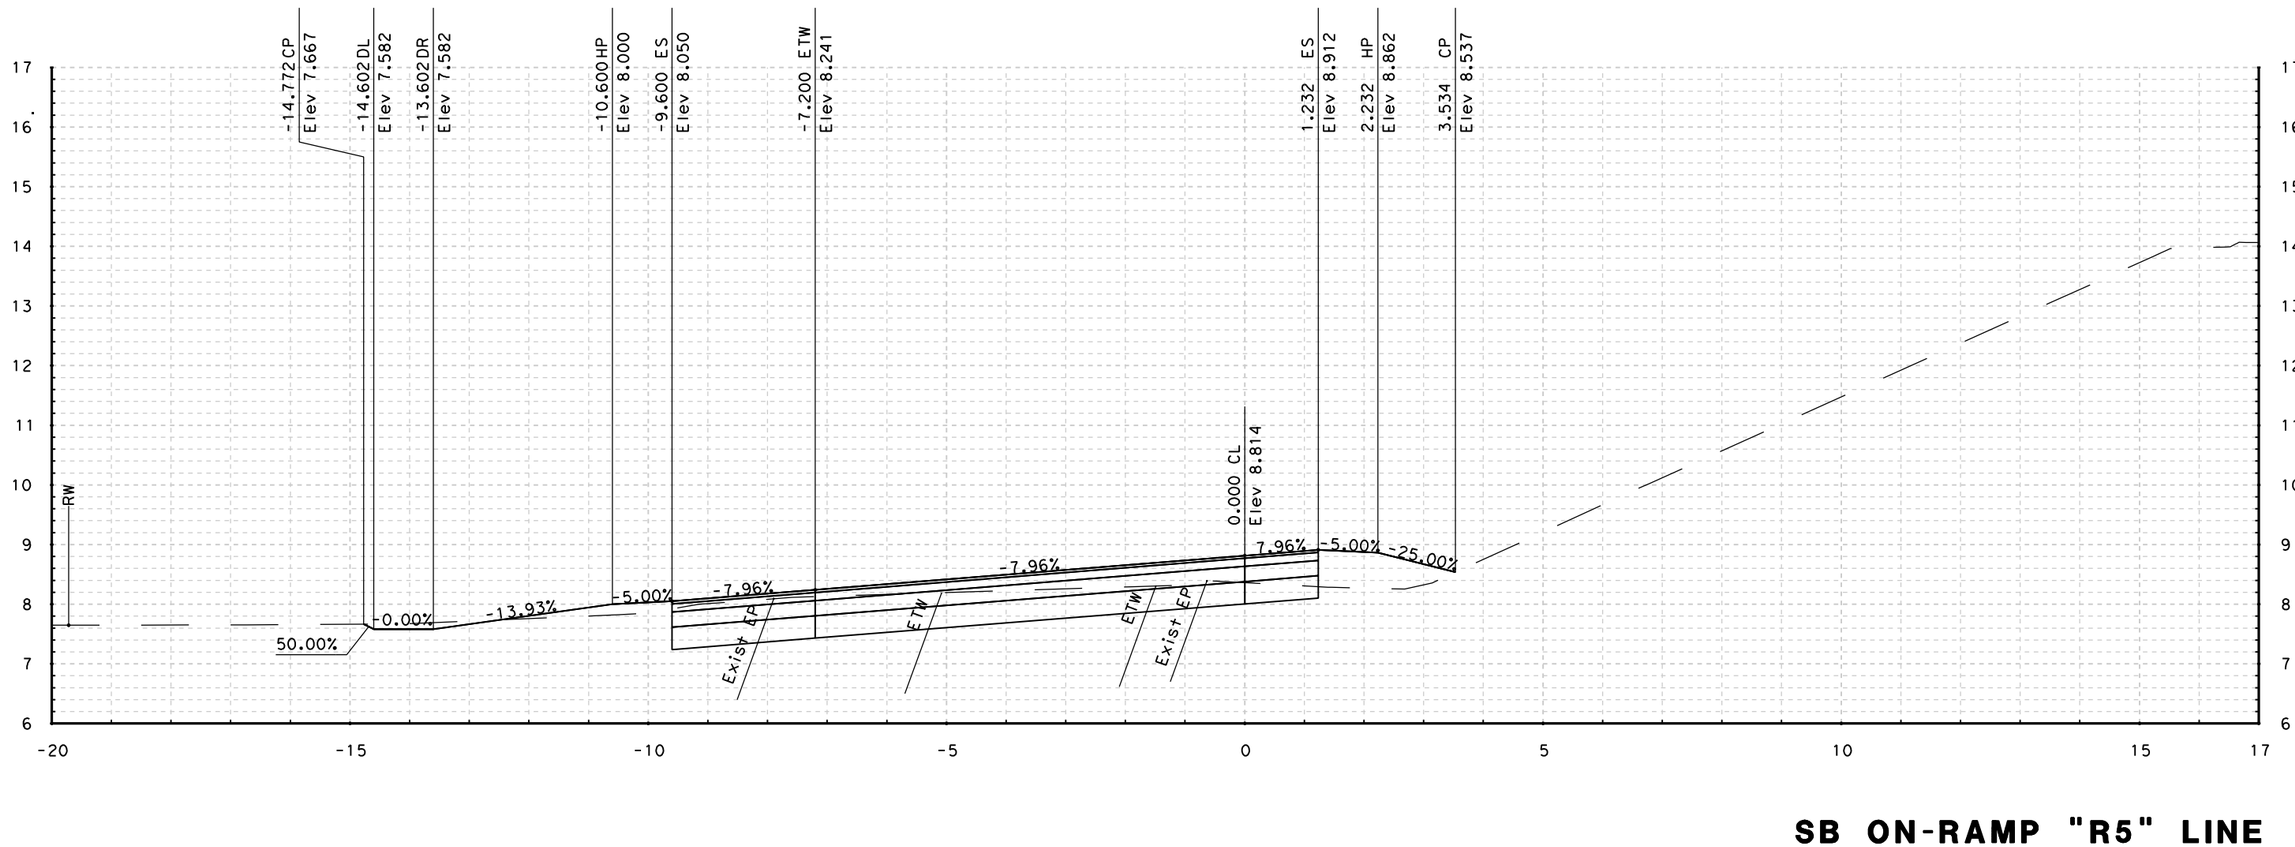

77+70.000

STA - 77+70.000 TO STA - 77+70.000

SB ON-RAMP "R5" LINE CROSS SECTIONS

SCALE: 1:50 HORIZONTAL
1:50 VERTICAL

DATE PLOTTED => 3/1/2011
TIME PLOTTED => 1:49:18 PM

RELATIVE BORDER SCALE IS IN INCHES 0 1 2 3

USERNAME => felix_wong
DGN FILE => E_Wash_Cross Sections.dgn

CU 04276

EA 264041

@REQUEST

FOR EARTHWORK DEVELOPMENT ONLY

Caltrans Metric

Dist	COUNTY	ROUTE	POST MILES TOTAL PROJECT	SHEET No.	TOTAL SHEETS
04	Son	101	7.3/8.3	xx	xx

URS CORPORATION
1380 LEAD HILL BLVD.
SUITE 100
ROSEVILLE, CA 95661

CITY OF PETALUMA
11 ENGLISH STREET
PETALUMA, CA 94952

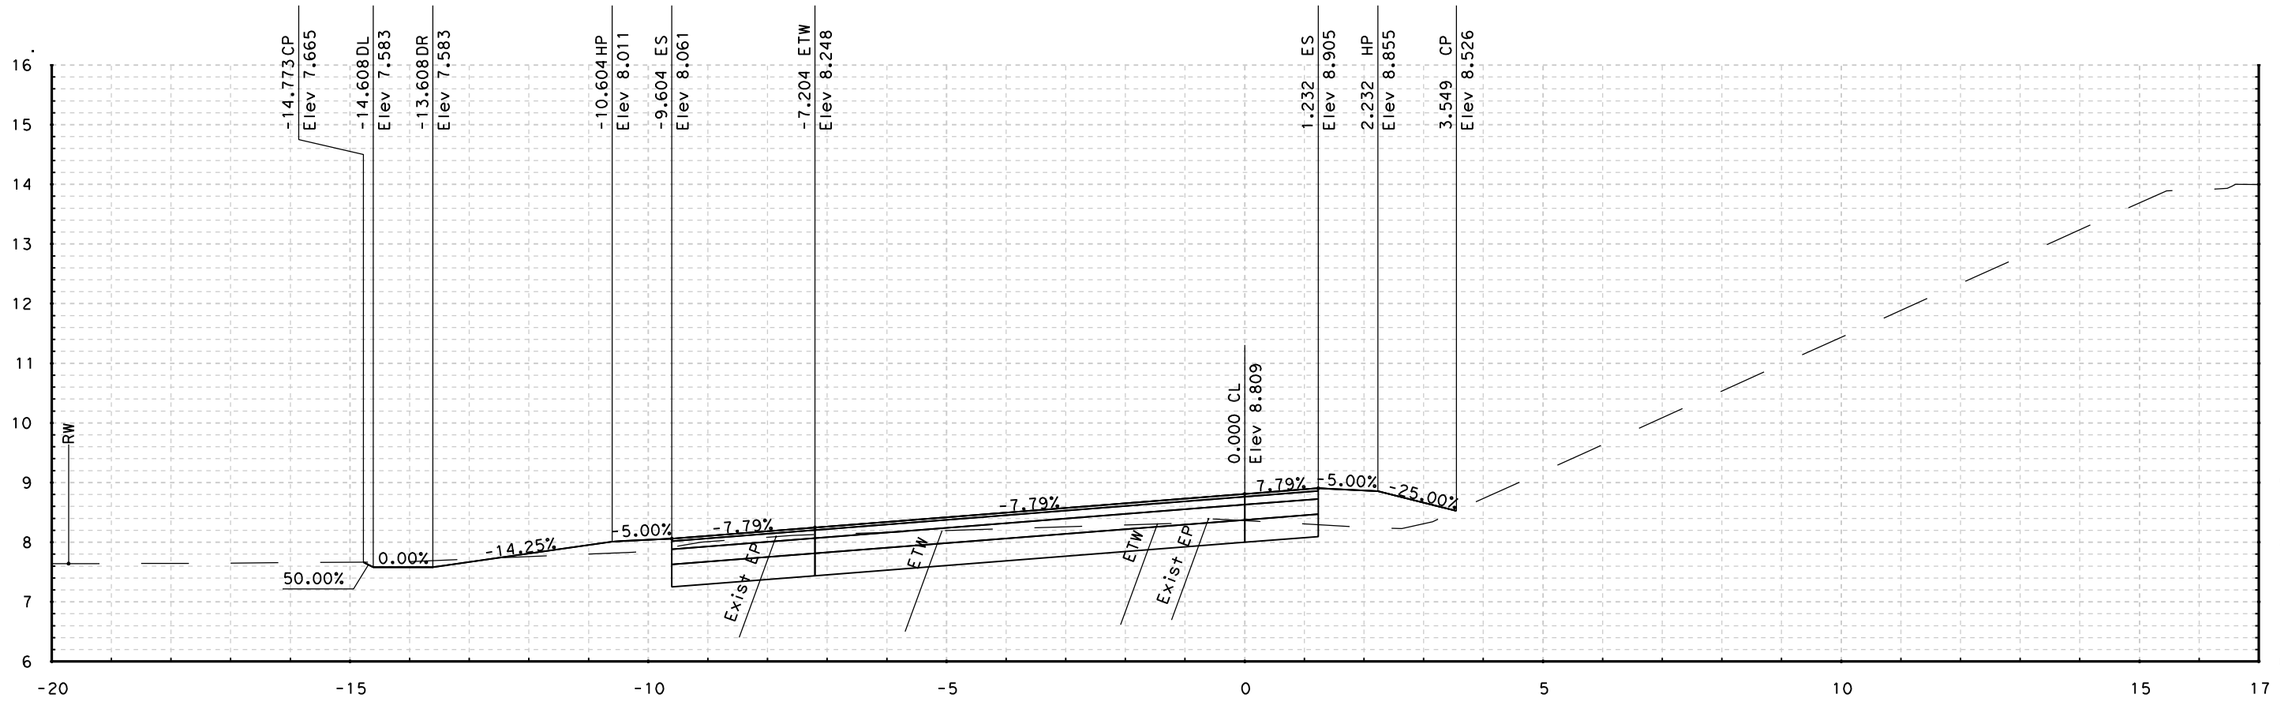

77+71.200

STA - 77+71.200 TO STA - 77+71.200

SB ON-RAMP "R5" LINE CROSS SECTIONS

SCALE: 1:50 HORIZONTAL
1:50 VERTICAL

DATE PLOTTED => 3/1/2011
TIME PLOTTED => 1:49:19 PM

#REQUEST

RELATIVE BORDER SCALE IS IN INCHES 0 1 2 3

USERNAME => felix_wong
DGN FILE => E_Wash_Cross Sections.dgn

CU 04276

EA 264041

FOR EARTHWORK DEVELOPMENT ONLY

Caltrans Metric

Dist	COUNTY	ROUTE	POST MILES TOTAL PROJECT	SHEET No.	TOTAL SHEETS
04	Son	101	7.3/8.3	xx	xx

URS CORPORATION
1380 LEAD HILL BLVD.
SUITE 100
ROSEVILLE, CA 95661

CITY OF PETALUMA
11 ENGLISH STREET
PETALUMA, CA 94952

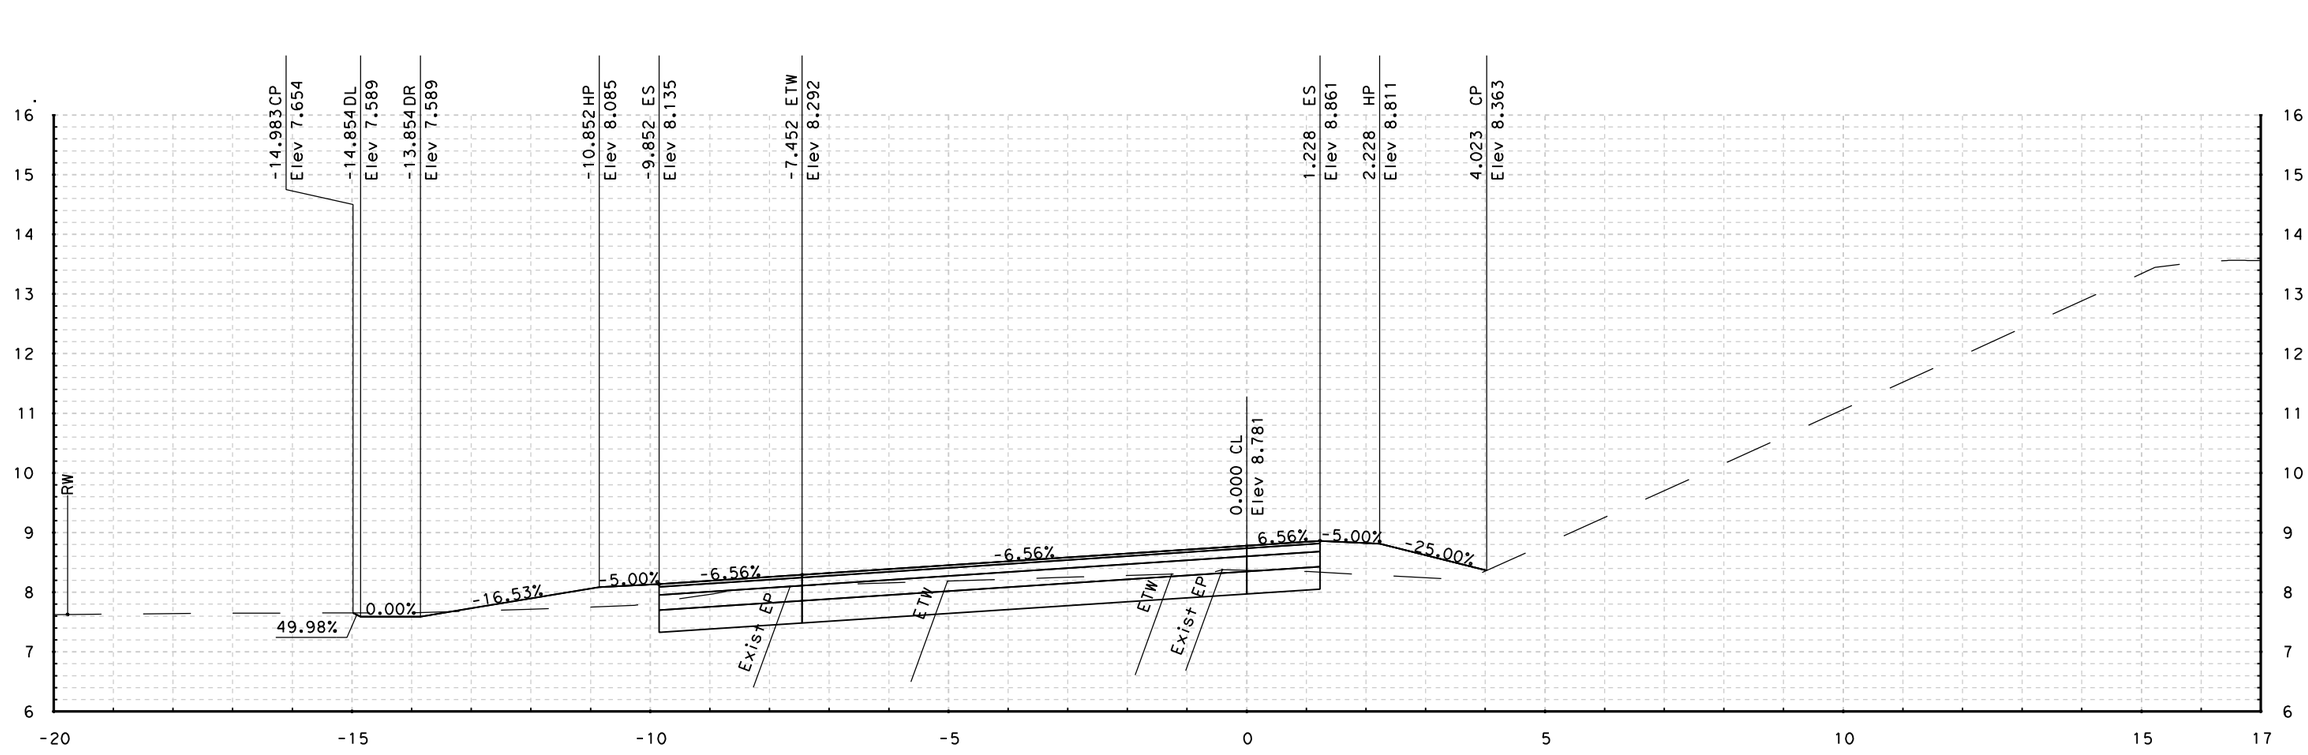

77+80.000

STA - 77+80.000 TO STA - 77+80.000

SB ON-RAMP "R5" LINE CROSS SECTIONS

SCALE: 1:50 HORIZONTAL
1:50 VERTICAL

DATE PLOTTED => 3/1/2011
TIME PLOTTED => 1:49:20 PM

#REQUEST

RELATIVE BORDER SCALE IS IN INCHES 0 1 2 3

USERNAME => felix_wong
DGN FILE => E_Wash_Cross Sections.dgn

CU 04276

EA 264041

FOR EARTHWORK DEVELOPMENT ONLY

Caltrans Metric

Dist	COUNTY	ROUTE	POST MILES TOTAL PROJECT	SHEET No.	TOTAL SHEETS
04	Son	101	7.3/8.3	xx	xx

URS CORPORATION
1380 LEAD HILL BLVD.
SUITE 100
ROSEVILLE, CA 95661

CITY OF PETALUMA
11 ENGLISH STREET
PETALUMA, CA 94952

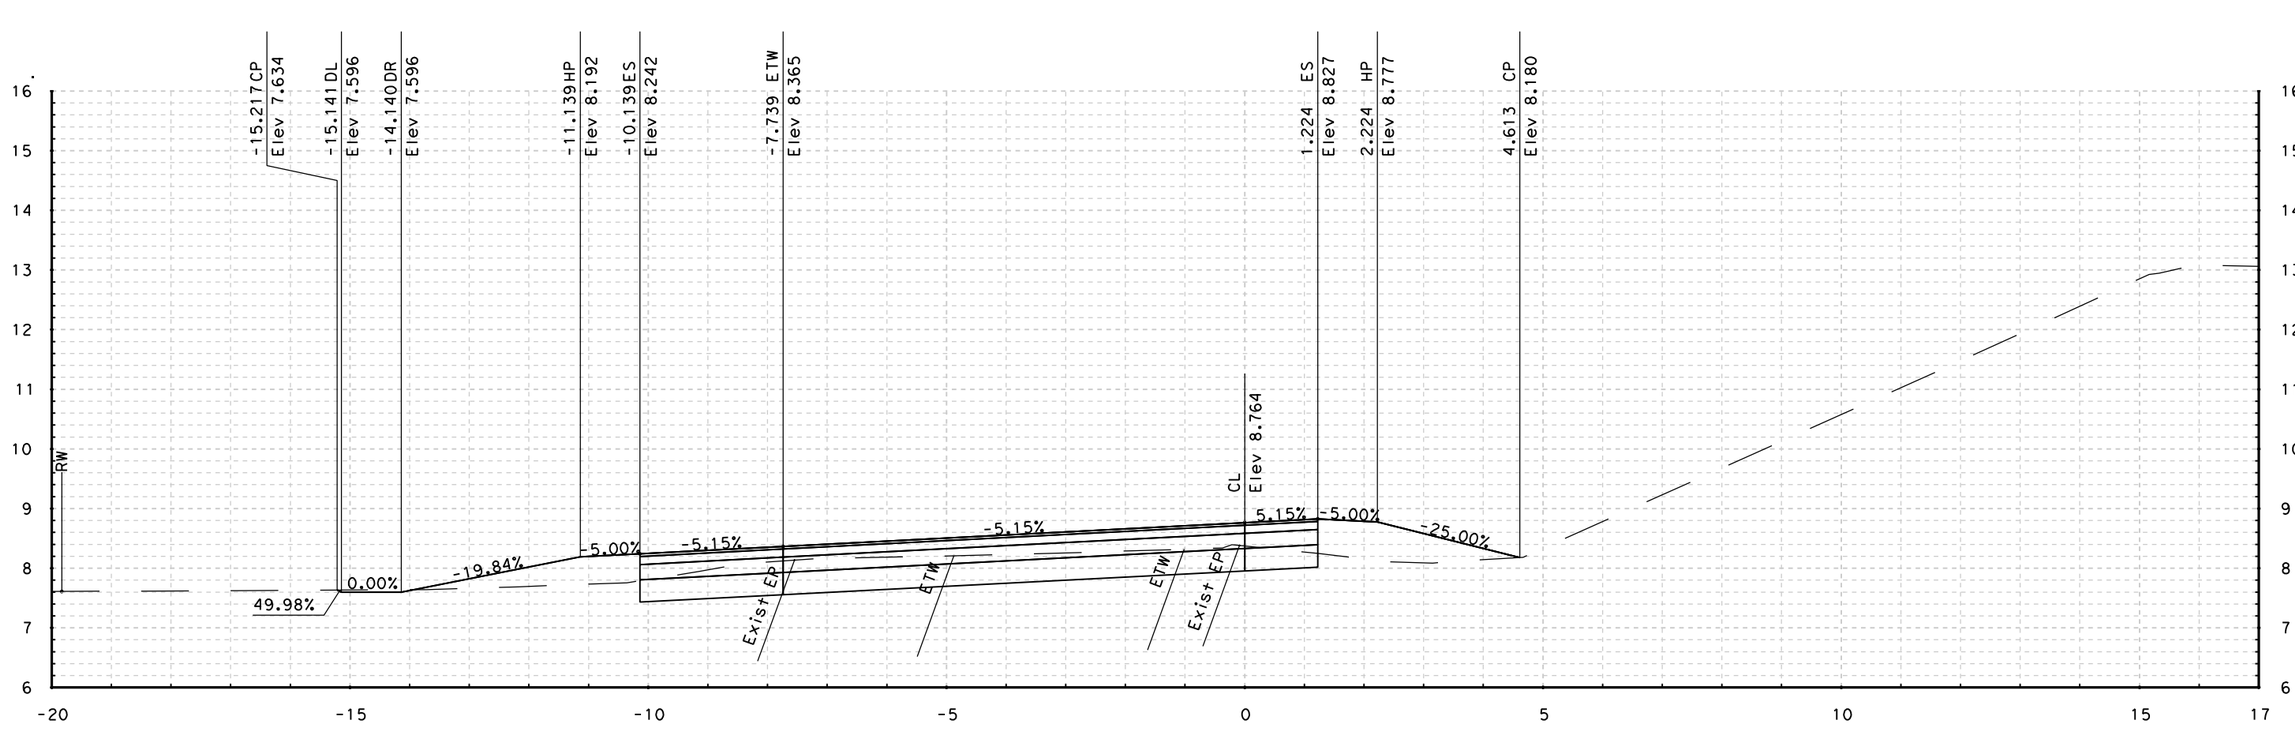

77+90.000

STA - 77+90.000 TO STA - 77+90.000

SB ON-RAMP "R5" LINE CROSS SECTIONS

SCALE: 1:50 HORIZONTAL
1:50 VERTICAL

DATE PLOTTED => 3/1/2011
TIME PLOTTED => 1:49:21 PM

#REQUEST

RELATIVE BORDER SCALE IS IN INCHES 0 1 2 3

USERNAME => felix_wong
DGN FILE => E_Wash_Cross Sections.dgn

CU 04276

EA 264041

FOR EARTHWORK DEVELOPMENT ONLY

Caltrans Metric

Dist	COUNTY	ROUTE	POST MILES TOTAL PROJECT	SHEET No.	TOTAL SHEETS
04	Son	101	7.3/8.3	xx	xx

URS CORPORATION
1380 LEAD HILL BLVD.
SUITE 100
ROSEVILLE, CA 95661

CITY OF PETALUMA
11 ENGLISH STREET
PETALUMA, CA 94952

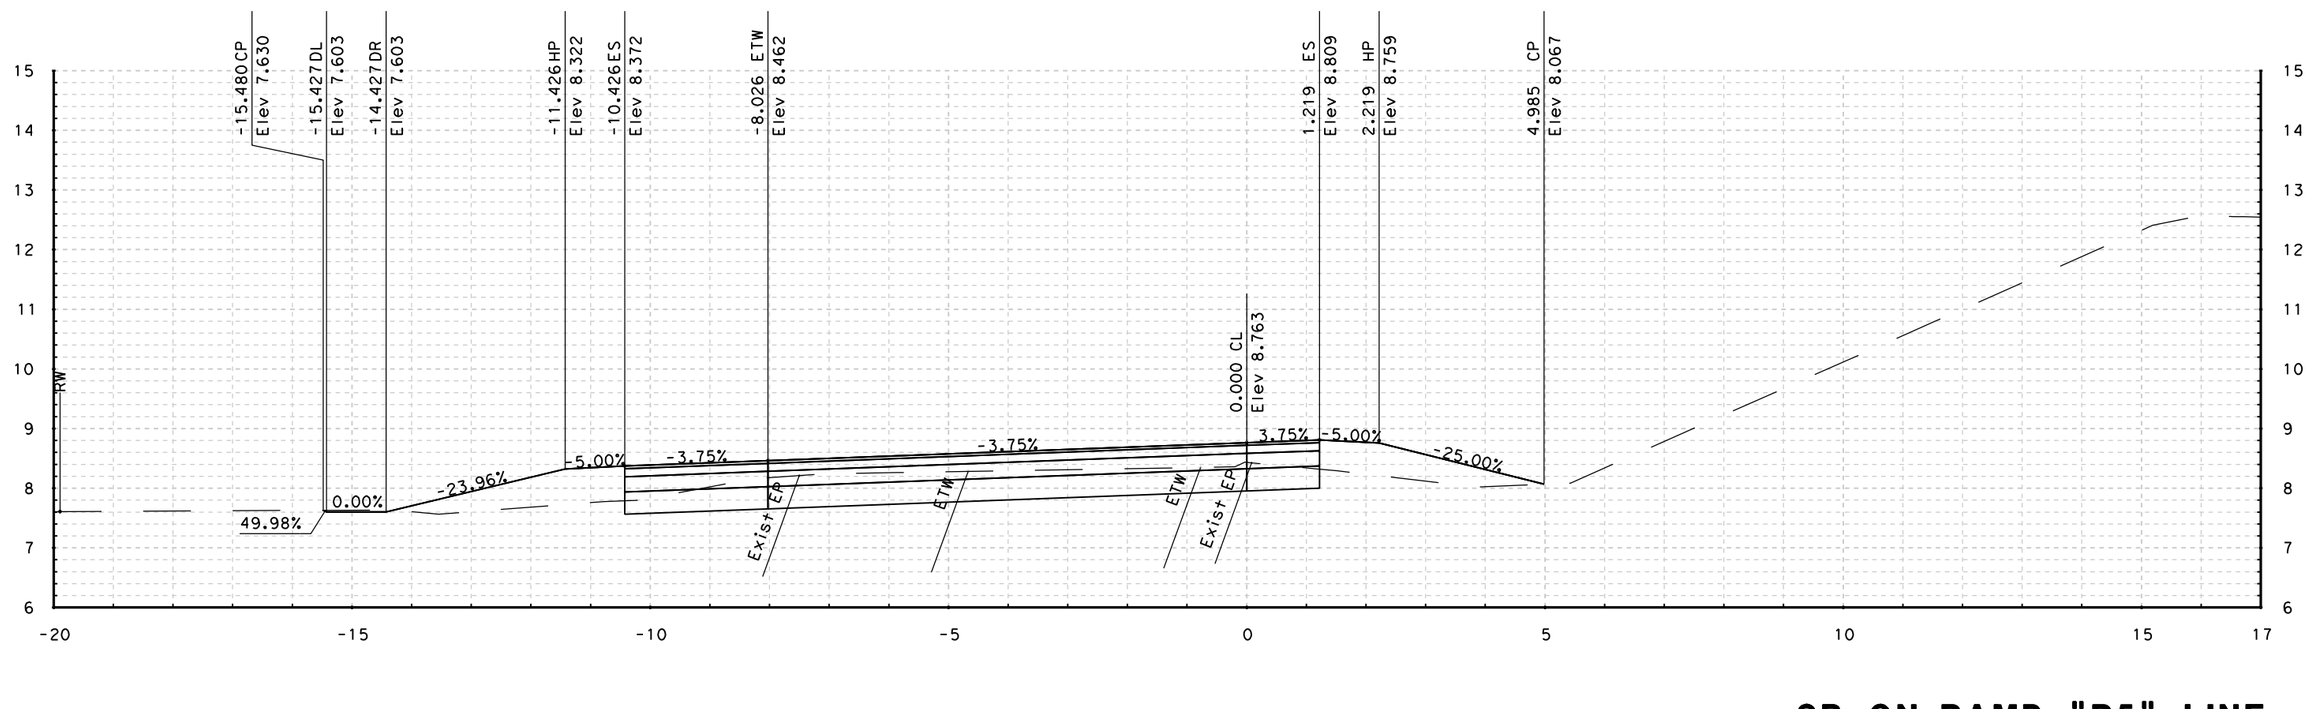

78+00.000

STA - 78+00.000 TO STA - 78+00.000

SB ON-RAMP "R5" LINE CROSS SECTIONS

SCALE: 1:50 HORIZONTAL
1:50 VERTICAL

DATE PLOTTED => 3/1/2011
TIME PLOTTED => 1:49:22 PM

@REQUEST

RELATIVE BORDER SCALE IS IN INCHES 0 1 2 3

USERNAME => felix_wong
DGN FILE => E_Wash_Cross Sections.dgn

CU 04276

EA 264041

FOR EARTHWORK DEVELOPMENT ONLY

Caltrans Metric

Dist	COUNTY	ROUTE	POST MILES TOTAL PROJECT	SHEET No.	TOTAL SHEETS
04	Son	101	7.3/8.3	xx	xx

URS CORPORATION
1380 LEAD HILL BLVD.
SUITE 100
ROSEVILLE, CA 95661

CITY OF PETALUMA
11 ENGLISH STREET
PETALUMA, CA 94952

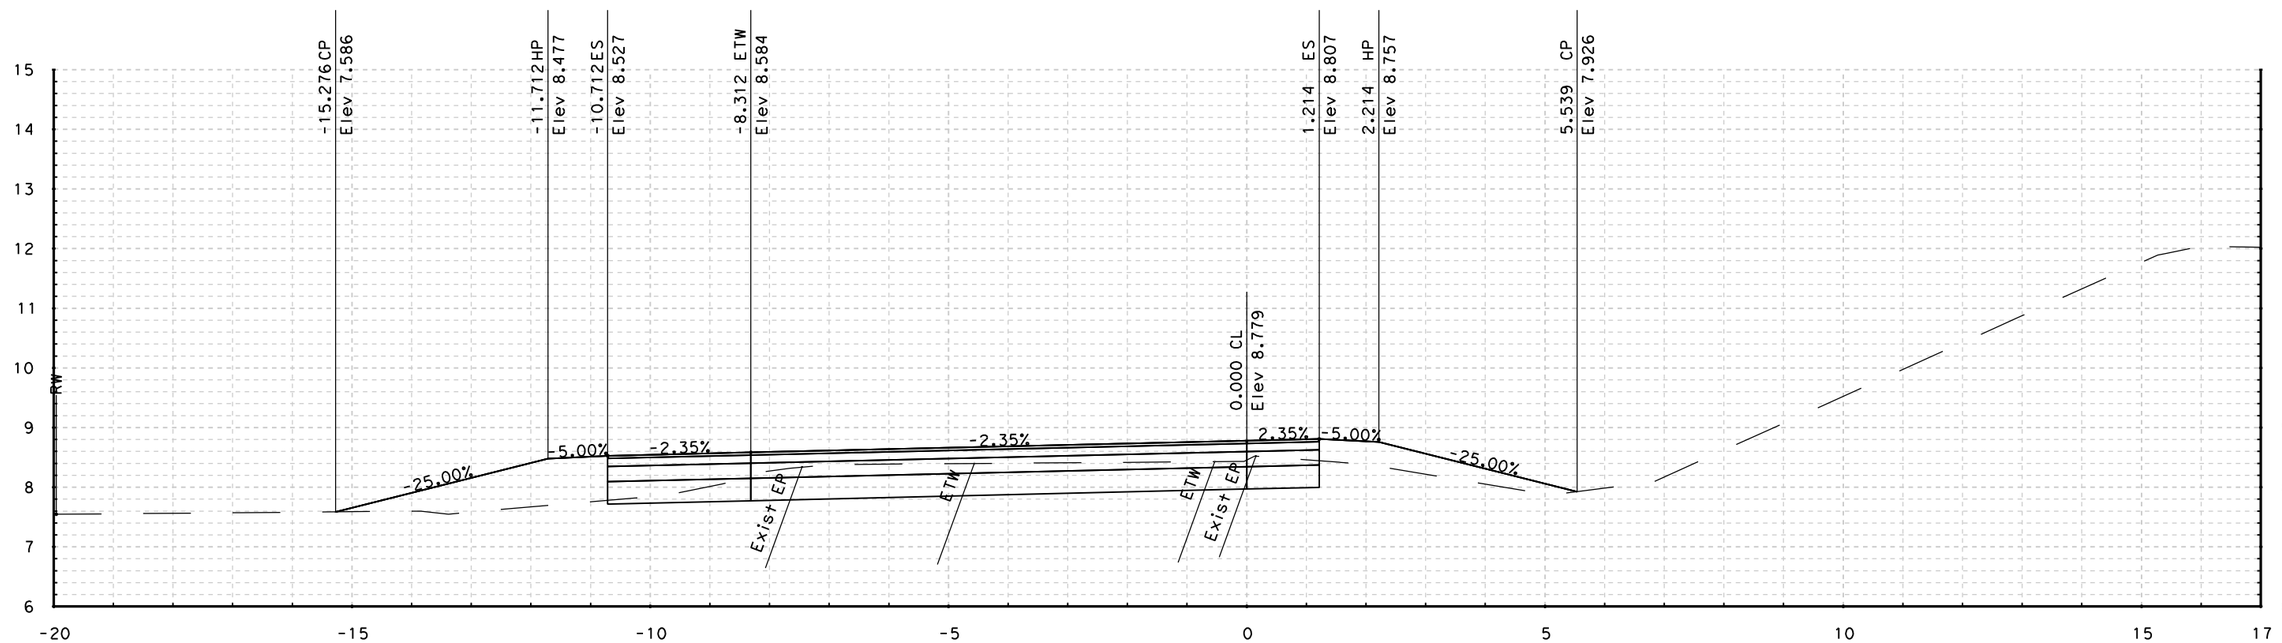

78+10.000

STA - 78+10.000 TO STA - 78+10.000

SB ON-RAMP "R5" LINE CROSS SECTIONS

SCALE: 1:50 HORIZONTAL
1:50 VERTICAL

DATE PLOTTED => 3/1/2011
TIME PLOTTED => 1:49:23 PM

RELATIVE BORDER SCALE IS IN INCHES 0 1 2 3

USERNAME => felix_wong
DGN FILE => E_Wash_Cross Sections.dgn

CU 04276

EA 264041

@REQUEST

FOR EARTHWORK DEVELOPMENT ONLY

Caltrans Metric

Dist	COUNTY	ROUTE	POST MILES TOTAL PROJECT	SHEET No.	TOTAL SHEETS
04	Son	101	7.3/8.3	xx	xx

URS CORPORATION
1380 LEAD HILL BLVD.
SUITE 100
ROSEVILLE, CA 95661

CITY OF PETALUMA
11 ENGLISH STREET
PETALUMA, CA 94952

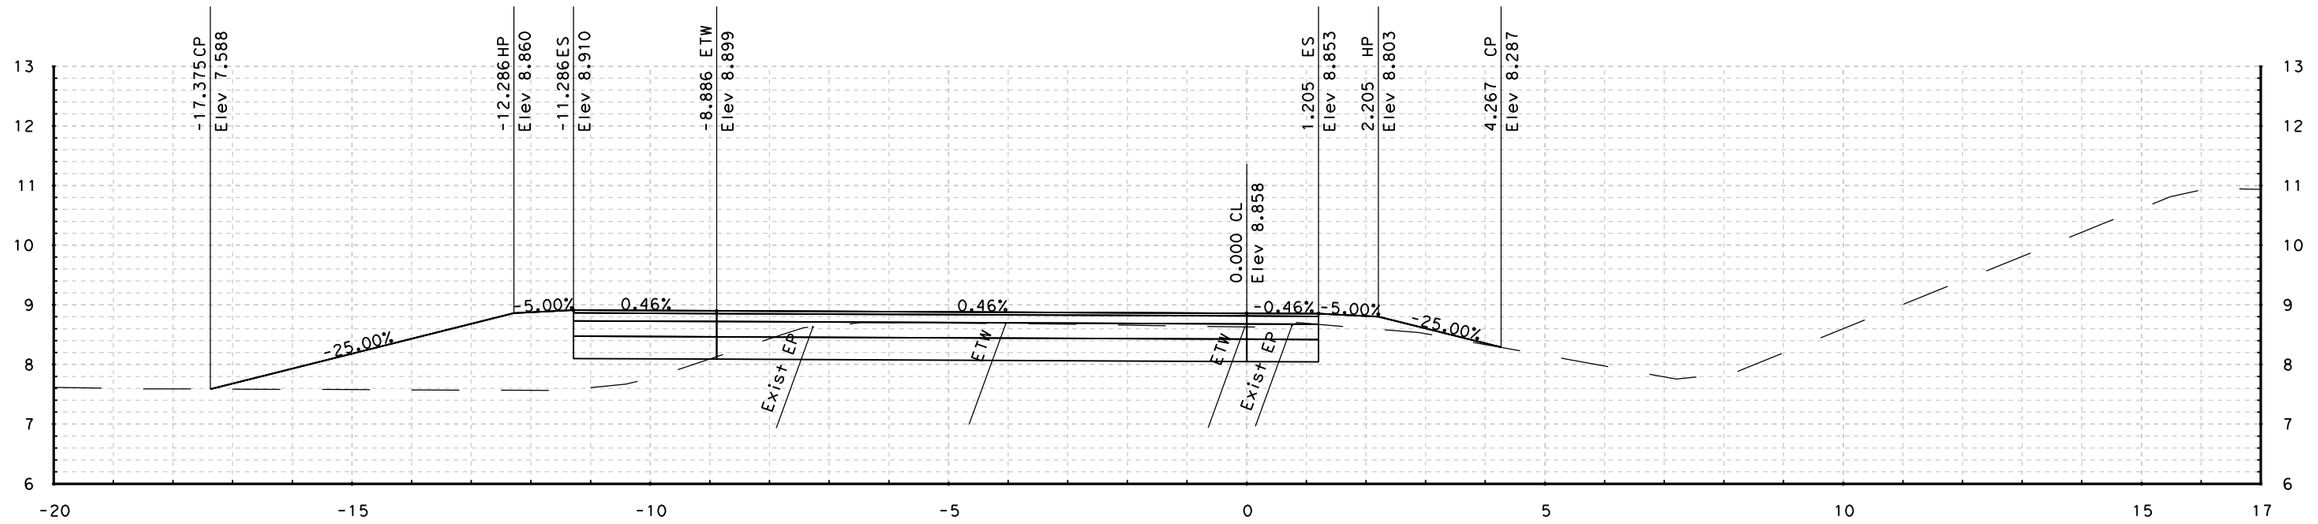

78+30.000

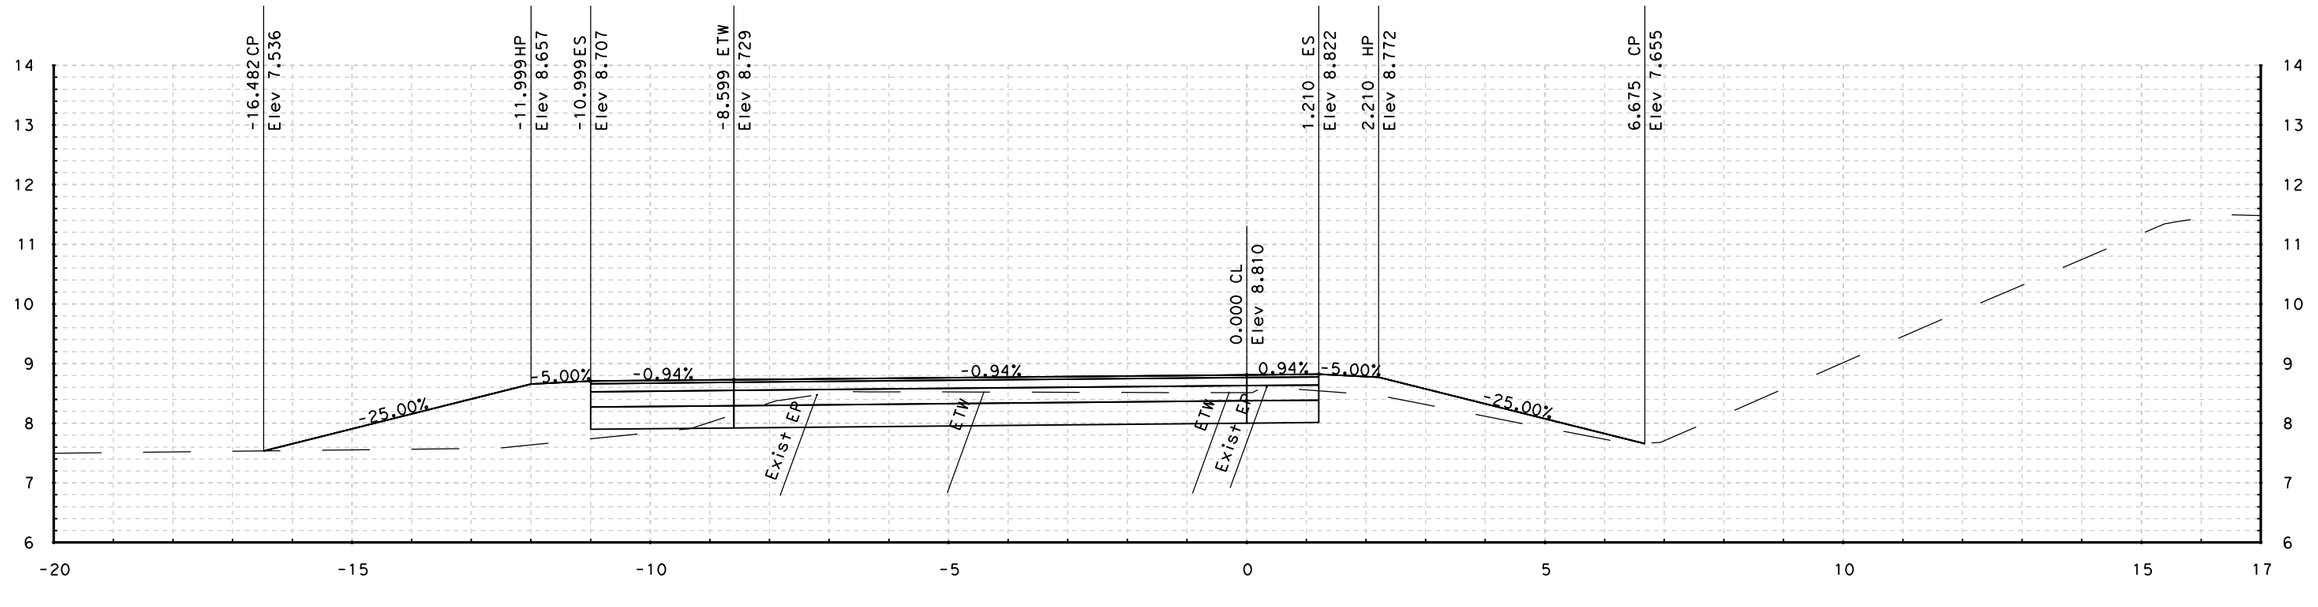

78+20.000

STA - 78+20.000 TO STA - 78+30.000

SB ON-RAMP "R5" LINE CROSS SECTIONS

SCALE: 1:50 HORIZONTAL
1:50 VERTICAL

DATE PLOTTED => 3/1/2011
TIME PLOTTED => 11:49:24 PM

#REQUEST

RELATIVE BORDER SCALE IS IN INCHES 0 1 2 3

USERNAME => felix_wong
DGN FILE => E_Wash_Cross Sections.dgn

CU 04276

EA 264041

FOR EARTHWORK DEVELOPMENT ONLY

Caltrans Metric

Dist	COUNTY	ROUTE	POST MILES TOTAL PROJECT	SHEET No.	TOTAL SHEETS
04	Son	101	7.3/8.3	xx	xx

URS CORPORATION
1380 LEAD HILL BLVD.
SUITE 100
ROSEVILLE, CA 95661

CITY OF PETALUMA
11 ENGLISH STREET
PETALUMA, CA 94952

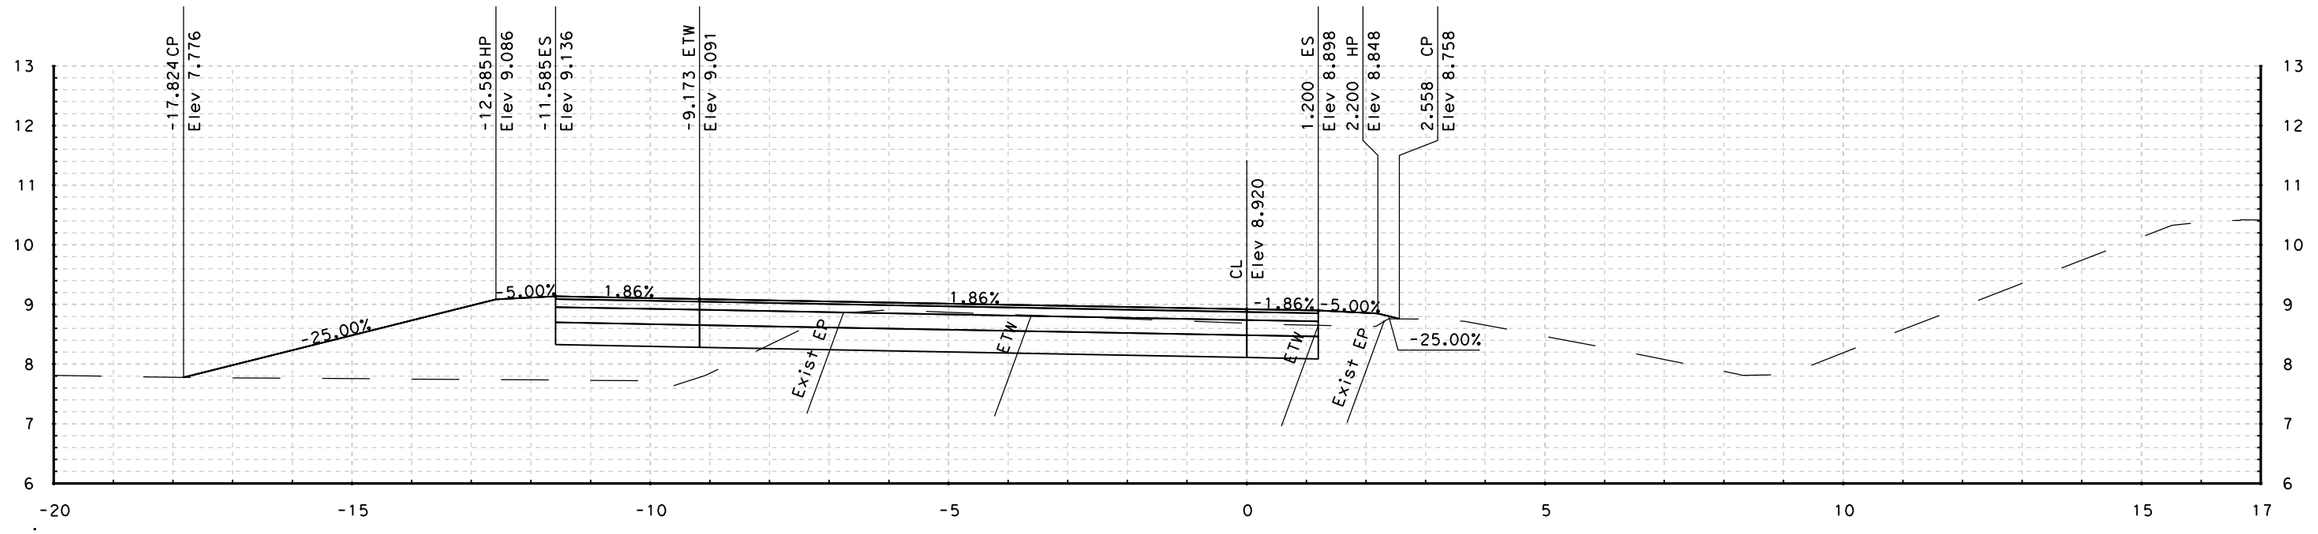

78+40.000

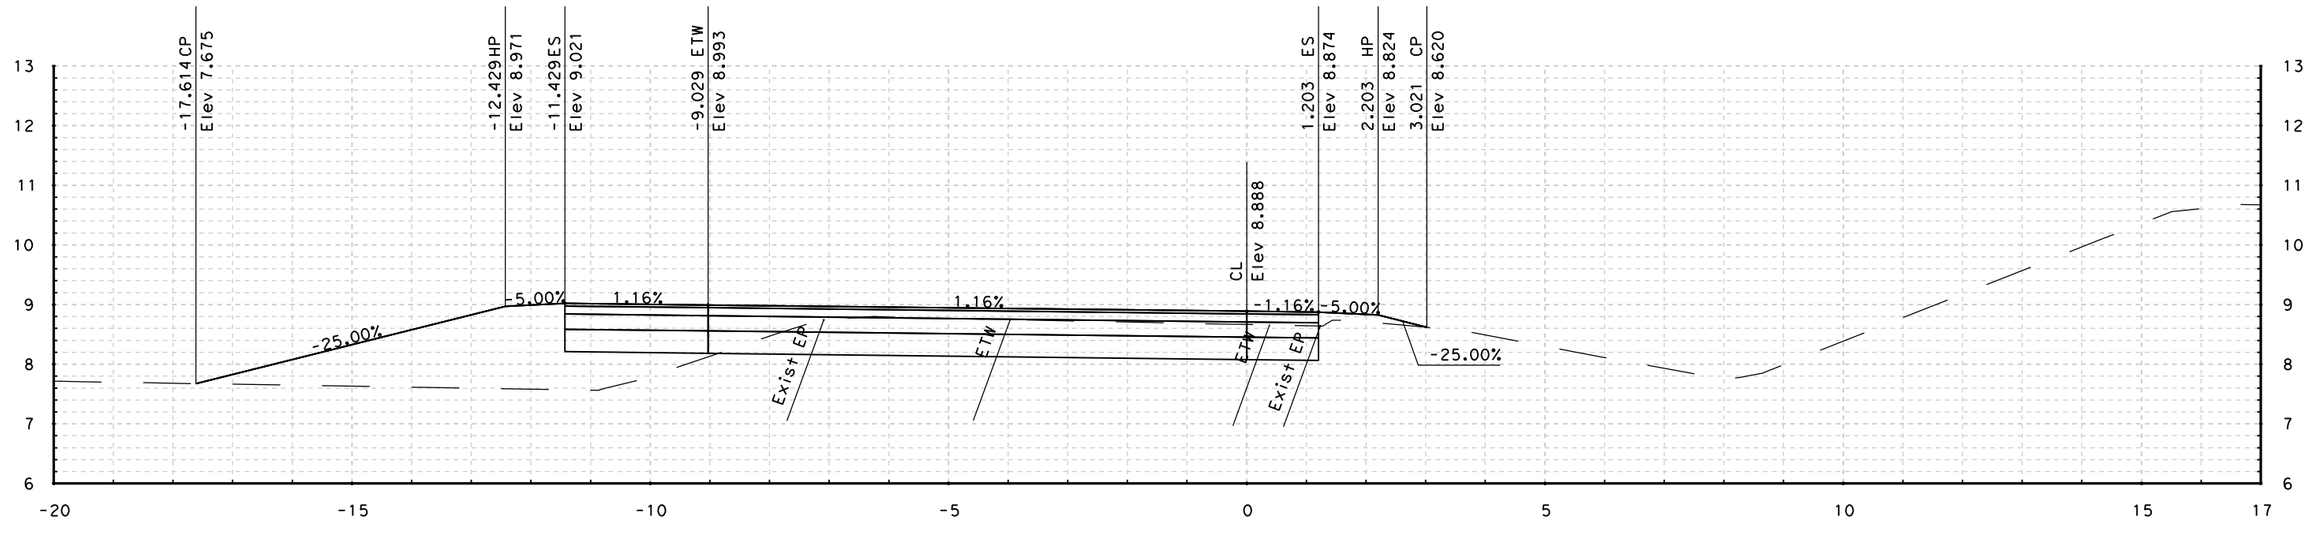

78+35.000

STA - 78+35.000 TO STA - 78+40.000

SB ON-RAMP "R5" LINE CROSS SECTIONS

SCALE: 1:50 HORIZONTAL
1:50 VERTICAL

DATE PLOTTED => 3/1/2011
TIME PLOTTED => 11:49:26 PM

#REQUEST

RELATIVE BORDER SCALE IS IN INCHES 0 1 2 3

USERNAME => felix_wong
DGN FILE => E_Wash_Cross Sections.dgn

CU 04276

EA 264041

FOR EARTHWORK DEVELOPMENT ONLY

Caltrans Metric

Dist	COUNTY	ROUTE	POST MILES TOTAL PROJECT	SHEET No.	TOTAL SHEETS
04	Son	101	7.3/8.3	xx	xx

URS CORPORATION
1380 LEAD HILL BLVD.
SUITE 100
ROSEVILLE, CA 95661

CITY OF PETALUMA
11 ENGLISH STREET
PETALUMA, CA 94952

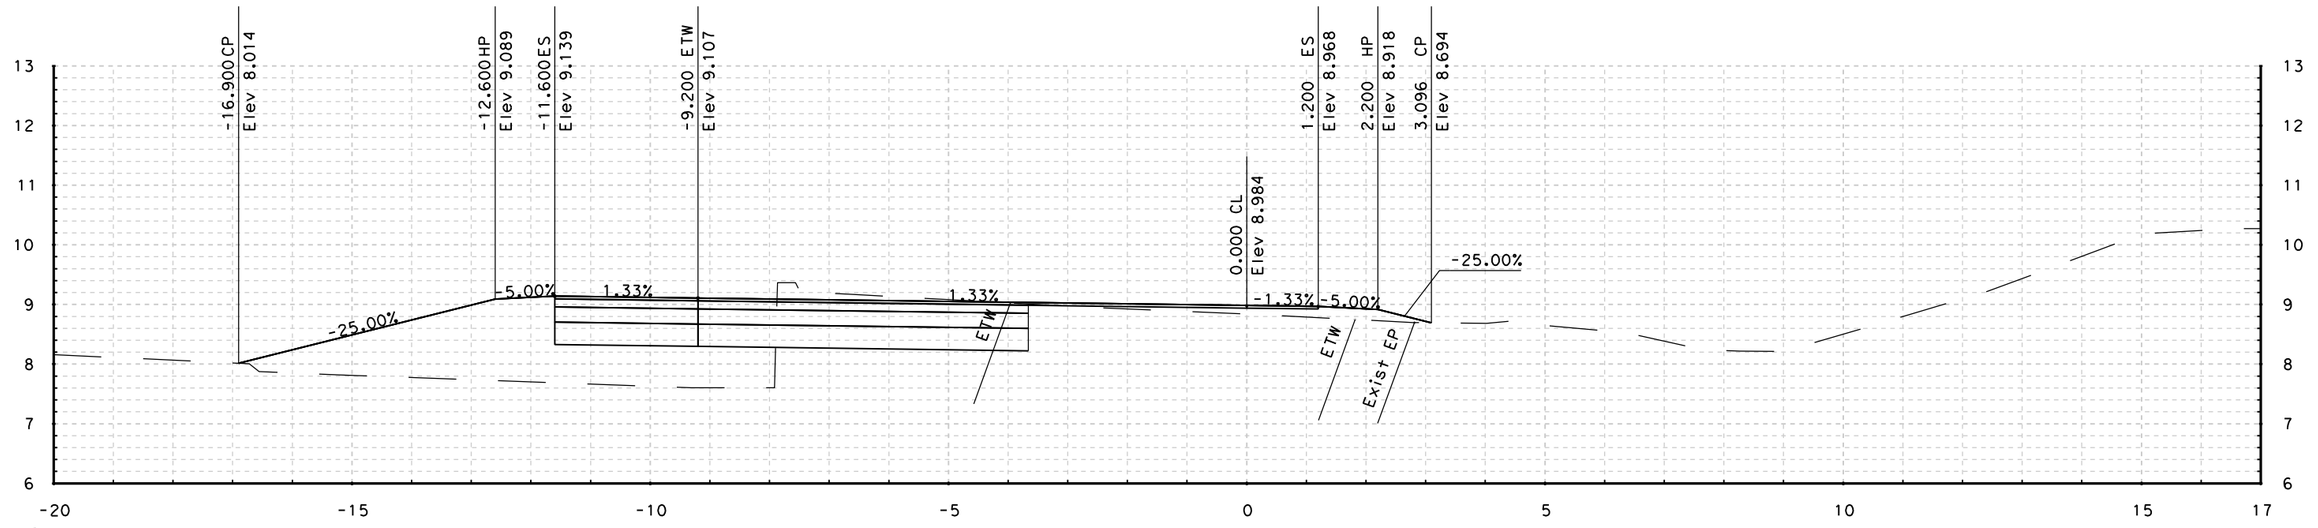

78+50.000

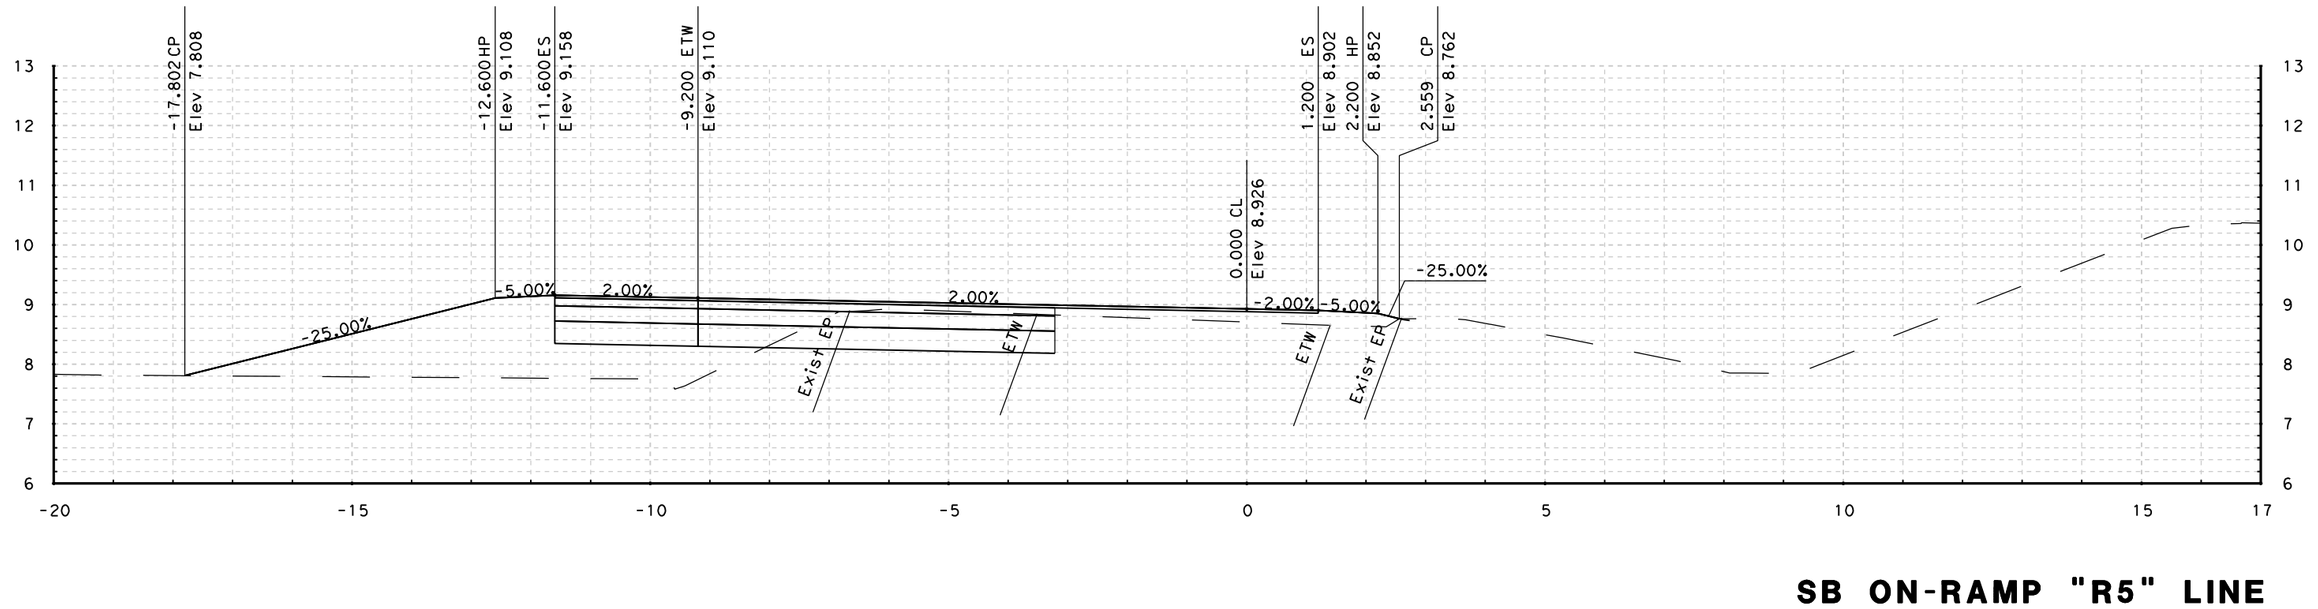

78+40.973

STA - 78+40.973 TO STA - 78+50.000

SB ON-RAMP "R5" LINE CROSS SECTIONS

SCALE: 1:50 HORIZONTAL
1:50 VERTICAL

DATE PLOTTED => 3/1/2011
TIME PLOTTED => 11:49:27 PM

#REQUEST

RELATIVE BORDER SCALE IS IN INCHES 0 1 2 3

USERNAME => felix_wong
DGN FILE => E_Wash_Cross Sections.dgn

CU 04276

EA 264041

FOR EARTHWORK DEVELOPMENT ONLY

Caltrans Metric

Dist	COUNTY	ROUTE	POST MILES TOTAL PROJECT	SHEET No.	TOTAL SHEETS
04	Son	101	7.3/8.3	xx	xx

URS CORPORATION
1380 LEAD HILL BLVD.
SUITE 100
ROSEVILLE, CA 95661

CITY OF PETALUMA
11 ENGLISH STREET
PETALUMA, CA 94952

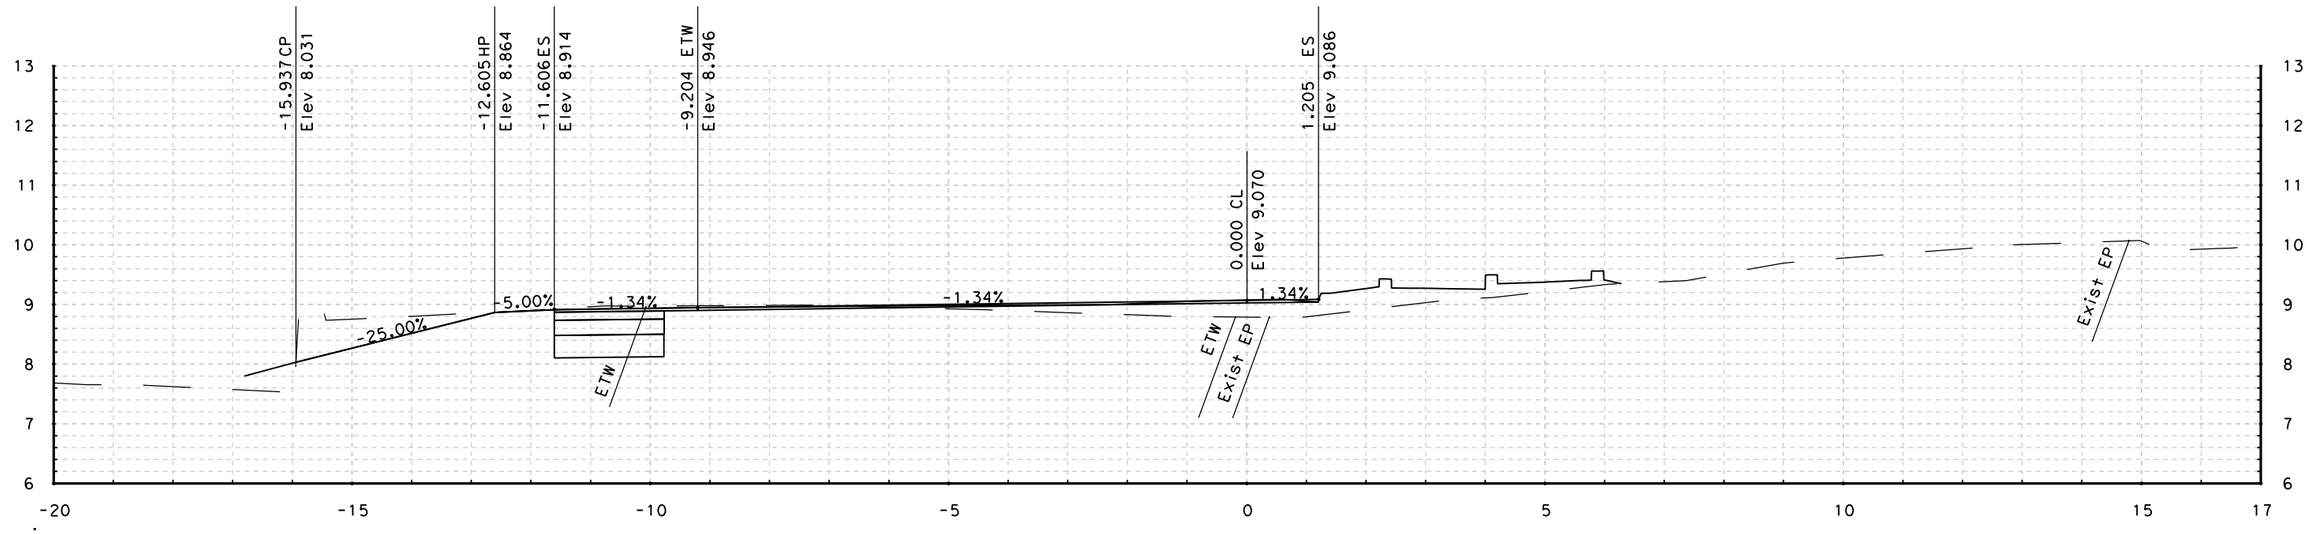

78+63.380

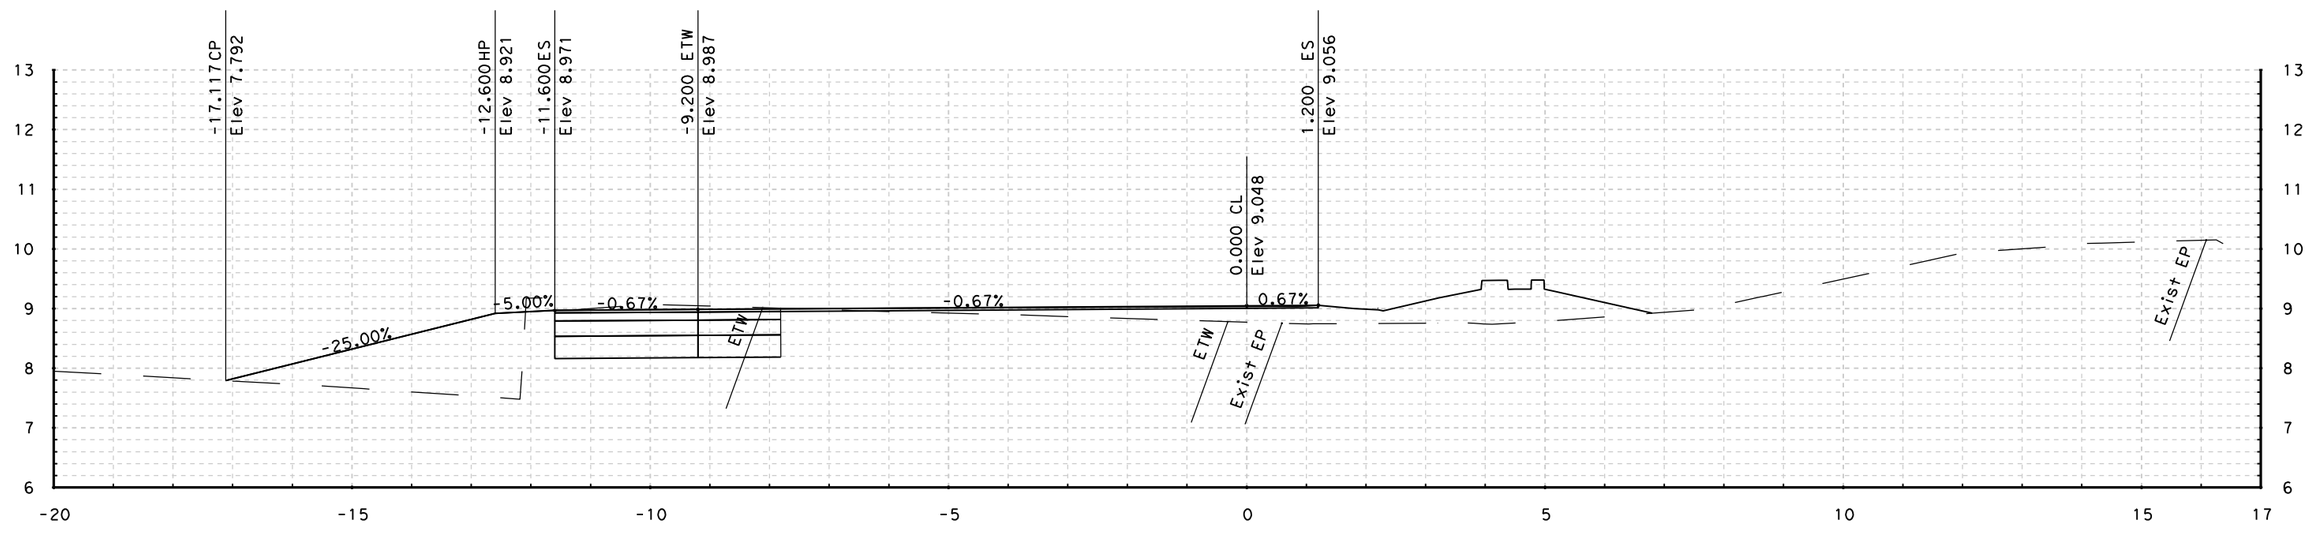

78+60.000

STA - 78+60.000 TO STA - 78+63.380

SB ON-RAMP "R5" LINE CROSS SECTIONS

SCALE: 1:50 HORIZONTAL
1:50 VERTICAL

DATE PLOTTED => 3/1/2011
TIME PLOTTED => 11:49:28 PM

#REQUEST

RELATIVE BORDER SCALE IS IN INCHES 0 1 2 3

USERNAME => felix_wong
DGN FILE => E_Wash_Cross Sections.dgn

CU 04276

EA 264041

FOR EARTHWORK DEVELOPMENT ONLY

Caltrans Metric

Dist	COUNTY	ROUTE	POST MILES TOTAL PROJECT	SHEET No.	TOTAL SHEETS
04	Son	101	7.3/8.3	xx	xx

URS CORPORATION
1380 LEAD HILL BLVD.
SUITE 100
ROSEVILLE, CA 95661

CITY OF PETALUMA
11 ENGLISH STREET
PETALUMA, CA 94952

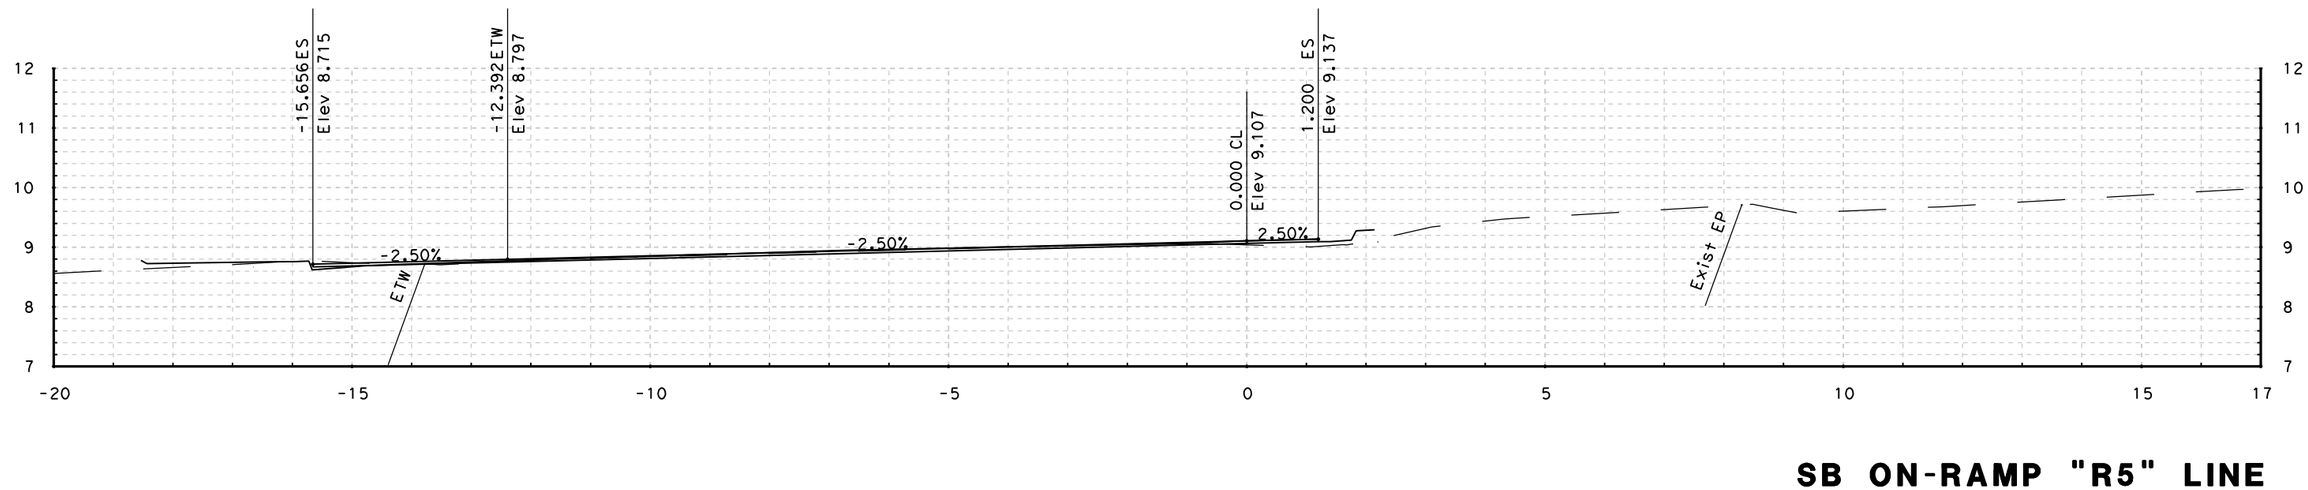

78+69.173

STA - 78+69.173 TO STA - 78+69.173

SB ON-RAMP "R5" LINE CROSS SECTIONS

SCALE: 1:50 HORIZONTAL
1:50 VERTICAL

DATE PLOTTED => 3/1/2011
TIME PLOTTED => 11:49:29 PM

#REQUEST

RELATIVE BORDER SCALE IS IN INCHES 0 1 2 3

USERNAME => felix_wong
DGN FILE => E_Wash_Cross Sections.dgn

CU 04276

EA 264041

FOR EARTHWORK DEVELOPMENT ONLY

Dist	COUNTY	ROUTE	POST MILES TOTAL PROJECT	SHEET No.	TOTAL SHEETS
04	Son	101	7.3/8.3	xx	xx

URS CORPORATION
1380 LEAD HILL BLVD.
SUITE 100
ROSEVILLE, CA 95661

CITY OF PETALUMA
11 ENGLISH STREET
PETALUMA, CA 94952

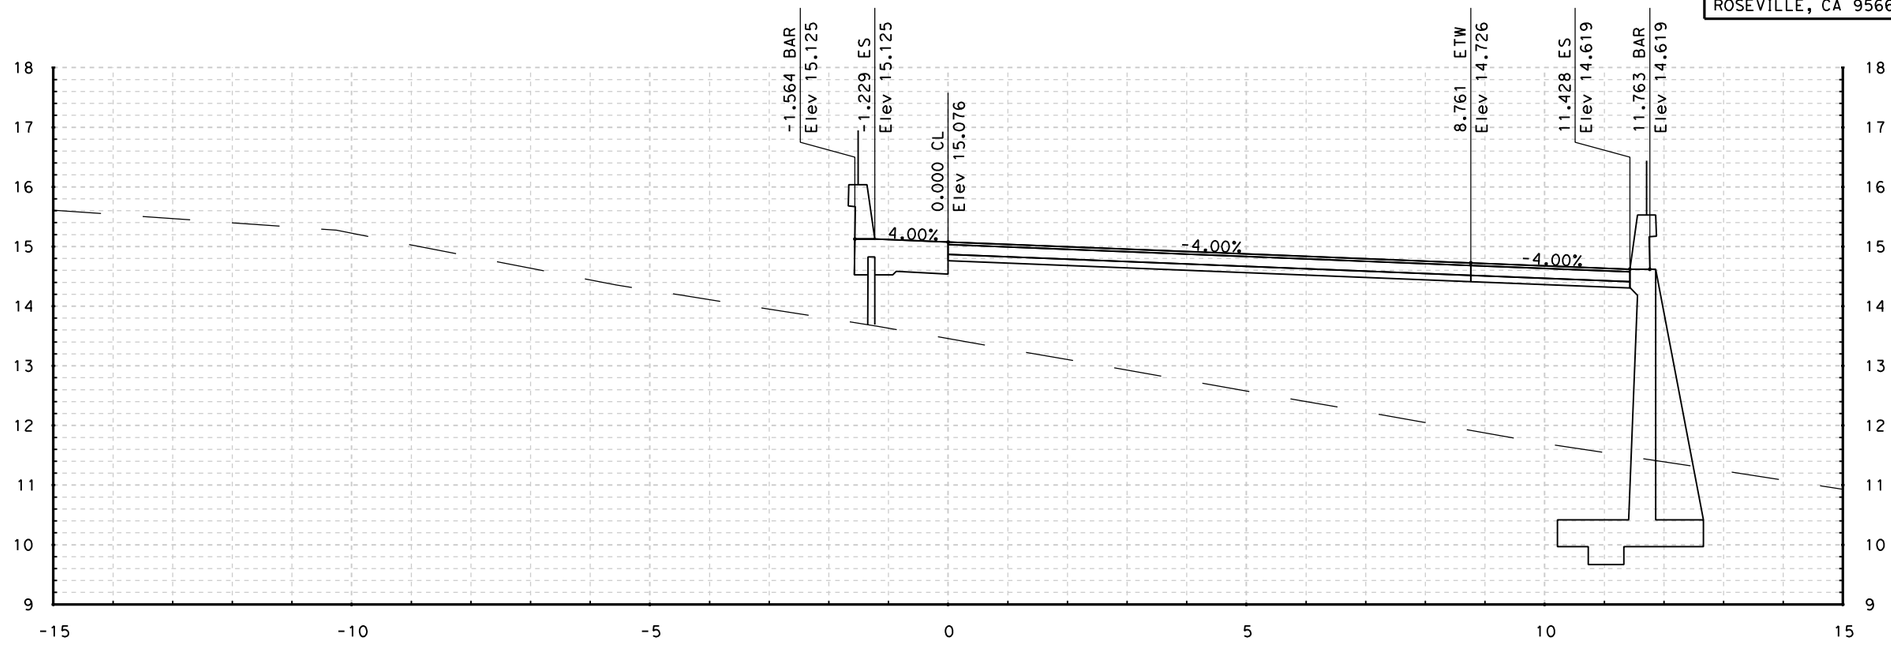

77+60.000

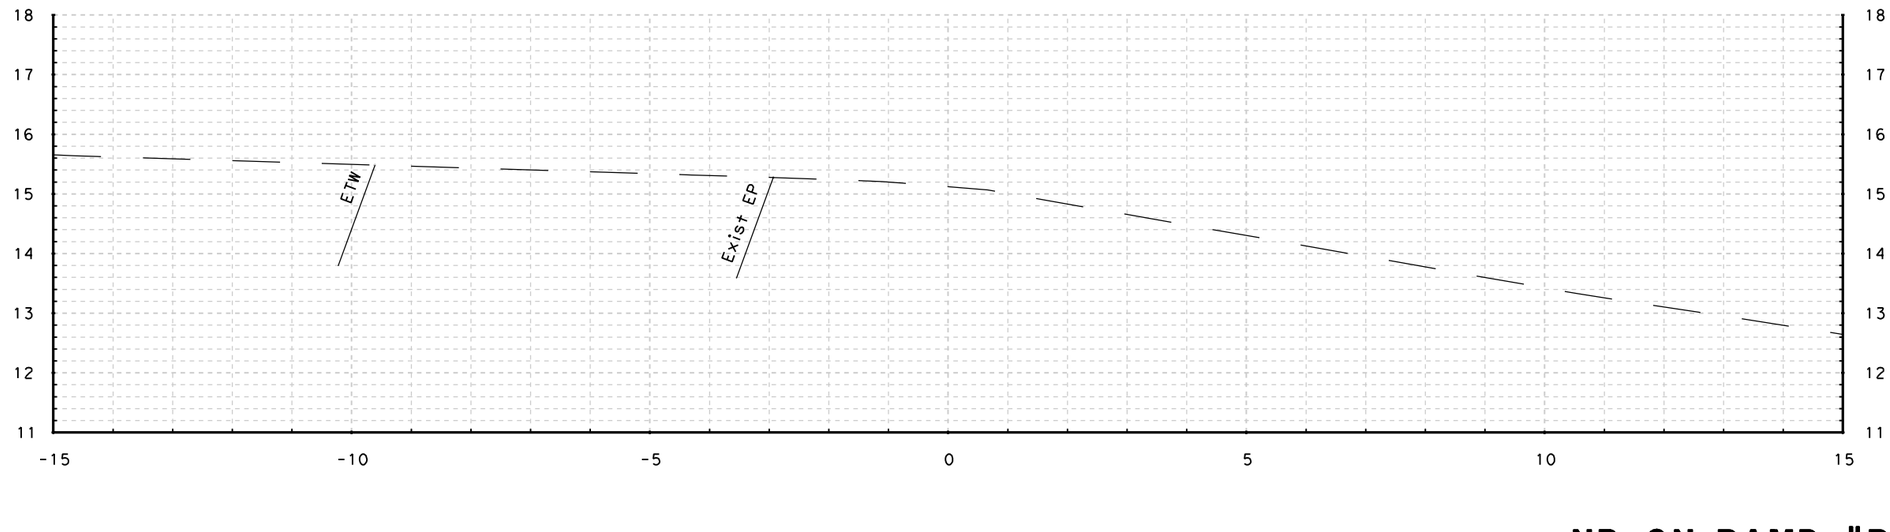

77+55.810

STA - 77+55.810 TO STA - 77+60.000

NB ON-RAMP "R3" LINE CROSS SECTIONS

SCALE: 1:50 HORIZONTAL
1:50 VERTICAL

DATE PLOTTED => 3/1/2011
TIME PLOTTED => 11:49:54 PM

#REQUEST

RELATIVE BORDER SCALE IS IN INCHES 0 1 2 3

USERNAME => felix_wong
DGN FILE => E_Wash_Cross Sections.dgn

CU 04276

EA 264041

FOR EARTHWORK DEVELOPMENT ONLY

Caltrans Metric

Dist	COUNTY	ROUTE	POST MILES TOTAL PROJECT	SHEET No.	TOTAL SHEETS
04	Son	101	7.3/8.3	xx	xx

URS CORPORATION
1380 LEAD HILL BLVD.
SUITE 100
ROSEVILLE, CA 95661

CITY OF PETALUMA
11 ENGLISH STREET
PETALUMA, CA 94952

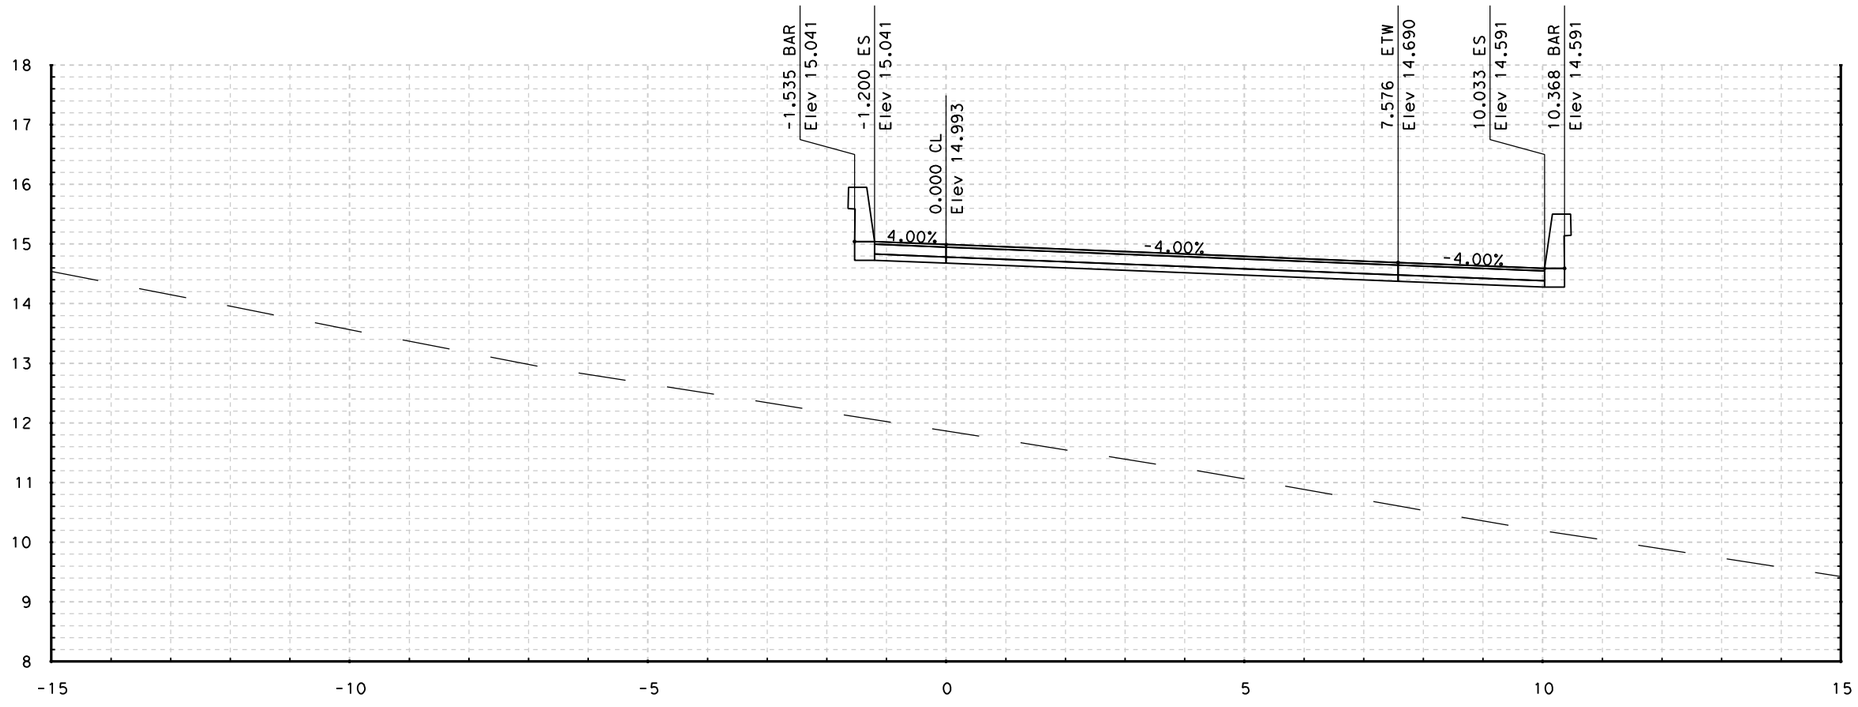

77+63.678

STA - 77+63.678 TO STA - 77+63.678

NB ON-RAMP "R3" LINE CROSS SECTIONS

SCALE: 1:50 HORIZONTAL
1:50 VERTICAL

DATE PLOTTED => 3/1/2011
TIME PLOTTED => 1:49:55 PM

@REQUEST

RELATIVE BORDER SCALE IS IN INCHES 0 1 2 3

USERNAME => felix_wong
DGN FILE => E_Wash_Cross Sections.dgn

CU 04276

EA 264041

FOR EARTHWORK DEVELOPMENT ONLY

Caltrans Metric

Dist	COUNTY	ROUTE	POST MILES TOTAL PROJECT	SHEET No.	TOTAL SHEETS
04	Son	101	7.3/8.3	xx	xx

URS CORPORATION
1380 LEAD HILL BLVD.
SUITE 100
ROSEVILLE, CA 95661

CITY OF PETALUMA
11 ENGLISH STREET
PETALUMA, CA 94952

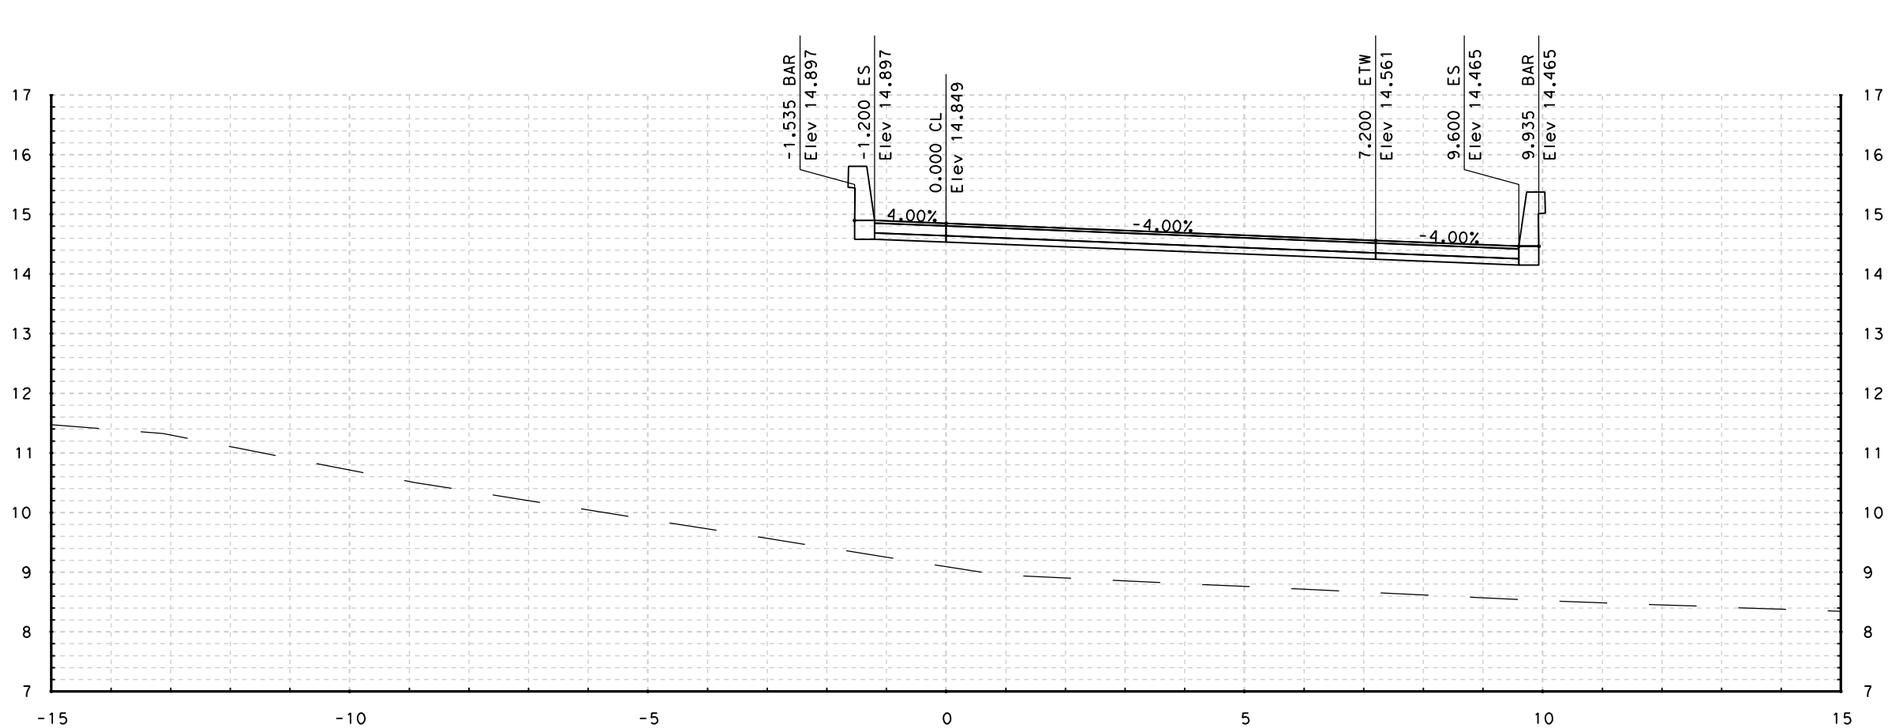

77+70.000

STA - 77+70.000 TO STA - 77+70.000

NB ON-RAMP "R3" LINE CROSS SECTIONS

SCALE: 1:50 HORIZONTAL
1:50 VERTICAL

DATE PLOTTED => 3/1/2011
TIME PLOTTED => 1:49:56 PM

#REQUEST

RELATIVE BORDER SCALE IS IN INCHES 0 1 2 3

USERNAME => felix_wong
DGN FILE => E_Wash_Cross Sections.dgn

CU 04276

EA 264041

FOR EARTHWORK DEVELOPMENT ONLY

Caltrans Metric

Dist	COUNTY	ROUTE	POST MILES TOTAL PROJECT	SHEET No.	TOTAL SHEETS
04	Son	101	7.3/8.3	xx	xx

URS CORPORATION
1380 LEAD HILL BLVD.
SUITE 100
ROSEVILLE, CA 95661

CITY OF PETALUMA
11 ENGLISH STREET
PETALUMA, CA 94952

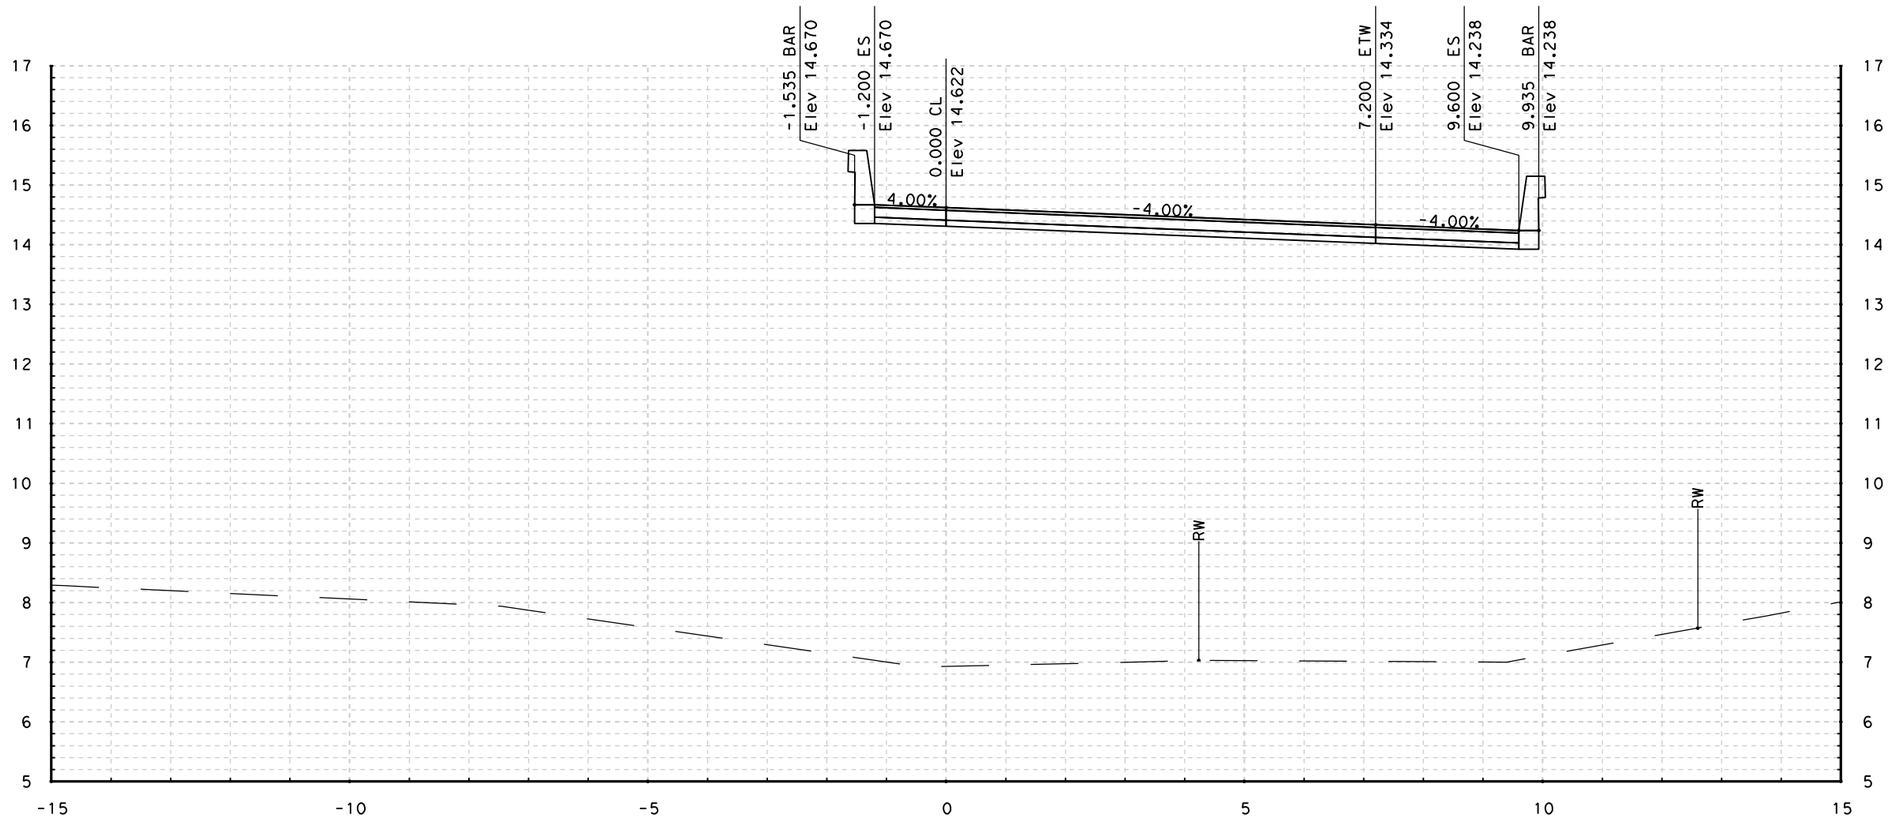

77+80.000

STA - 77+80.000 TO STA - 77+80.000

NB ON-RAMP "R3" LINE CROSS SECTIONS

SCALE: 1:50 HORIZONTAL
1:50 VERTICAL

DATE PLOTTED => 3/1/2011
TIME PLOTTED => 1:49:57 PM

#REQUEST

RELATIVE BORDER SCALE IS IN INCHES 0 1 2 3

USERNAME => felix_wong
DGN FILE => E_Wash_Cross Sections.dgn

CU 04276

EA 264041

FOR EARTHWORK DEVELOPMENT ONLY

Caltrans Metric

Dist	COUNTY	ROUTE	POST MILES TOTAL PROJECT	SHEET No.	TOTAL SHEETS
04	Son	101	7.3/8.3	xx	xx

URS CORPORATION
1380 LEAD HILL BLVD.
SUITE 100
ROSEVILLE, CA 95661

CITY OF PETALUMA
11 ENGLISH STREET
PETALUMA, CA 94952

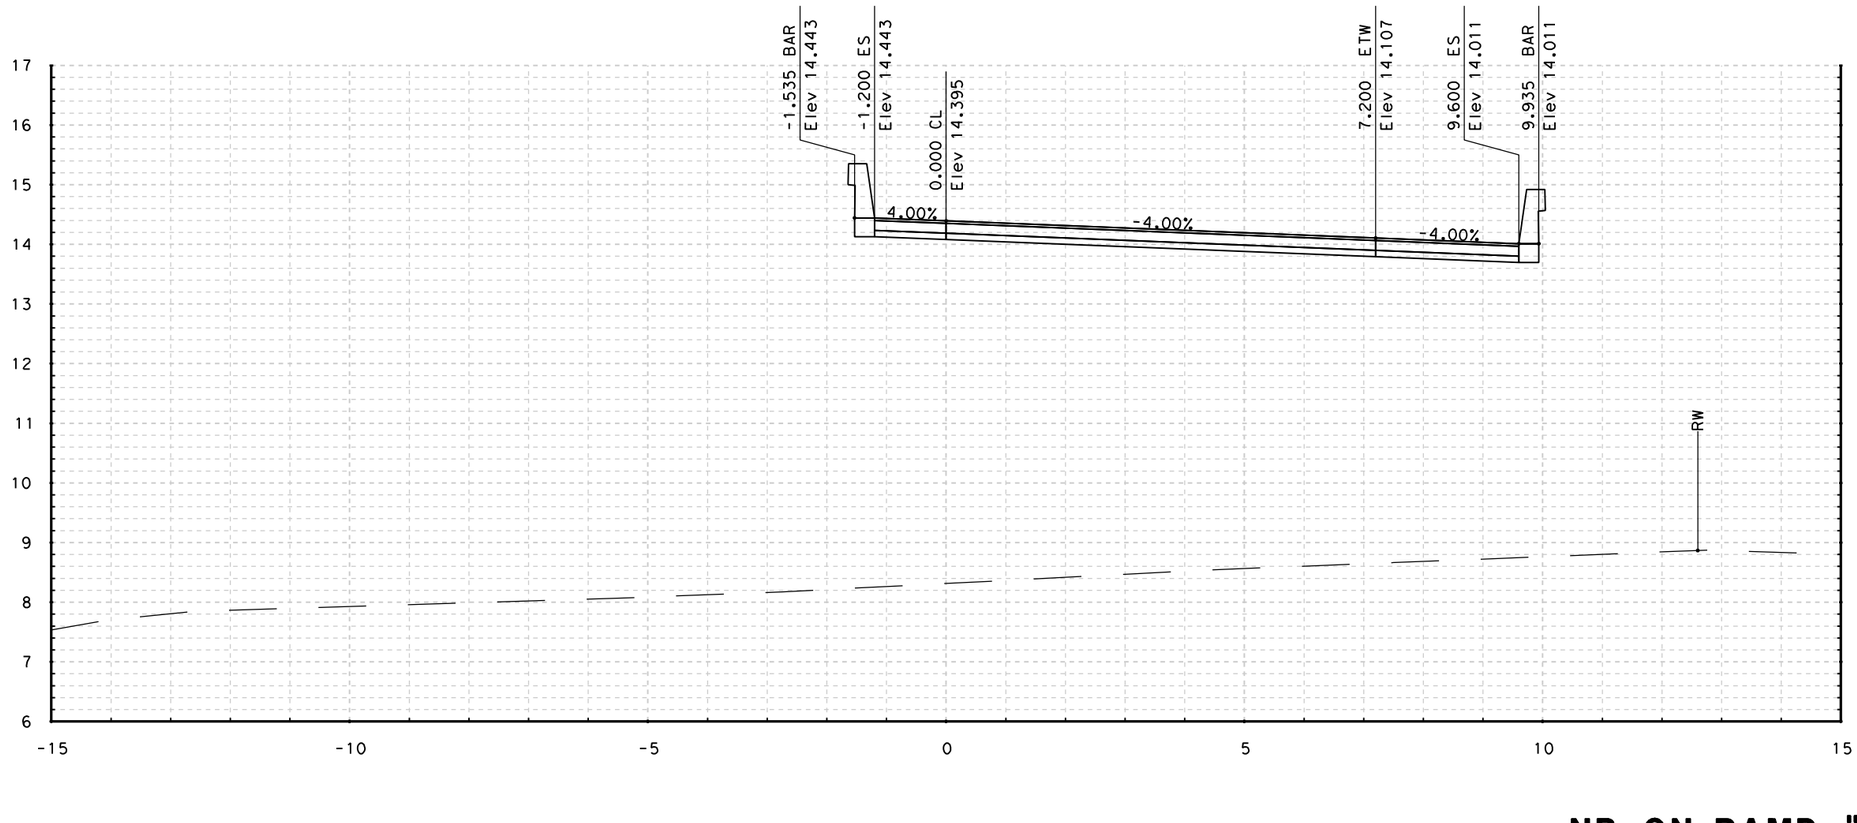

77+90.000

STA - 77+90.000 TO STA - 77+90.000

NB ON-RAMP "R3" LINE CROSS SECTIONS

SCALE: 1:50 HORIZONTAL
1:50 VERTICAL

DATE PLOTTED => 3/1/2011
TIME PLOTTED => 1:49:58 PM

RELATIVE BORDER SCALE IS IN INCHES 0 1 2 3

USERNAME => felix_wong
DGN FILE => E_Wash_Cross Sections.dgn

CU 04276

EA 264041

#REQUEST

FOR EARTHWORK DEVELOPMENT ONLY

Caltrans Metric

Dist	COUNTY	ROUTE	POST MILES TOTAL PROJECT	SHEET No.	TOTAL SHEETS
04	Son	101	7.3/8.3	xx	xx

URS CORPORATION
1380 LEAD HILL BLVD.
SUITE 100
ROSEVILLE, CA 95661

CITY OF PETALUMA
11 ENGLISH STREET
PETALUMA, CA 94952

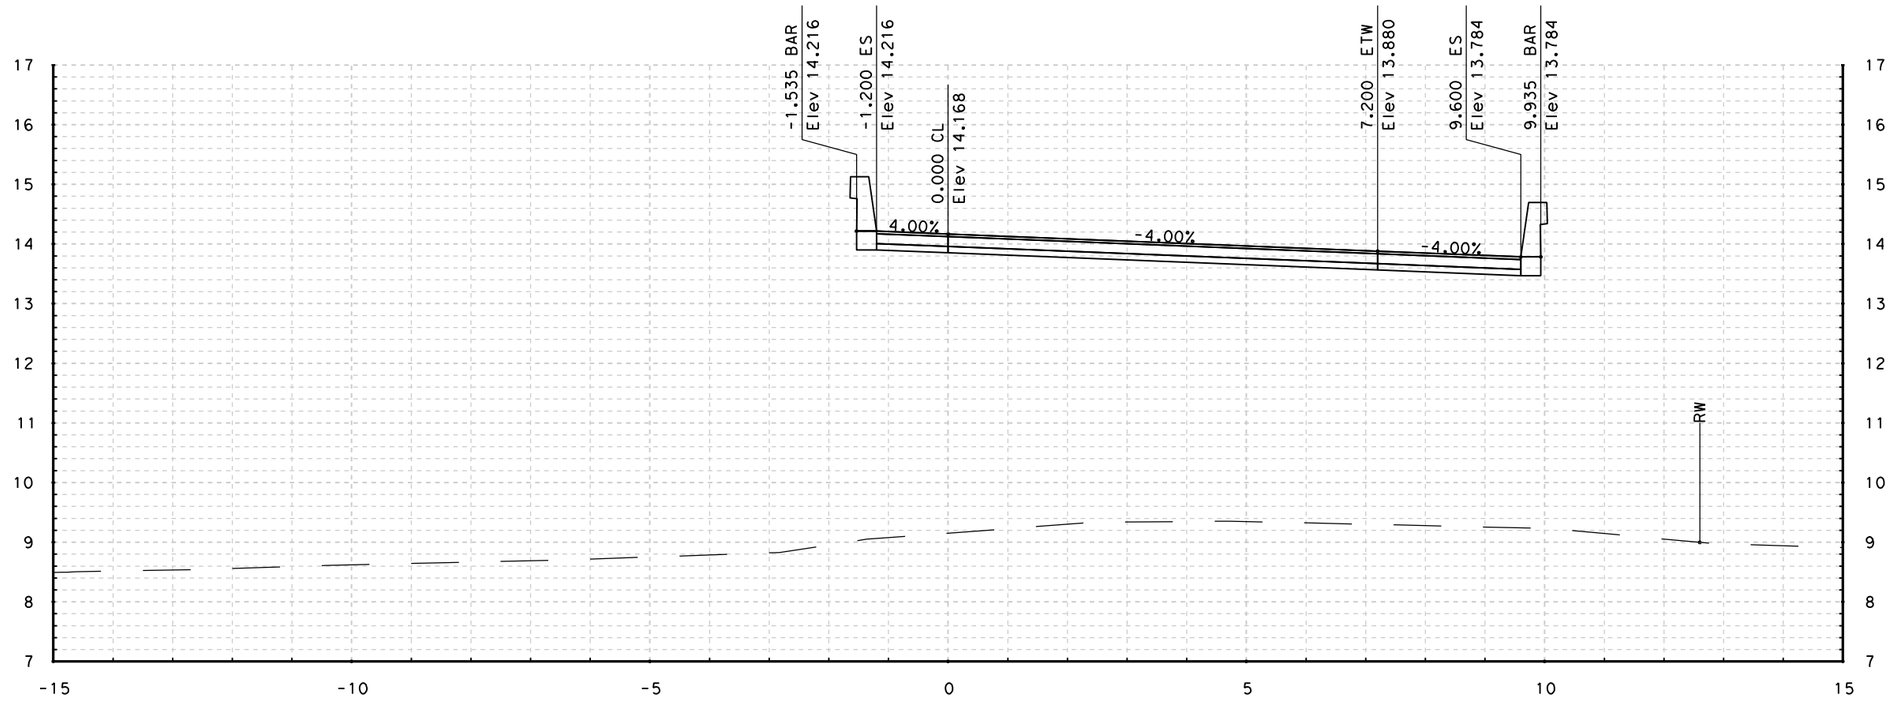

78+00.000

STA - 78+00.000 TO STA - 78+00.000

NB ON-RAMP "R3" LINE CROSS SECTIONS

SCALE: 1:50 HORIZONTAL
1:50 VERTICAL

DATE PLOTTED => 3/1/2011
TIME PLOTTED => 1:49:59 PM

#REQUEST

RELATIVE BORDER SCALE IS IN INCHES 0 1 2 3

USERNAME => felix_wong
DGN FILE => E_Wash_Cross Sections.dgn

CU 04276

EA 264041

FOR EARTHWORK DEVELOPMENT ONLY

Caltrans Metric

Dist	COUNTY	ROUTE	POST MILES TOTAL PROJECT	SHEET No.	TOTAL SHEETS
04	Son	101	7.3/8.3	xx	xx

URS CORPORATION
1380 LEAD HILL BLVD.
SUITE 100
ROSEVILLE, CA 95661

CITY OF PETALUMA
11 ENGLISH STREET
PETALUMA, CA 94952

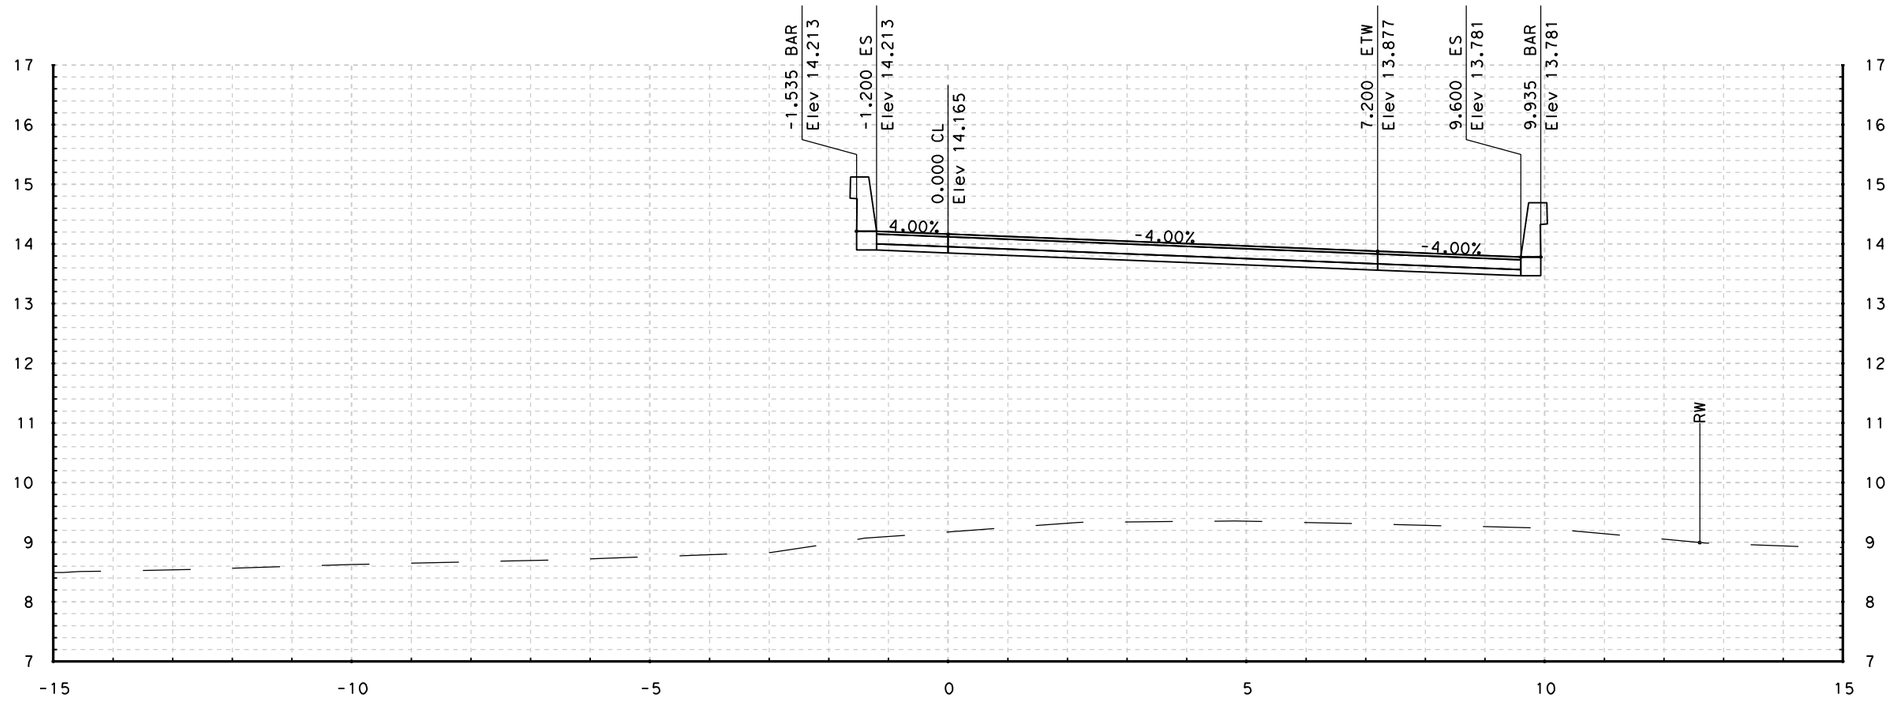

78+00.137

STA - 78+00.137 TO STA - 78+00.137

NB ON-RAMP "R3" LINE CROSS SECTIONS

SCALE: 1:50 HORIZONTAL
1:50 VERTICAL

DATE PLOTTED => 3/1/2011
TIME PLOTTED => 1:50:00 PM

#REQUEST

RELATIVE BORDER SCALE IS IN INCHES 0 1 2 3

USERNAME => felix_wong
DGN FILE => E_Wash_Cross Sections.dgn

CU 04276

EA 264041

FOR EARTHWORK DEVELOPMENT ONLY

Caltrans Metric

Dist	COUNTY	ROUTE	POST MILES TOTAL PROJECT	SHEET No.	TOTAL SHEETS
04	Son	101	7.3/8.3	xx	xx

URS CORPORATION
1380 LEAD HILL BLVD.
SUITE 100
ROSEVILLE, CA 95661

CITY OF PETALUMA
11 ENGLISH STREET
PETALUMA, CA 94952

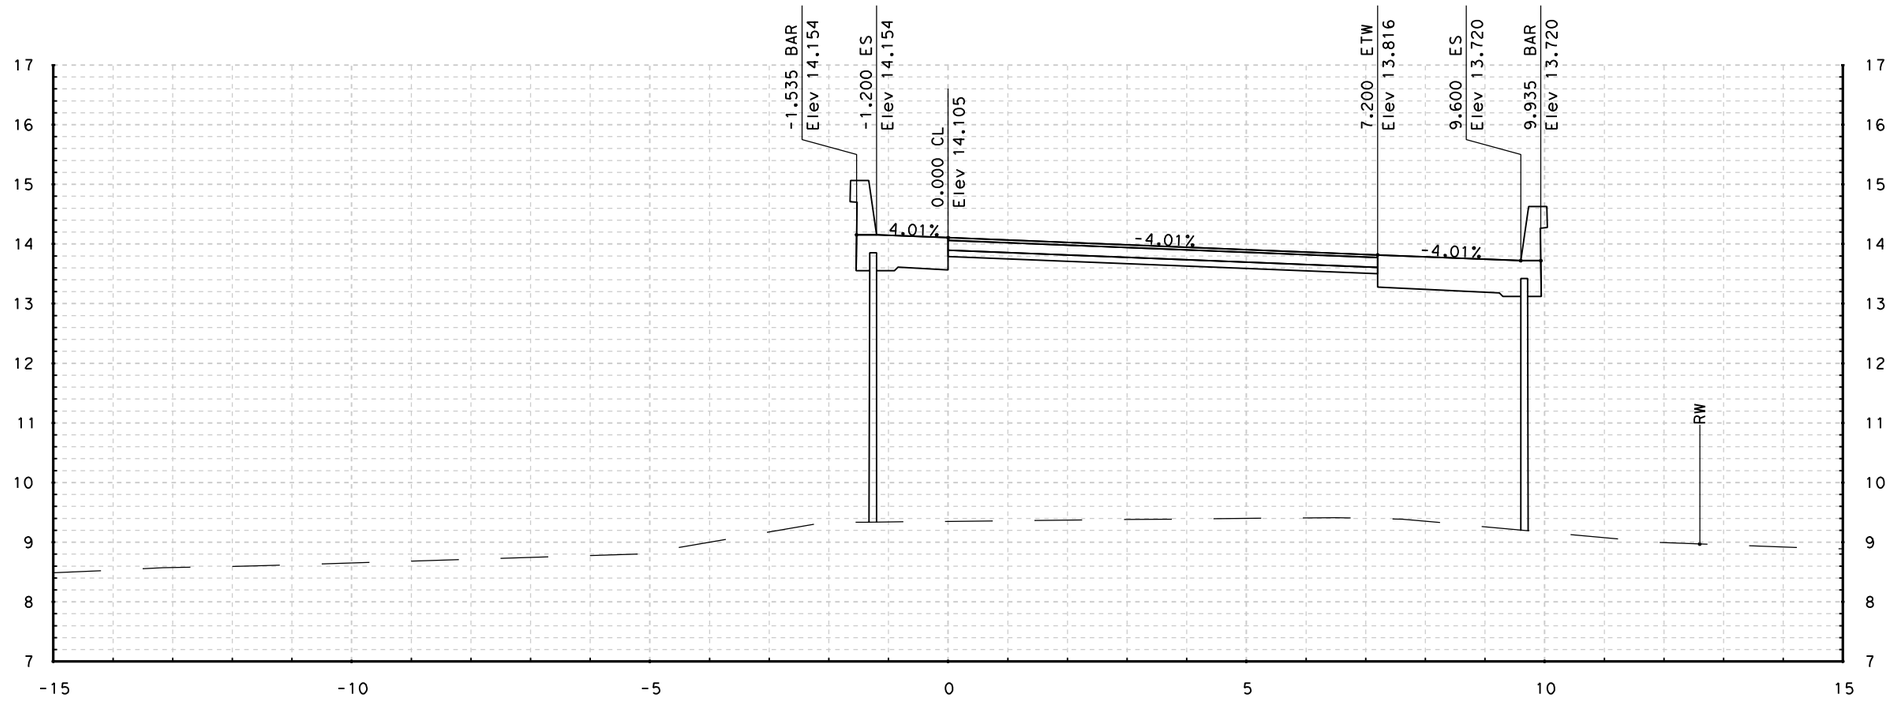

78+02.763

STA - 78+02.763 TO STA - 78+02.763

NB ON-RAMP "R3" LINE CROSS SECTIONS

SCALE: 1:50 HORIZONTAL
1:50 VERTICAL

DATE PLOTTED => 3/1/2011
TIME PLOTTED => 1:50:01 PM

@REQUEST

RELATIVE BORDER SCALE IS IN INCHES 0 1 2 3

USERNAME => felix_wong
DGN FILE => E_Wash_Cross Sections.dgn

CU 04276

EA 264041

FOR EARTHWORK DEVELOPMENT ONLY

Caltrans Metric

Dist	COUNTY	ROUTE	POST MILES TOTAL PROJECT	SHEET No.	TOTAL SHEETS
04	Son	101	7.3/8.3	xx	xx

URS CORPORATION
1380 LEAD HILL BLVD.
SUITE 100
ROSEVILLE, CA 95661

CITY OF PETALUMA
11 ENGLISH STREET
PETALUMA, CA 94952

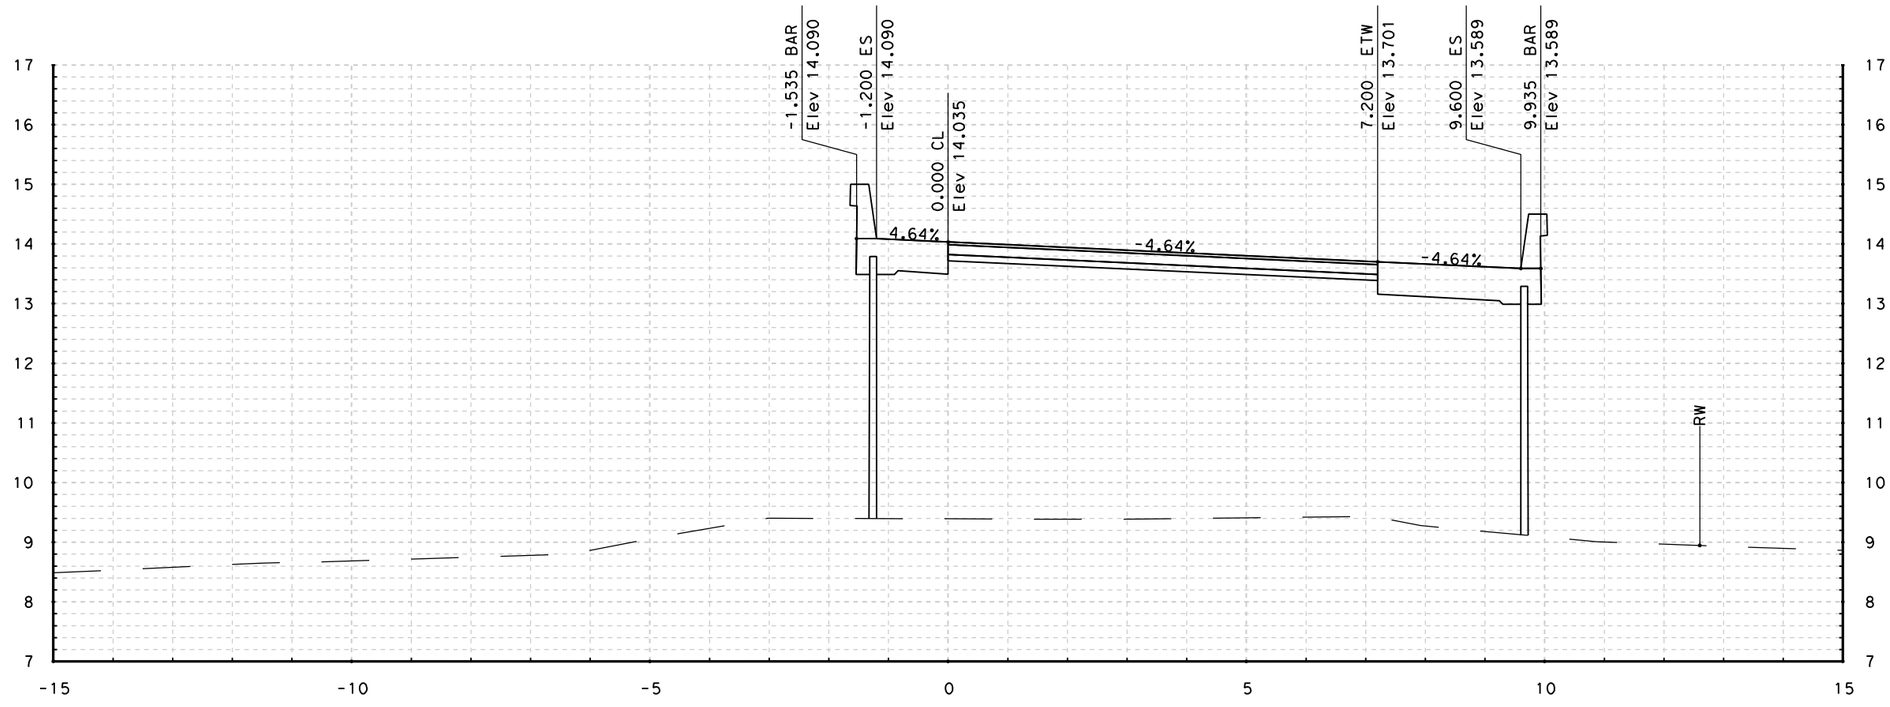

78+05.879

STA - 78+05.879 TO STA - 78+05.879

NB ON-RAMP "R3" LINE CROSS SECTIONS

SCALE: 1:50 HORIZONTAL
1:50 VERTICAL

DATE PLOTTED => 3/1/2011
TIME PLOTTED => 1:50:02 PM

*FREQUEST

RELATIVE BORDER SCALE IS IN INCHES 0 1 2 3

USERNAME => felix_wong
DGN FILE => E_Wash_Cross Sections.dgn

CU 04276

EA 264041

FOR EARTHWORK DEVELOPMENT ONLY

Caltrans Metric

Dist	COUNTY	ROUTE	POST MILES TOTAL PROJECT	SHEET No.	TOTAL SHEETS
04	Son	101	7.3/8.3	xx	xx

URS CORPORATION
1380 LEAD HILL BLVD.
SUITE 100
ROSEVILLE, CA 95661

CITY OF PETALUMA
11 ENGLISH STREET
PETALUMA, CA 94952

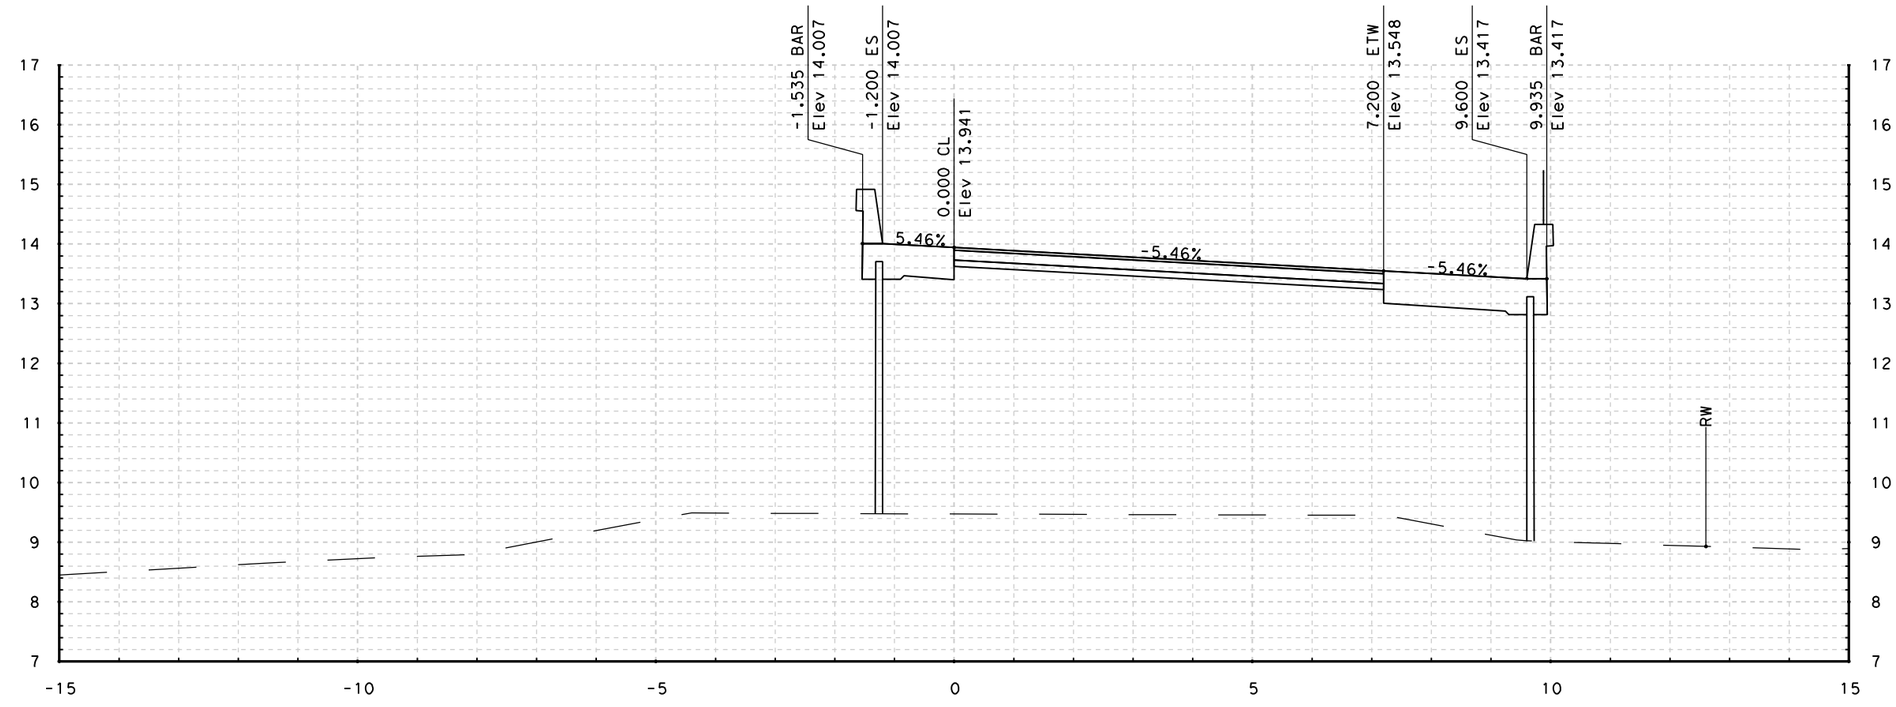

78+10.000

STA - 78+10.000 TO STA - 78+10.000

NB ON-RAMP "R3" LINE CROSS SECTIONS

SCALE: 1:50 HORIZONTAL
1:50 VERTICAL

DATE PLOTTED => 3/1/2011
TIME PLOTTED => 1:50:03 PM

@REQUEST

RELATIVE BORDER SCALE IS IN INCHES 0 1 2 3

USERNAME => felix_wong
DGN FILE => E_Wash_Cross Sections.dgn

CU 04276

EA 264041

FOR EARTHWORK DEVELOPMENT ONLY

Caltrans Metric

Dist	COUNTY	ROUTE	POST MILES TOTAL PROJECT	SHEET No.	TOTAL SHEETS
04	Son	101	7.3/8.3	xx	xx

URS CORPORATION
1380 LEAD HILL BLVD.
SUITE 100
ROSEVILLE, CA 95661

CITY OF PETALUMA
11 ENGLISH STREET
PETALUMA, CA 94952

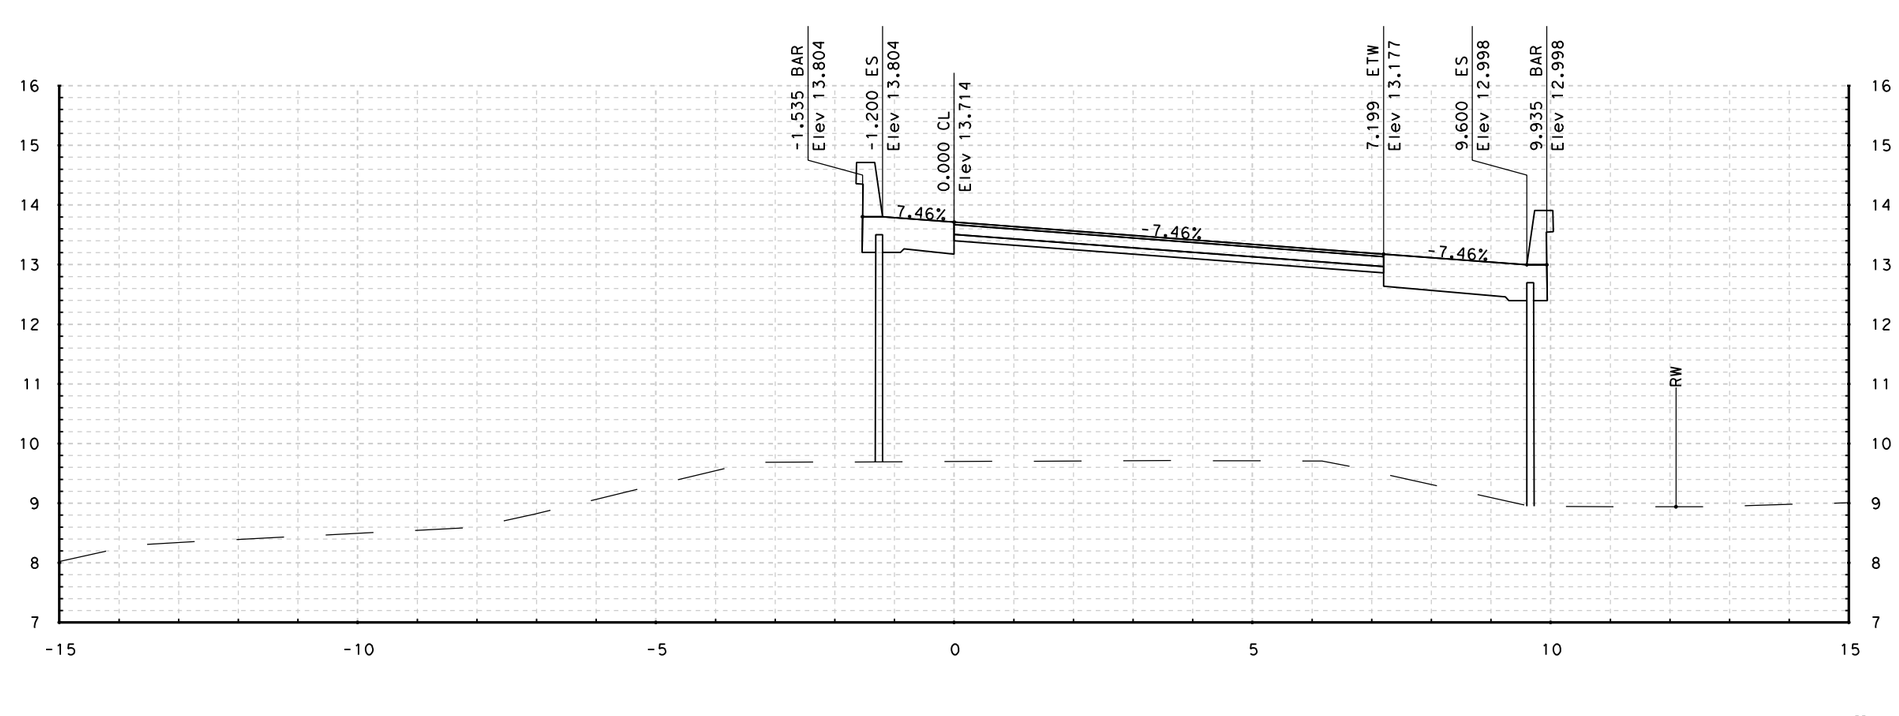

78+20.000

STA - 78+20.000 TO STA - 78+20.000

NB ON-RAMP "R3" LINE CROSS SECTIONS

SCALE: 1:50 HORIZONTAL
1:50 VERTICAL

DATE PLOTTED => 3/1/2011
TIME PLOTTED => 1:50:04 PM

#REQUEST

RELATIVE BORDER SCALE IS IN INCHES 0 1 2 3

USERNAME => felix_wong
DGN FILE => E_Wash_Cross Sections.dgn

CU 04276

EA 264041

FOR EARTHWORK DEVELOPMENT ONLY

Caltrans Metric

Dist	COUNTY	ROUTE	POST MILES TOTAL PROJECT	SHEET No.	TOTAL SHEETS
04	Son	101	7.3/8.3	xx	xx

URS CORPORATION
1380 LEAD HILL BLVD.
SUITE 100
ROSEVILLE, CA 95661

CITY OF PETALUMA
11 ENGLISH STREET
PETALUMA, CA 94952

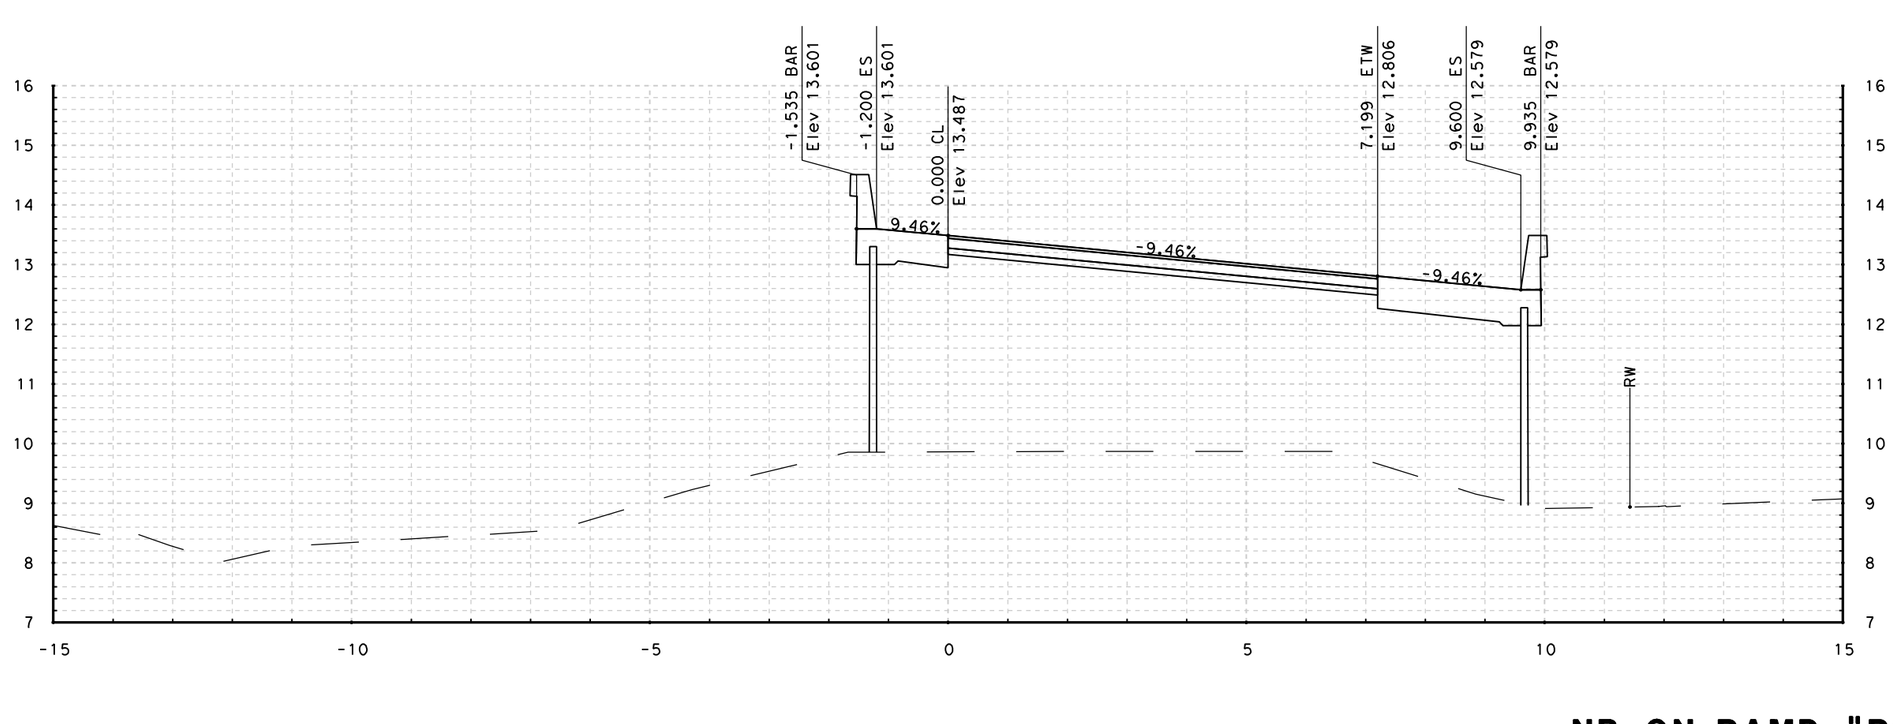

78+30.000

STA - 78+30.000 TO STA - 78+30.000

NB ON-RAMP "R3" LINE CROSS SECTIONS

SCALE: 1:50 HORIZONTAL
1:50 VERTICAL

DATE PLOTTED => 3/1/2011
TIME PLOTTED => 1:50:05 PM

#REQUEST

RELATIVE BORDER SCALE IS IN INCHES 0 1 2 3

USERNAME => felix_wong
DGN FILE => E_Wash_Cross Sections.dgn

CU 04276

EA 264041

FOR EARTHWORK DEVELOPMENT ONLY

Caltrans Metric

Dist	COUNTY	ROUTE	POST MILES TOTAL PROJECT	SHEET No.	TOTAL SHEETS
04	Son	101	7.3/8.3	xx	xx

URS CORPORATION
1380 LEAD HILL BLVD.
SUITE 100
ROSEVILLE, CA 95661

CITY OF PETALUMA
11 ENGLISH STREET
PETALUMA, CA 94952

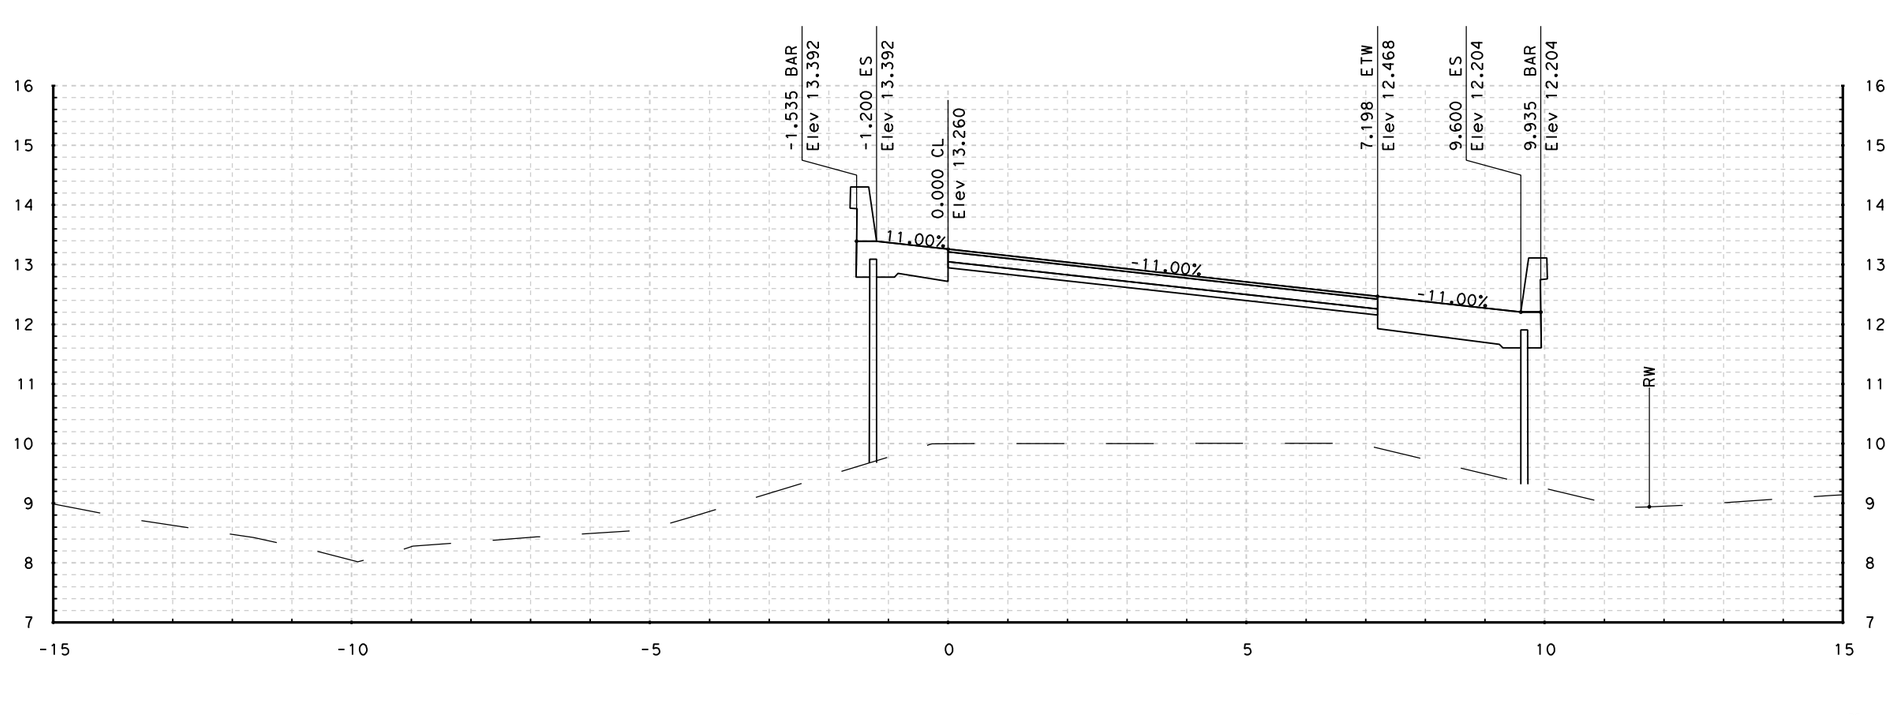

78+40.000

STA - 78+40.000 TO STA - 78+40.000

NB ON-RAMP "R3" LINE CROSS SECTIONS

SCALE: 1:50 HORIZONTAL
1:50 VERTICAL

DATE PLOTTED => 3/1/2011
TIME PLOTTED => 1:50:06 PM

RELATIVE BORDER SCALE IS IN INCHES 0 1 2 3

USERNAME => felix_wong
DGN FILE => E_Wash_Cross Sections.dgn

CU 04276

EA 264041

FOR EARTHWORK DEVELOPMENT ONLY

Caltrans Metric

Dist	COUNTY	ROUTE	POST MILES TOTAL PROJECT	SHEET No.	TOTAL SHEETS
04	Son	101	7.3/8.3	xx	xx

URS CORPORATION
1380 LEAD HILL BLVD.
SUITE 100
ROSEVILLE, CA 95661

CITY OF PETALUMA
11 ENGLISH STREET
PETALUMA, CA 94952

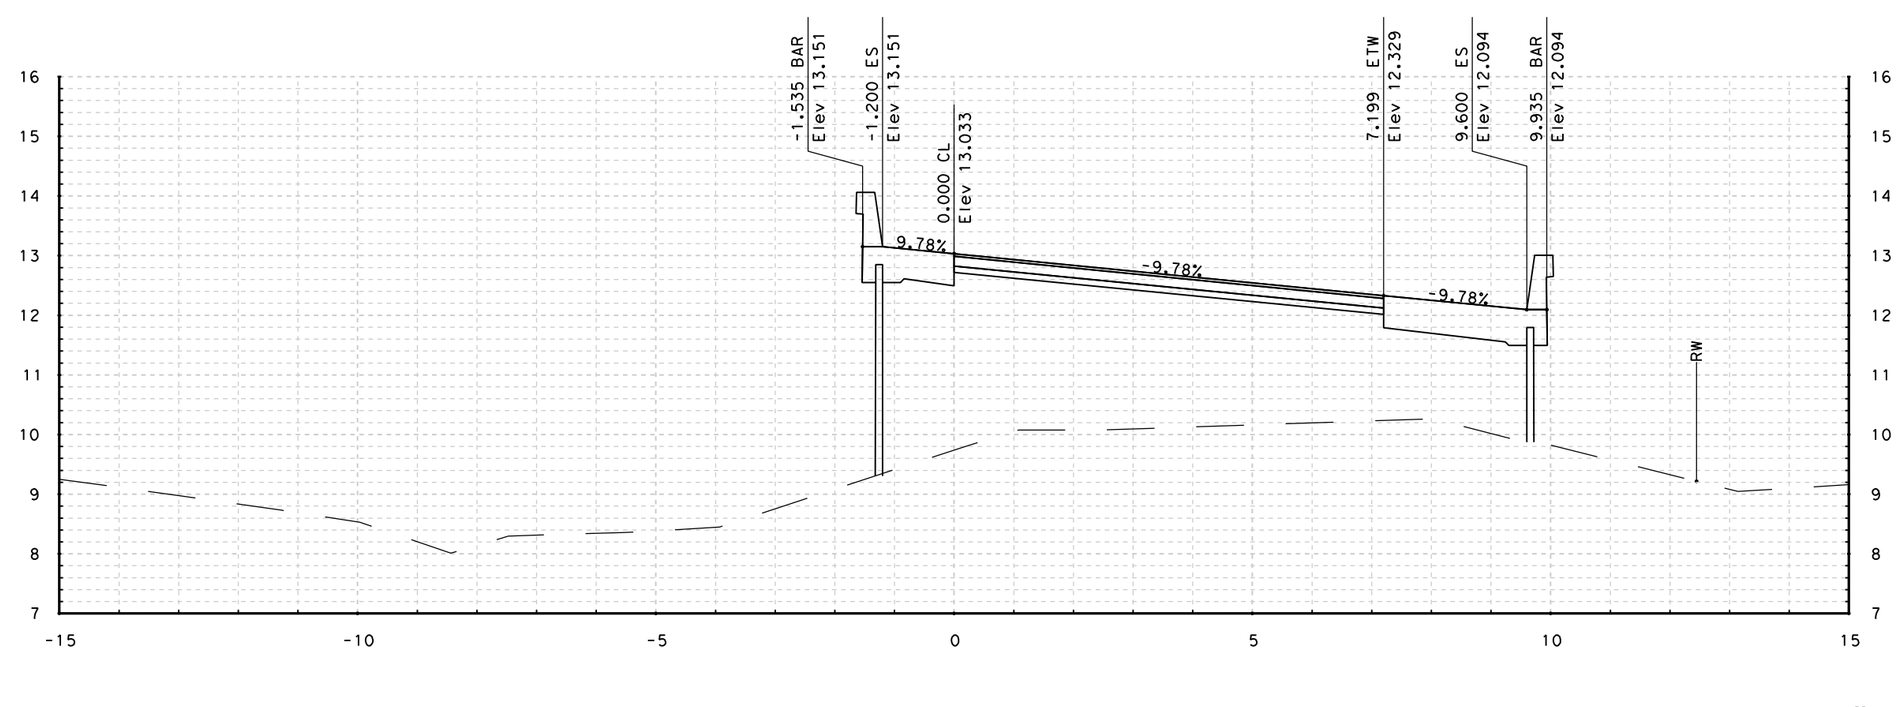

78+50.000

STA - 78+50.000 TO STA - 78+50.000

NB ON-RAMP "R3" LINE CROSS SECTIONS

SCALE: 1:50 HORIZONTAL
1:50 VERTICAL

DATE PLOTTED => 3/1/2011
TIME PLOTTED => 1:50:07 PM

RELATIVE BORDER SCALE IS IN INCHES 0 1 2 3

USERNAME => felix_wong
DGN FILE => E_Wash_Cross Sections.dgn

CU 04276

EA 264041

@REQUEST

FOR EARTHWORK DEVELOPMENT ONLY

Caltrans Metric

Dist	COUNTY	ROUTE	POST MILES TOTAL PROJECT	SHEET No.	TOTAL SHEETS
04	Son	101	7.3/8.3	xx	xx

URS CORPORATION
1380 LEAD HILL BLVD.
SUITE 100
ROSEVILLE, CA 95661

CITY OF PETALUMA
11 ENGLISH STREET
PETALUMA, CA 94952

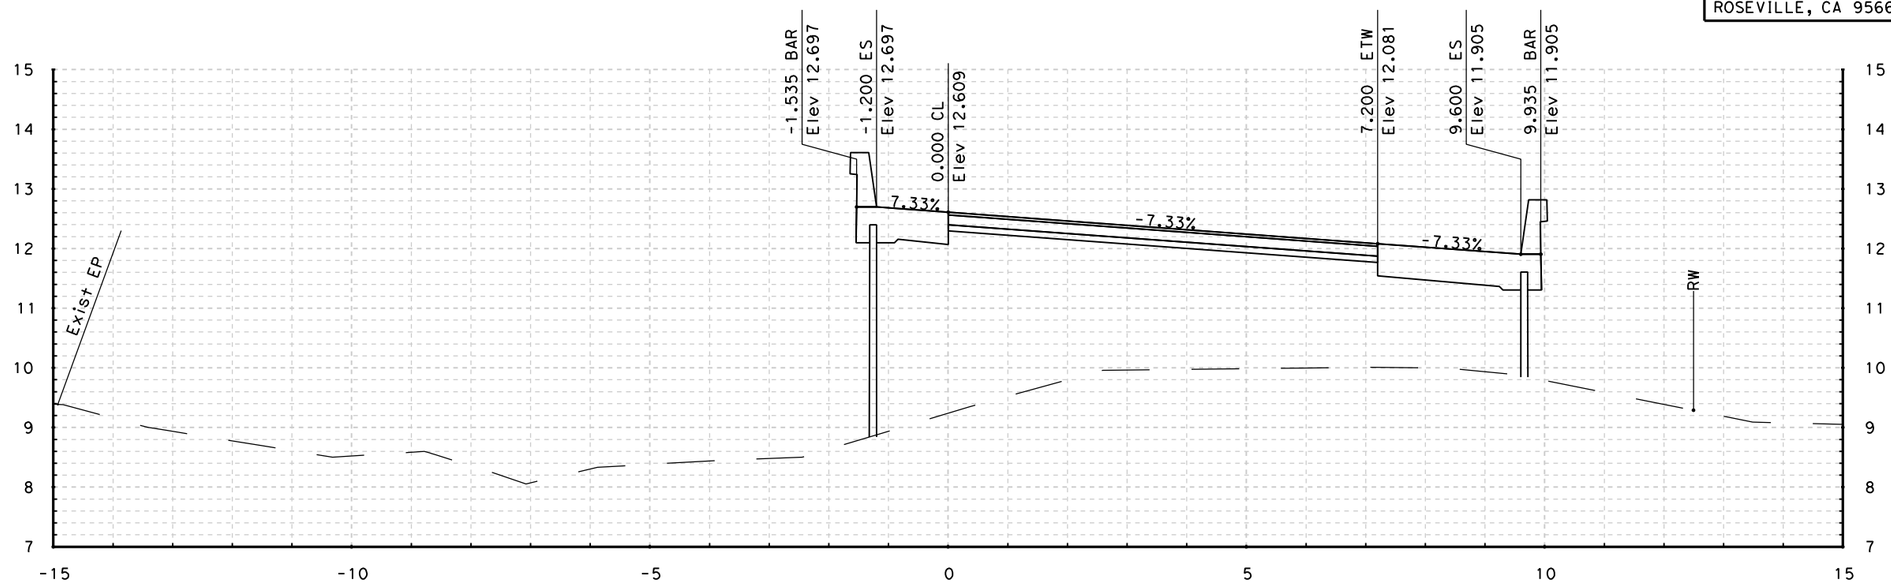

78+68.691

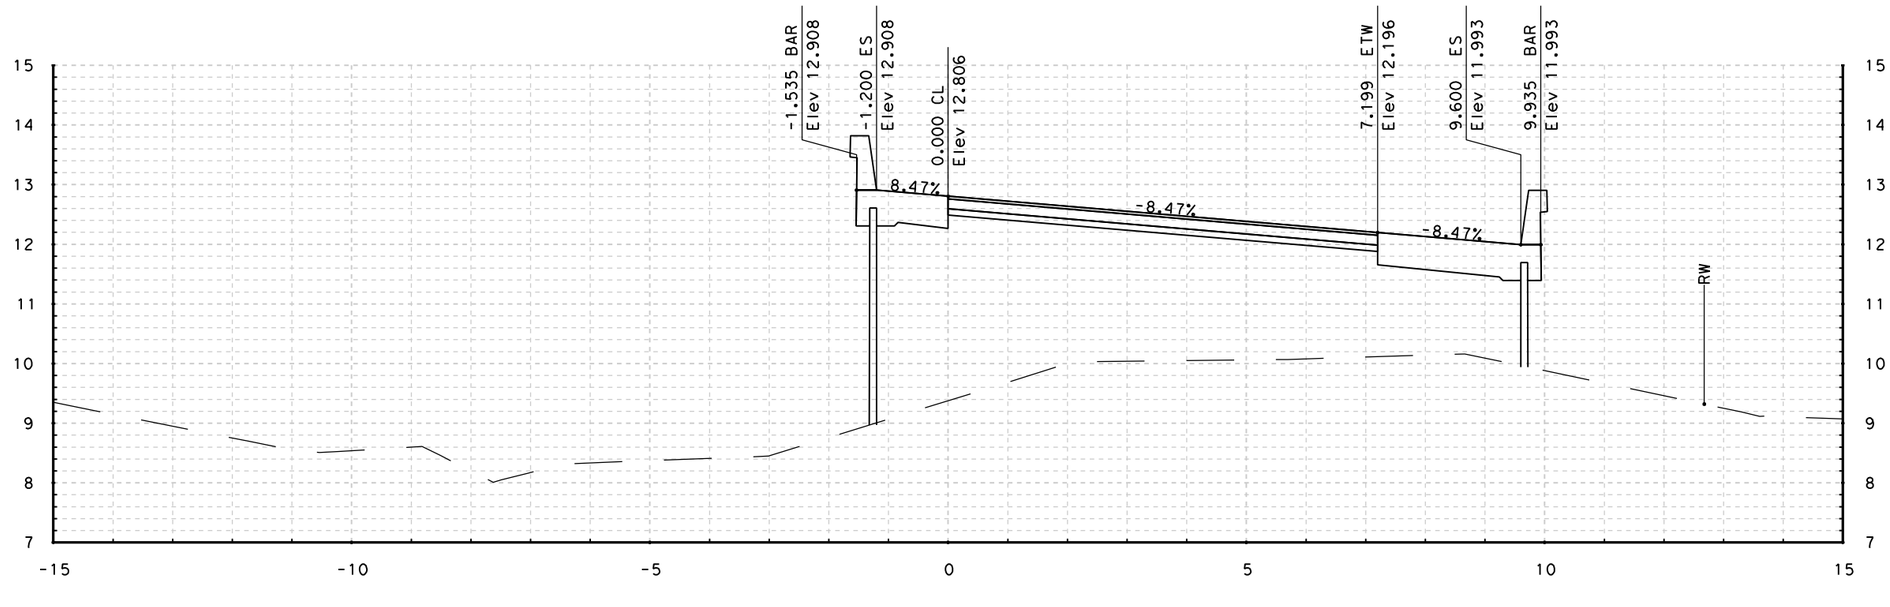

78+60.000

STA - 78+60.000 TO STA - 78+68.691

NB ON-RAMP "R3" LINE CROSS SECTIONS

SCALE: 1:50 HORIZONTAL
1:50 VERTICAL

DATE PLOTTED => 3/1/2011
TIME PLOTTED => 11:50:08 PM

#REQUEST

RELATIVE BORDER SCALE IS IN INCHES 0 1 2 3

USERNAME => felix_wong
DGN FILE => E_Wash_Cross Sections.dgn

CU 04276

EA 264041

FOR EARTHWORK DEVELOPMENT ONLY

Dist	COUNTY	ROUTE	POST MILES TOTAL PROJECT	SHEET No.	TOTAL SHEETS
04	Son	101	7.3/8.3	xx	xx

URS CORPORATION
1380 LEAD HILL BLVD.
SUITE 100
ROSEVILLE, CA 95661

CITY OF PETALUMA
11 ENGLISH STREET
PETALUMA, CA 94952

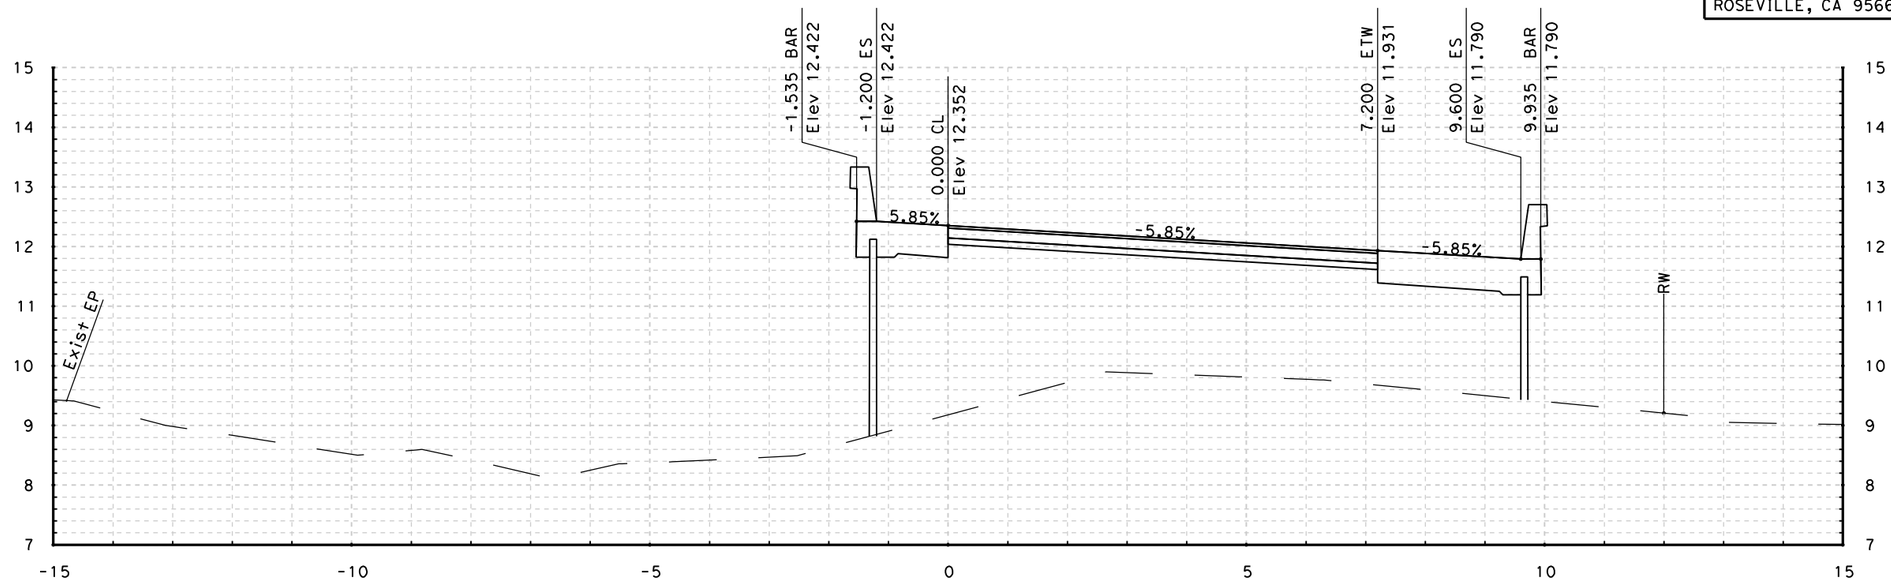

78+80.000

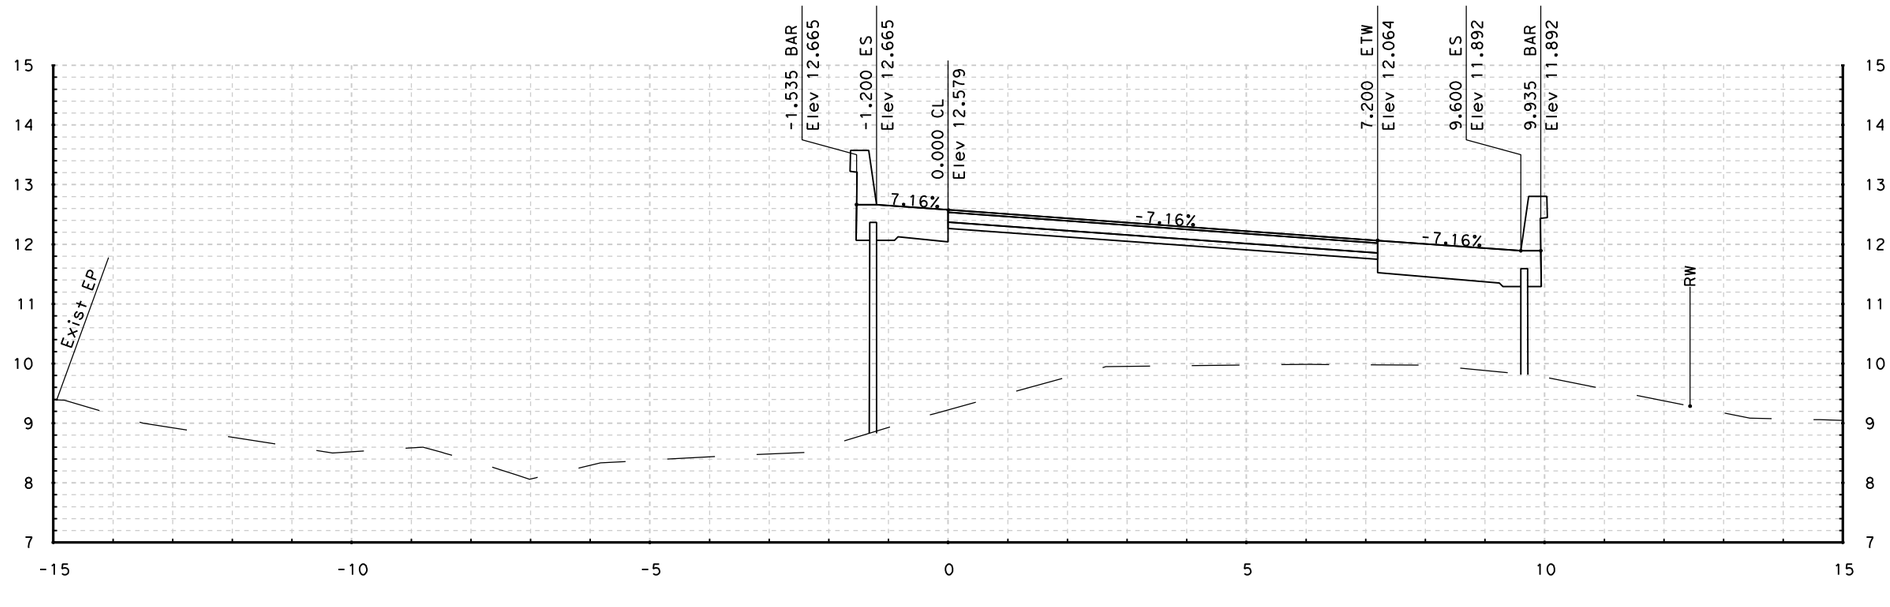

78+70.000

STA - 78+70.000 TO STA - 78+80.000

NB ON-RAMP "R3" LINE CROSS SECTIONS

SCALE: 1:50 HORIZONTAL
1:50 VERTICAL

DATE PLOTTED => 3/1/2011
TIME PLOTTED => 11:50:09 PM

#REQUEST

RELATIVE BORDER SCALE IS IN INCHES 0 1 2 3

USERNAME => felix_wong
DGN FILE => E_Wash_Cross Sections.dgn

CU 04276

EA 264041

FOR EARTHWORK DEVELOPMENT ONLY

Caltrans Metric

Dist	COUNTY	ROUTE	POST MILES TOTAL PROJECT	SHEET No.	TOTAL SHEETS
04	Son	101	7.3/8.3	xx	xx

URS CORPORATION
1380 LEAD HILL BLVD.
SUITE 100
ROSEVILLE, CA 95661

CITY OF PETALUMA
11 ENGLISH STREET
PETALUMA, CA 94952

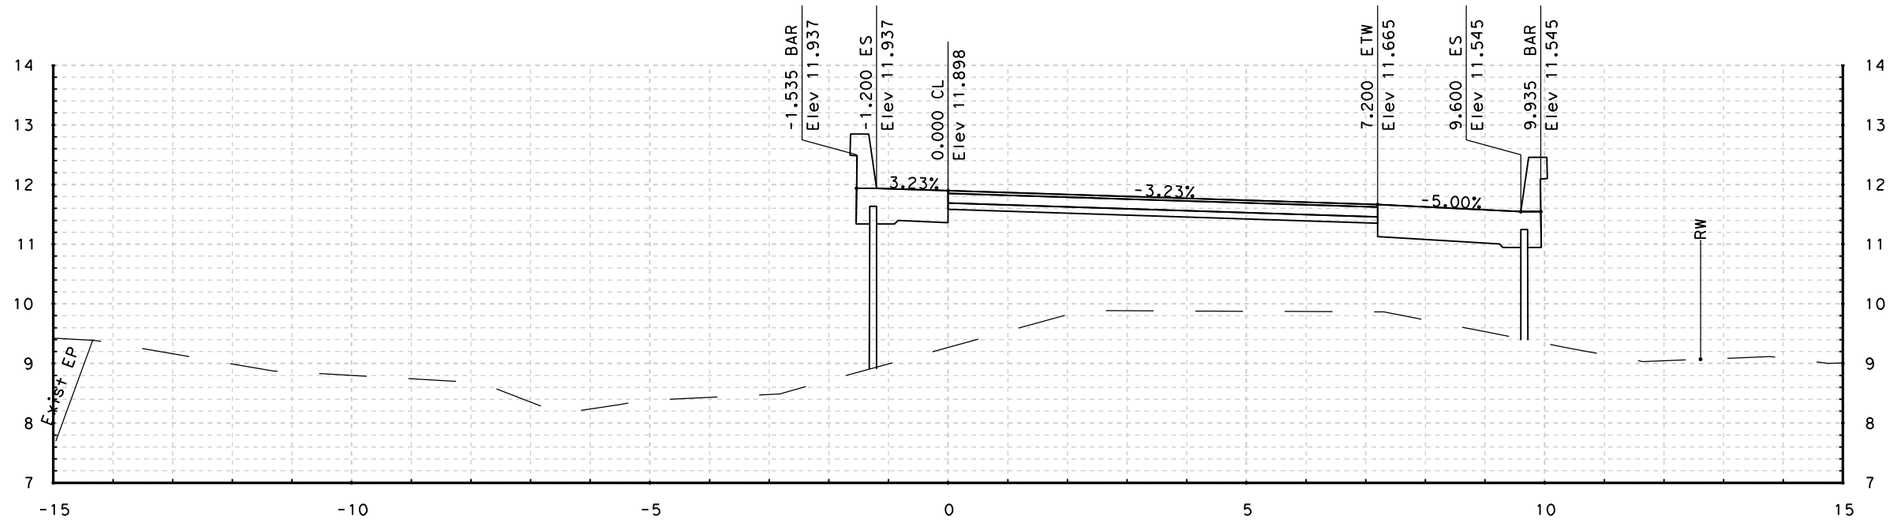

79+00.000

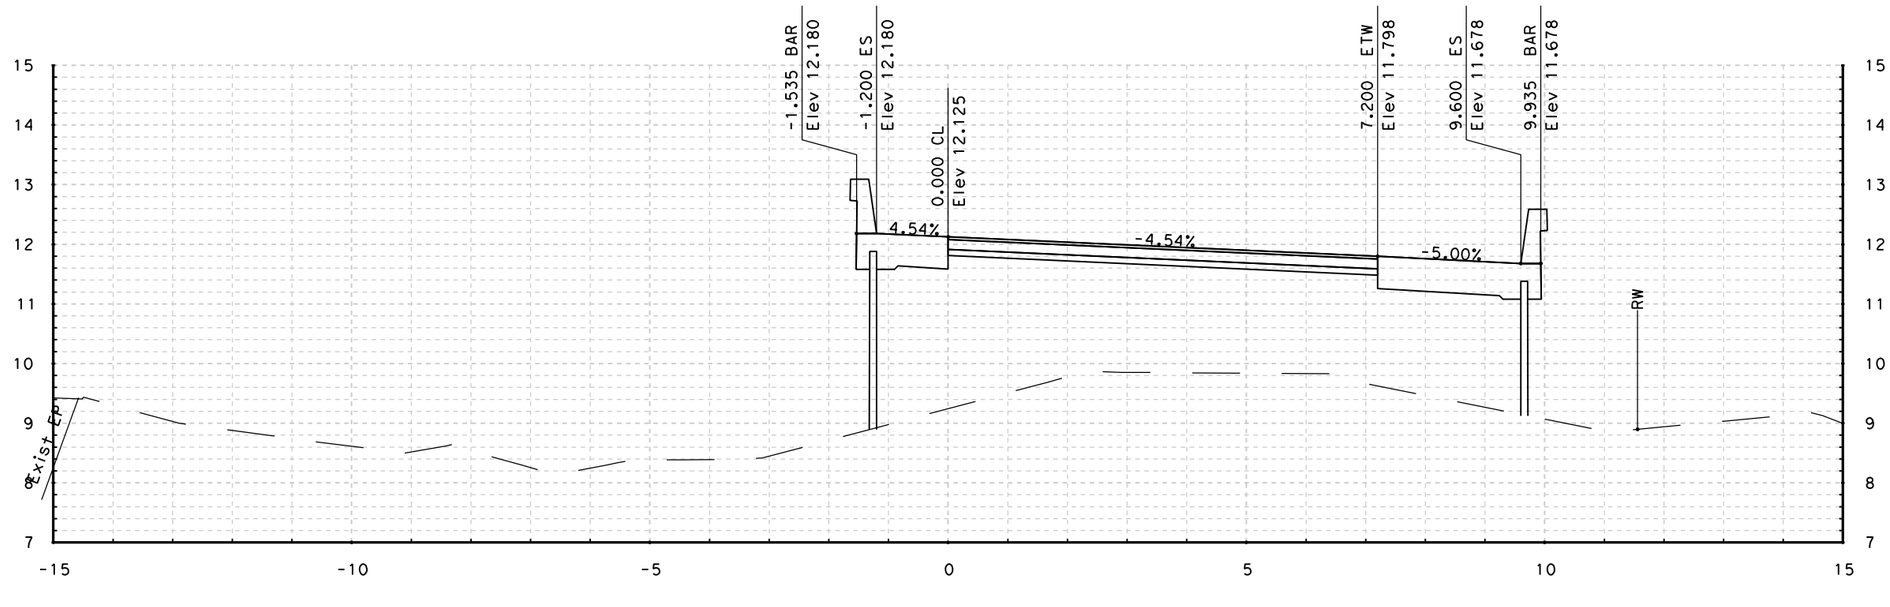

78+90.000

STA - 78+90.000 TO STA - 79+00.000

NB ON-RAMP "R3" LINE CROSS SECTIONS

SCALE: 1:50 HORIZONTAL
1:50 VERTICAL

DATE PLOTTED => 3/1/2011
TIME PLOTTED => 11:50:10 PM

#REQUEST

RELATIVE BORDER SCALE IS IN INCHES 0 1 2 3

USERNAME => felix_wong
DGN FILE => E_Wash_Cross Sections.dgn

CU 04276

EA 264041

FOR EARTHWORK DEVELOPMENT ONLY

Caltrans Metric

Dist	COUNTY	ROUTE	POST MILES TOTAL PROJECT	SHEET No.	TOTAL SHEETS
04	Son	101	7.3/8.3	xx	xx

URS CORPORATION
1380 LEAD HILL BLVD.
SUITE 100
ROSEVILLE, CA 95661

CITY OF PETALUMA
11 ENGLISH STREET
PETALUMA, CA 94952

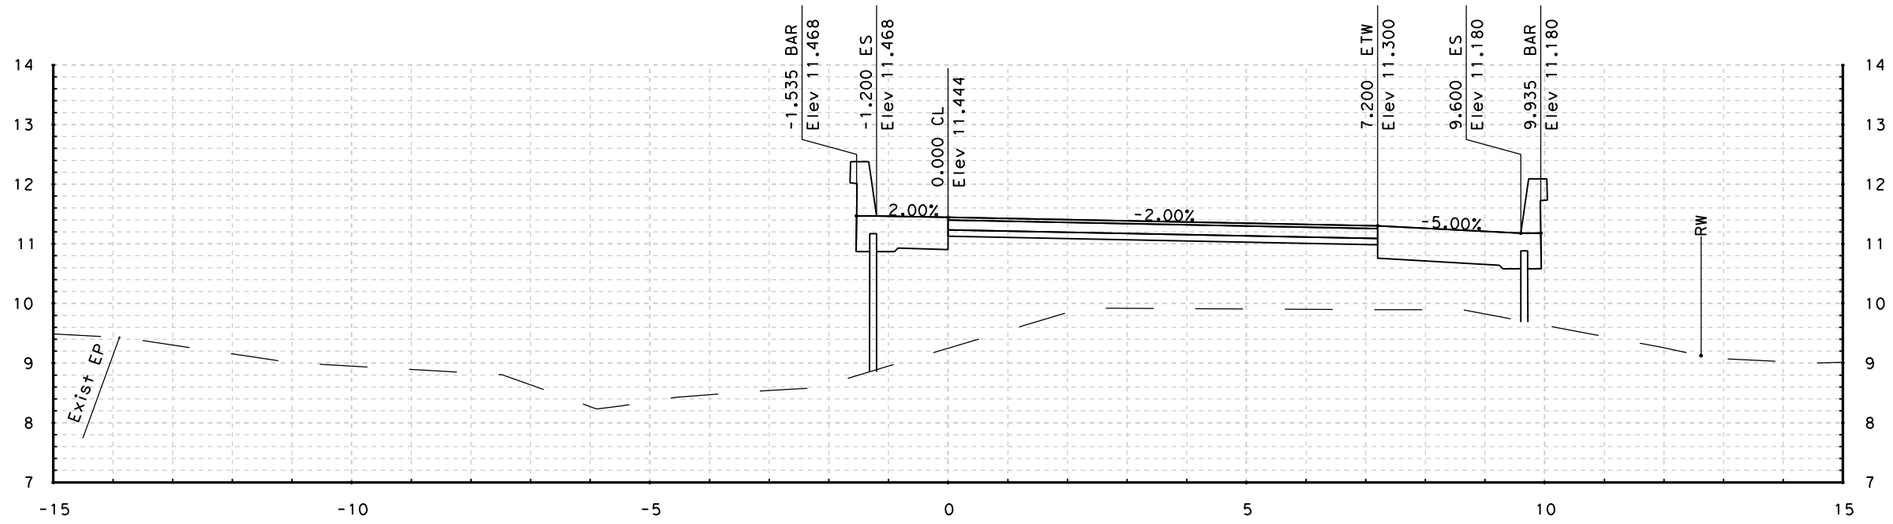

79+20.000

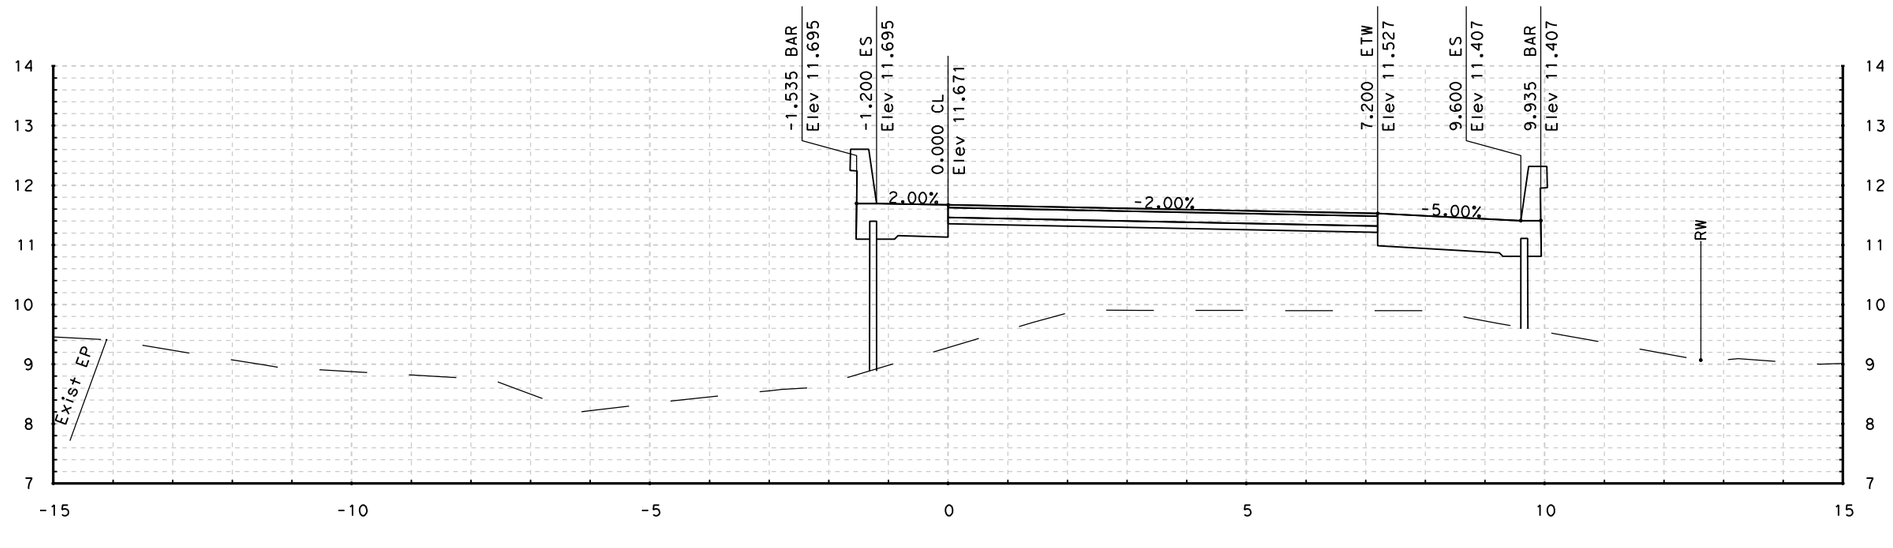

79+10.000

STA - 79+10.000 TO STA - 79+20.000

NB ON-RAMP "R3" LINE CROSS SECTIONS

SCALE: 1:50 HORIZONTAL
1:50 VERTICAL

DATE PLOTTED => 3/1/2011
TIME PLOTTED => 11:50:12 PM

#REQUEST

RELATIVE BORDER SCALE IS IN INCHES 0 1 2 3

USERNAME => felix_wong
DGN FILE => E_Wash_Cross Sections.dgn

CU 04276

EA 264041

FOR EARTHWORK DEVELOPMENT ONLY

Caltrans Metric

Dist	COUNTY	ROUTE	POST MILES TOTAL PROJECT	SHEET No.	TOTAL SHEETS
04	Son	101	7.3/8.3	xx	xx

URS CORPORATION
1380 LEAD HILL BLVD.
SUITE 100
ROSEVILLE, CA 95661

CITY OF PETALUMA
11 ENGLISH STREET
PETALUMA, CA 94952

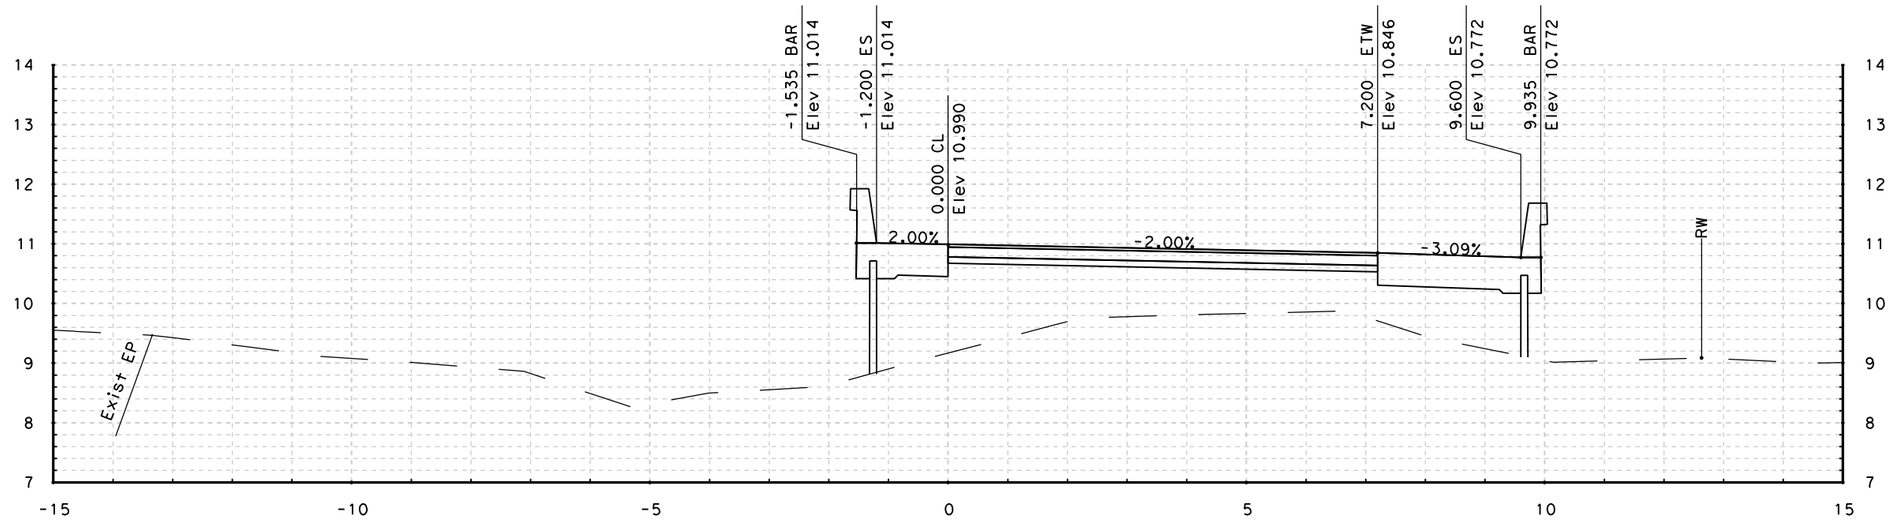

79+40.000

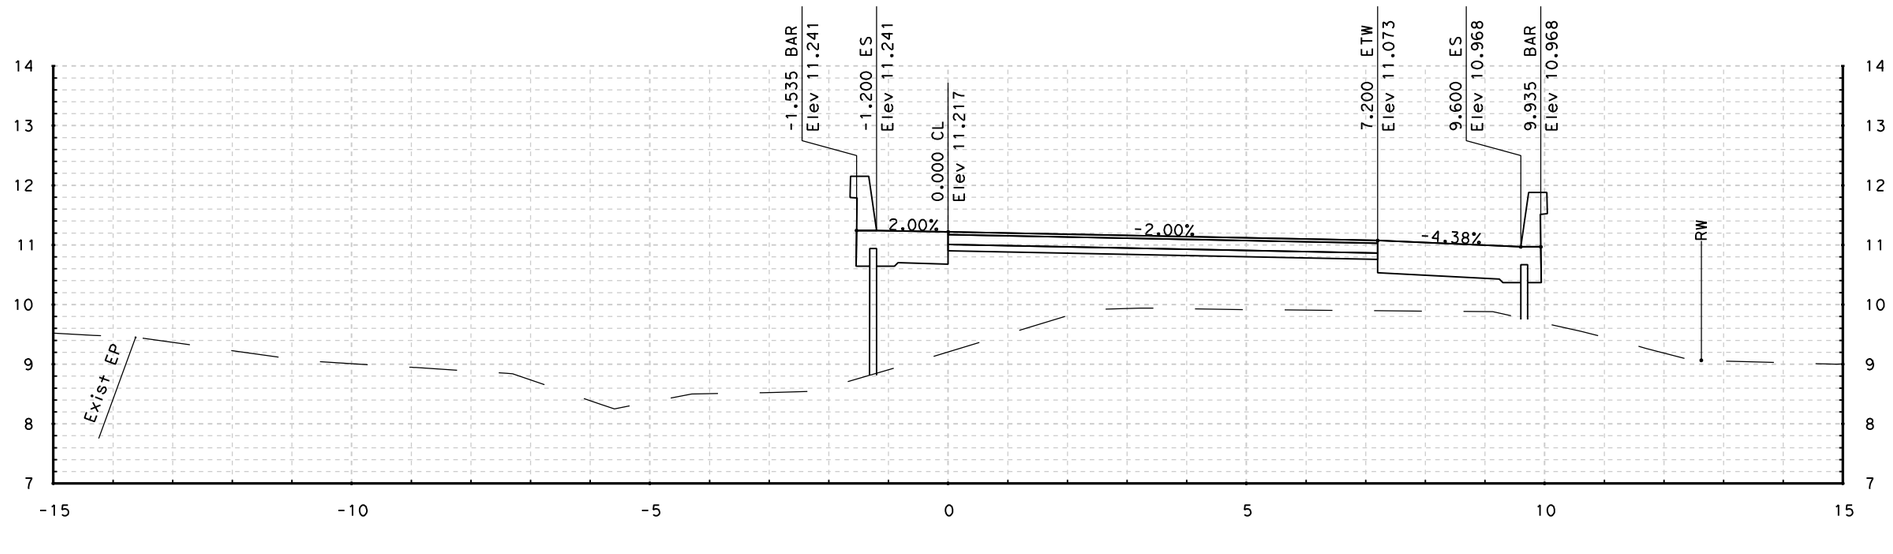

79+30.000

STA - 79+30.000 TO STA - 79+40.000

NB ON-RAMP "R3" LINE CROSS SECTIONS

SCALE: 1:50 HORIZONTAL
1:50 VERTICAL

DATE PLOTTED => 3/1/2011
TIME PLOTTED => 11:50:13 PM

#REQUEST

RELATIVE BORDER SCALE IS IN INCHES 0 1 2 3

USERNAME => felix_wong
DGN FILE => E_Wash_Cross Sections.dgn

CU 04276

EA 264041

FOR EARTHWORK DEVELOPMENT ONLY

Caltrans Metric

Dist	COUNTY	ROUTE	POST MILES TOTAL PROJECT	SHEET No.	TOTAL SHEETS
04	Son	101	7.3/8.3	xx	xx

URS CORPORATION
1380 LEAD HILL BLVD.
SUITE 100
ROSEVILLE, CA 95661

CITY OF PETALUMA
11 ENGLISH STREET
PETALUMA, CA 94952

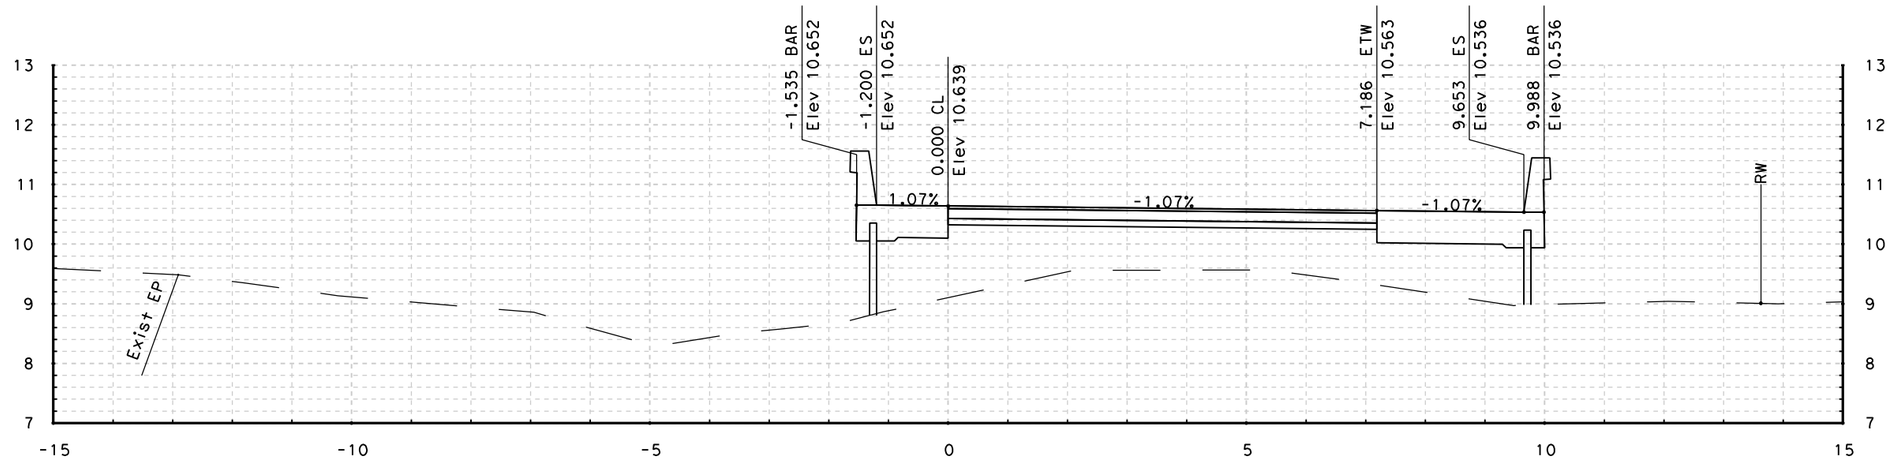

79+55.590

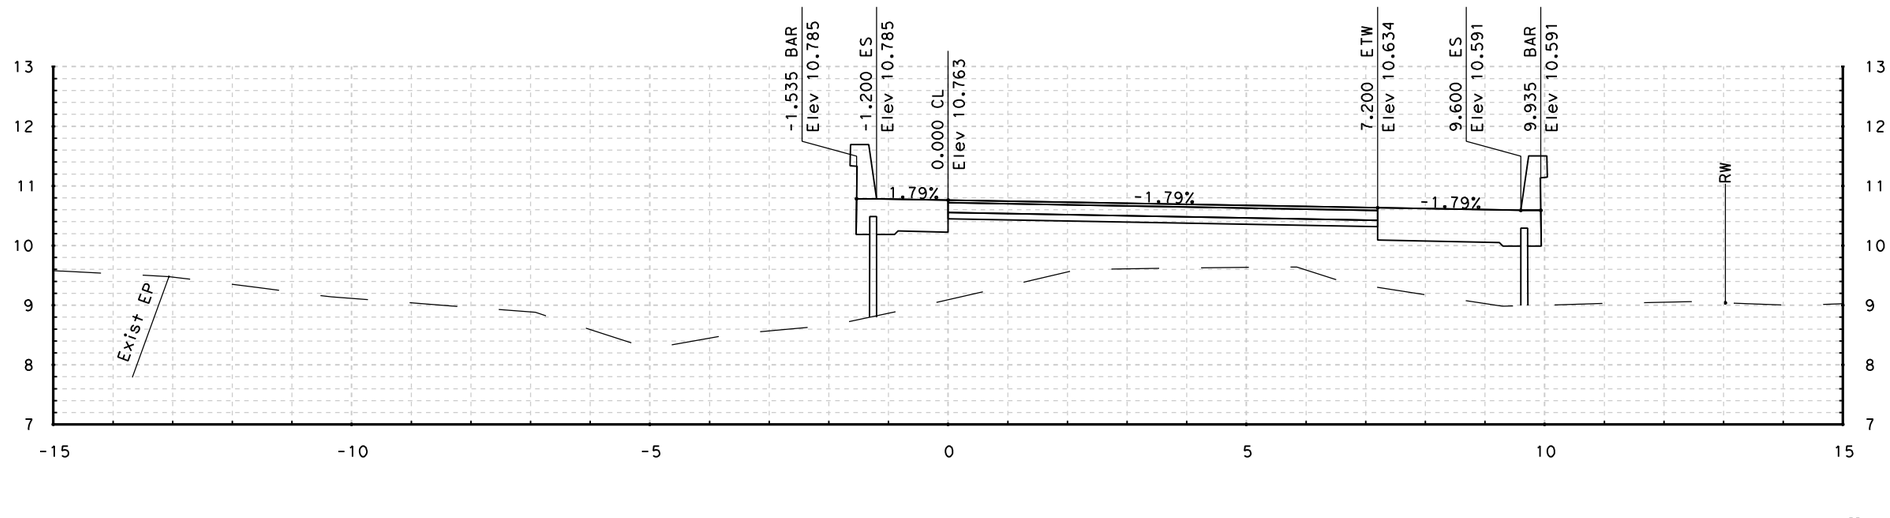

79+50.000

STA - 79+50.000 TO STA - 79+55.590

NB ON-RAMP "R3" LINE CROSS SECTIONS

SCALE: 1:50 HORIZONTAL
1:50 VERTICAL

DATE PLOTTED => 3/1/2011
TIME PLOTTED => 11:50:14 PM

#REQUEST

RELATIVE BORDER SCALE IS IN INCHES 0 1 2 3

USERNAME => felix_wong
DGN FILE => E_Wash_Cross Sections.dgn

CU 04276

EA 264041

FOR EARTHWORK DEVELOPMENT ONLY

Caltrans Metric

Dist	COUNTY	ROUTE	POST MILES TOTAL PROJECT	SHEET No.	TOTAL SHEETS
04	Son	101	7.3/8.3	xx	xx

URS CORPORATION
1380 LEAD HILL BLVD.
SUITE 100
ROSEVILLE, CA 95661

CITY OF PETALUMA
11 ENGLISH STREET
PETALUMA, CA 94952

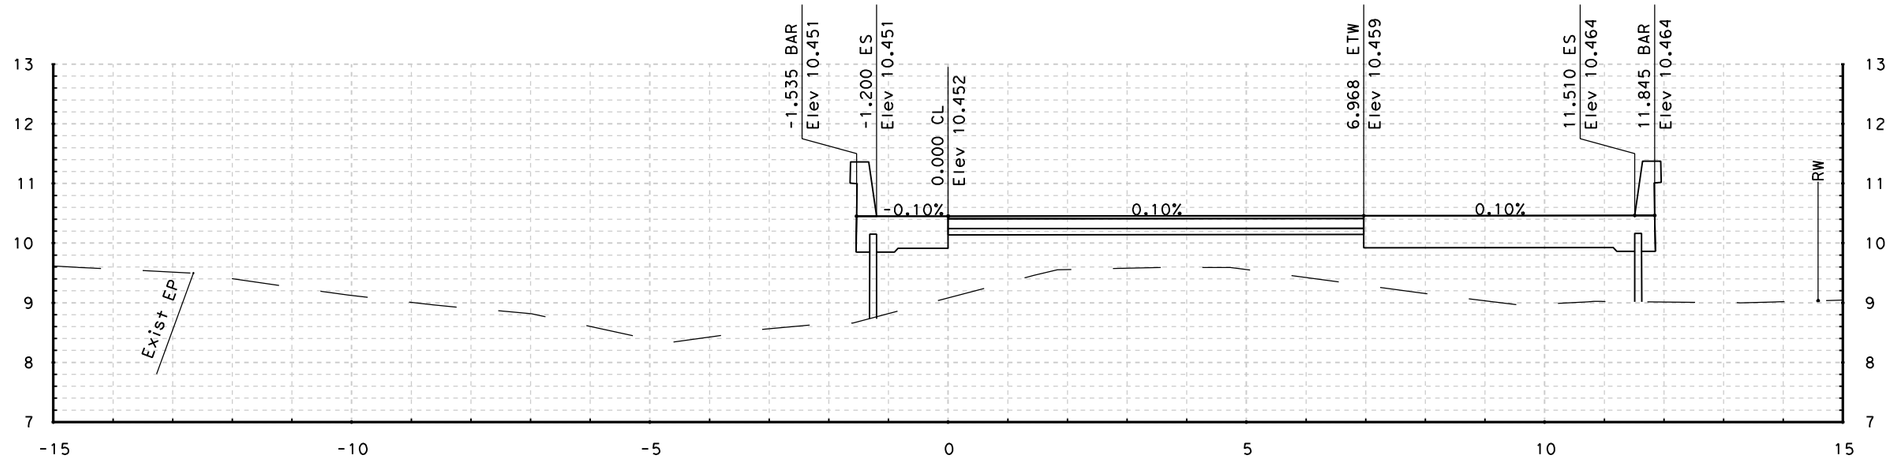

79+64.589

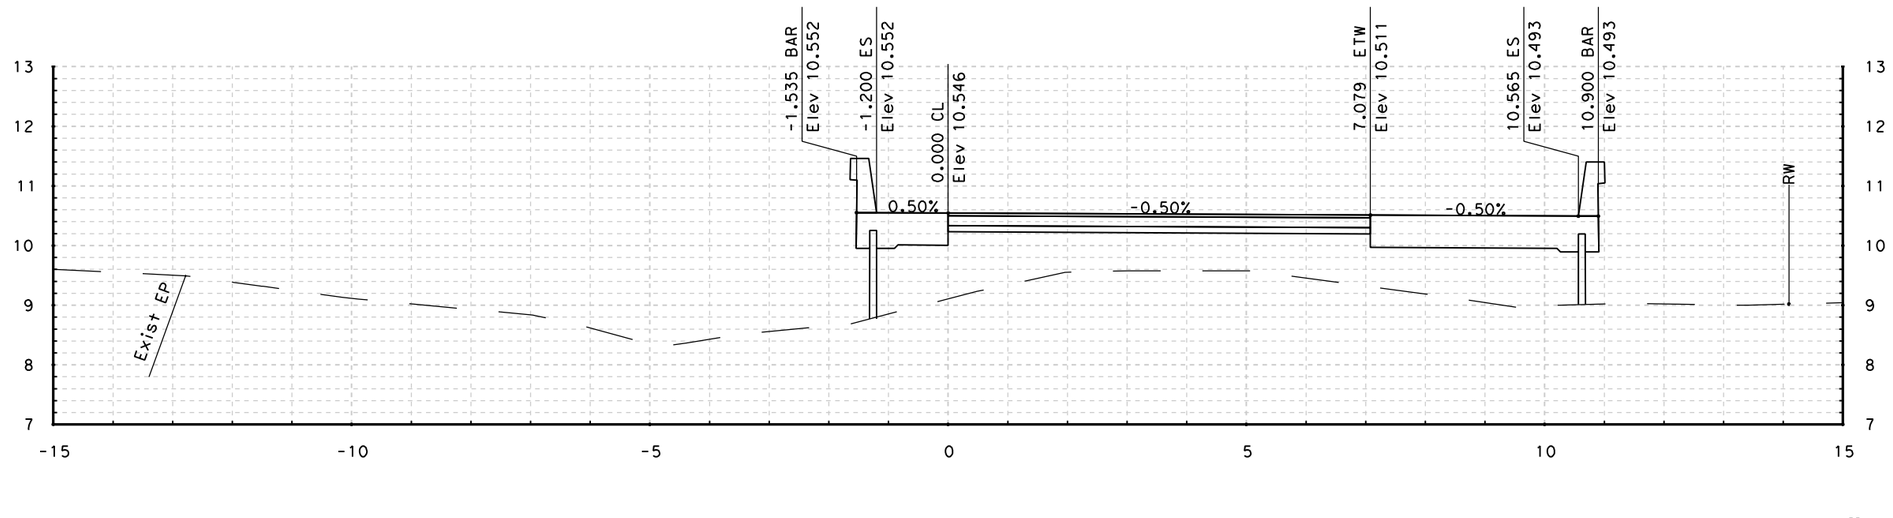

79+60.000

STA - 79+60.000 TO STA - 79+64.589

NB ON-RAMP "R3" LINE CROSS SECTIONS

SCALE: 1:50 HORIZONTAL
1:50 VERTICAL

DATE PLOTTED => 3/1/2011
TIME PLOTTED => 11:50:15 PM

#REQUEST

RELATIVE BORDER SCALE IS IN INCHES 0 1 2 3

USERNAME => felix_wong
DGN FILE => E_Wash_Cross Sections.dgn

CU 04276

EA 264041

FOR EARTHWORK DEVELOPMENT ONLY

Caltrans Metric

Dist	COUNTY	ROUTE	POST MILES TOTAL PROJECT	SHEET No.	TOTAL SHEETS
04	Son	101	7.3/8.3	xx	xx

URS CORPORATION
1380 LEAD HILL BLVD.
SUITE 100
ROSEVILLE, CA 95661

CITY OF PETALUMA
11 ENGLISH STREET
PETALUMA, CA 94952

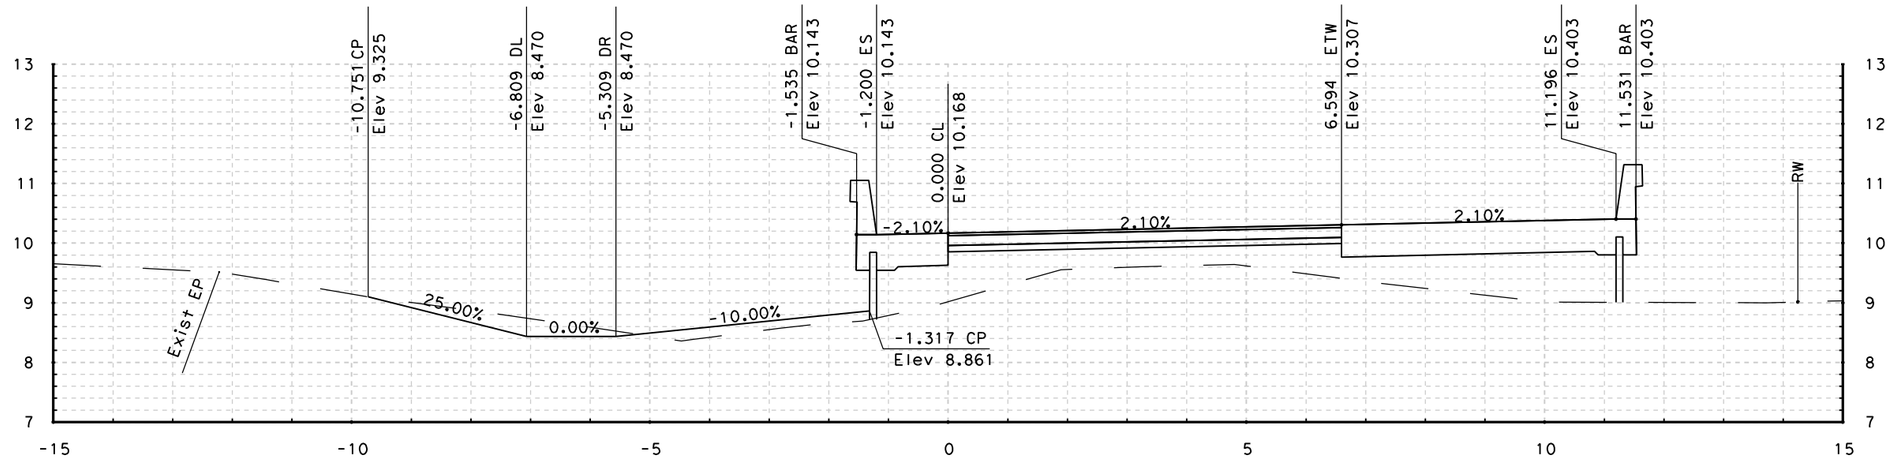

79+80.000

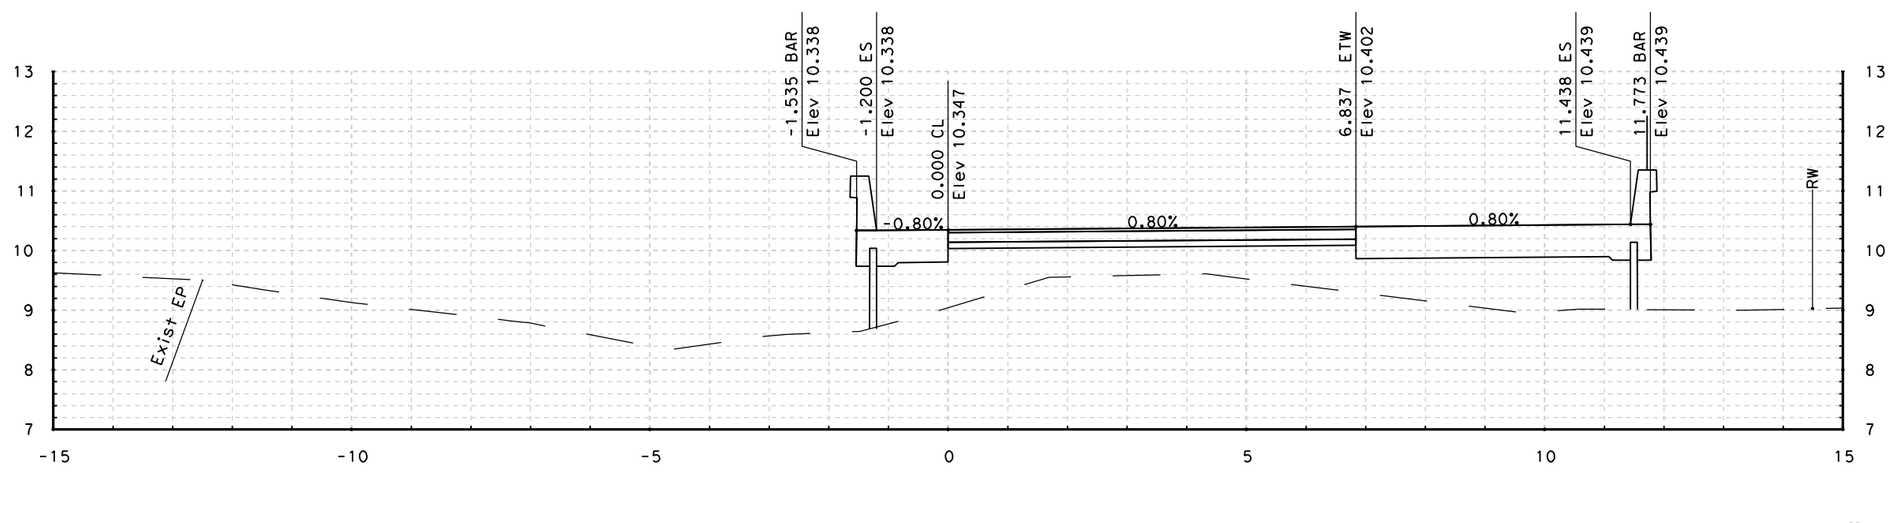

79+70.000

STA - 79+70.000 TO STA - 79+80.000

NB ON-RAMP "R3" LINE CROSS SECTIONS

SCALE: 1:50 HORIZONTAL
1:50 VERTICAL

DATE PLOTTED => 3/1/2011
TIME PLOTTED => 11:50:16 PM

#REQUEST

RELATIVE BORDER SCALE IS IN INCHES 0 1 2 3

USERNAME => felix_wong
DGN FILE => E_Wash_Cross Sections.dgn

CU 04276

EA 264041

FOR EARTHWORK DEVELOPMENT ONLY

Caltrans Metric

Dist	COUNTY	ROUTE	POST MILES TOTAL PROJECT	SHEET No.	TOTAL SHEETS
04	Son	101	7.3/8.3	xx	xx

URS CORPORATION
1380 LEAD HILL BLVD.
SUITE 100
ROSEVILLE, CA 95661

CITY OF PETALUMA
11 ENGLISH STREET
PETALUMA, CA 94952

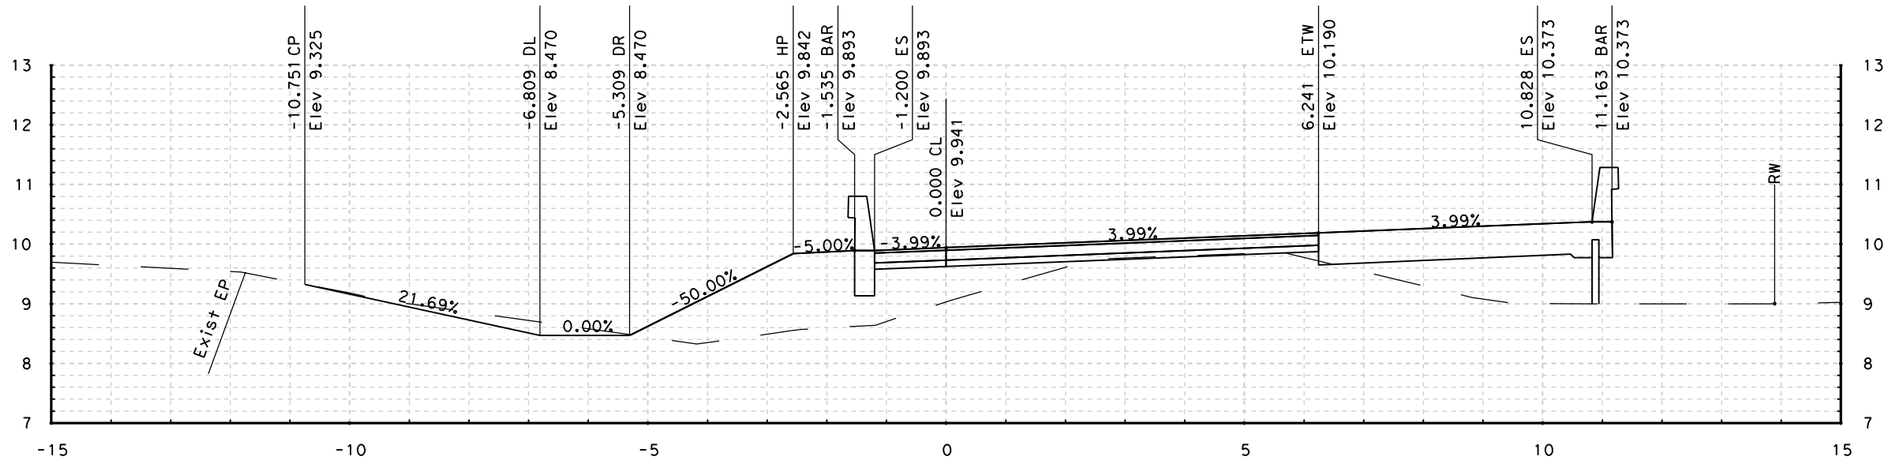

79+94.580

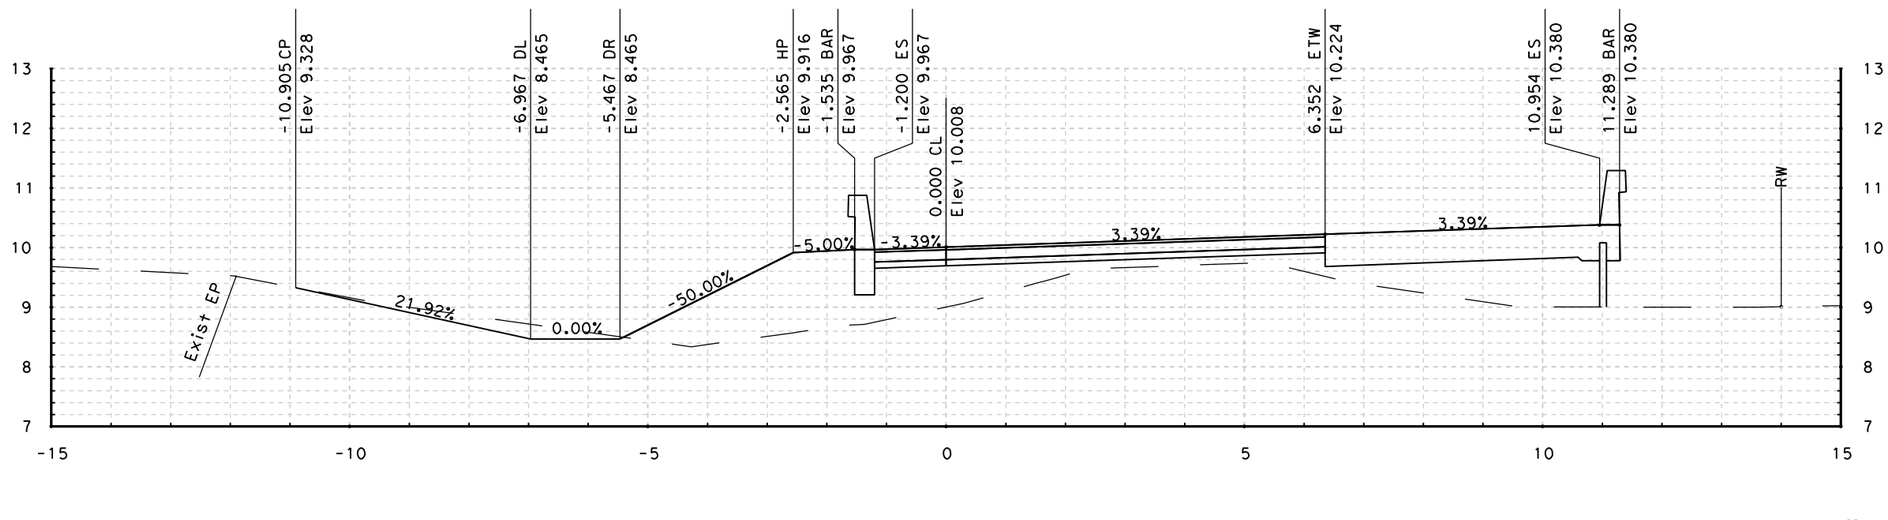

79+90.000

STA - 79+90.000 TO STA - 79+94.580

NB ON-RAMP "R3" LINE CROSS SECTIONS

SCALE: 1:50 HORIZONTAL
1:50 VERTICAL

DATE PLOTTED => 3/1/2011
TIME PLOTTED => 11:50:17 PM

#REQUEST

RELATIVE BORDER SCALE IS IN INCHES 0 1 2 3

USERNAME => felix_wong
DGN FILE => E_Wash_Cross Sections.dgn

CU 04276

EA 264041

FOR EARTHWORK DEVELOPMENT ONLY

Caltrans Metric

Dist	COUNTY	ROUTE	POST MILES TOTAL PROJECT	SHEET No.	TOTAL SHEETS
04	Son	101	7.3/8.3	xx	xx

URS CORPORATION
1380 LEAD HILL BLVD.
SUITE 100
ROSEVILLE, CA 95661

CITY OF PETALUMA
11 ENGLISH STREET
PETALUMA, CA 94952

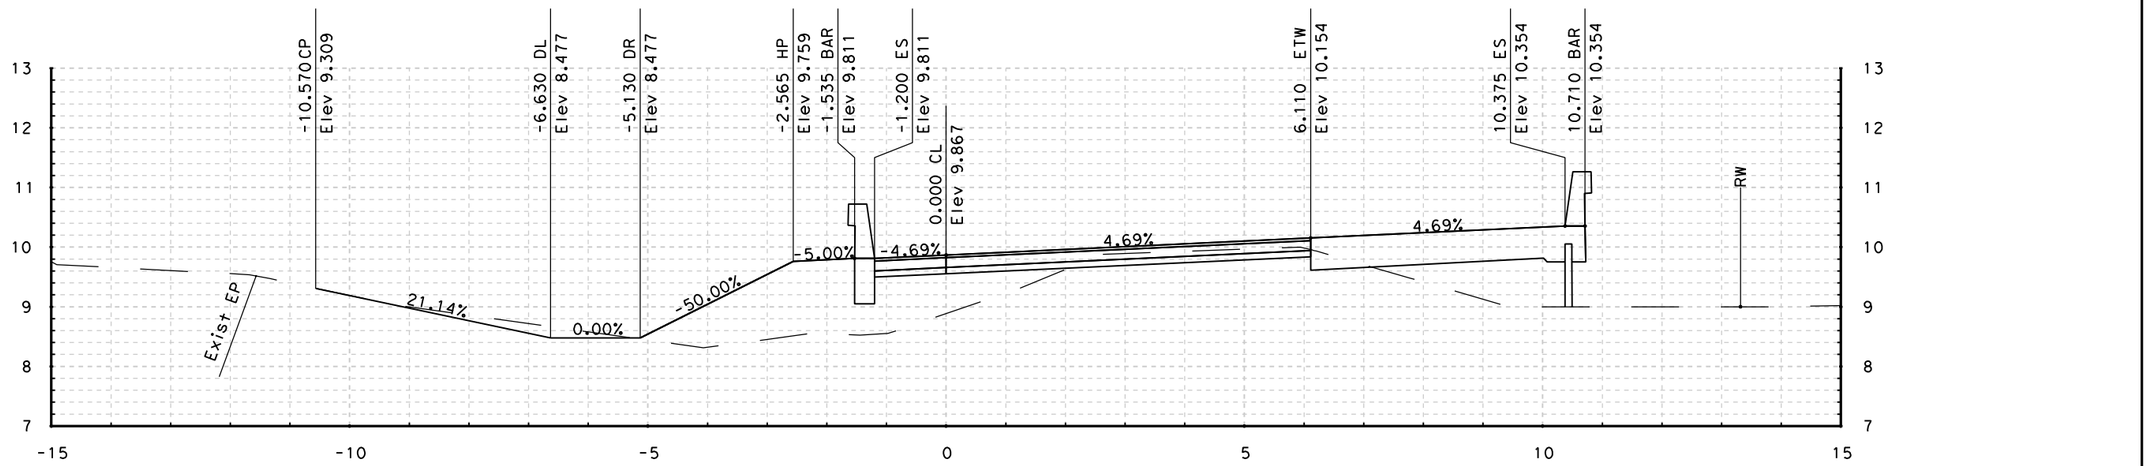

80+00.000

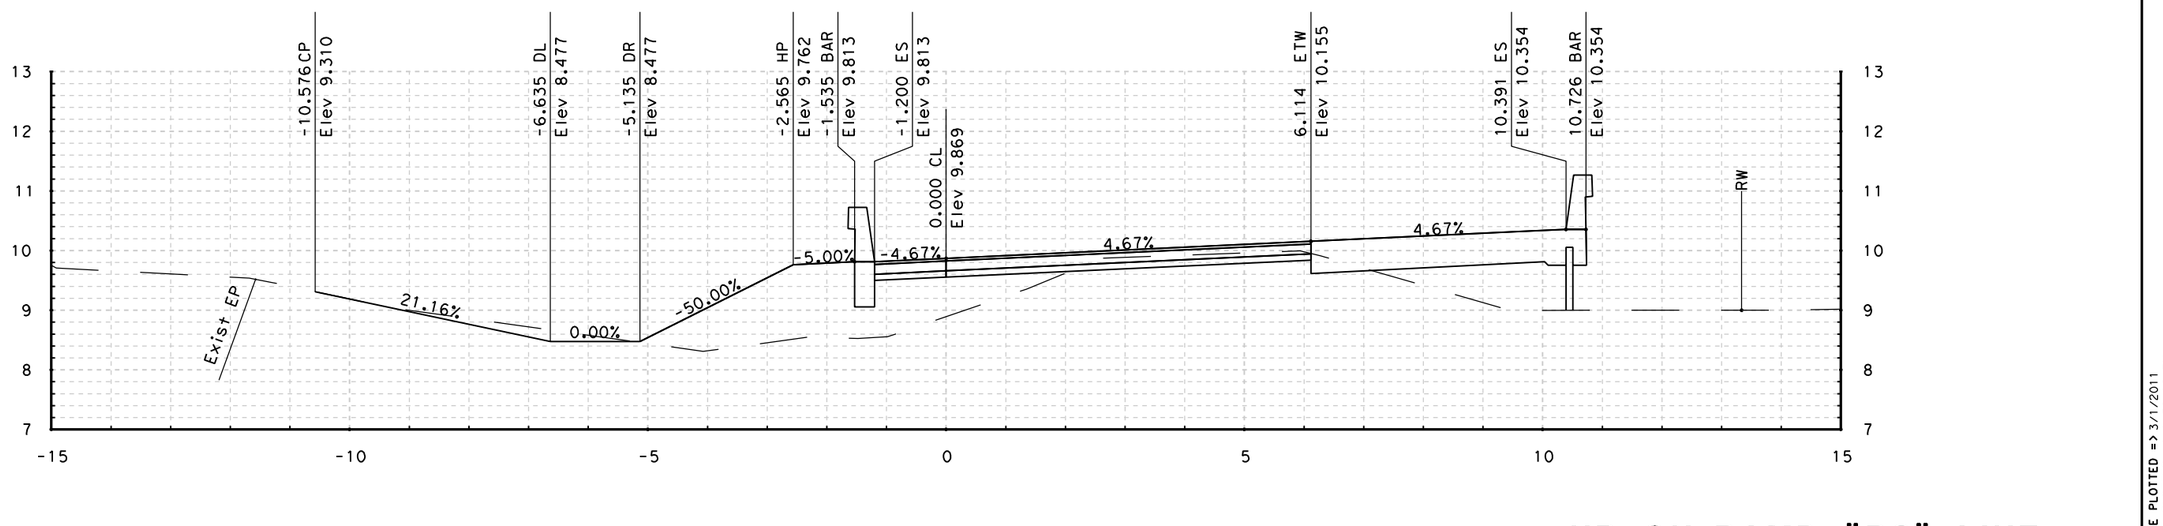

79+99.826

STA - 79+99.826 TO STA - 80+00.000

NB ON-RAMP "R3" LINE CROSS SECTIONS

SCALE: 1:50 HORIZONTAL
1:50 VERTICAL

DATE PLOTTED => 3/1/2011
TIME PLOTTED => 11:50:19 PM

#REQUEST

RELATIVE BORDER SCALE IS IN INCHES 0 1 2 3

USERNAME => felix_wong
DGN FILE => E_Wash_Cross Sections.dgn

CU 04276

EA 264041

FOR EARTHWORK DEVELOPMENT ONLY

Caltrans Metric

Dist	COUNTY	ROUTE	POST MILES TOTAL PROJECT	SHEET No.	TOTAL SHEETS
04	Son	101	7.3/8.3	xx	xx

URS CORPORATION
1380 LEAD HILL BLVD.
SUITE 100
ROSEVILLE, CA 95661

CITY OF PETALUMA
11 ENGLISH STREET
PETALUMA, CA 94952

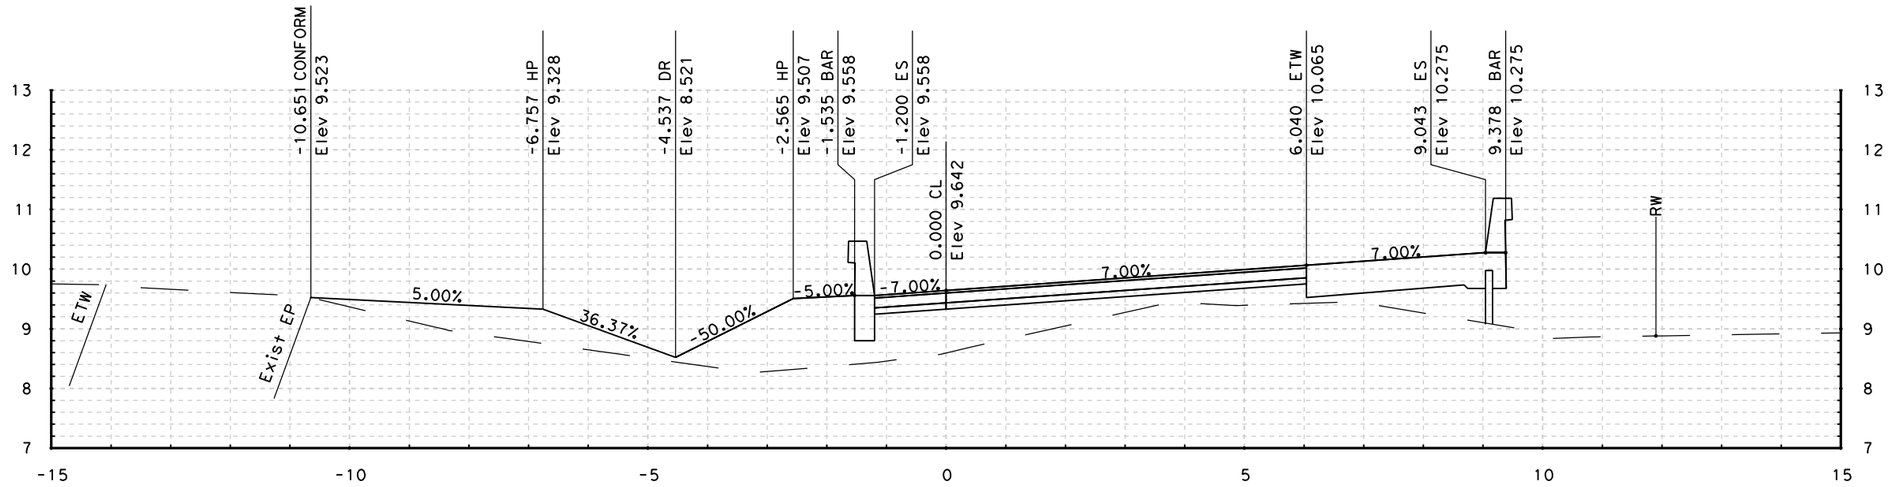

80+20.000

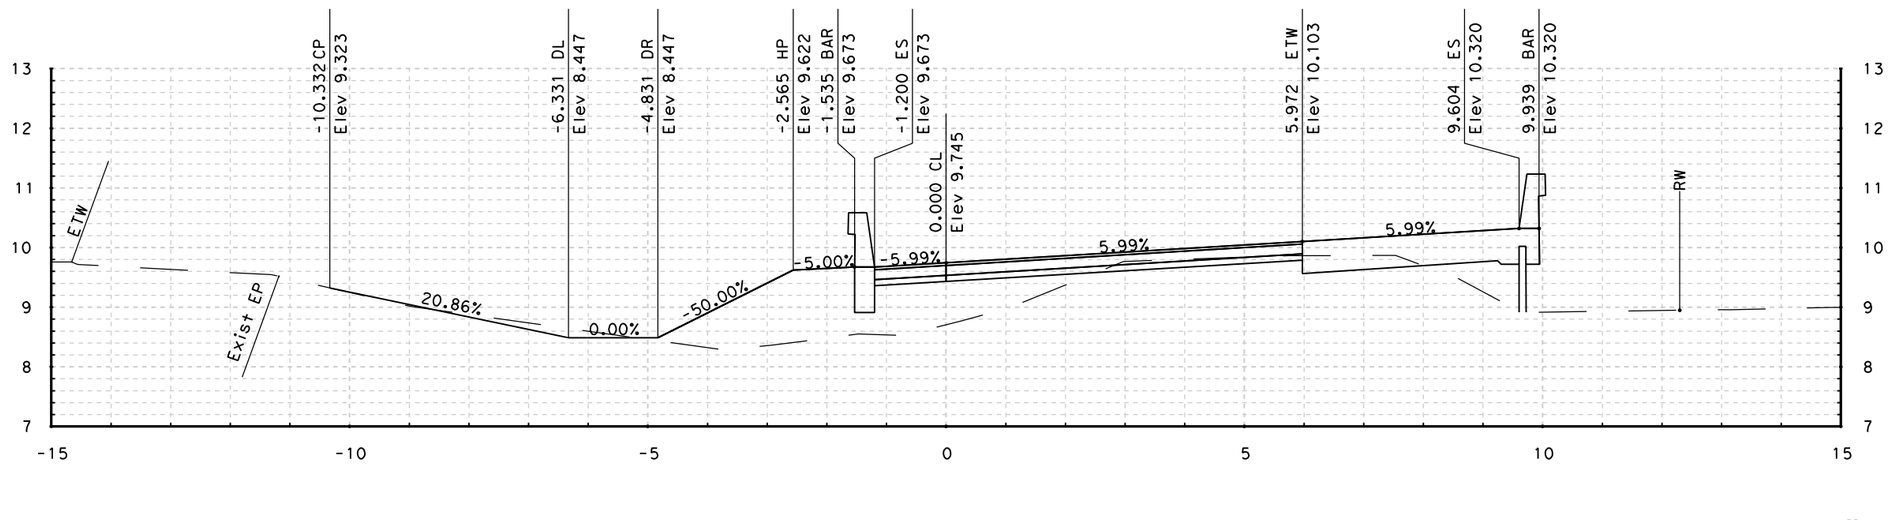

80+10.000

STA - 80+10.000 TO STA - 80+20.000

NB ON-RAMP "R3" LINE CROSS SECTIONS

SCALE: 1:50 HORIZONTAL
1:50 VERTICAL

DATE PLOTTED => 3/1/2011
TIME PLOTTED => 11:50:20 PM

#REQUEST

RELATIVE BORDER SCALE IS IN INCHES 0 1 2 3

USERNAME => felix_wong
DGN FILE => E_Wash_Cross Sections.dgn

CU 04276

EA 264041

FOR EARTHWORK DEVELOPMENT ONLY

Caltrans Metric

Dist	COUNTY	ROUTE	POST MILES TOTAL PROJECT	SHEET No.	TOTAL SHEETS
04	Son	101	7.3/8.3	xx	xx

URS CORPORATION
1380 LEAD HILL BLVD.
SUITE 100
ROSEVILLE, CA 95661

CITY OF PETALUMA
11 ENGLISH STREET
PETALUMA, CA 94952

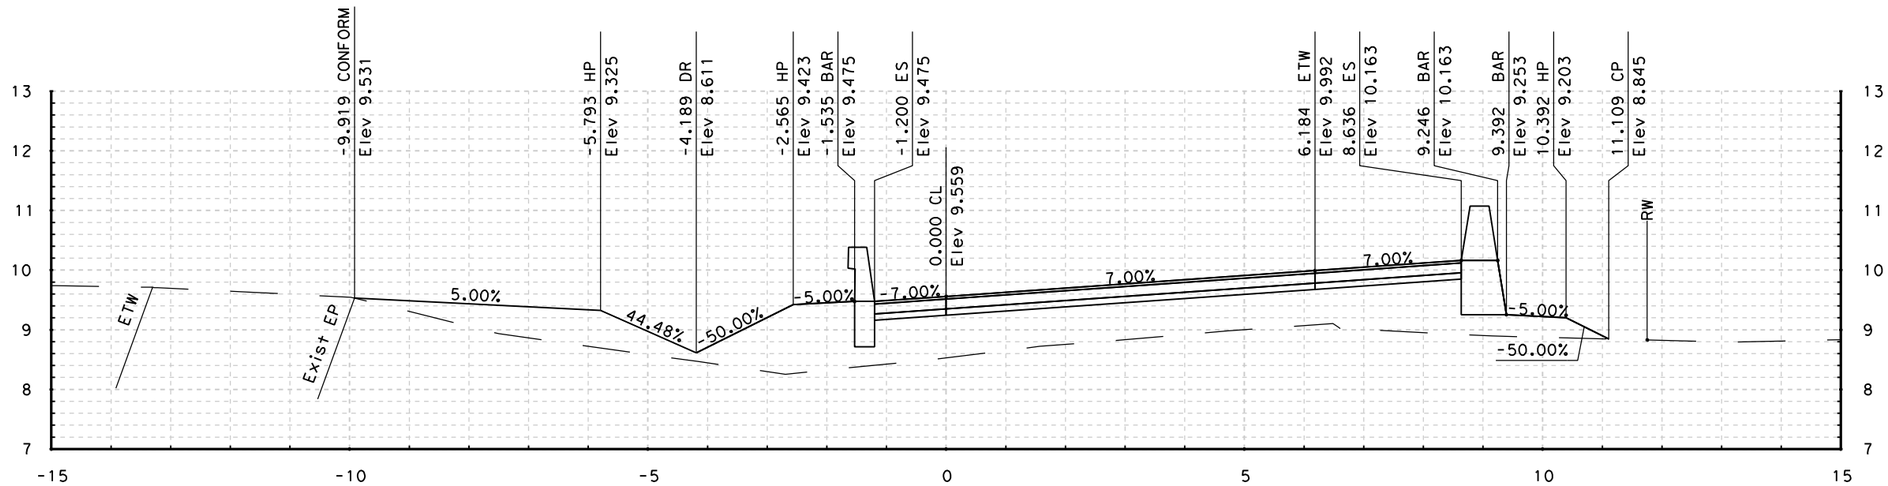

80+30.000

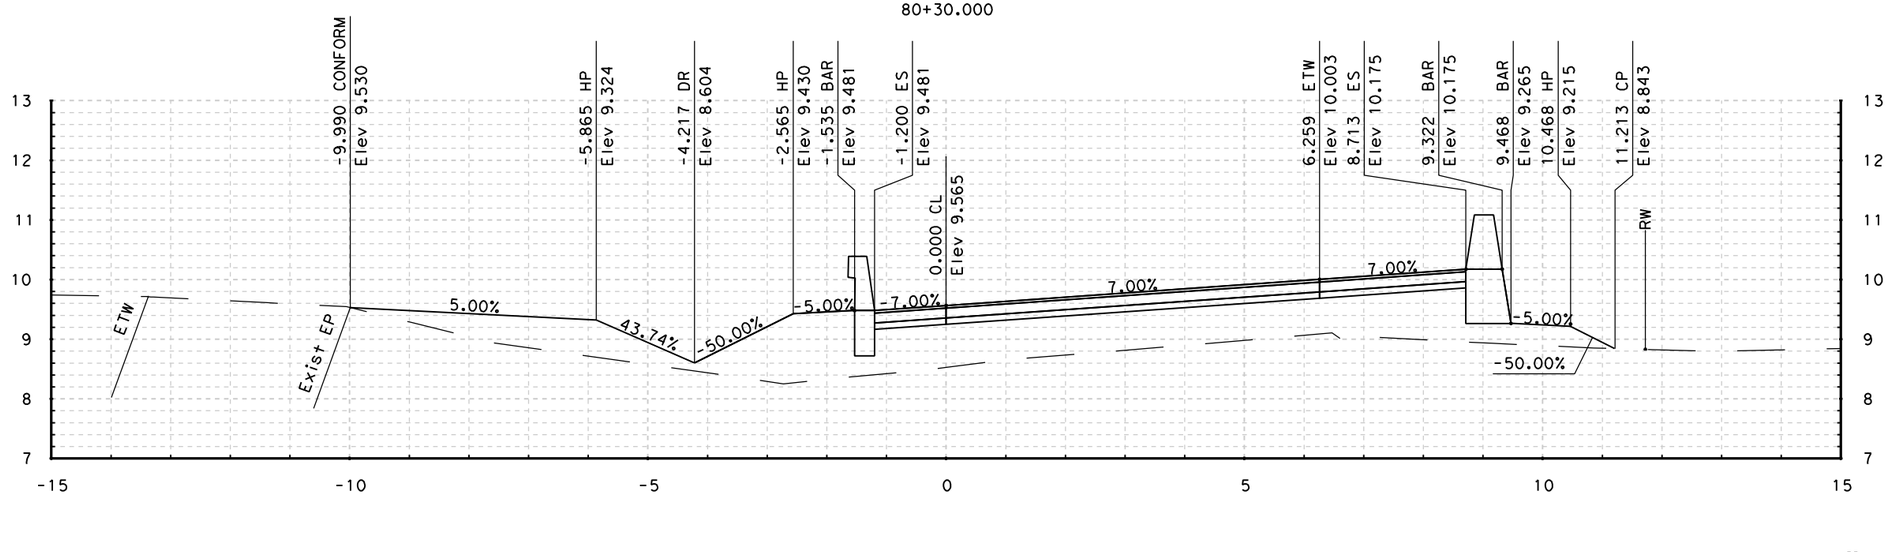

80+29.148

STA - 80+29.148 TO STA - 80+30.000

NB ON-RAMP "R3" LINE CROSS SECTIONS

SCALE: 1:50 HORIZONTAL
1:50 VERTICAL

DATE PLOTTED => 3/1/2011
TIME PLOTTED => 11:50:21 PM

#REQUEST

RELATIVE BORDER SCALE IS IN INCHES 0 1 2 3

USERNAME => felix_wong
DGN FILE => E_Wash_Cross Sections.dgn

CU 04276

EA 264041

FOR EARTHWORK DEVELOPMENT ONLY

Caltrans Metric

Dist	COUNTY	ROUTE	POST MILES TOTAL PROJECT	SHEET No.	TOTAL SHEETS
04	Son	101	7.3/8.3	xx	xx

URS CORPORATION
1380 LEAD HILL BLVD.
SUITE 100
ROSEVILLE, CA 95661

CITY OF PETALUMA
11 ENGLISH STREET
PETALUMA, CA 94952

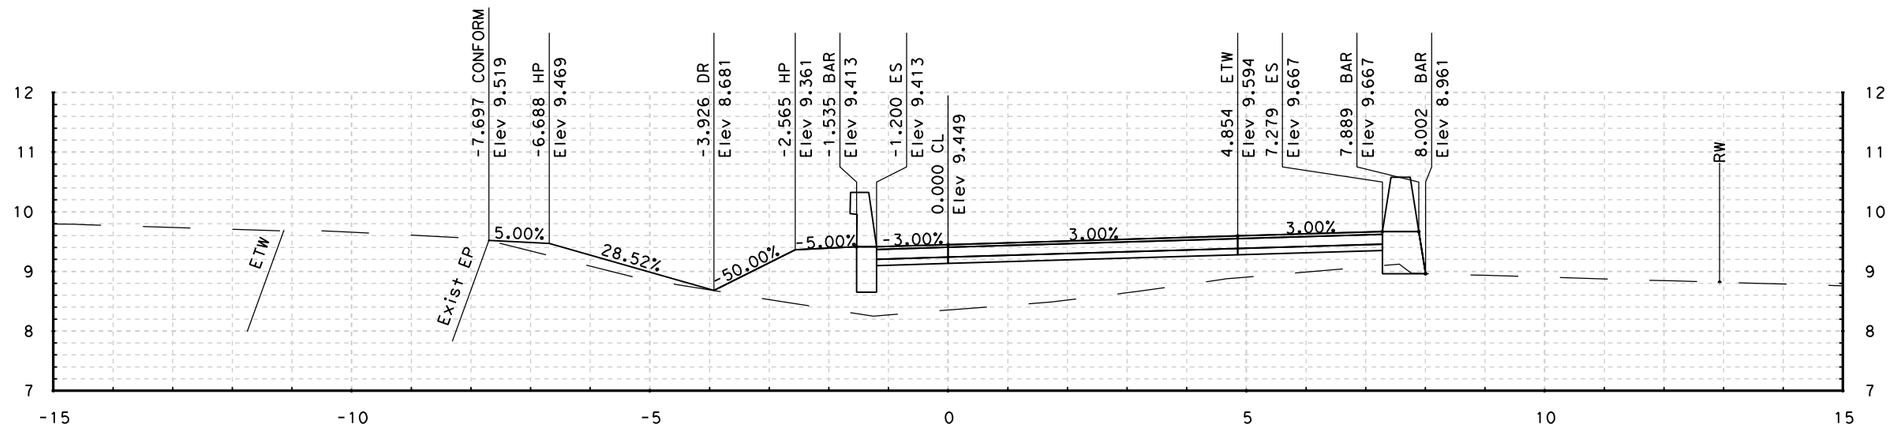

80+50.000

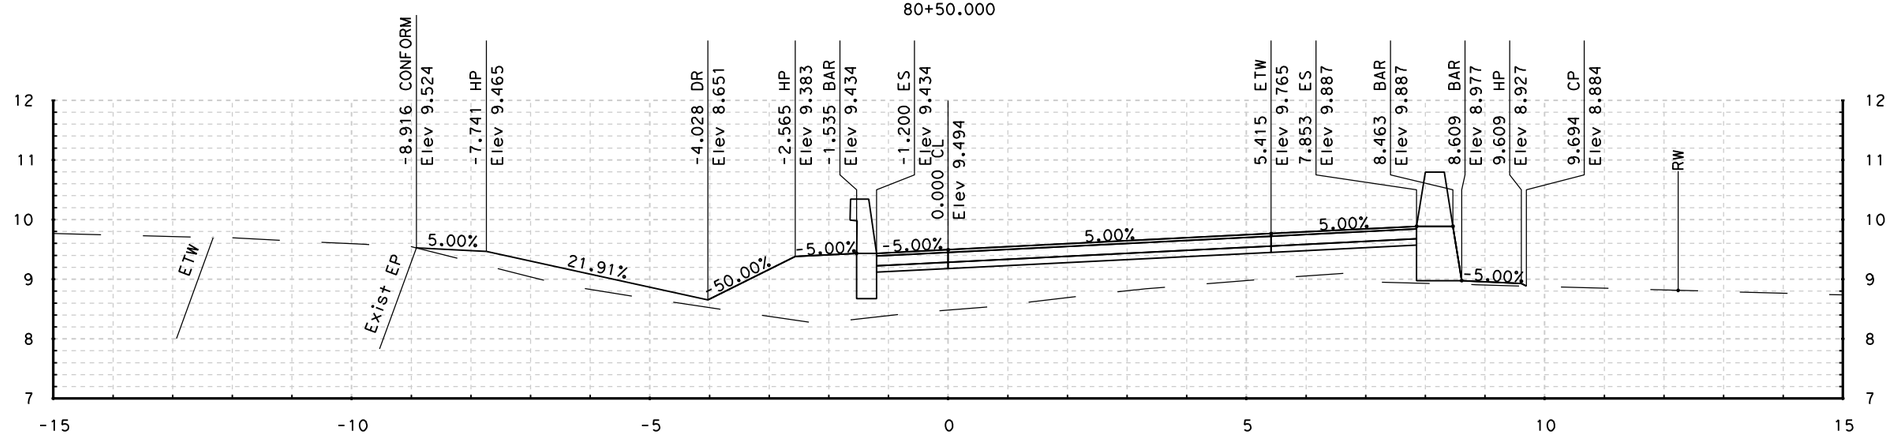

80+40.000

STA - 80+40.000 TO STA - 80+50.000

NB ON-RAMP "R3" LINE CROSS SECTIONS

SCALE: 1:50 HORIZONTAL
1:50 VERTICAL

DATE PLOTTED => 3/1/2011
TIME PLOTTED => 1:50:23 PM

#REQUEST

RELATIVE BORDER SCALE IS IN INCHES 0 1 2 3

USERNAME => felix_wong
DGN FILE => E_Wash_Cross Sections.dgn

CU 04276

EA 264041

FOR EARTHWORK DEVELOPMENT ONLY

Caltrans Metric

Dist	COUNTY	ROUTE	POST MILES TOTAL PROJECT	SHEET No.	TOTAL SHEETS
04	Son	101	7.3/8.3	xx	xx

URS CORPORATION
1380 LEAD HILL BLVD.
SUITE 100
ROSEVILLE, CA 95661

CITY OF PETALUMA
11 ENGLISH STREET
PETALUMA, CA 94952

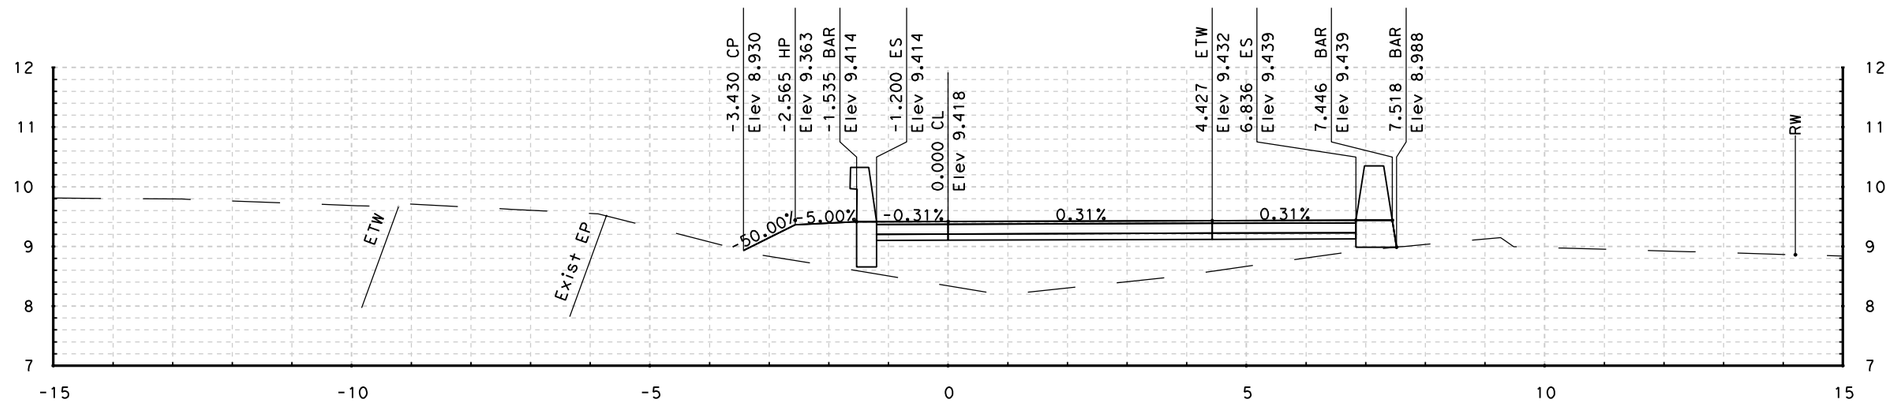

80+63.449

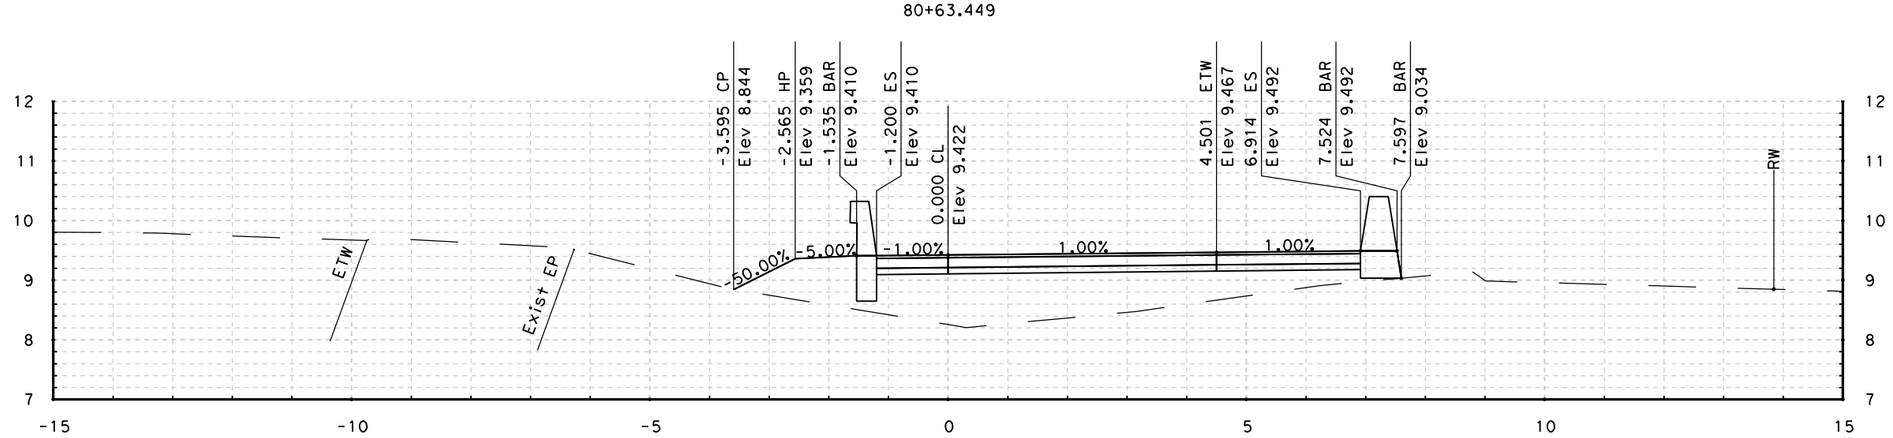

80+60.000

STA - 80+60.000 TO STA - 80+63.449

NB ON-RAMP "R3" LINE CROSS SECTIONS

SCALE: 1:50 HORIZONTAL
1:50 VERTICAL

DATE PLOTTED => 3/1/2011
TIME PLOTTED => 1:50:24 PM

#PREQUEST

RELATIVE BORDER SCALE IS IN INCHES 0 1 2 3

USERNAME => felix_wong
DGN FILE => E_Wash_Cross Sections.dgn

CU 04276

EA 264041

FOR EARTHWORK DEVELOPMENT ONLY

Caltrans Metric

Dist	COUNTY	ROUTE	POST MILES TOTAL PROJECT	SHEET No.	TOTAL SHEETS
04	Son	101	7.3/8.3	xx	xx

URS CORPORATION
1380 LEAD HILL BLVD.
SUITE 100
ROSEVILLE, CA 95661

CITY OF PETALUMA
11 ENGLISH STREET
PETALUMA, CA 94952

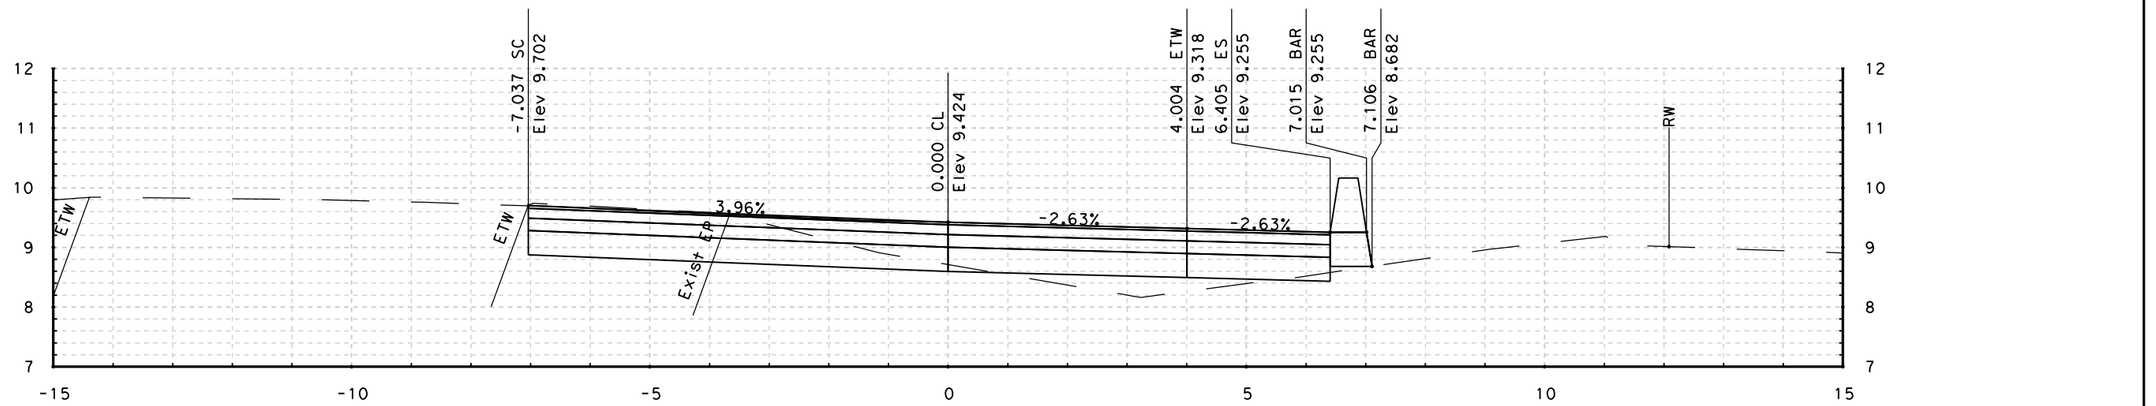

80+78.169

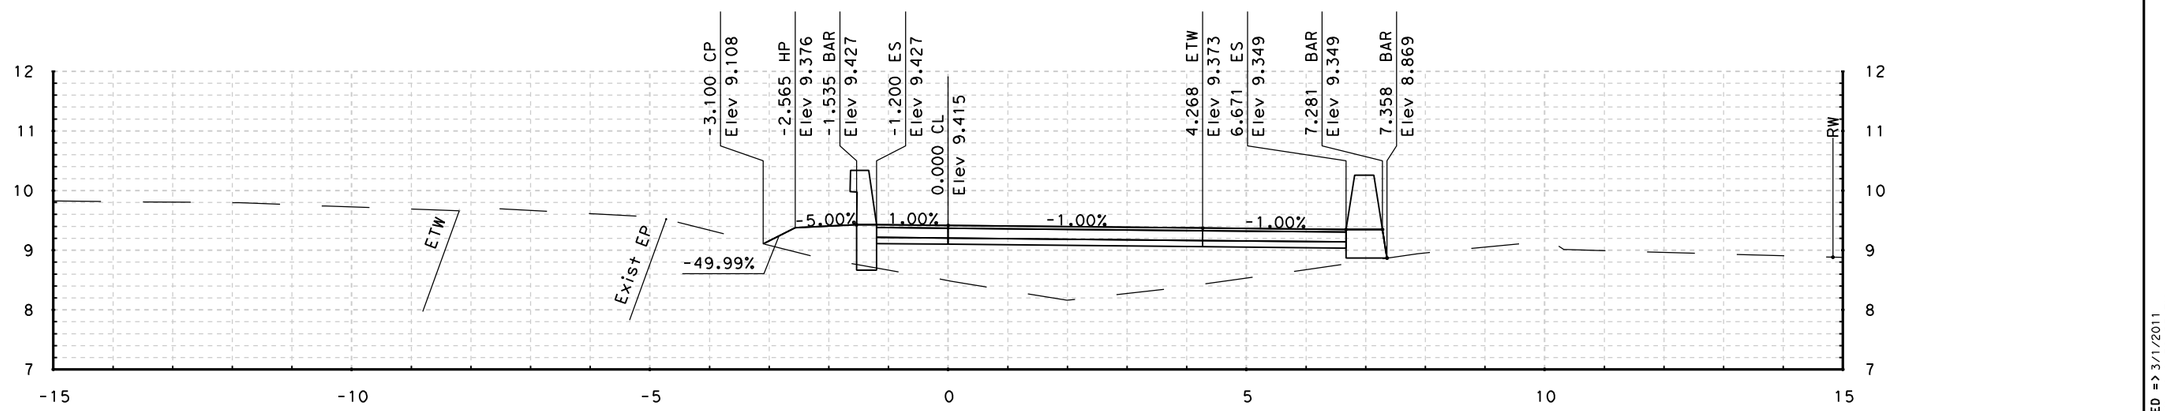

80+70.000

STA - 80+70.000 TO STA - 80+78.169

NB ON-RAMP "R3" LINE CROSS SECTIONS

SCALE: 1:50 HORIZONTAL
1:50 VERTICAL

DATE PLOTTED => 3/1/2011
TIME PLOTTED => 1:50:25 PM

#REQUEST

RELATIVE BORDER SCALE IS IN INCHES 0 1 2 3

USERNAME => felix_wong
DGN FILE => E_Wash_Cross Sections.dgn

CU 04276

EA 264041

FOR EARTHWORK DEVELOPMENT ONLY

Caltrans Metric

Dist	COUNTY	ROUTE	POST MILES TOTAL PROJECT	SHEET No.	TOTAL SHEETS
04	Son	101	7.3/8.3	xx	xx

URS CORPORATION
1380 LEAD HILL BLVD.
SUITE 100
ROSEVILLE, CA 95661

CITY OF PETALUMA
11 ENGLISH STREET
PETALUMA, CA 94952

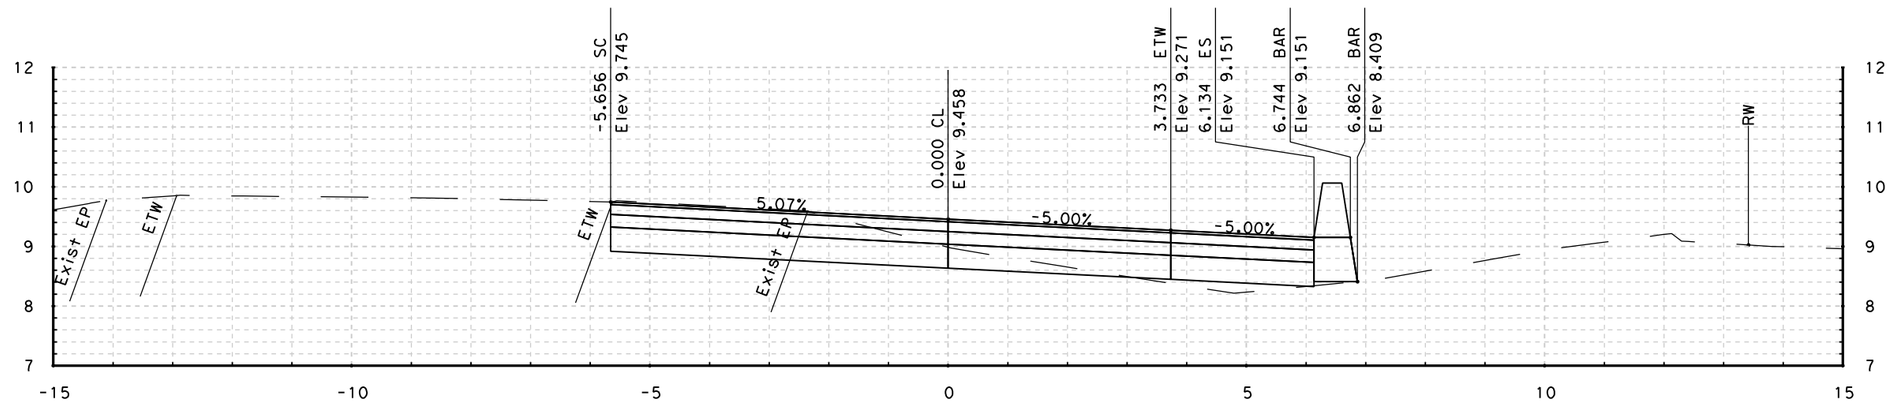

80+90.000

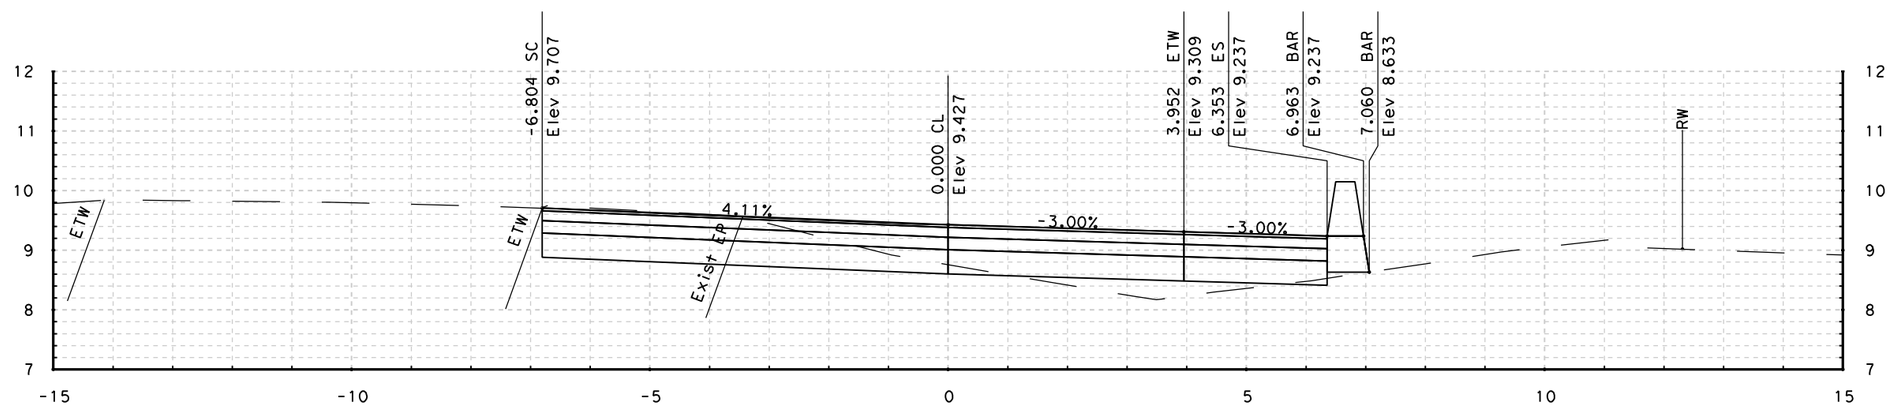

80+80.000

STA - 80+80.000 TO STA - 80+90.000

NB ON-RAMP "R3" LINE CROSS SECTIONS

SCALE: 1:50 HORIZONTAL
1:50 VERTICAL

DATE PLOTTED => 3/1/2011
TIME PLOTTED => 1:50:27 PM

#PREQUEST

RELATIVE BORDER SCALE IS IN INCHES 0 1 2 3

USERNAME => felix_wong
DGN FILE => E_Wash_Cross Sections.dgn

CU 04276

EA 264041

FOR EARTHWORK DEVELOPMENT ONLY

Caltrans Metric

Dist	COUNTY	ROUTE	POST MILES TOTAL PROJECT	SHEET No.	TOTAL SHEETS
04	Son	101	7.3/8.3	xx	xx

URS CORPORATION
1380 LEAD HILL BLVD.
SUITE 100
ROSEVILLE, CA 95661

CITY OF PETALUMA
11 ENGLISH STREET
PETALUMA, CA 94952

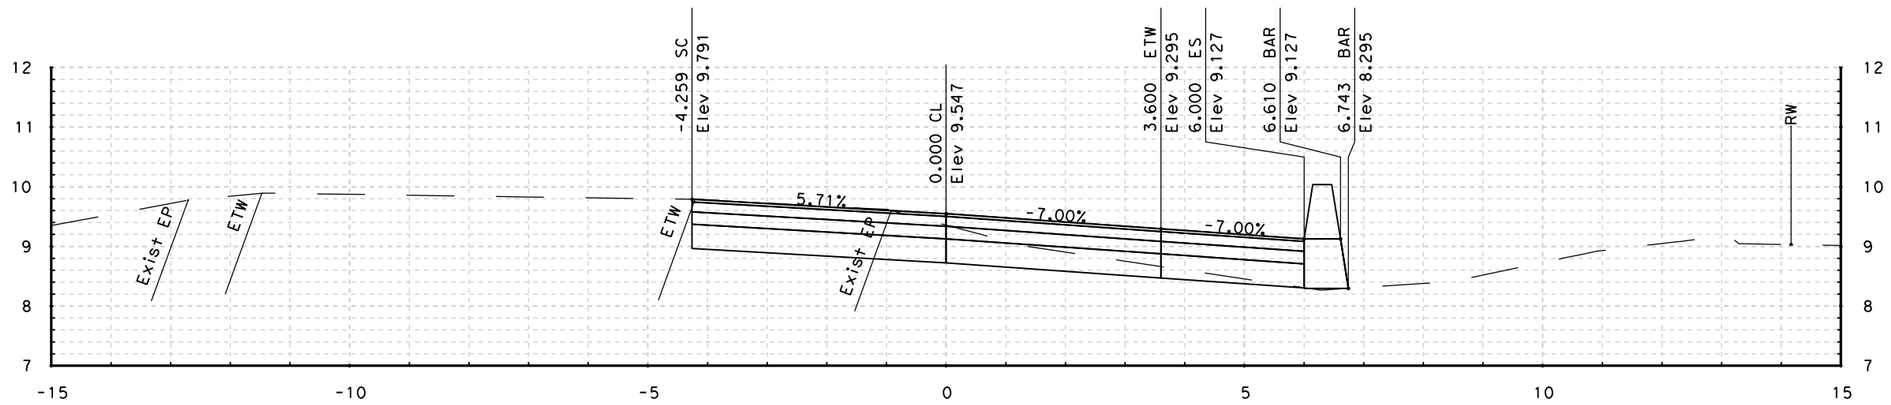

81+05.989

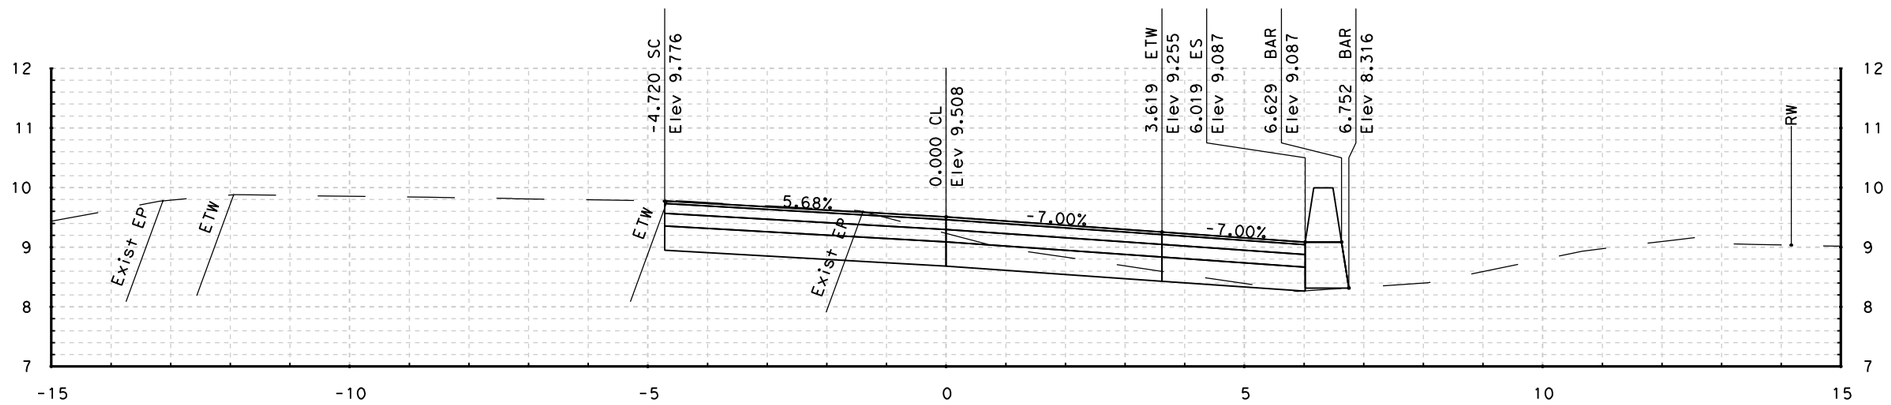

81+00.000

STA - 81+00.000 TO STA - 81+05.989

NB ON-RAMP "R3" LINE CROSS SECTIONS

SCALE: 1:50 HORIZONTAL
1:50 VERTICAL

DATE PLOTTED => 3/1/2011
TIME PLOTTED => 1:50:28 PM

#REQUEST

RELATIVE BORDER SCALE IS IN INCHES 0 1 2 3

USERNAME => felix_wong
DGN FILE => E_Wash_Cross Sections.dgn

CU 04276

EA 264041

FOR EARTHWORK DEVELOPMENT ONLY

Caltrans Metric

Dist	COUNTY	ROUTE	POST MILES TOTAL PROJECT	SHEET No.	TOTAL SHEETS
04	Son	101	7.3/8.3	xx	xx

URS CORPORATION
1380 LEAD HILL BLVD.
SUITE 100
ROSEVILLE, CA 95661

CITY OF PETALUMA
11 ENGLISH STREET
PETALUMA, CA 94952

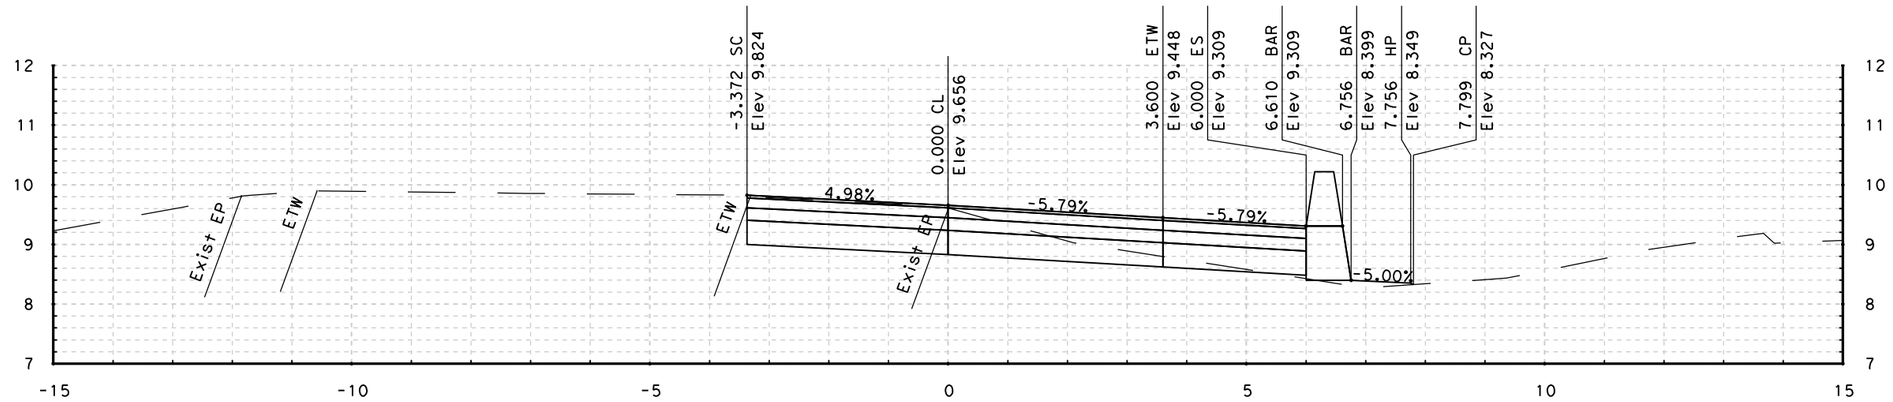

81+20.000

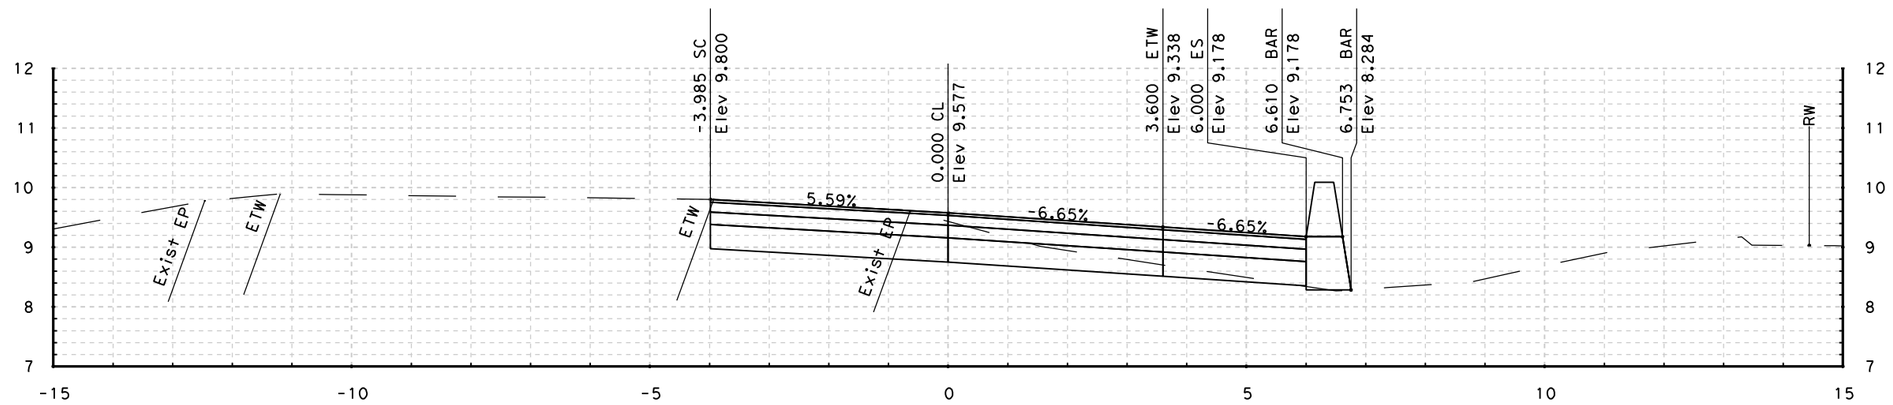

81+10.000

STA - 81+10.000 TO STA - 81+20.000

NB ON-RAMP "R3" LINE CROSS SECTIONS

SCALE: 1:50 HORIZONTAL
1:50 VERTICAL

DATE PLOTTED => 3/1/2011
TIME PLOTTED => 1:50:29 PM

#REQUEST

RELATIVE BORDER SCALE IS IN INCHES 0 1 2 3

USERNAME => felix_wong
DGN FILE => E_Wash_Cross Sections.dgn

CU 04276

EA 264041

FOR EARTHWORK DEVELOPMENT ONLY

Caltrans Metric

Dist	COUNTY	ROUTE	POST MILES TOTAL PROJECT	SHEET No.	TOTAL SHEETS
04	Son	101	7.3/8.3	xx	xx

URS CORPORATION
1380 LEAD HILL BLVD.
SUITE 100
ROSEVILLE, CA 95661

CITY OF PETALUMA
11 ENGLISH STREET
PETALUMA, CA 94952

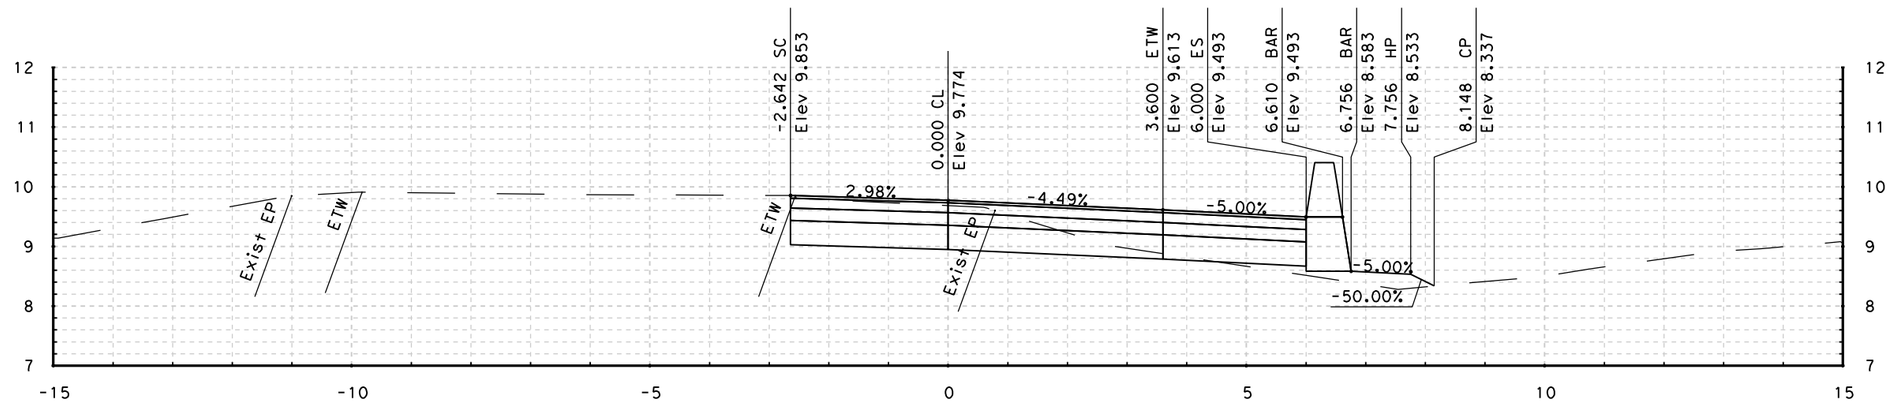

81+35.000

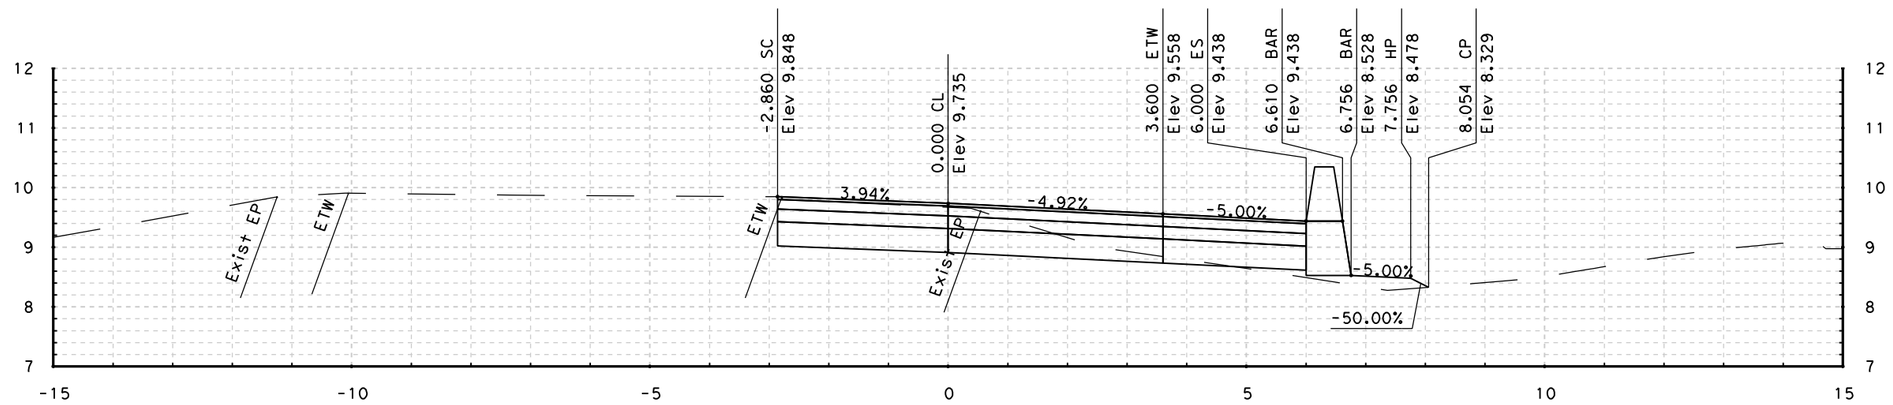

81+30.000

STA - 81+30.000 TO STA - 81+35.000

NB ON-RAMP "R3" LINE CROSS SECTIONS

SCALE: 1:50 HORIZONTAL
1:50 VERTICAL

DATE PLOTTED => 3/1/2011
TIME PLOTTED => 1:50:30 PM

#PREQUEST

RELATIVE BORDER SCALE IS IN INCHES 0 1 2 3

USERNAME => felix_wong
DGN FILE => E_Wash_Cross Sections.dgn

CU 04276

EA 264041

FOR EARTHWORK DEVELOPMENT ONLY

Caltrans Metric

Dist	COUNTY	ROUTE	POST MILES TOTAL PROJECT	SHEET No.	TOTAL SHEETS
04	Son	101	7.3/8.3	xx	xx

URS CORPORATION
1380 LEAD HILL BLVD.
SUITE 100
ROSEVILLE, CA 95661

CITY OF PETALUMA
11 ENGLISH STREET
PETALUMA, CA 94952

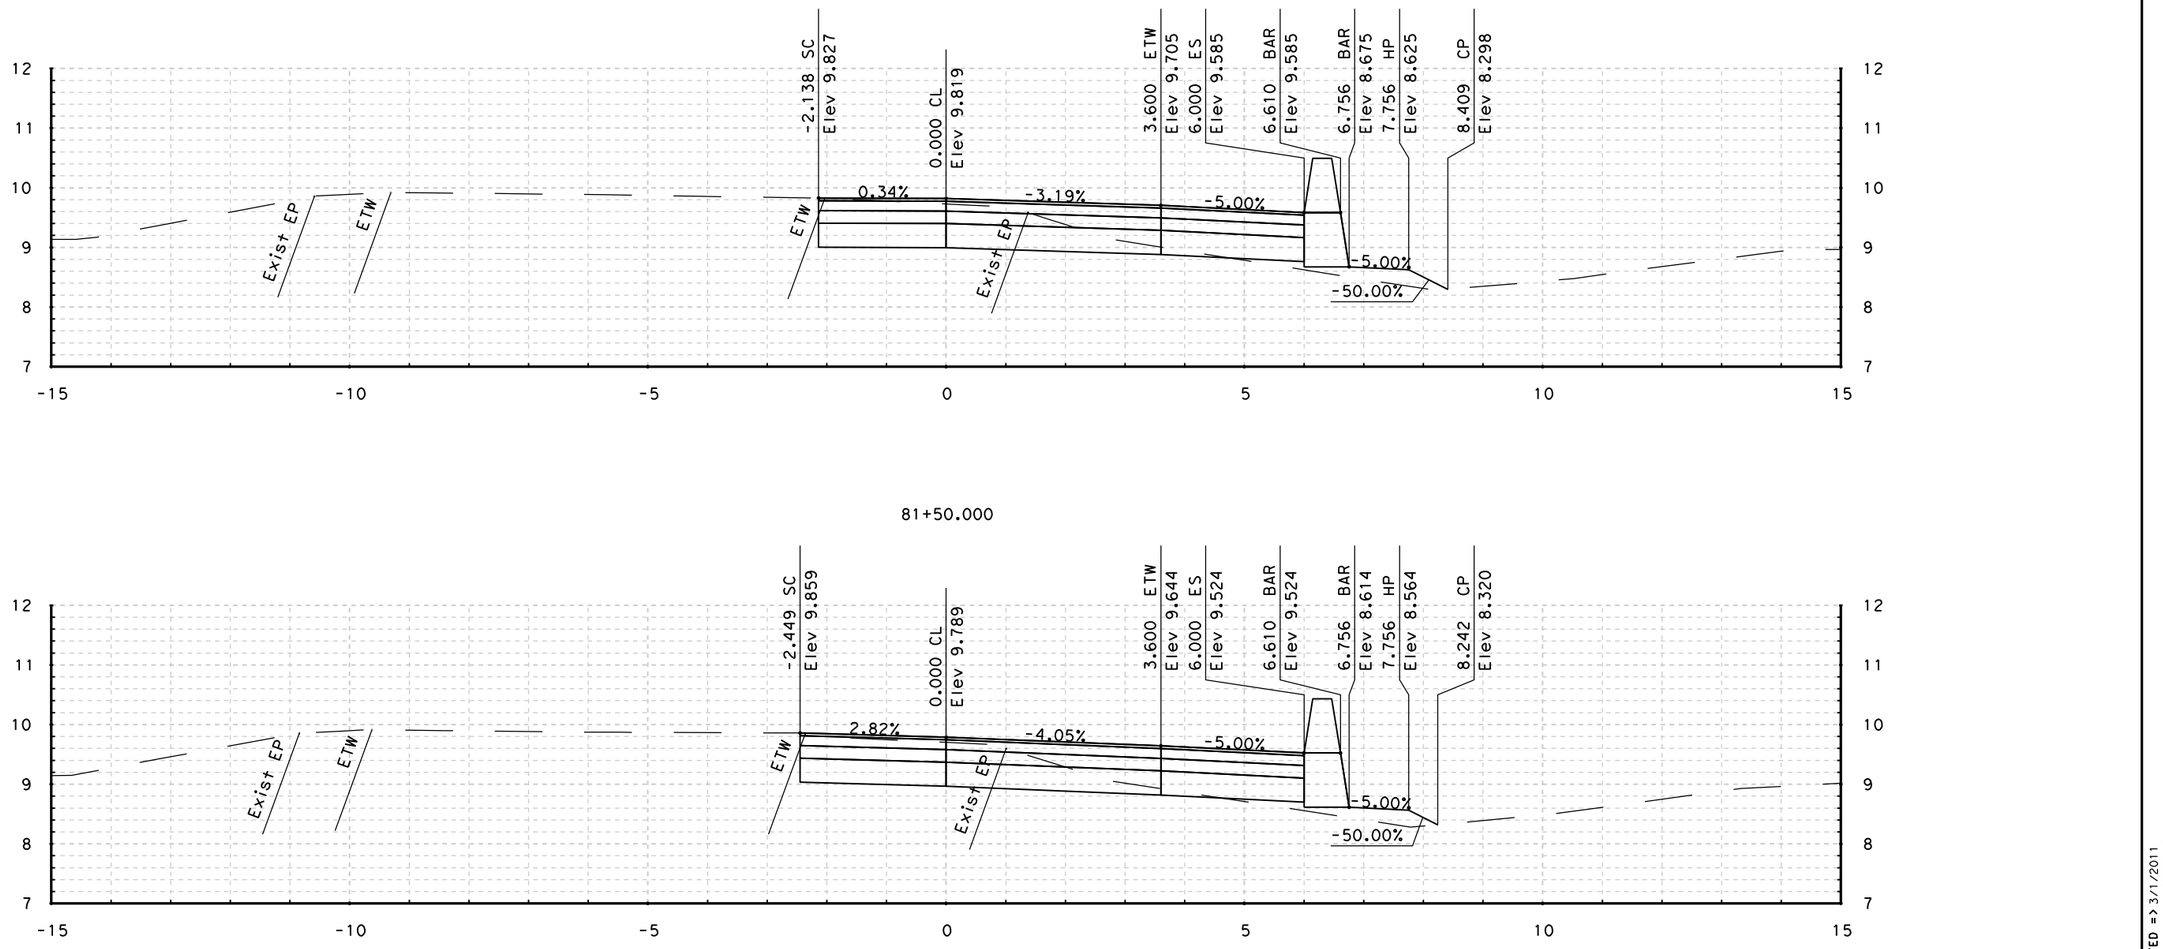

STA - 81+40.000 TO STA - 81+50.000

NB ON-RAMP "R3" LINE CROSS SECTIONS

SCALE: 1:50 HORIZONTAL
1:50 VERTICAL

DATE PLOTTED => 3/1/2011
TIME PLOTTED => 1:50:31 PM

#PREQUEST

RELATIVE BORDER SCALE IS IN INCHES 0 1 2 3

USERNAME => felix_wong
DGN FILE => E_Wash_Cross Sections.dgn

CU 04276

EA 264041

FOR EARTHWORK DEVELOPMENT ONLY

Caltrans Metric

Dist	COUNTY	ROUTE	POST MILES TOTAL PROJECT	SHEET No.	TOTAL SHEETS
04	Son	101	7.3/8.3	xx	xx

URS CORPORATION
1380 LEAD HILL BLVD.
SUITE 100
ROSEVILLE, CA 95661

CITY OF PETALUMA
11 ENGLISH STREET
PETALUMA, CA 94952

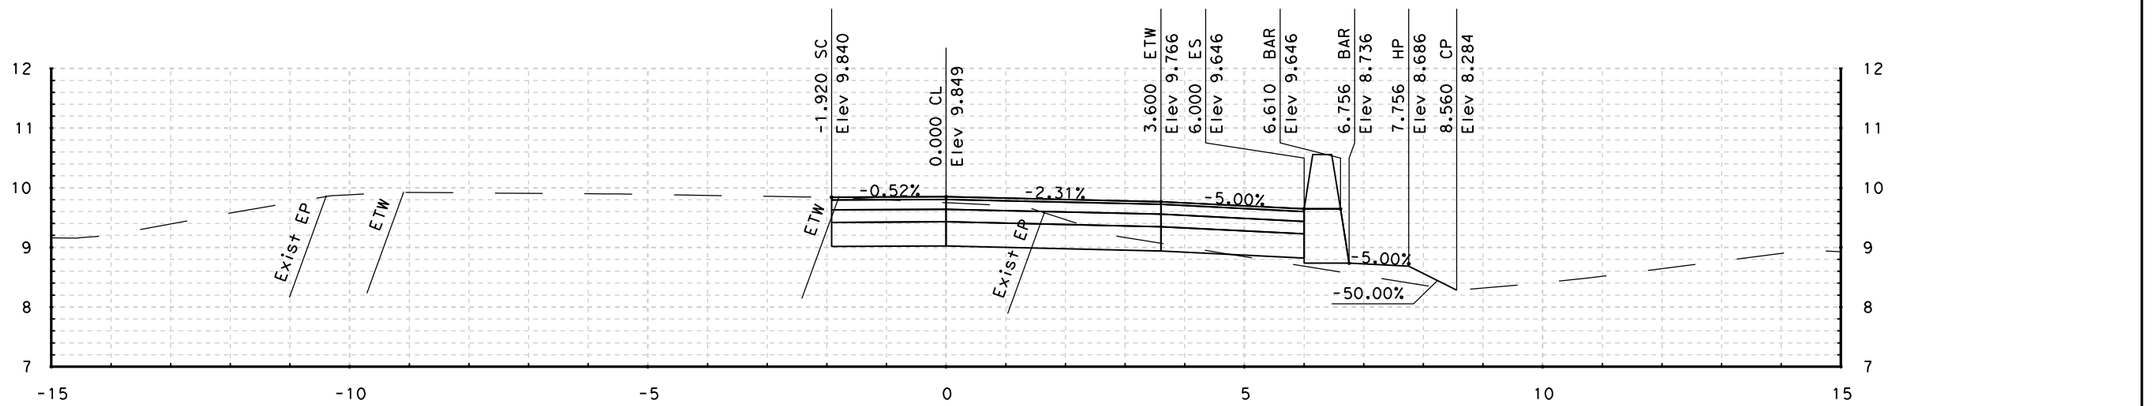

81+60.000

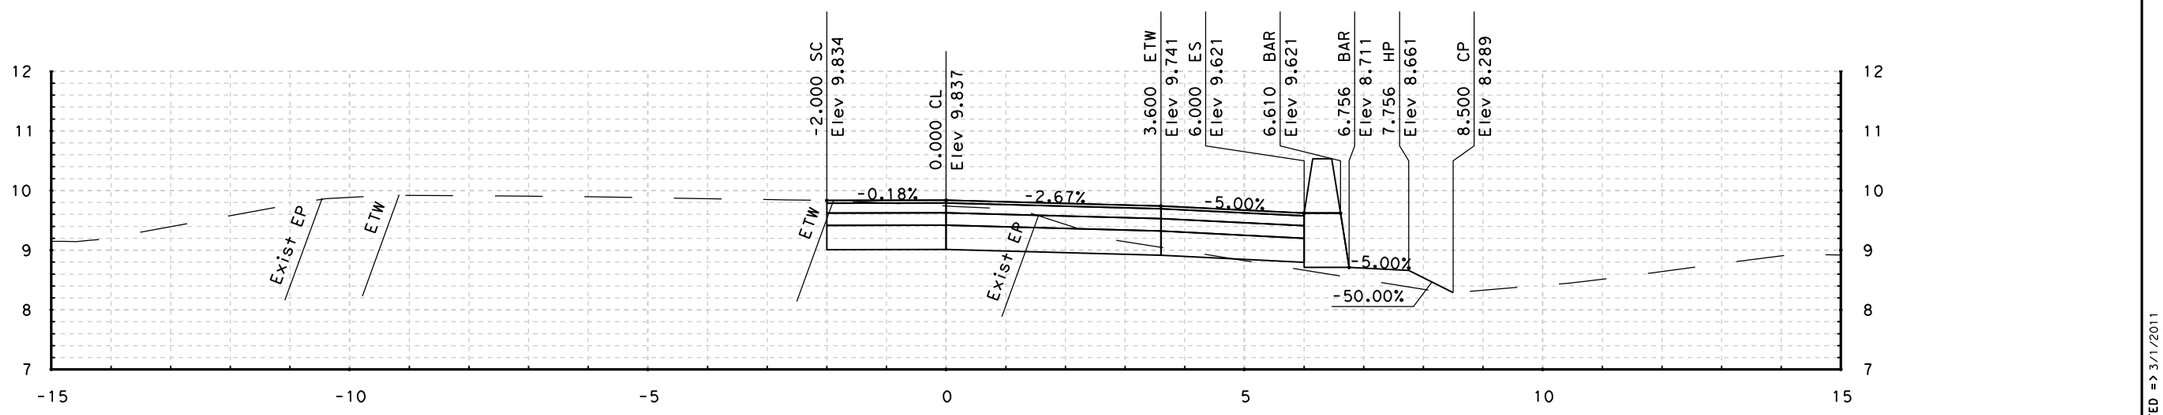

81+55.984

STA - 81+55.984 TO STA - 81+60.000

NB ON-RAMP "R3" LINE CROSS SECTIONS

SCALE: 1:50 HORIZONTAL
1:50 VERTICAL

DATE PLOTTED => 3/1/2011
TIME PLOTTED => 1:50:33 PM

#REQUEST

RELATIVE BORDER SCALE IS IN INCHES 0 1 2 3

USERNAME => felix_wong
DGN FILE => E_Wash_Cross Sections.dgn

CU 04276

EA 264041

FOR EARTHWORK DEVELOPMENT ONLY

Caltrans Metric

Dist	COUNTY	ROUTE	POST MILES TOTAL PROJECT	SHEET No.	TOTAL SHEETS
04	Son	101	7.3/8.3	xx	xx

URS CORPORATION
1380 LEAD HILL BLVD.
SUITE 100
ROSEVILLE, CA 95661

CITY OF PETALUMA
11 ENGLISH STREET
PETALUMA, CA 94952

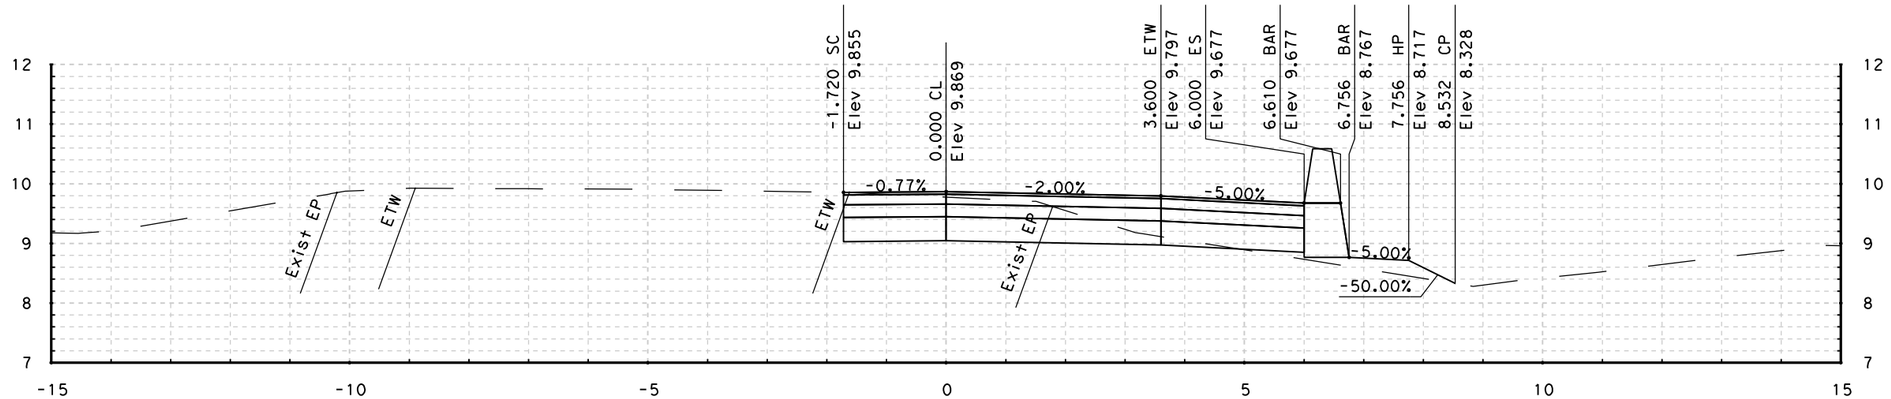

81+70.000

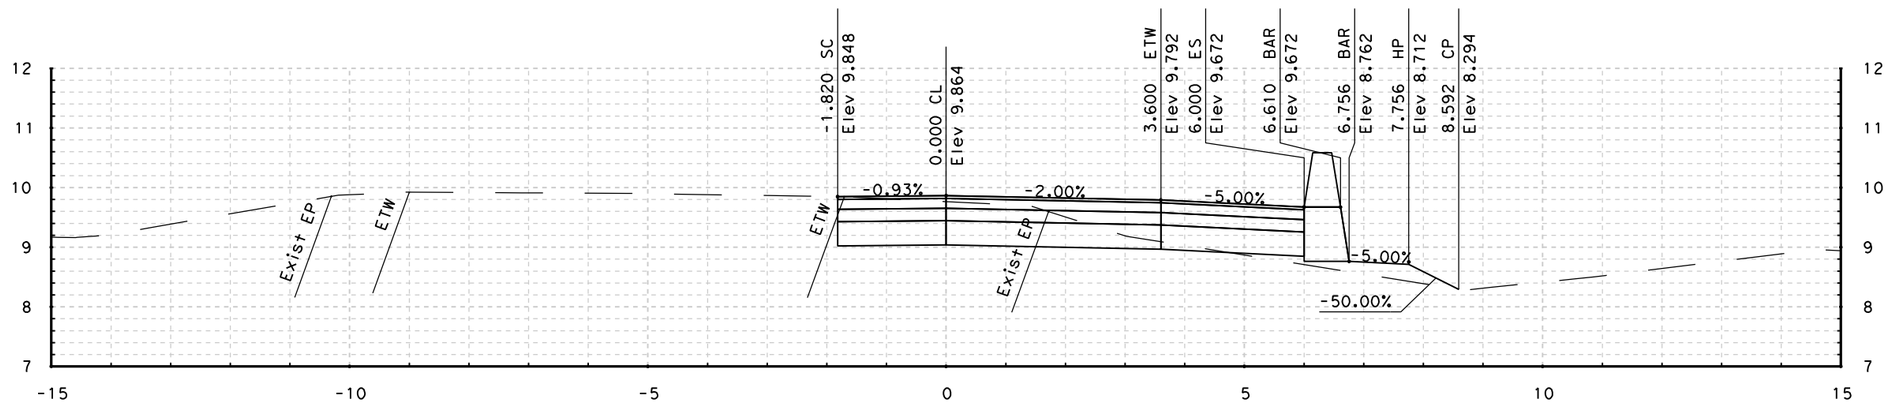

81+65.000

STA - 81+65.000 TO STA - 81+70.000

NB ON-RAMP "R3" LINE CROSS SECTIONS

SCALE: 1:50 HORIZONTAL
1:50 VERTICAL

DATE PLOTTED => 3/1/2011
TIME PLOTTED => 1:50:34 PM

#REQUEST

RELATIVE BORDER SCALE IS IN INCHES 0 1 2 3

USERNAME => felix_wong
DGN FILE => E_Wash_Cross Sections.dgn

CU 04276

EA 264041

FOR EARTHWORK DEVELOPMENT ONLY

Caltrans Metric

Dist	COUNTY	ROUTE	POST MILES TOTAL PROJECT	SHEET No.	TOTAL SHEETS
04	Son	101	7.3/8.3	xx	xx

URS CORPORATION
1380 LEAD HILL BLVD.
SUITE 100
ROSEVILLE, CA 95661

CITY OF PETALUMA
11 ENGLISH STREET
PETALUMA, CA 94952

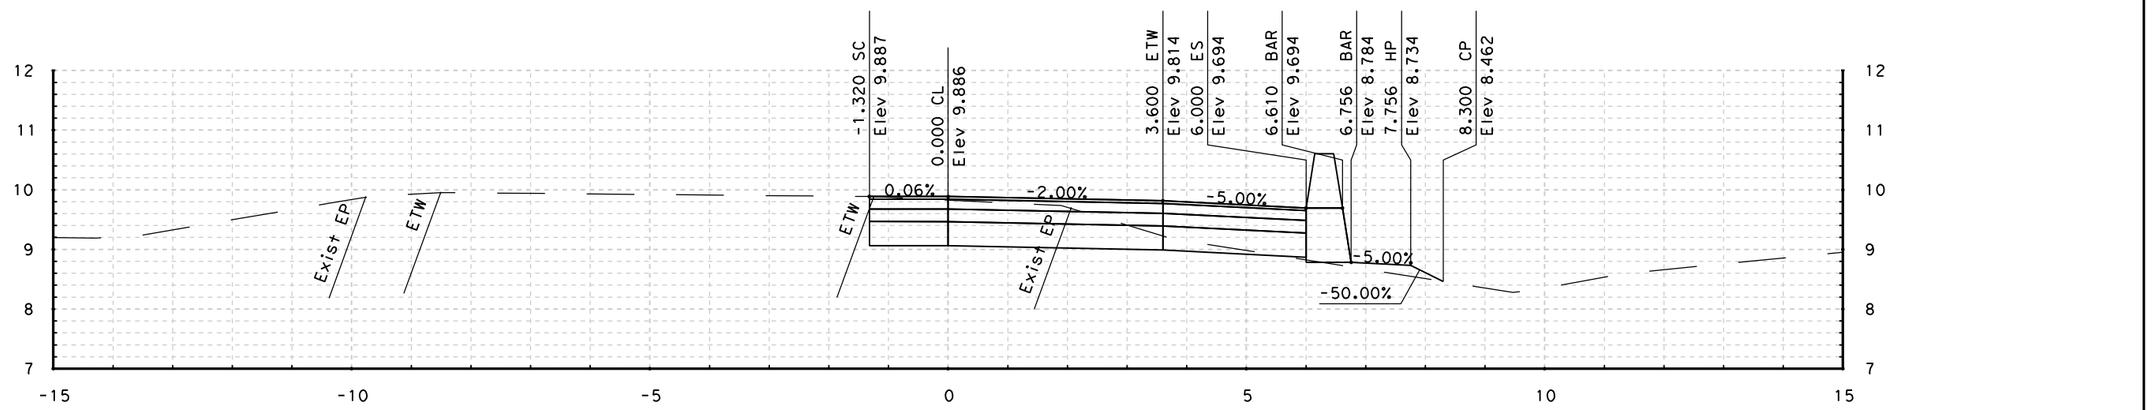

81+90.000

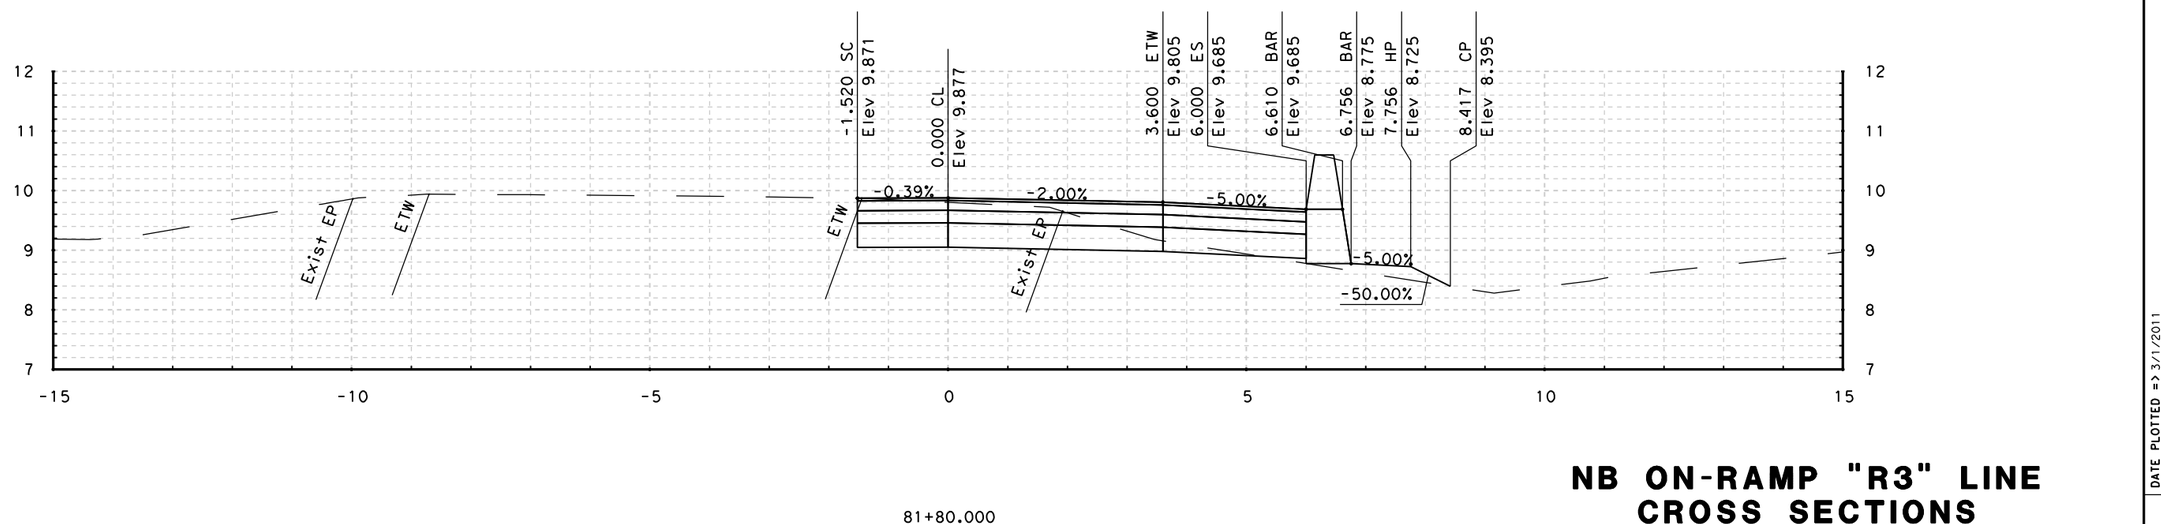

81+80.000

STA - 81+80.000 TO STA - 81+90.000

NB ON-RAMP "R3" LINE CROSS SECTIONS

SCALE: 1:50 HORIZONTAL
1:50 VERTICAL

DATE PLOTTED => 3/1/2011
TIME PLOTTED => 1:50:35 PM

#REQUEST

RELATIVE BORDER SCALE IS IN INCHES 0 1 2 3

USERNAME => felix_wong
DGN FILE => E_Wash_Cross Sections.dgn

CU 04276

EA 264041

FOR EARTHWORK DEVELOPMENT ONLY

Caltrans Metric

Dist	COUNTY	ROUTE	POST MILES TOTAL PROJECT	SHEET No.	TOTAL SHEETS
04	Son	101	7.3/8.3	xx	xx

URS CORPORATION
1380 LEAD HILL BLVD.
SUITE 100
ROSEVILLE, CA 95661

CITY OF PETALUMA
11 ENGLISH STREET
PETALUMA, CA 94952

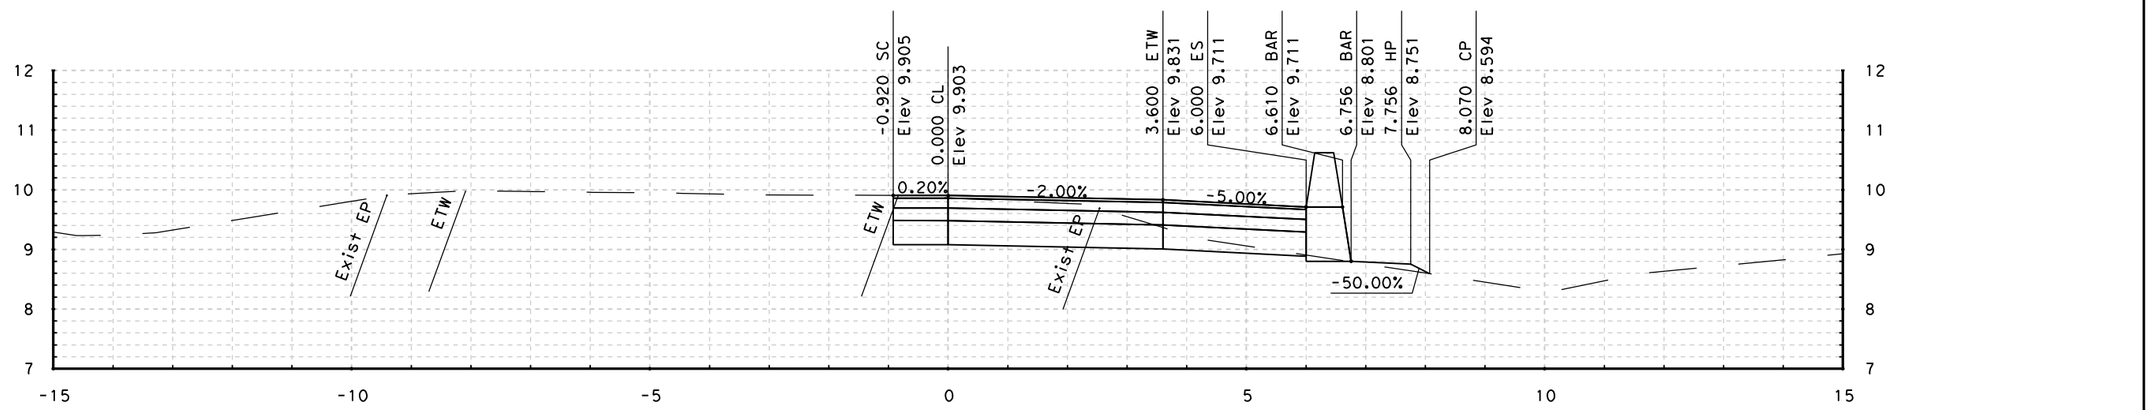

82+10.000

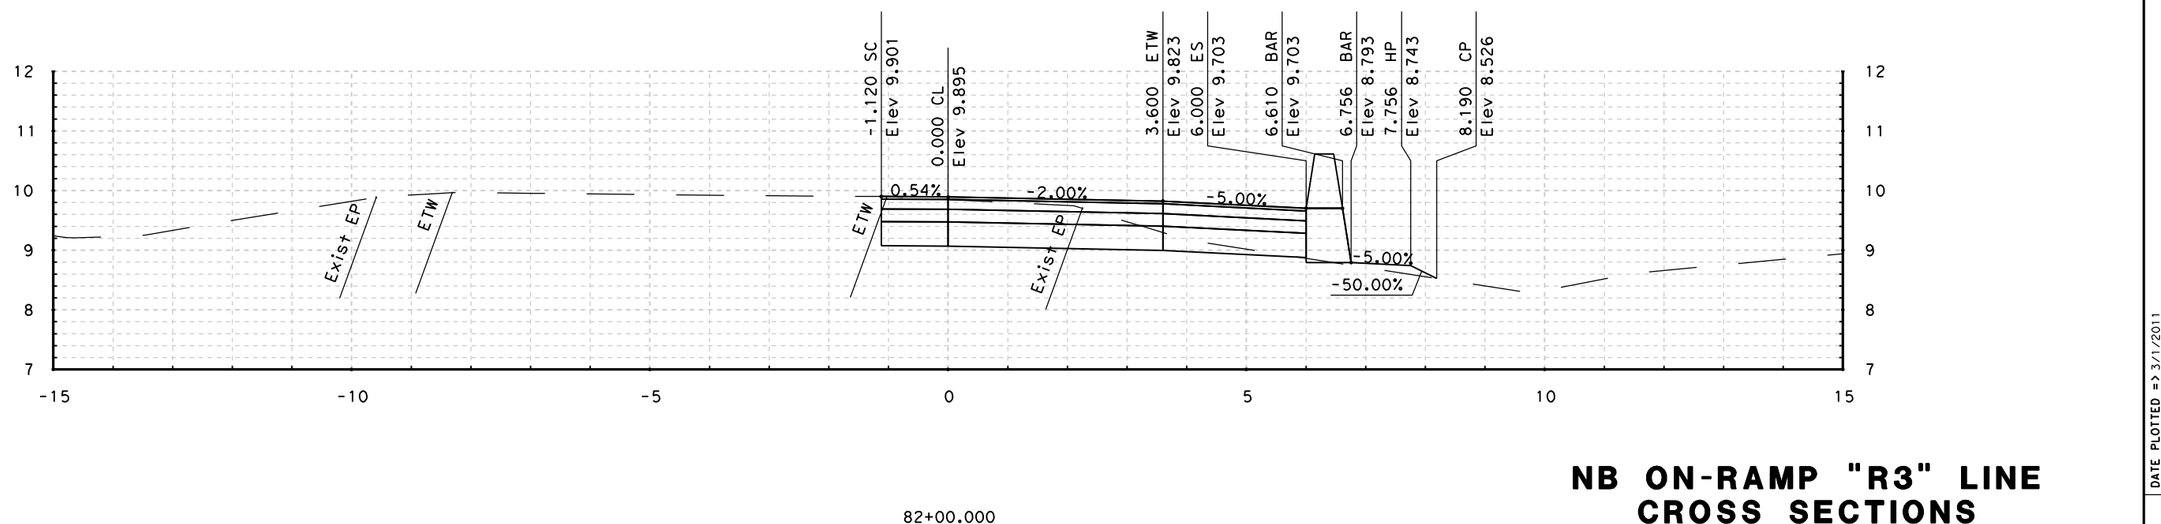

82+00.000

STA - 82+00.000 TO STA - 82+10.000

NB ON-RAMP "R3" LINE CROSS SECTIONS

SCALE: 1:50 HORIZONTAL
1:50 VERTICAL

DATE PLOTTED => 3/1/2011
TIME PLOTTED => 1:50:36 PM

#REQUEST

RELATIVE BORDER SCALE IS IN INCHES 0 1 2 3

USERNAME => felix_wong
DGN FILE => E_Wash_Cross Sections.dgn

CU 04276

EA 264041

FOR EARTHWORK DEVELOPMENT ONLY

Caltrans Metric

Dist	COUNTY	ROUTE	POST MILES TOTAL PROJECT	SHEET No.	TOTAL SHEETS
04	Son	101	7.3/8.3	xx	xx

URS CORPORATION
1380 LEAD HILL BLVD.
SUITE 100
ROSEVILLE, CA 95661

CITY OF PETALUMA
11 ENGLISH STREET
PETALUMA, CA 94952

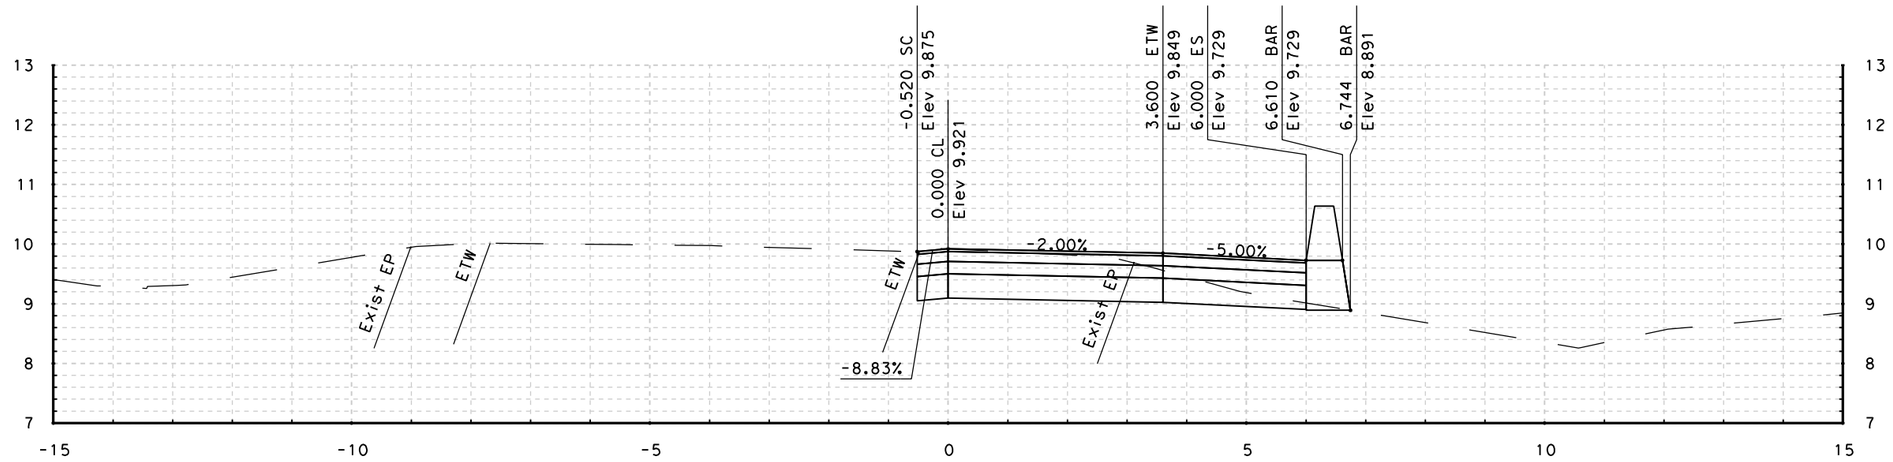

82+30.000

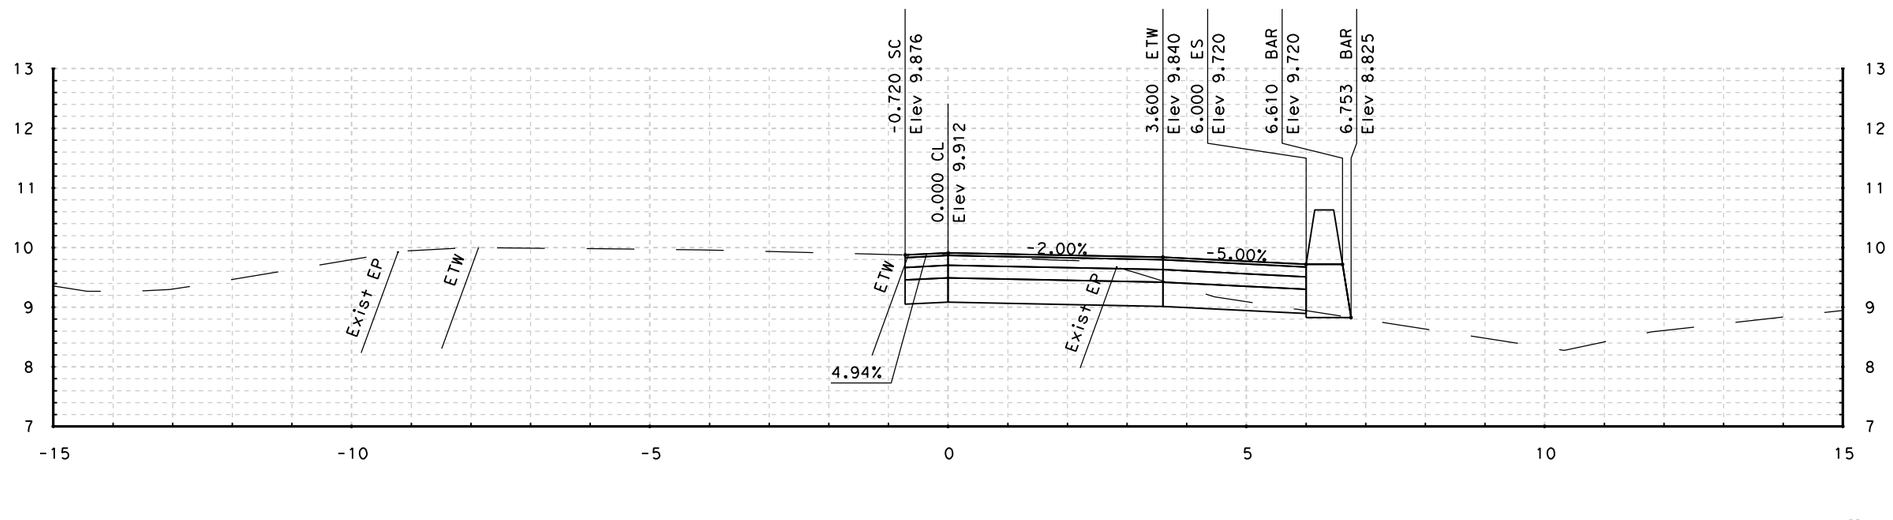

82+20.000

STA - 82+20.000 TO STA - 82+30.000

NB ON-RAMP "R3" LINE CROSS SECTIONS

SCALE: 1:50 HORIZONTAL
1:50 VERTICAL

DATE PLOTTED => 3/1/2011
TIME PLOTTED => 11:50:38 PM

#REQUEST

RELATIVE BORDER SCALE IS IN INCHES 0 1 2 3

USERNAME => felix_wong
DGN FILE => E_Wash_Cross Sections.dgn

CU 04276

EA 264041

FOR EARTHWORK DEVELOPMENT ONLY

Caltrans Metric

Dist	COUNTY	ROUTE	POST MILES TOTAL PROJECT	SHEET No.	TOTAL SHEETS
04	Son	101	7.3/8.3	xx	xx

URS CORPORATION
1380 LEAD HILL BLVD.
SUITE 100
ROSEVILLE, CA 95661

CITY OF PETALUMA
11 ENGLISH STREET
PETALUMA, CA 94952

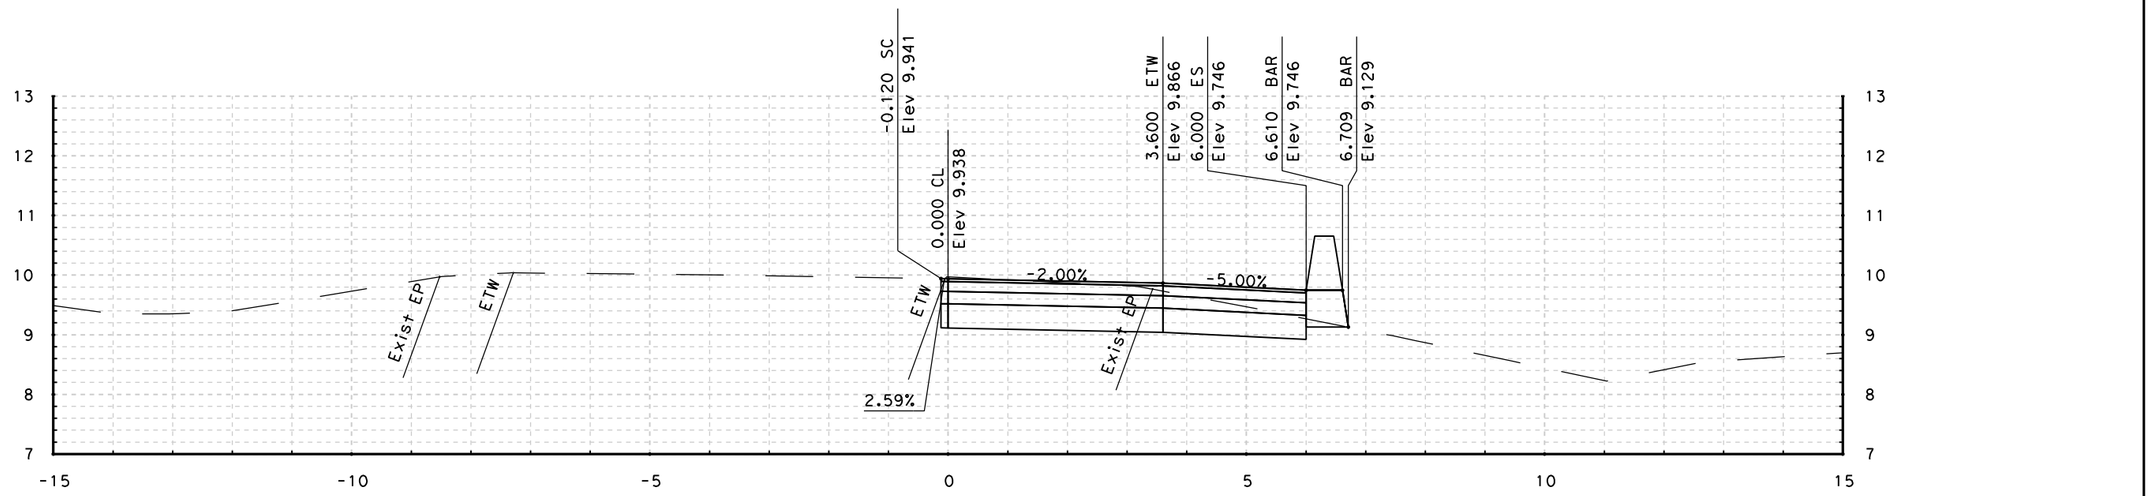

82+50.000

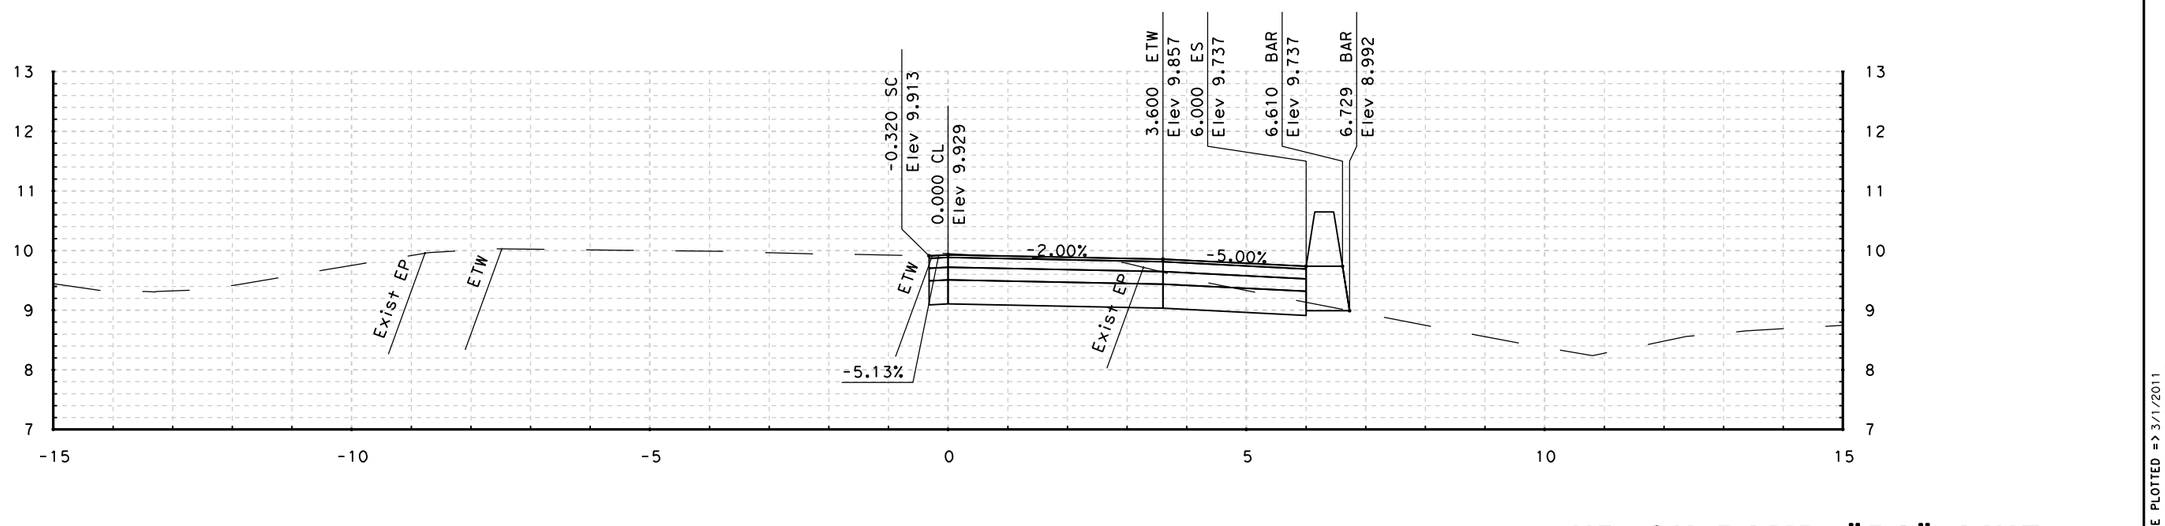

82+40.000

STA - 82+40.000 TO STA - 82+50.000

NB ON-RAMP "R3" LINE CROSS SECTIONS

SCALE: 1:50 HORIZONTAL
1:50 VERTICAL

DATE PLOTTED => 3/1/2011
TIME PLOTTED => 11:50:39 PM

#REQUEST

RELATIVE BORDER SCALE IS IN INCHES 0 1 2 3

USERNAME => felix_wong
DGN FILE => E_Wash_Cross Sections.dgn

CU 04276

EA 264041

FOR EARTHWORK DEVELOPMENT ONLY

Caltrans Metric

Dist	COUNTY	ROUTE	POST MILES TOTAL PROJECT	SHEET No.	TOTAL SHEETS
04	Son	101	7.3/8.3	xx	xx

URS CORPORATION
1380 LEAD HILL BLVD.
SUITE 100
ROSEVILLE, CA 95661

CITY OF PETALUMA
11 ENGLISH STREET
PETALUMA, CA 94952

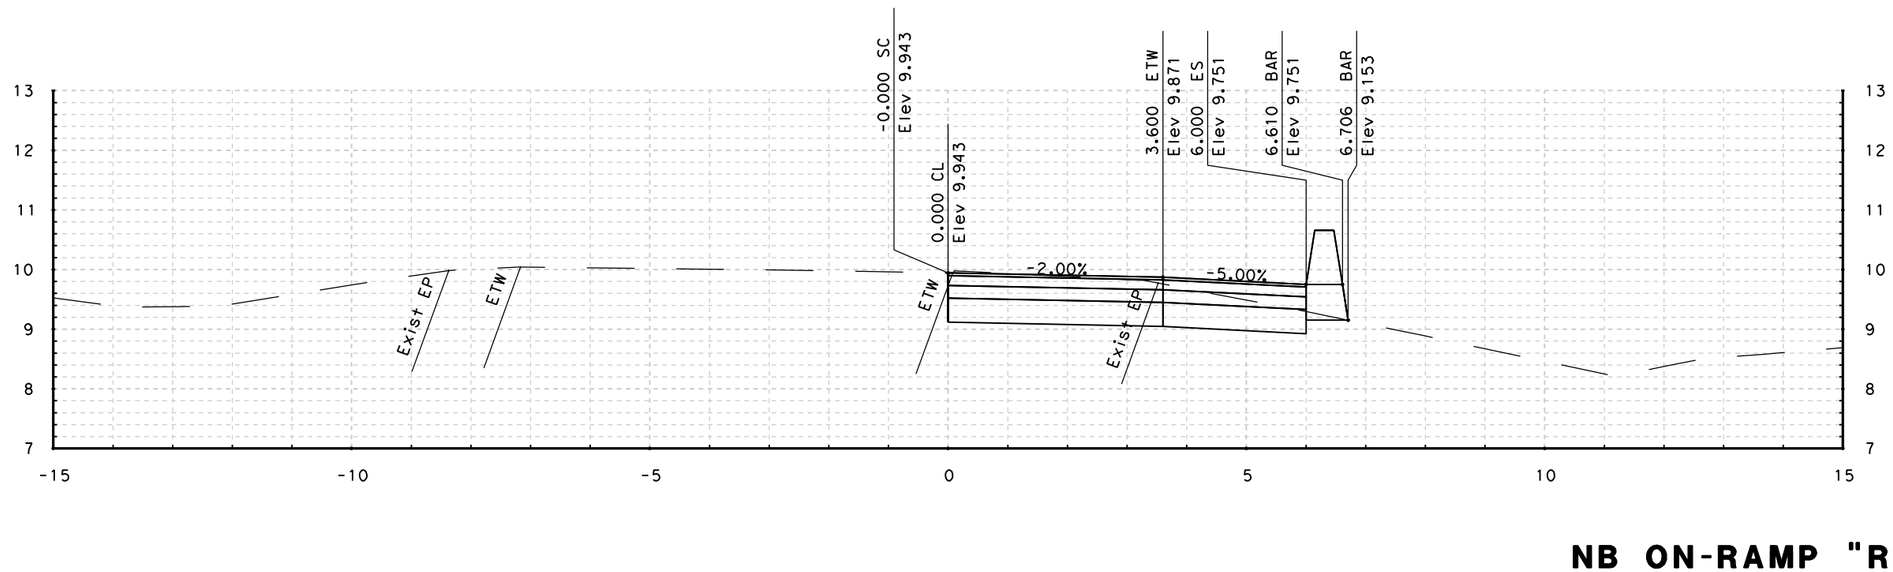

82+56.000

STA - 82+56.000 TO STA - 82+56.000

NB ON-RAMP "R3" LINE CROSS SECTIONS

SCALE: 1:50 HORIZONTAL
1:50 VERTICAL

DATE PLOTTED => 3/1/2011
TIME PLOTTED => 11:50:40 PM

#REQUEST

RELATIVE BORDER SCALE IS IN INCHES 0 1 2 3

USERNAME => felix_wong
DGN FILE => E_Wash_Cross Sections.dgn

CU 04276

EA 264041