DESIGN CROSS SECTIONS

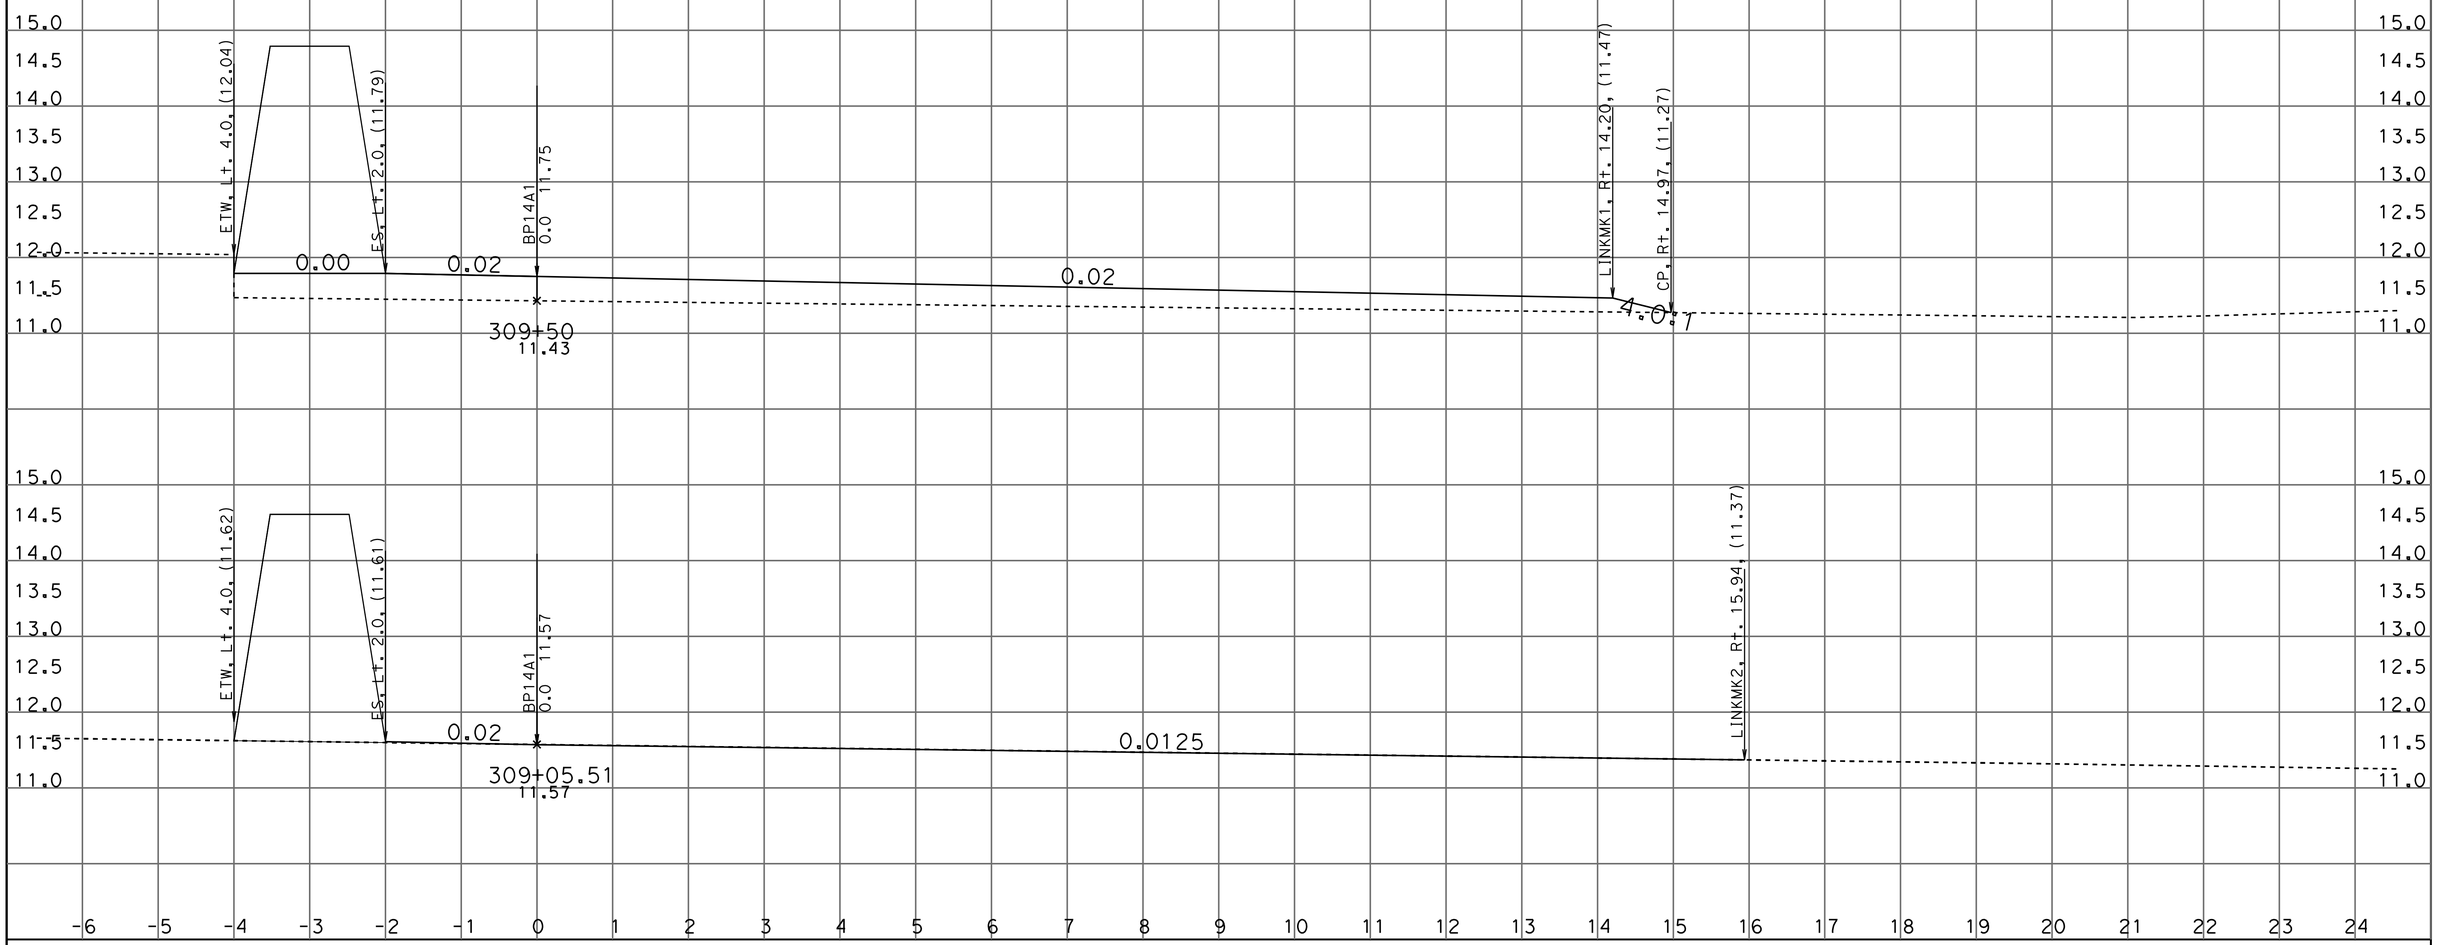

DATE: 8/3/2011

KC Project: 10116 File: D:\DENNIS\OTD\CAICEe16\bp14a1_fg_x-sec_every50_001_rev2.ear

SCALE: 1" = 1' Horiz.
1" = 1' Vert.

All Dimensions are US Survey Feet

BP14
CROSS SECTIONS
SHEET 1 OF XXX

DESIGN CROSS SECTIONS

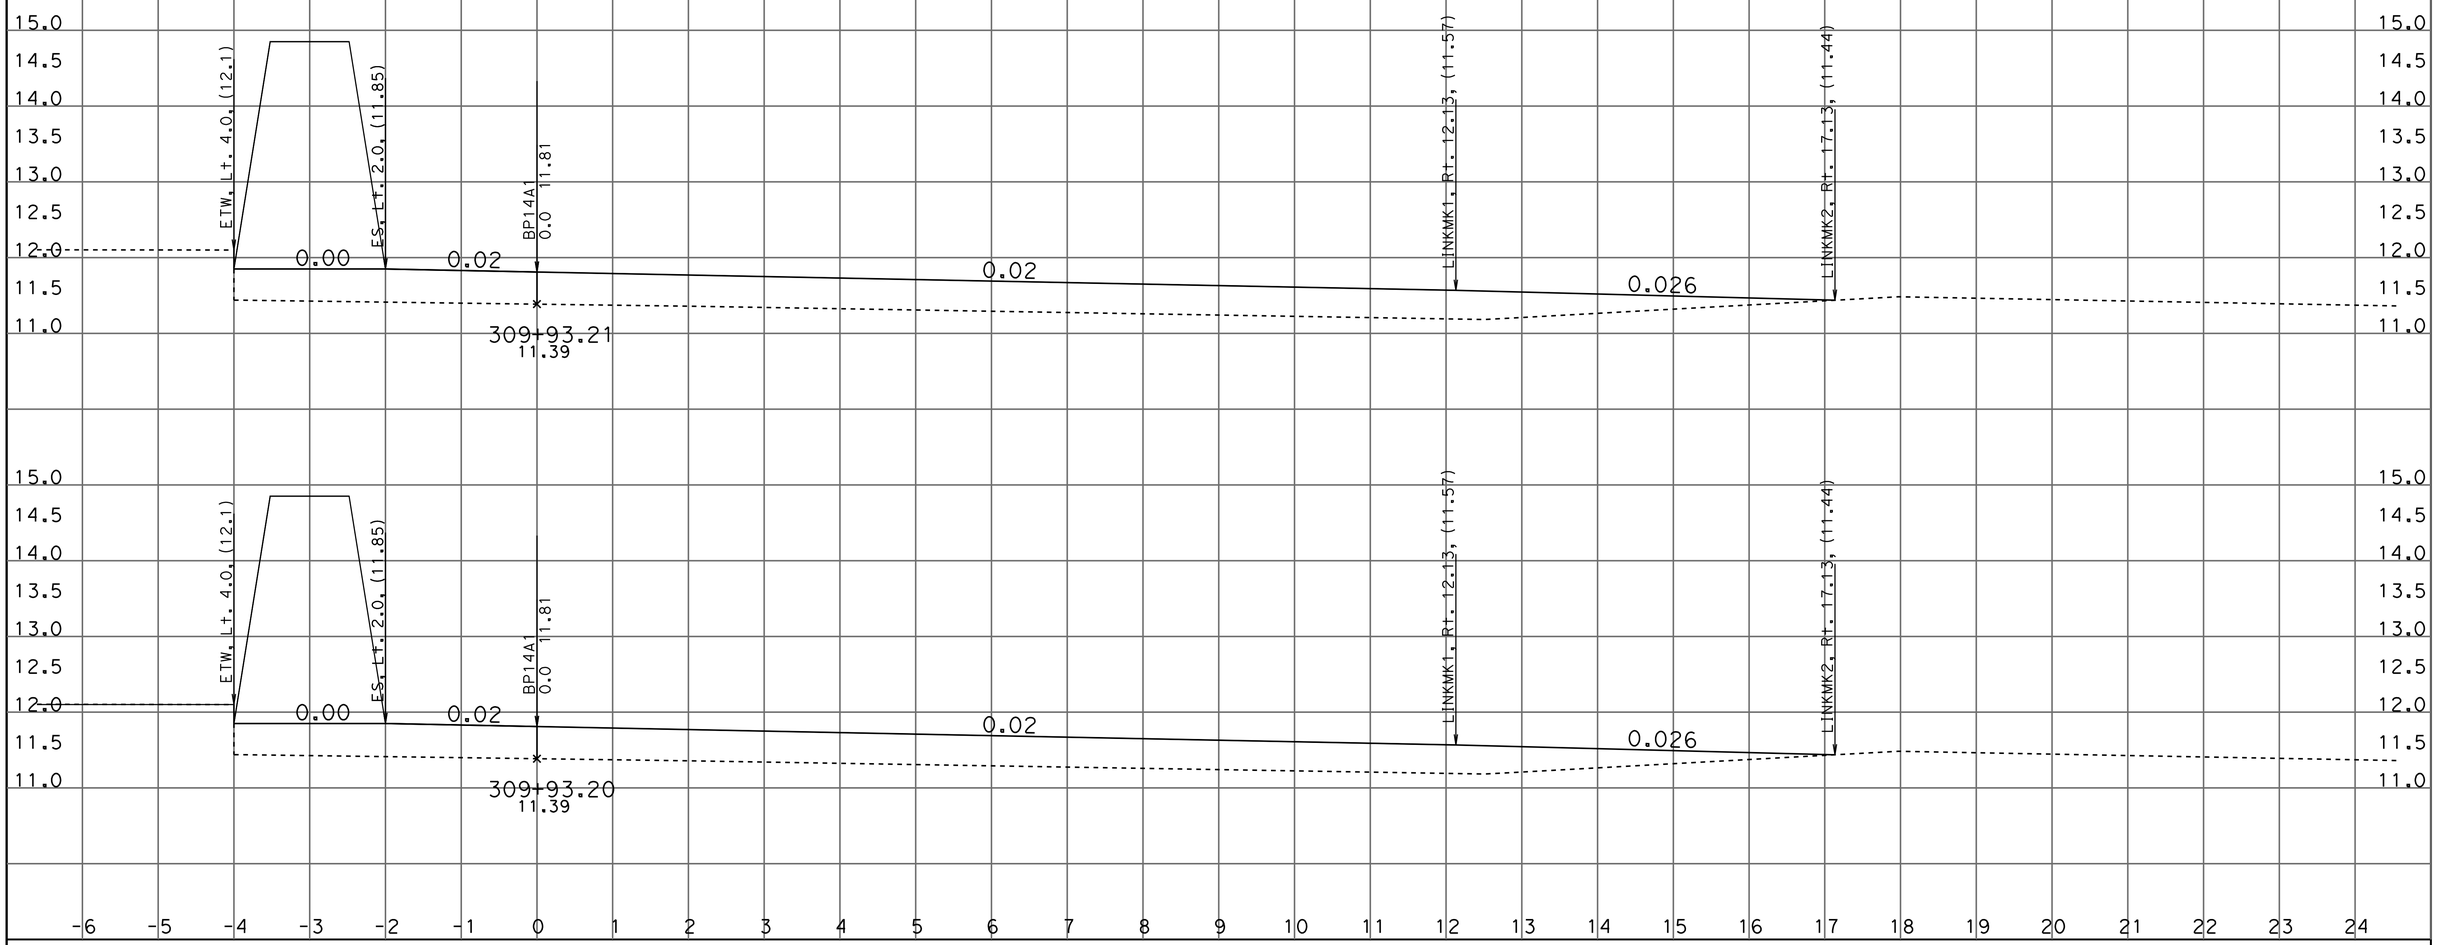

DATE: 8/3/2011

KC Project: 10116 File: D:\DENNIS\OTD\CAICEe16\bp14a1_fg_x-sec_every50_001_rev2.ear

SCALE: 1" = 1' Horiz.
1" = 1' Vert.

All Dimensions are US Survey Feet

BP14
CROSS SECTIONS

SHEET 2 OF XXX

DESIGN CROSS SECTIONS

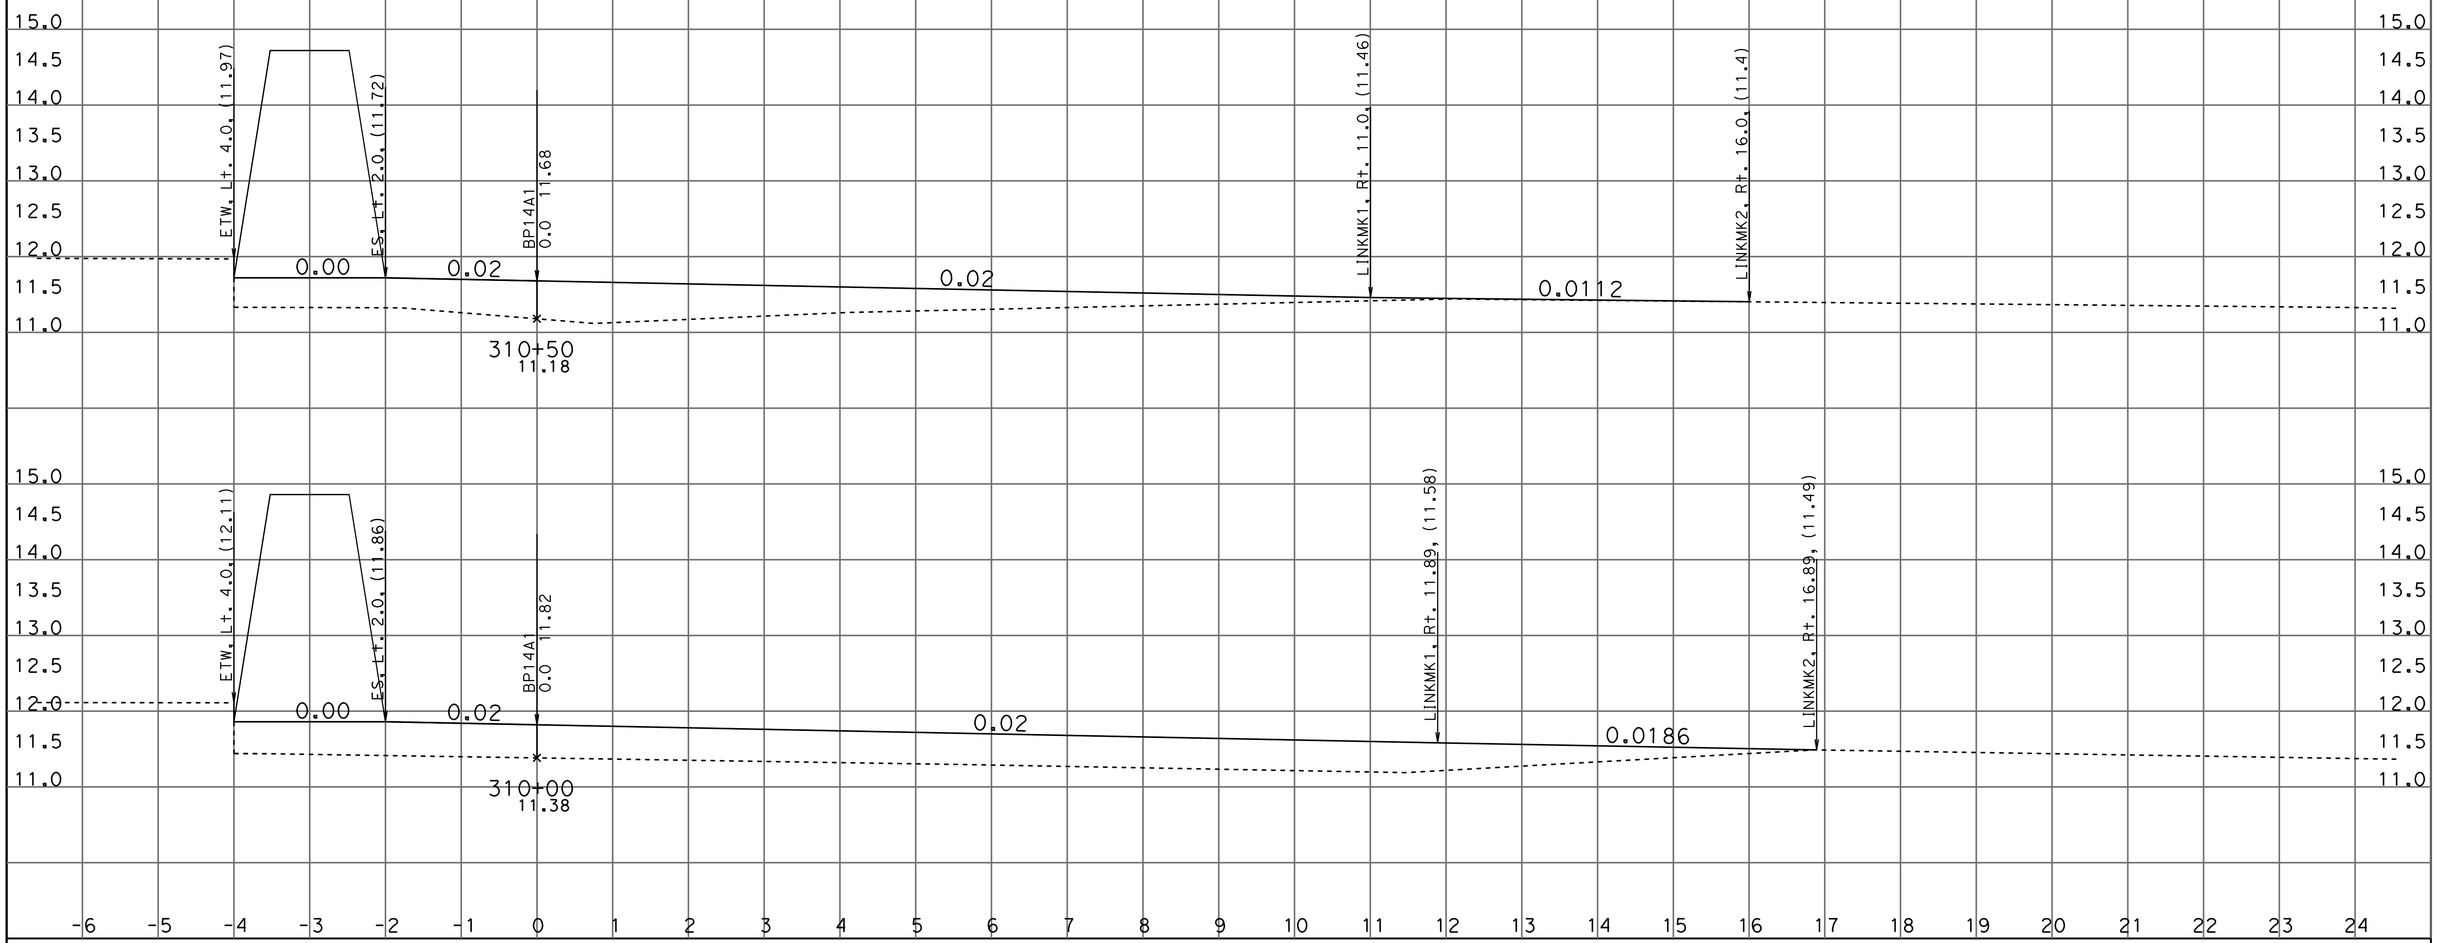

DATE: 8/3/2011

KC Project: 10116 File: D:\DENNIS\OTD\CAICEe16\bp14a1_fg_x-sec_every50_001_rev2.ear

SCALE: 1" = 1' Horiz.
1" = 1' Vert.

All Dimensions are US Survey Feet

BP14
CROSS SECTIONS

SHEET 3 OF XXX

DESIGN CROSS SECTIONS

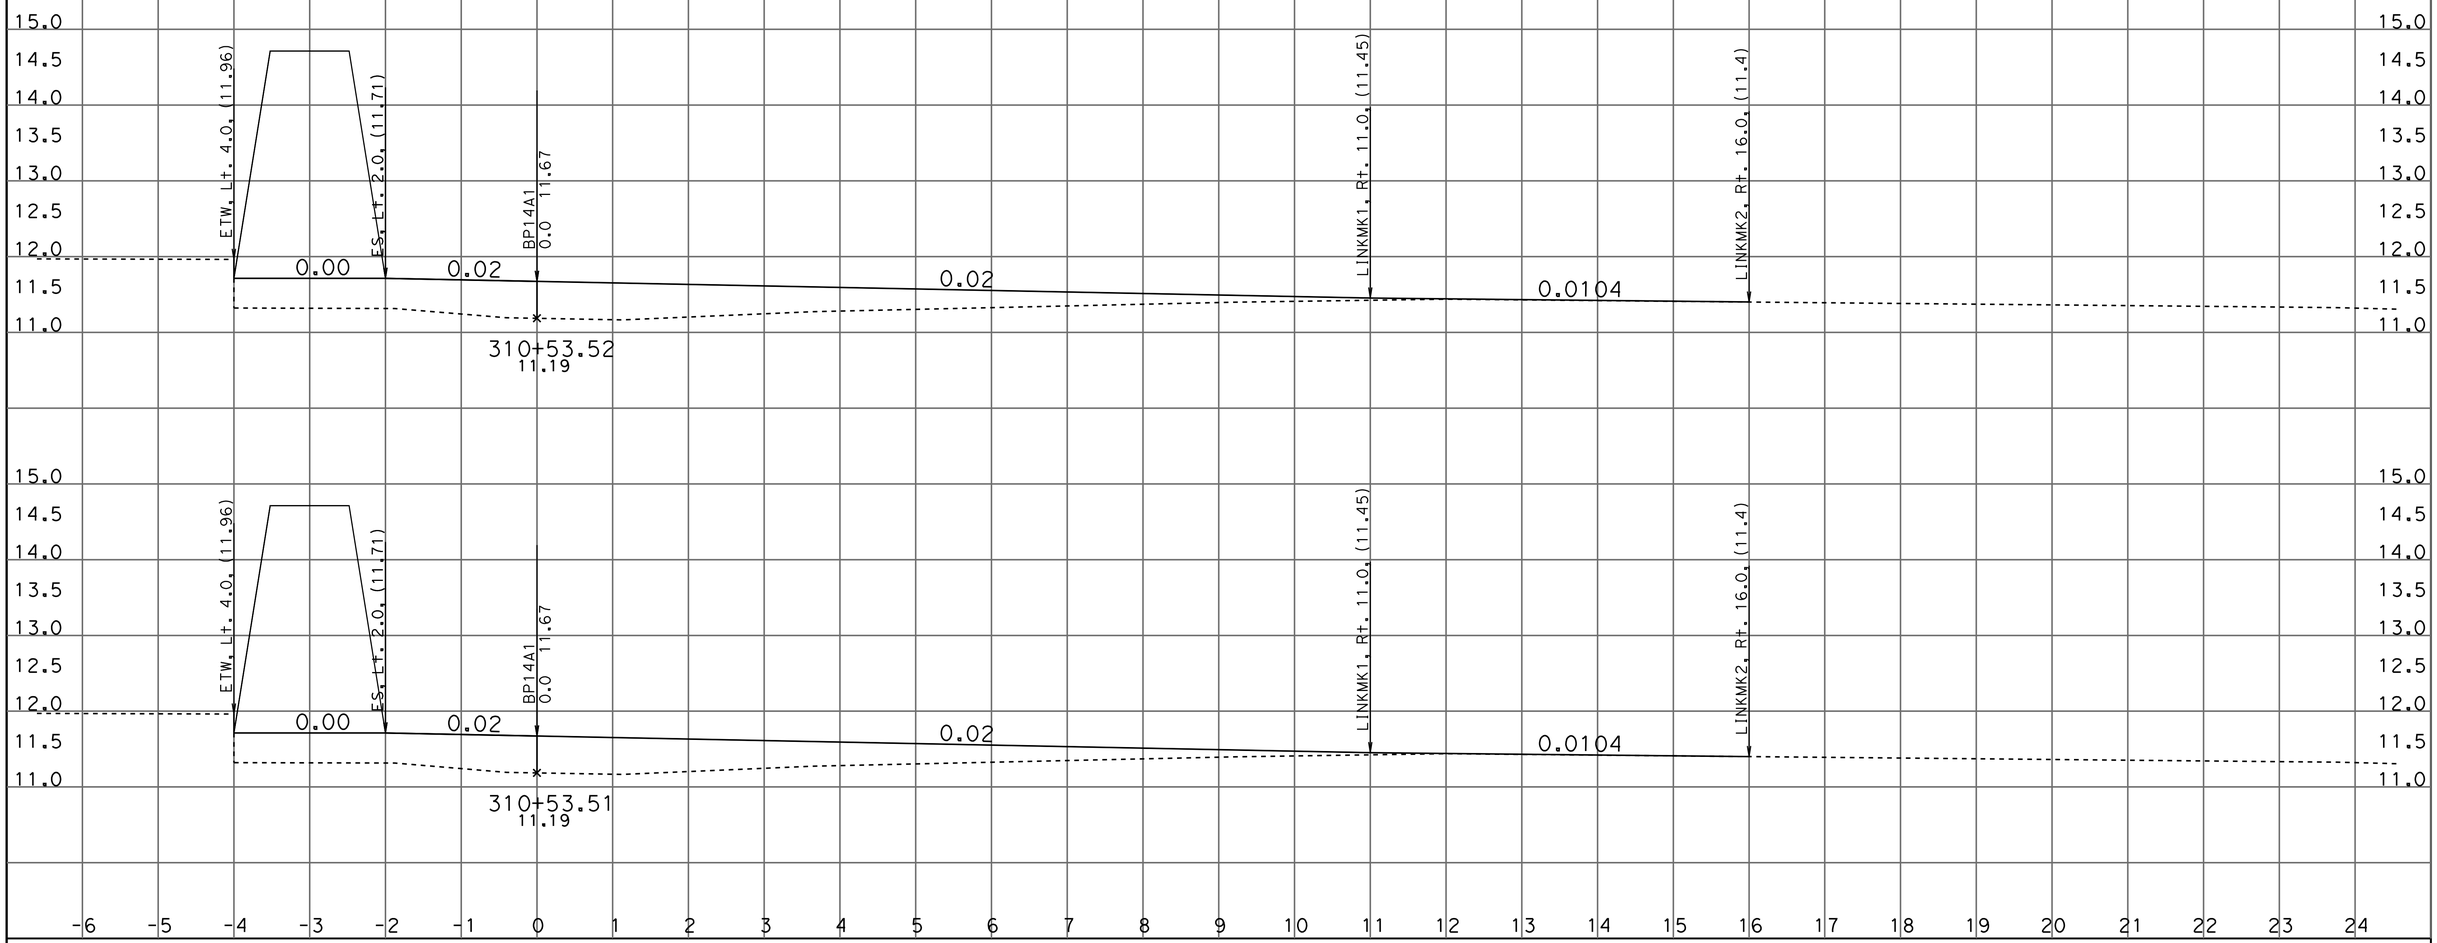

DATE: 8/3/2011

KC Project: 10116 File: D:\DENNIS\OTD\CAICEe16\bp14a1_fg_x-sec_every50_001_rev2.ear

SCALE: 1" = 1' Horiz.
1" = 1' Vert.

All Dimensions are US Survey Feet

BP14
CROSS SECTIONS

SHEET 4 OF XXX

DESIGN CROSS SECTIONS

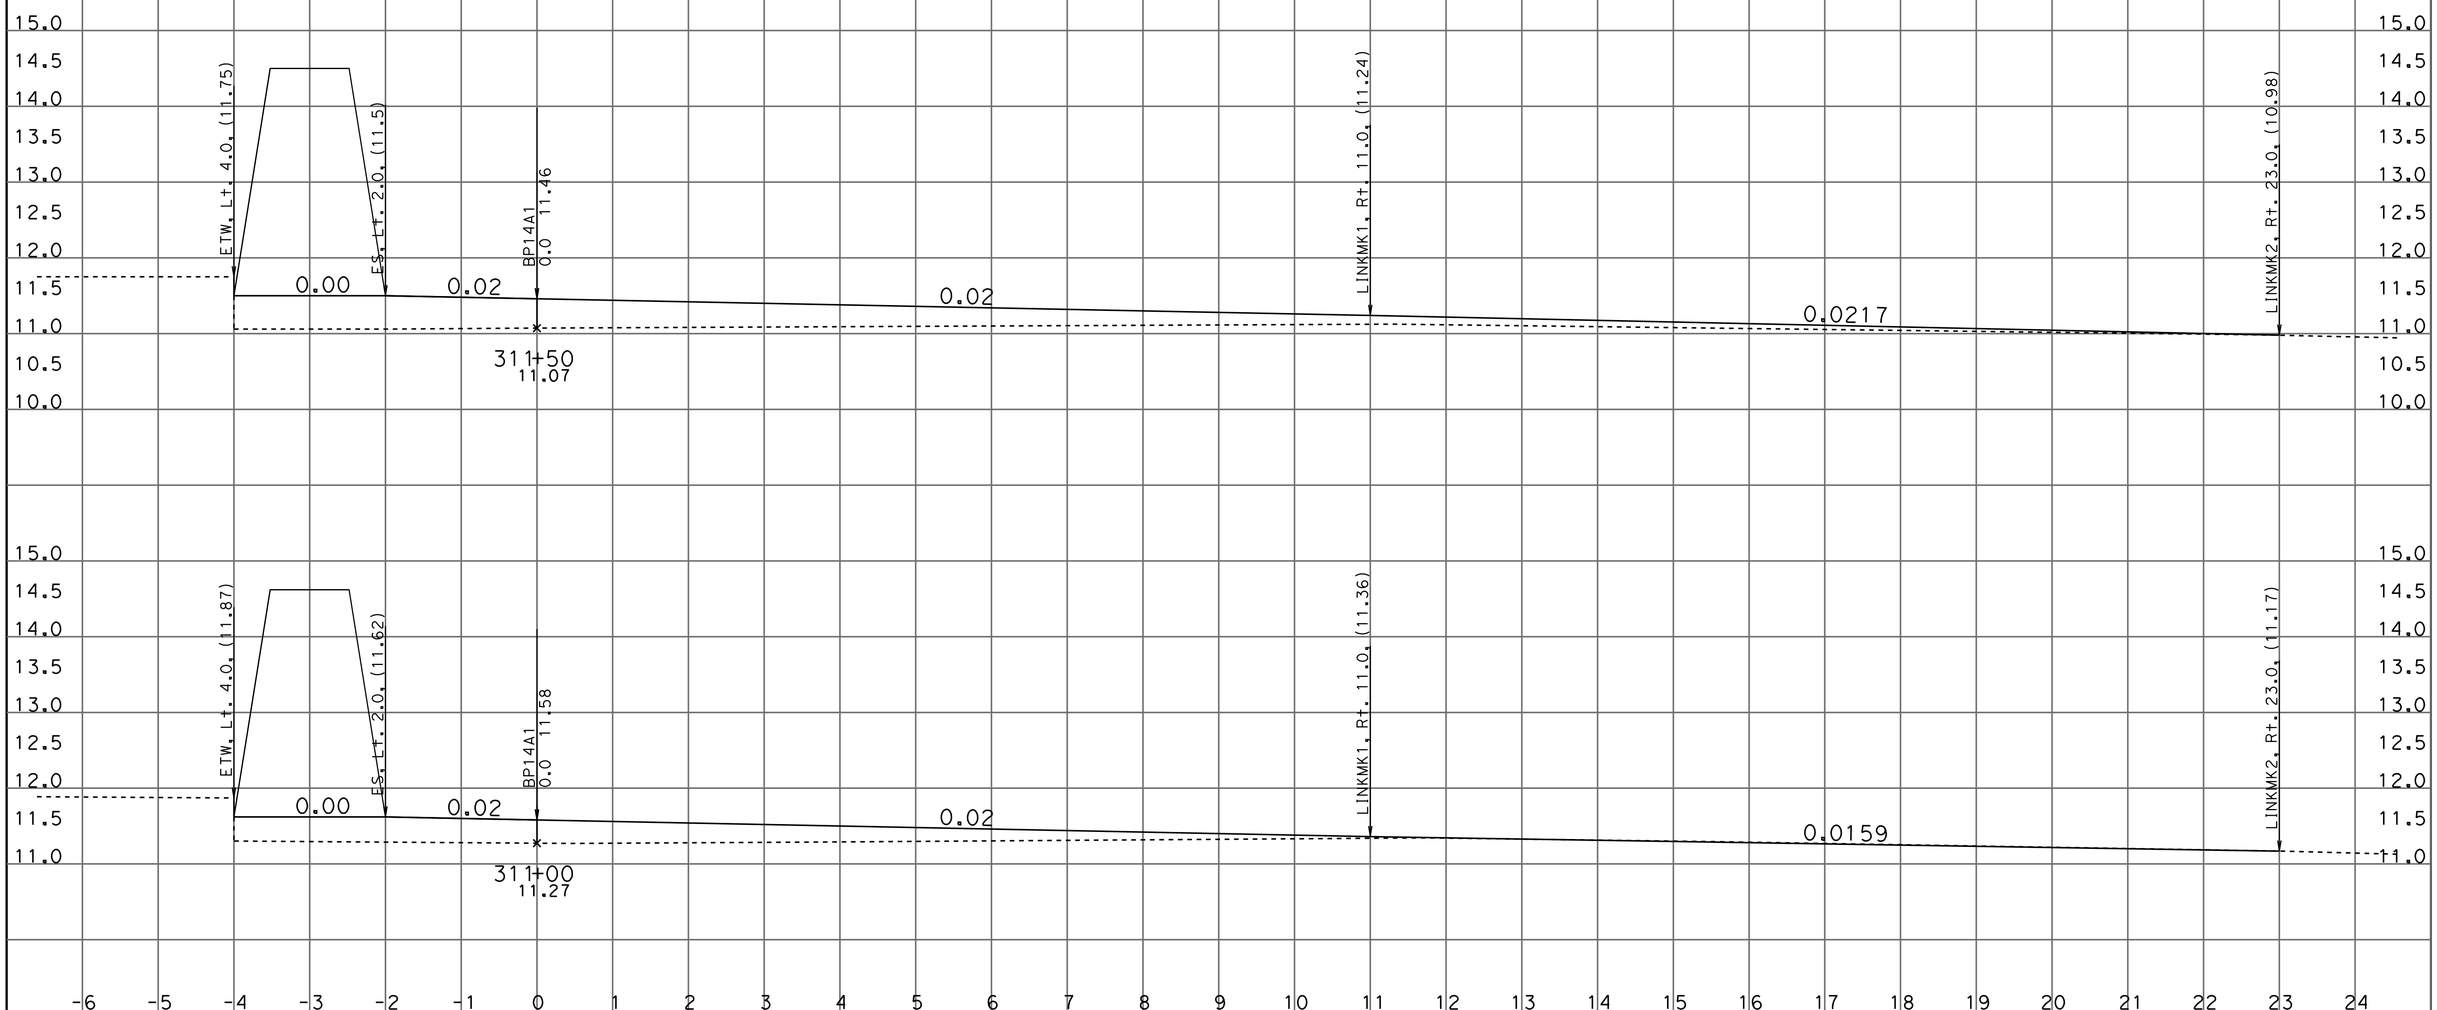

DATE: 8/3/2011

KC Project: 10116 File: D:\DENNIS\OTD\CAICEe16\bp14a1_fg_x-sec_every50_001_rev2.ear

SCALE: 1" = 1' Horiz.
1" = 1' Vert.

All Dimensions are US Survey Feet

BP14
CROSS SECTIONS

SHEET 5 OF XXX

DESIGN CROSS SECTIONS

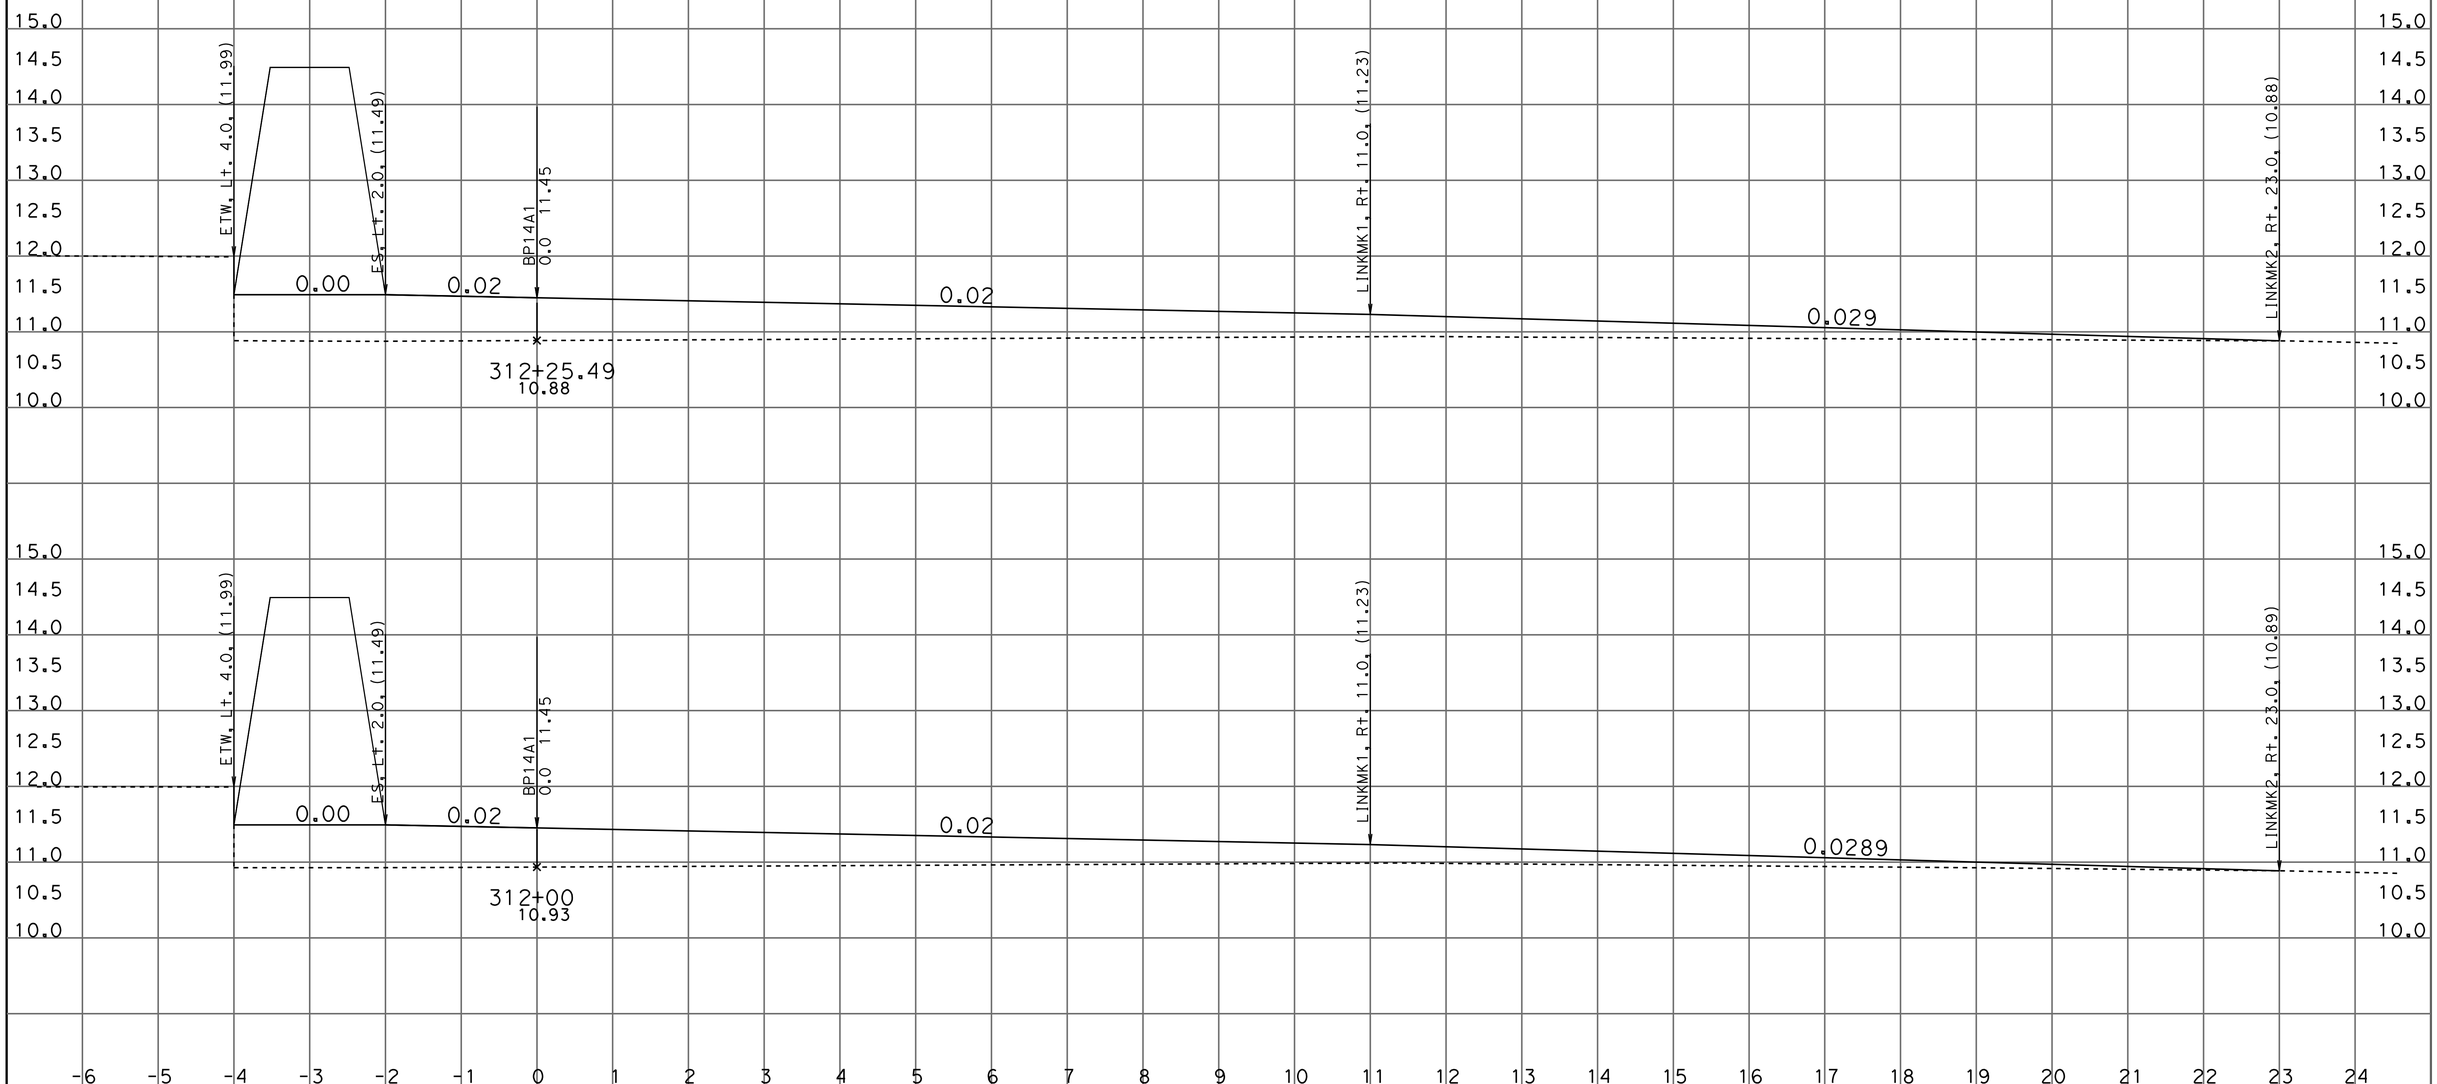

DATE: 8/3/2011

KC Project: 10116 File: D:\DENNIS\OTD\CAICEe16\bp14a1_fg_x-sec_every50_001_rev2.ear

SCALE: 1" = 1' Horiz.
1" = 1' Vert.

All Dimensions are US Survey Feet

BP14
CROSS SECTIONS

SHEET 6 OF XXX

DESIGN CROSS SECTIONS

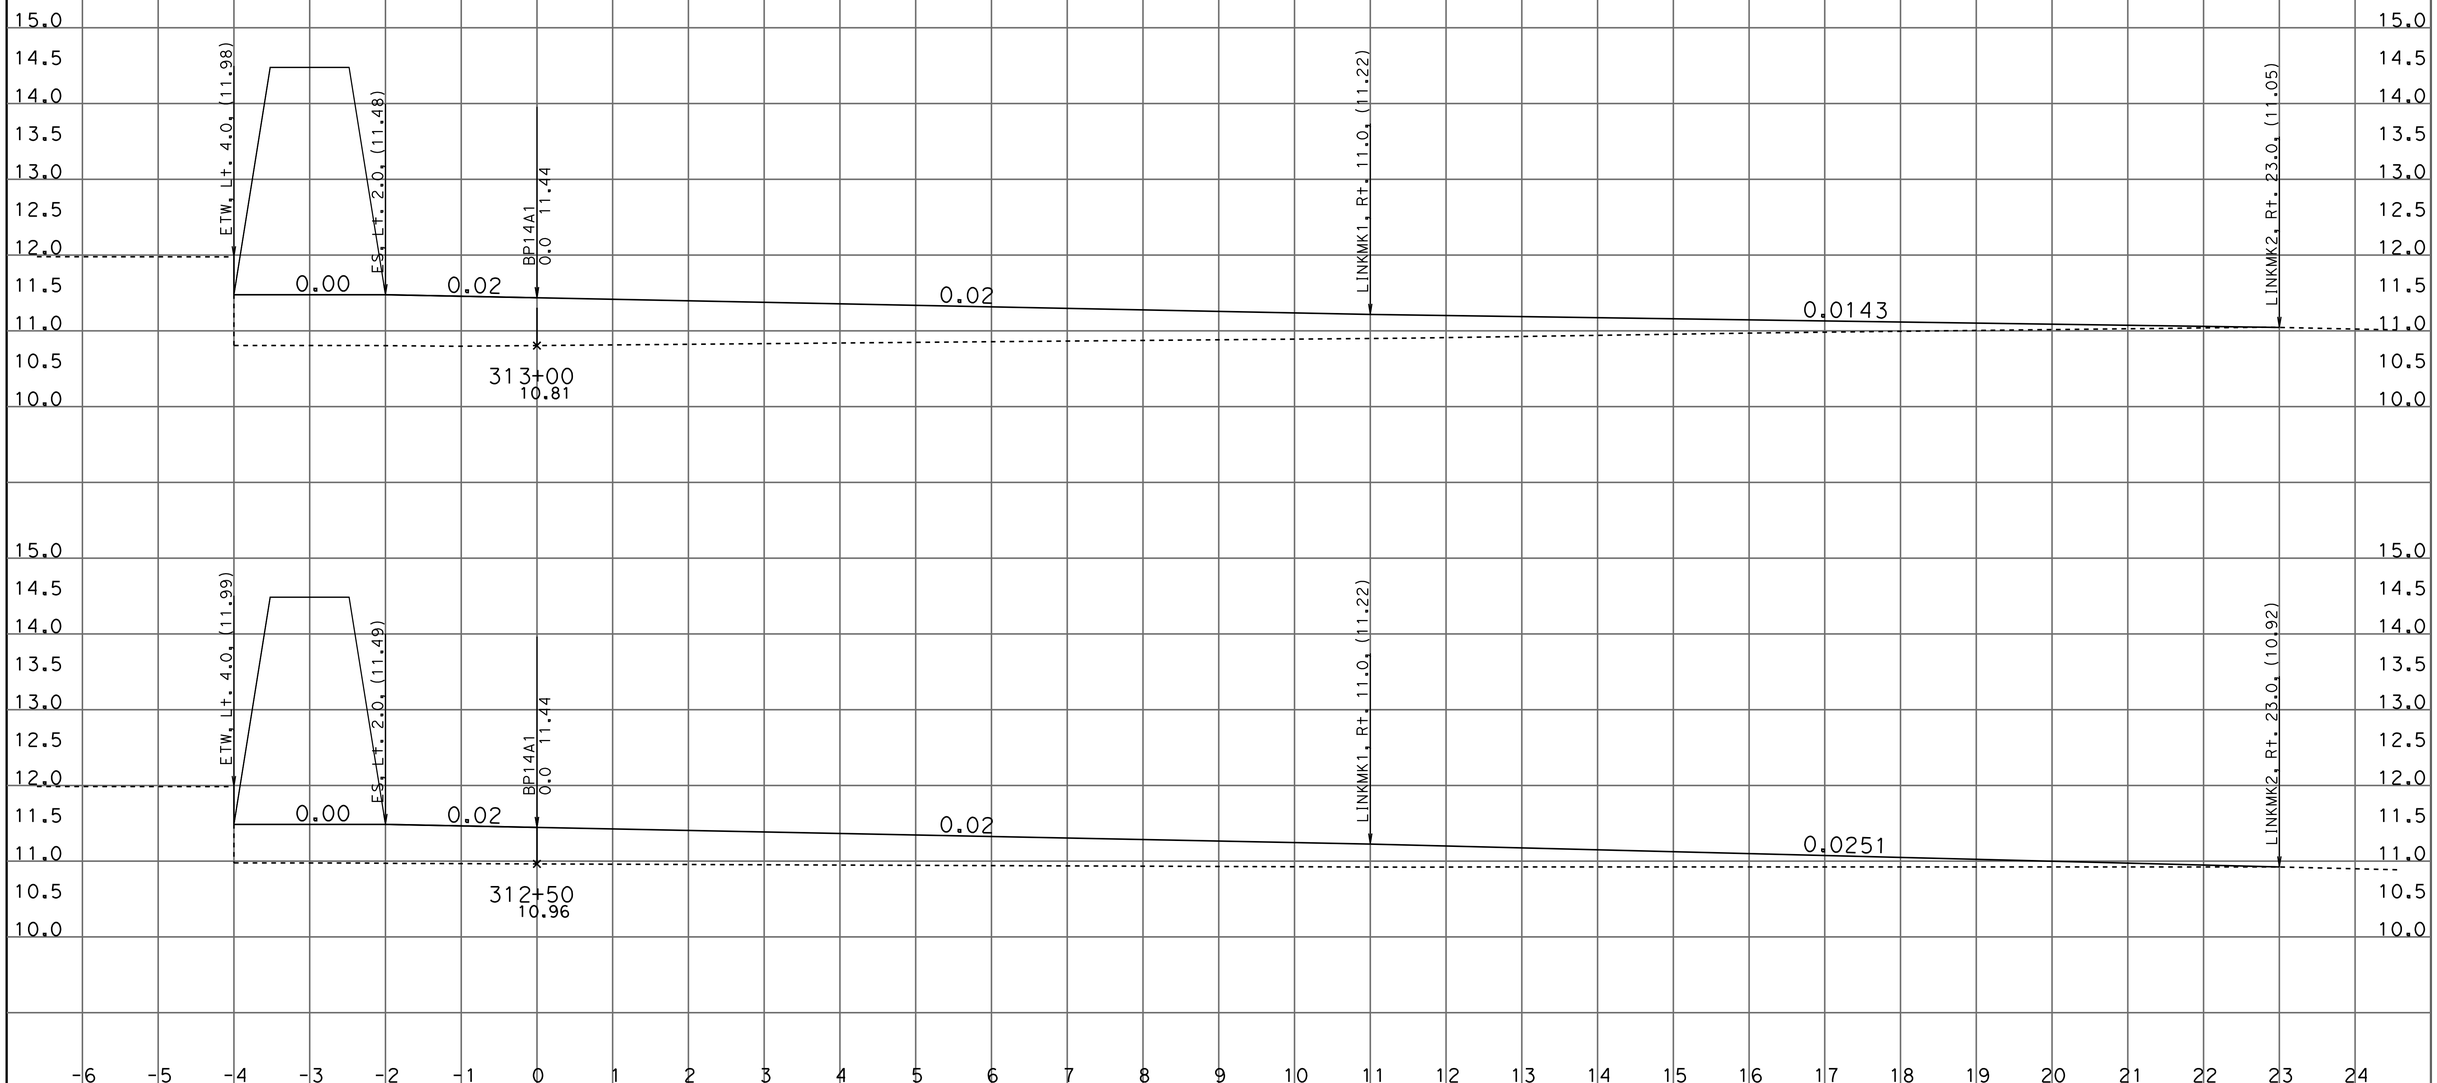

DATE: 8/3/2011

KC Project: 10116 File: D:\DENNIS\OTD\CAICEe16\bp14a1_fg_x-sec_every50_001_rev2.ear

SCALE: 1" = 1' Horiz.
1" = 1' Vert.

All Dimensions are US Survey Feet

BP14
CROSS SECTIONS

SHEET 7 OF XXX

DESIGN CROSS SECTIONS

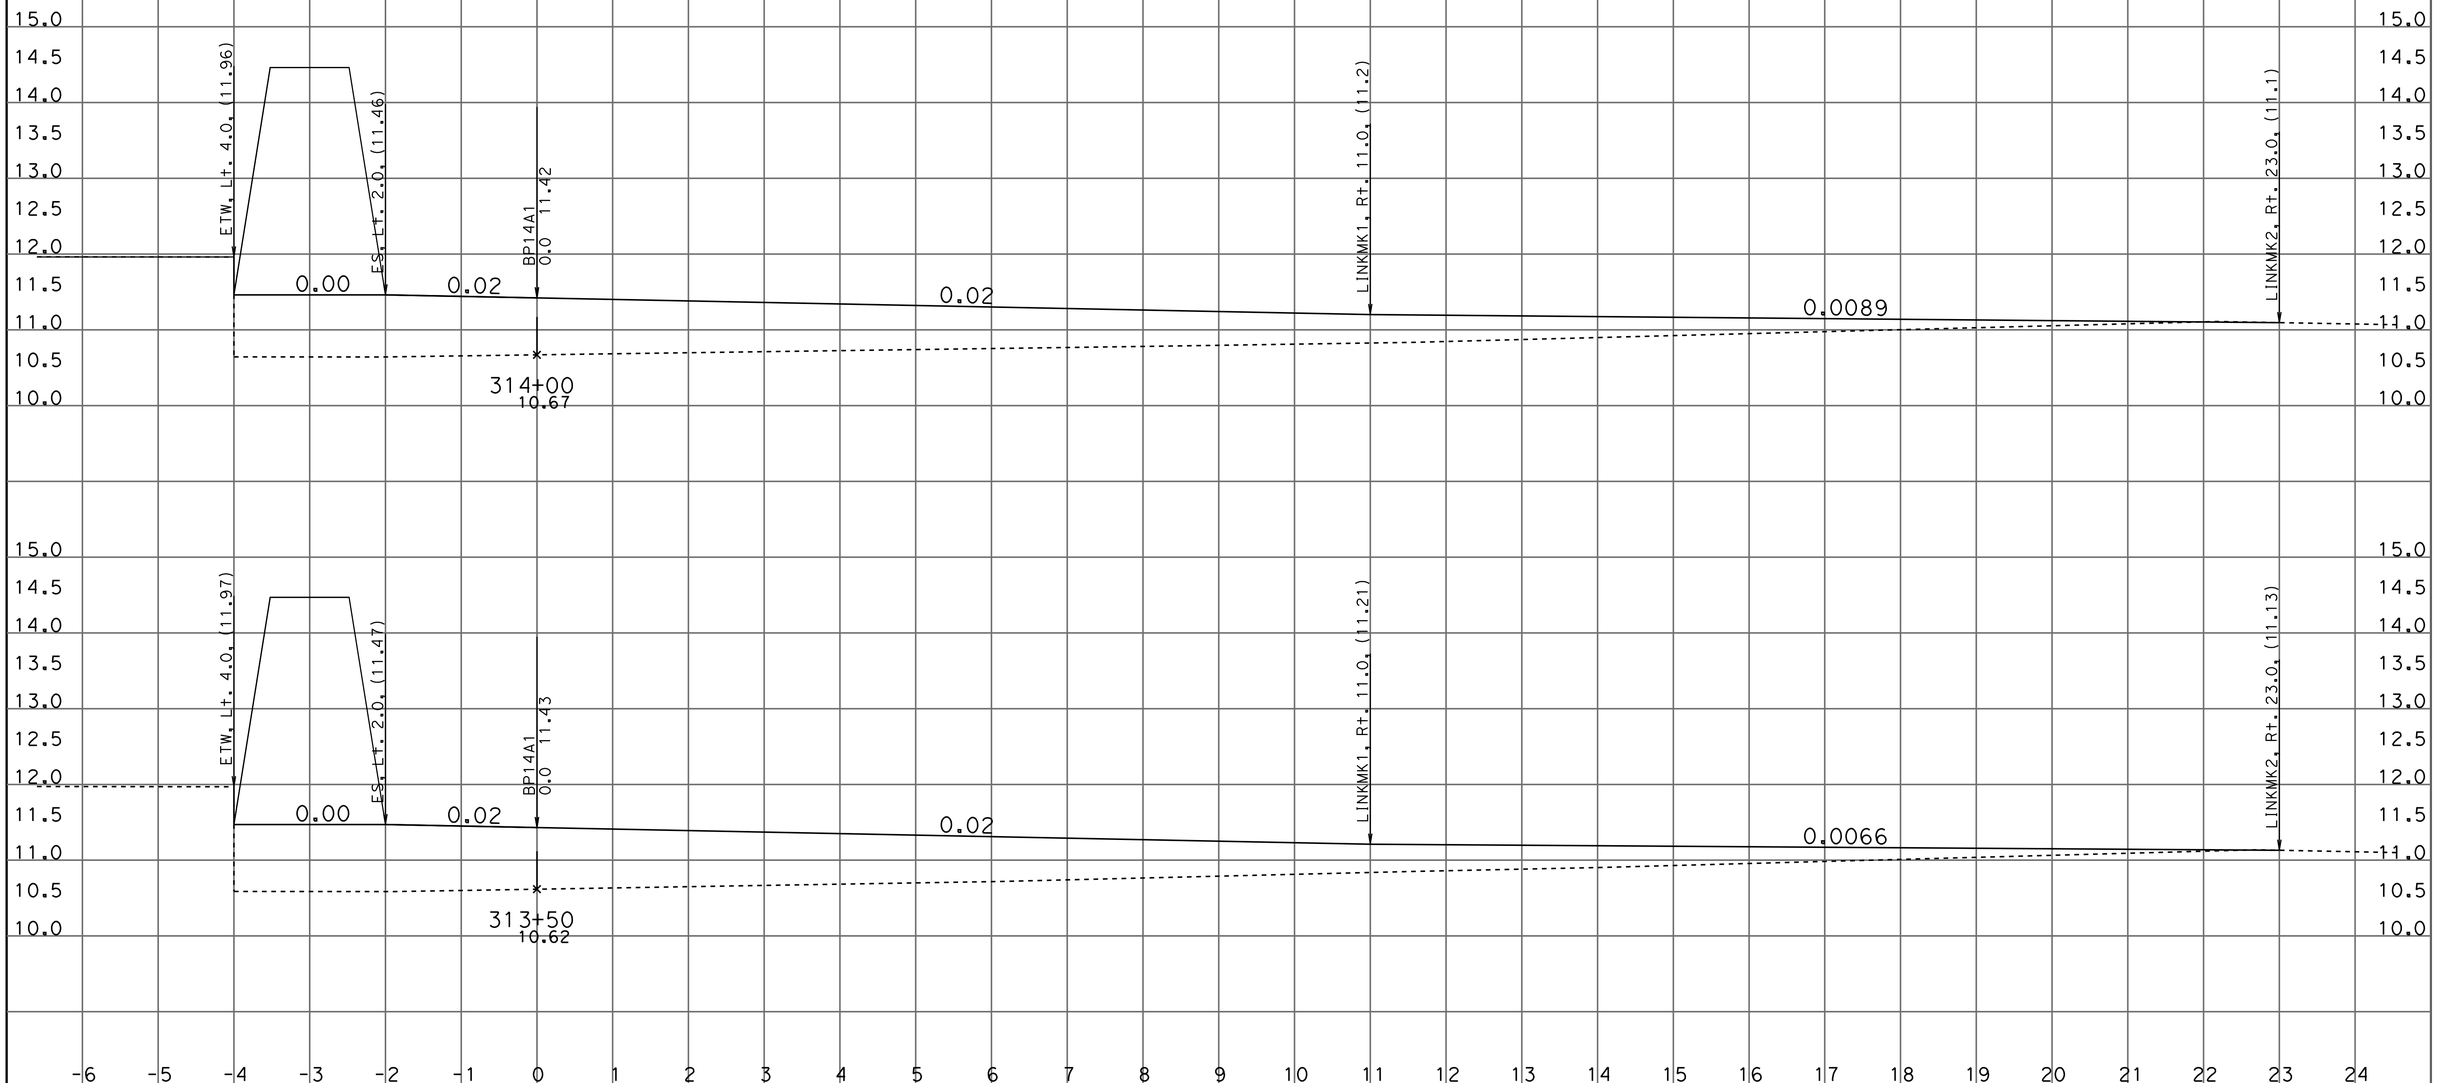

DATE: 8/3/2011

KC Project: 10116 File: D:\DENNIS\OTD\CAICEe16\bp14a1_fg_x-sec_every50_001_rev2.ear

SCALE: 1" = 1' Horiz.
1" = 1' Vert.

All Dimensions are US Survey Feet

BP14
CROSS SECTIONS

SHEET 8 OF XXX

DESIGN CROSS SECTIONS

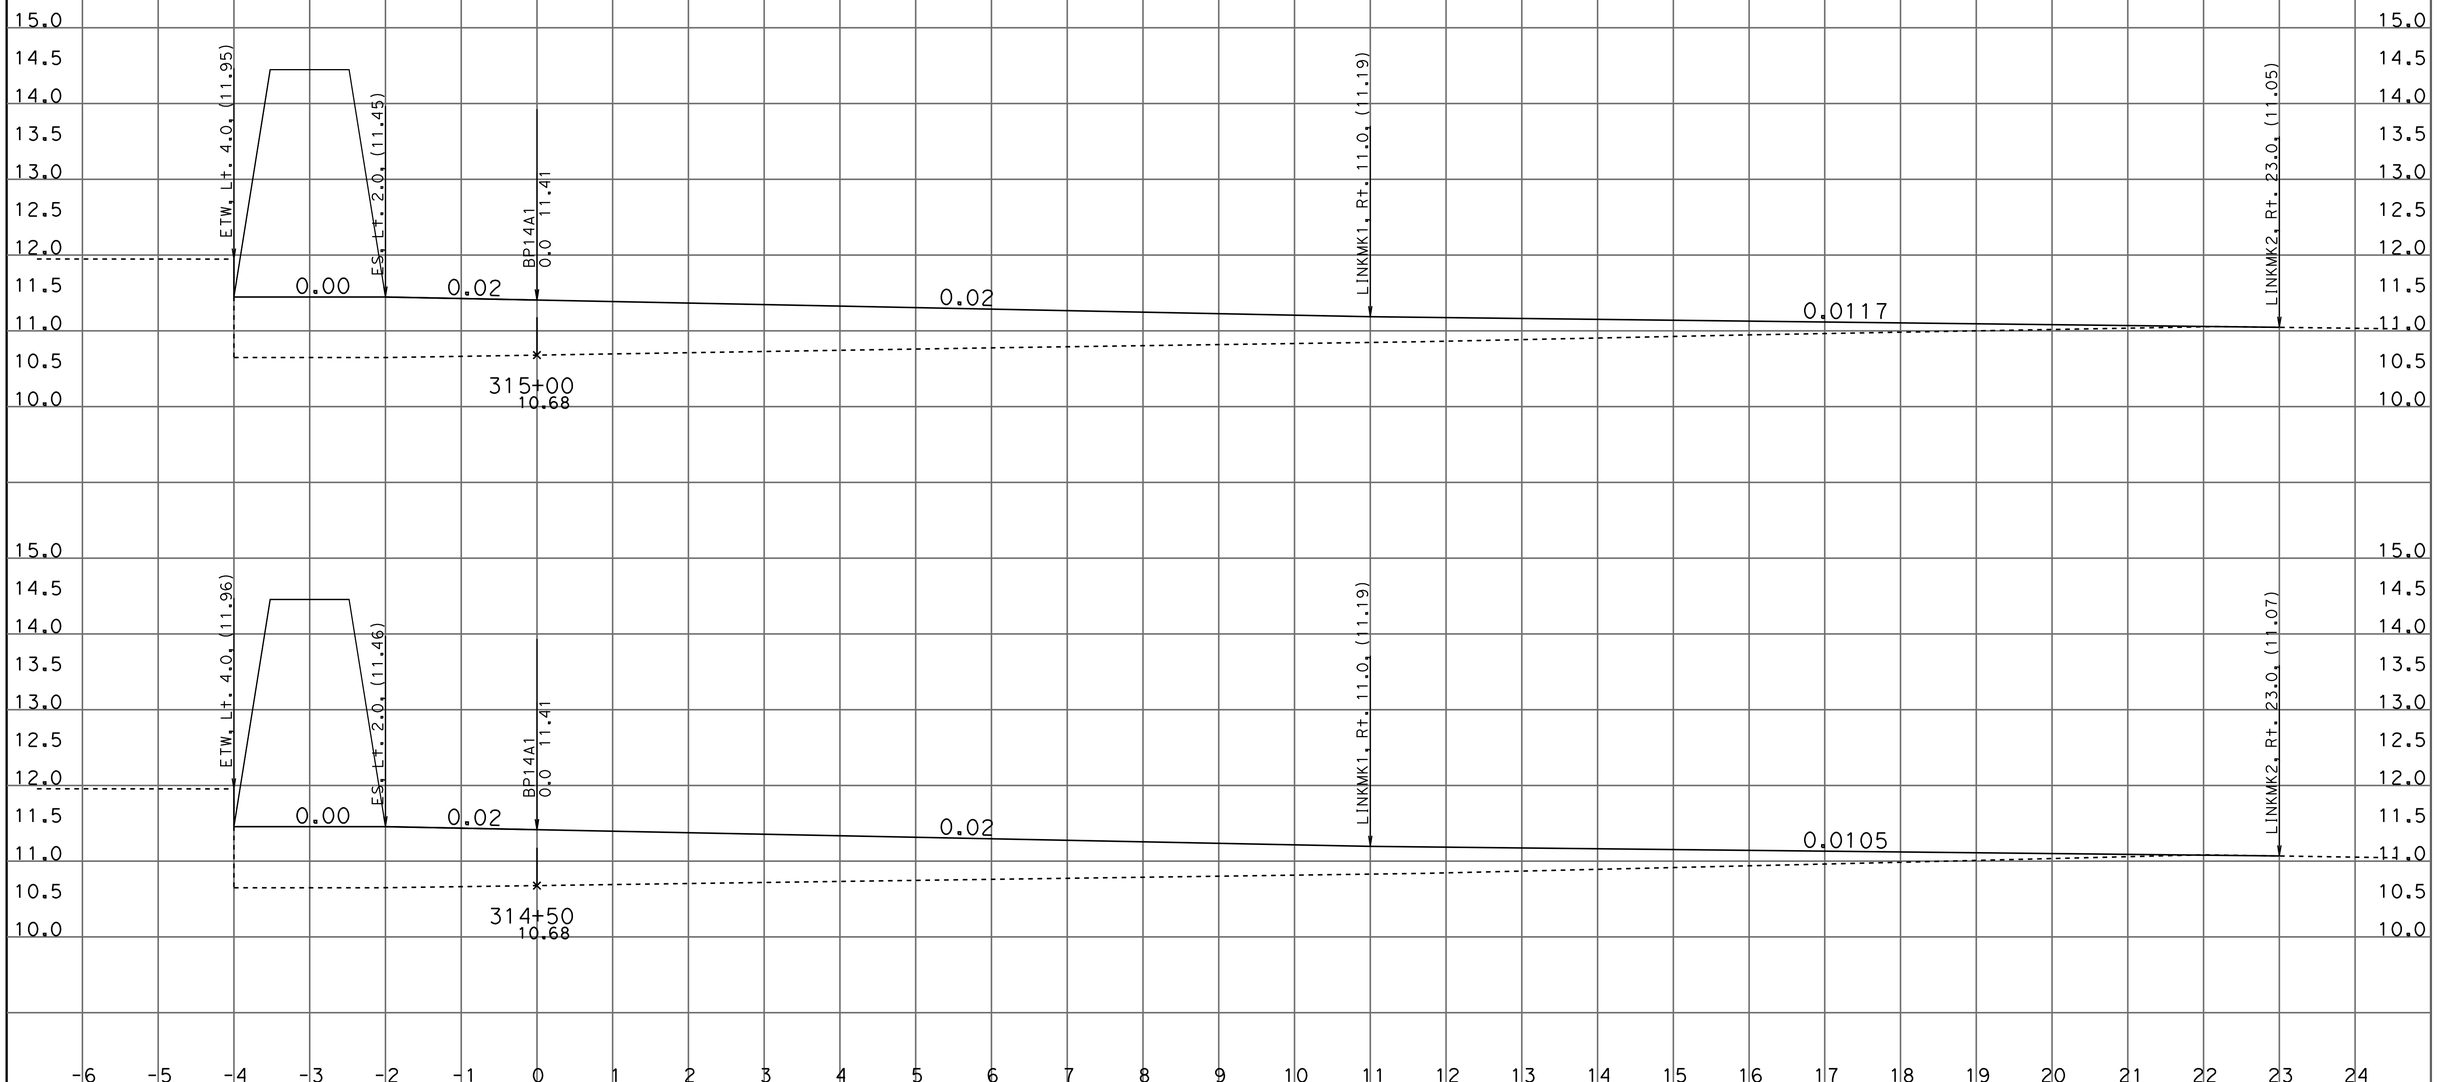

DATE: 8/3/2011

KC Project: 10116 File: D:\DENNIS\OTD\CAICEe16\bp14a1_fg_x-sec_every50_001_rev2.ear

SCALE: 1" = 1' Horiz.
1" = 1' Vert.

All Dimensions are US Survey Feet

BP14
CROSS SECTIONS

SHEET 9 OF XXX

DESIGN CROSS SECTIONS

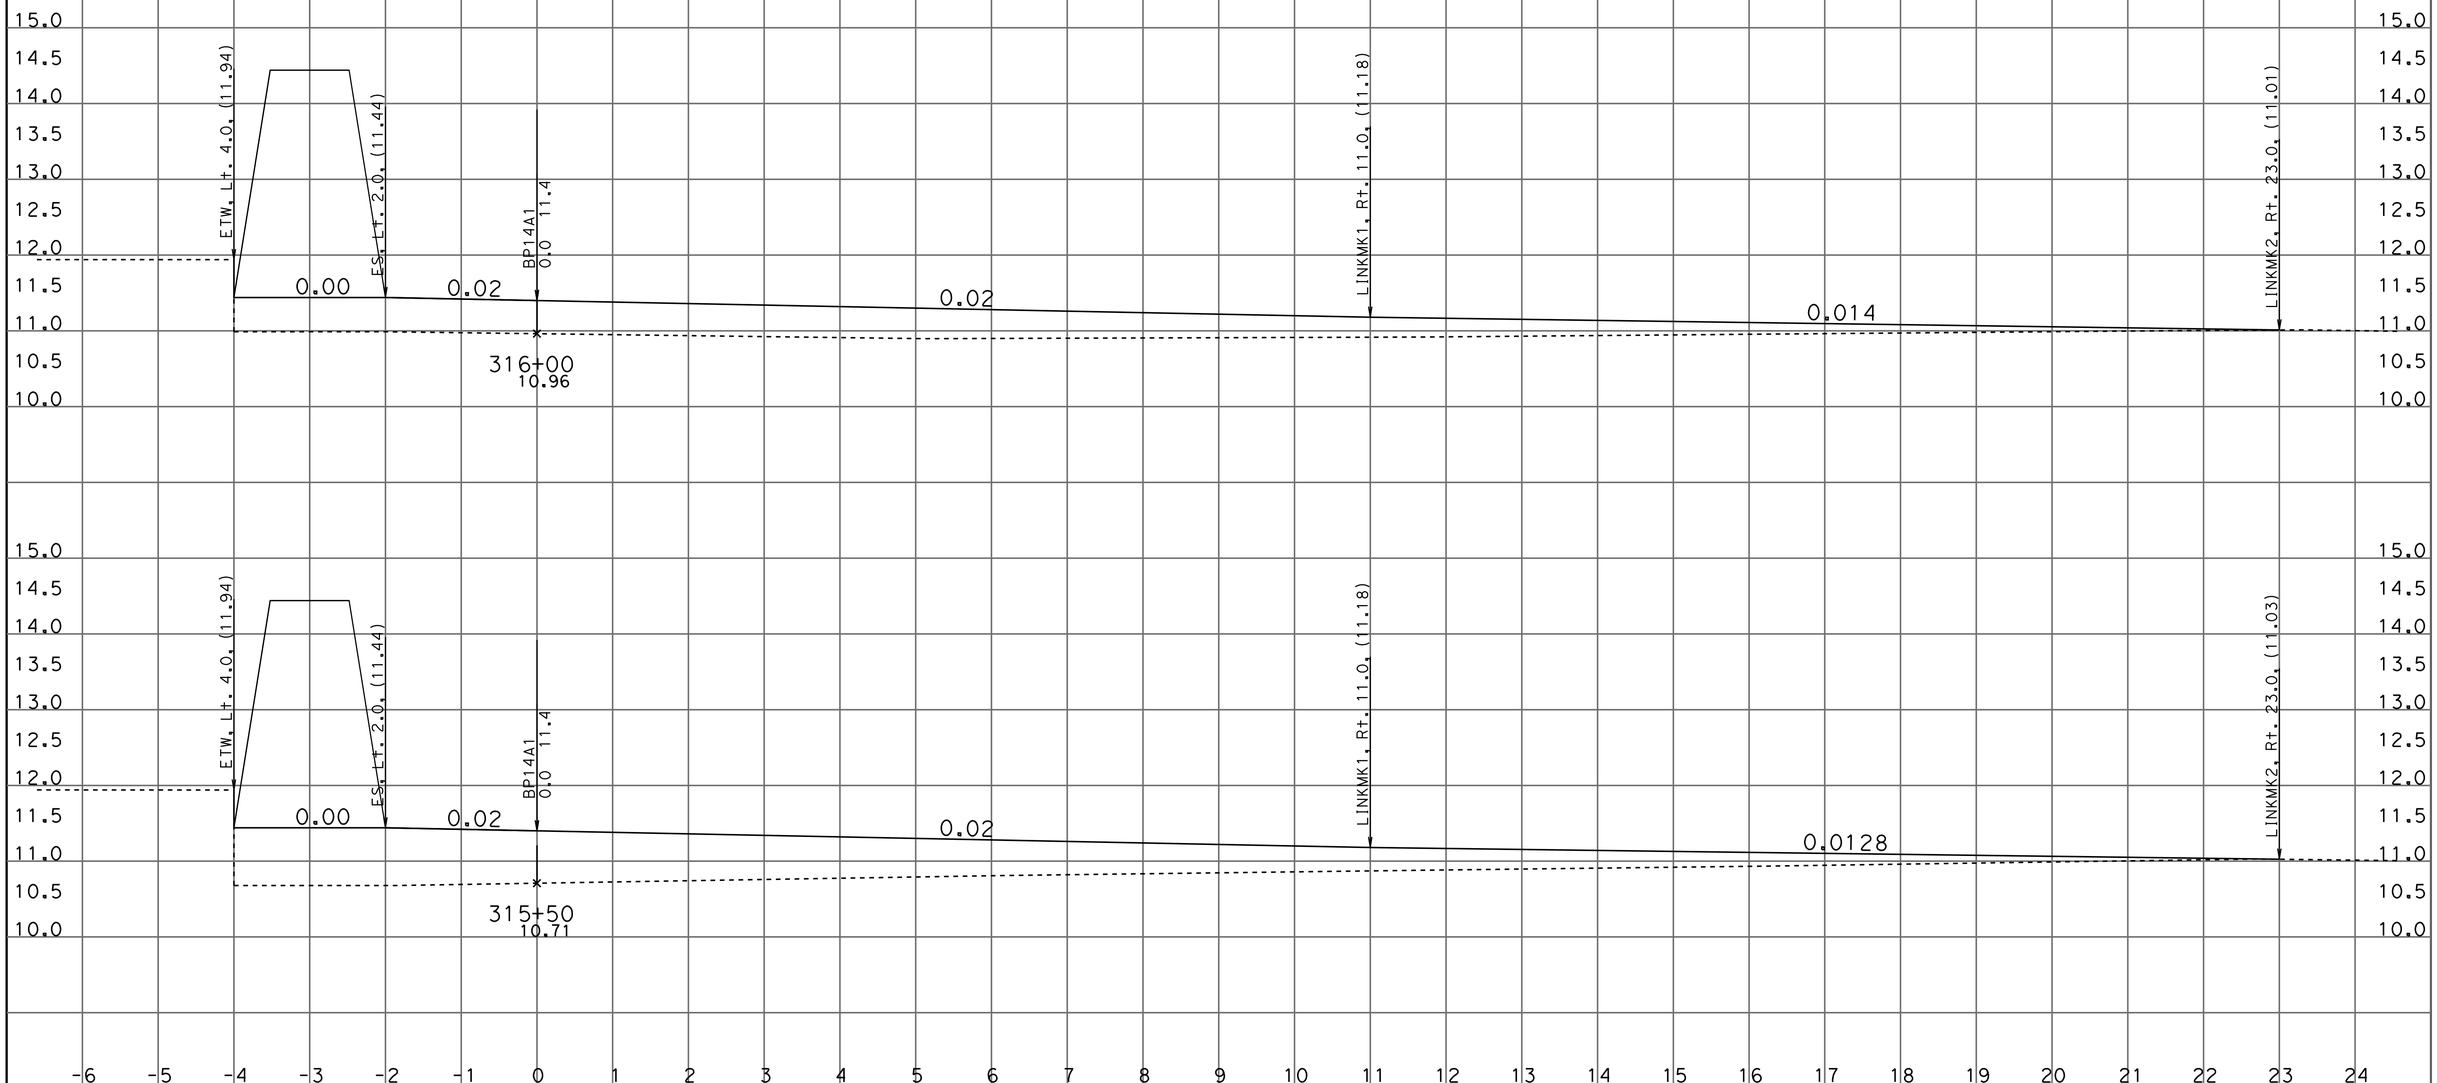

DATE: 8/3/2011

KC Project: 10116 File: D:\DENNIS\OTD\CAICEe16\bp14a1_fg_x-sec_every50_001_rev2.ear

SCALE: 1" = 1' Horiz.
1" = 1' Vert.

All Dimensions are US Survey Feet

BP14
CROSS SECTIONS

SHEET 10 OF XXX

DESIGN CROSS SECTIONS

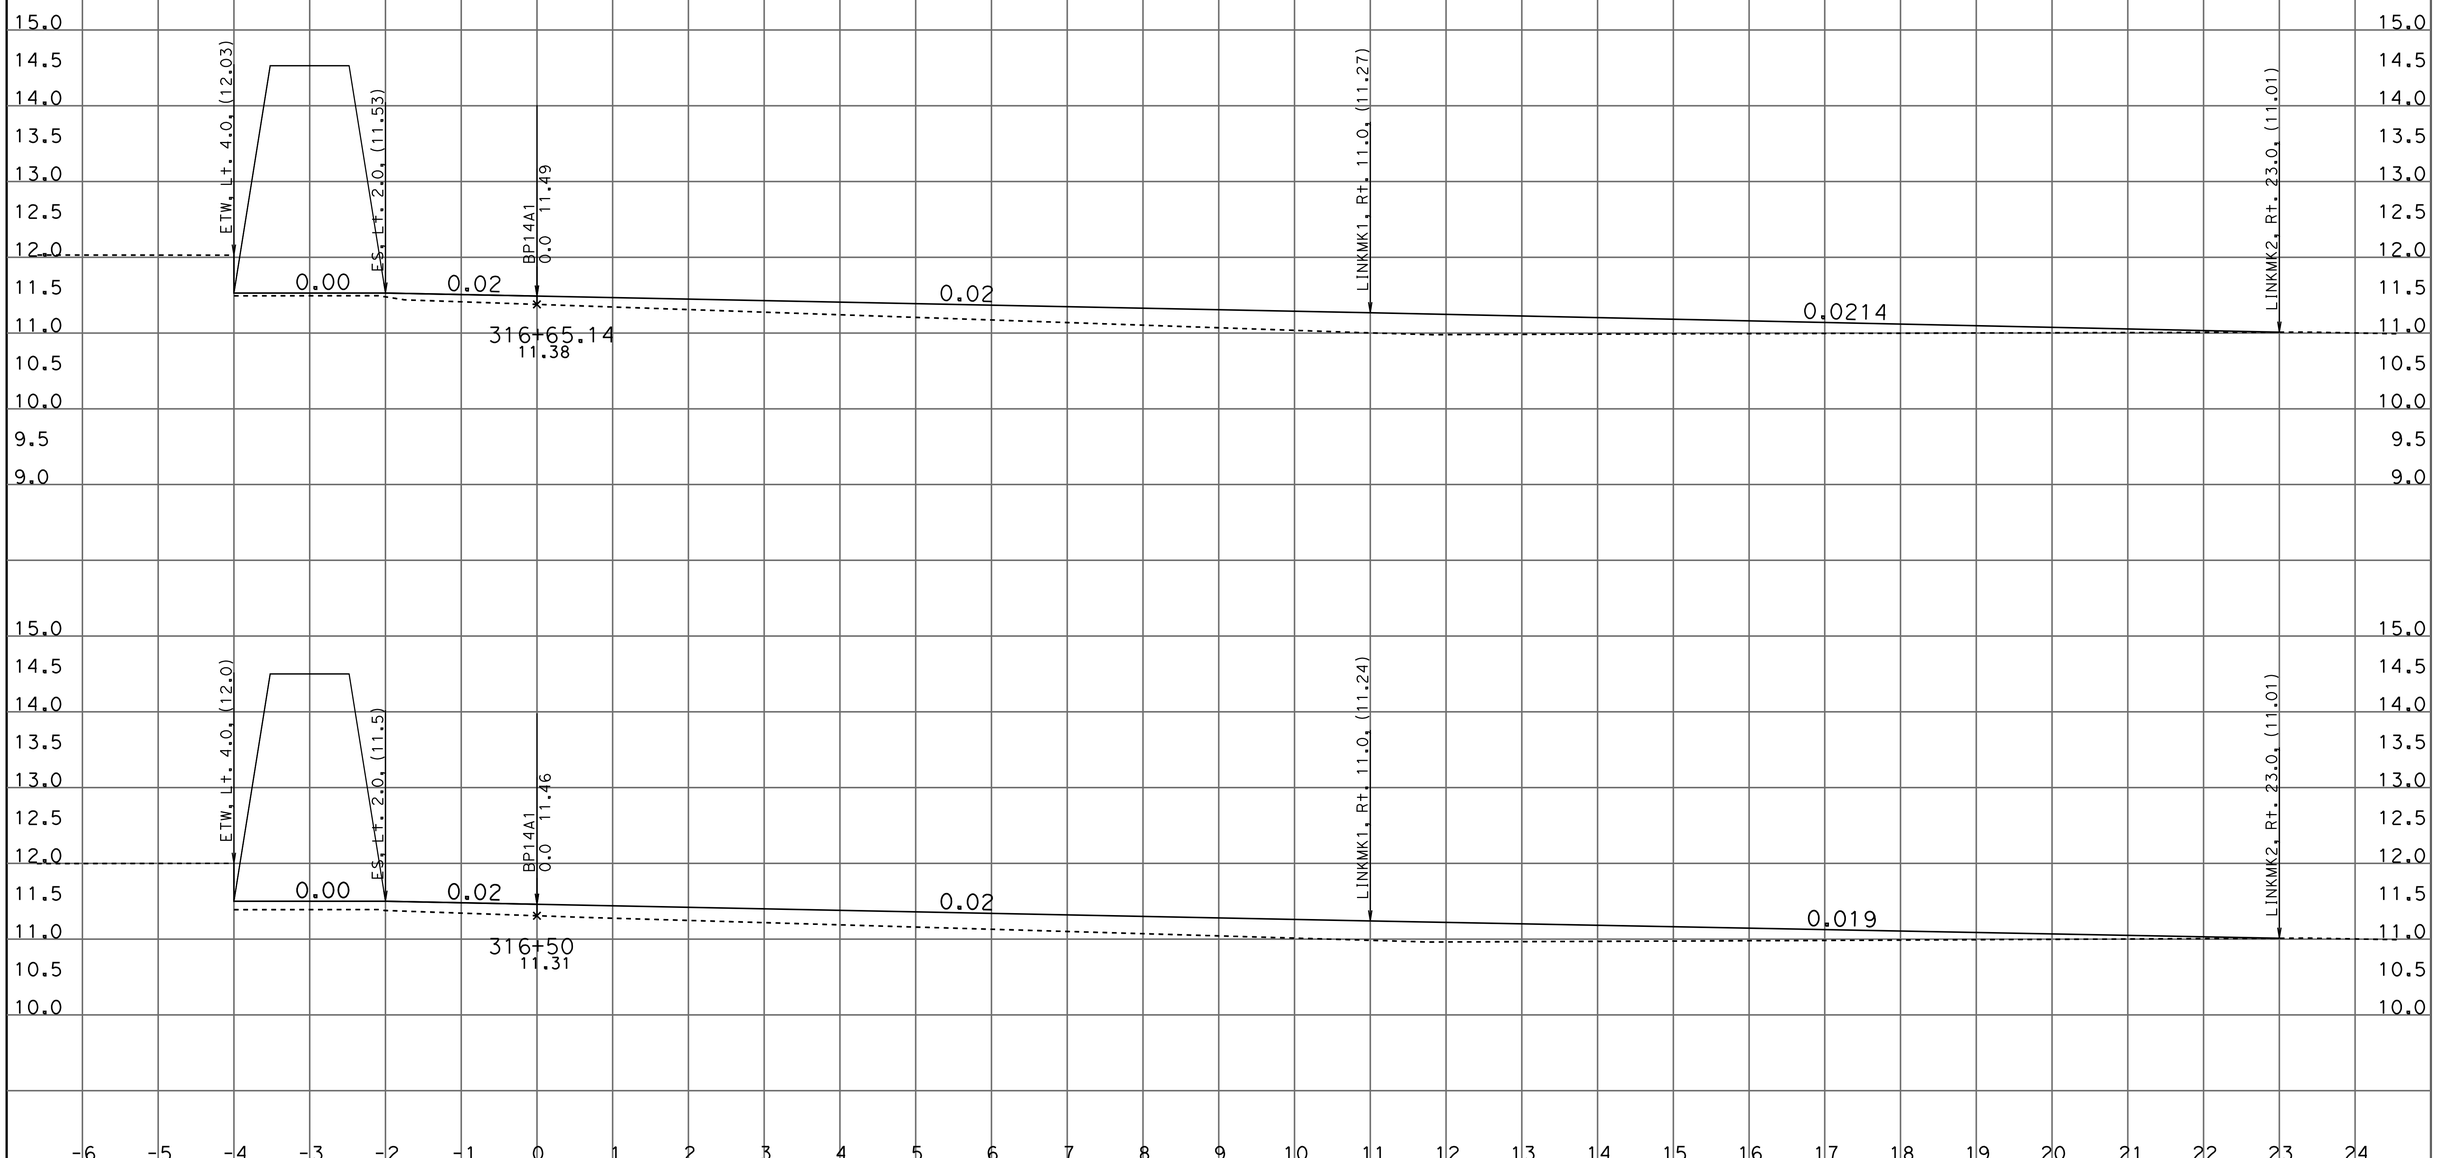

DATE: 8/3/2011

KC Project: 10116 File: D:\DENNIS\OTD\CAICEe16\bp14a1_fg_x-sec_every50_001_rev2.ear

SCALE: 1" = 1' Horiz.
1" = 1' Vert.

All Dimensions are US Survey Feet

BP14
CROSS SECTIONS

SHEET 11 OF XXX

DESIGN CROSS SECTIONS

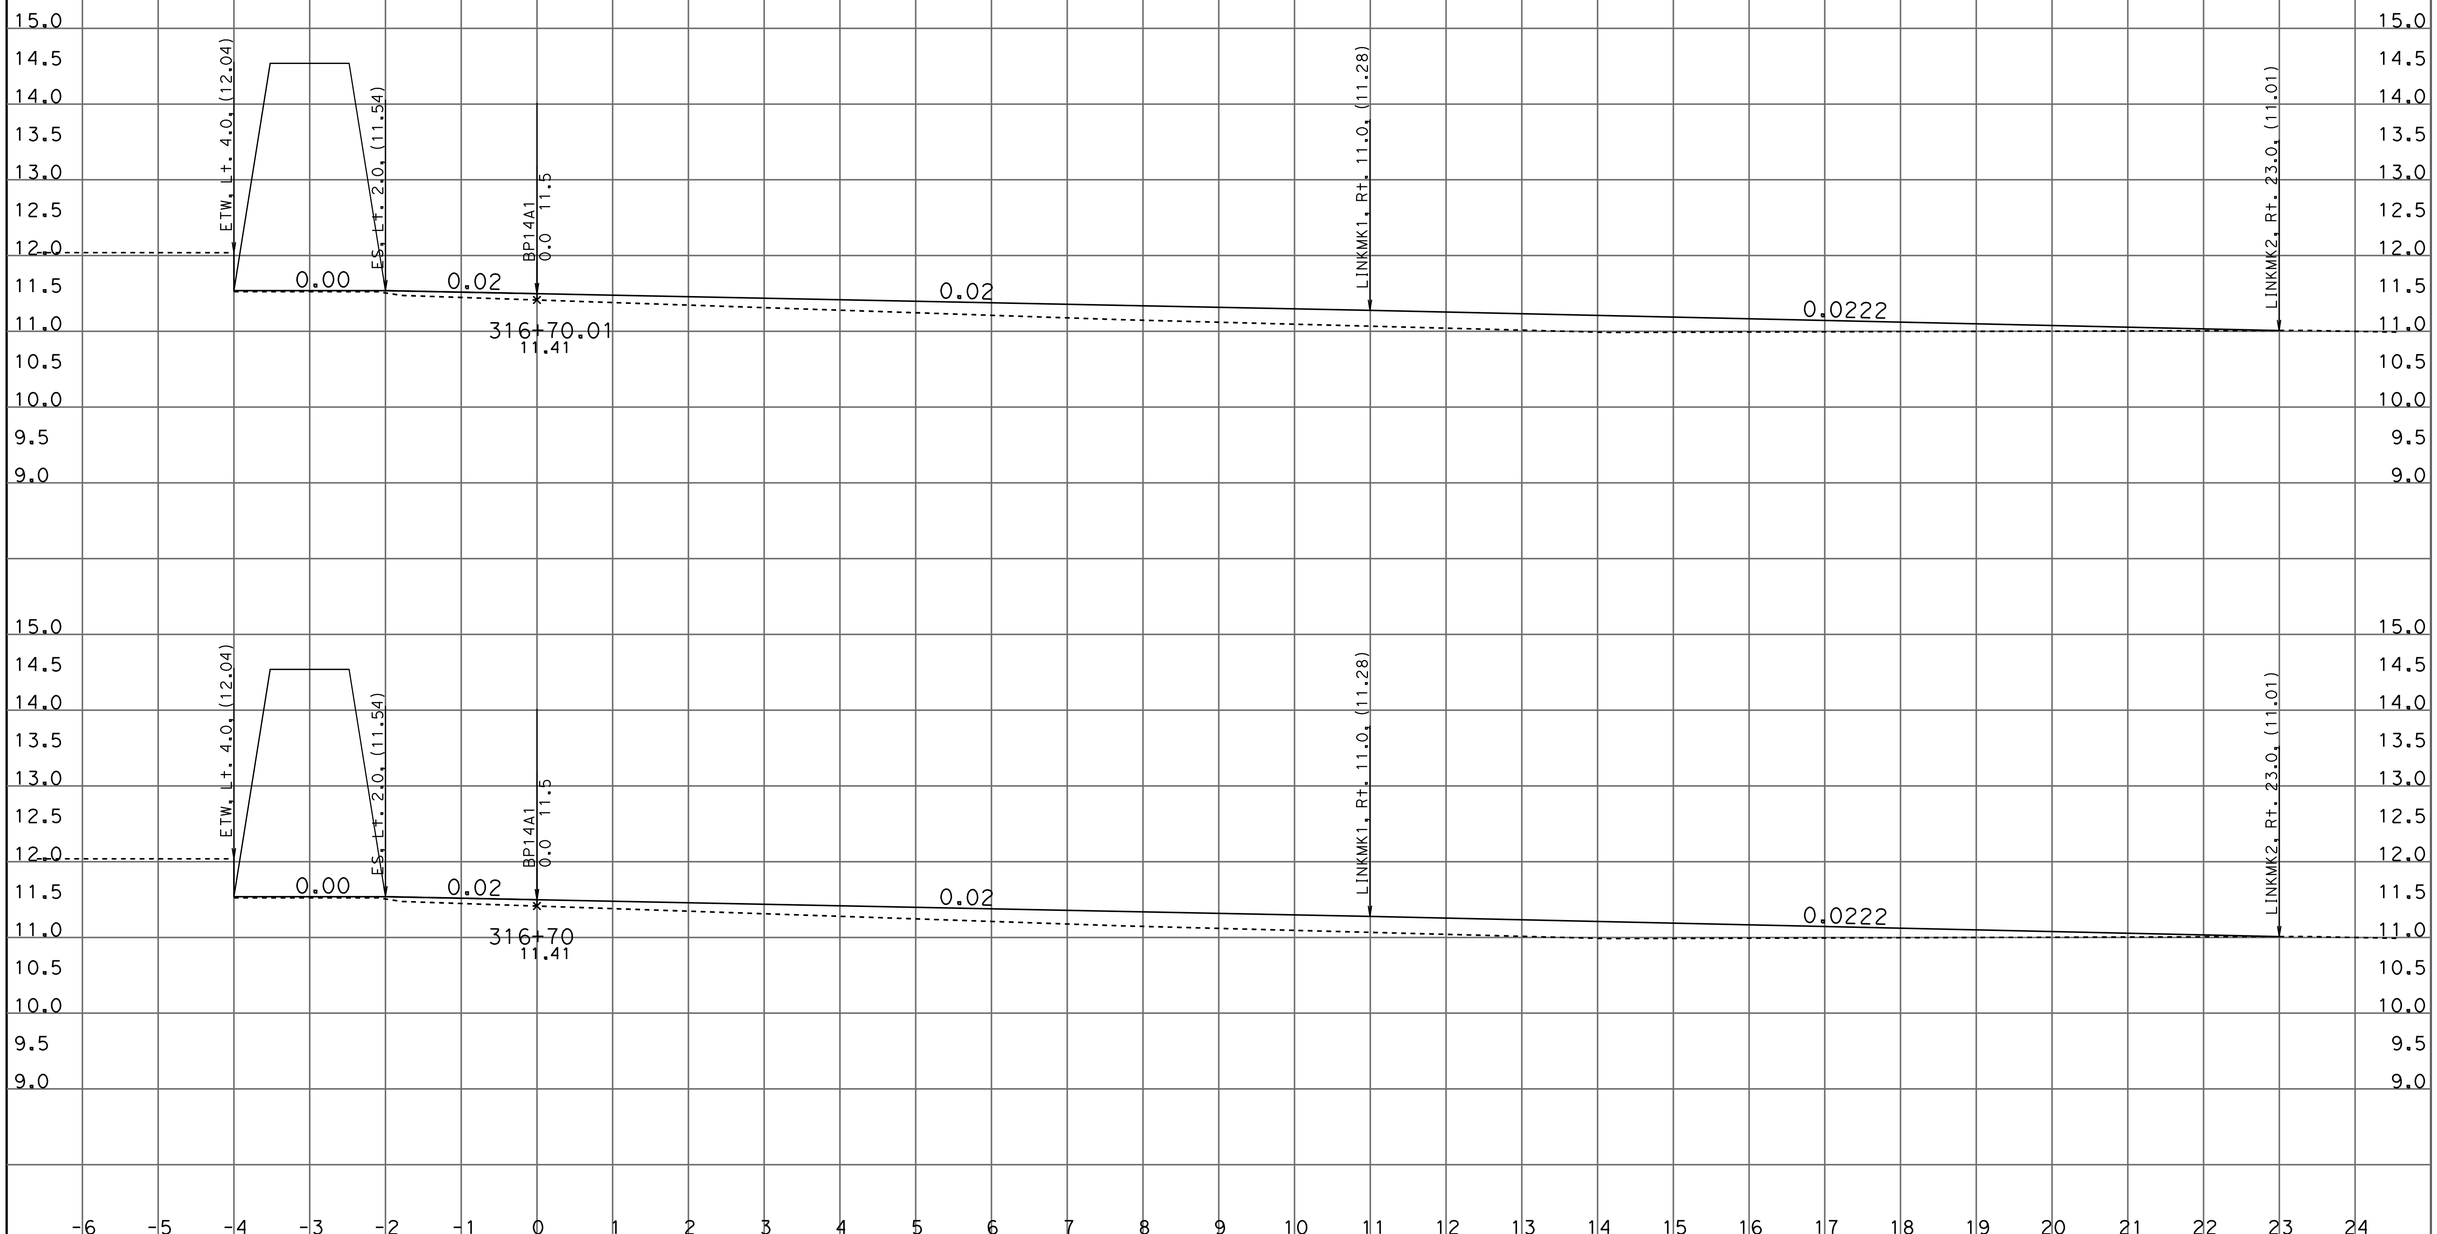

DATE: 8/3/2011

KC Project: 10116 File: D:\DENNIS\OTD\CAICEe16\bp14a1_fg_x-sec_every50_001_rev2.ear

SCALE: 1" = 1' Horiz.
1" = 1' Vert.

All Dimensions are US Survey Feet

BP14
CROSS SECTIONS

SHEET 12 OF XXX

DESIGN CROSS SECTIONS

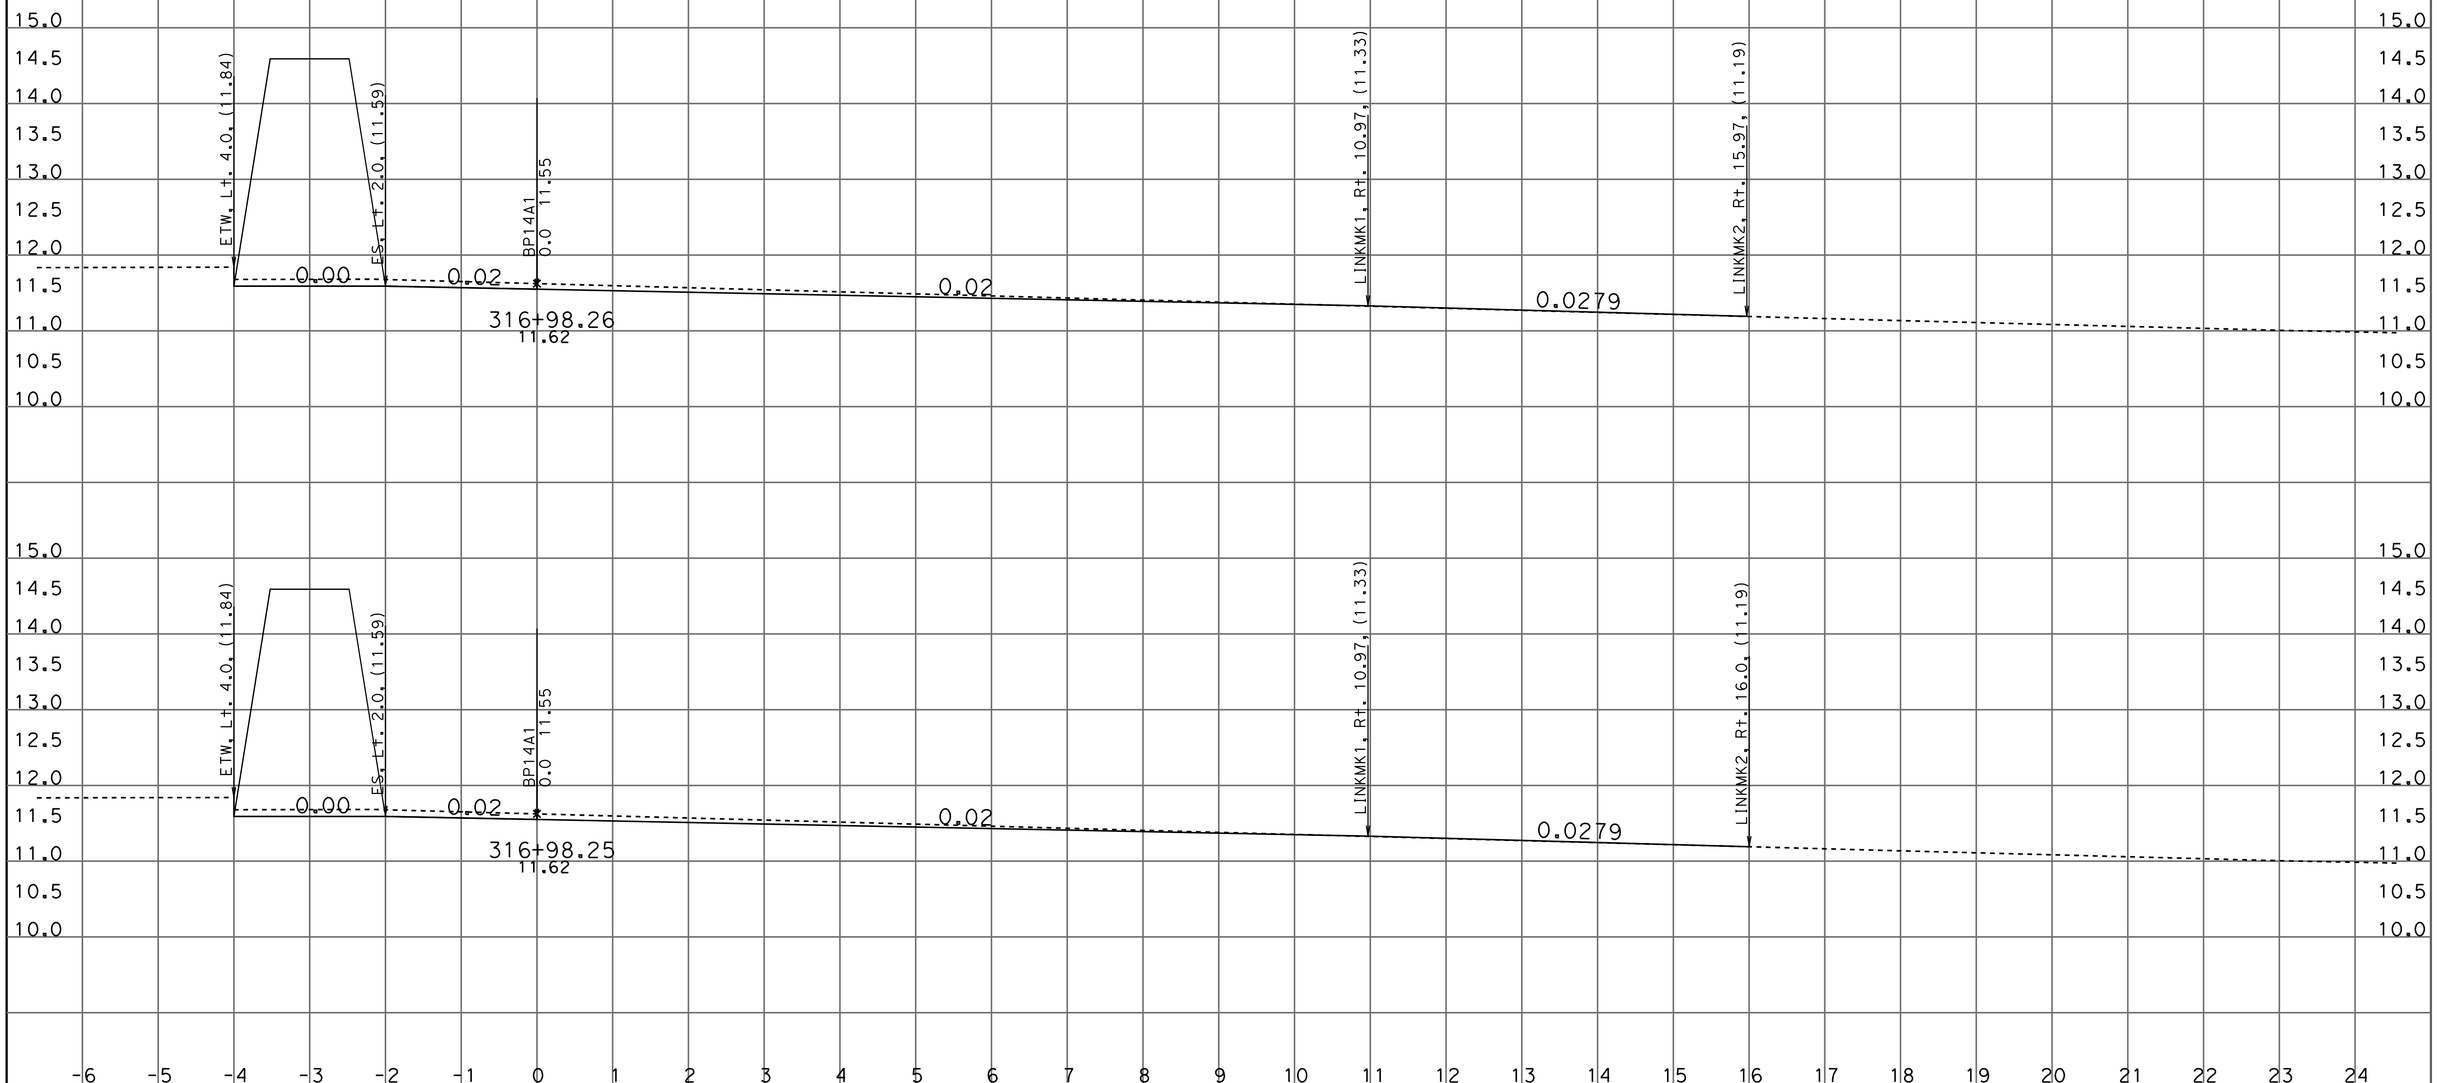

DATE: 8/3/2011

KC Project: 10116 File: D:\DENNIS\OTD\CAICEe16\bp14a1_fg_x-sec_every50_001_rev2.ear

SCALE: 1" = 1' Horiz.
1" = 1' Vert.

All Dimensions are US Survey Feet

BP14
CROSS SECTIONS

SHEET 13 OF XXX

DESIGN CROSS SECTIONS

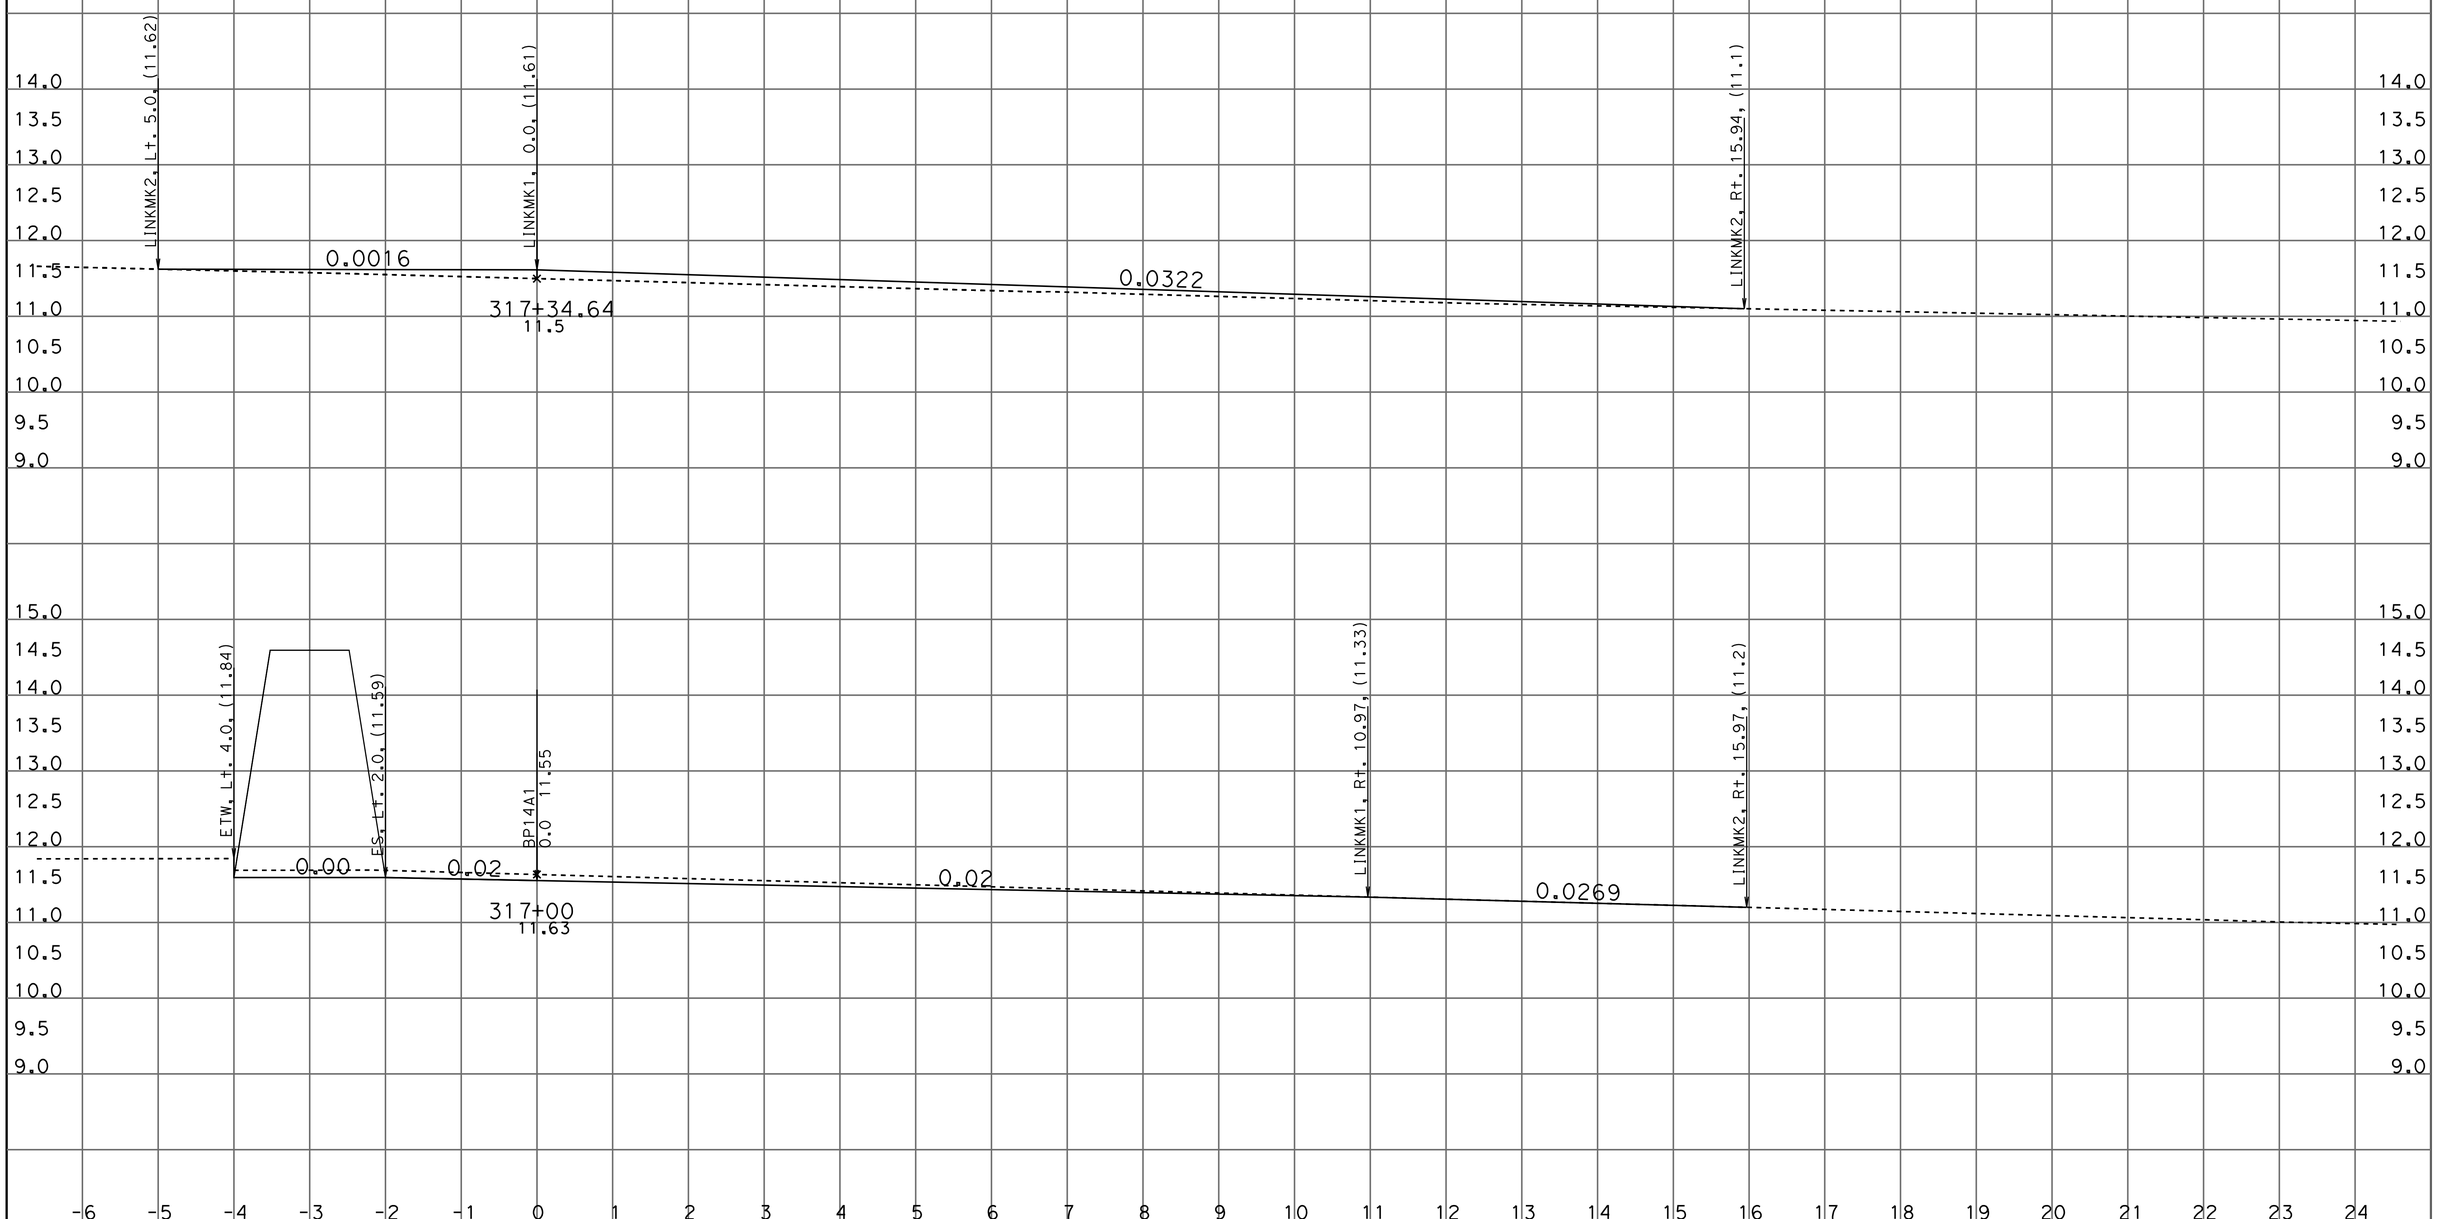

DATE: 8/3/2011

KC Project: 10116 File: D:\DENNIS\OTD\CAICEe16\bp14a1_fg_x-sec_every50_001_rev2.ear

SCALE: 1" = 1' Horiz.
1" = 1' Vert.

All Dimensions are US Survey Feet

BP14
CROSS SECTIONS

SHEET 14 OF XXX

DESIGN CROSS SECTIONS

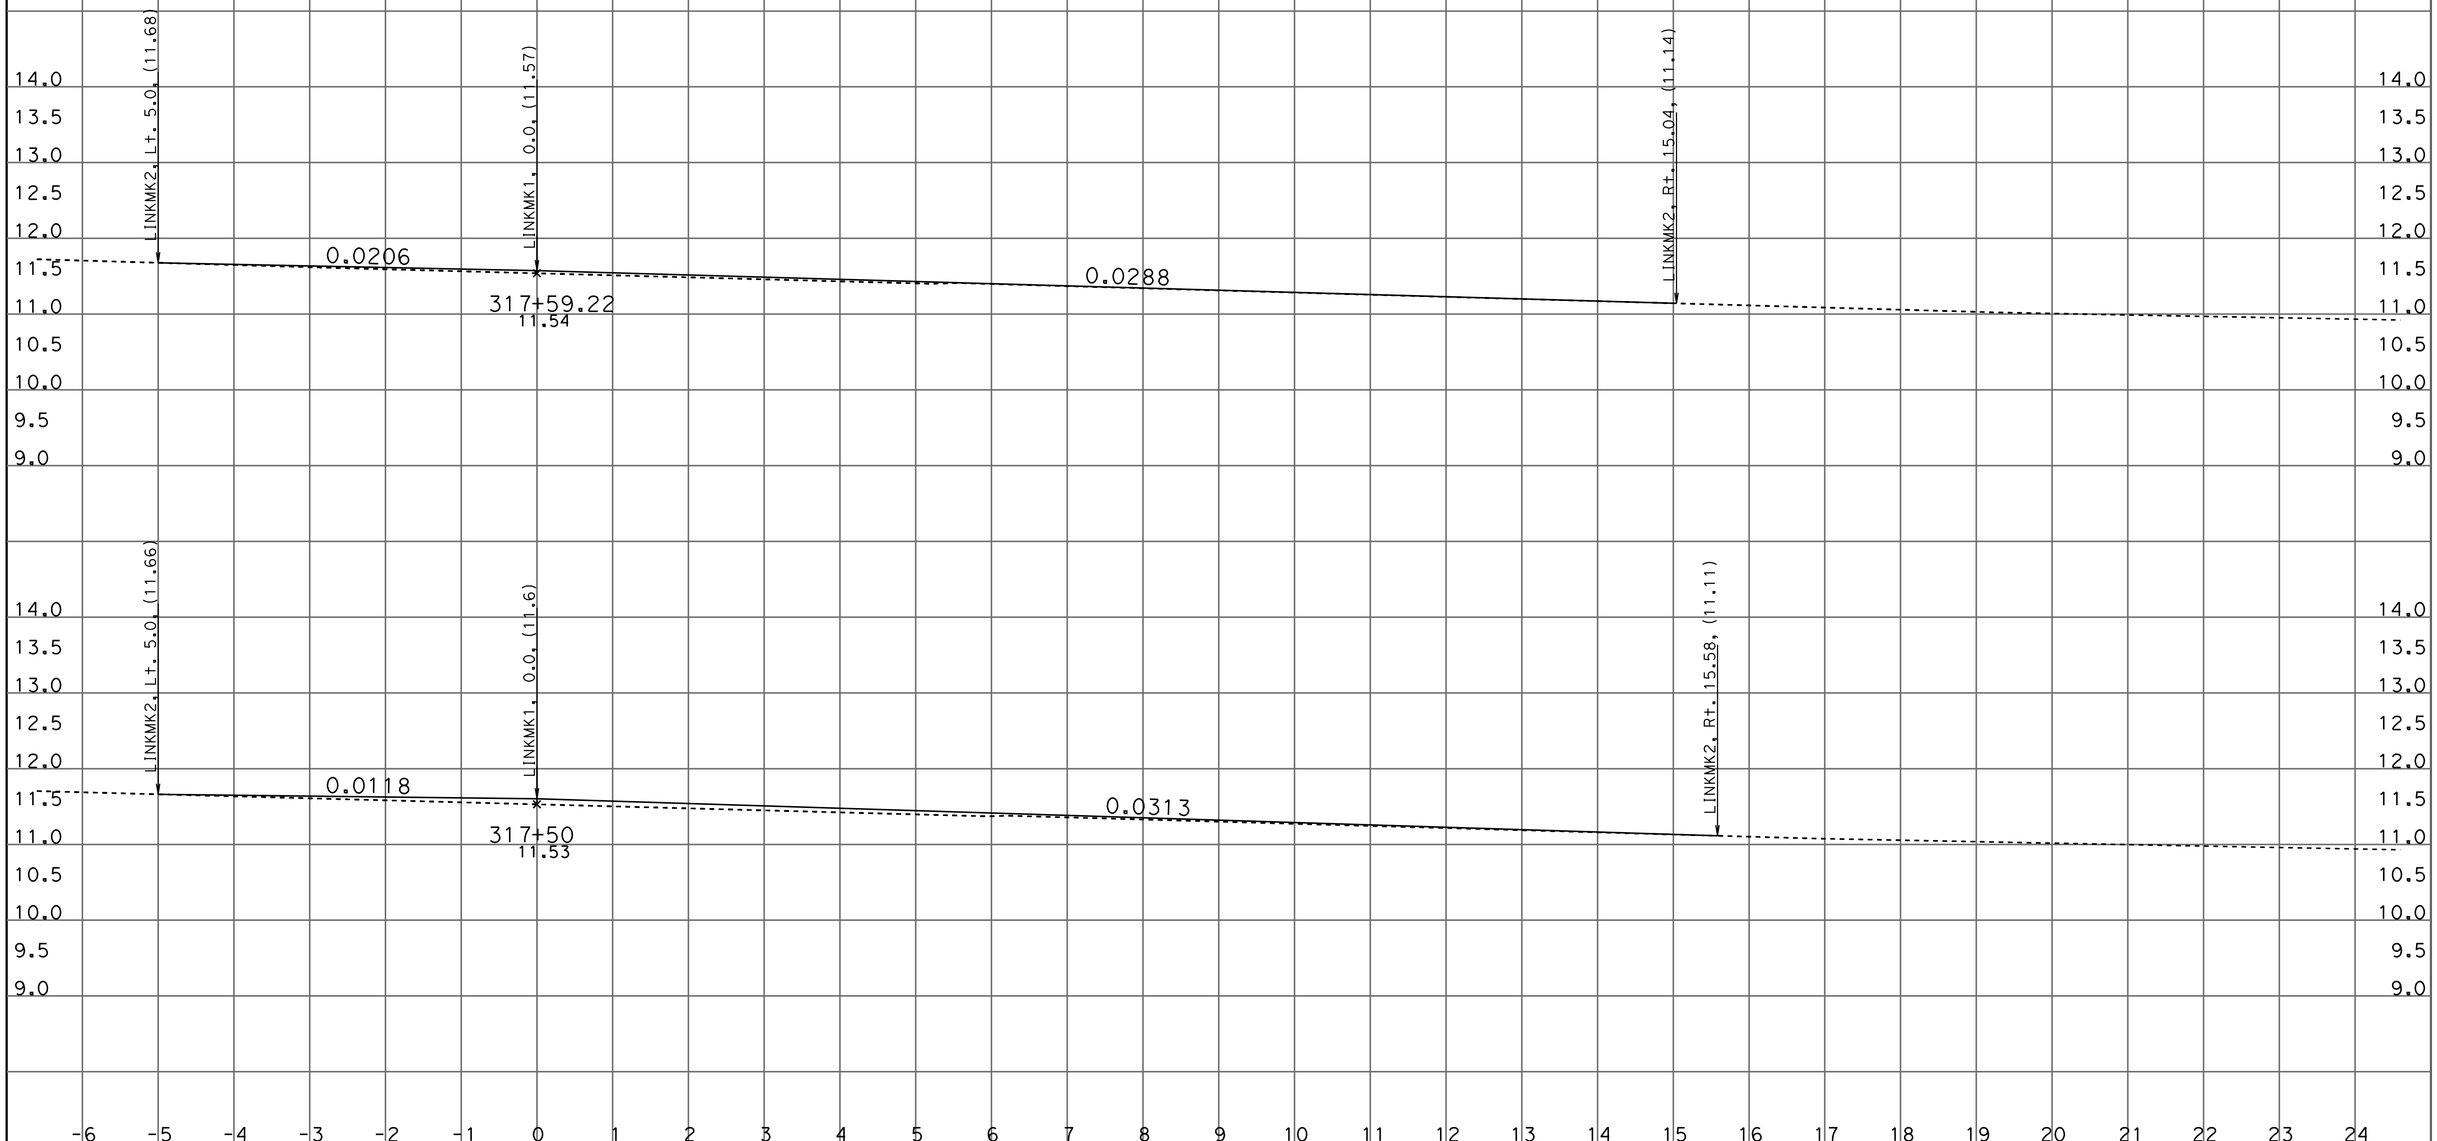

DATE: 8/4/2011

KC Project: 10116 File: D:\DENNIS\OTD\CAICEe16\bp14a1_fg_x-sec_every50_001_rev2.ear

SCALE: 1" = 1' Horiz.
1" = 1' Vert.

All Dimensions are US Survey Feet

BP14
CROSS SECTIONS

SHEET 15 OF XXX

DESIGN CROSS SECTIONS

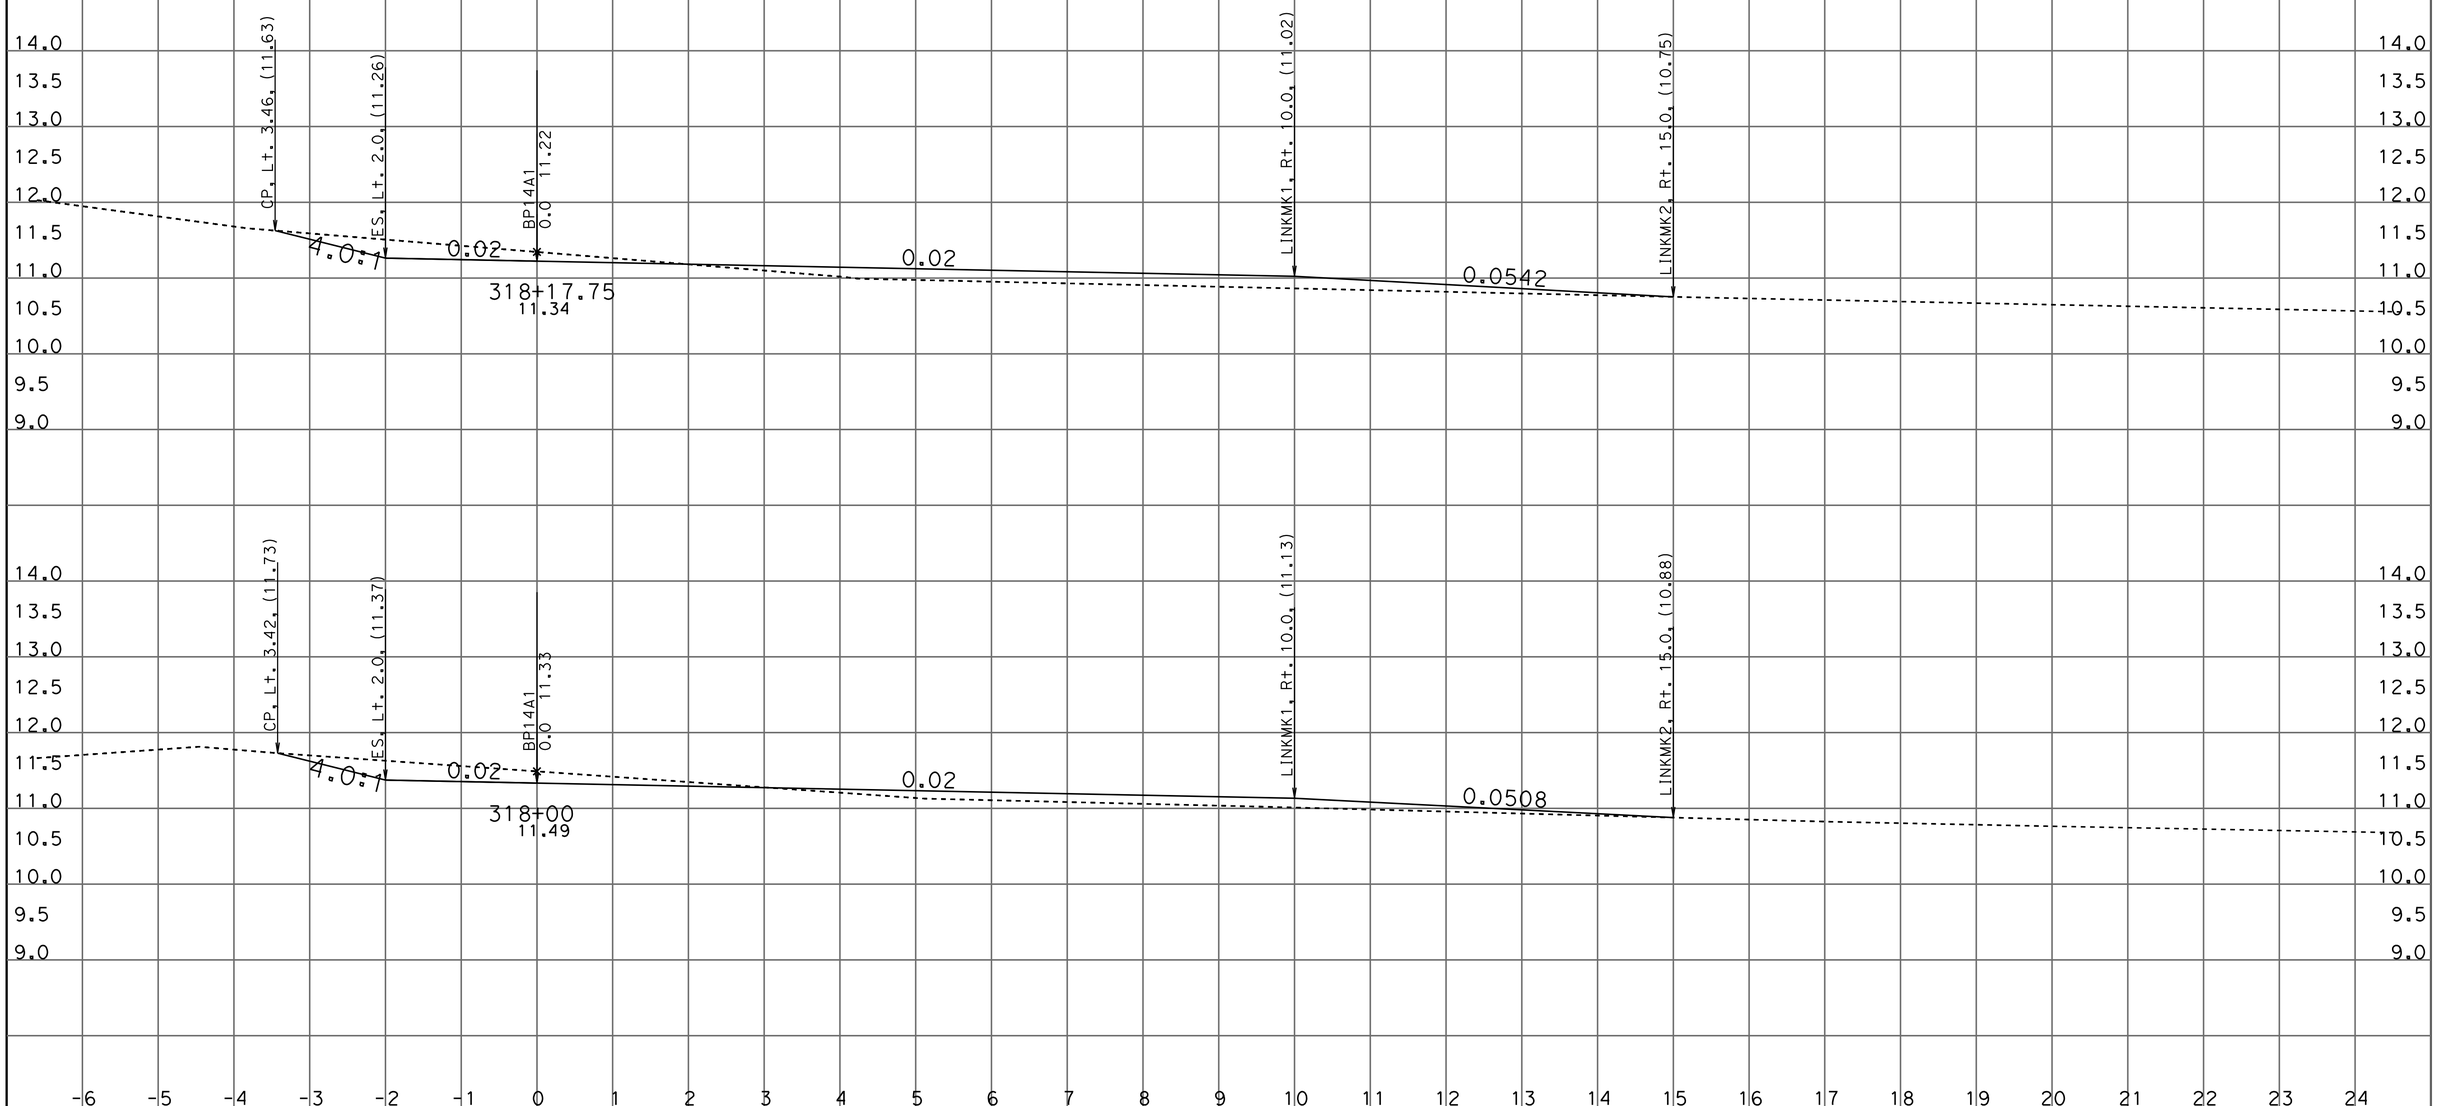

DATE: 8/3/2011

KC Project: 10116 File: D:\DENNIS\OTD\CAICEe16\bp14a1_fg_x-sec_every50_001_rev2.ear

SCALE: 1" = 1' Horiz.
1" = 1' Vert.

All Dimensions are US Survey Feet

BP14
CROSS SECTIONS

SHEET 16 OF XXX

DESIGN CROSS SECTIONS

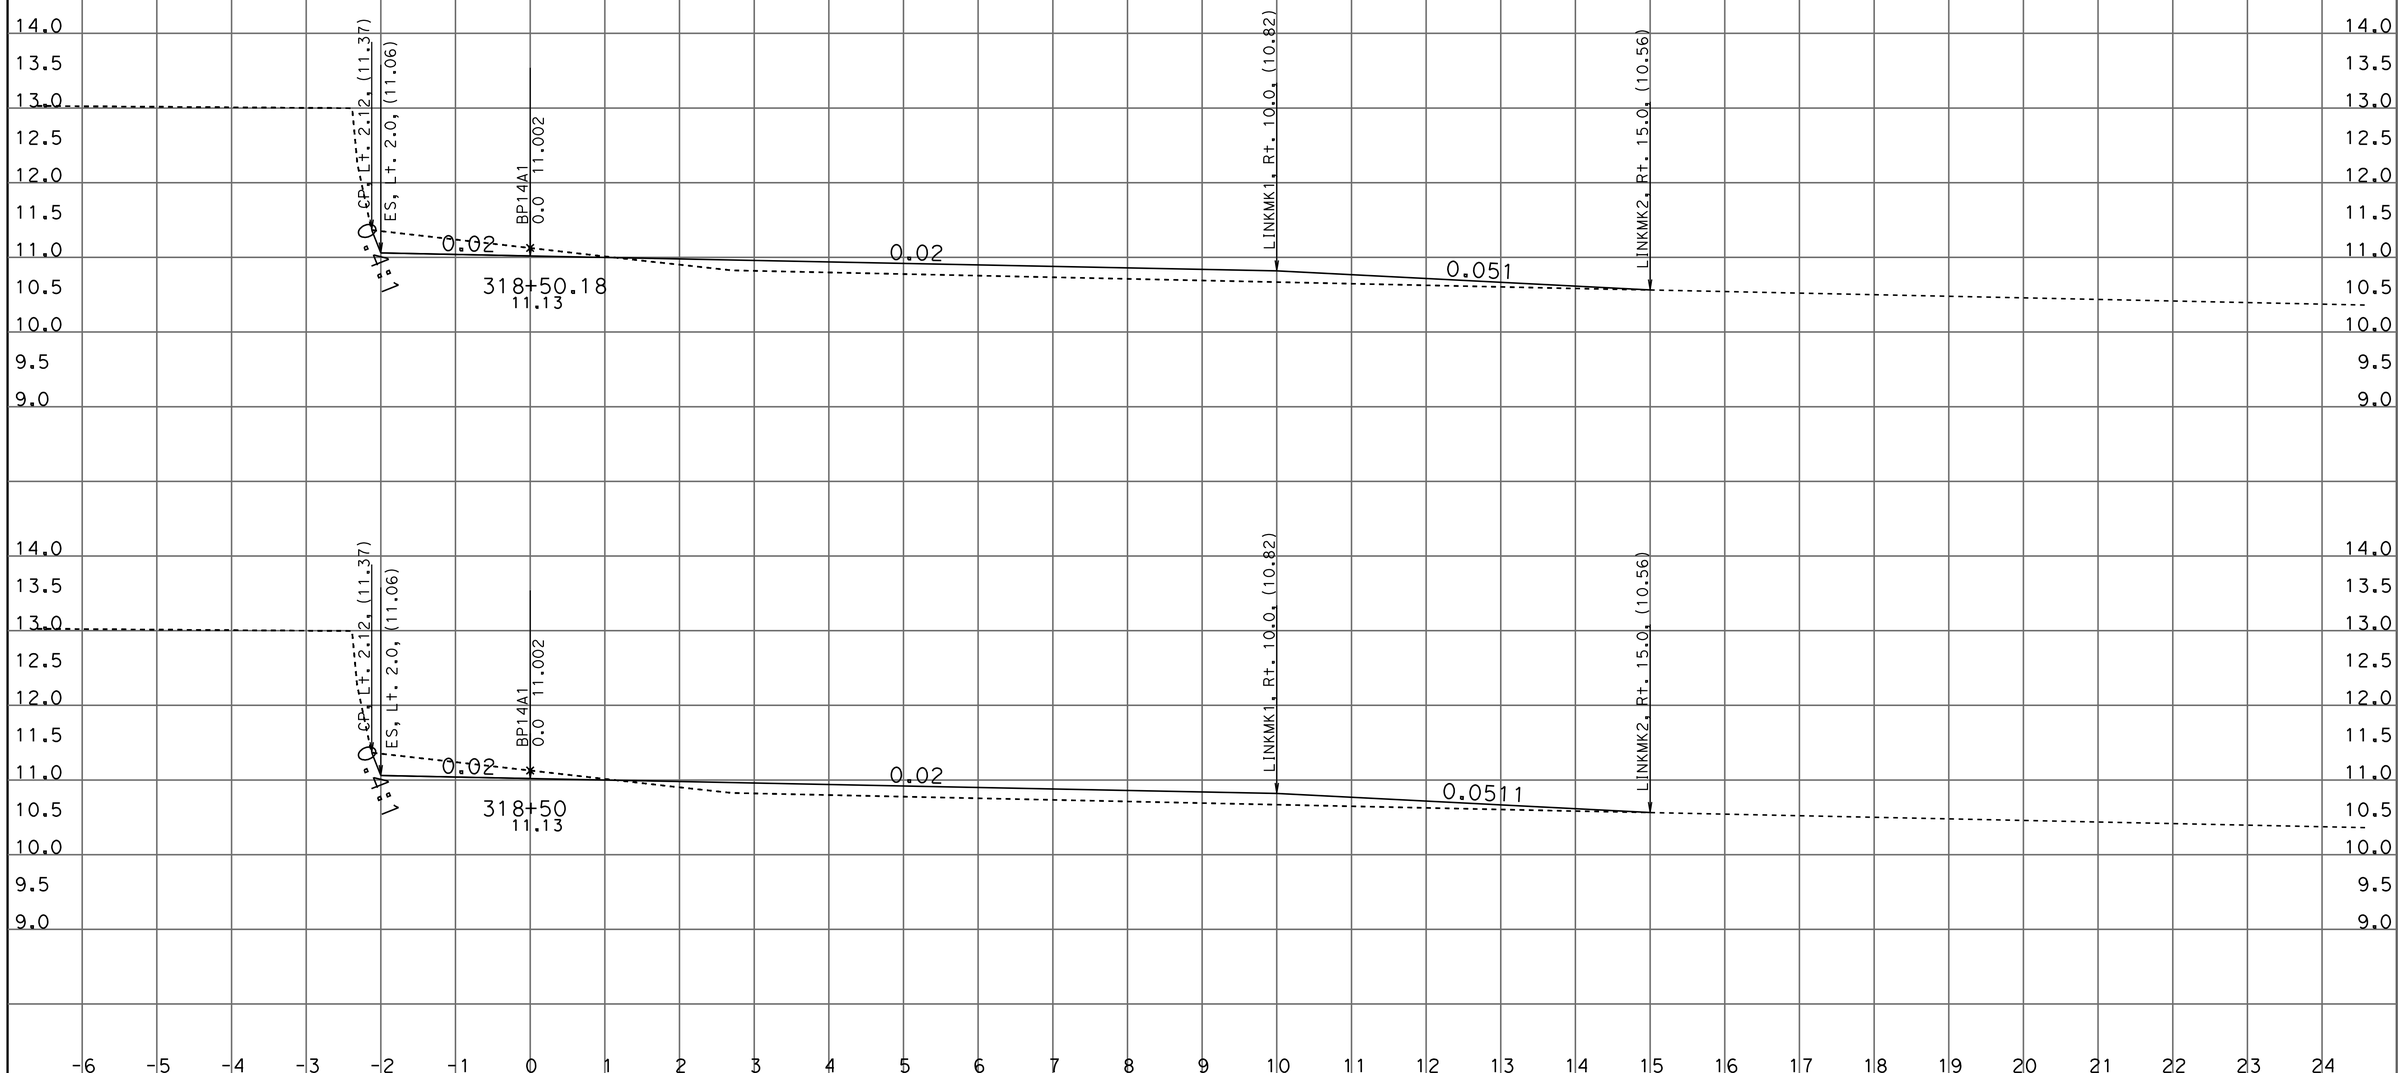

DATE: 8/3/2011

KC Project: 10116 File: D:\DENNIS\OTD\CAICEe16\bp14a1_fg_x-sec_every50_001_rev2.ear

SCALE: 1" = 1' Horiz.
1" = 1' Vert.

All Dimensions are US Survey Feet

BP14
CROSS SECTIONS

SHEET 17 OF XXX

DESIGN CROSS SECTIONS

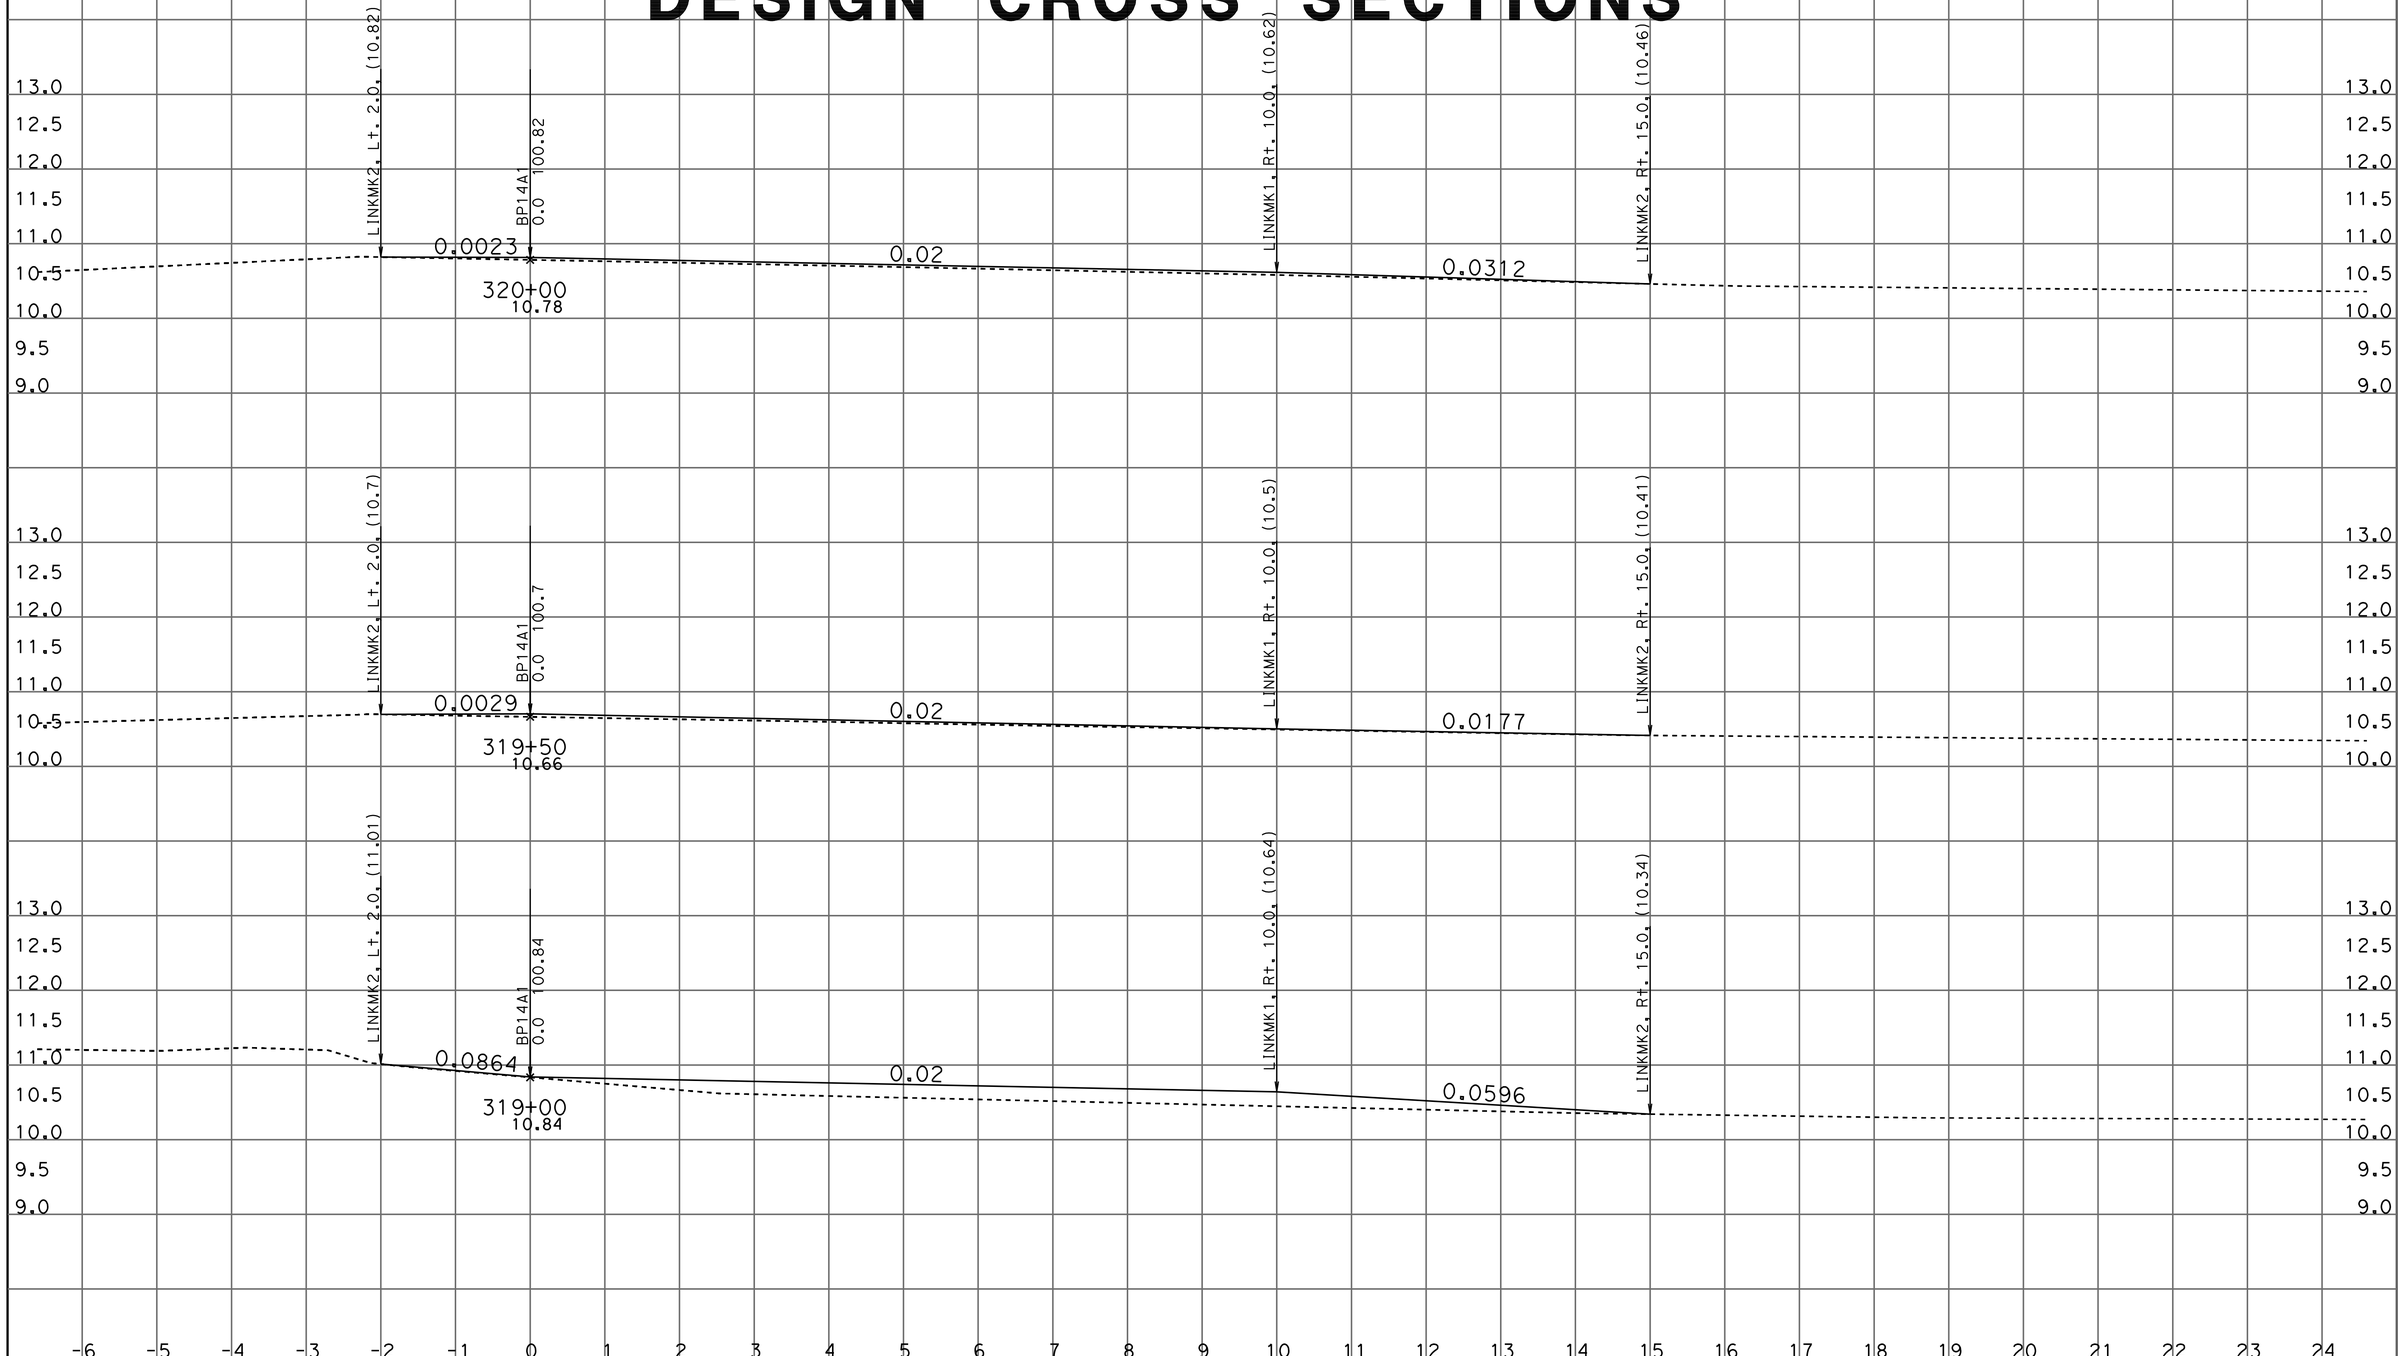

DATE: 8/3/2011

KC Project: 10116 File: D:\DENNIS\OTD\CAICEe16\bp14a1_fg_x-sec_every50_001_rev2.ear

SCALE: 1" = 1' Horiz.
1" = 1' Vert.

All Dimensions are US Survey Feet

BP14
CROSS SECTIONS

SHEET 18 OF XXX

DESIGN CROSS SECTIONS

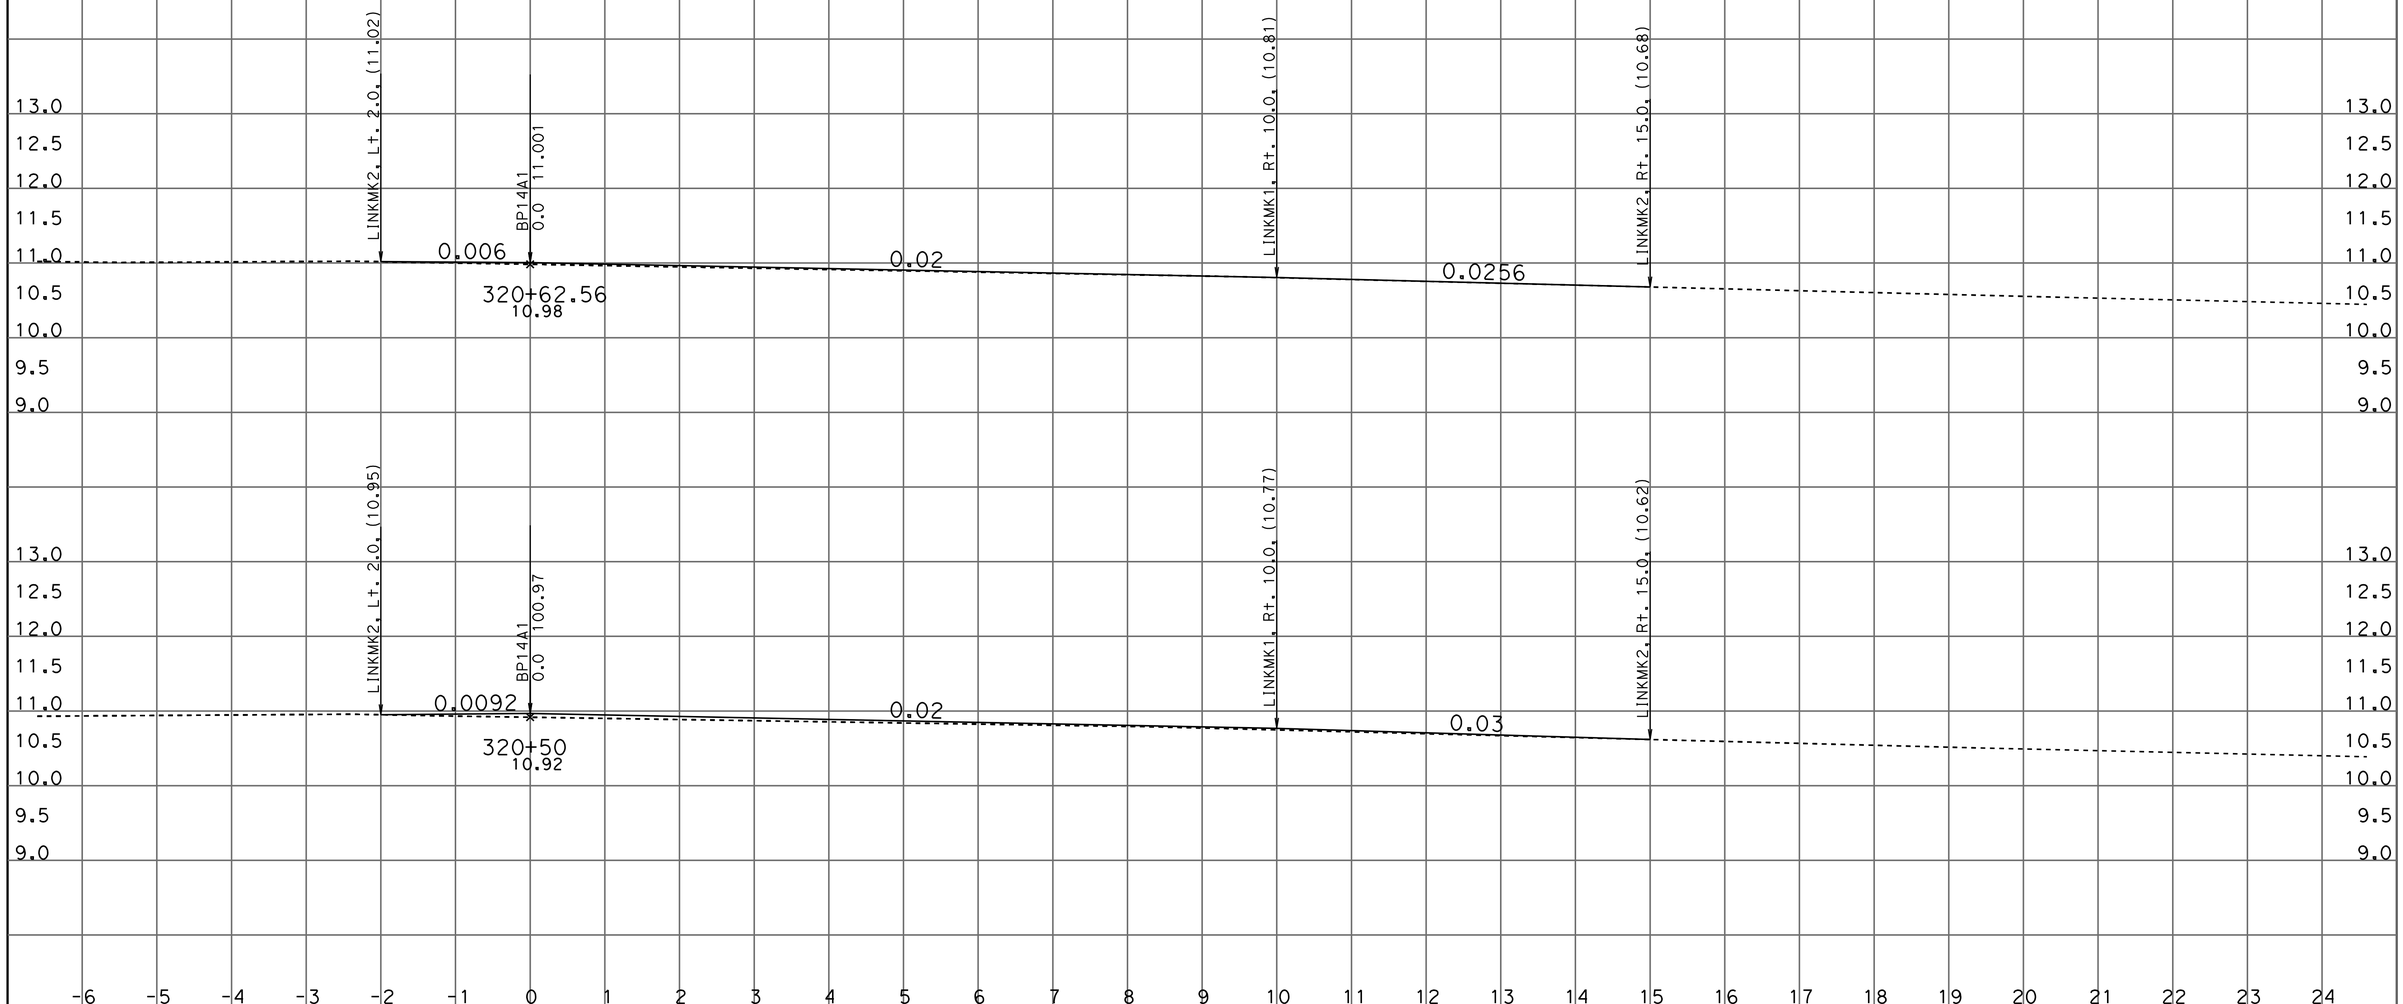

DATE: 8/3/2011

KC Project: 10116 File: D:\DENNIS\OTD\CAICEe16\bp14a1_fg_x-sec_every50_001_rev2.ear

SCALE: 1" = 1' Horiz.
1" = 1' Vert.

All Dimensions are US Survey Feet

BP14
CROSS SECTIONS

SHEET 19 OF XXX

DESIGN CROSS SECTIONS

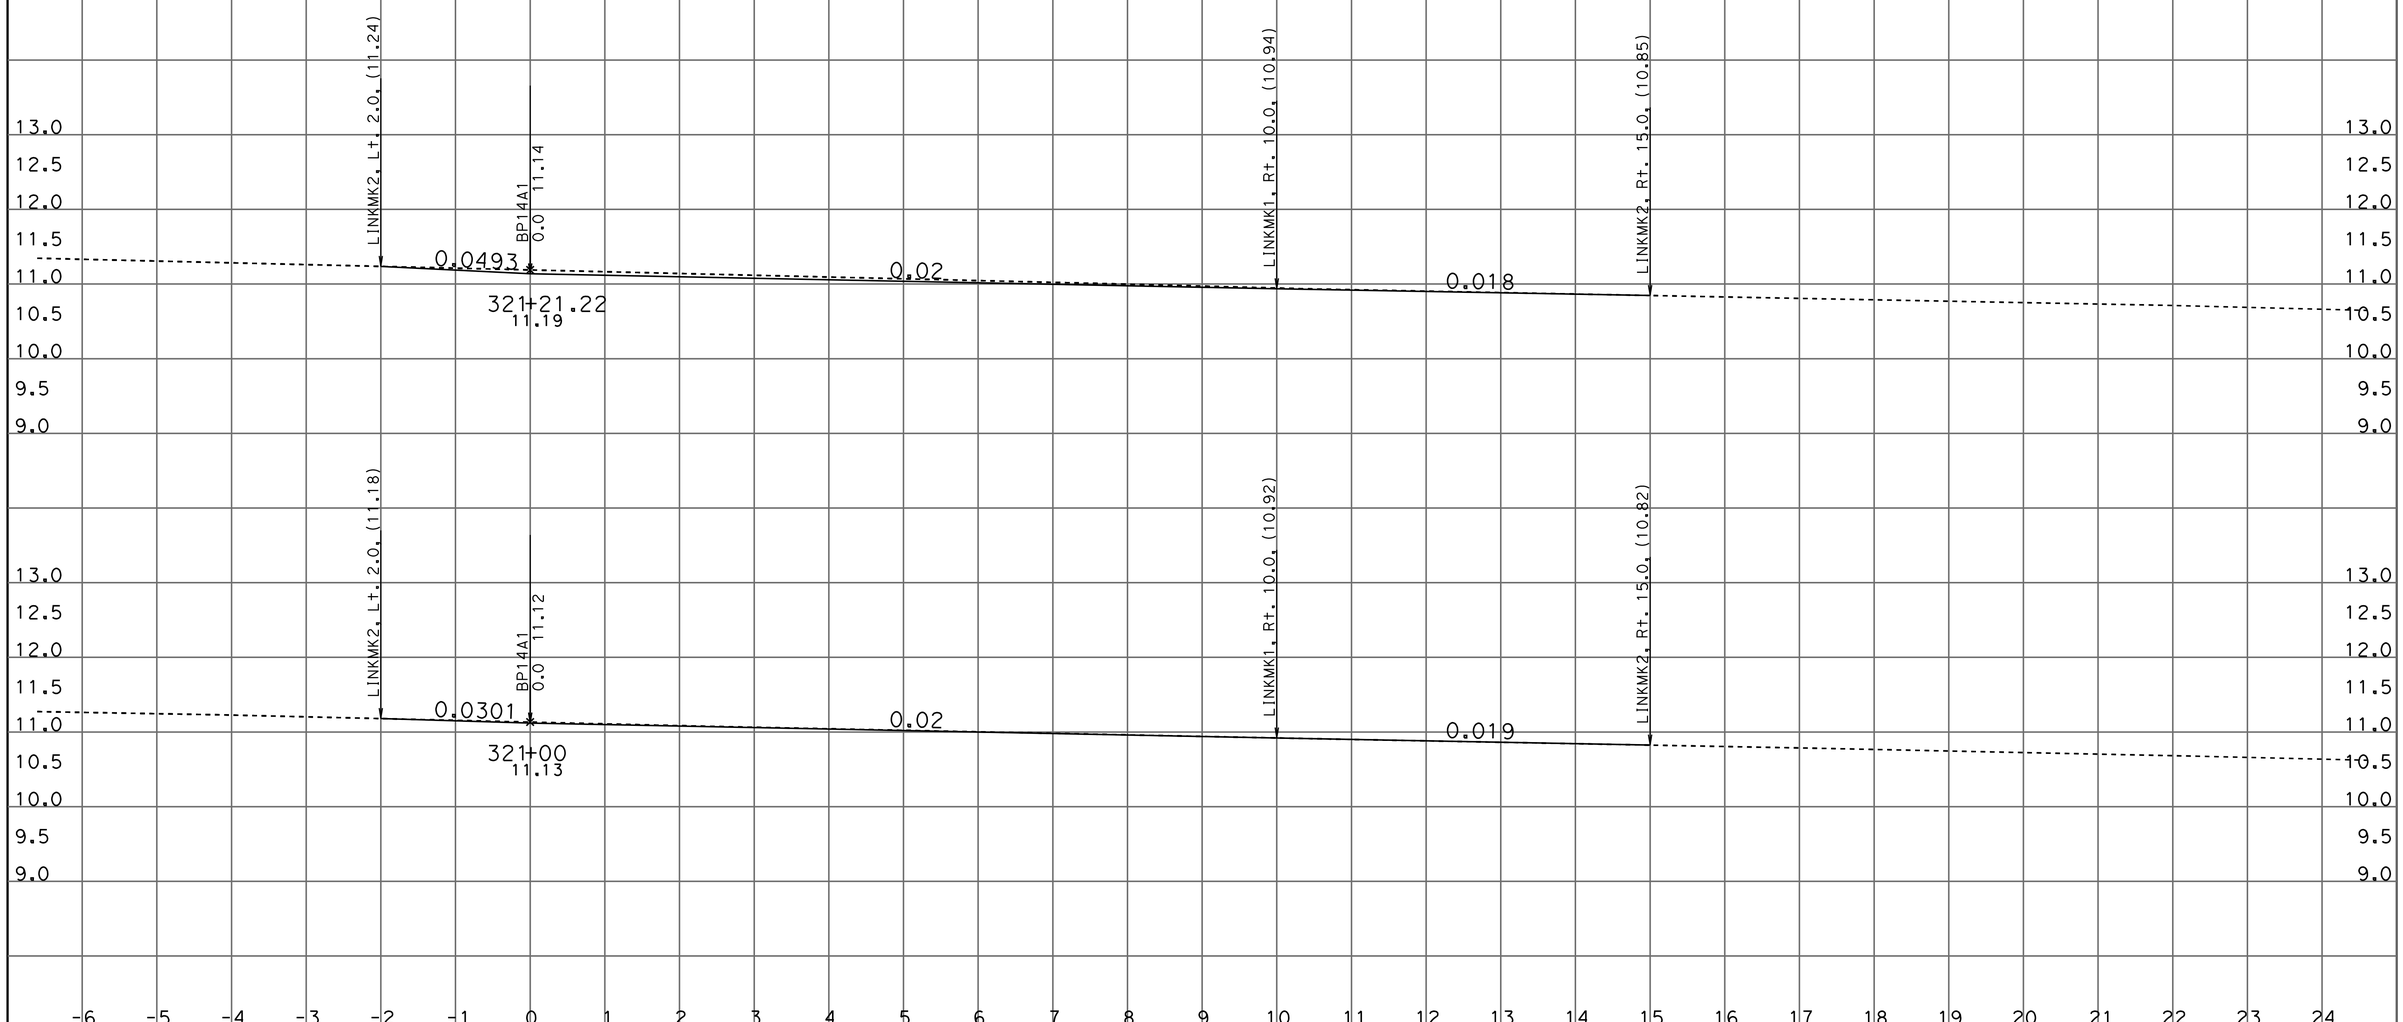

DATE: 8/3/2011

KC Project: 10116 File: D:\DENNIS\OTD\CAICEe16\bp14a1_fg_x-sec_every50_001_rev2.ear

SCALE: 1" = 1' Horiz.
1" = 1' Vert.

All Dimensions are US Survey Feet

BP14
CROSS SECTIONS

SHEET 20 OF XXX

DESIGN CROSS SECTIONS

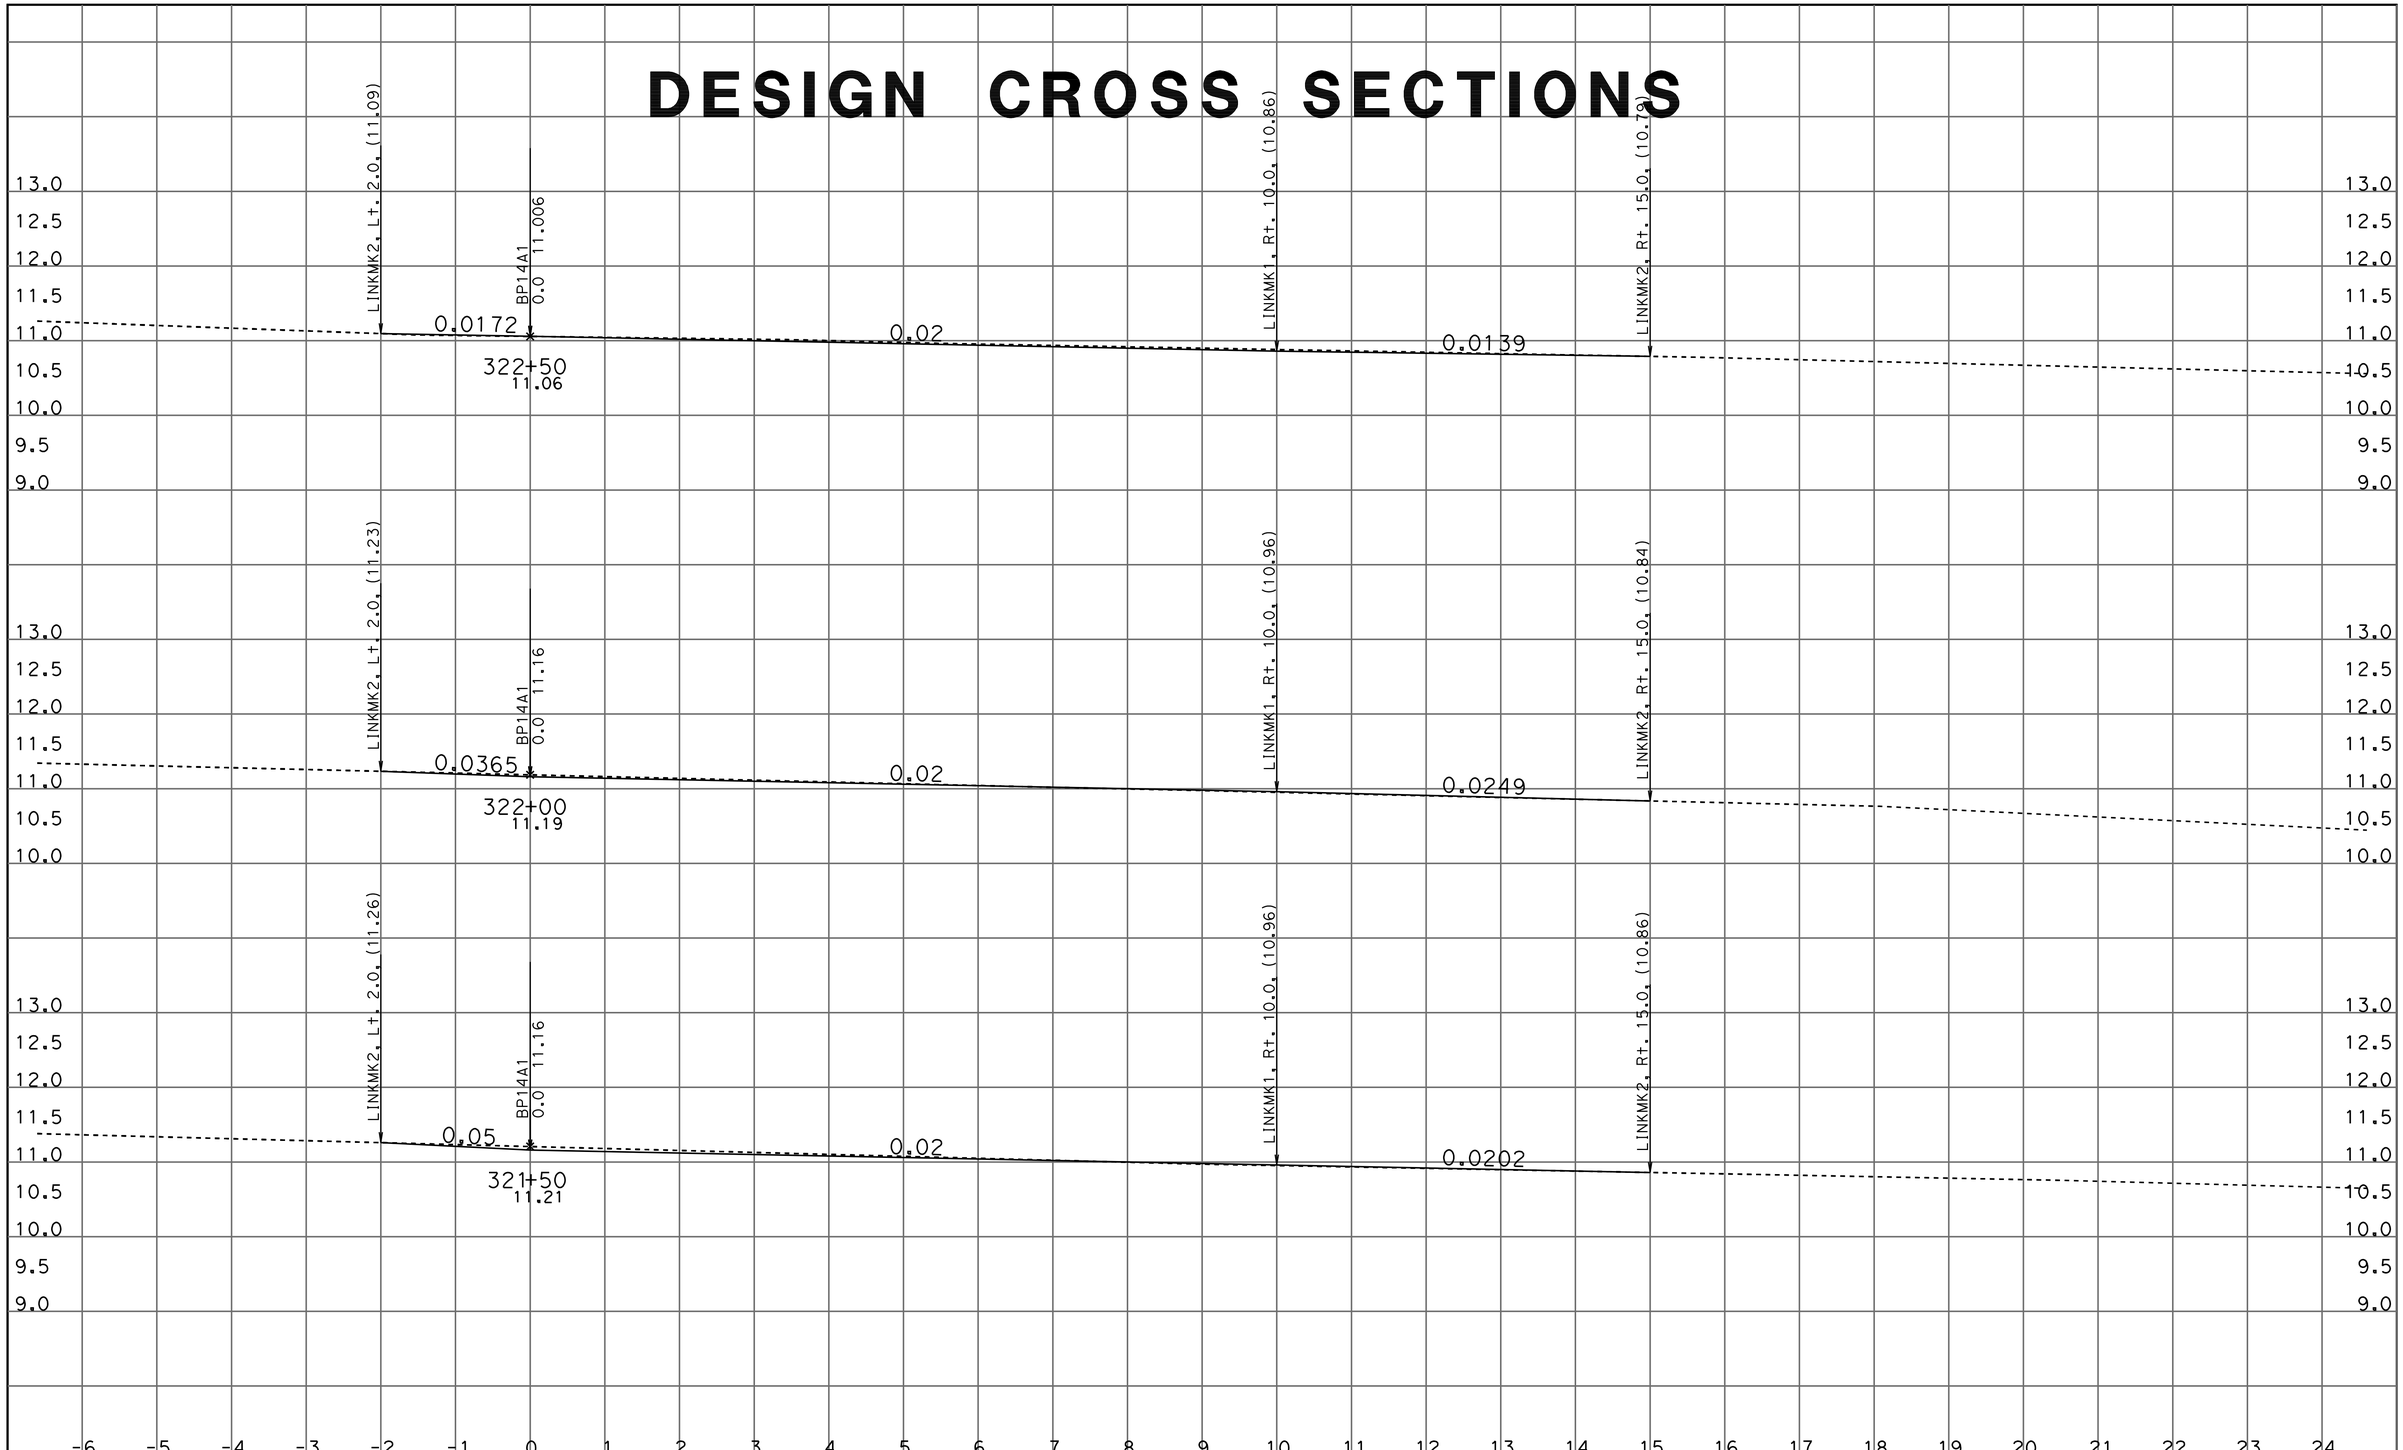

DATE: 8/3/2011

KC Project: 10116 File: D:\DENNIS\OTD\CAICEe16\bp14a1_fg_x-sec_every50_001_rev2.ear

SCALE: 1" = 1' Horiz.
1" = 1' Vert.

All Dimensions are US Survey Feet

BP14
CROSS SECTIONS

DESIGN CROSS SECTIONS

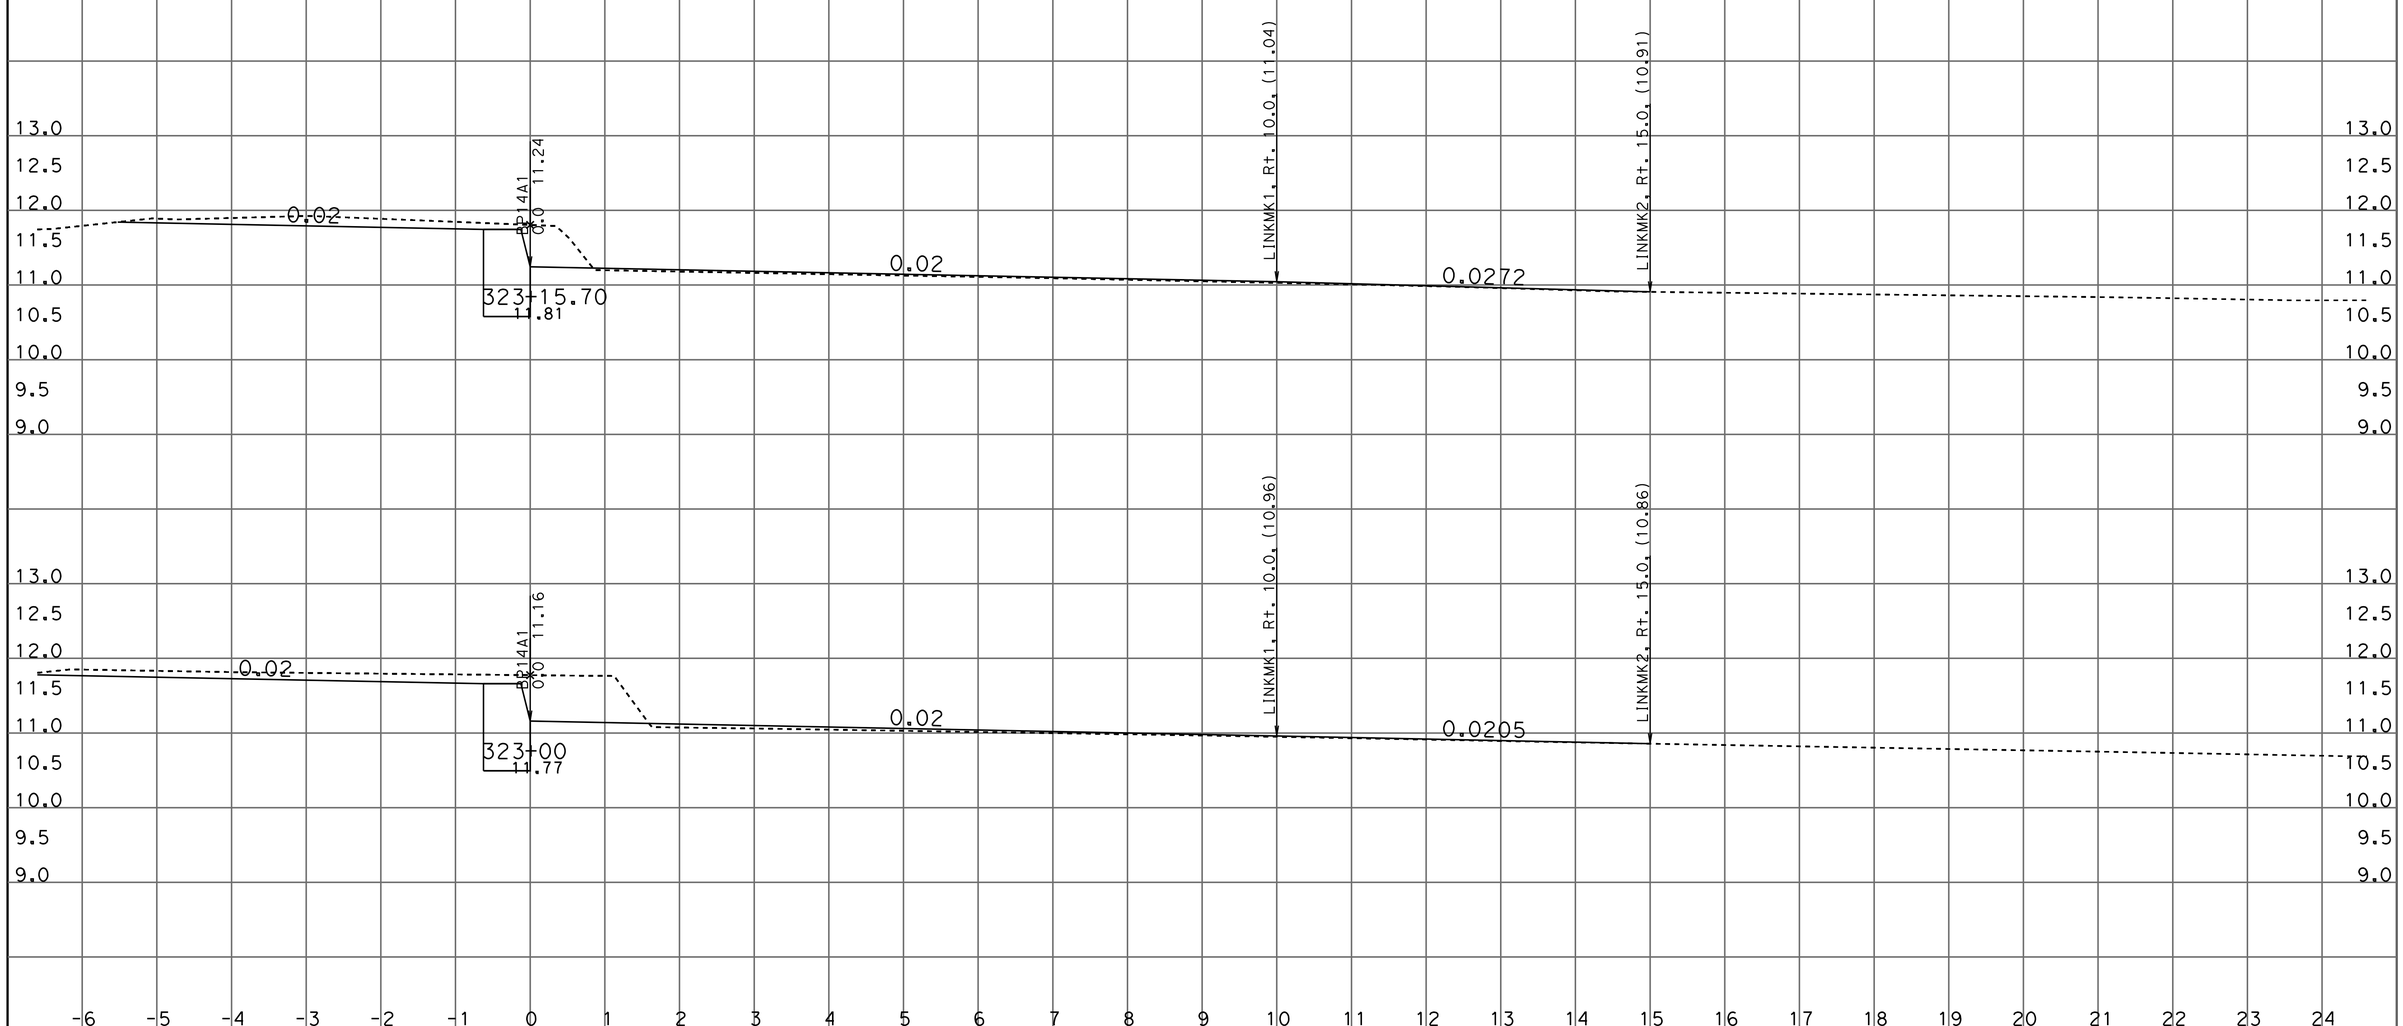

DATE: 8/3/2011

KC Project: 10116 File: D:\DENNIS\OTD\CAICEe16\bp14a1_fg_x-sec_every50_001_rev2.ear

SCALE: 1" = 1' Horiz.
1" = 1' Vert.

All Dimensions are US Survey Feet

BP14
CROSS SECTIONS

SHEET 22 OF XXX

DESIGN CROSS SECTIONS

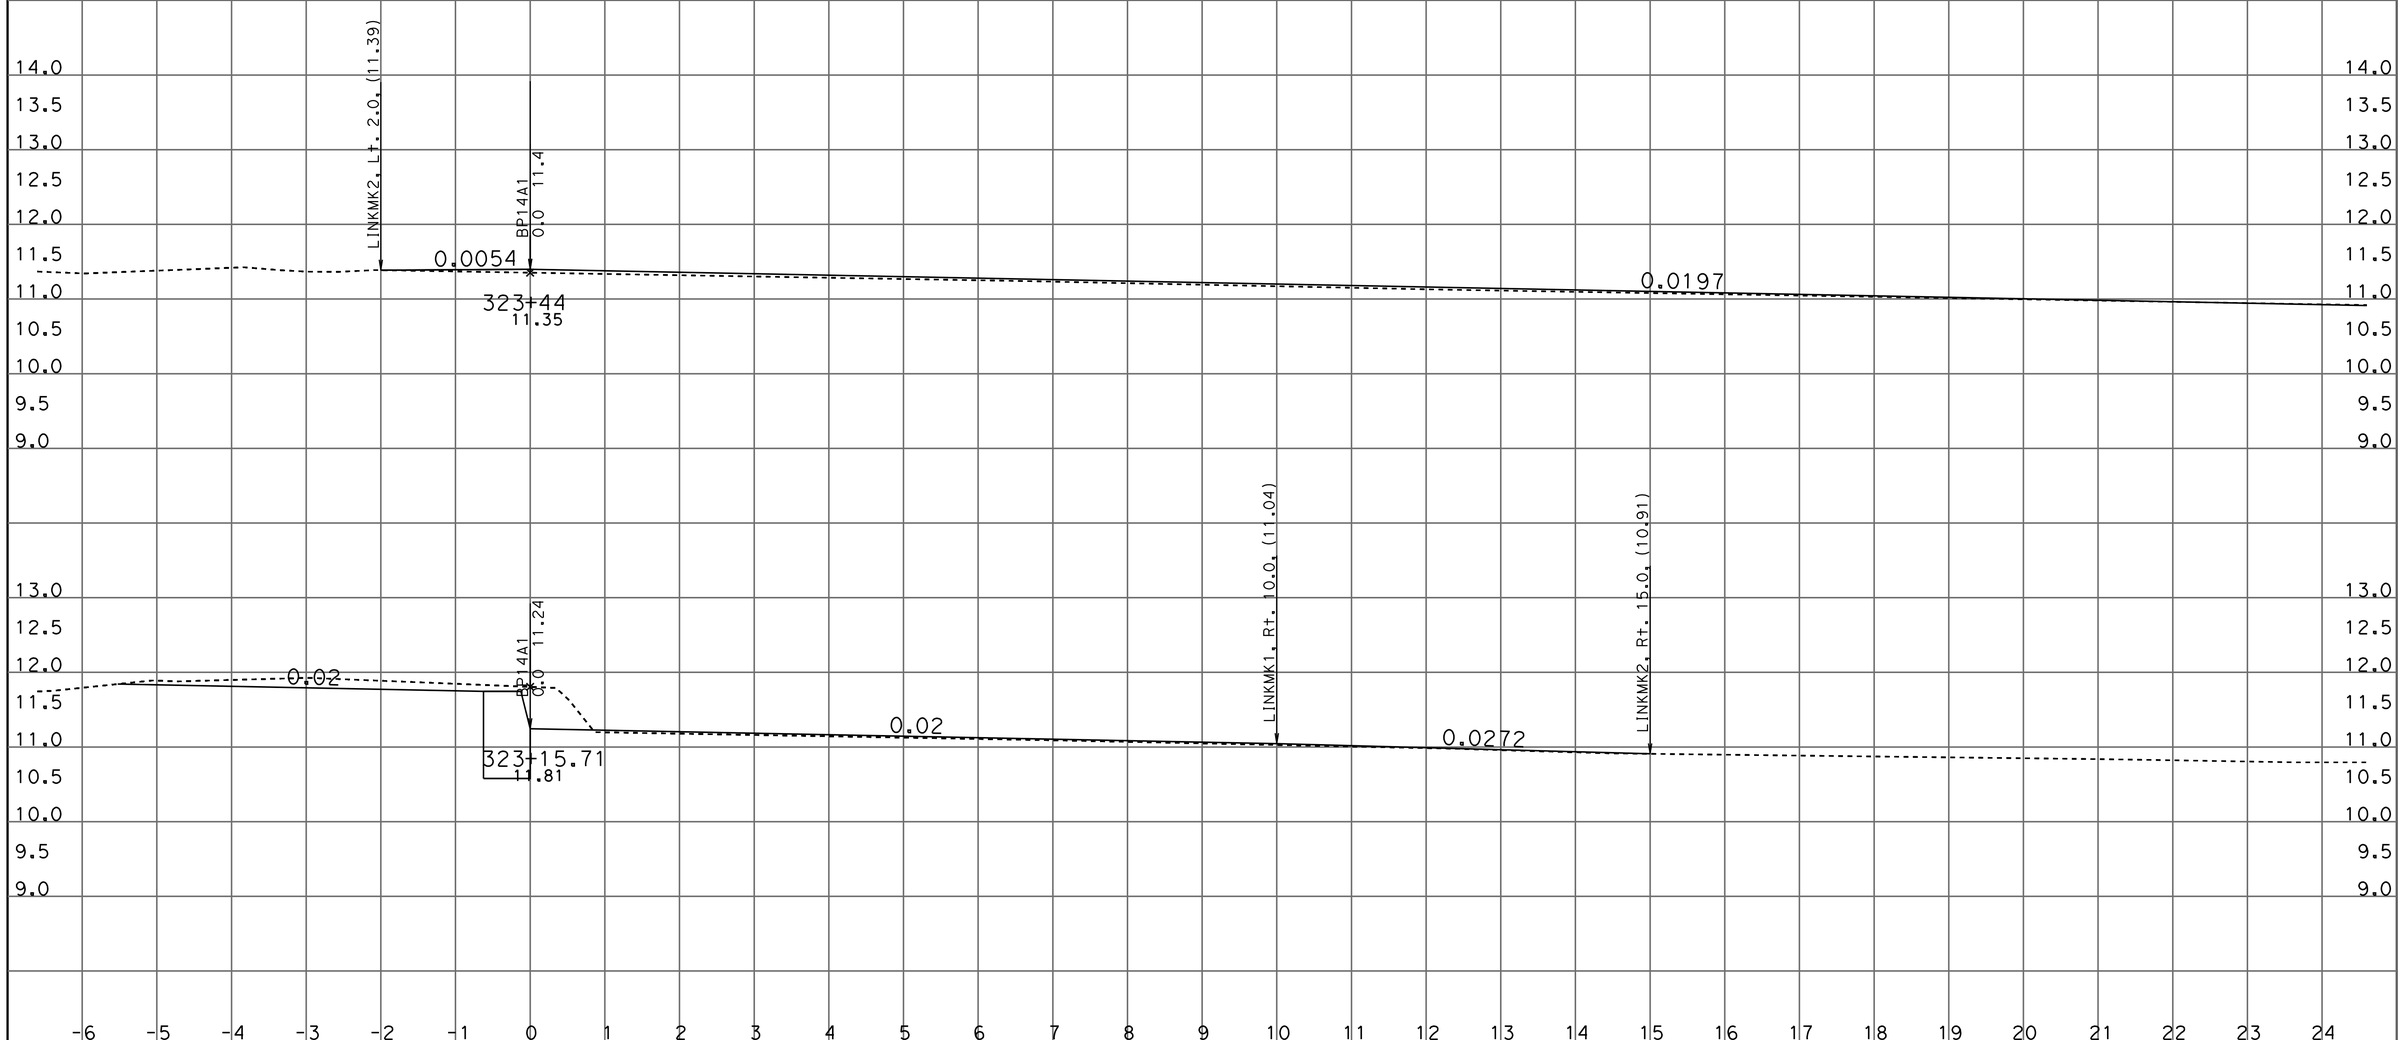

DATE: 8/3/2011

KC Project: 10116 File: D:\DENNIS\OTD\CAICEe16\bp14a1_fg_x-sec_every50_001_rev2.ear

SCALE: 1" = 1' Horiz.
1" = 1' Vert.

All Dimensions are US Survey Feet

BP14
CROSS SECTIONS

SHEET 23 OF XXX

DESIGN CROSS SECTIONS

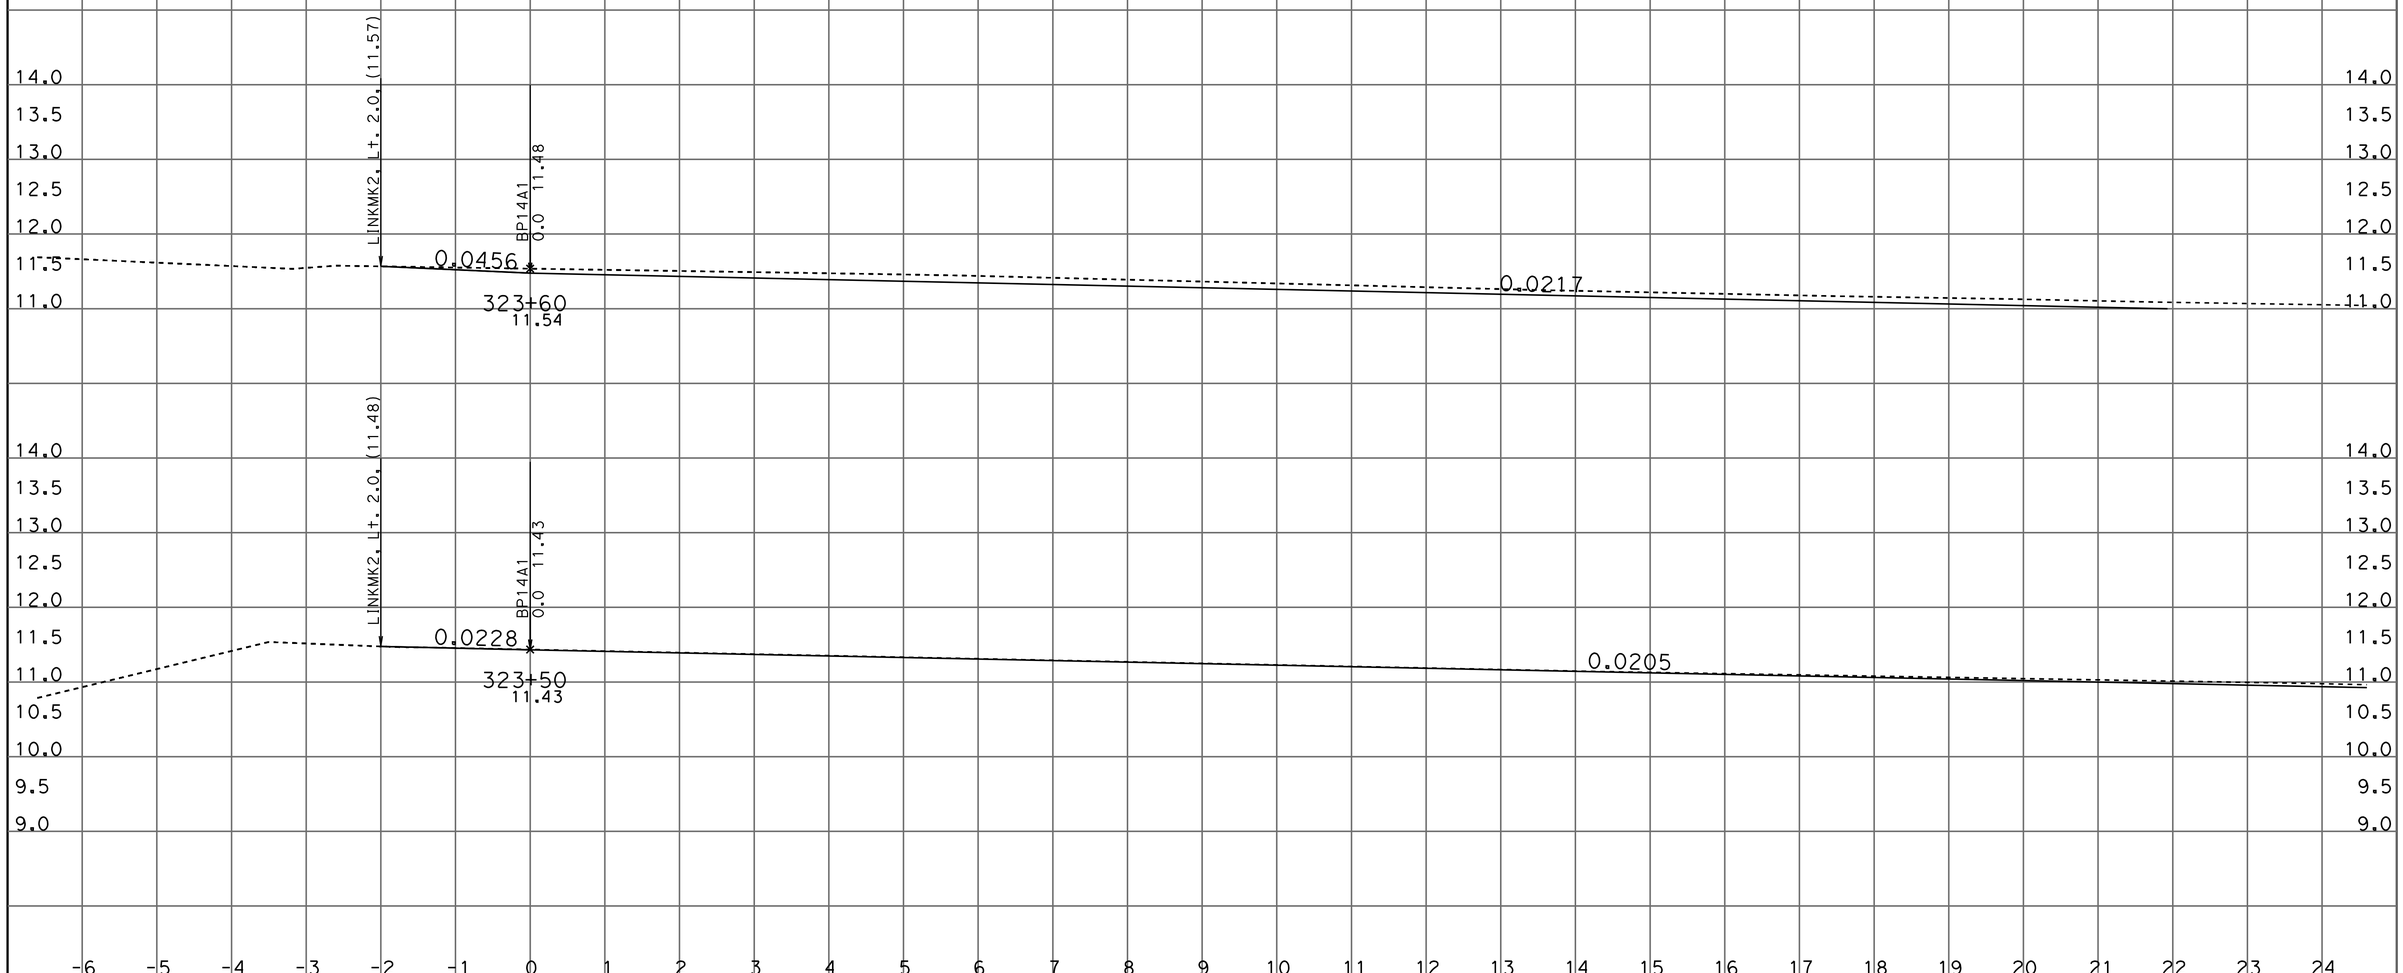

DATE: 8/3/2011

KC Project: 10116 File: D:\DENNIS\OTD\CAICEe16\bp14a1_fg_x-sec_every50_001_rev2.ear

SCALE: 1" = 1' Horiz.
1" = 1' Vert.

All Dimensions are US Survey Feet

BP14
CROSS SECTIONS

SHEET 24 OF XXX

DESIGN CROSS SECTIONS

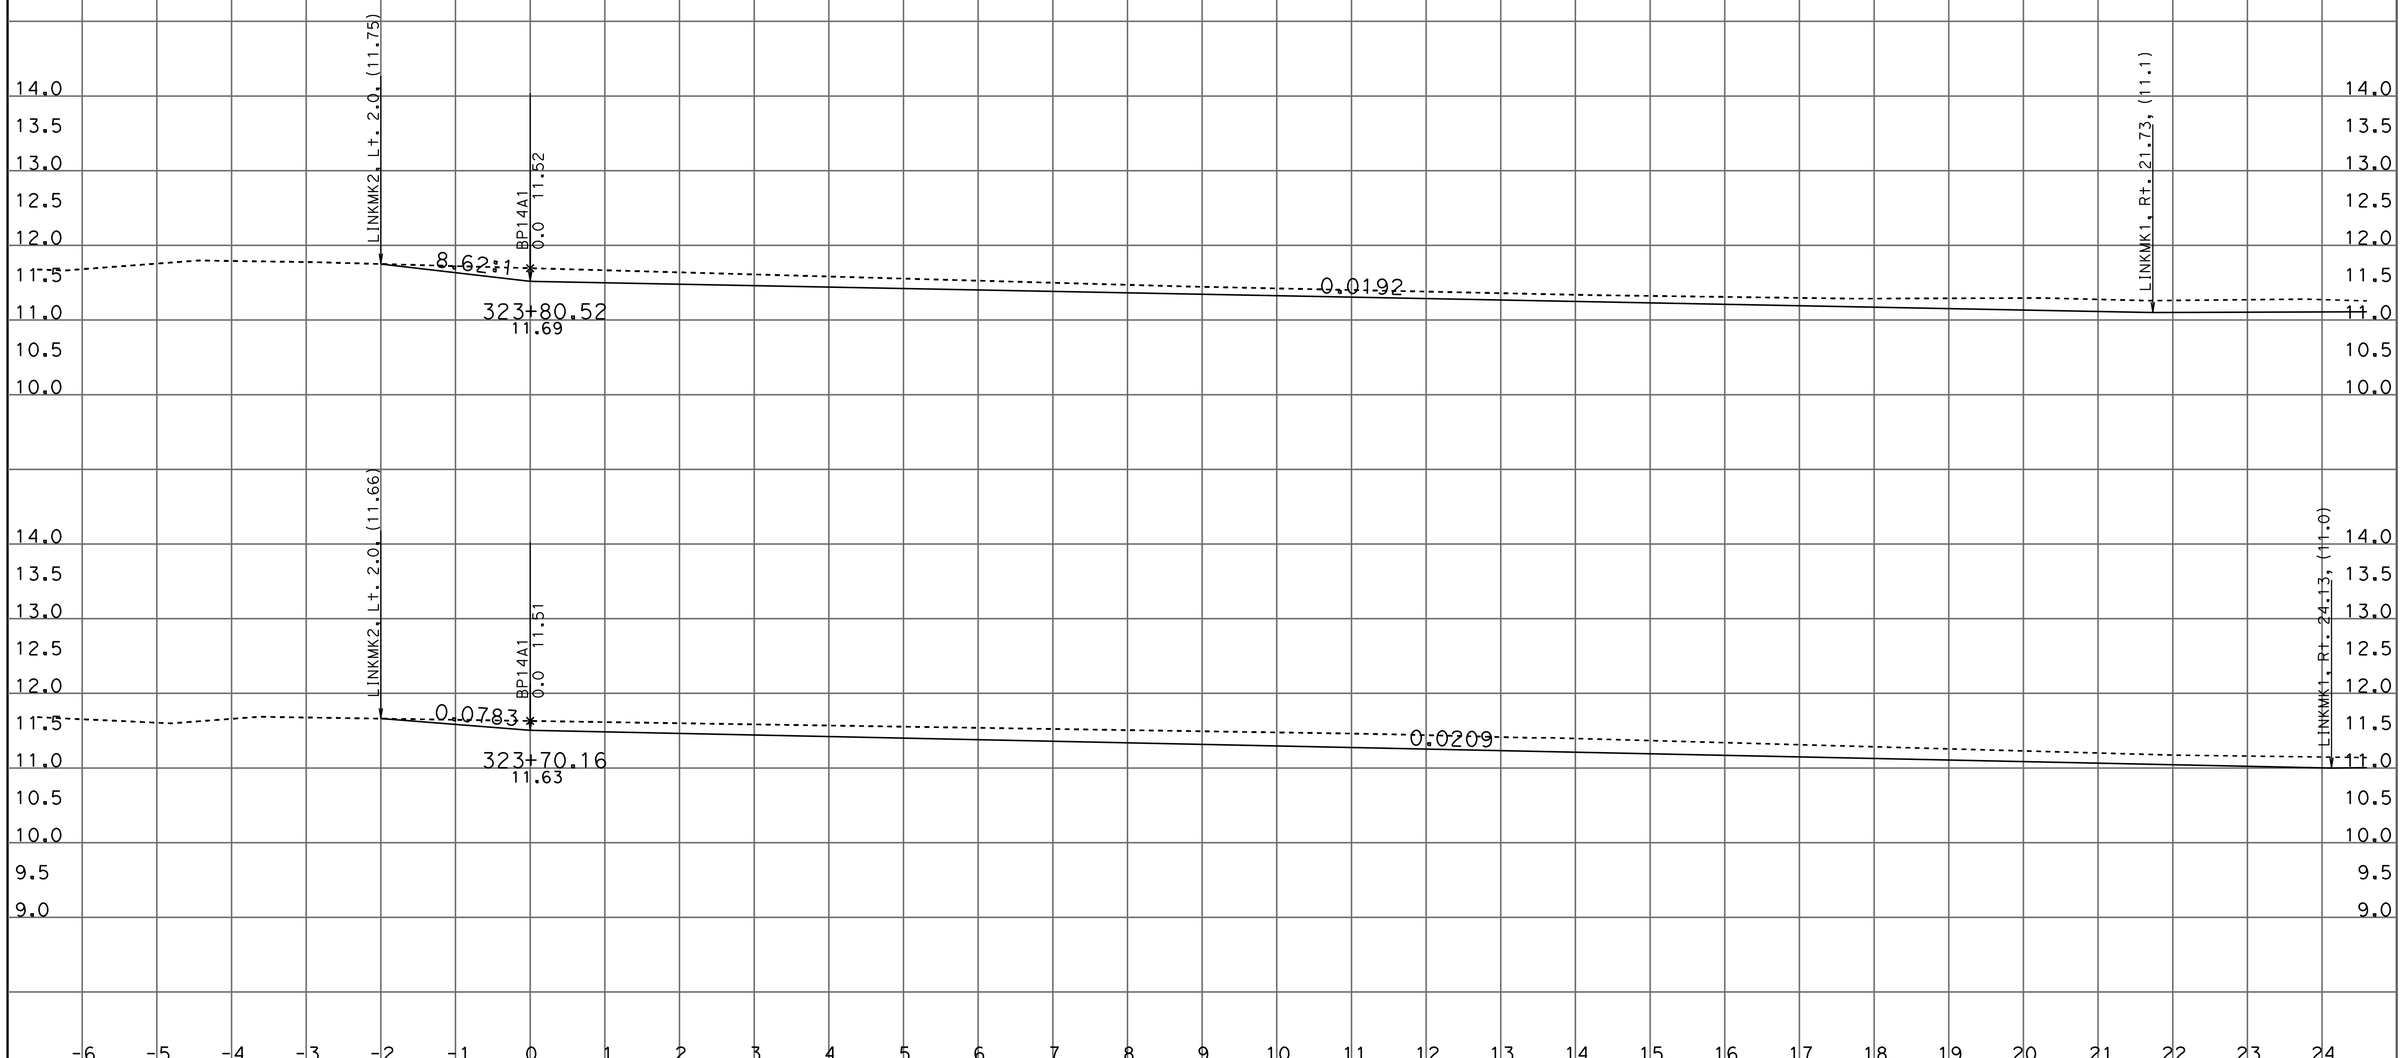

DATE: 8/3/2011

KC Project: 10116 File: D:\DENNIS\OTD\CAICEe16\bp14a1_fg_x-sec_every50_001_rev2.ear

SCALE: 1" = 1' Horiz.
1" = 1' Vert.

All Dimensions are US Survey Feet

BP14
CROSS SECTIONS

SHEET 25 OF XXX

DESIGN CROSS SECTIONS

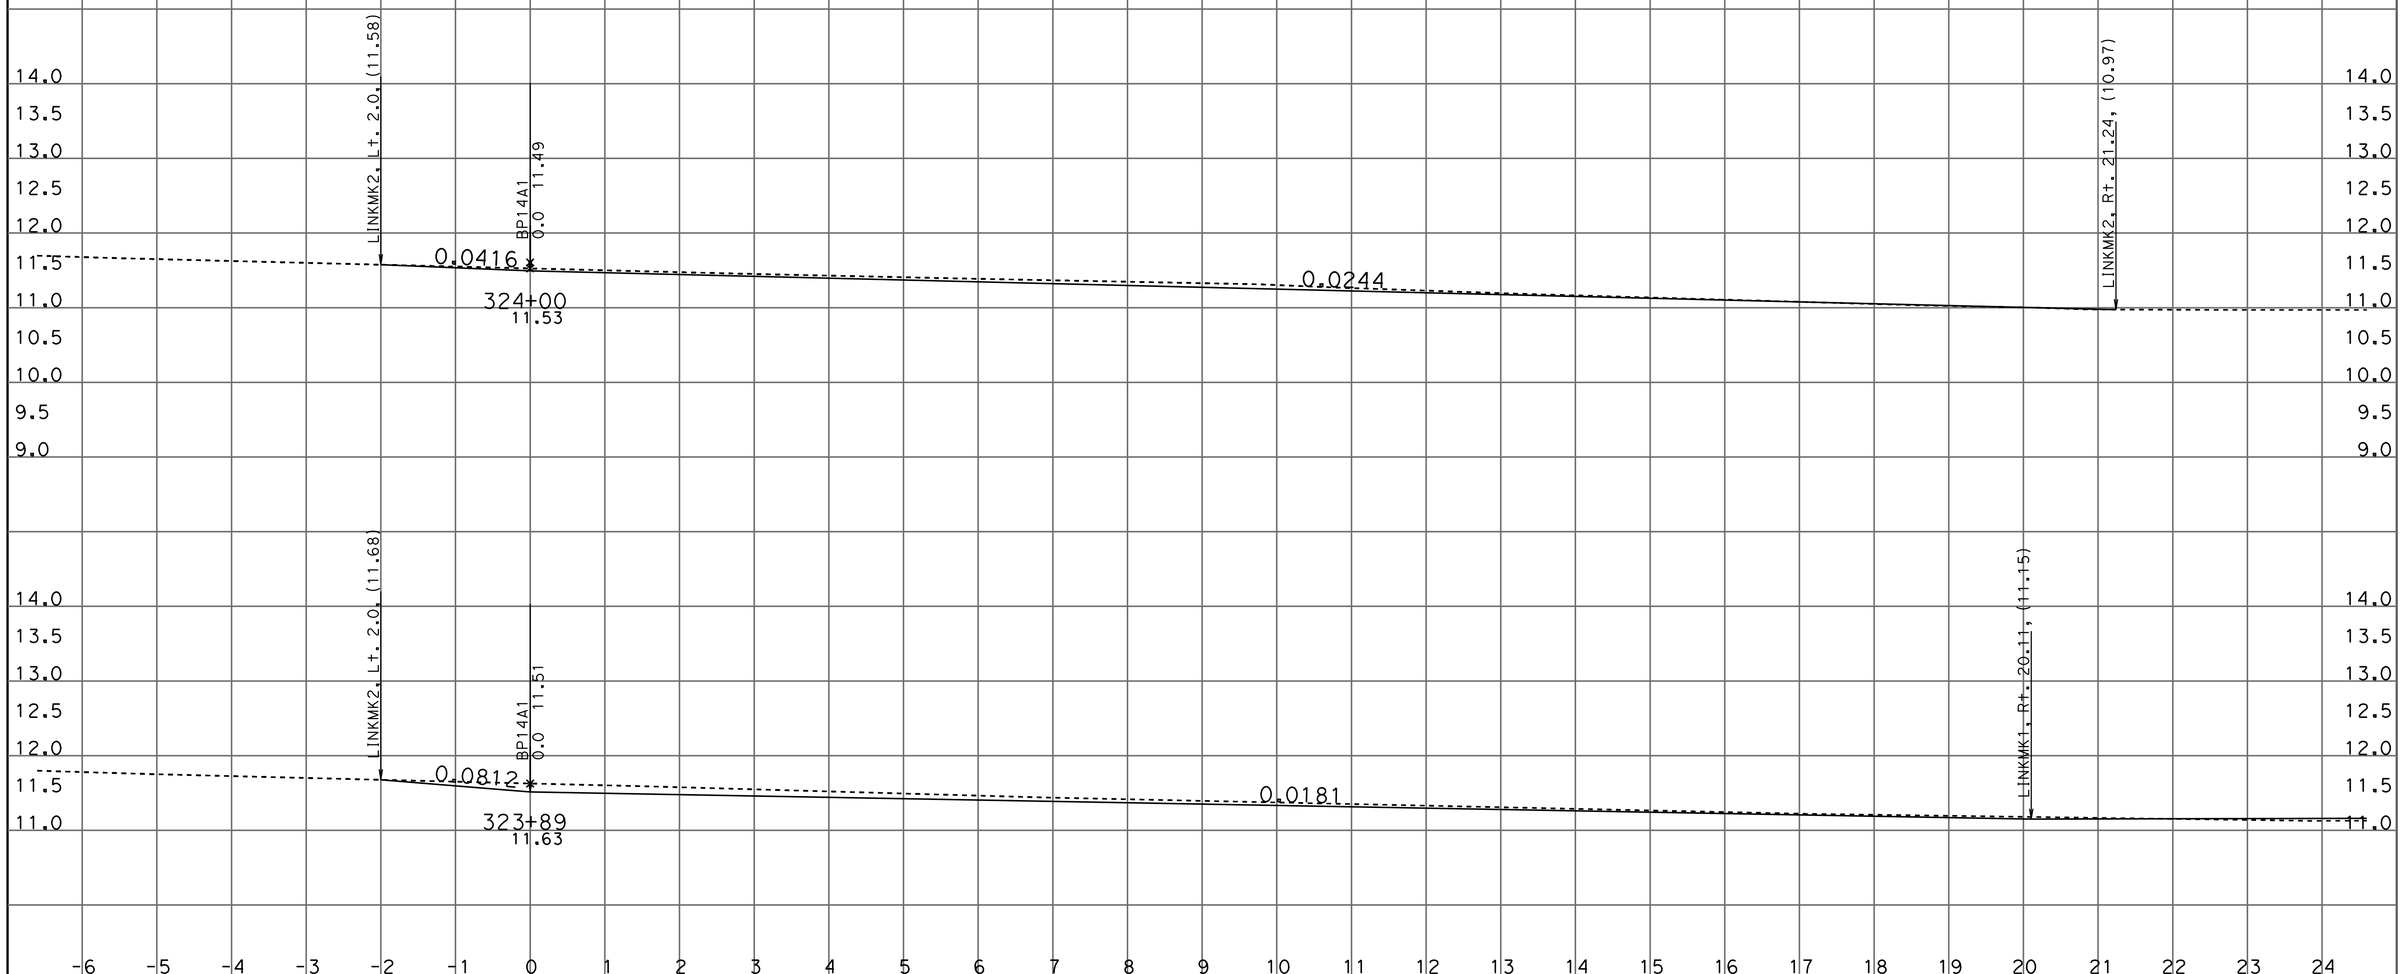

DATE: 8/3/2011

KC Project: 10116 File: D:\DENNIS\OTD\CAICEe16\bp14a1_fg_x-sec_every50_001_rev2.ear

SCALE: 1" = 1' Horiz.
1" = 1' Vert.

All Dimensions are US Survey Feet

BP14
CROSS SECTIONS

SHEET 26 OF XXX

DESIGN CROSS SECTIONS

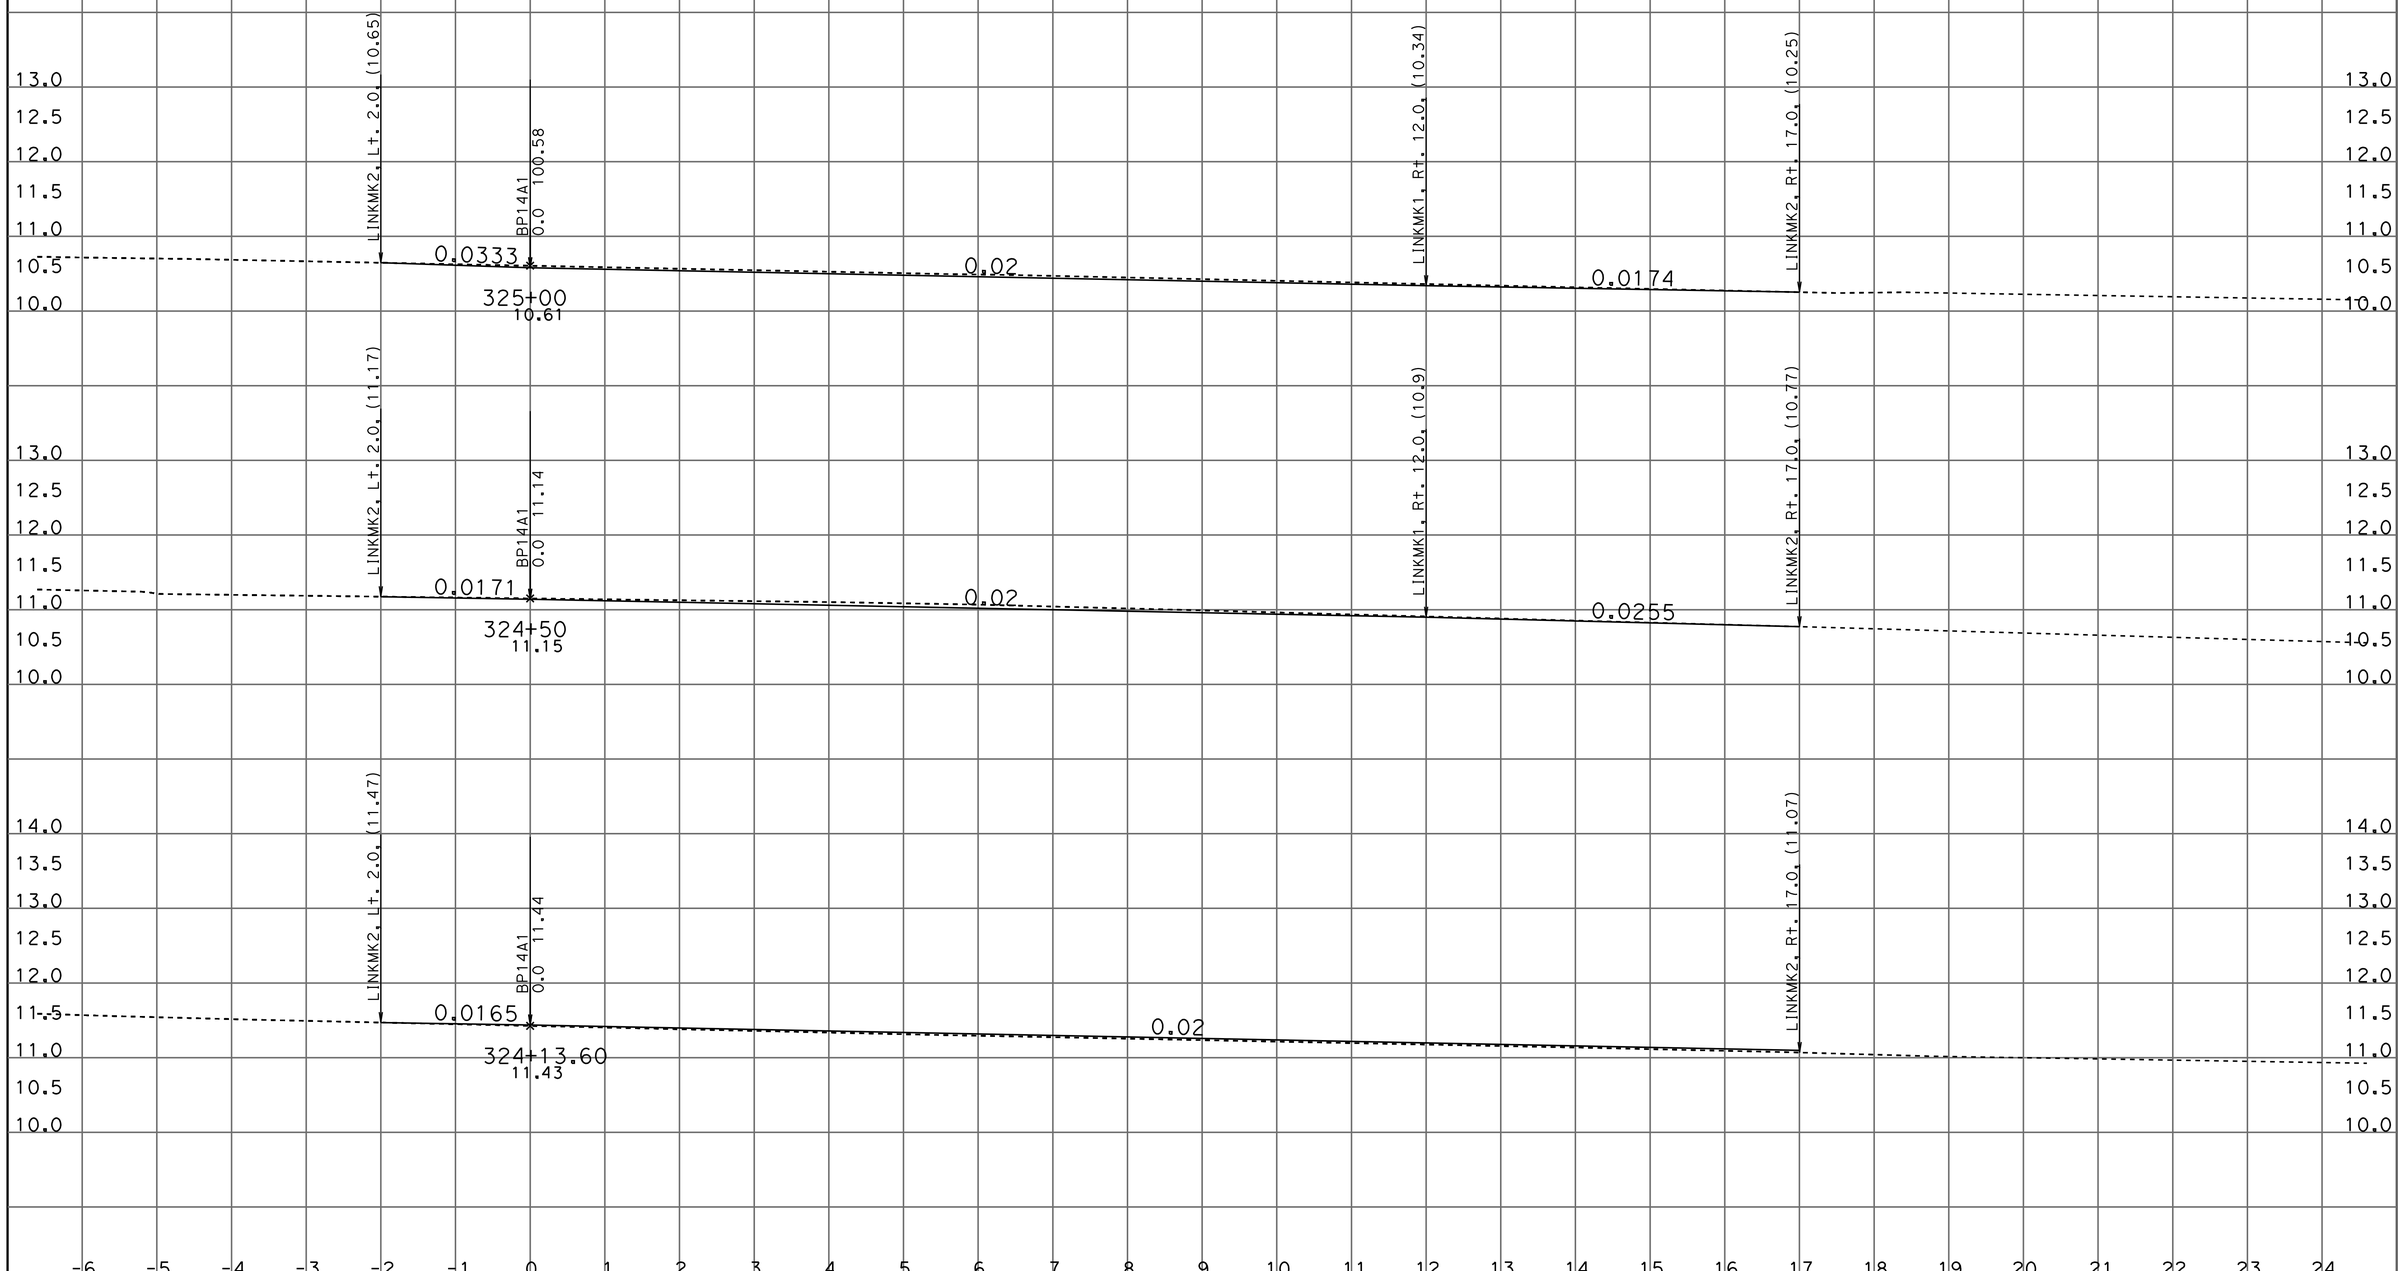

DATE: 8/3/2011

KC Project: 10116 File: D:\DENNIS\OTD\CAICEe16\bp14a1_fg_x-sec_every50_001_rev2.ear

SCALE: 1" = 1' Horiz.
1" = 1' Vert.

All Dimensions are US Survey Feet

BP14
CROSS SECTIONS

SHEET 27 OF XXX

DESIGN CROSS SECTIONS

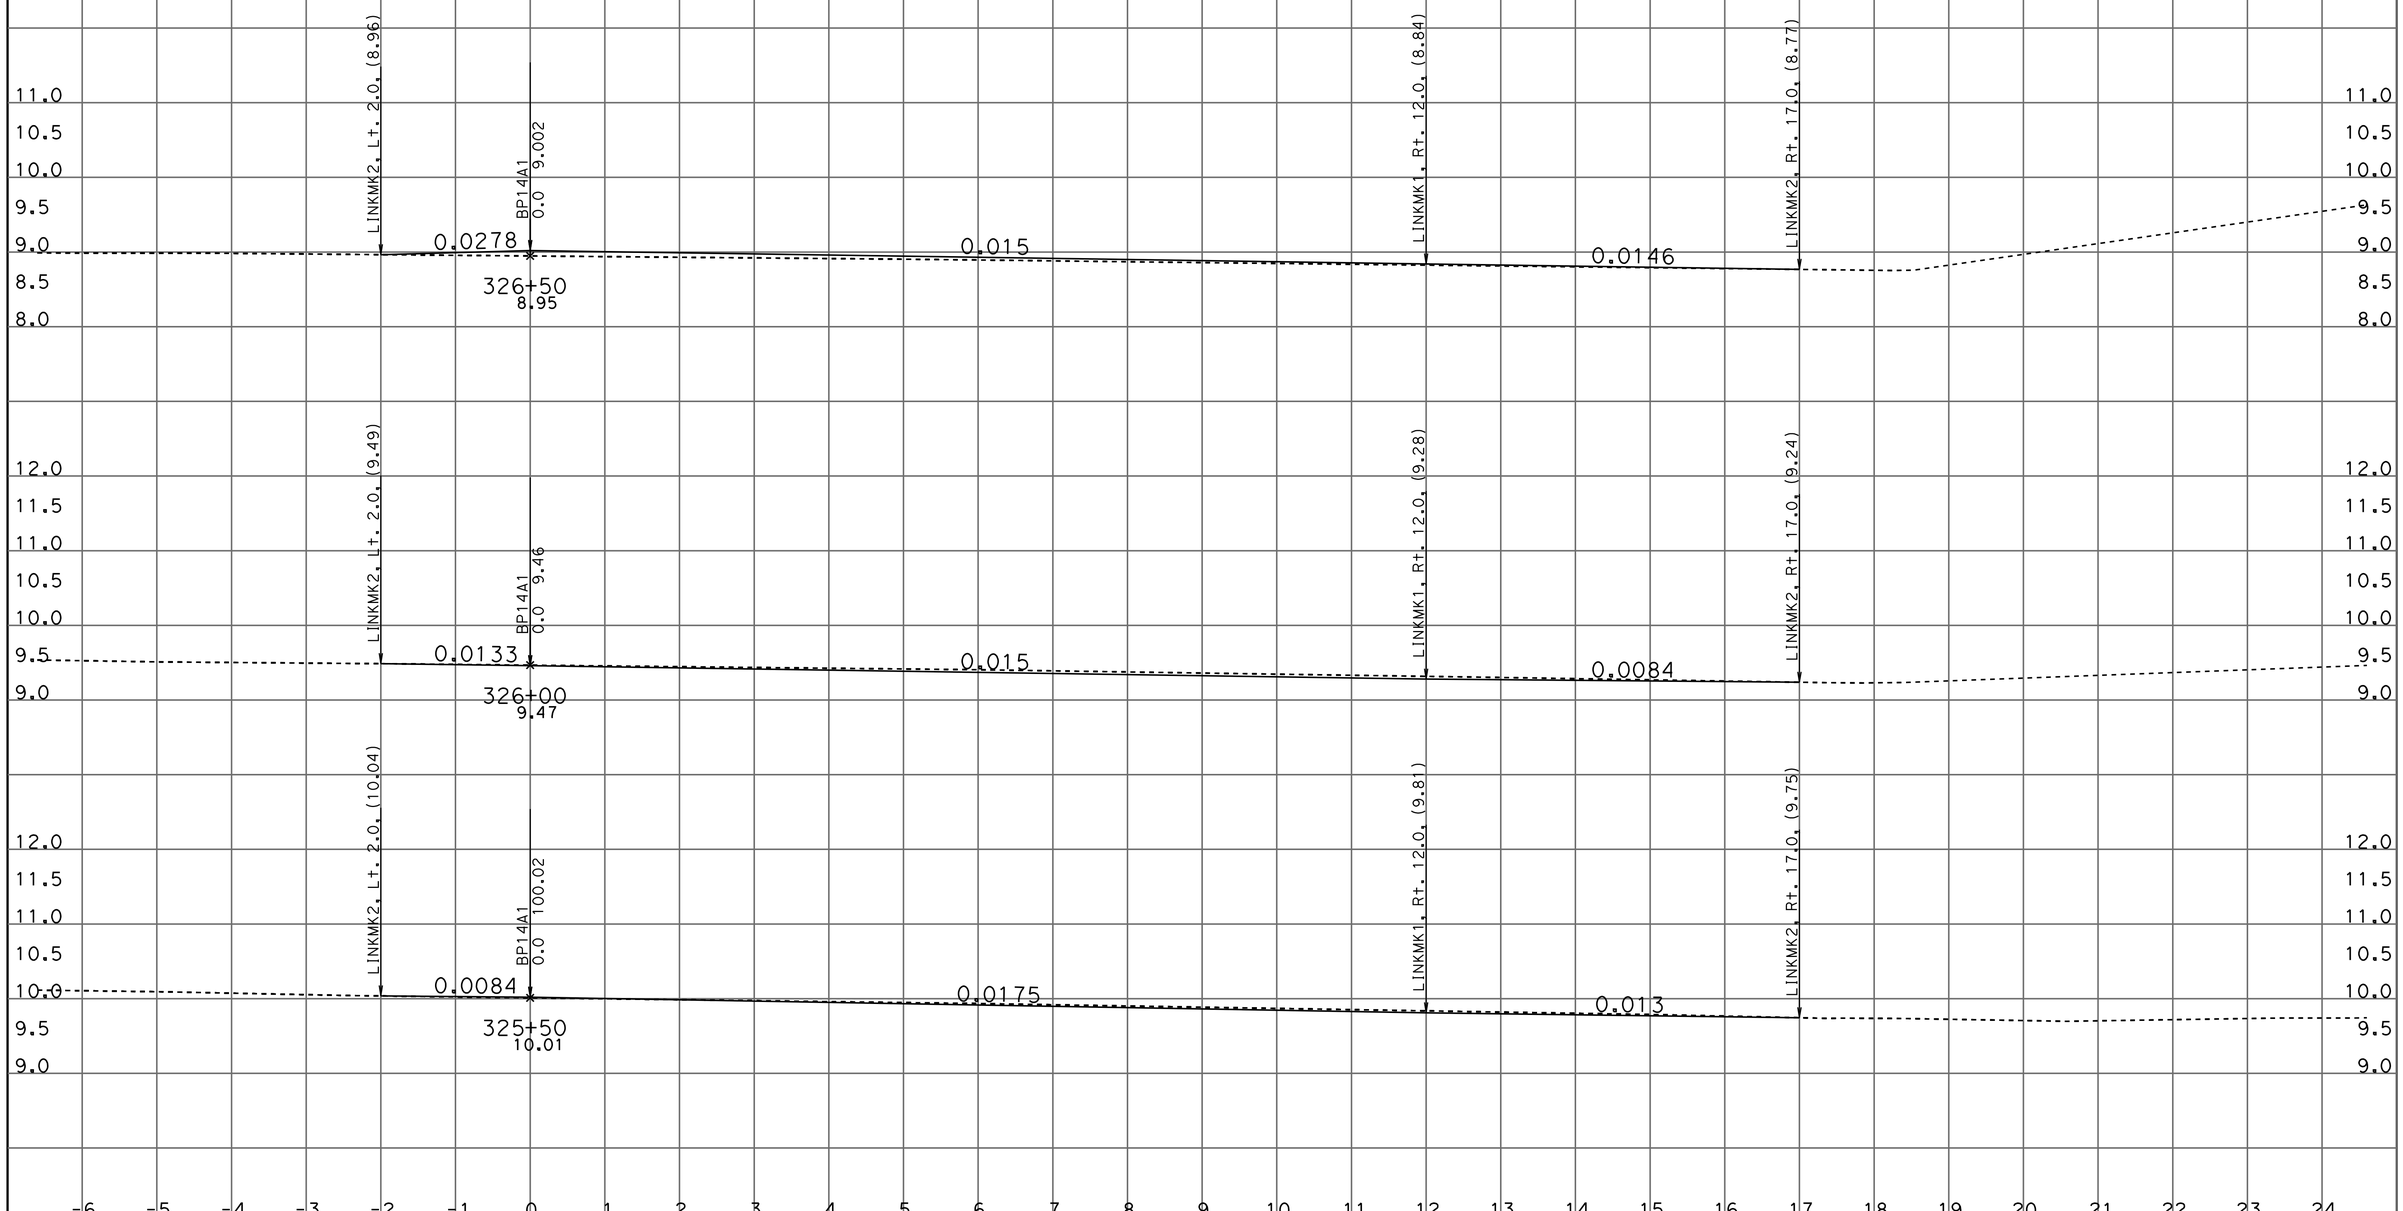

DATE: 8/3/2011

KC Project: 10116 File: D:\DENNIS\OTD\CAICEe16\bp14a1_fg_x-sec_every50_001_rev2.ear

SCALE: 1" = 1' Horiz.
1" = 1' Vert.

All Dimensions are US Survey Feet

BP14
CROSS SECTIONS

SHEET 28 OF XXX

DESIGN CROSS SECTIONS

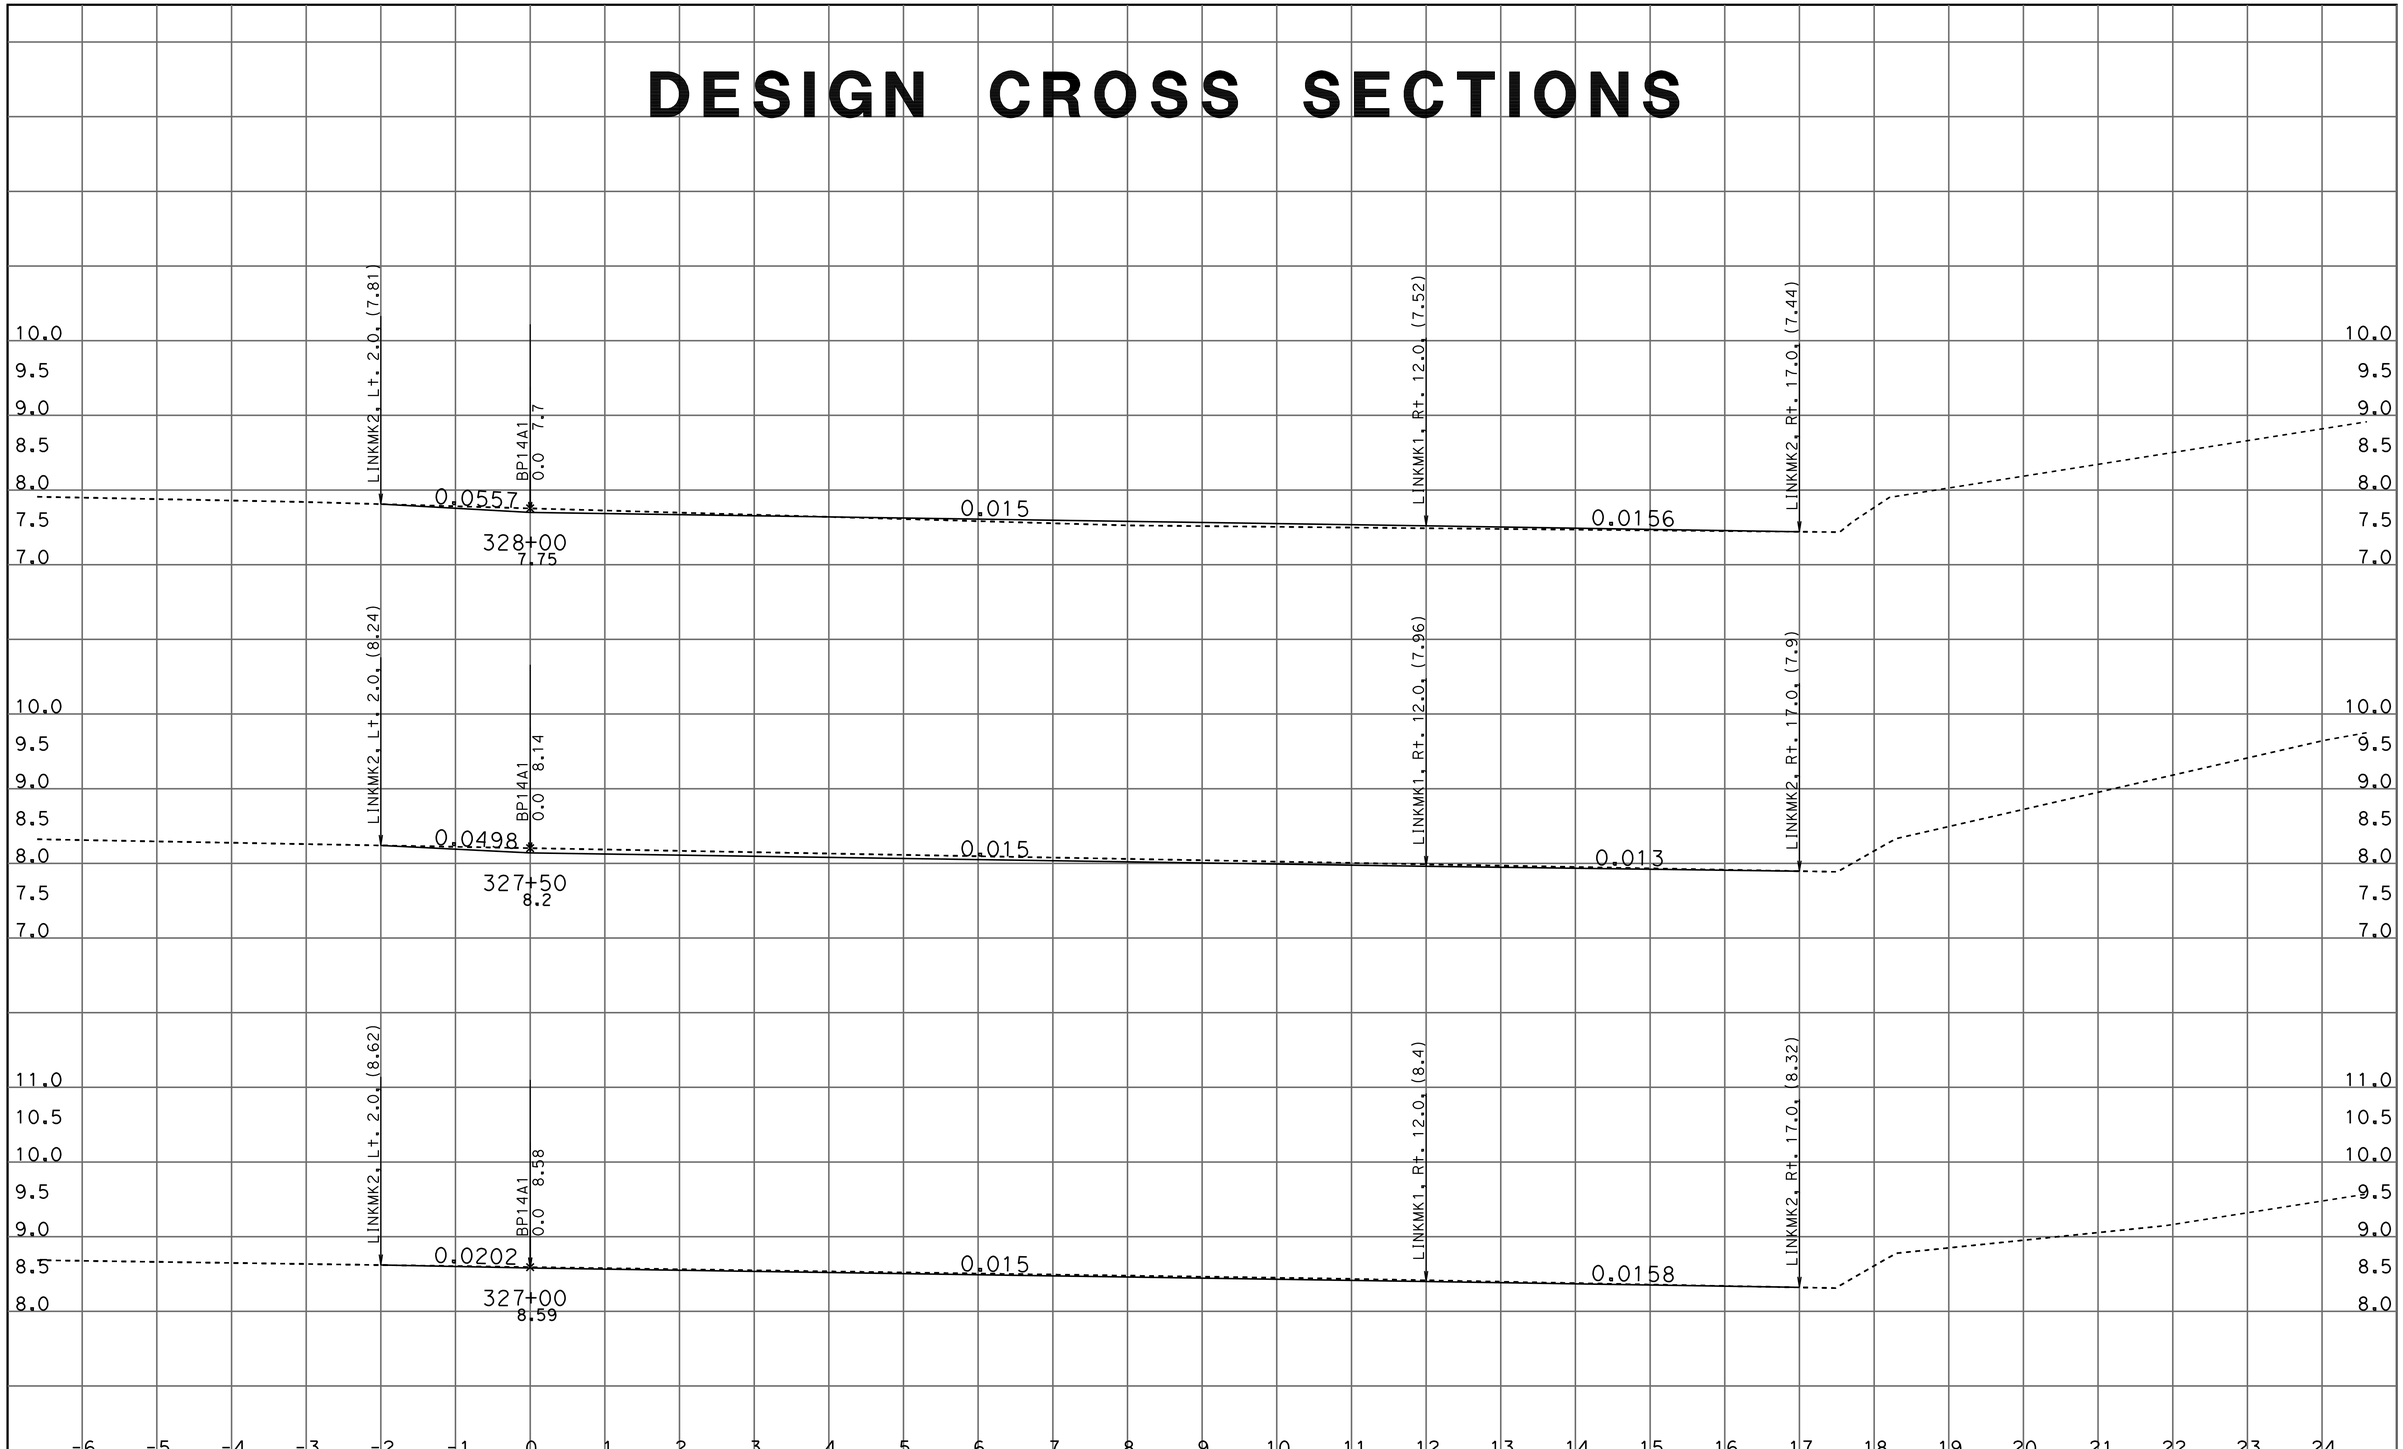

DATE: 8/3/2011

KC Project: 10116 File: D:\DENNIS\OTD\CAICEe16\bp14a1_fg_x-sec_every50_001_rev2.ear

SCALE: 1" = 1' Horiz.
1" = 1' Vert.

All Dimensions are US Survey Feet

BP14
CROSS SECTIONS

SHEET 29 OF XXX

DESIGN CROSS SECTIONS

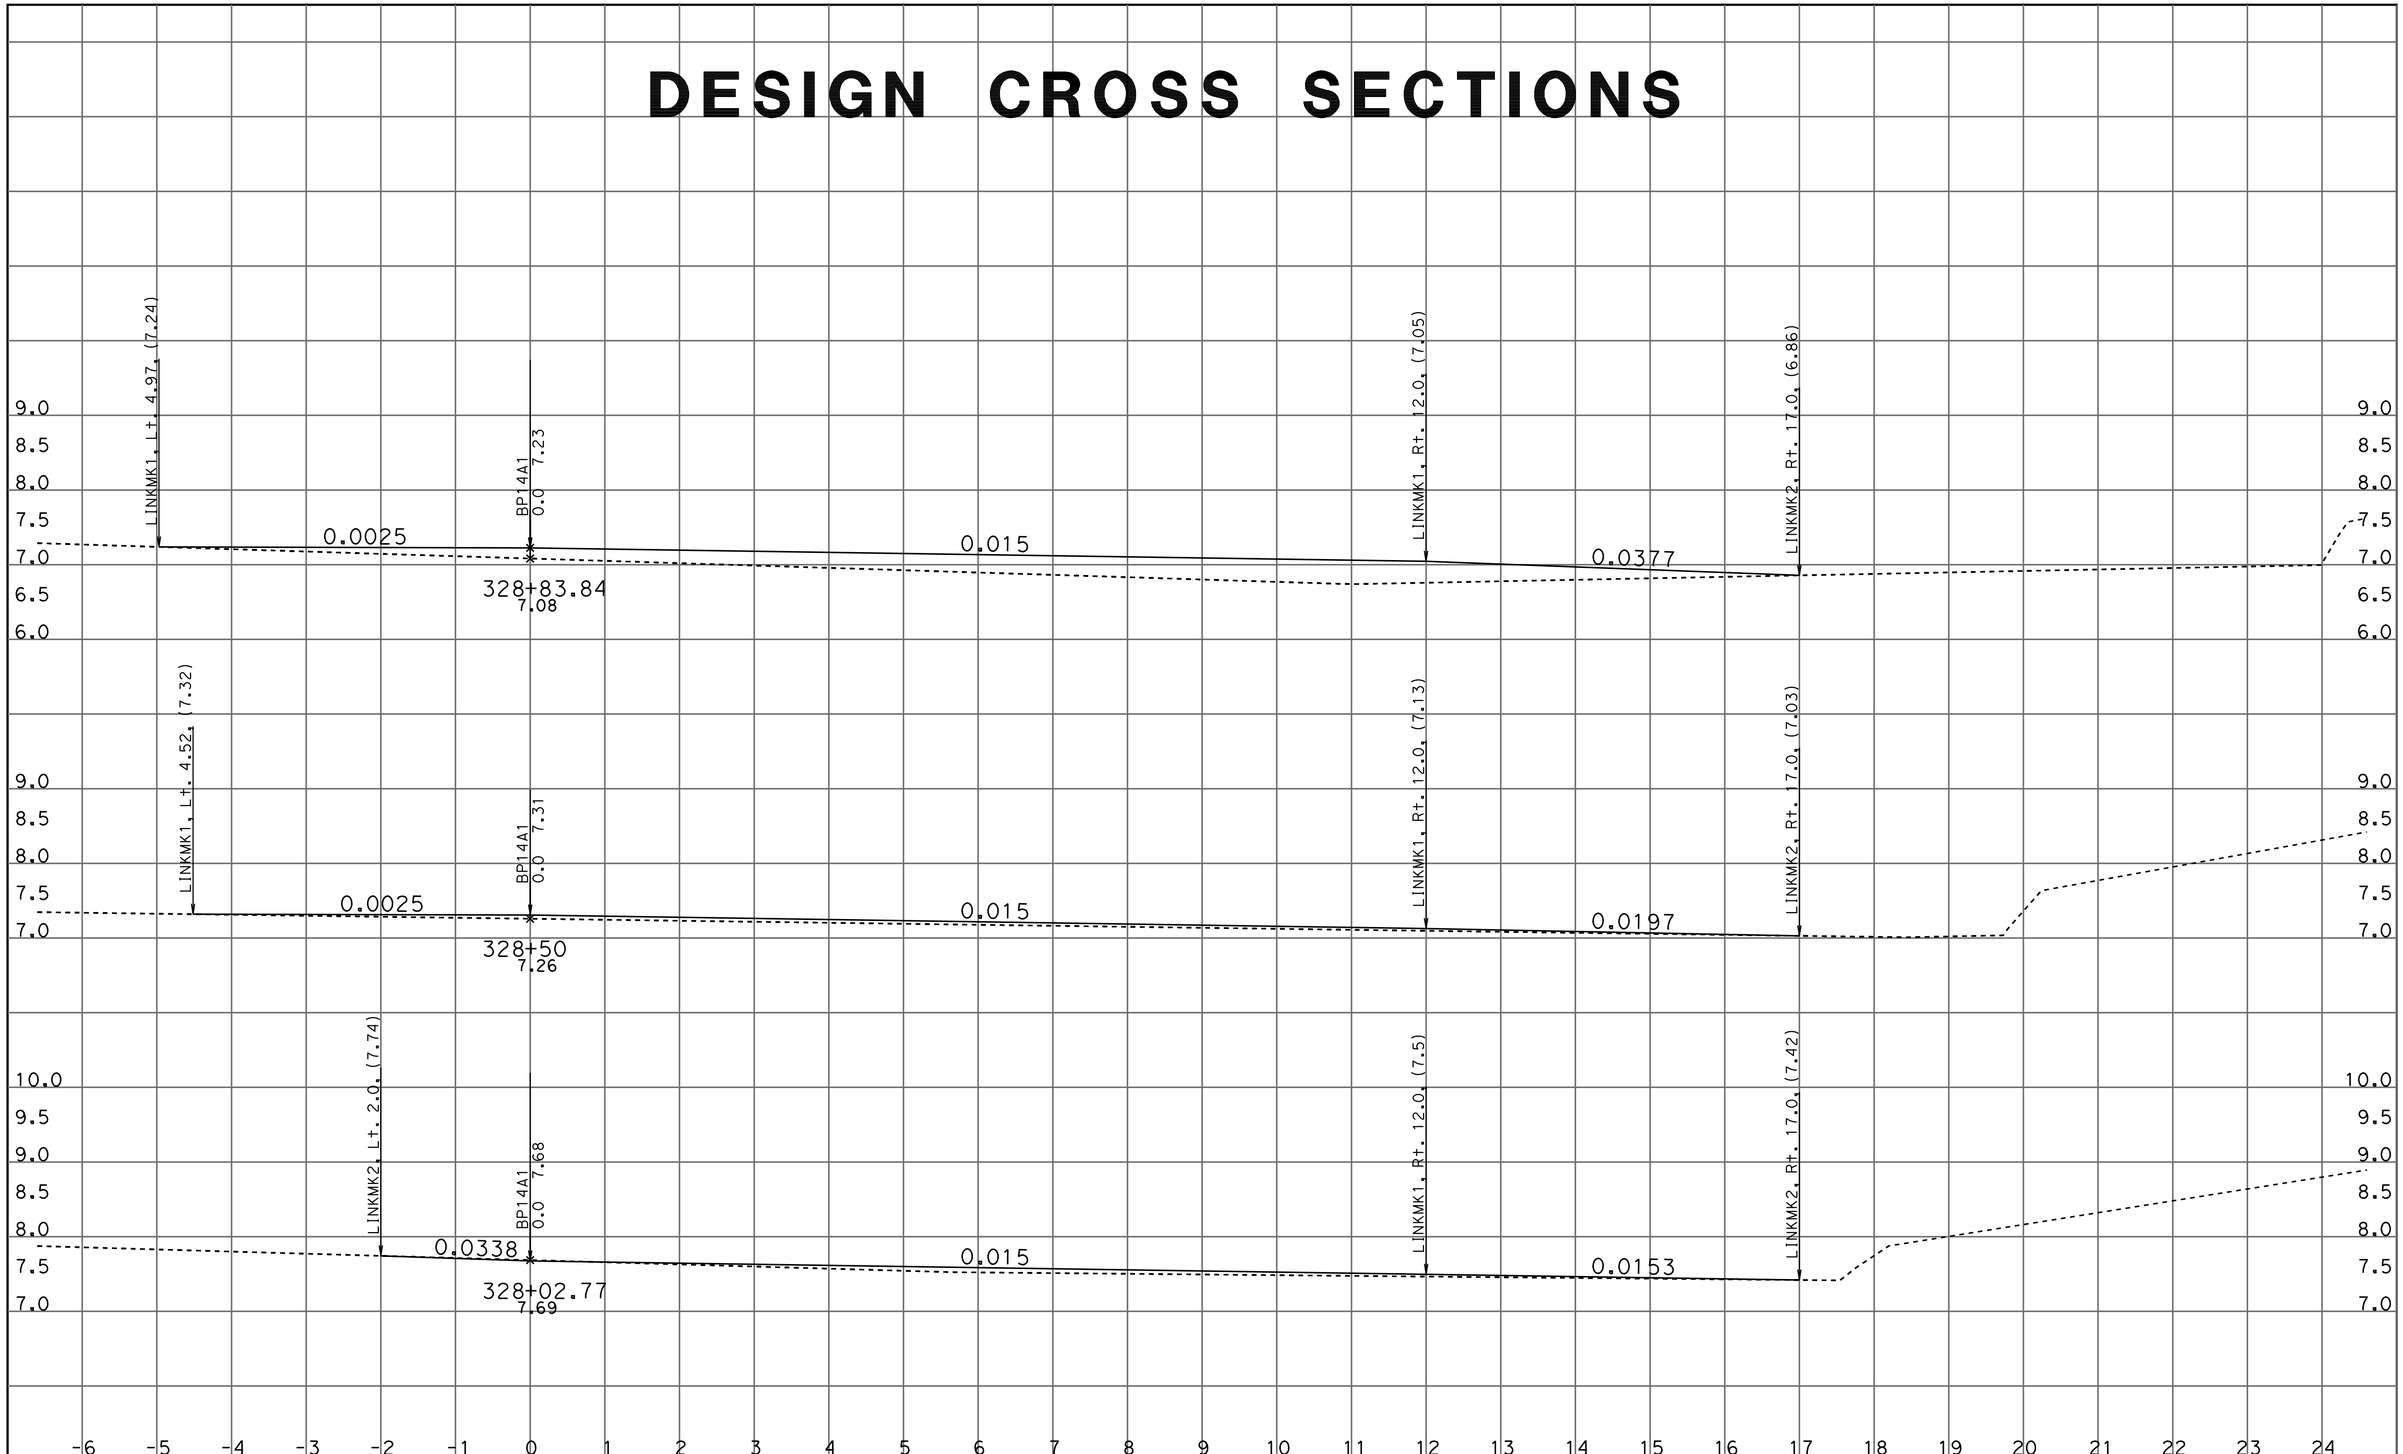

DATE: 8/3/2011

KC Project: 10116 File: D:\DENNIS\OTD\CAICEe16\bp14a1_fg_x-sec_every50_001_rev2.ear

SCALE: 1" = 1' Horiz.
1" = 1' Vert.

All Dimensions are US Survey Feet

BP14
CROSS SECTIONS

SHEET 30 OF XXX

DESIGN CROSS SECTIONS

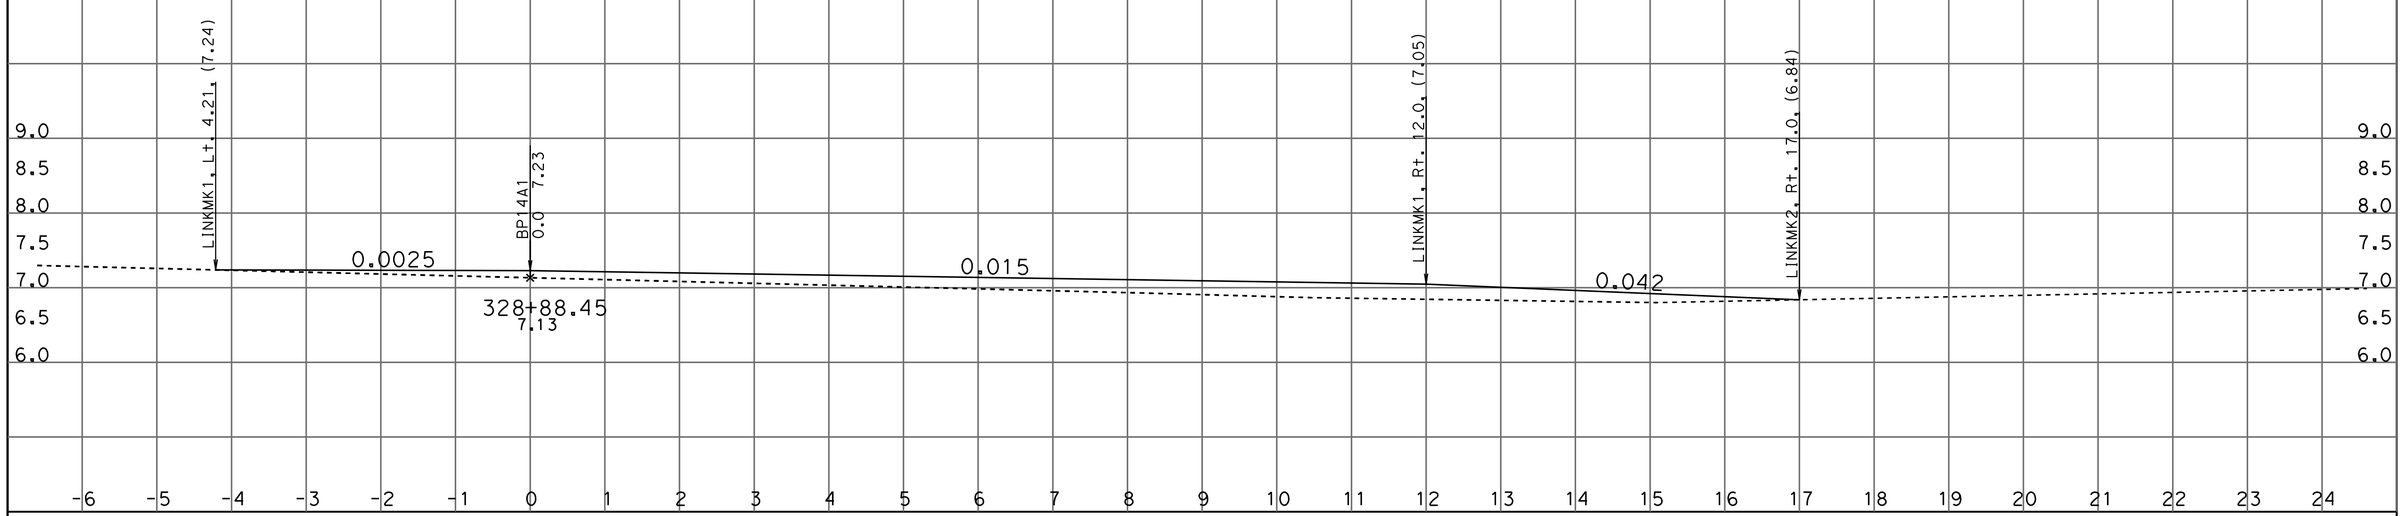

DATE: 8/3/2011

KC Project: 10116 File: D:\DENNIS\OTD\CAICEe16\bp14a1_fg_x-sec_every50_001_rev2.ear

SCALE: 1" = 1' Horiz.
1" = 1' Vert.

All Dimensions are US Survey Feet

BP14
CROSS SECTIONS

SHEET 31 OF XXX

DESIGN CROSS SECTIONS

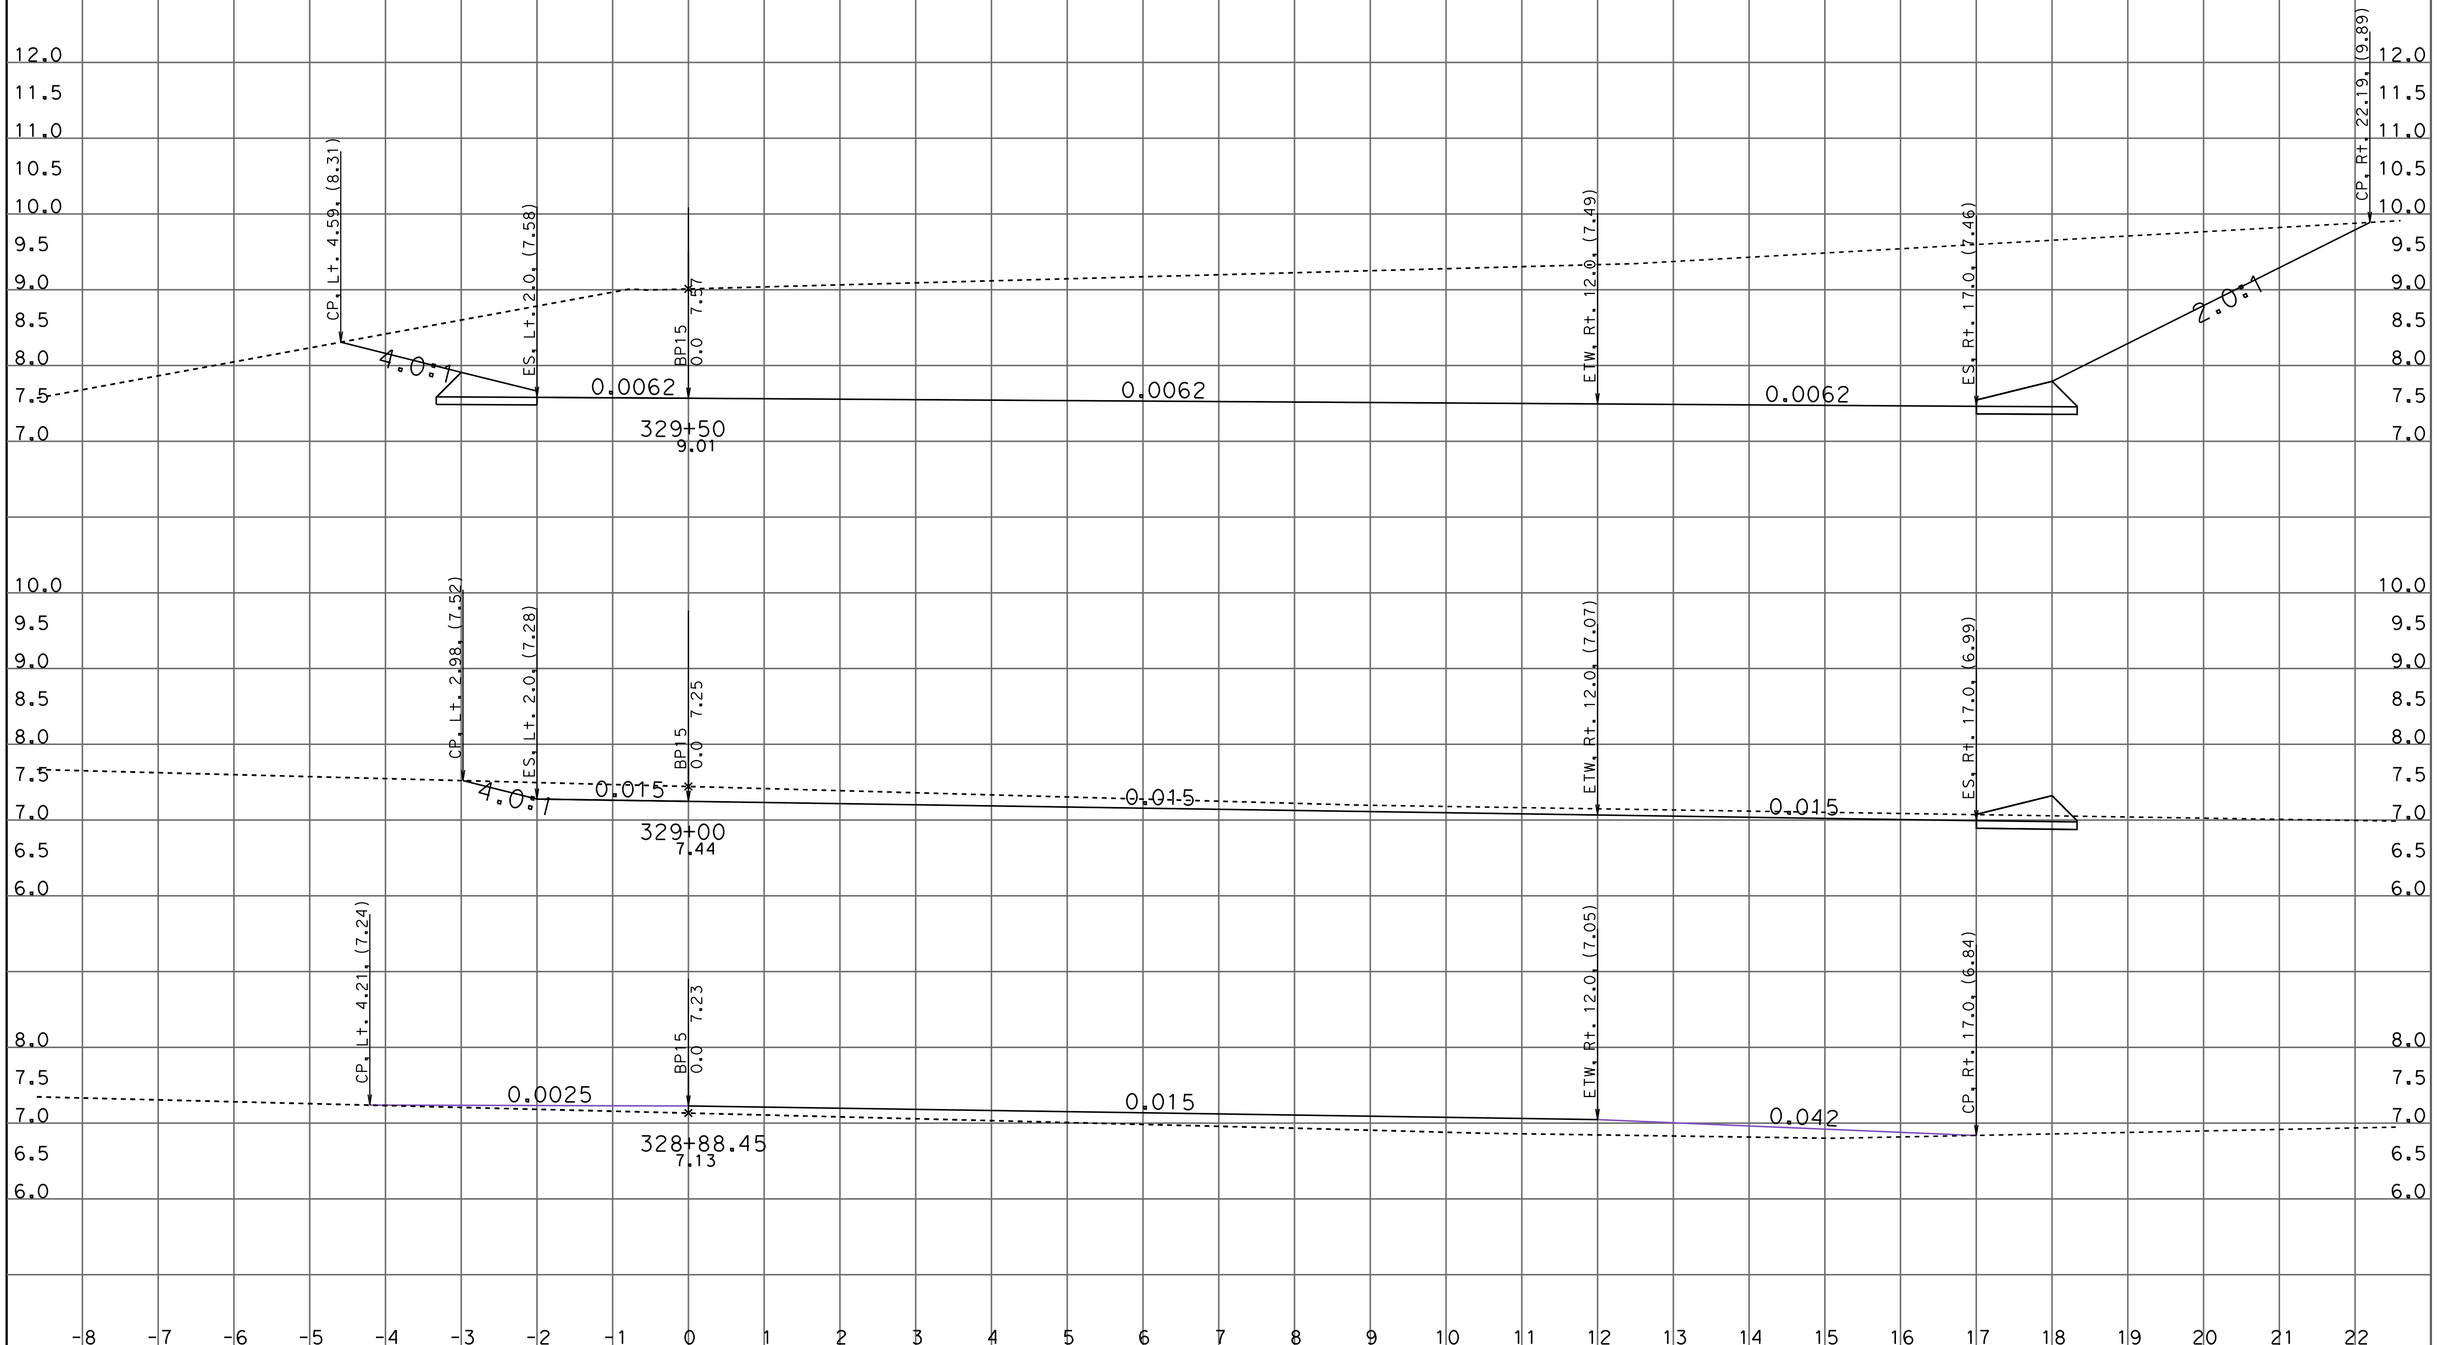

DATE: 7/28/2011

KC Project: 10116 File: D:\DENNIS\OTD\CAICEe16\bp15_fg_x-sec_every50_001_rev_(rev2).ear

SCALE: 1" = 1' Horiz.
1" = 1' Vert.

All Dimensions are US Survey Feet

BP15
CROSS SECTIONS

SHEET 1 OF XXX

DESIGN CROSS SECTIONS

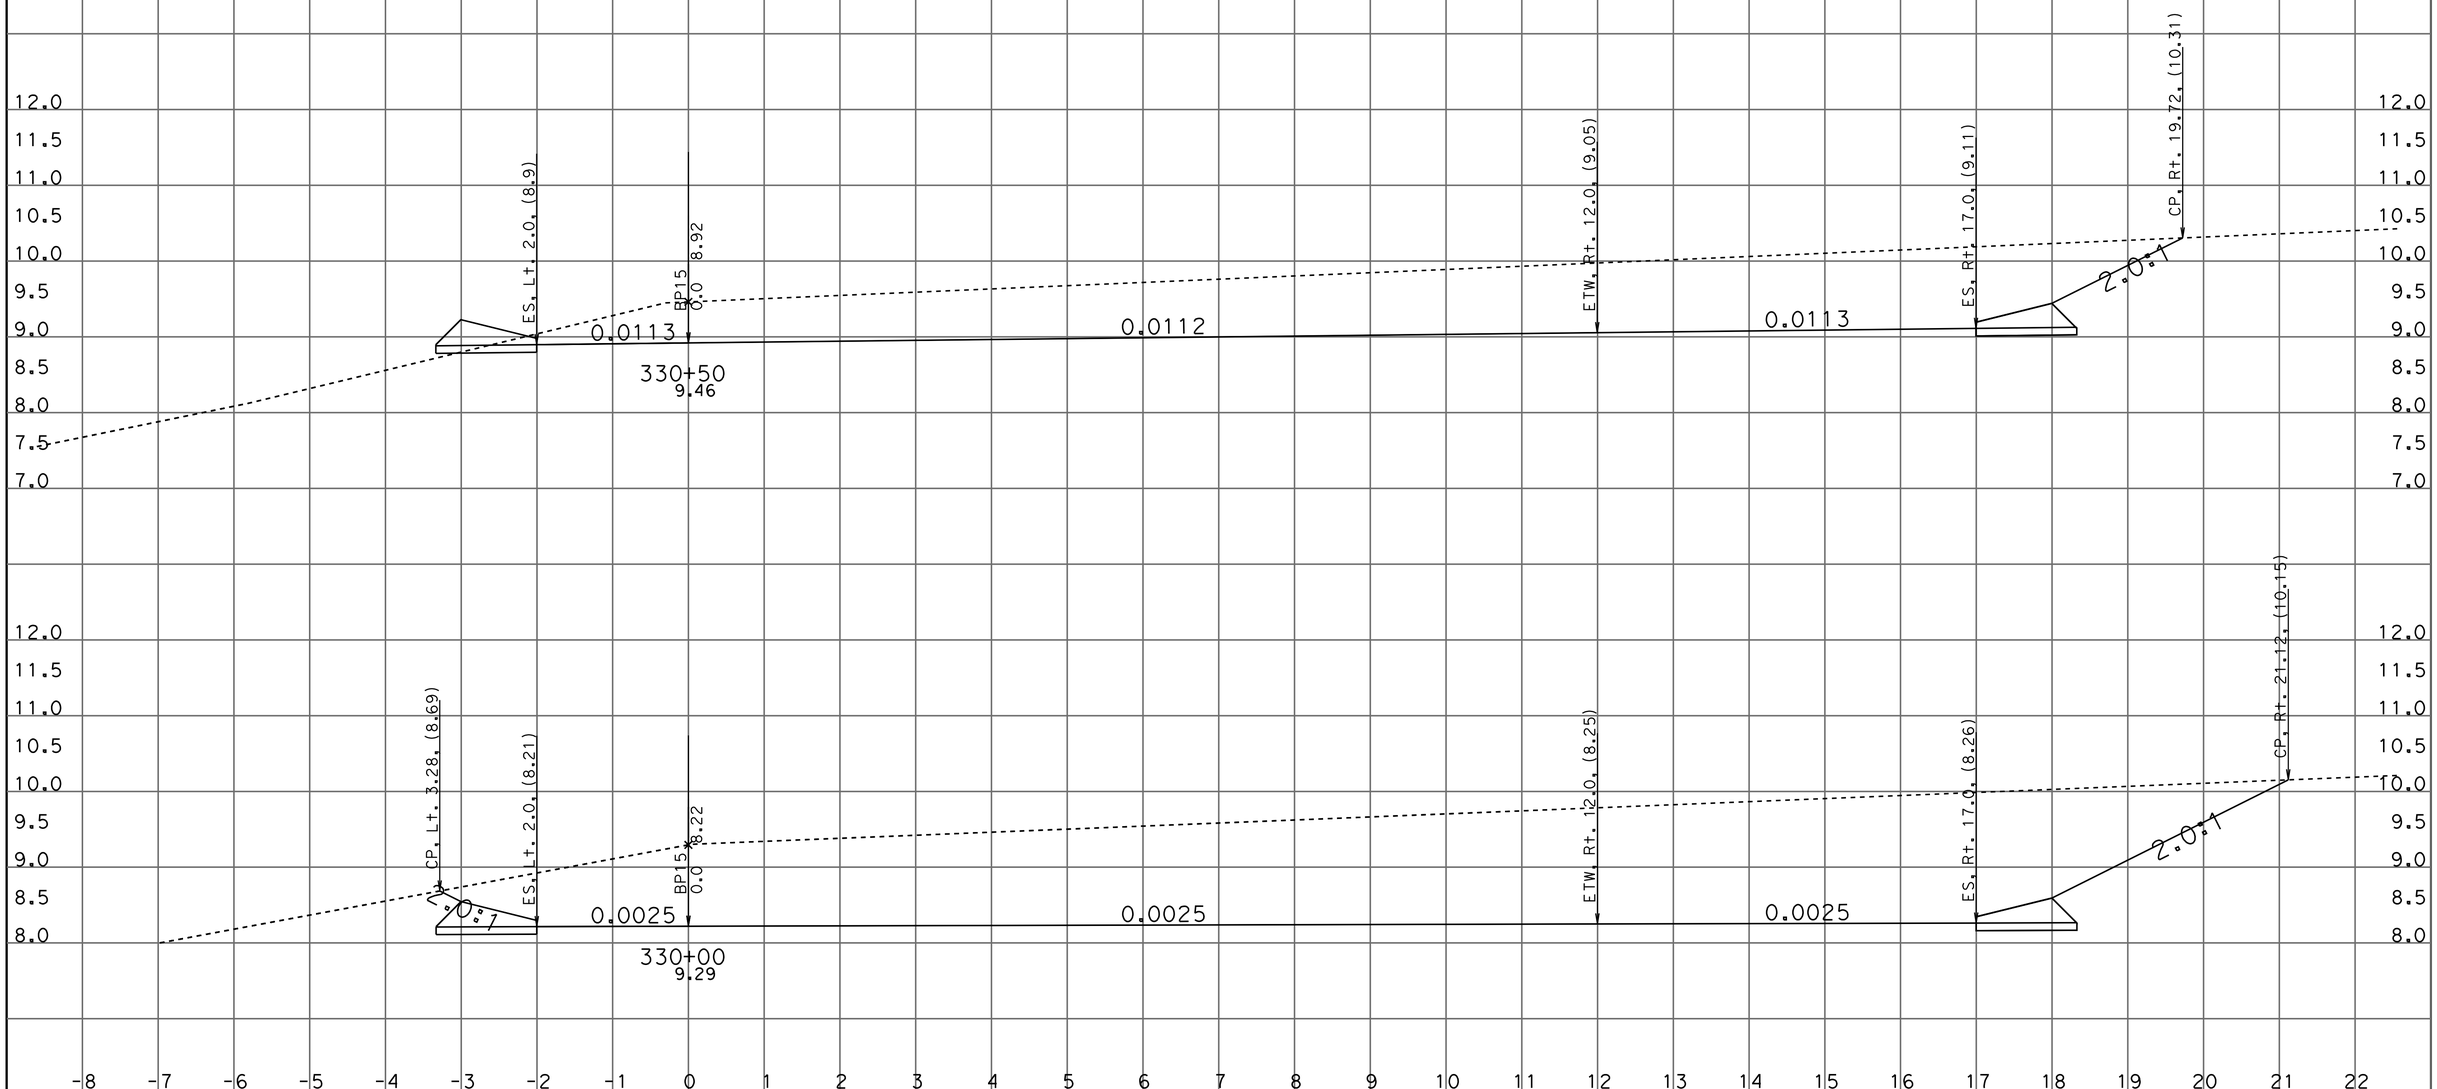

DATE: 7/28/2011

KC Project: 10116 File: D:\DENNIS\OTD\CAICEe16\bp15_fg_x-sec_every50_001_rev_(rev2).ear

SCALE: 1" = 1' Horiz.
1" = 1' Vert.

All Dimensions are US Survey Feet

BP15
CROSS SECTIONS
SHEET 2 OF XXX

DESIGN CROSS SECTIONS

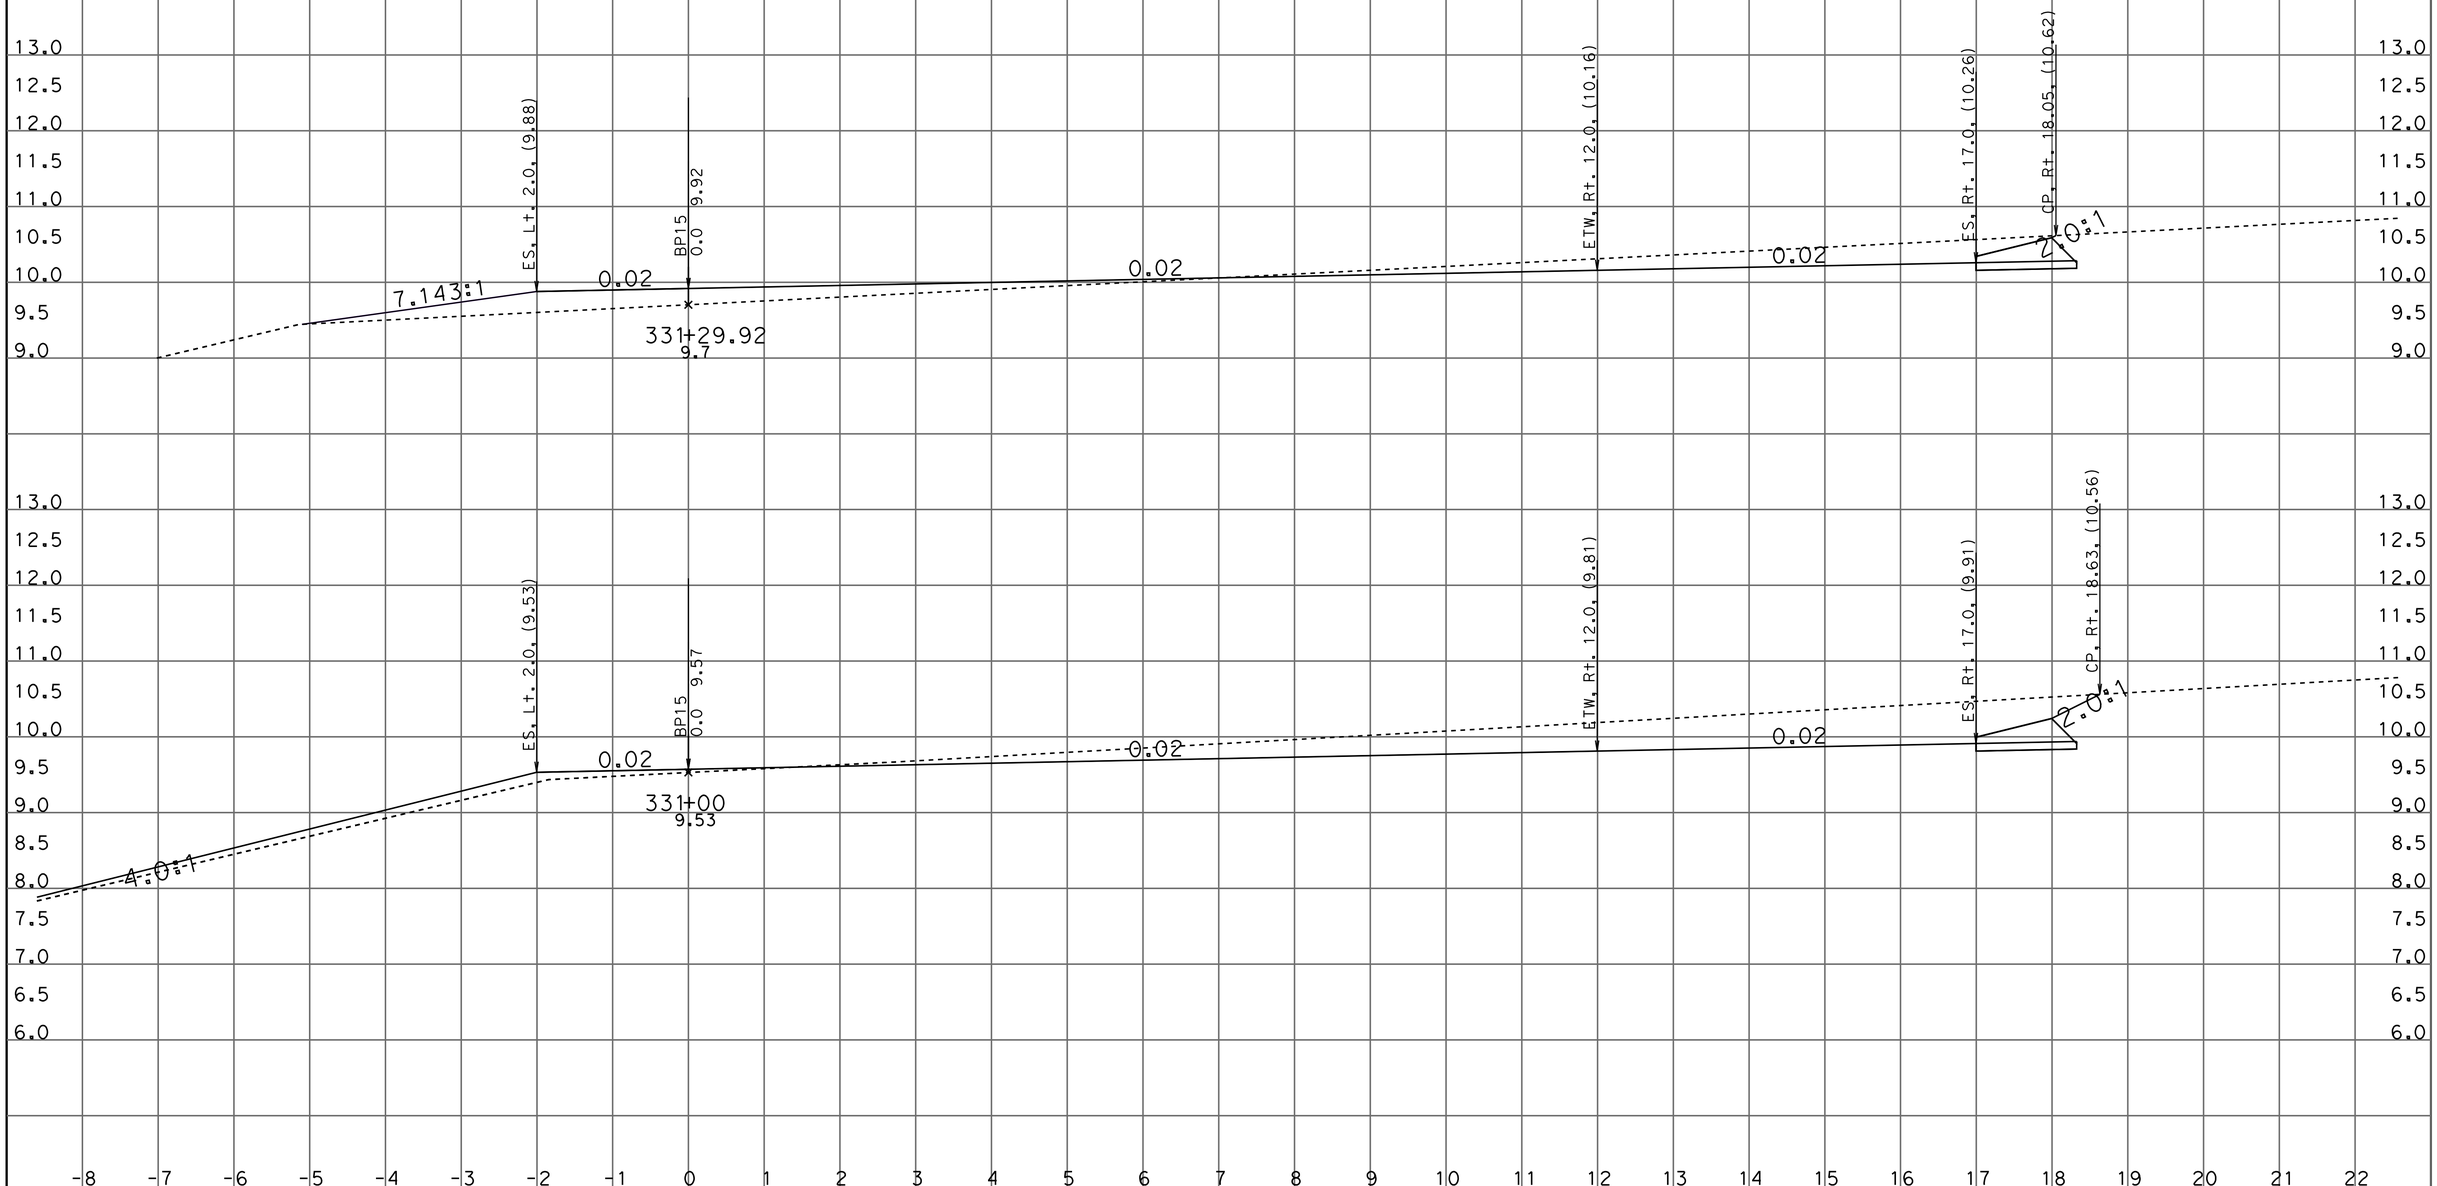

DATE: 7/28/2011

KC Project: 10116 File: D:\DENNIS\OTD\CAICEe16\bp15_fg_x-sec_every50_001_rev_(rev2).ear

SCALE: 1" = 1' Horiz.
1" = 1' Vert.

All Dimensions are US Survey Feet

BP15
CROSS SECTIONS

SHEET 3 OF XXX

DESIGN CROSS SECTIONS

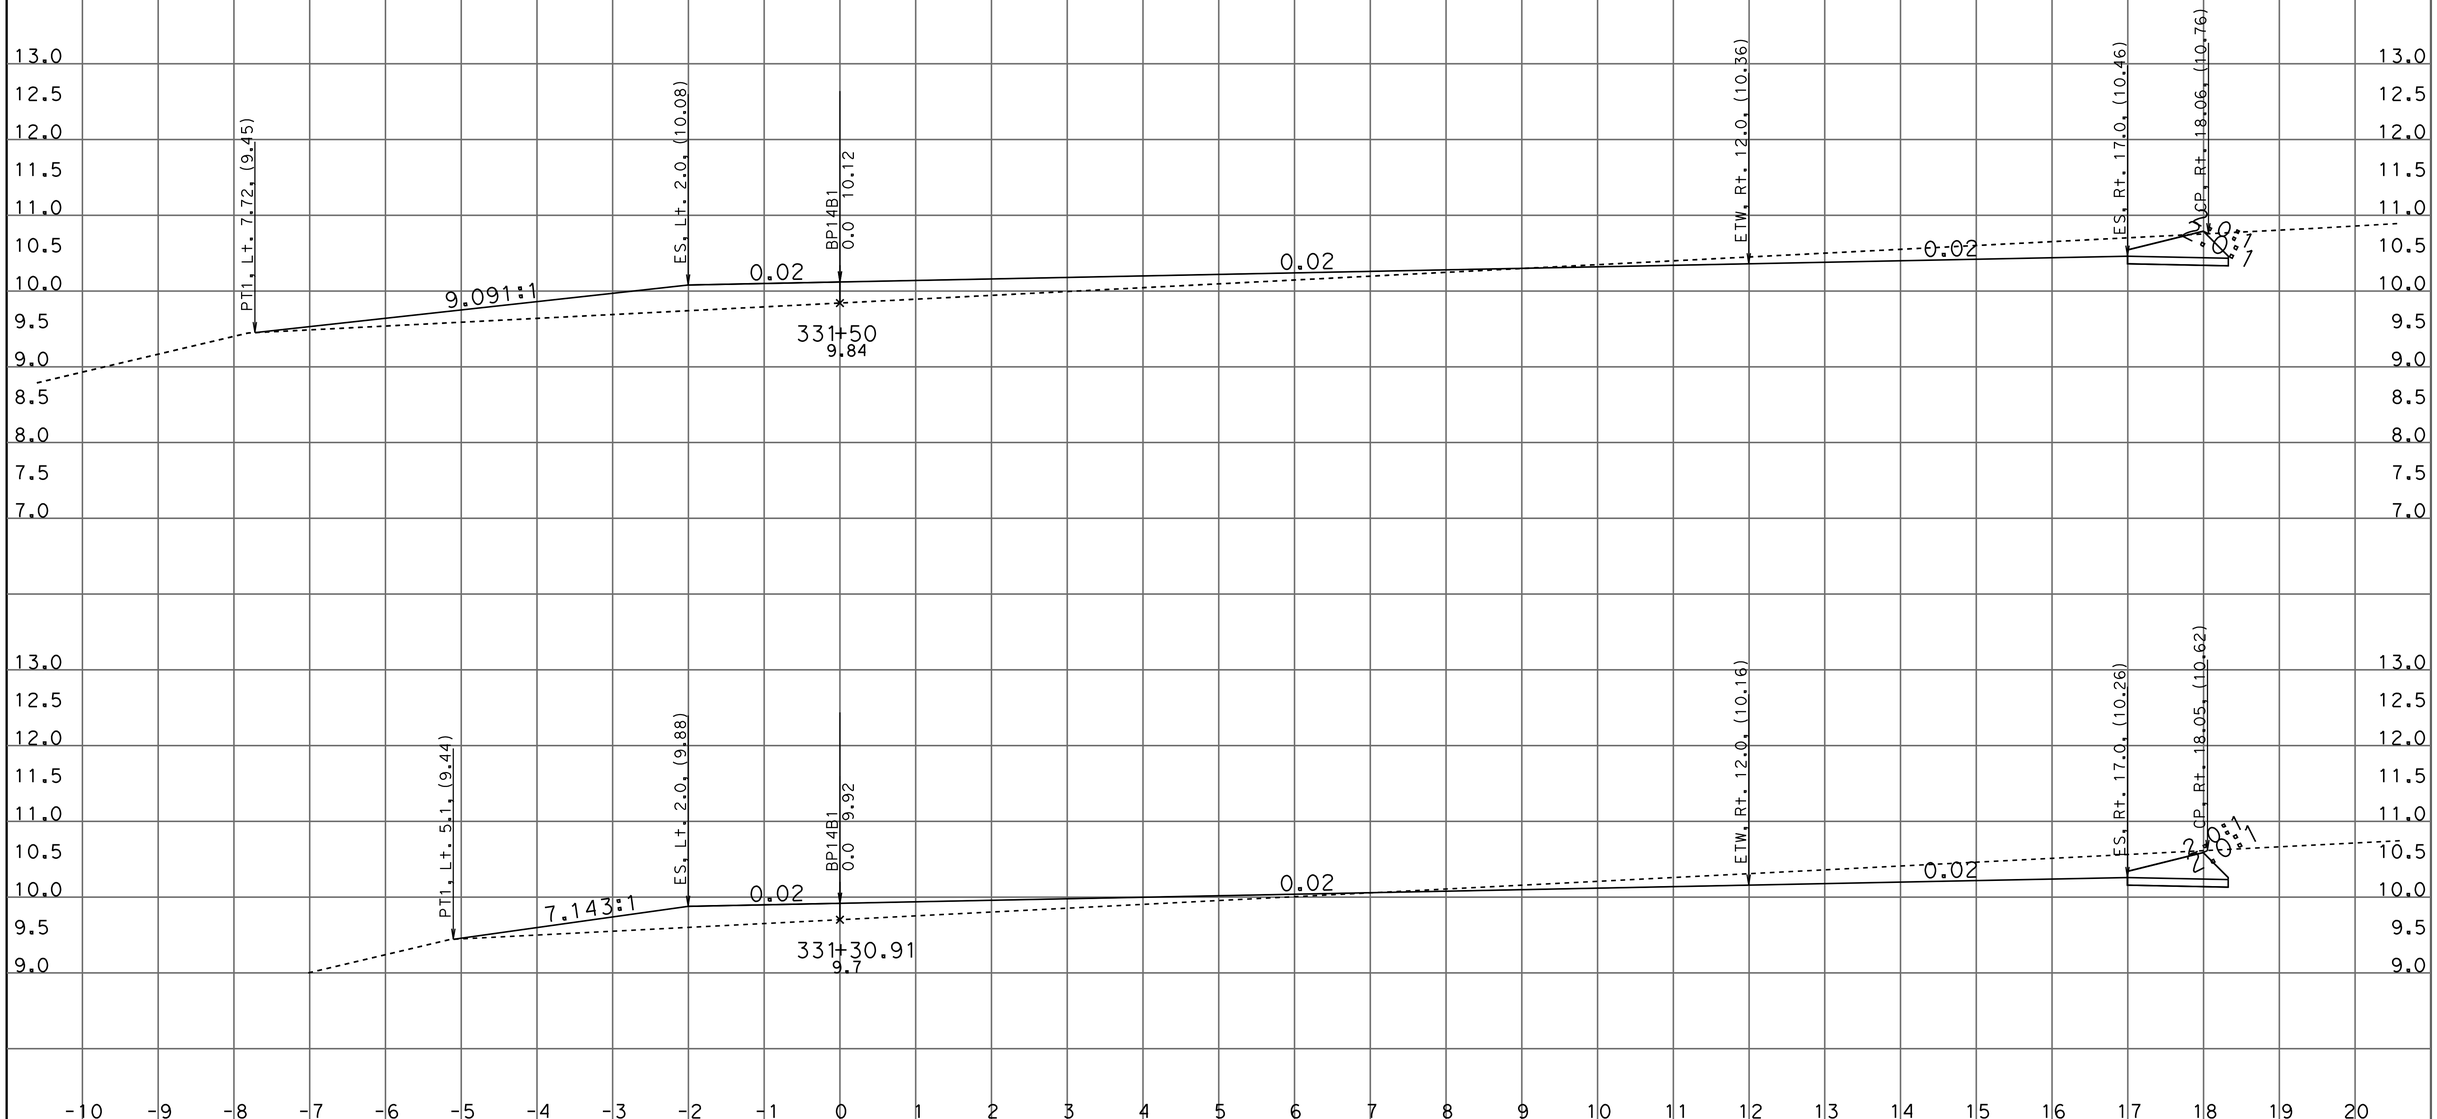

DATE: 8/3/2011

KC Project: 10116 File: D:\DENNIS\OTD\CAICEe16\bp14b1_fg_x-sec_every50_001_rev2.ear

SCALE: 1" = 1' Horiz.
1" = 1' Vert.

All Dimensions are US Survey Feet

BP14B1
CROSS SECTIONS

SHEET 1 OF XXX

DESIGN CROSS SECTIONS

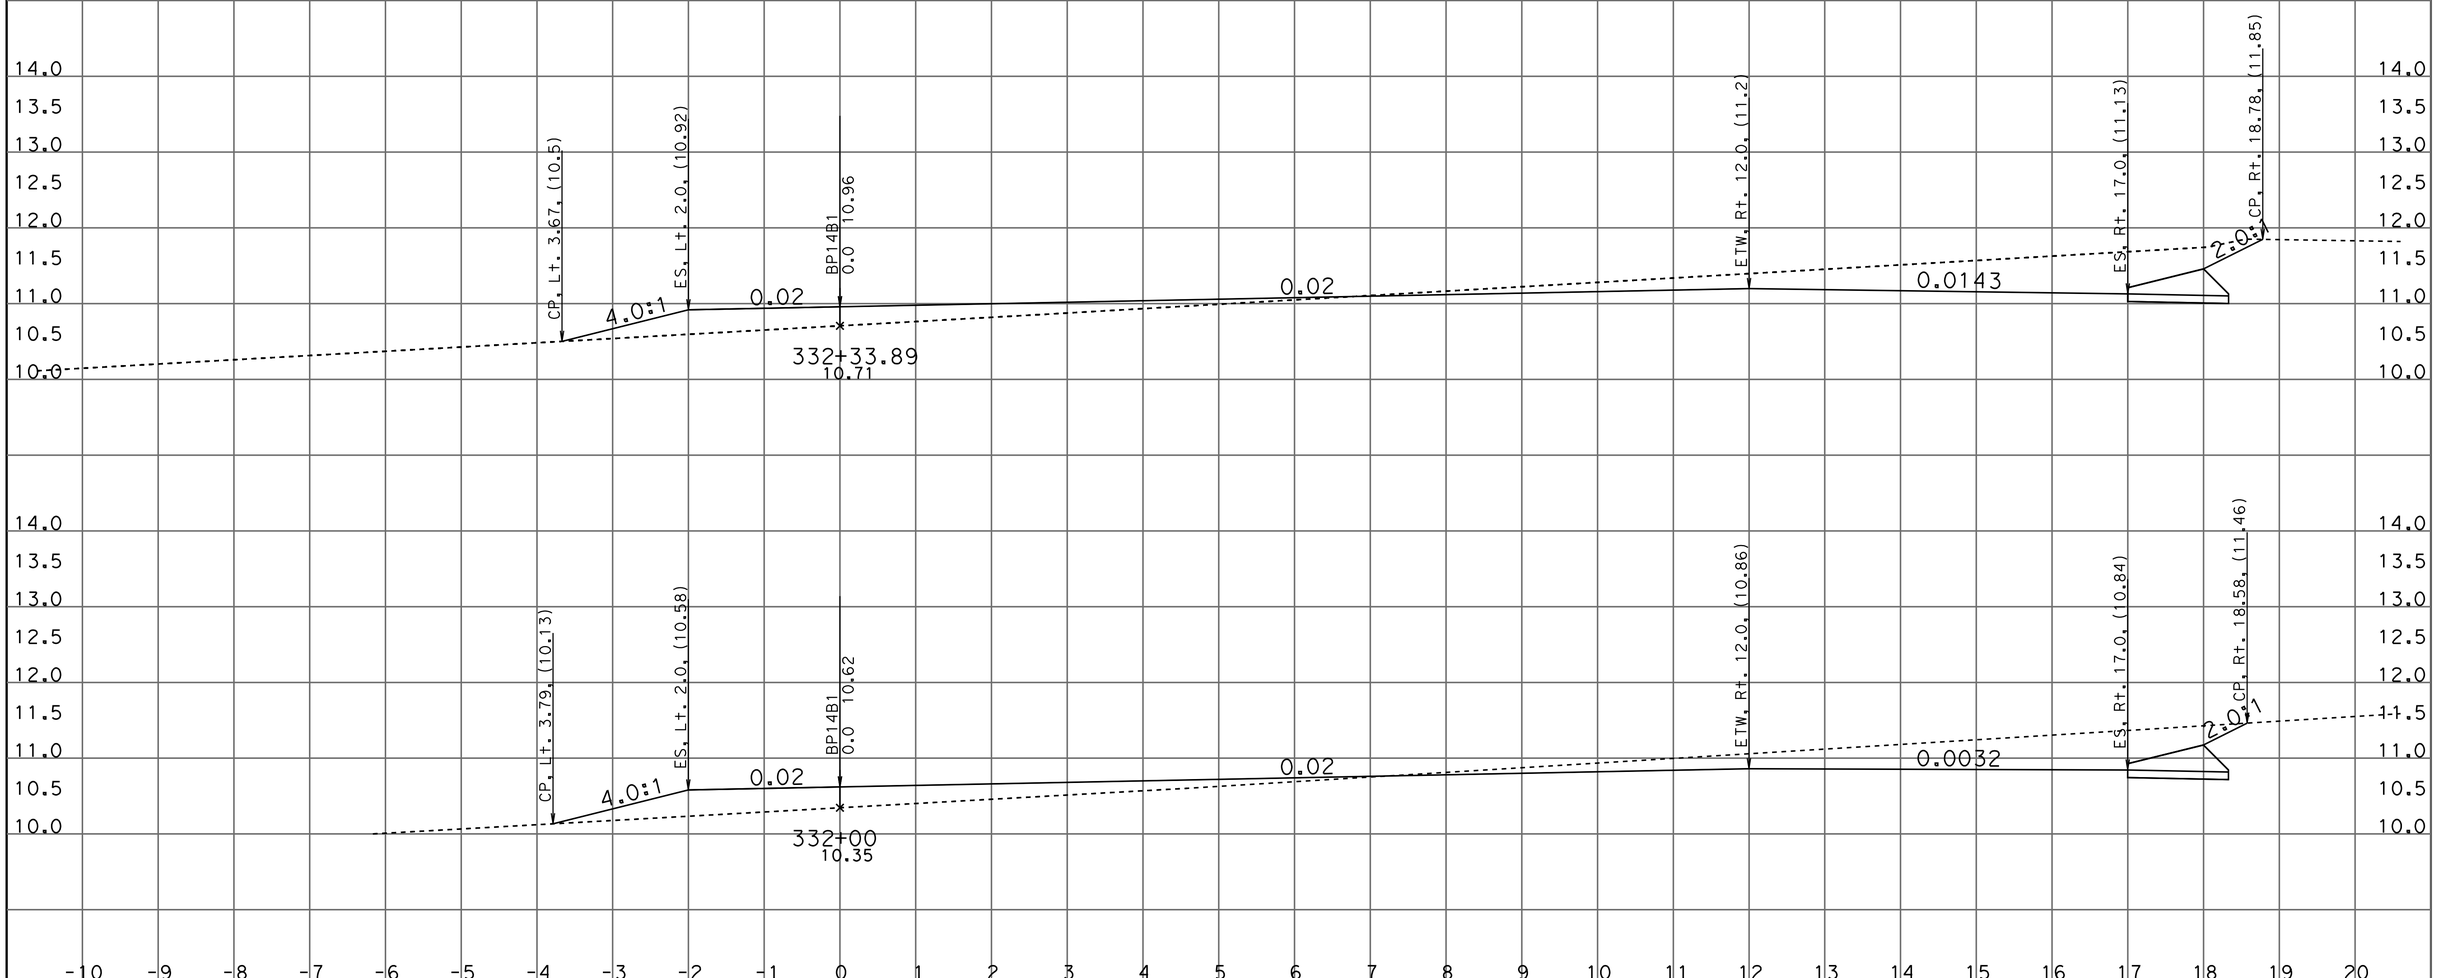

DATE: 8/3/2011

KC Project: 10116 File: D:\DENNIS\OTD\CAICEe16\bp14b1_fg_x-sec_every50_001_rev2.ear

SCALE: 1" = 1' Horiz.
1" = 1' Vert.

All Dimensions are US Survey Feet

BP14B1
CROSS SECTIONS

SHEET 2 OF XXX

DESIGN STUDY ONLY

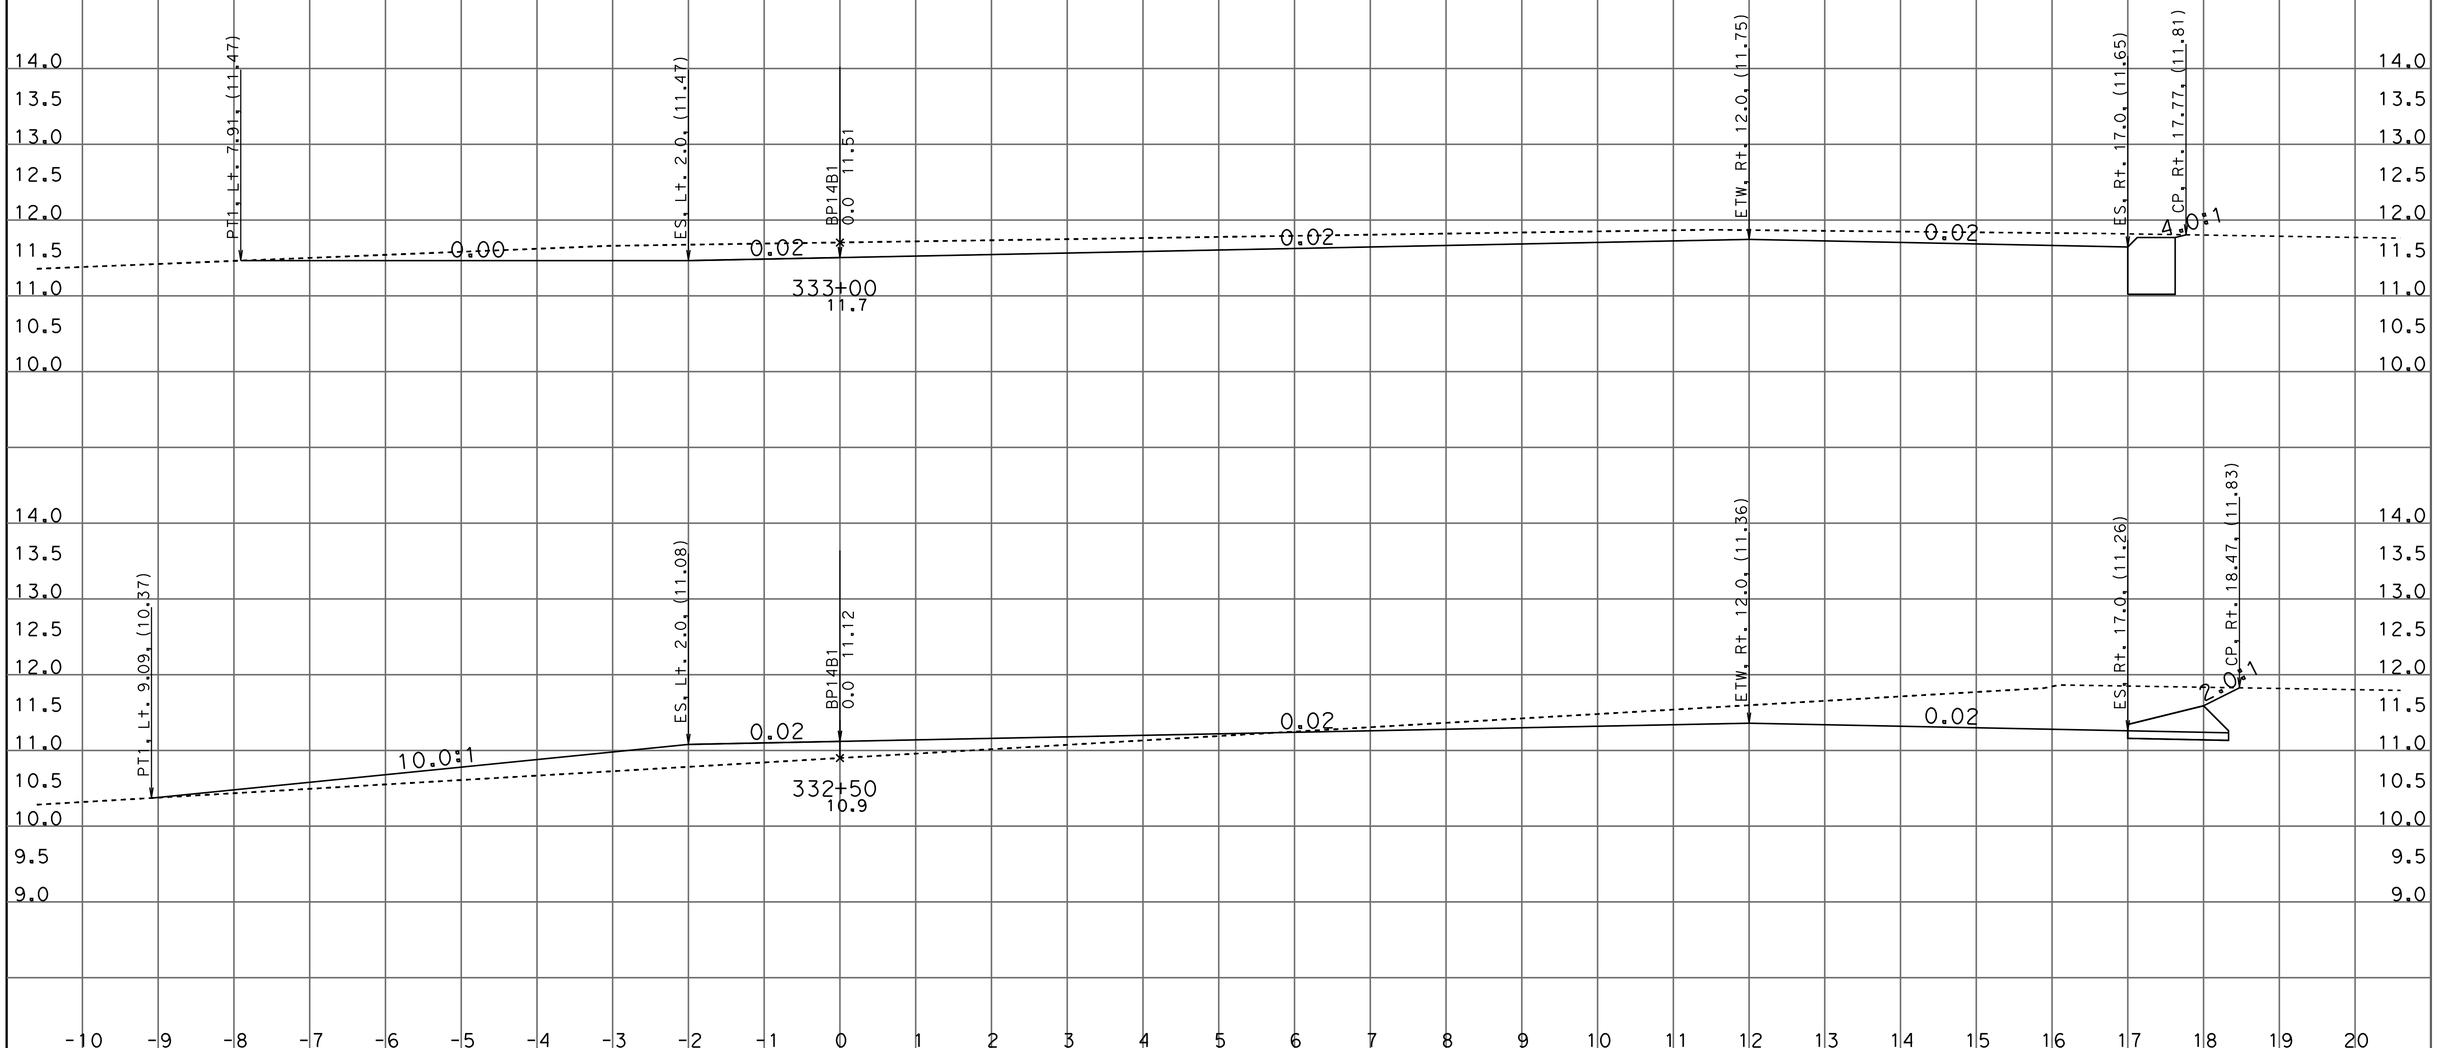

DATE: 8/3/2011

KC Project: 10116 File: D:\DENNIS\OTD\CAICEe16\bp14b1_fg_x-sec_every50_001_rev2.ear

SCALE: 1" = 1' Horiz.
1" = 1' Vert.

All Dimensions are US Survey Feet

BP14B1
CROSS SECTIONS

SHEET 3 OF XXX

DESIGN CROSS SECTIONS

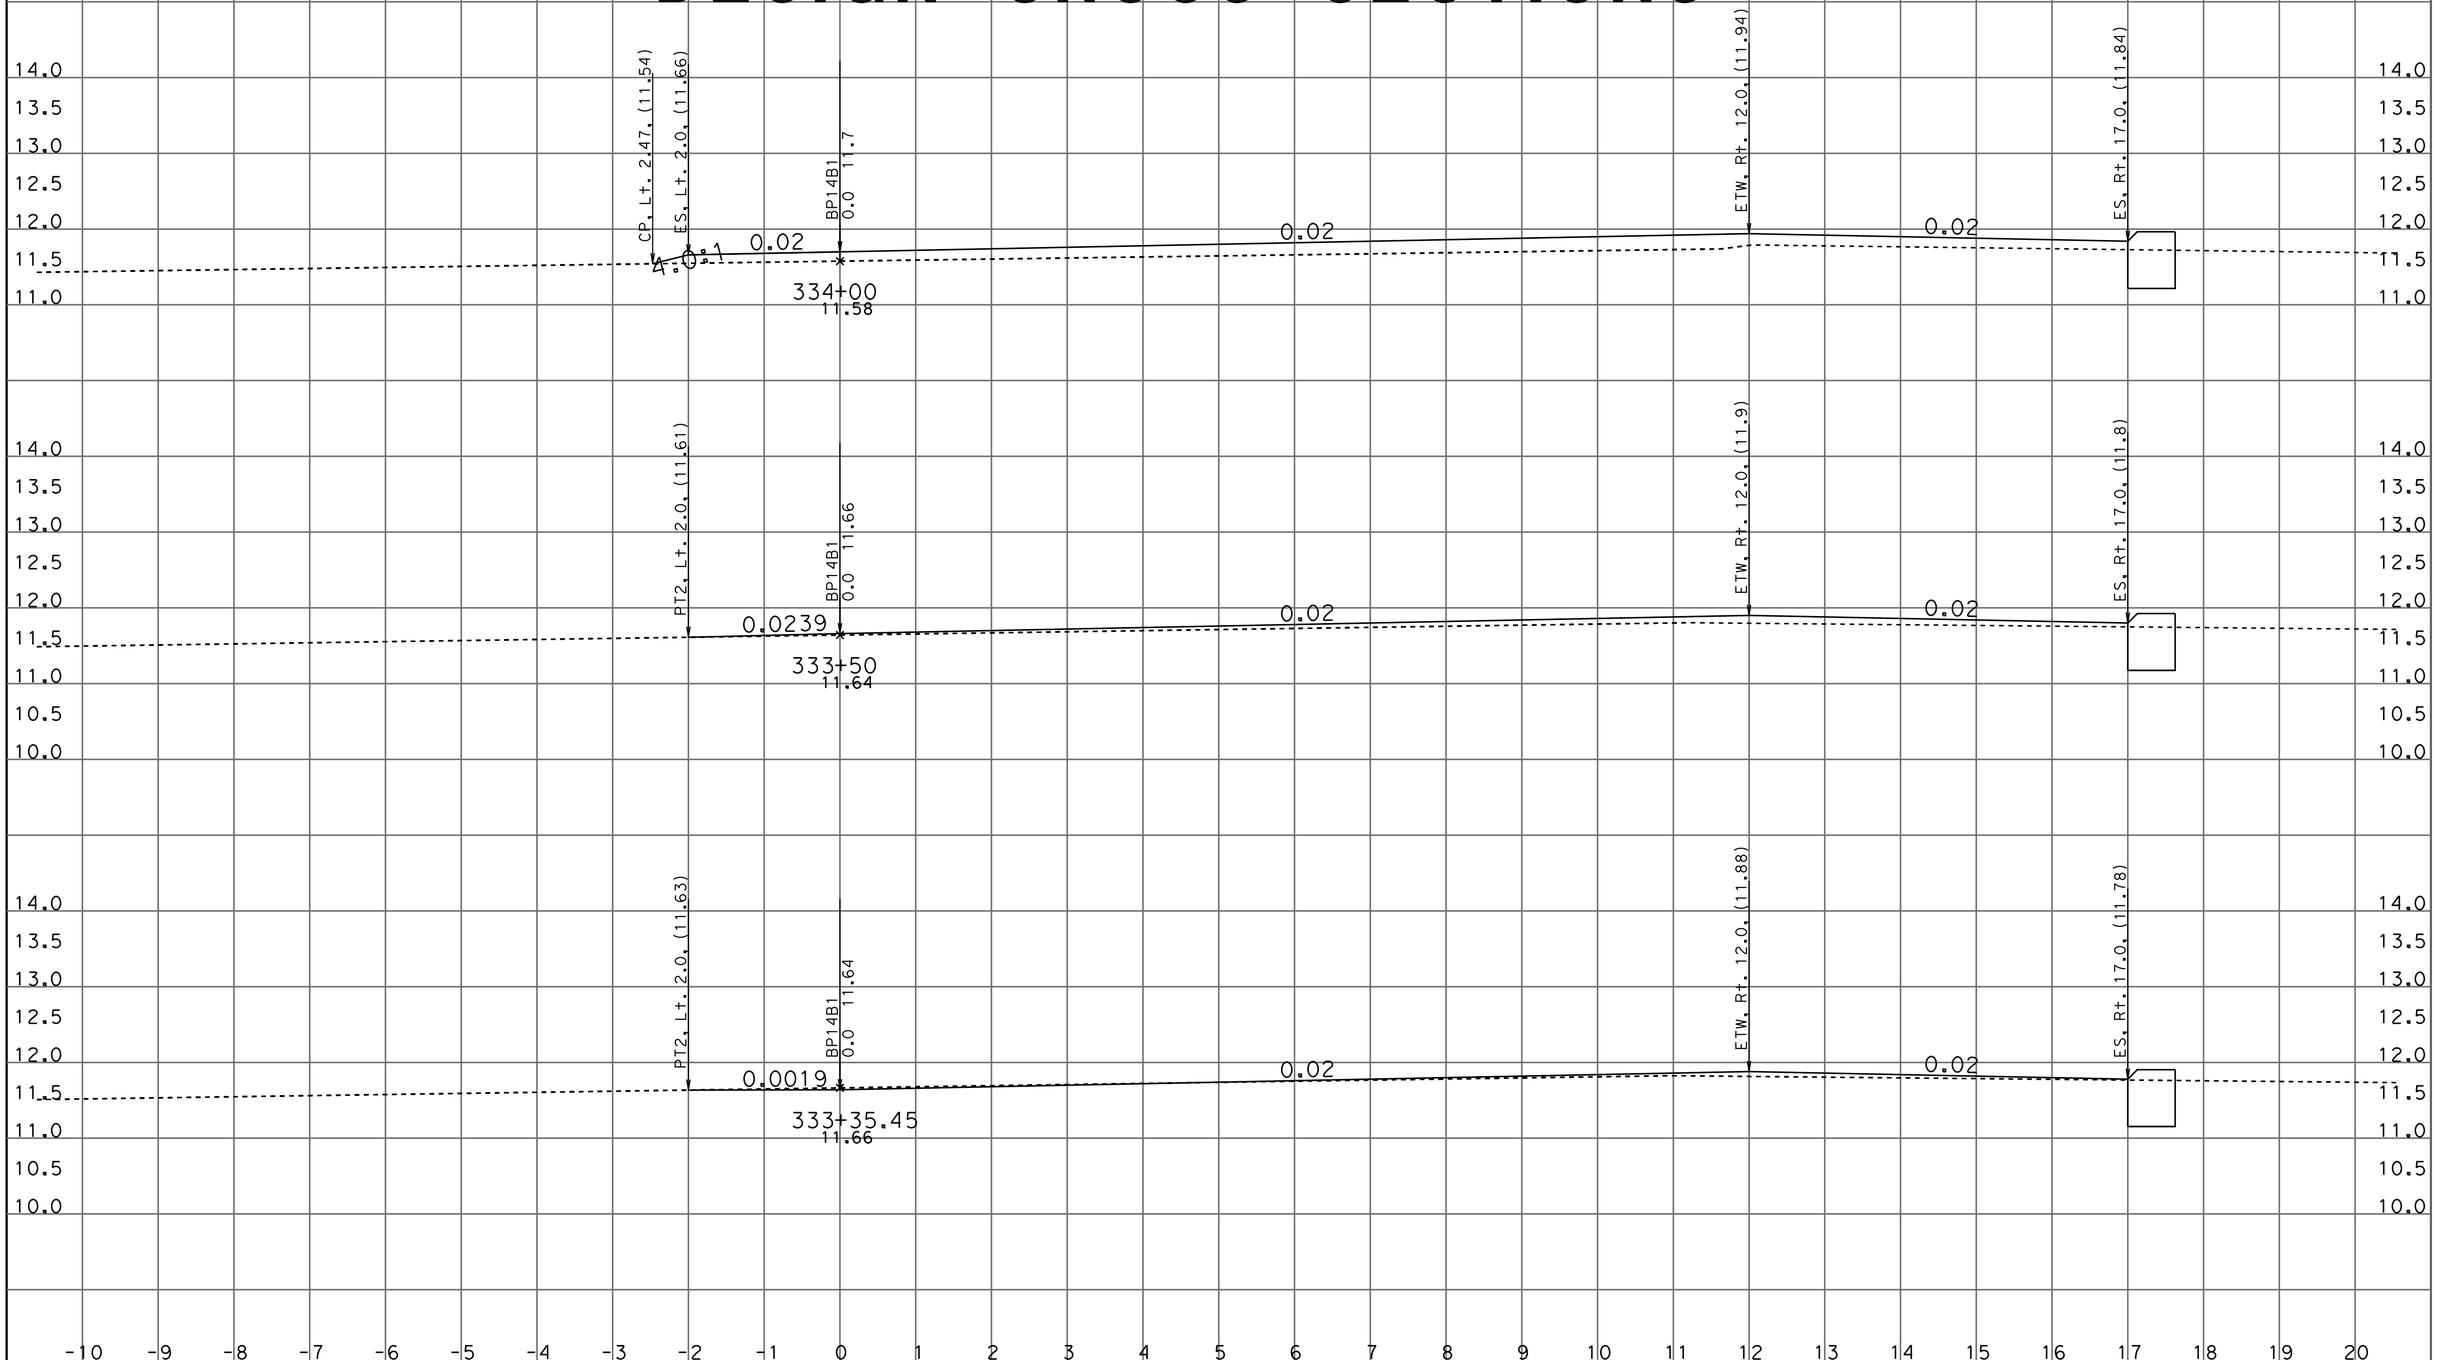

DATE: 8/3/2011

KC Project: 10116 File: D:\DENNIS\OTD\CAICEe16\bp14b1_fg_x-sec_every50_001_rev2.ear

SCALE: 1" = 1' Horiz.
1" = 1' Vert.

All Dimensions are US Survey Feet

BP14B1
CROSS SECTIONS

SHEET 4 OF XXX

DESIGN CROSS SECTIONS

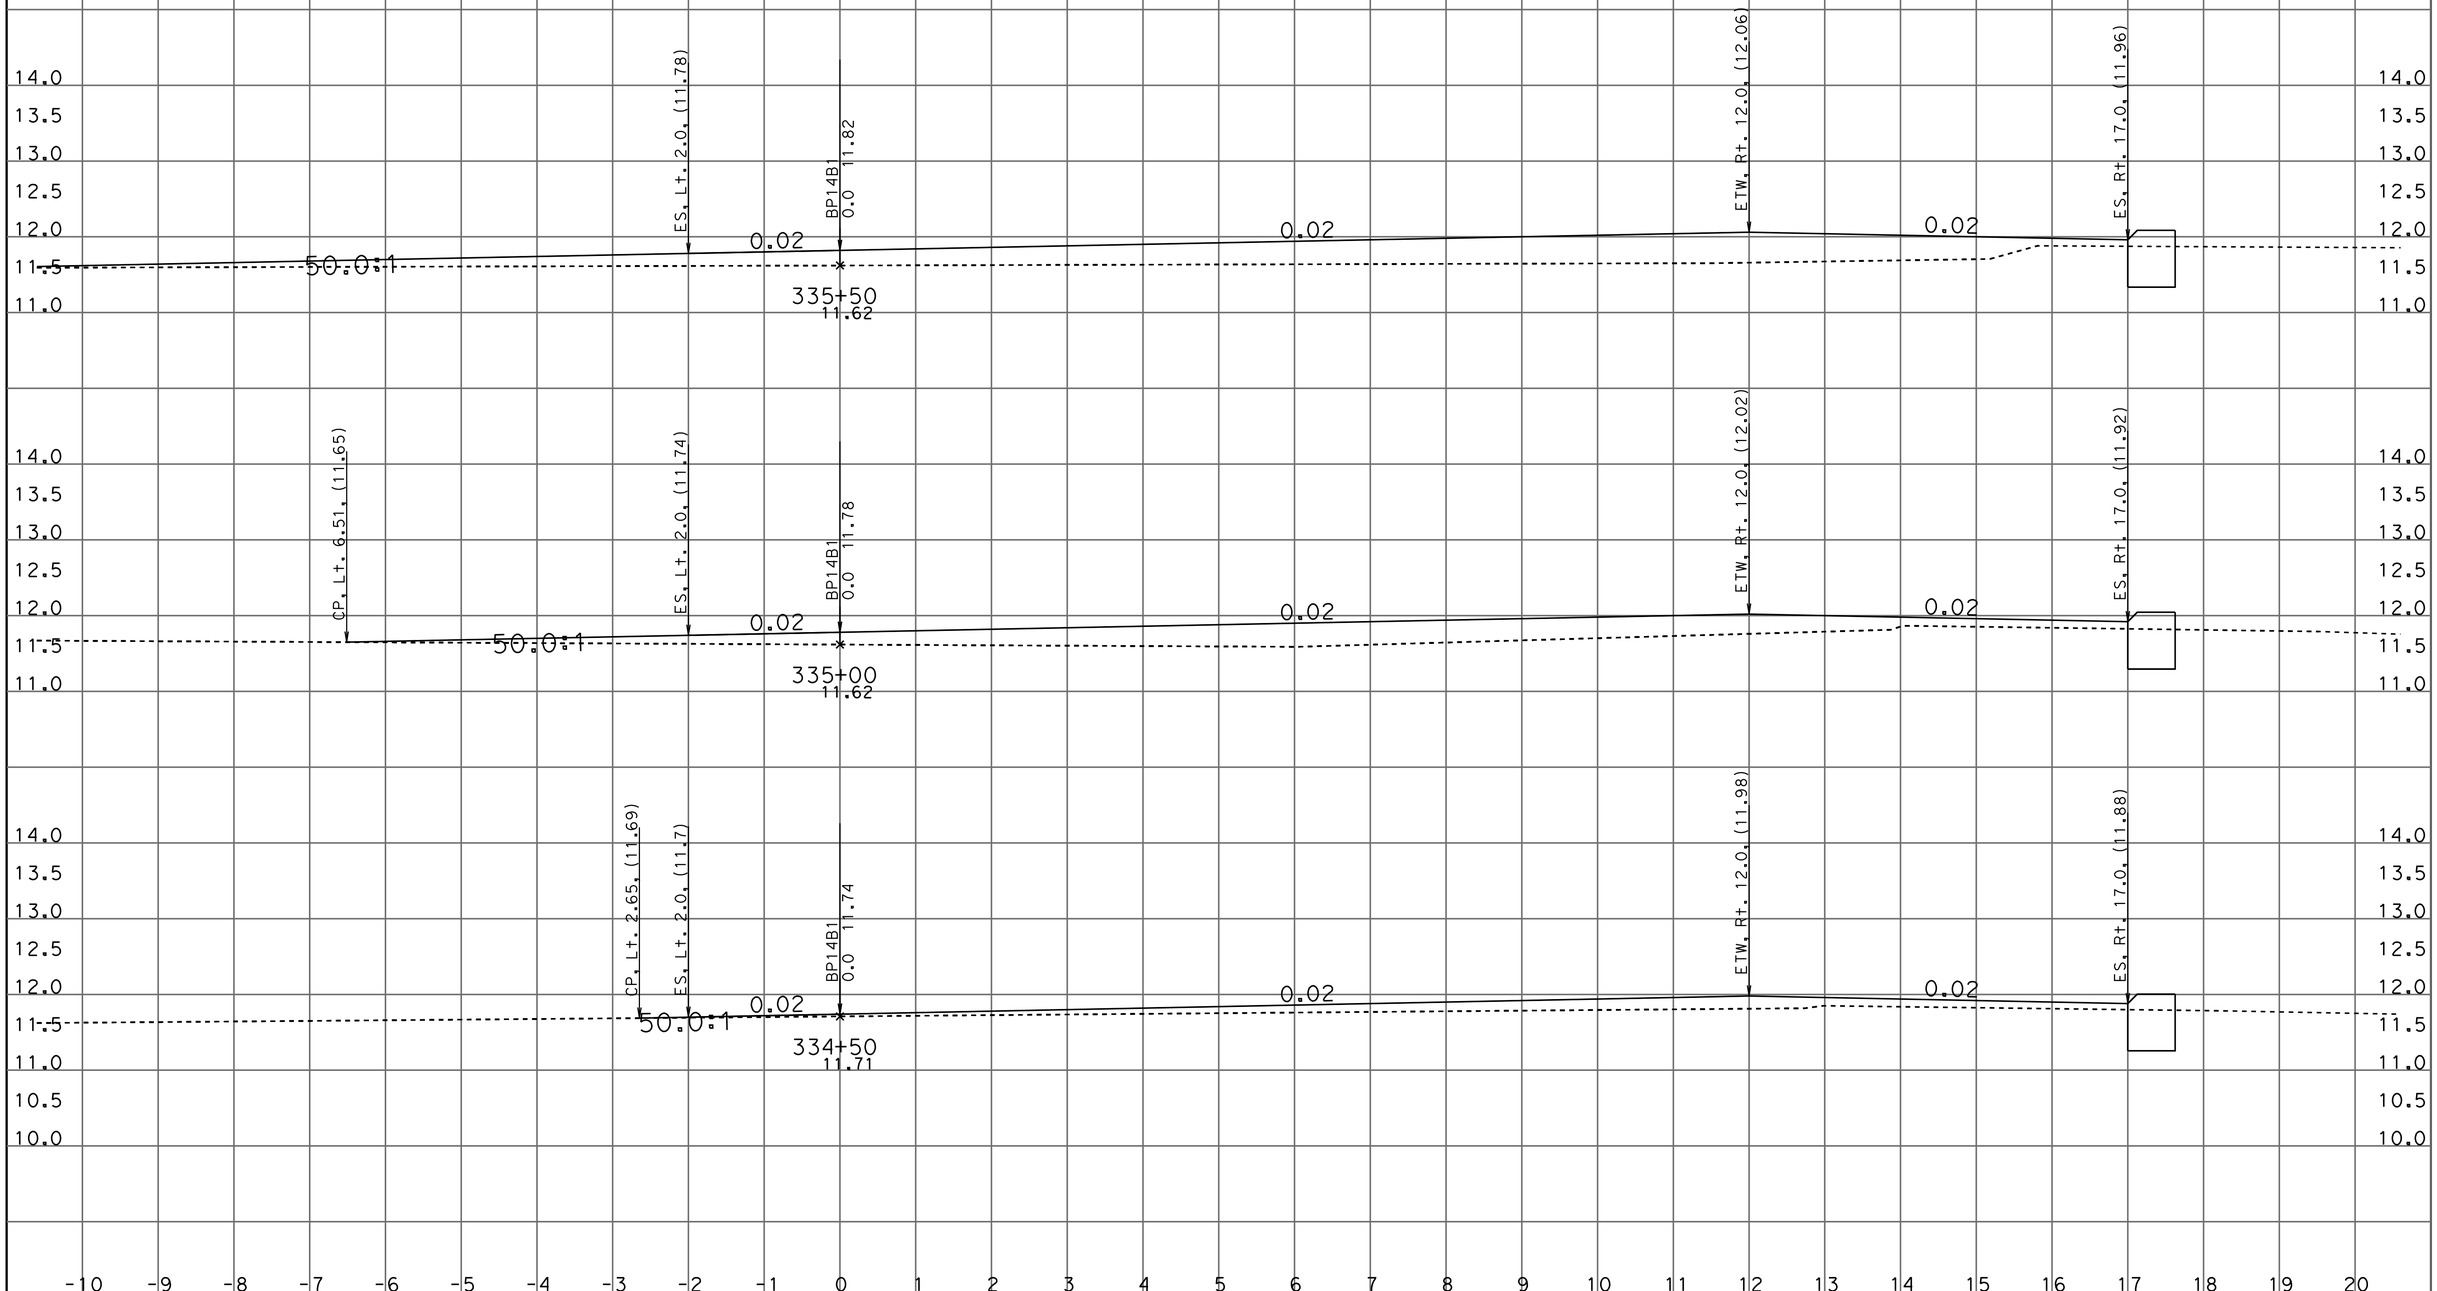

DATE: 8/3/2011

KC Project: 10116 File: D:\DENNIS\OTD\CAICEe16\bp14b1_fg_x-sec_every50_001_rev2.ear

SCALE: 1" = 1' Horiz.
1" = 1' Vert.

All Dimensions are US Survey Feet

BP14B1
CROSS SECTIONS

SHEET 5 OF XXX

DESIGN CROSS SECTIONS

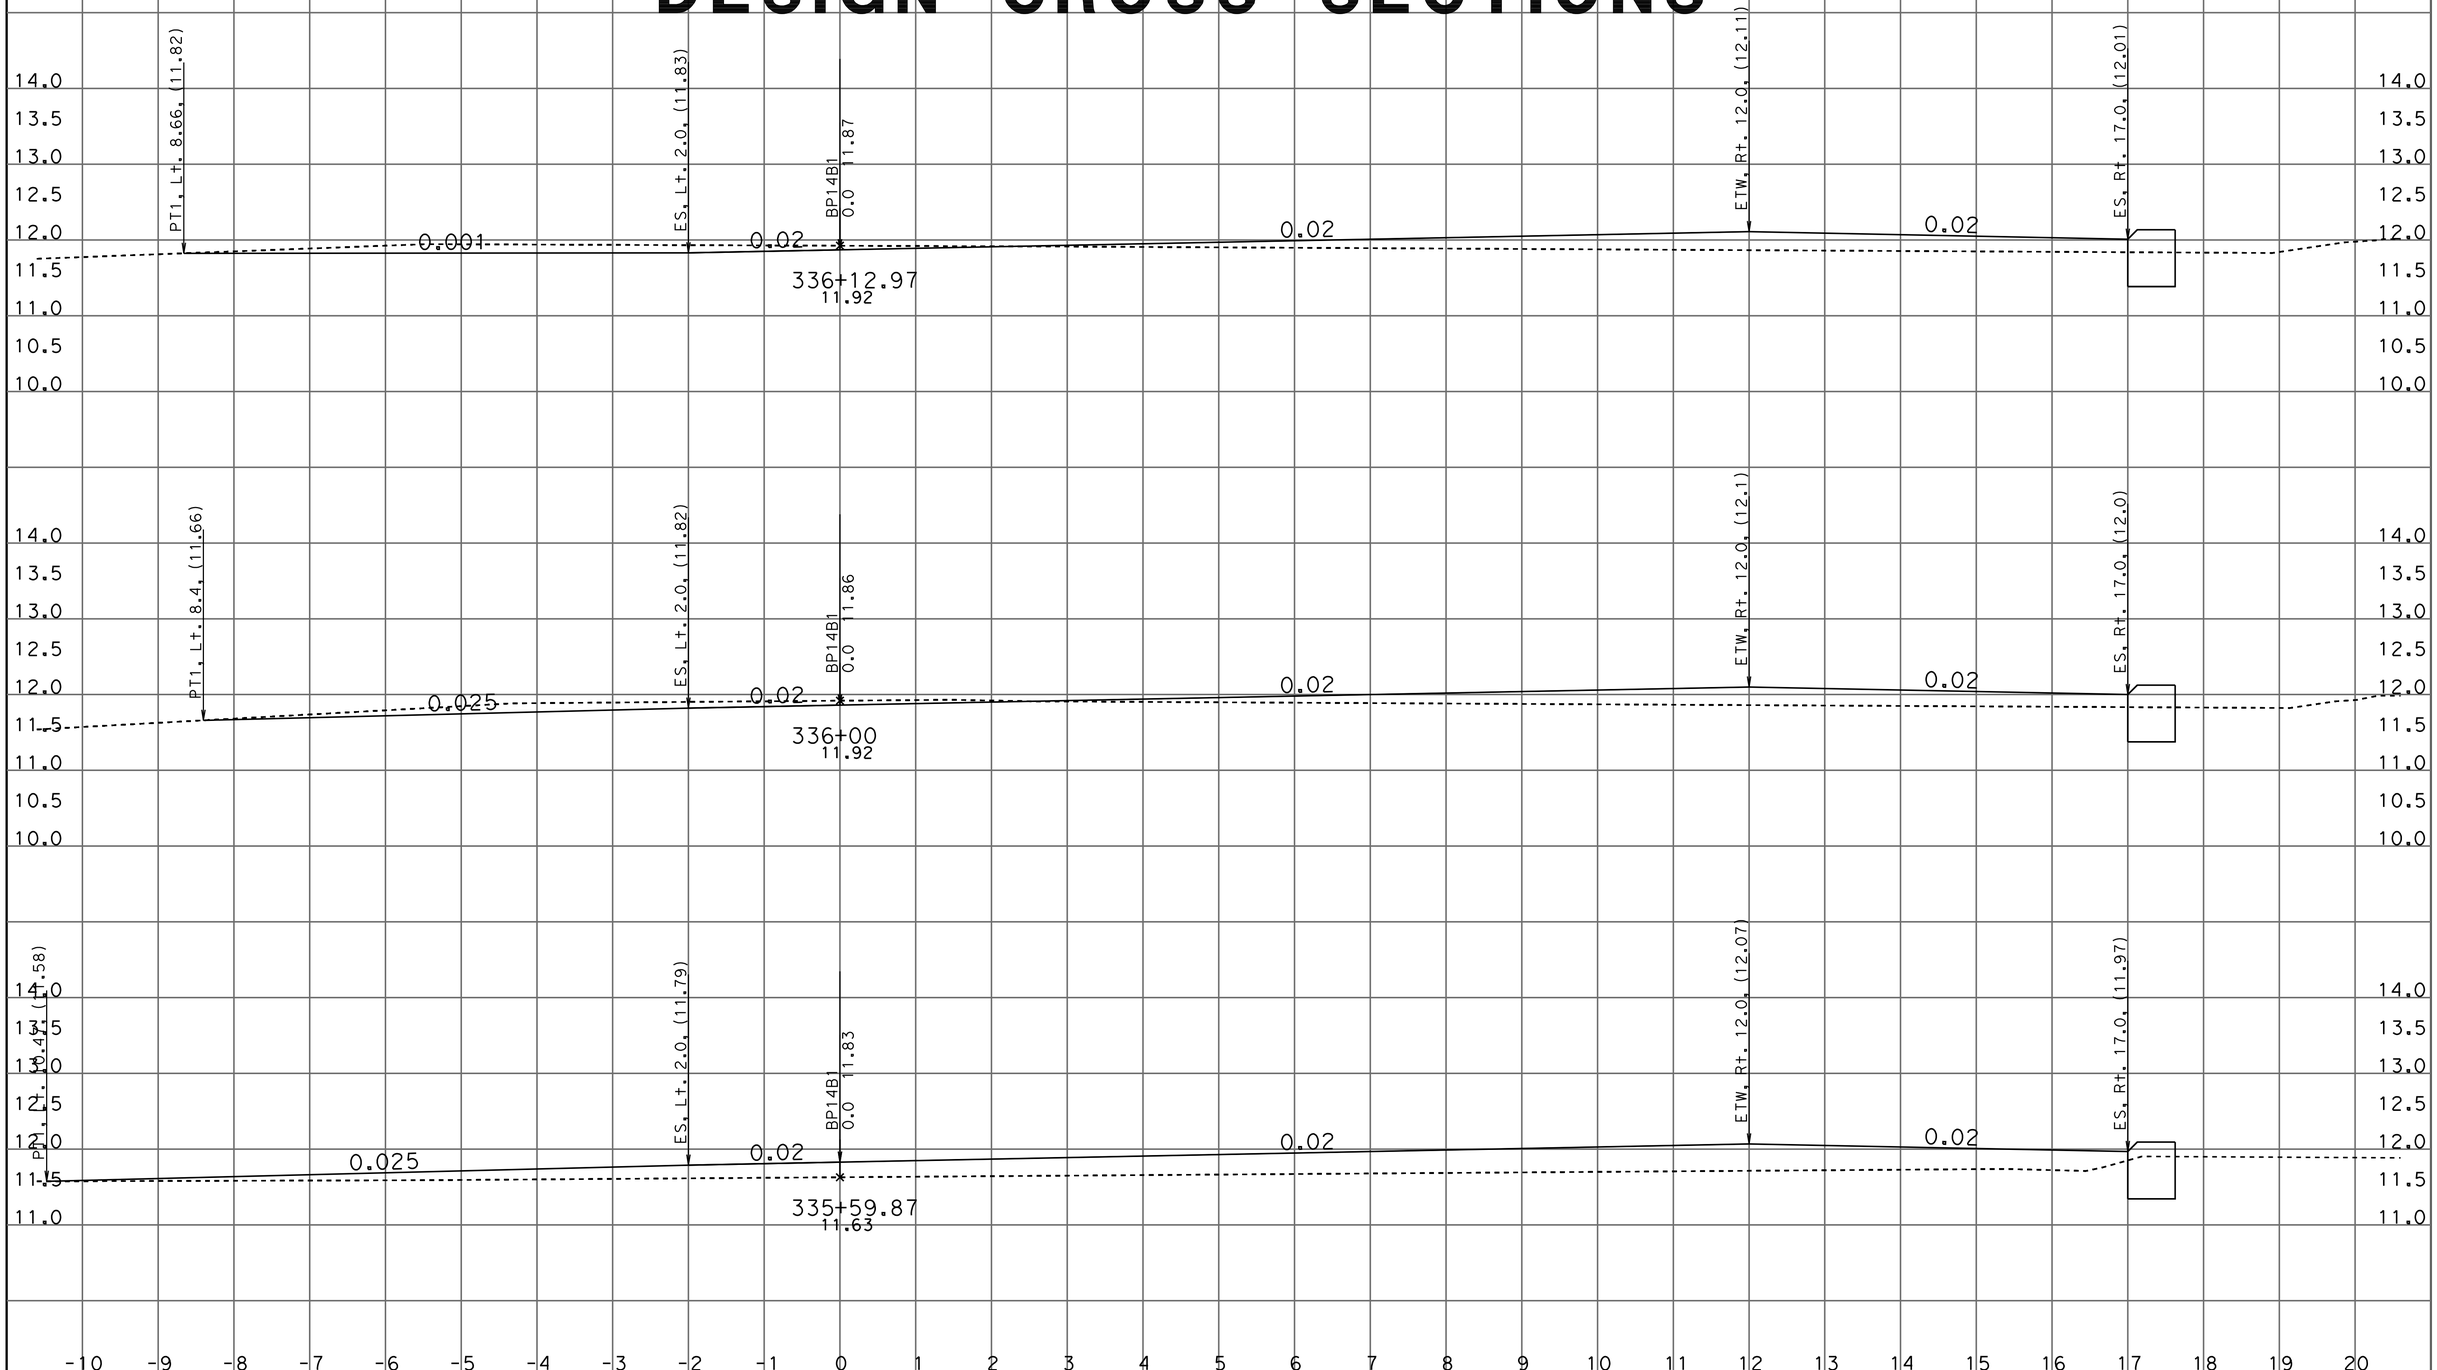

DATE: 8/3/2011

KC Project: 10116 File: D:\DENNIS\OTD\CAICEe16\bp14b1_fg_x-sec_every50_001_rev2.ear

SCALE: 1" = 1' Horiz.
1" = 1' Vert.

All Dimensions are US Survey Feet

BP14B1
CROSS SECTIONS

SHEET 6 OF XXX

DESIGN CROSS SECTIONS

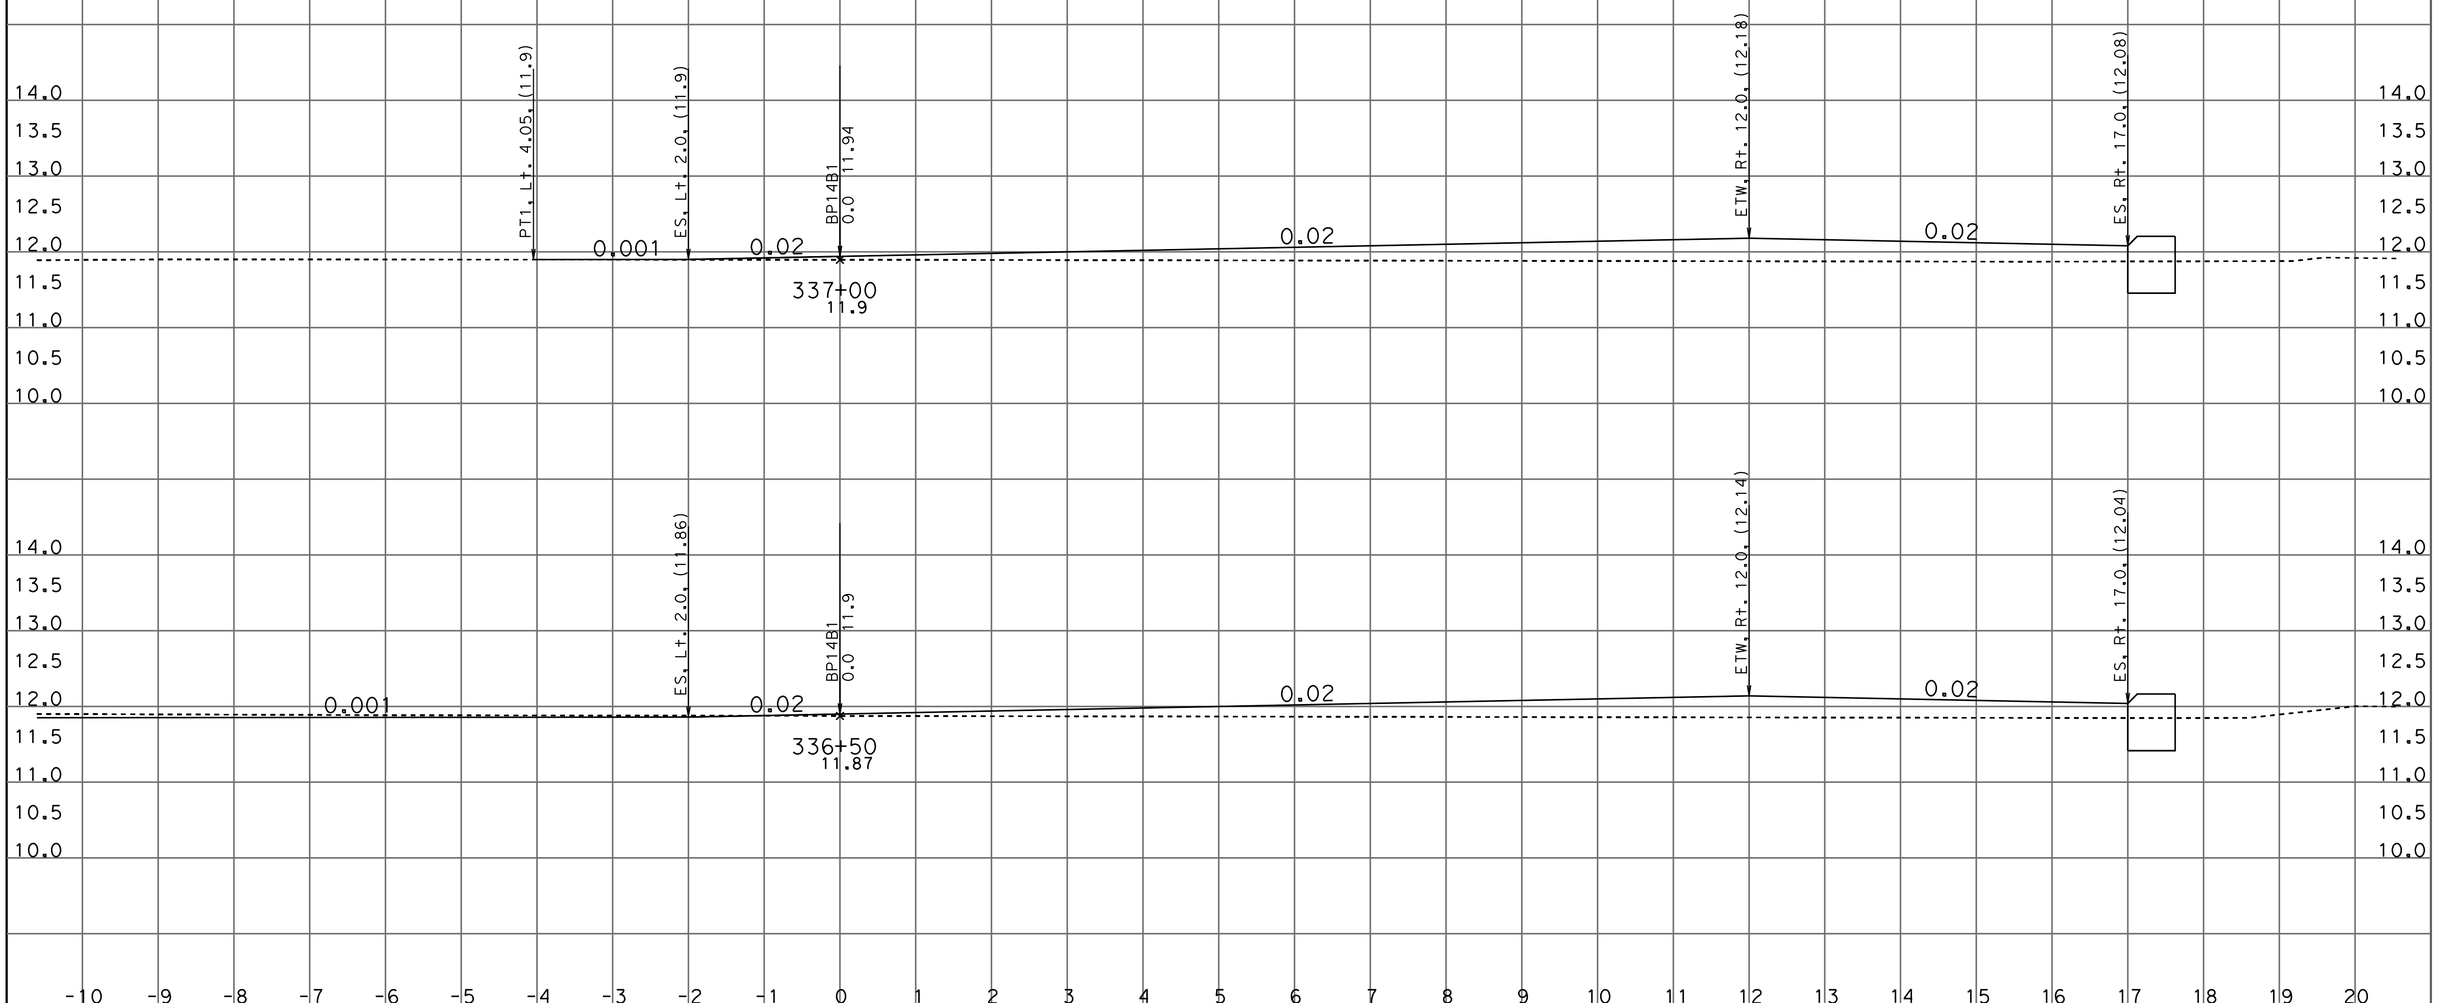

DATE: 8/3/2011

KC Project: 10116 File: D:\DENNIS\OTD\CAICEe16\bp14b1_fg_x-sec_every50_001_rev2.ear

SCALE: 1" = 1' Horiz.
1" = 1' Vert.

All Dimensions are US Survey Feet

BP14B1
CROSS SECTIONS

SHEET 7 OF XXX

DESIGN CROSS SECTIONS

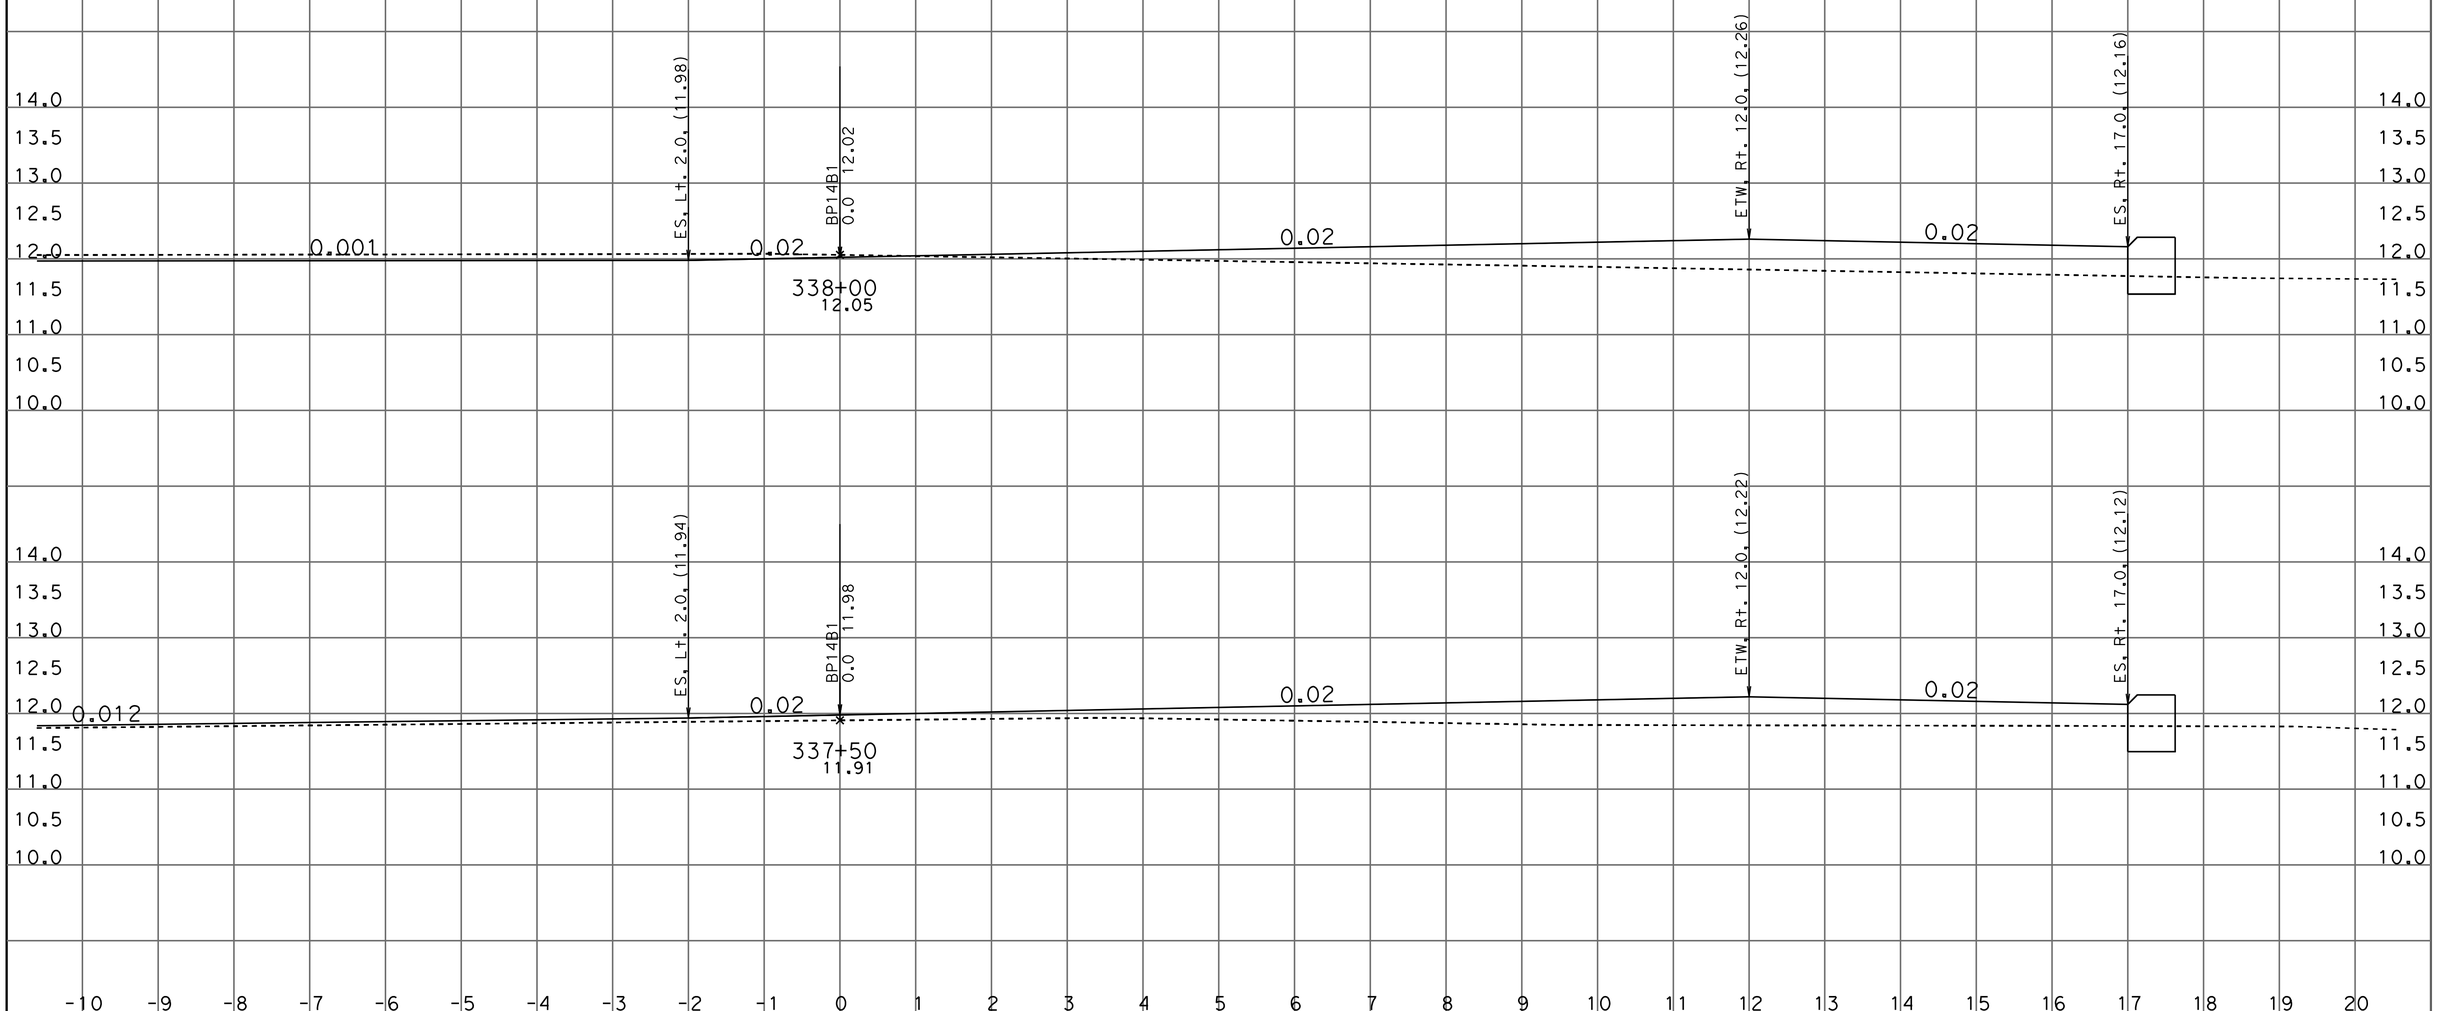

DATE: 8/3/2011

KC Project: 10116 File: D:\DENNIS\OTD\CAICEe16\bp14b1_fg_x-sec_every50_001_rev2.ear

SCALE: 1" = 1' Horiz.
1" = 1' Vert.

All Dimensions are US Survey Feet

BP14B1
CROSS SECTIONS

SHEET 8 OF XXX

DESIGN CROSS SECTIONS

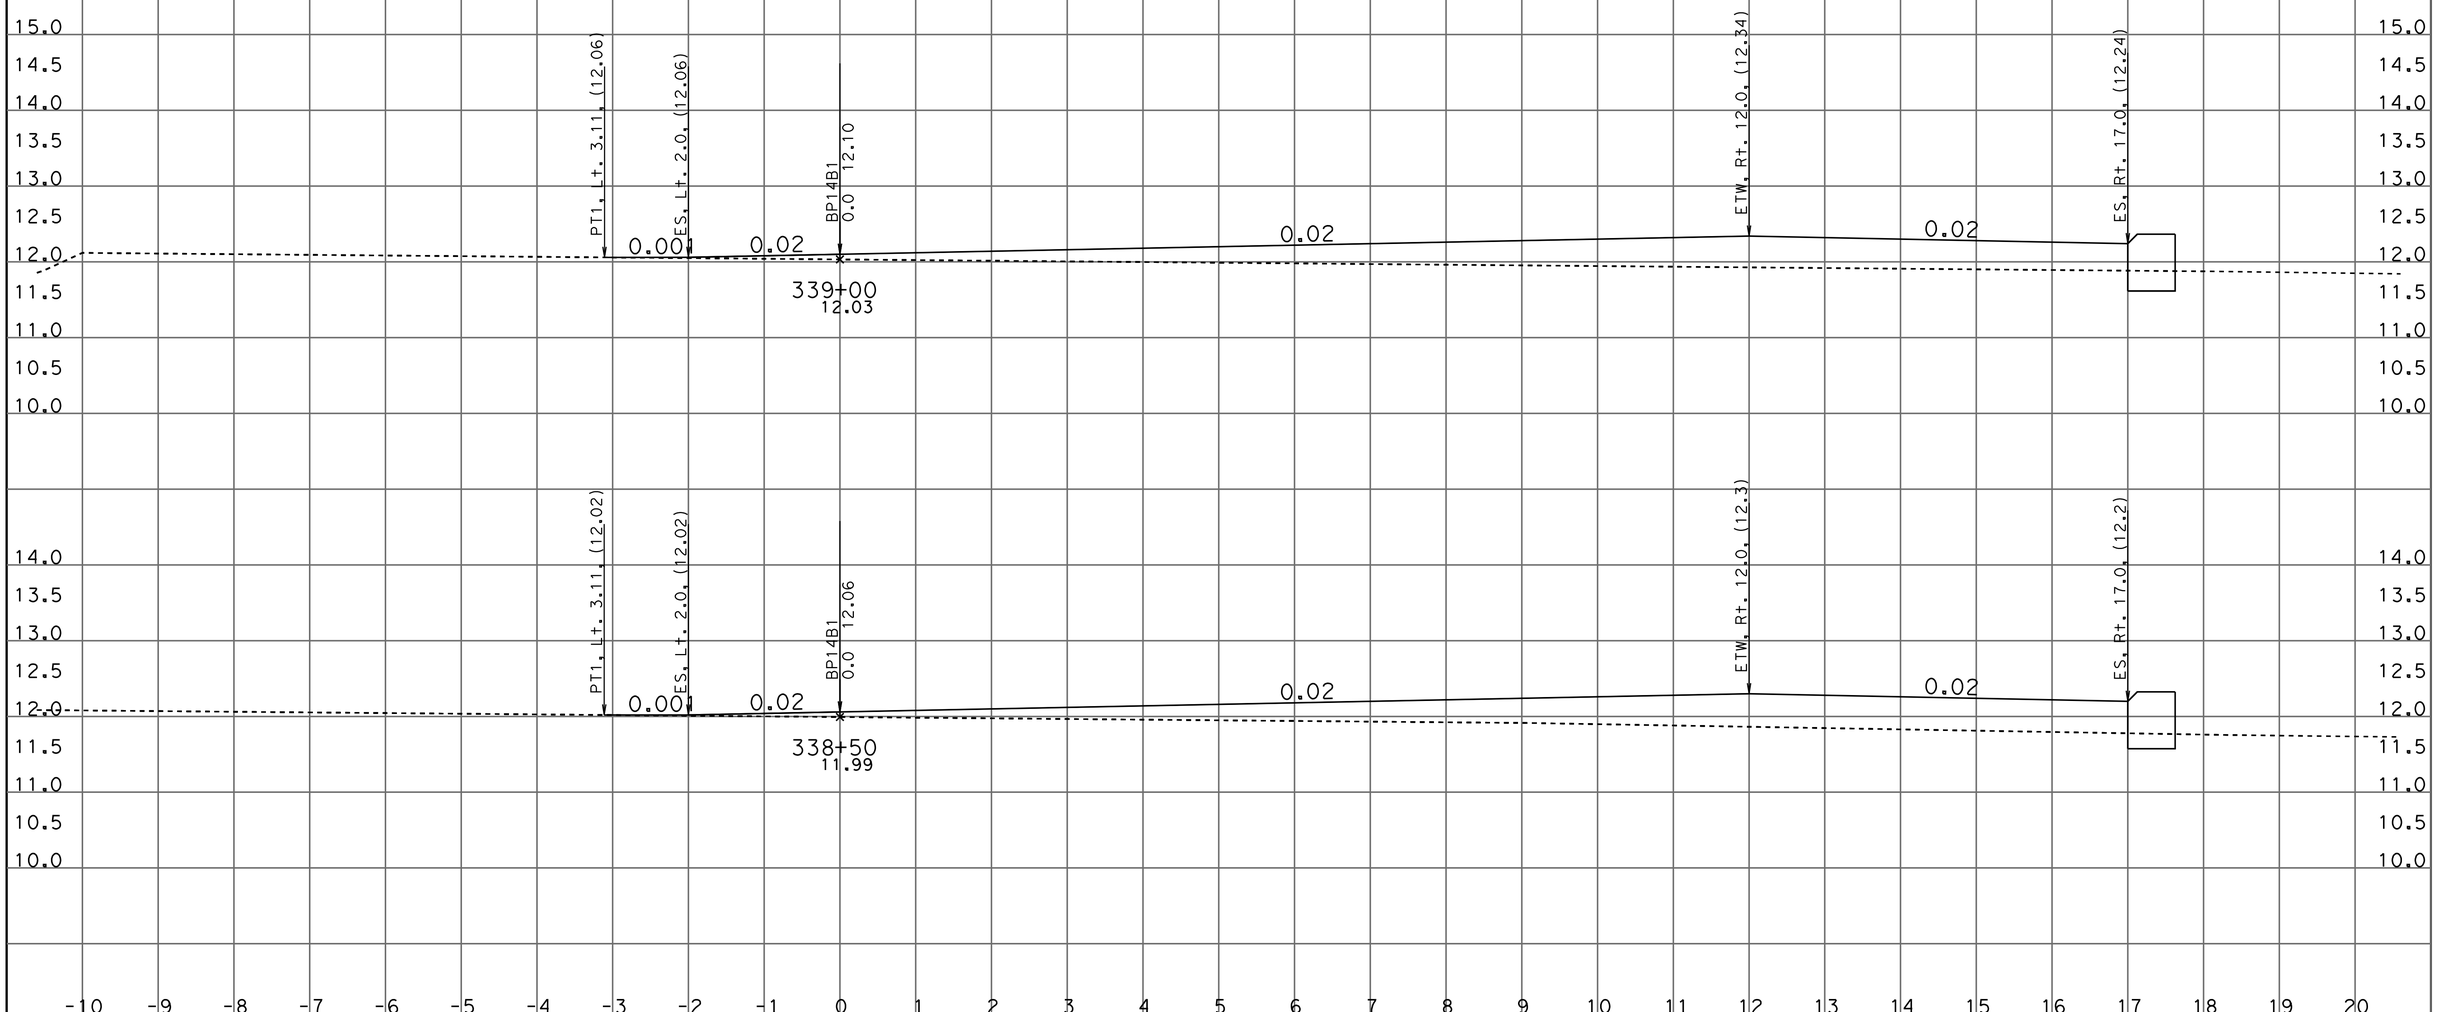

DATE: 8/3/2011

KC Project: 10116 File: D:\DENNIS\OTD\CAICEe16\bp14b1_fg_x-sec_every50_001_rev2.ear

SCALE: 1" = 1' Horiz.
1" = 1' Vert.

All Dimensions are US Survey Feet

BP14B1
CROSS SECTIONS

SHEET 9 OF XXX

DESIGN CROSS SECTIONS

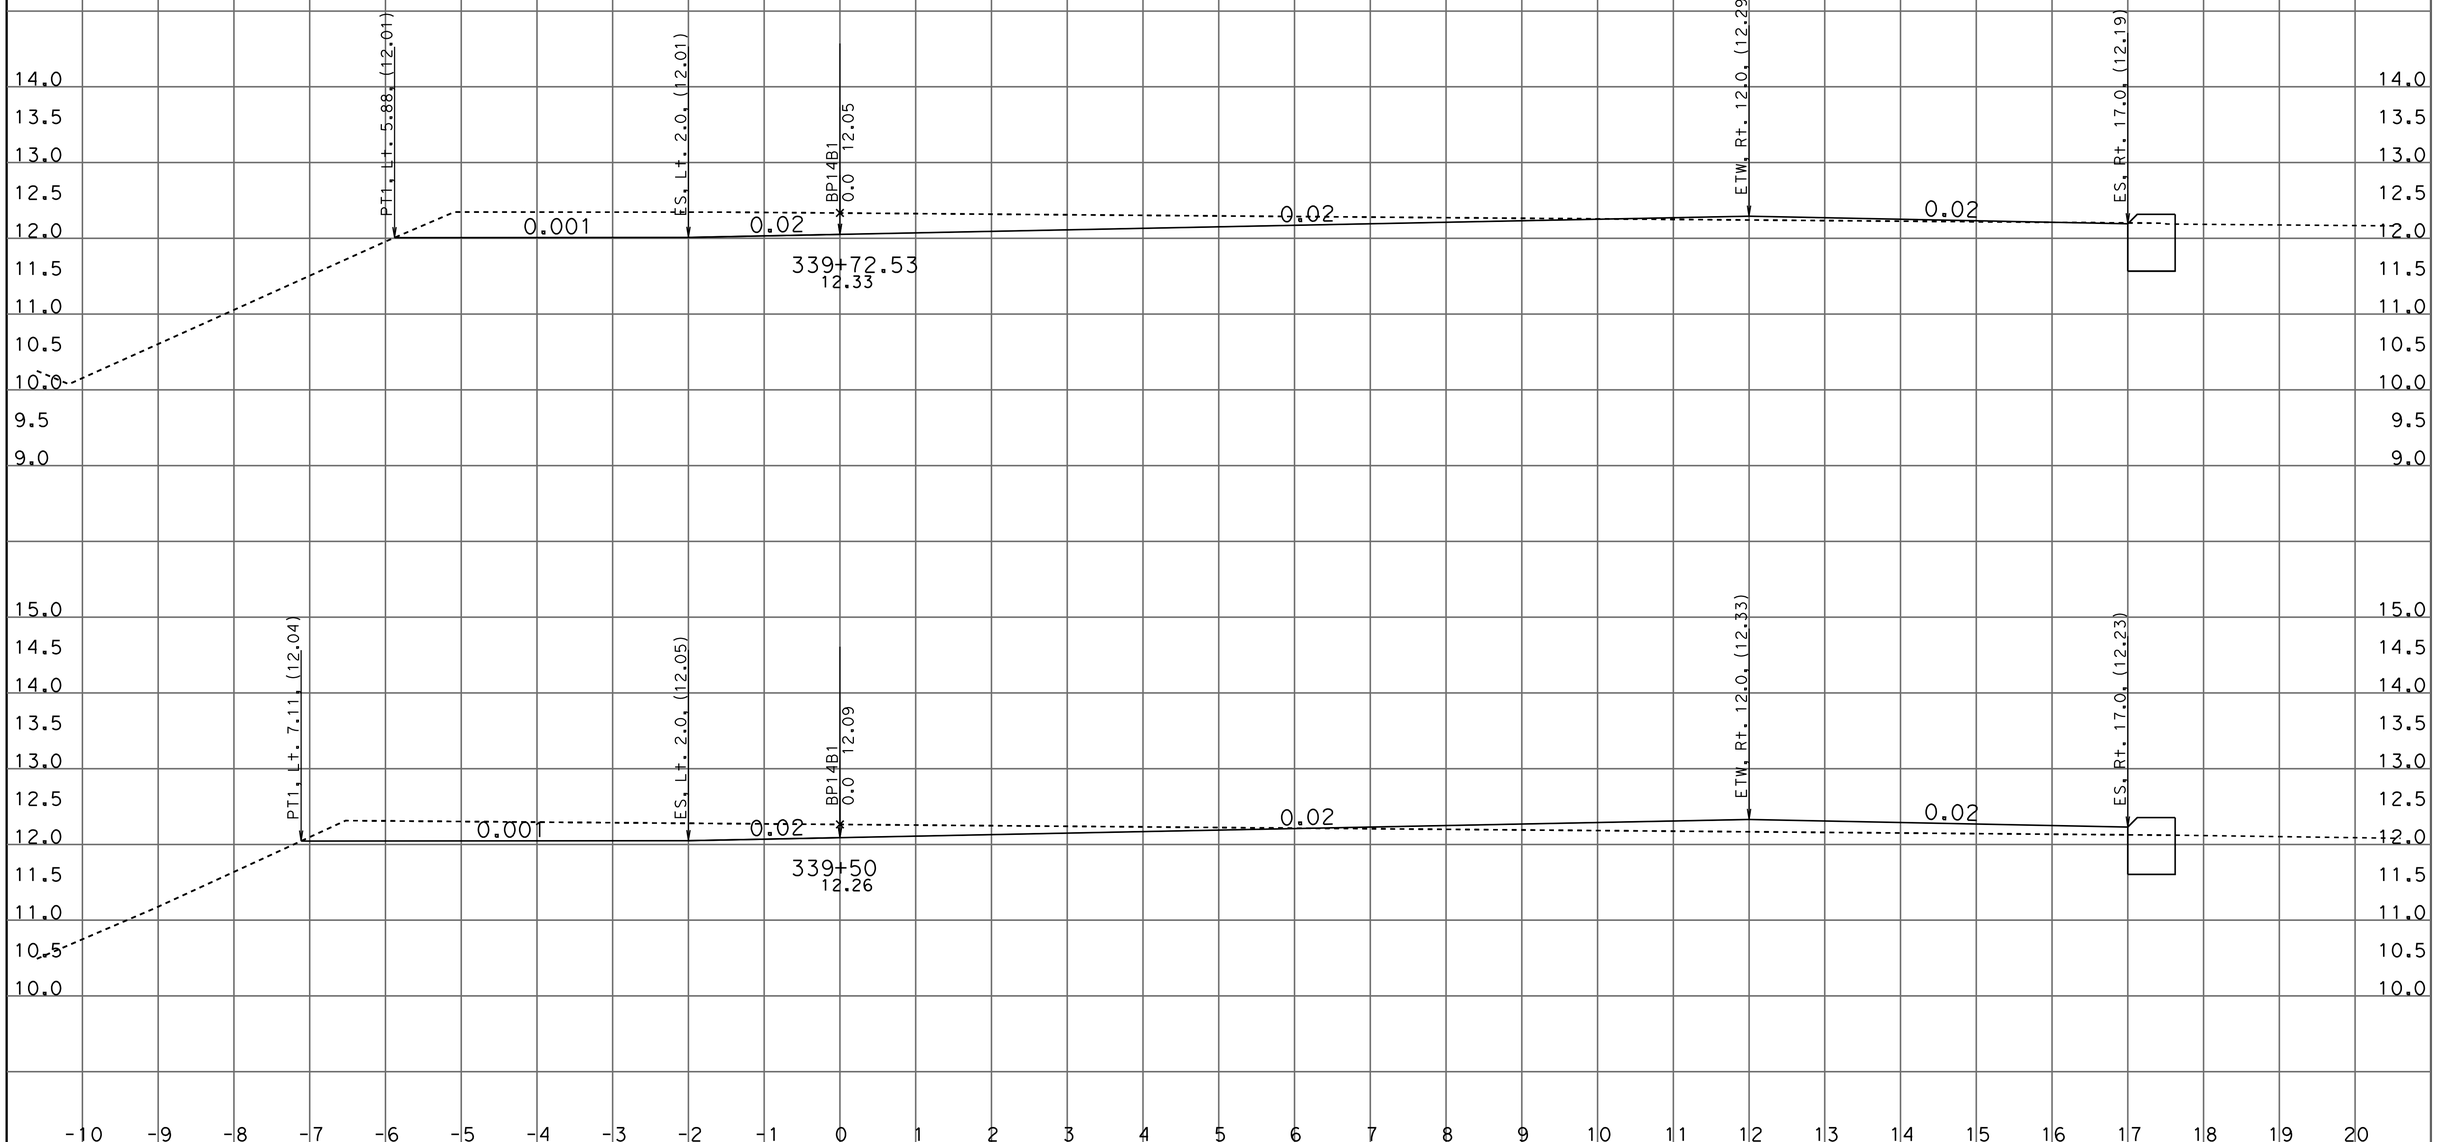

DATE: 8/3/2011

KC Project: 10116 File: D:\DENNIS\OTD\CAICEe16\bp14b1_fg_x-sec_every50_001_rev2.ear

SCALE: 1" = 1' Horiz.
1" = 1' Vert.

All Dimensions are US Survey Feet

BP14B1
CROSS SECTIONS

SHEET 10 OF XXX

DESIGN CROSS SECTIONS

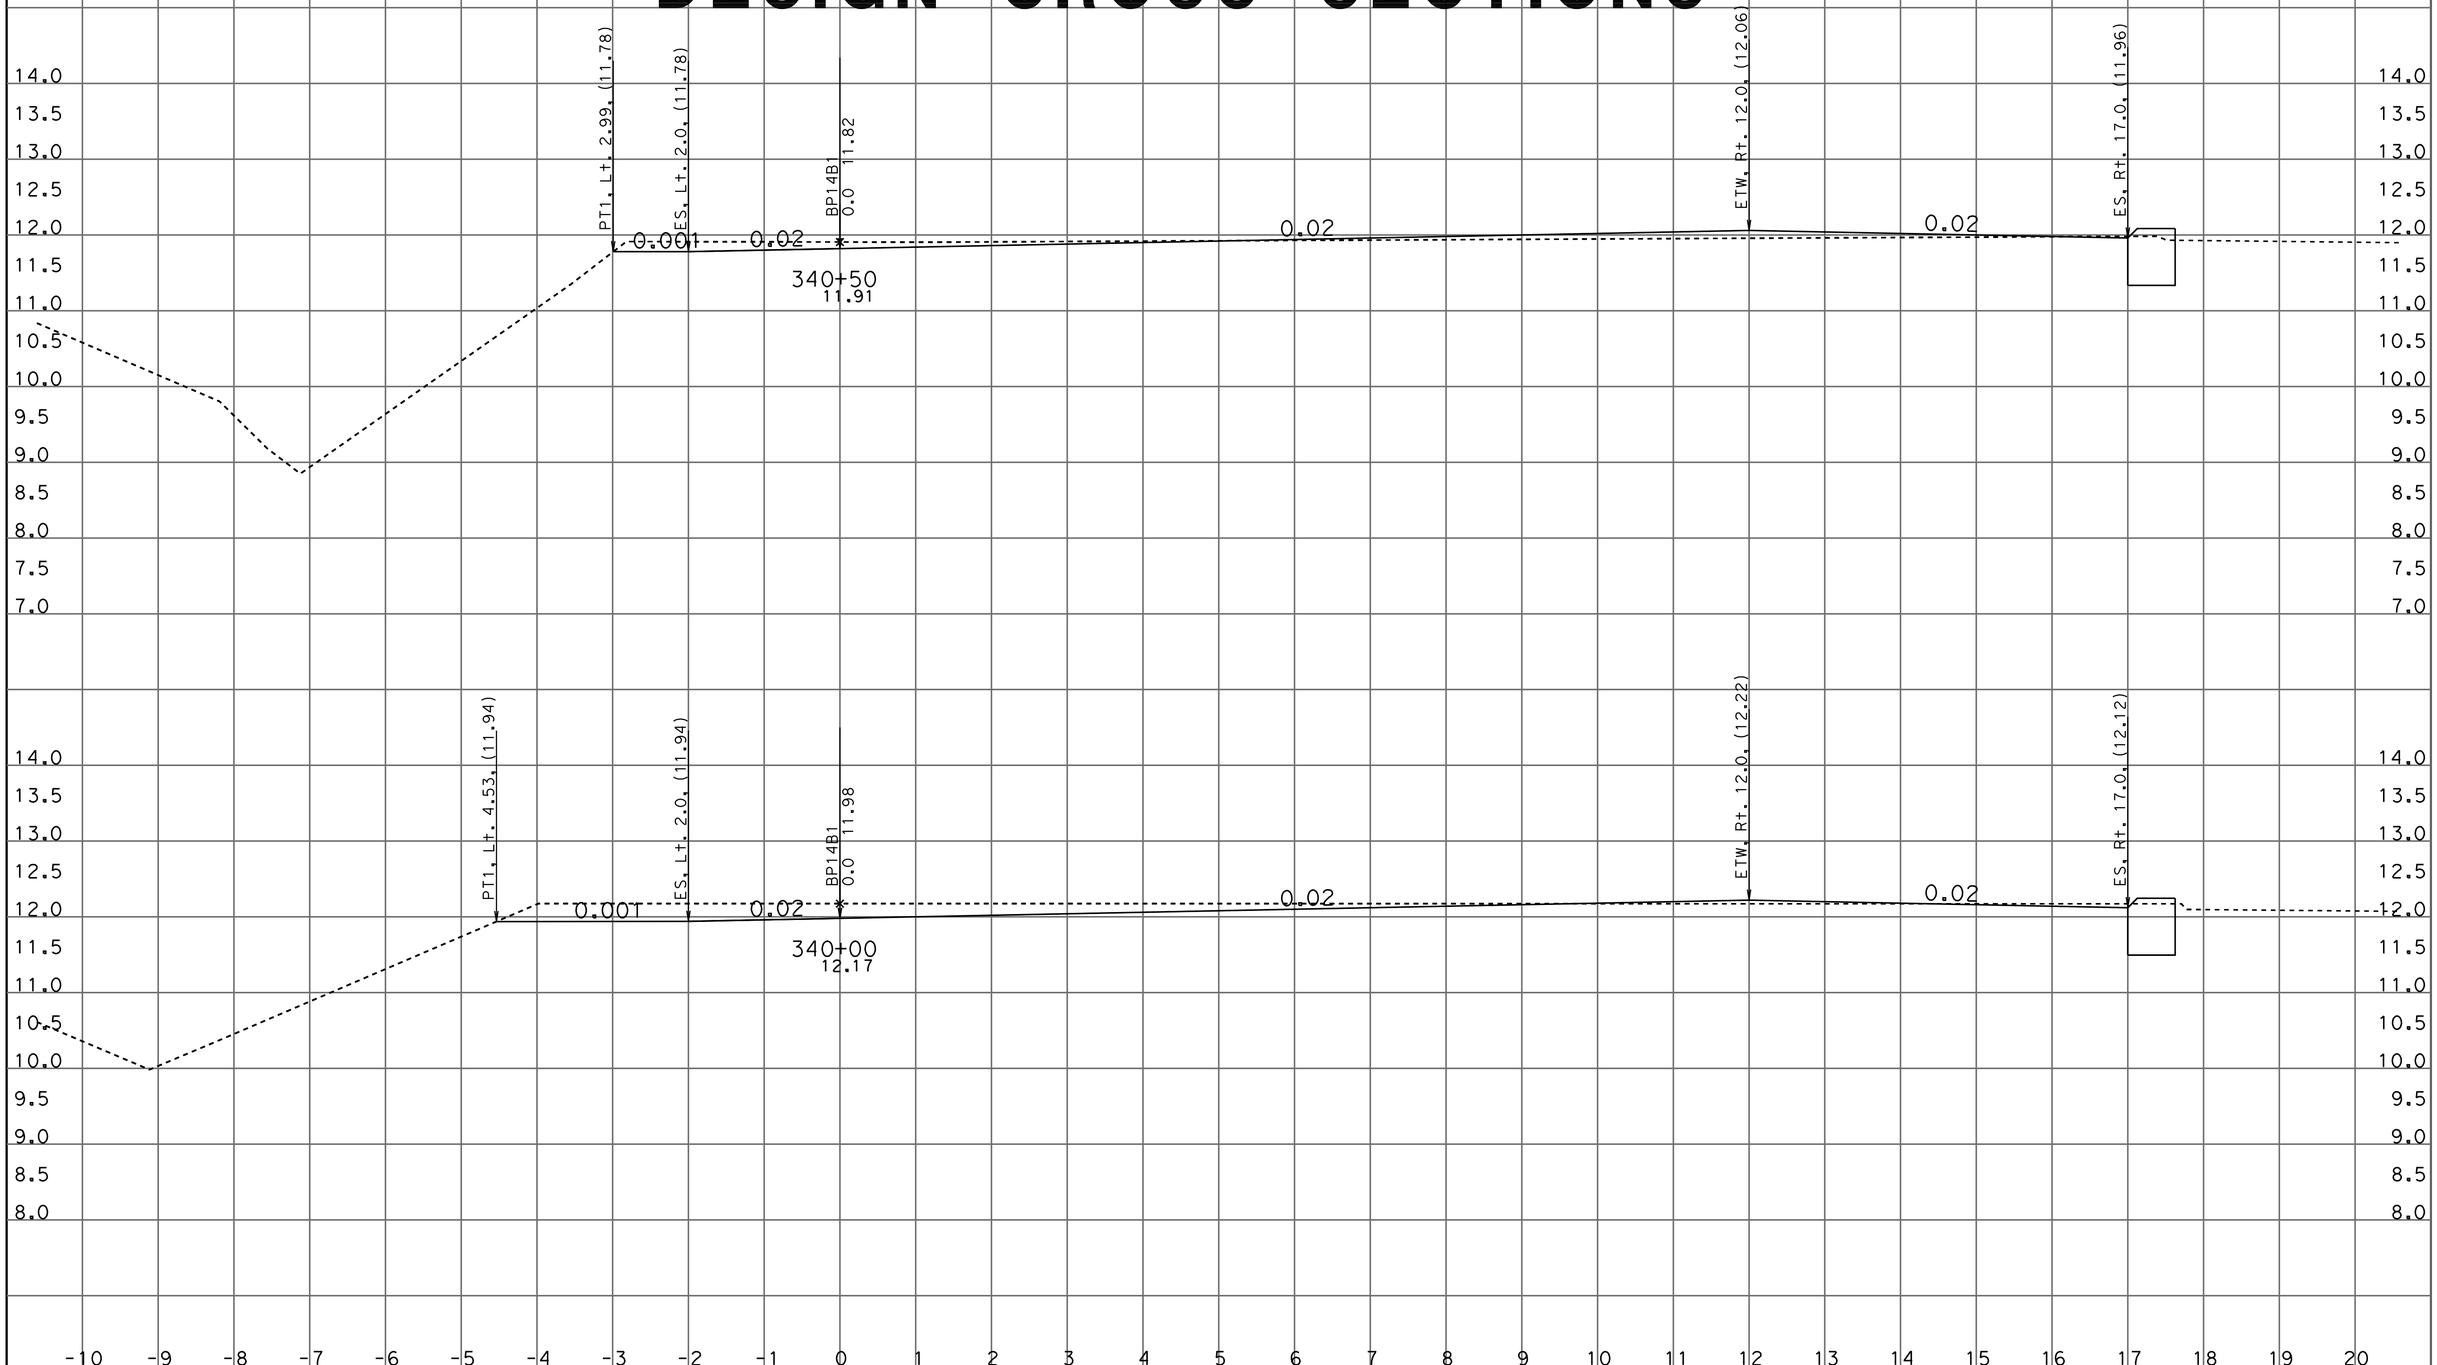

DATE: 8/3/2011

KC Project: 10116 File: D:\DENNIS\OTD\CAICEe16\bp14b1_fg_x-sec_every50_001_rev2.ear

SCALE: 1" = 1' Horiz.
1" = 1' Vert.

All Dimensions are US Survey Feet

BP14B1
CROSS SECTIONS

SHEET 11 OF XXX

DESIGN CROSS SECTIONS

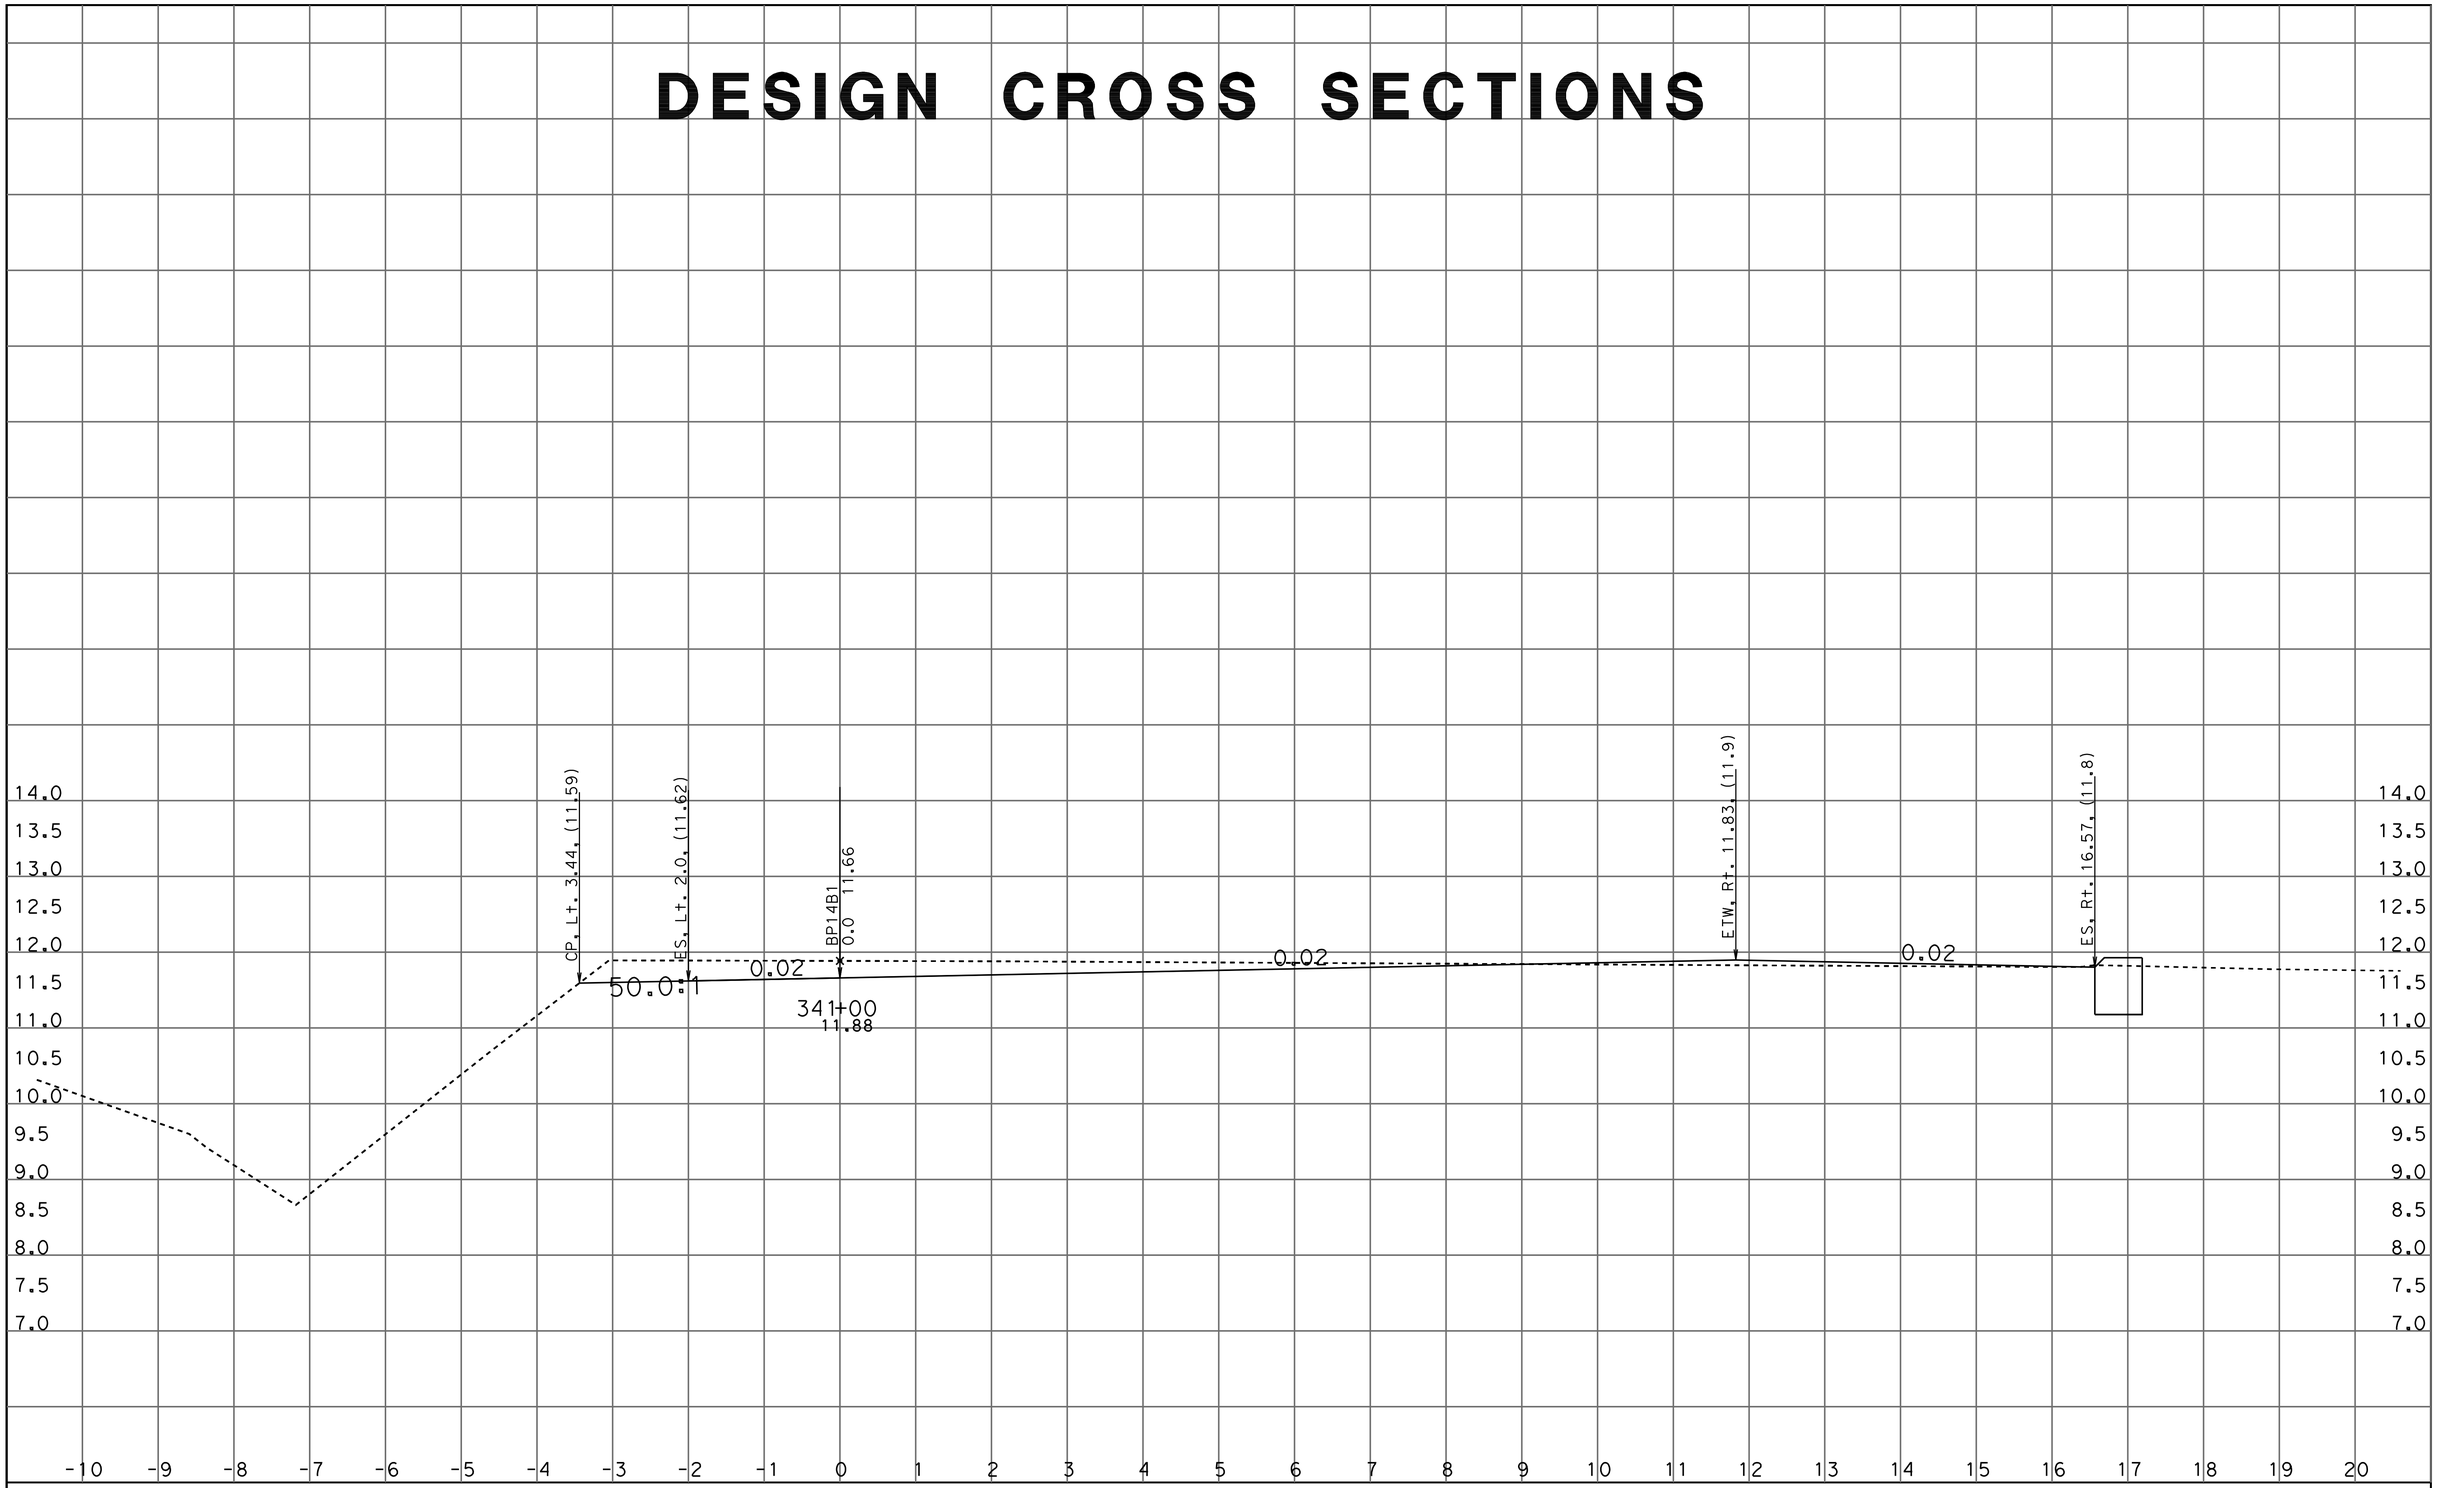

DATE: 8/3/2011

KC Project: 10116 File: D:\DENNIS\OTD\CAICEe16\bp14b1_fg_x-sec_every50_001_rev2.ear

SCALE: 1" = 1' Horiz.
1" = 1' Vert.

All Dimensions are US Survey Feet

BP14B1
CROSS SECTIONS

SHEET 12 OF XXX

DESIGN CROSS SECTIONS

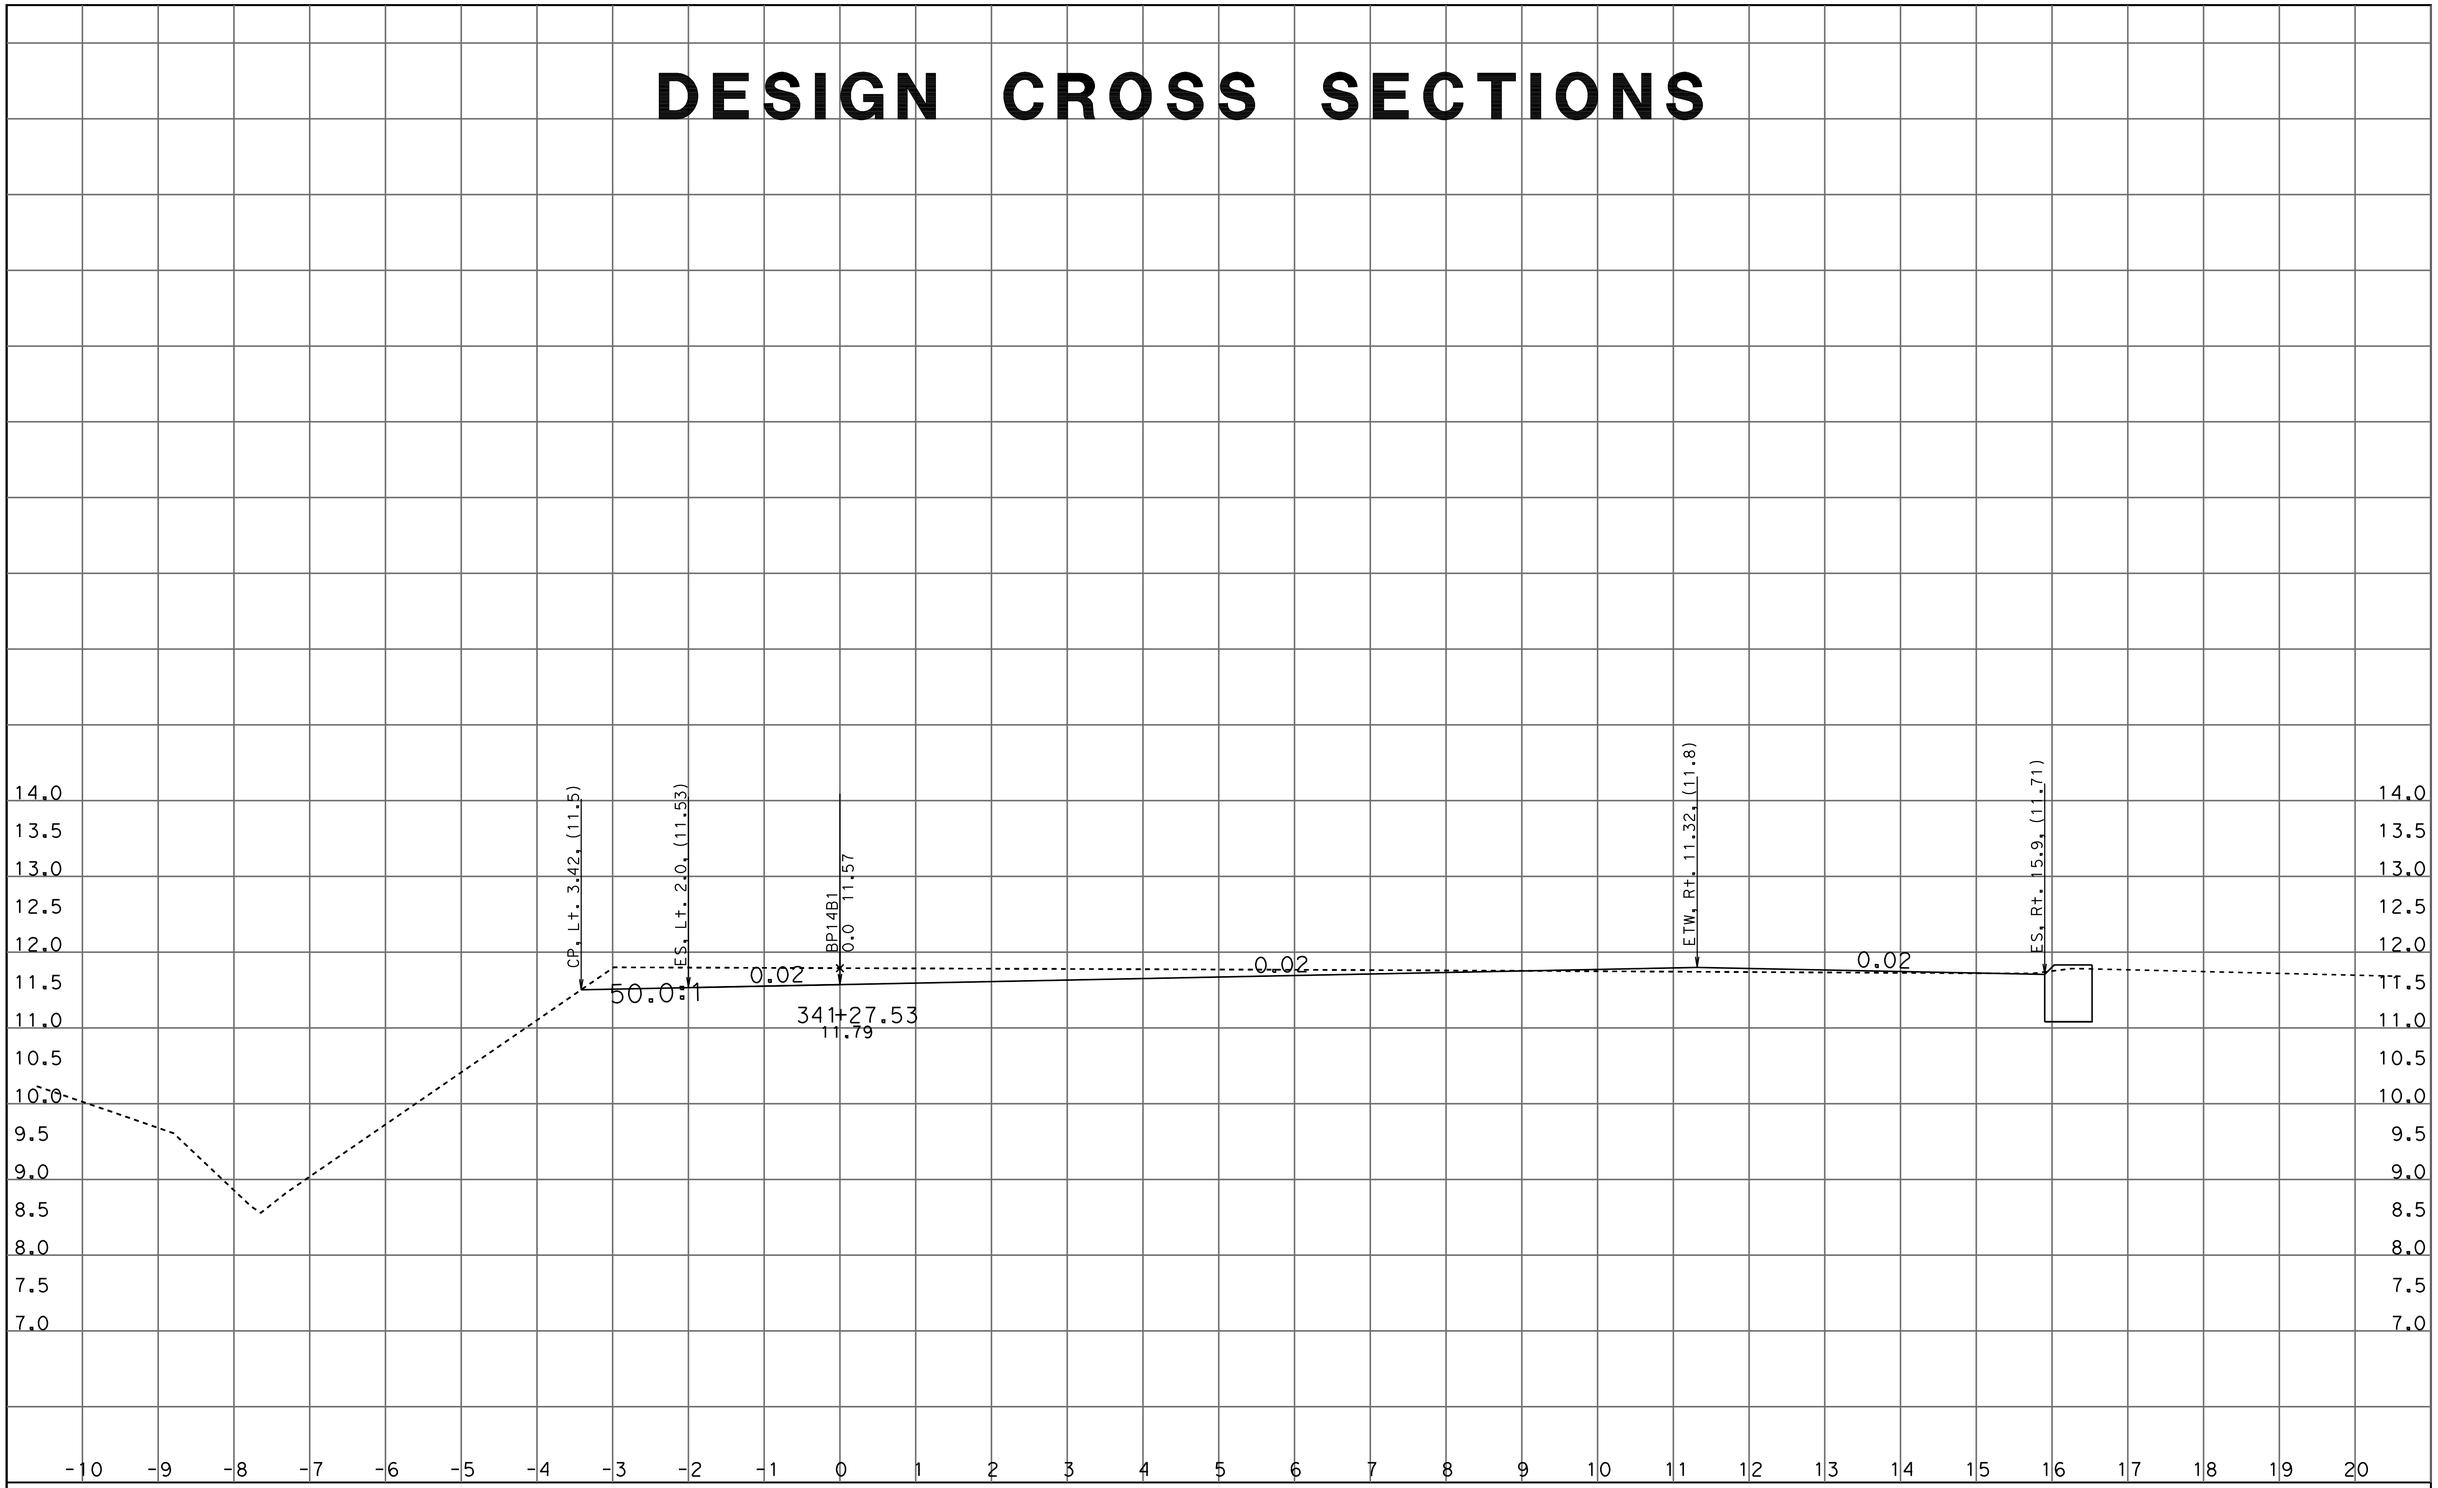

DATE: 8/3/2011

KC Project: 10116 File: D:\DENNIS\OTD\CAICEe16\bp14b1_fg_x-sec_every50_001_rev2.ear

SCALE: 1" = 1' Horiz.
1" = 1' Vert.

All Dimensions are US Survey Feet

BP14B1
CROSS SECTIONS

SHEET 13 OF XXX

DESIGN CROSS SECTIONS

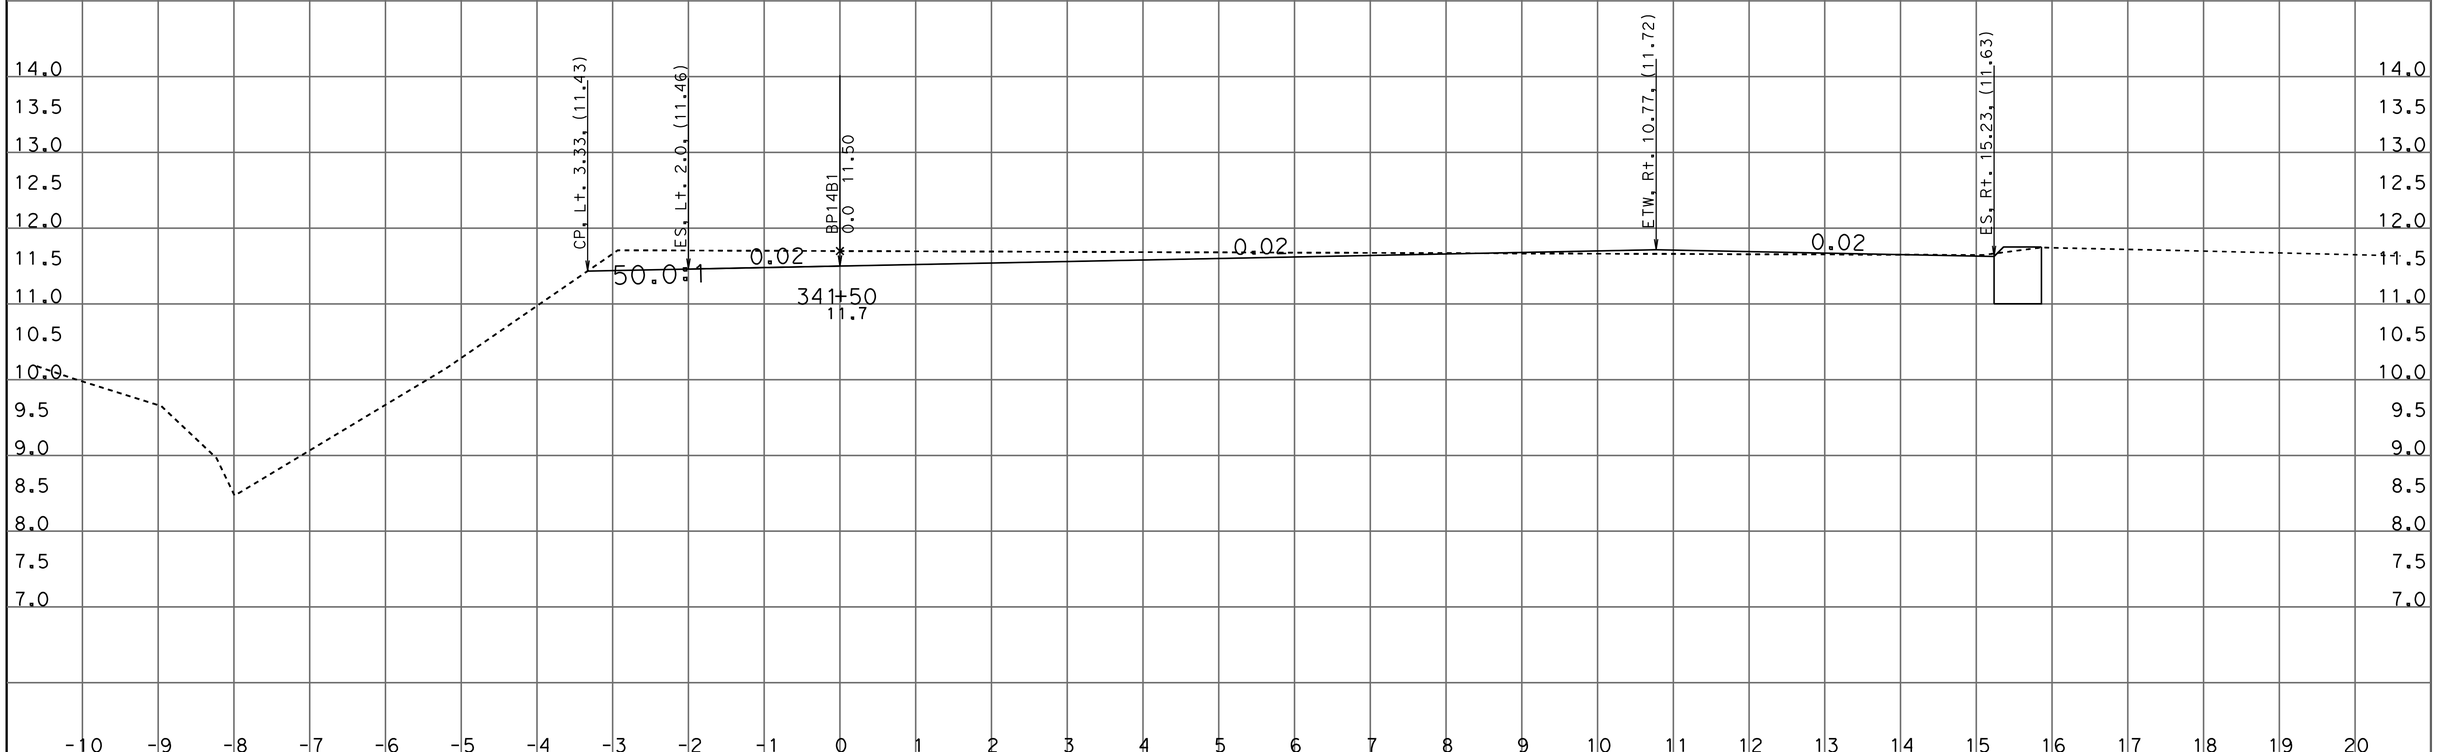

DATE: 8/3/2011

KC Project: 10116 File: D:\DENNIS\OTD\CAICEe16\bp14b1_fg_x-sec_every50_001_rev2.ear

SCALE: 1" = 1' Horiz.
1" = 1' Vert.

All Dimensions are US Survey Feet

BP14B1
CROSS SECTIONS

SHEET 14 OF XXX

DESIGN CROSS SECTIONS

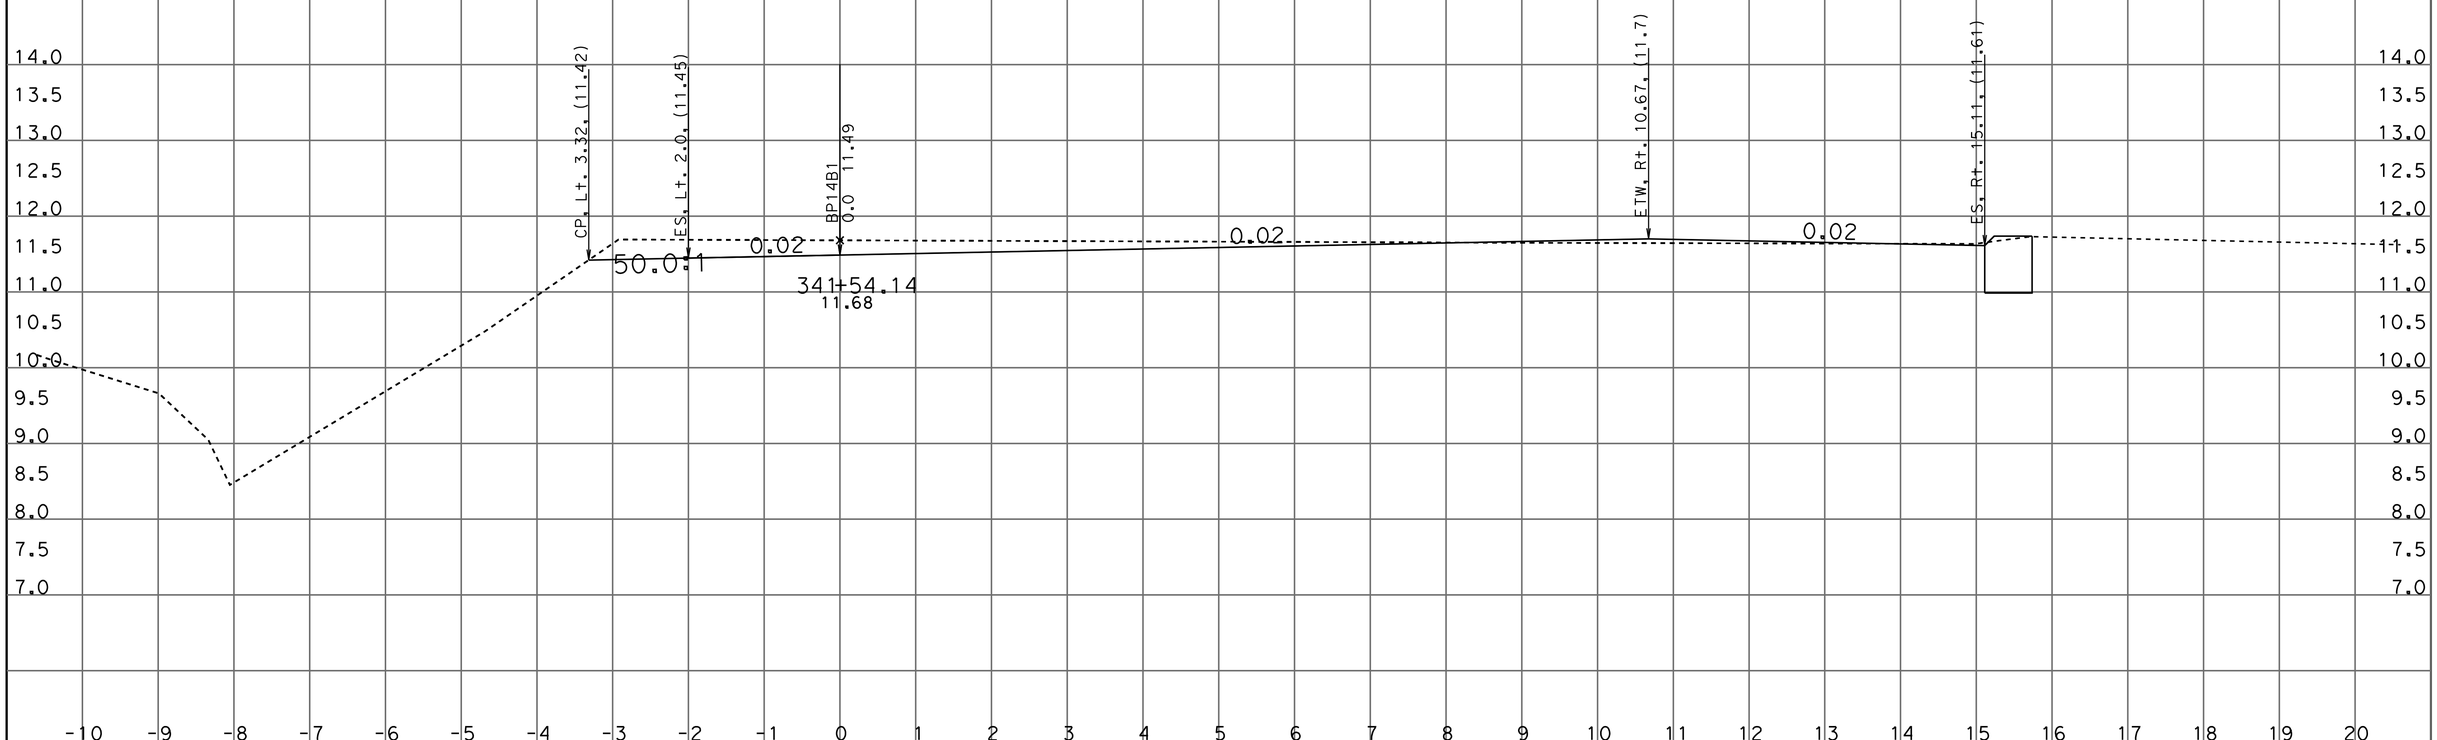

DATE: 8/3/2011

KC Project: 10116 File: D:\DENNIS\OTD\CAICEe16\bp14b1_fg_x-sec_every50_001_rev2.ear

SCALE: 1" = 1' Horiz.
1" = 1' Vert.

All Dimensions are US Survey Feet

BP14B1
CROSS SECTIONS

DESIGN CROSS SECTIONS

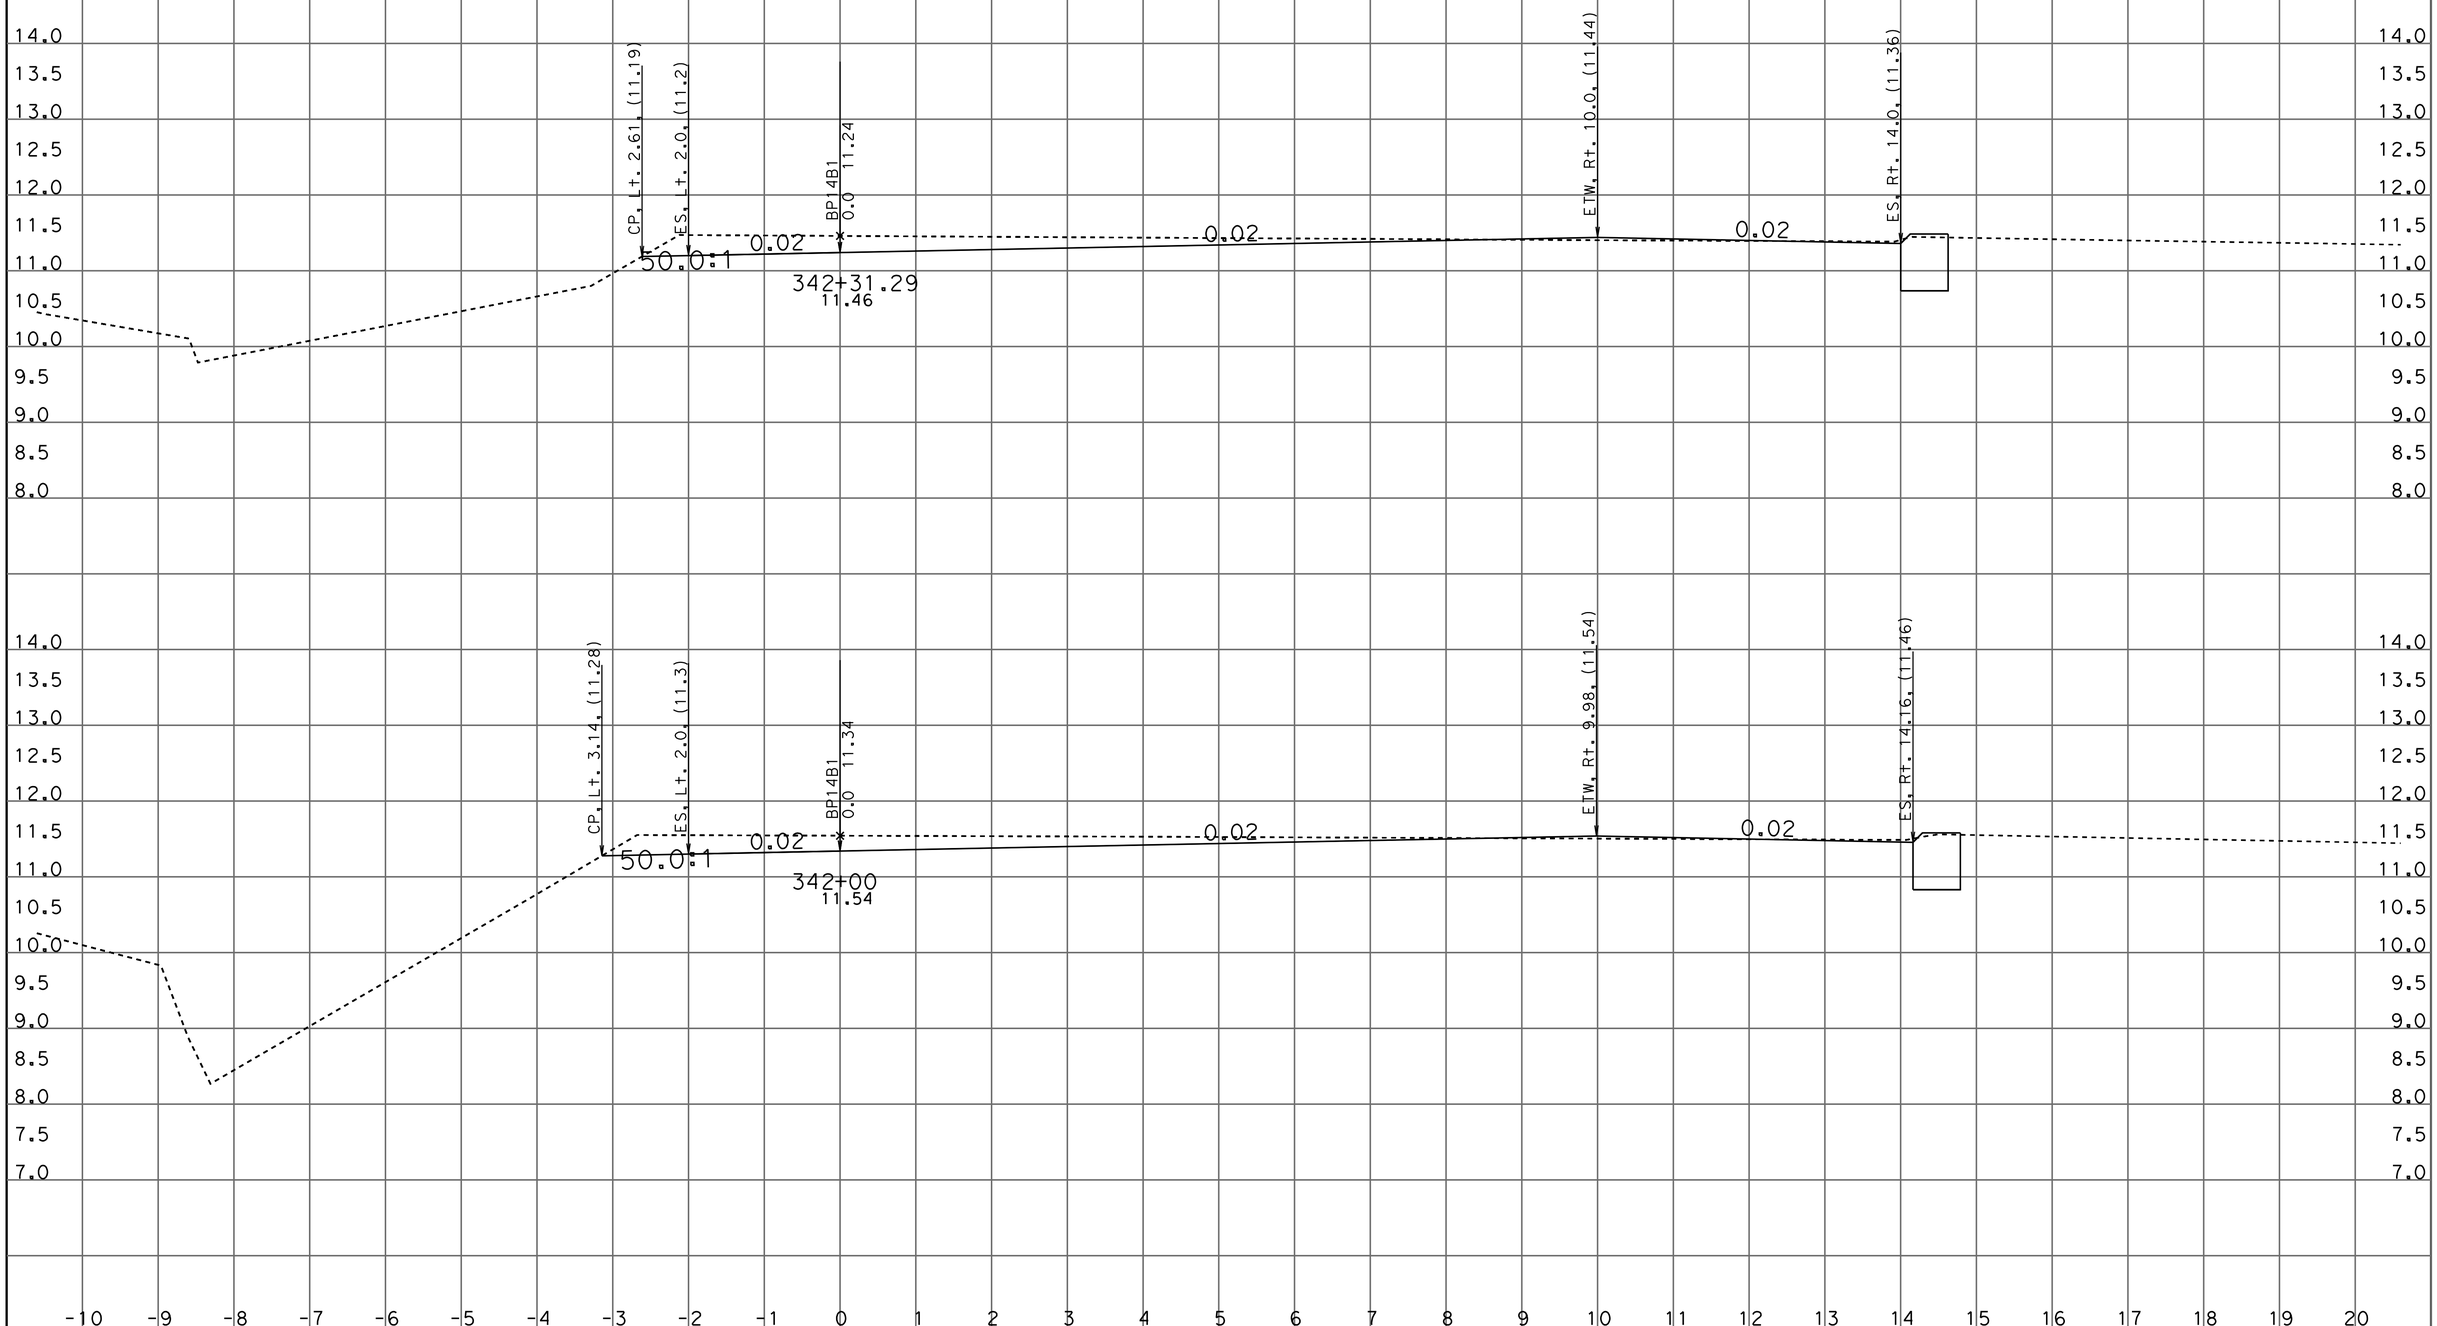

DATE: 8/3/2011

KC Project: 10116 File: D:\DENNIS\OTD\CAICEe16\bp14b1_fg_x-sec_every50_001_rev2.ear

SCALE: 1" = 1' Horiz.
1" = 1' Vert.

All Dimensions are US Survey Feet

BP14B1
CROSS SECTIONS

SHEET 16 OF XXX

DESIGN CROSS SECTIONS

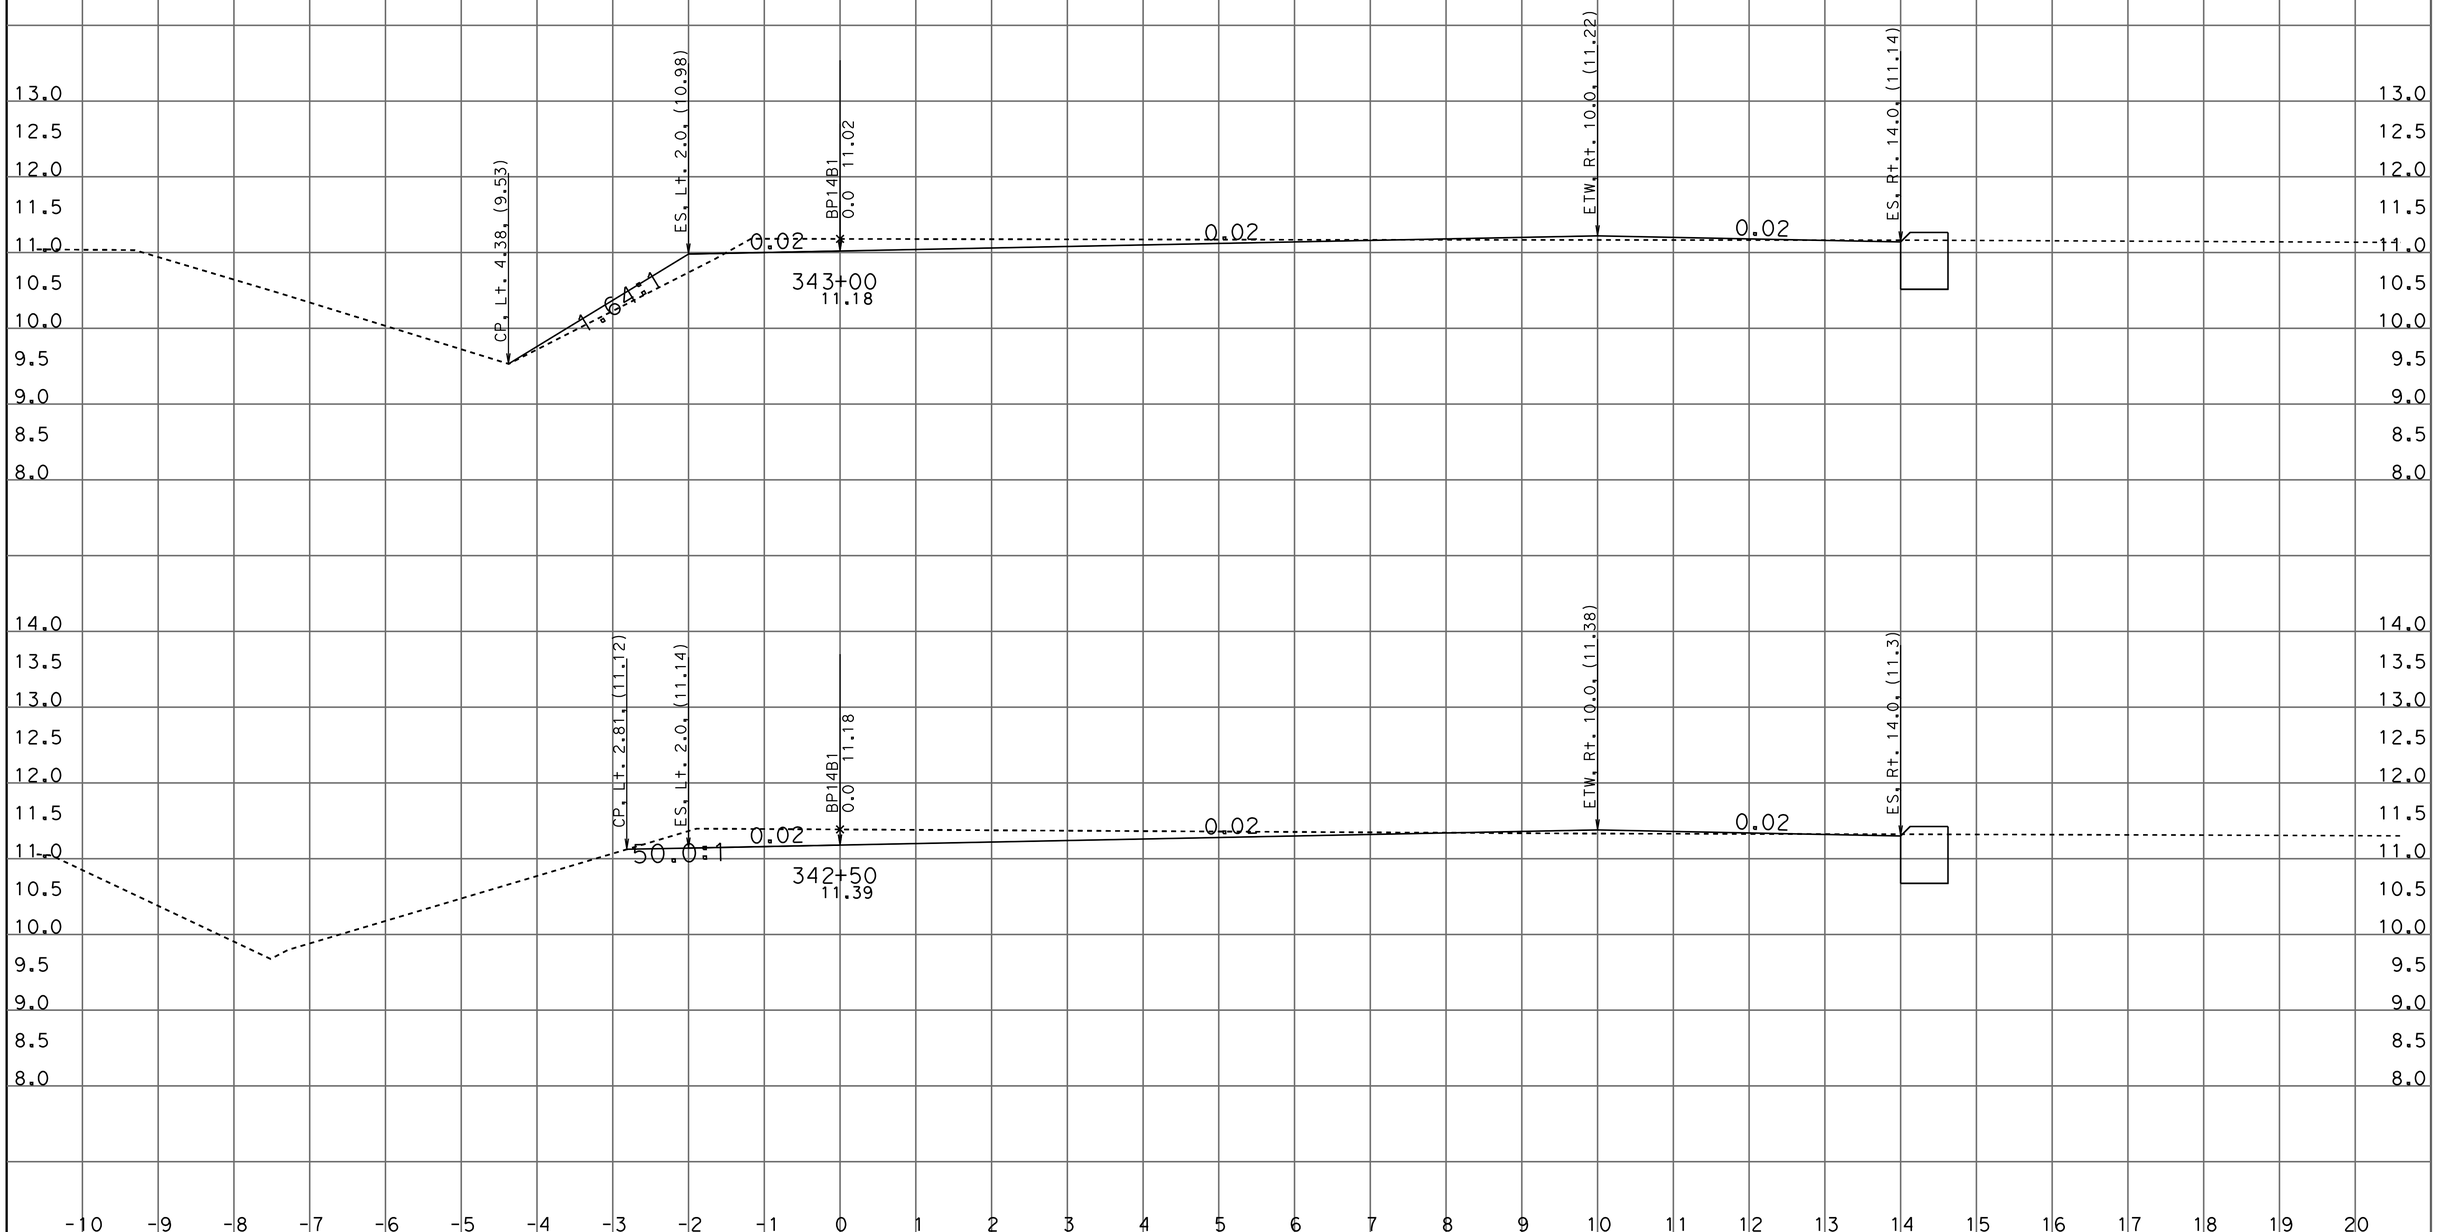

DATE: 8/3/2011

KC Project: 10116 File: D:\DENNIS\OTD\CAICEe16\bp14b1_fg_x-sec_every50_001_rev2.ear

SCALE: 1" = 1' Horiz.
1" = 1' Vert.

All Dimensions are US Survey Feet

BP14B1
CROSS SECTIONS

SHEET 17 OF XXX

DESIGN CROSS SECTIONS

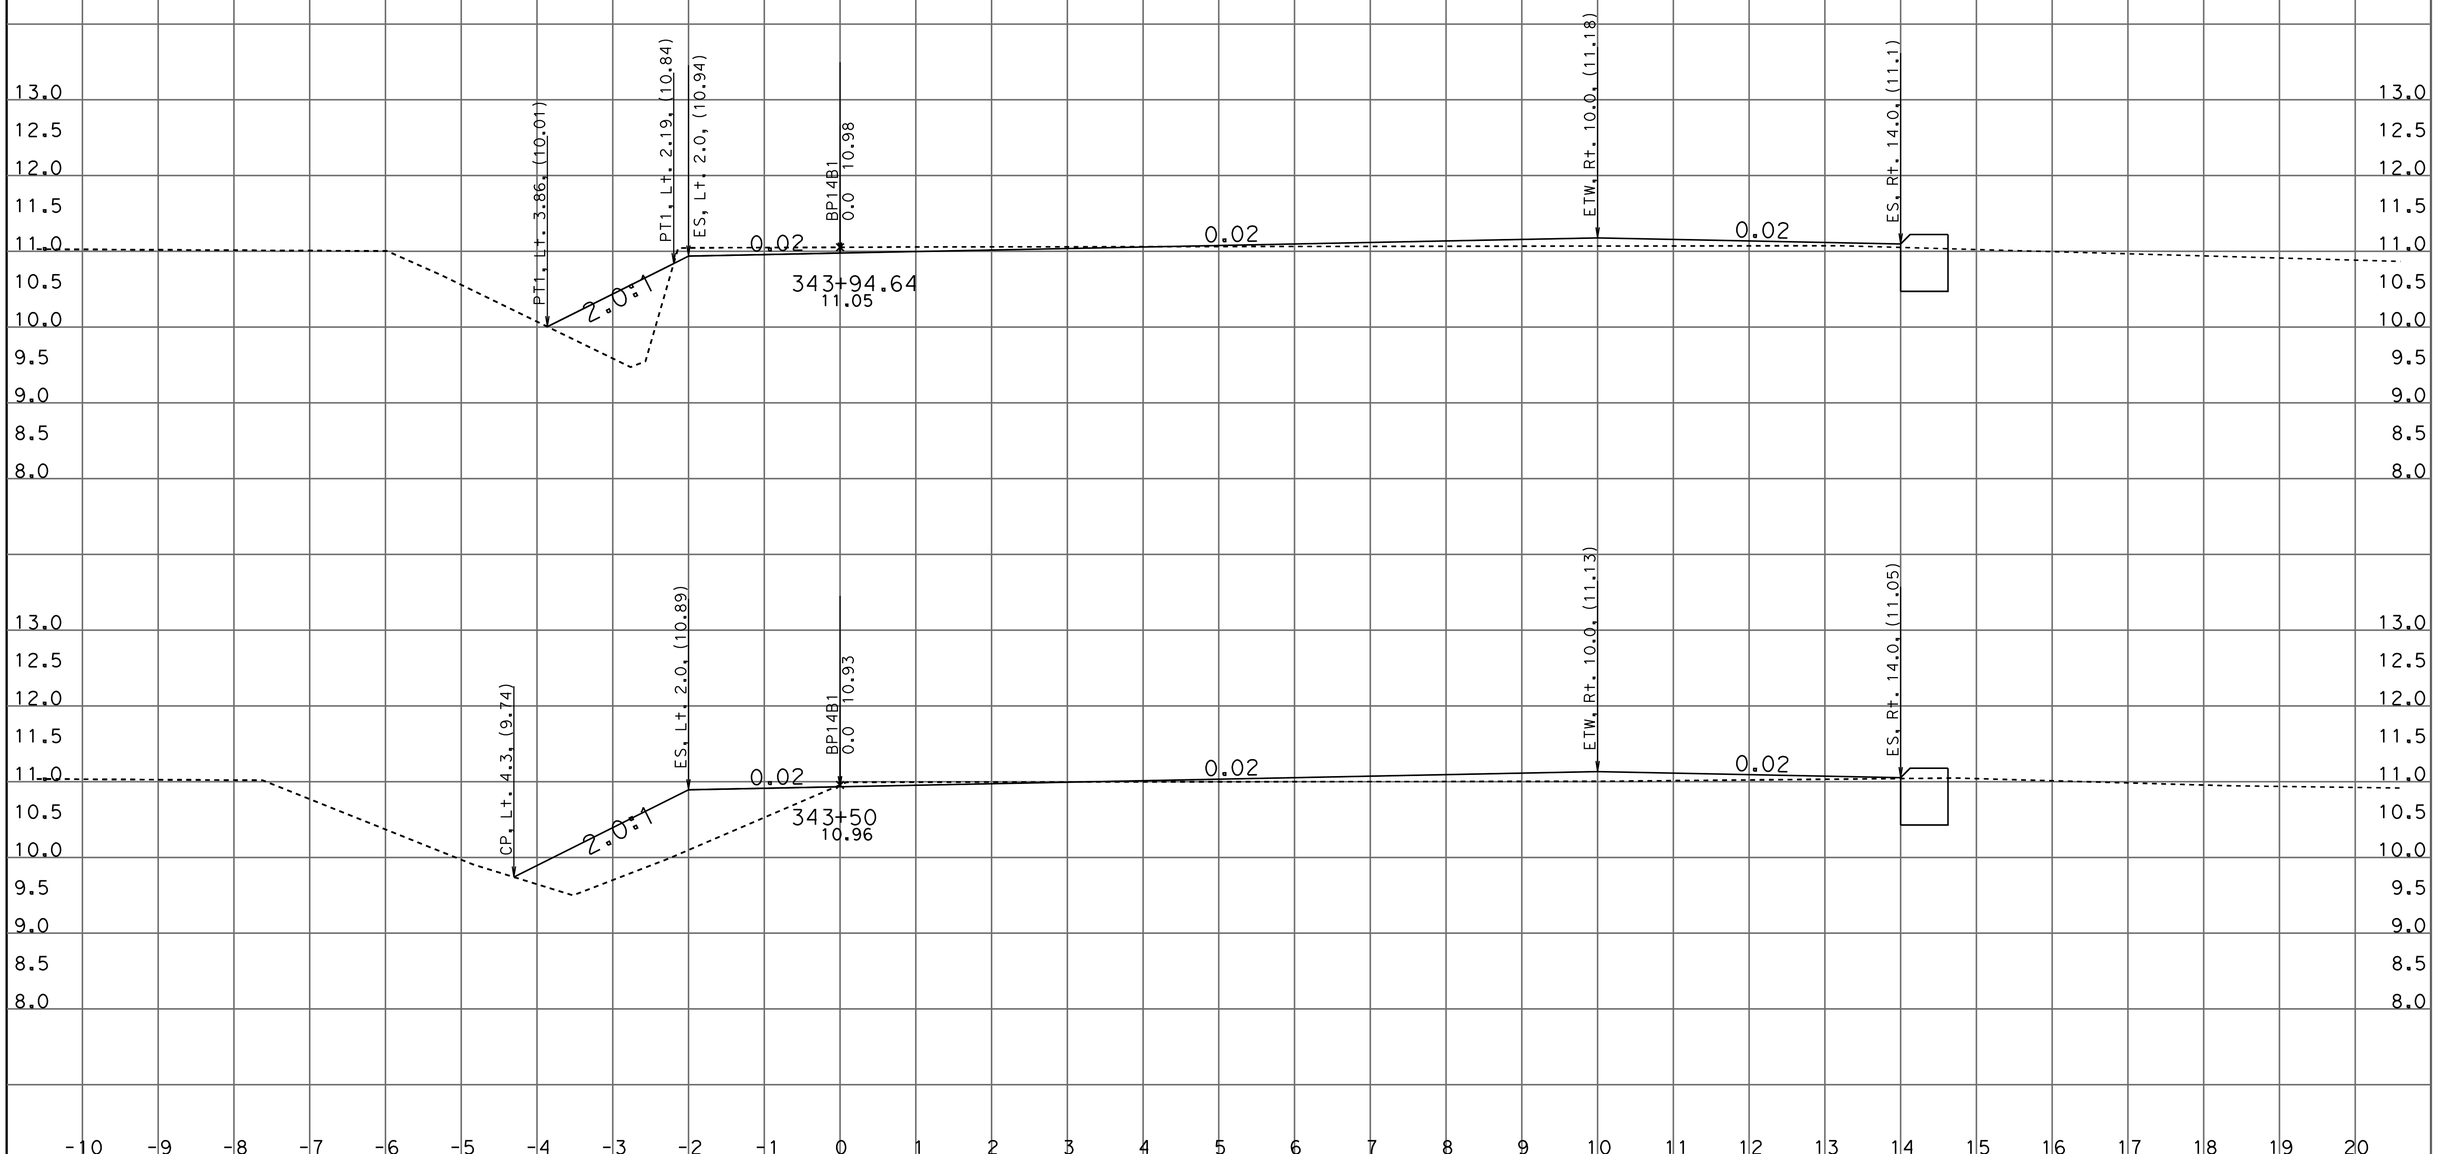

DATE: 8/3/2011

KC Project: 10116 File: D:\DENNIS\OTD\CAICEe16\bp14b1_fg_x-sec_every50_001_rev2.ear

SCALE: 1" = 1' Horiz.
1" = 1' Vert.

All Dimensions are US Survey Feet

BP14B1
CROSS SECTIONS

SHEET 18 OF XXX

DESIGN CROSS SECTIONS

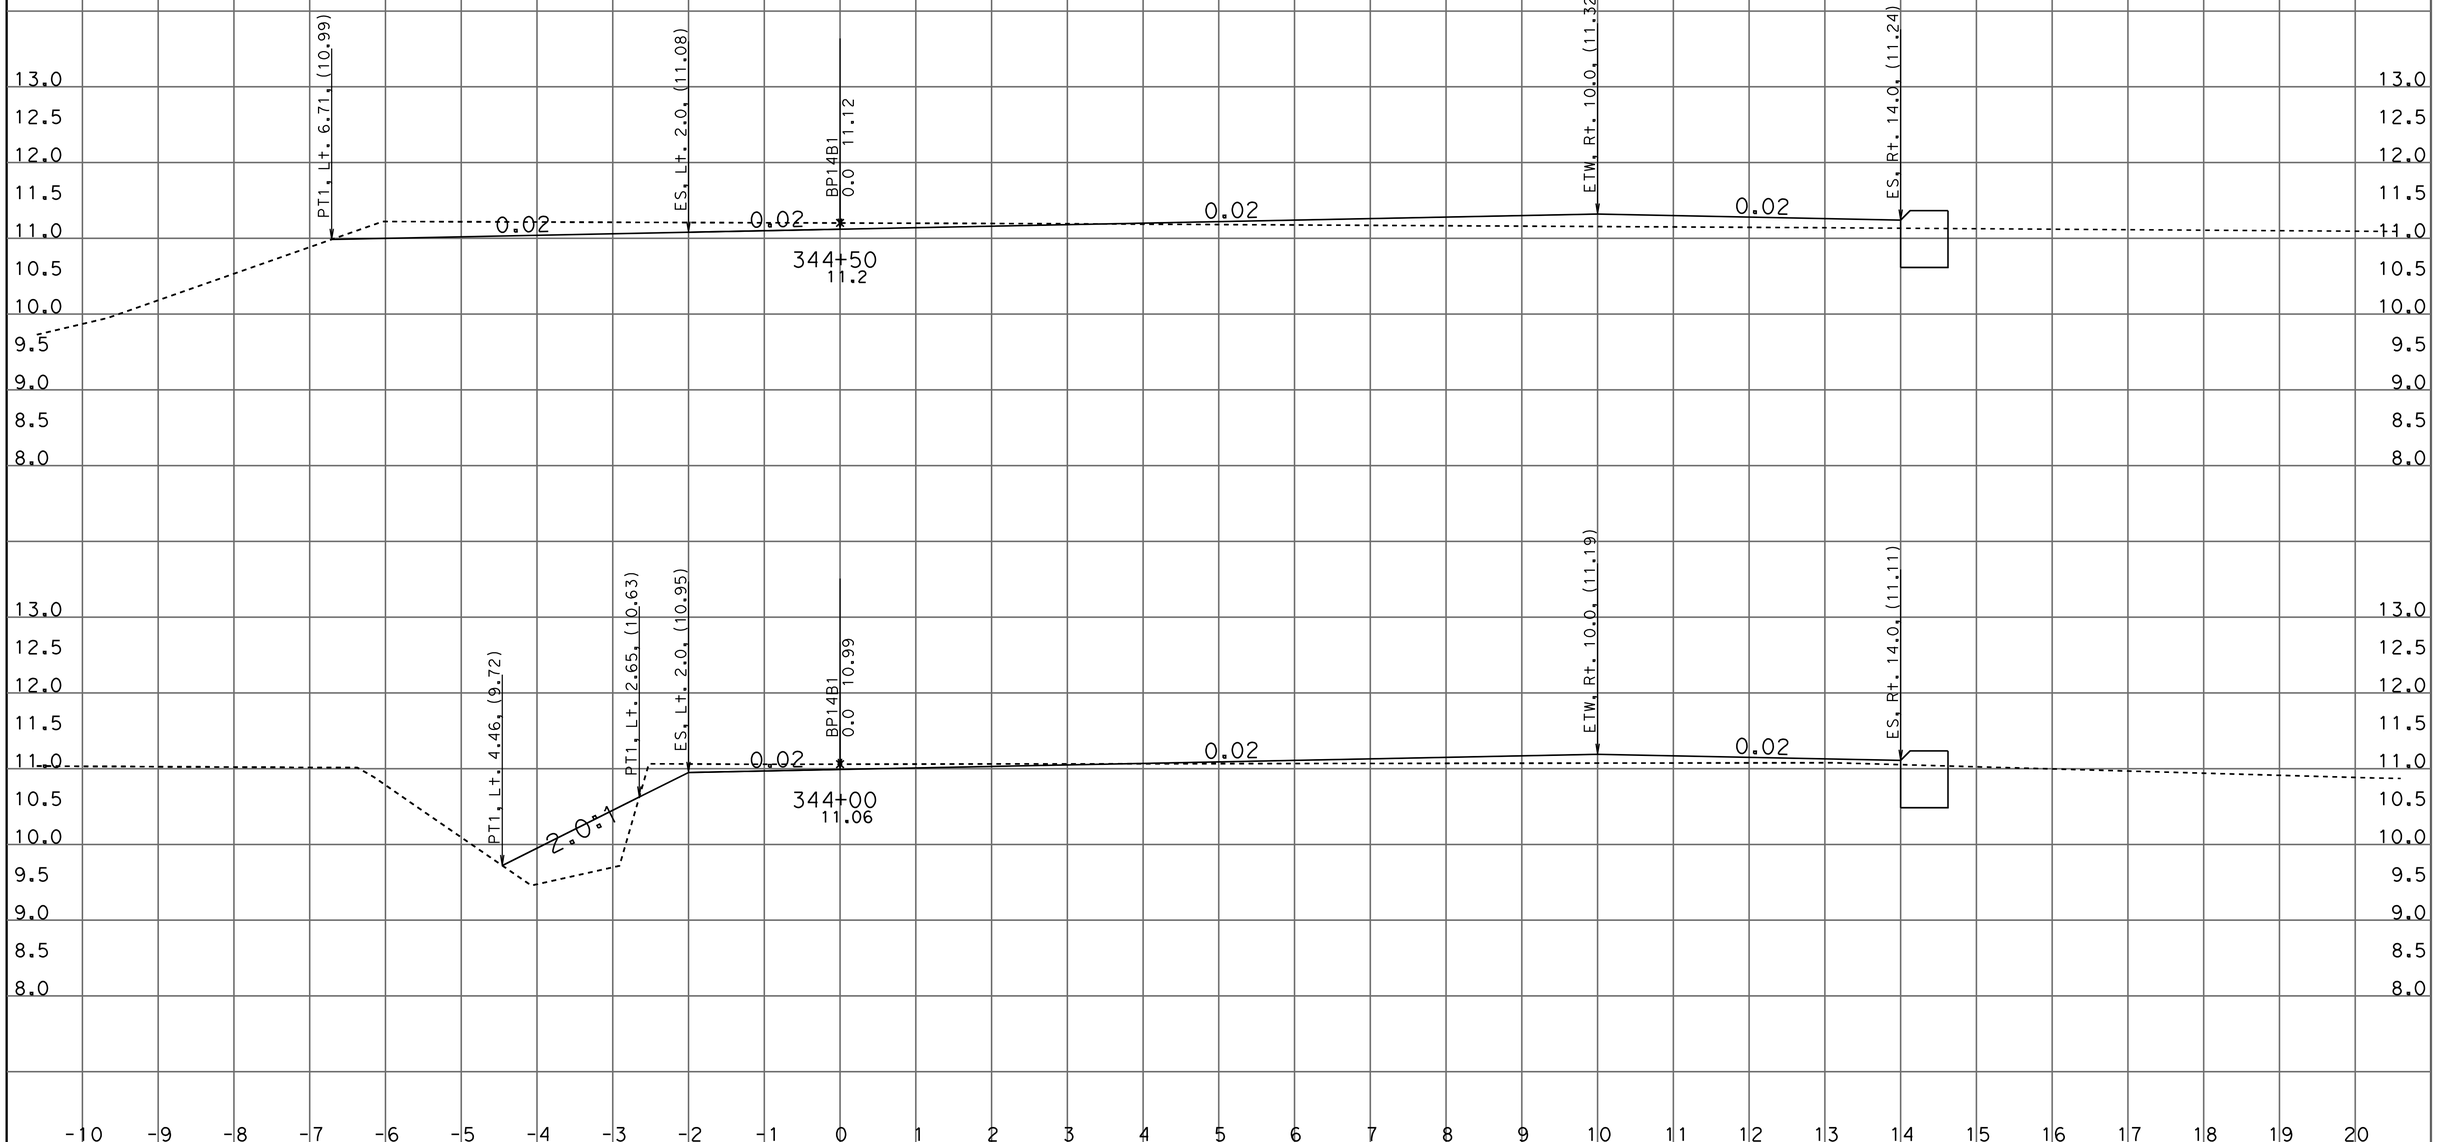

DATE: 8/3/2011

KC Project: 10116 File: D:\DENNIS\OTD\CAICEe16\bp14b1_fg_x-sec_every50_001_rev2.ear

SCALE: 1" = 1' Horiz.
1" = 1' Vert.

All Dimensions are US Survey Feet

BP14B1
CROSS SECTIONS

SHEET 19 OF XXX

DESIGN CROSS SECTIONS

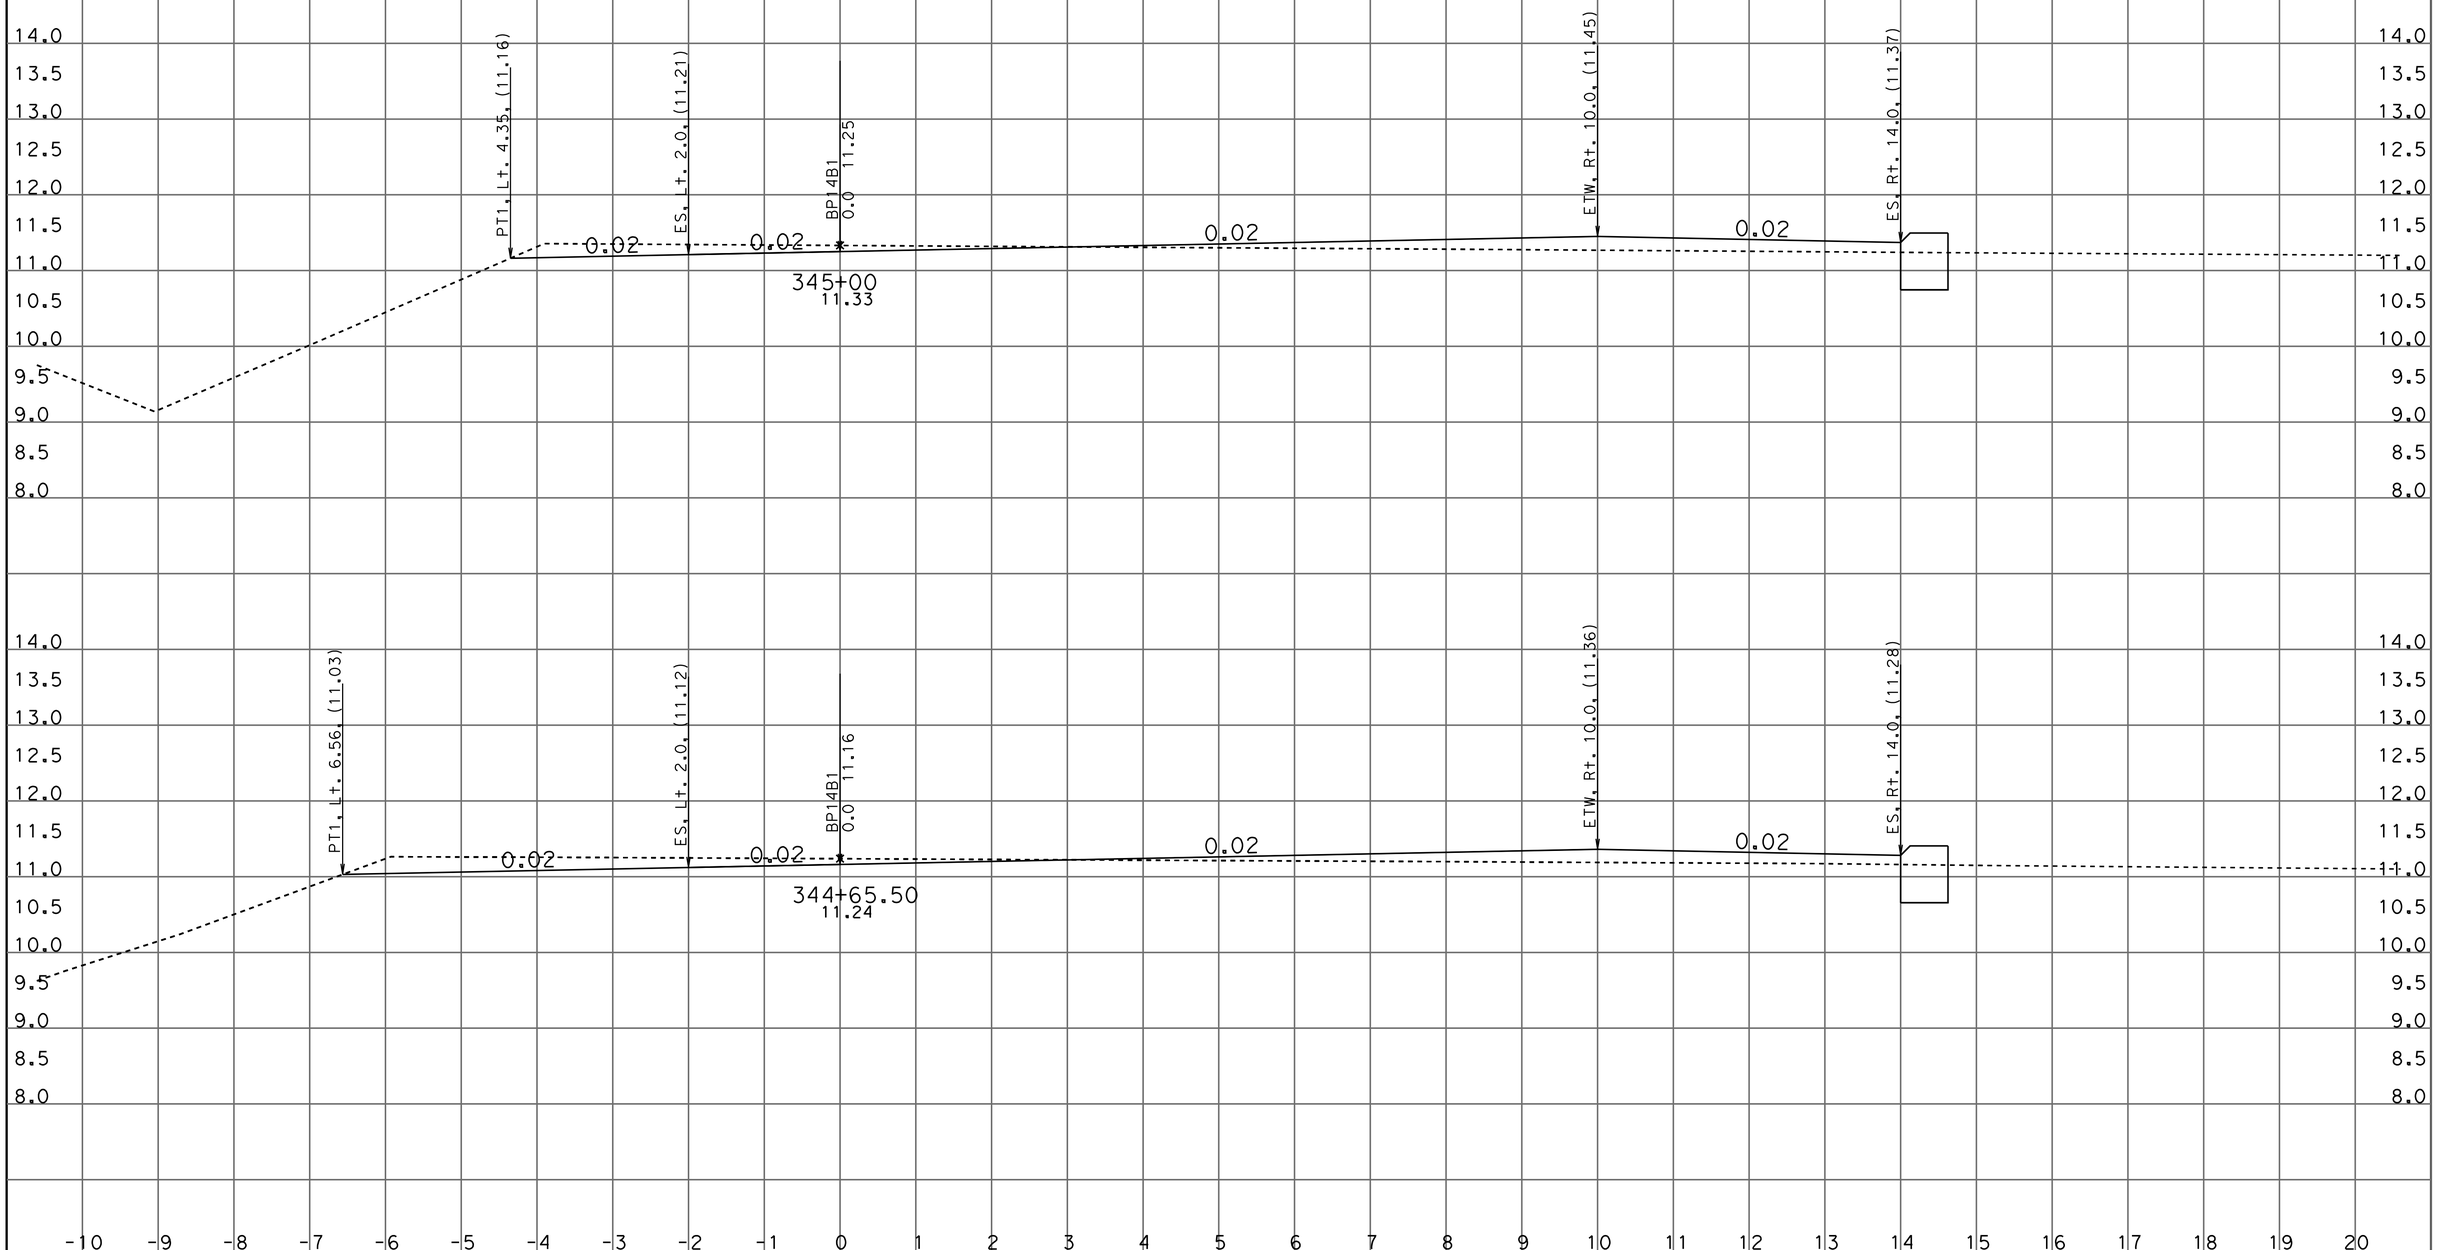

DATE: 8/3/2011

KC Project: 10116 File: D:\DENNIS\OTD\CAICEe16\bp14b1_fg_x-sec_every50_001_rev2.ear

SCALE: 1" = 1' Horiz.
1" = 1' Vert.

All Dimensions are US Survey Feet

BP14B1
CROSS SECTIONS

SHEET 20 OF XXX

DESIGN CROSS SECTIONS

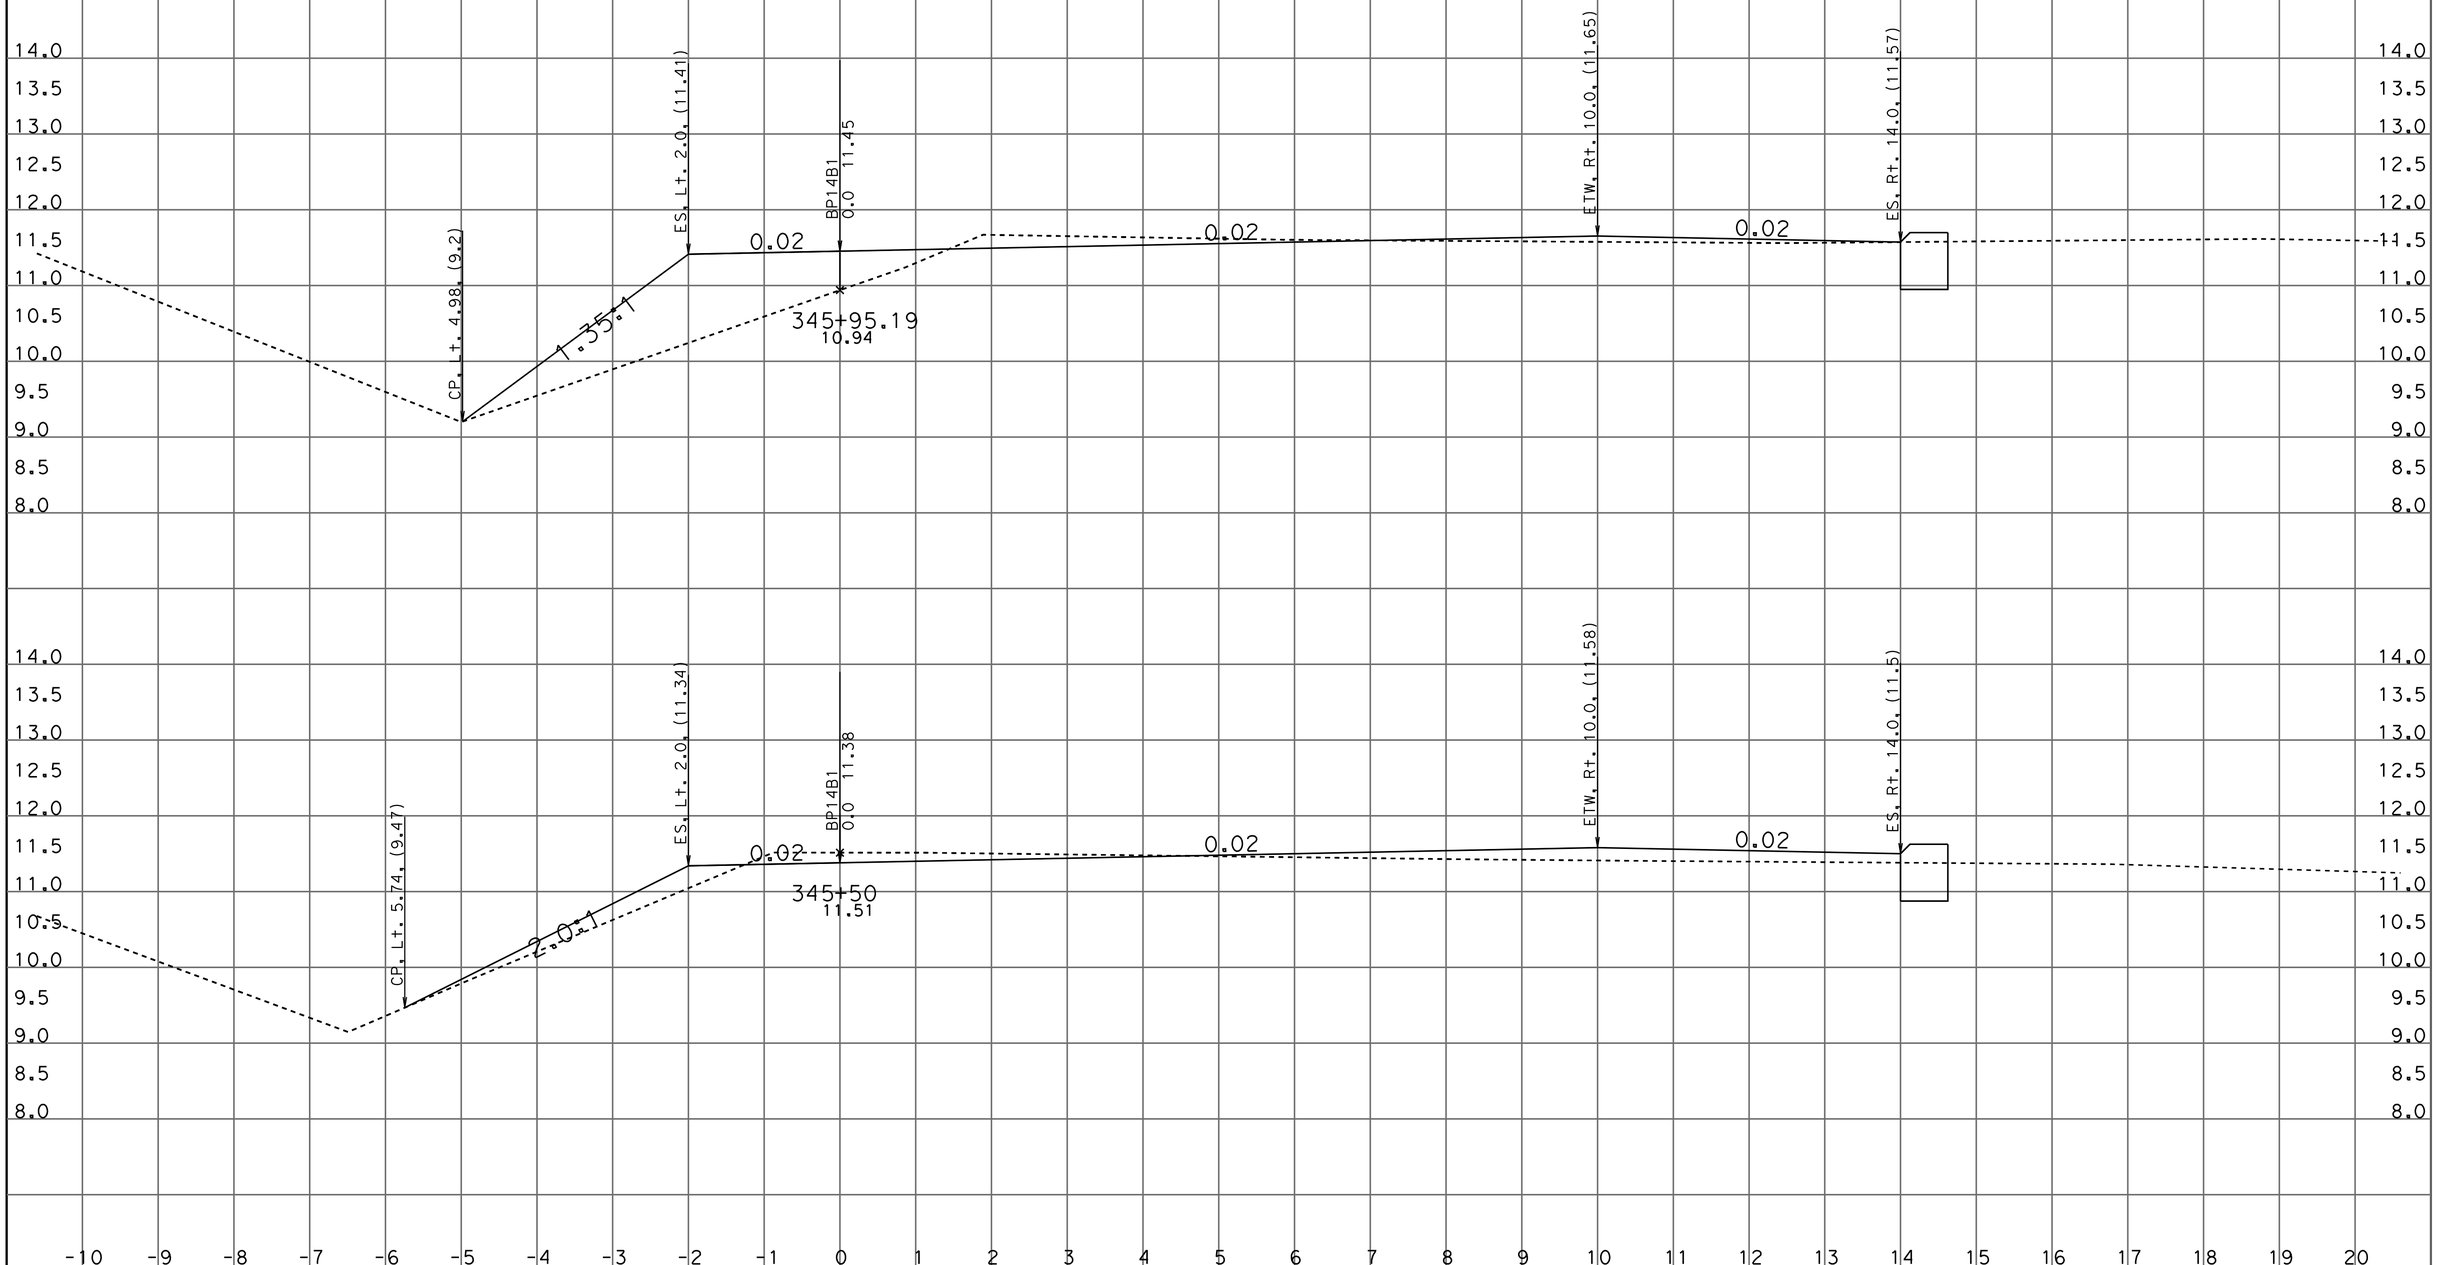

DATE: 8/3/2011

KC Project: 10116 File: D:\DENNIS\OTD\CAICEe16\bp14b1_fg_x-sec_every50_001_rev2.ear

SCALE: 1" = 1' Horiz.
1" = 1' Vert.

All Dimensions are US Survey Feet

BP14B1
CROSS SECTIONS

SHEET 21 OF XXX

DESIGN CROSS SECTIONS

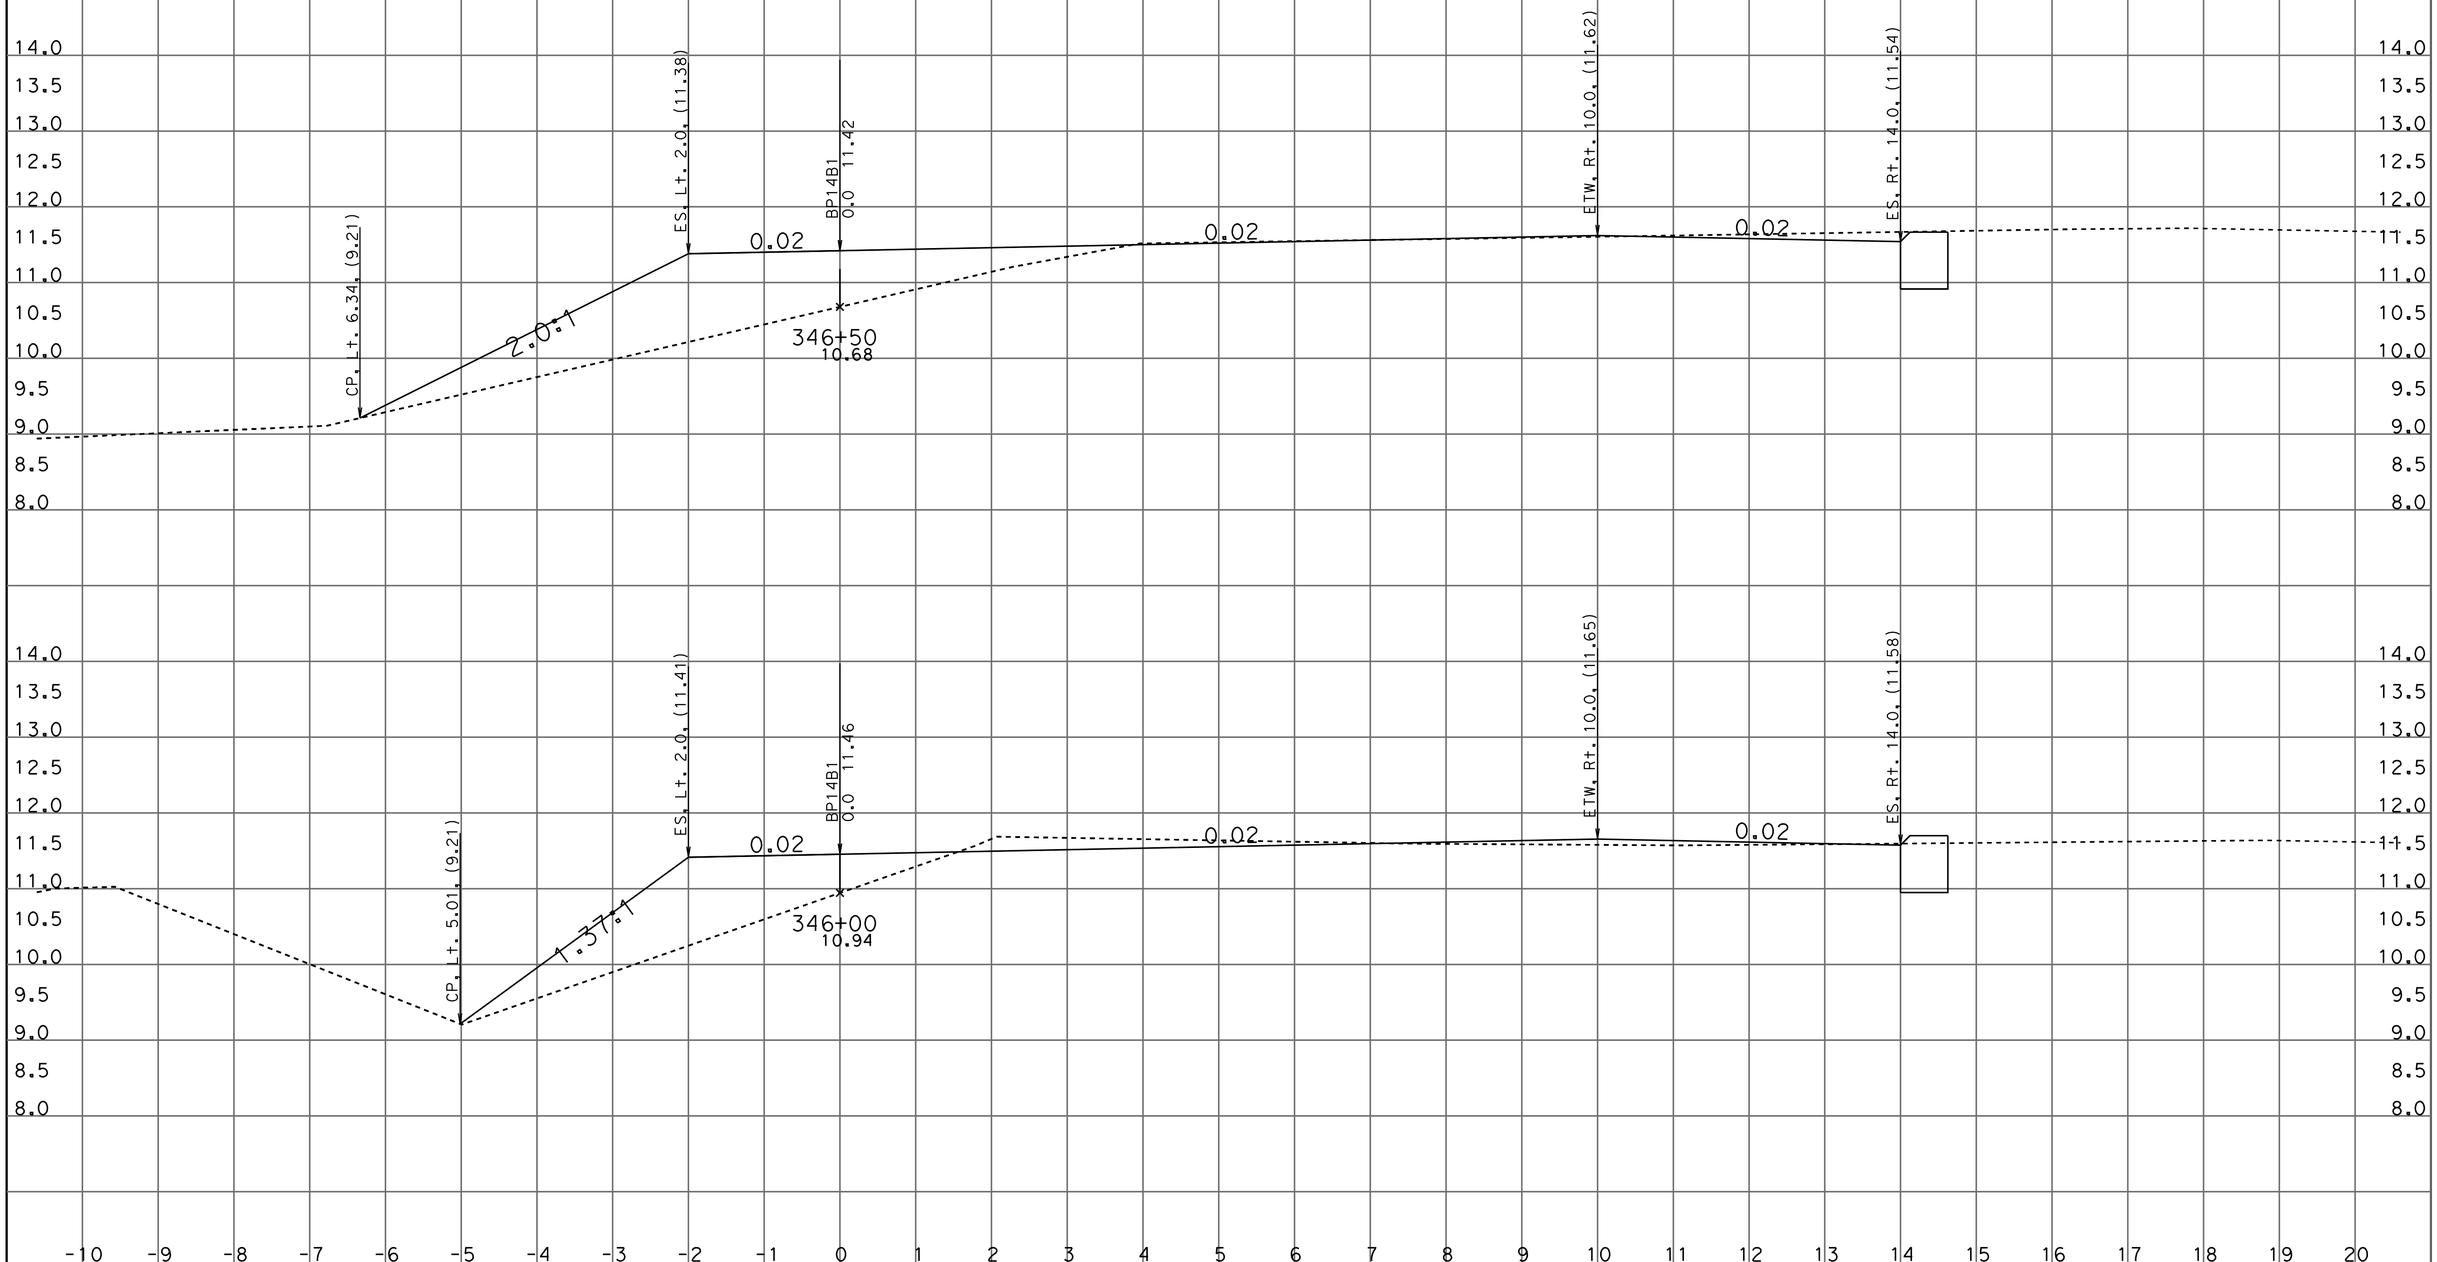

DATE: 8/3/2011

KC Project: 10116 File: D:\DENNIS\OTD\CAICEe16\bp14b1_fg_x-sec_every50_001_rev2.ear

SCALE: 1" = 1' Horiz.
1" = 1' Vert.

All Dimensions are US Survey Feet

BP14B1
CROSS SECTIONS

SHEET 22 OF XXX

DESIGN CROSS SECTIONS

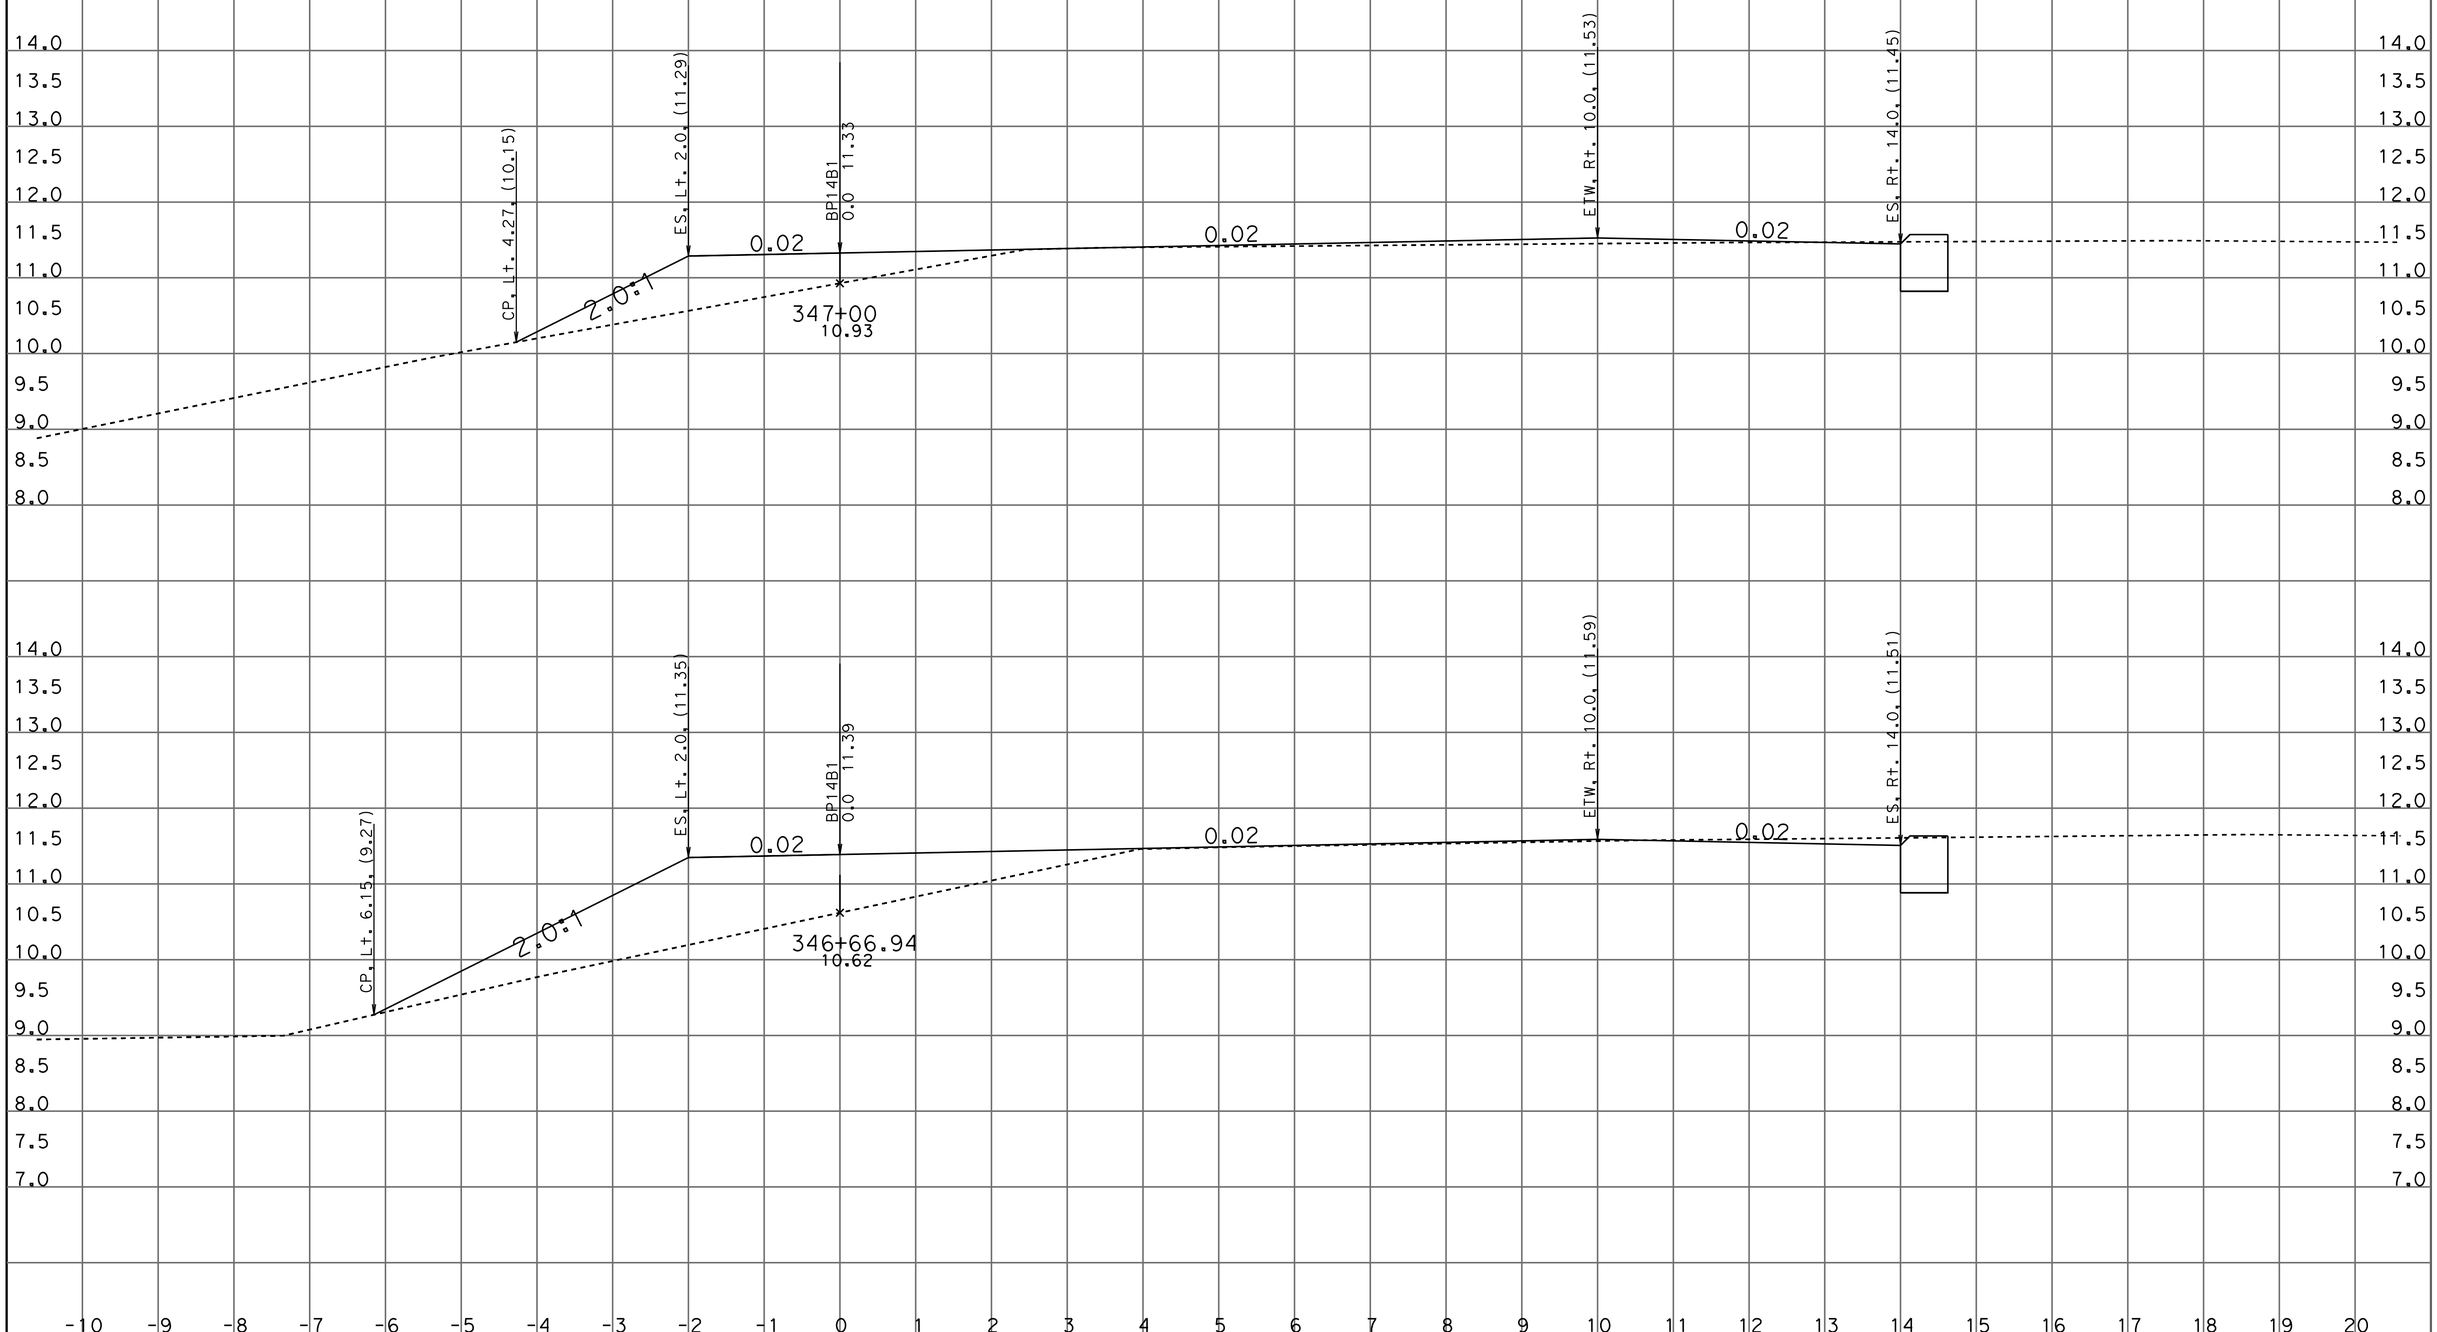

DATE: 8/3/2011

KC Project: 10116 File: D:\DENNIS\OTD\CAICEe16\bp14b1_fg_x-sec_every50_001_rev2.ear

SCALE: 1" = 1' Horiz.
1" = 1' Vert.

All Dimensions are US Survey Feet

BP14B1
CROSS SECTIONS

SHEET 23 OF XXX

DESIGN CROSS SECTIONS

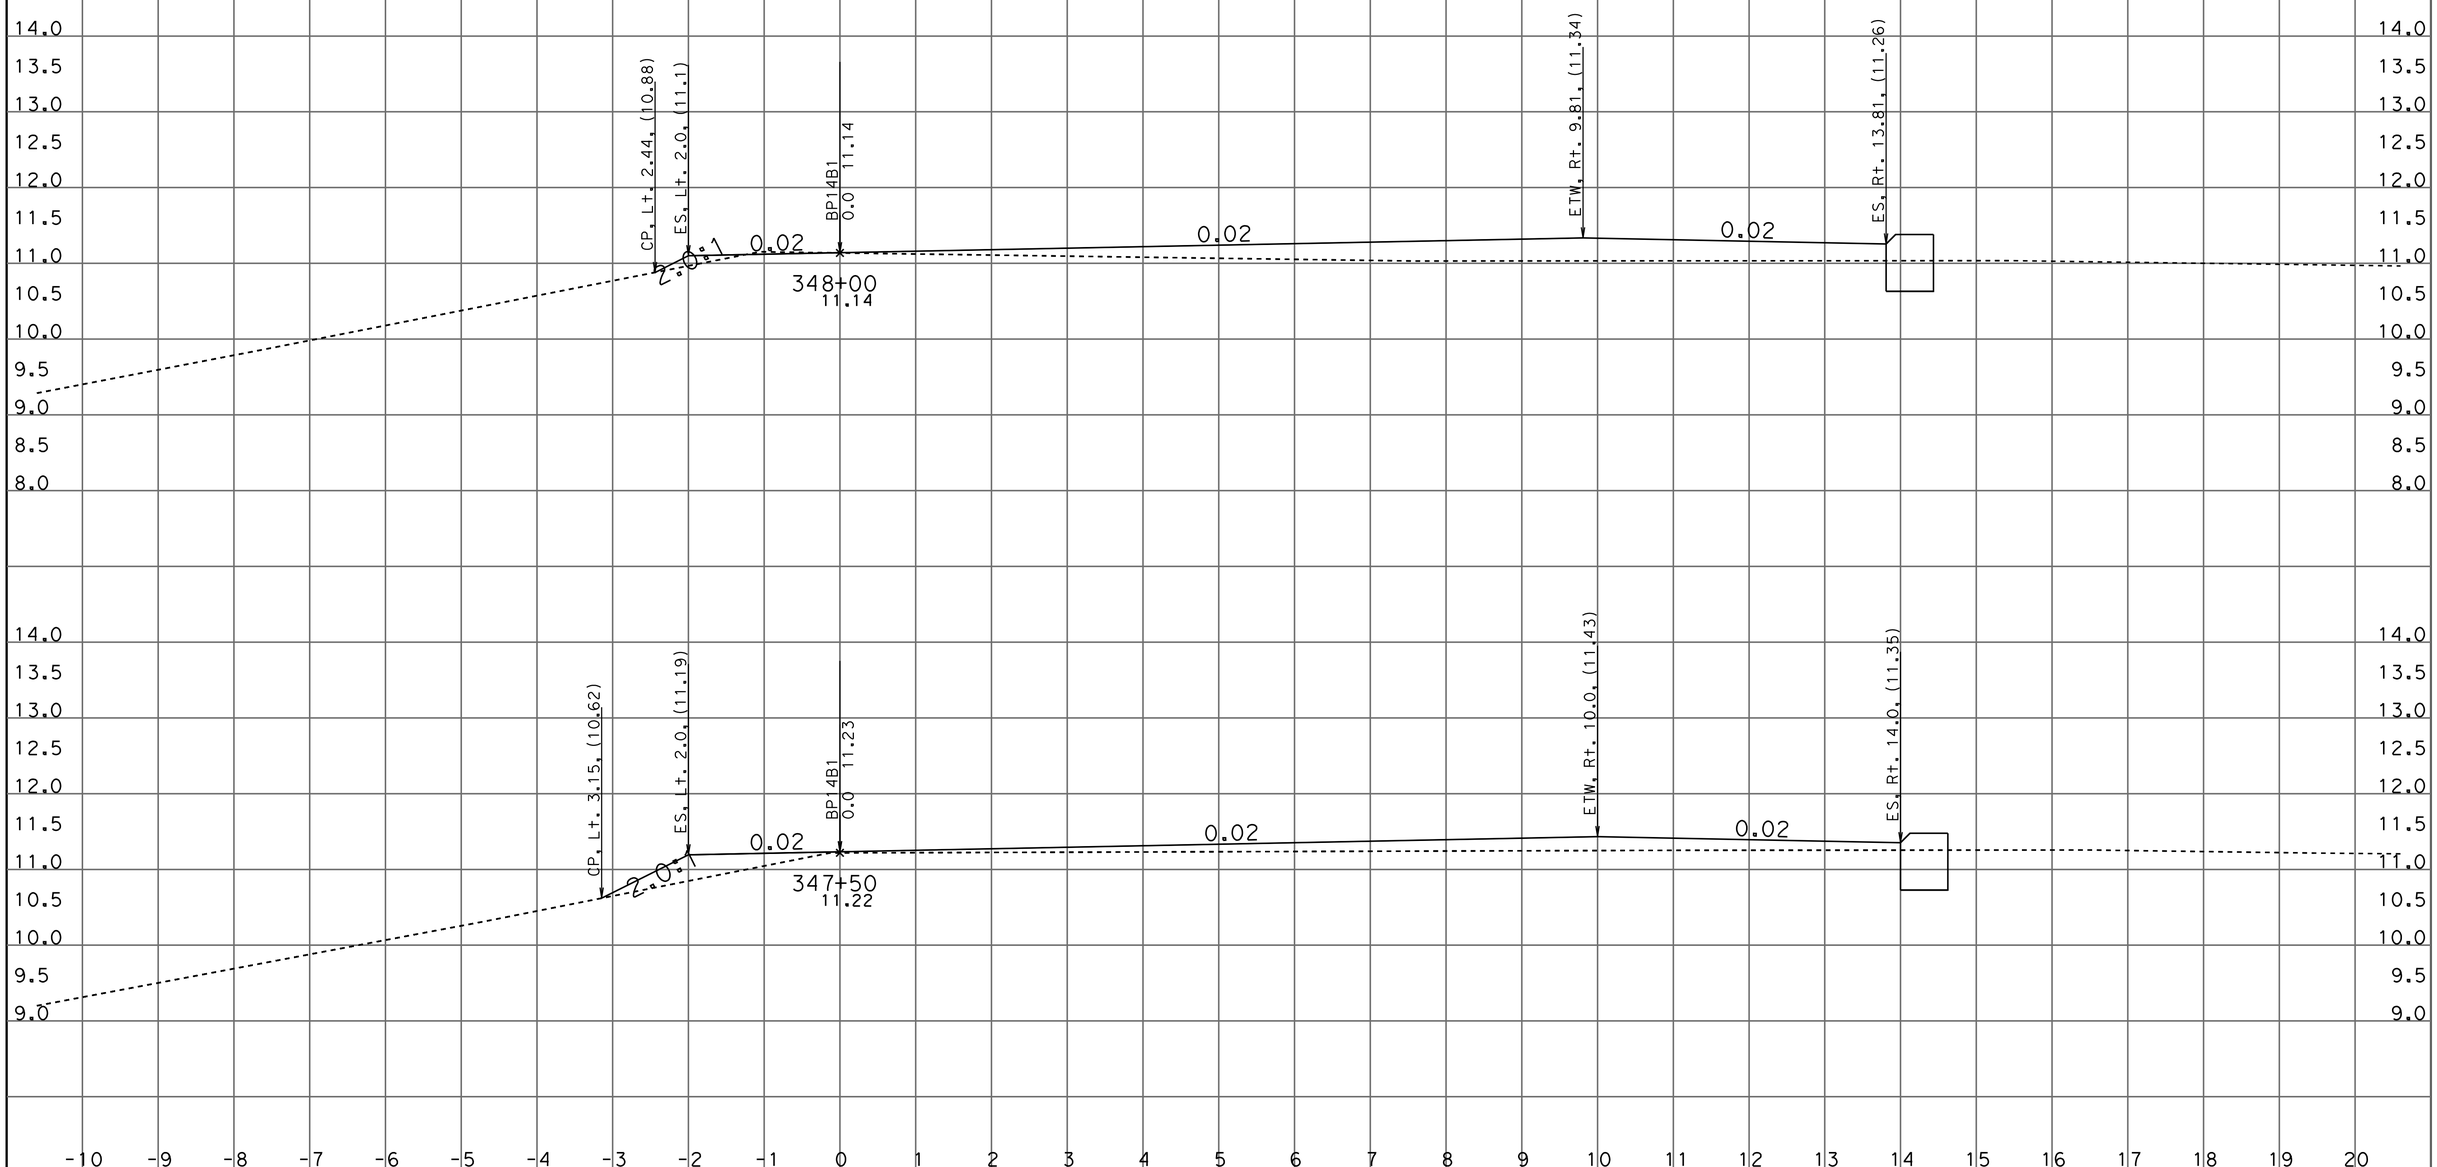

DATE: 8/3/2011

KC Project: 10116 File: D:\DENNIS\OTD\CAICEe16\bp14b1_fg_x-sec_every50_001_rev2.ear

SCALE: 1" = 1' Horiz.
1" = 1' Vert.

All Dimensions are US Survey Feet

BP14B1
CROSS SECTIONS

SHEET 24 OF XXX