DESIGN STUDY ONLY

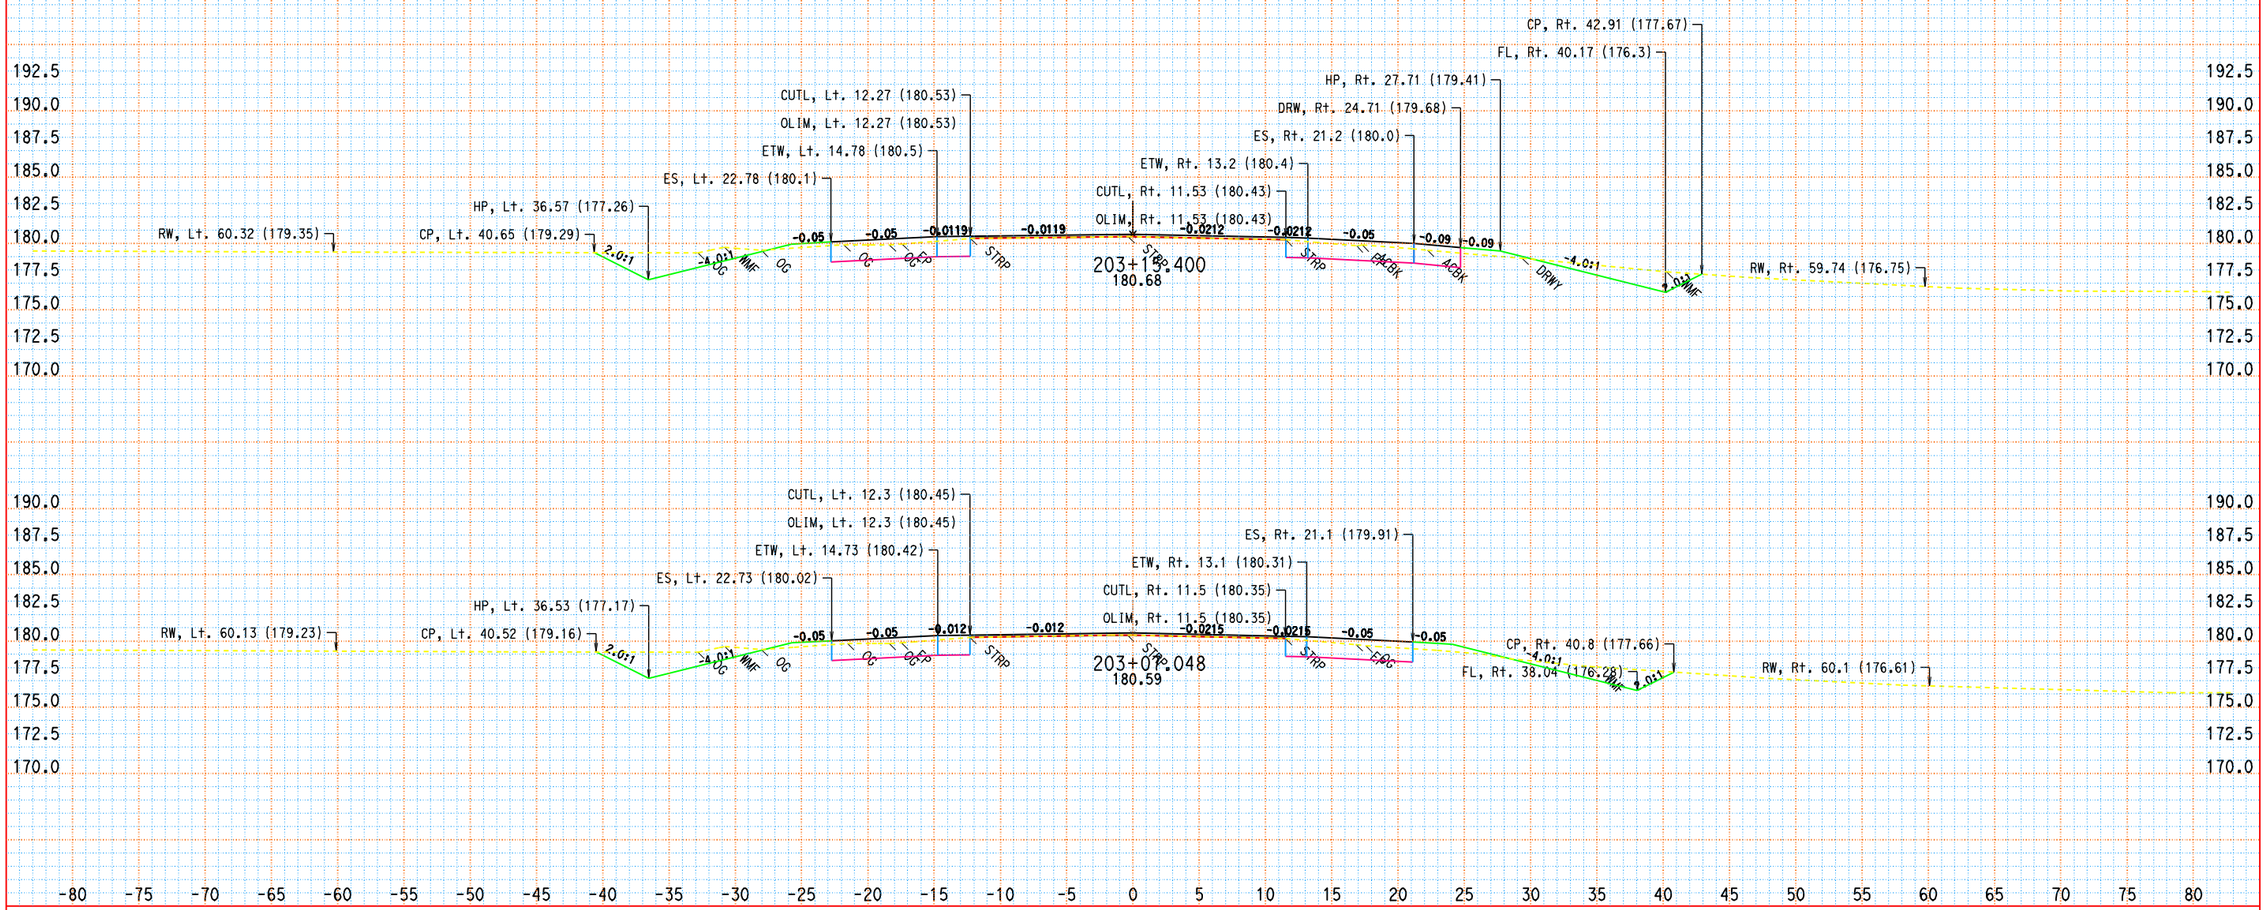

KC Project: 06263 File: D:\connew\06263\sfp3finish.egr

DATE: 11/18/2010

ALL DIMENSIONS ARE FEET

SCALE: 1" = 5' Horiz.
1" = 5' Vert.

SFP3
CROSS SECTIONS
SHEET 5 OF XXX

DESIGN STUDY ONLY

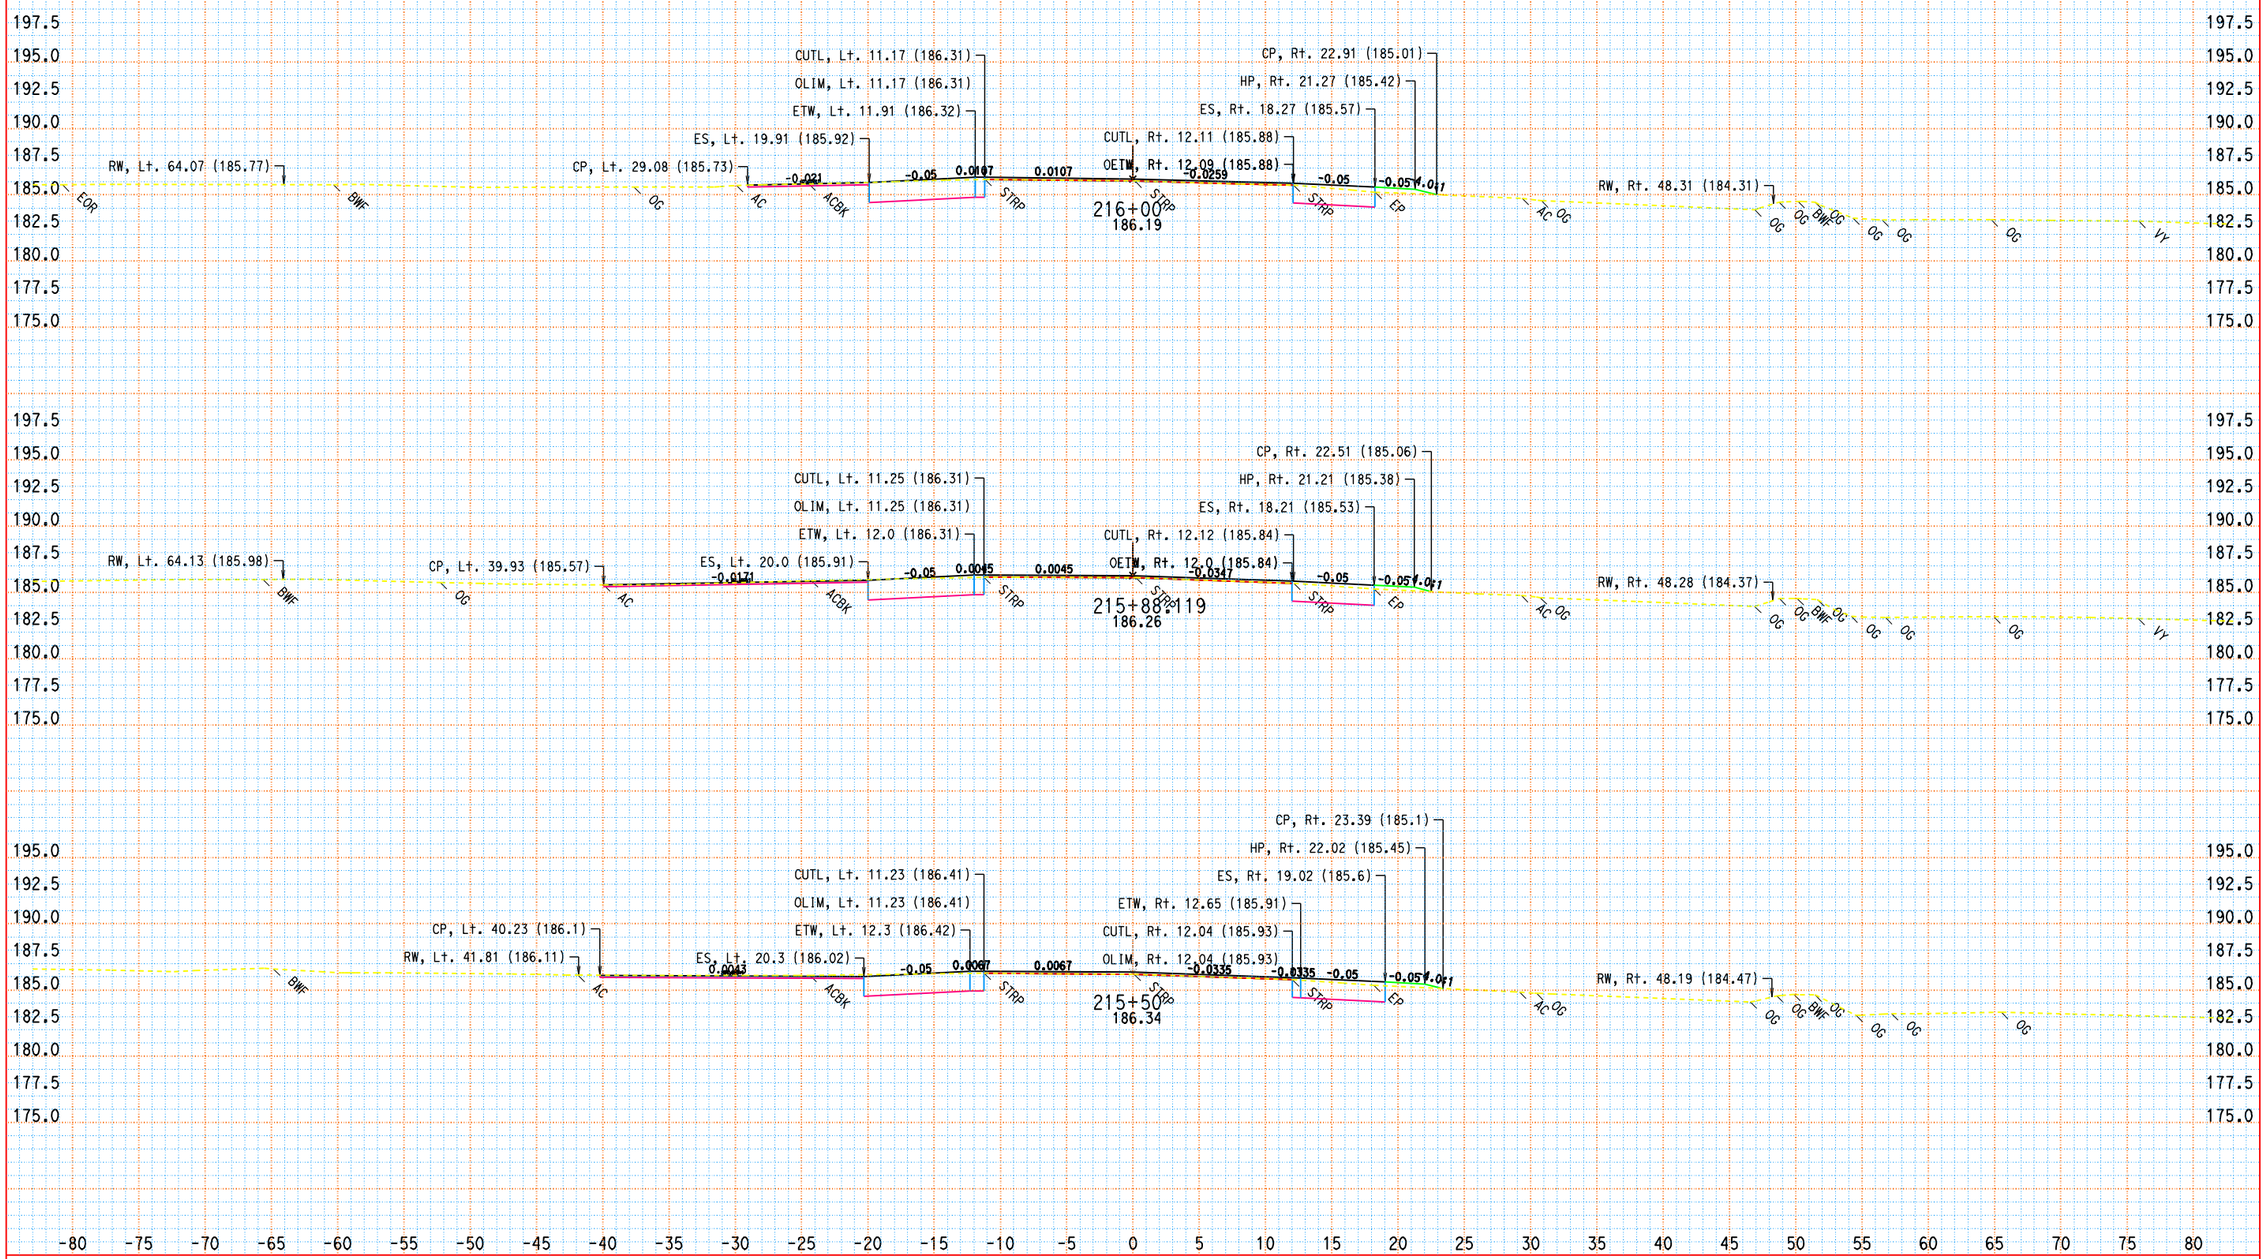

KC Project: 06263 File: D:\comnew\06263\sfp3finish.ear

DATE: 11/18/2010

ALL DIMENSIONS ARE FEET

SCALE: 1" = 5' Horiz.
1" = 5' Vert.

SFP3
CROSS SECTIONS
SHEET 31 OF XXX

DESIGN STUDY ONLY

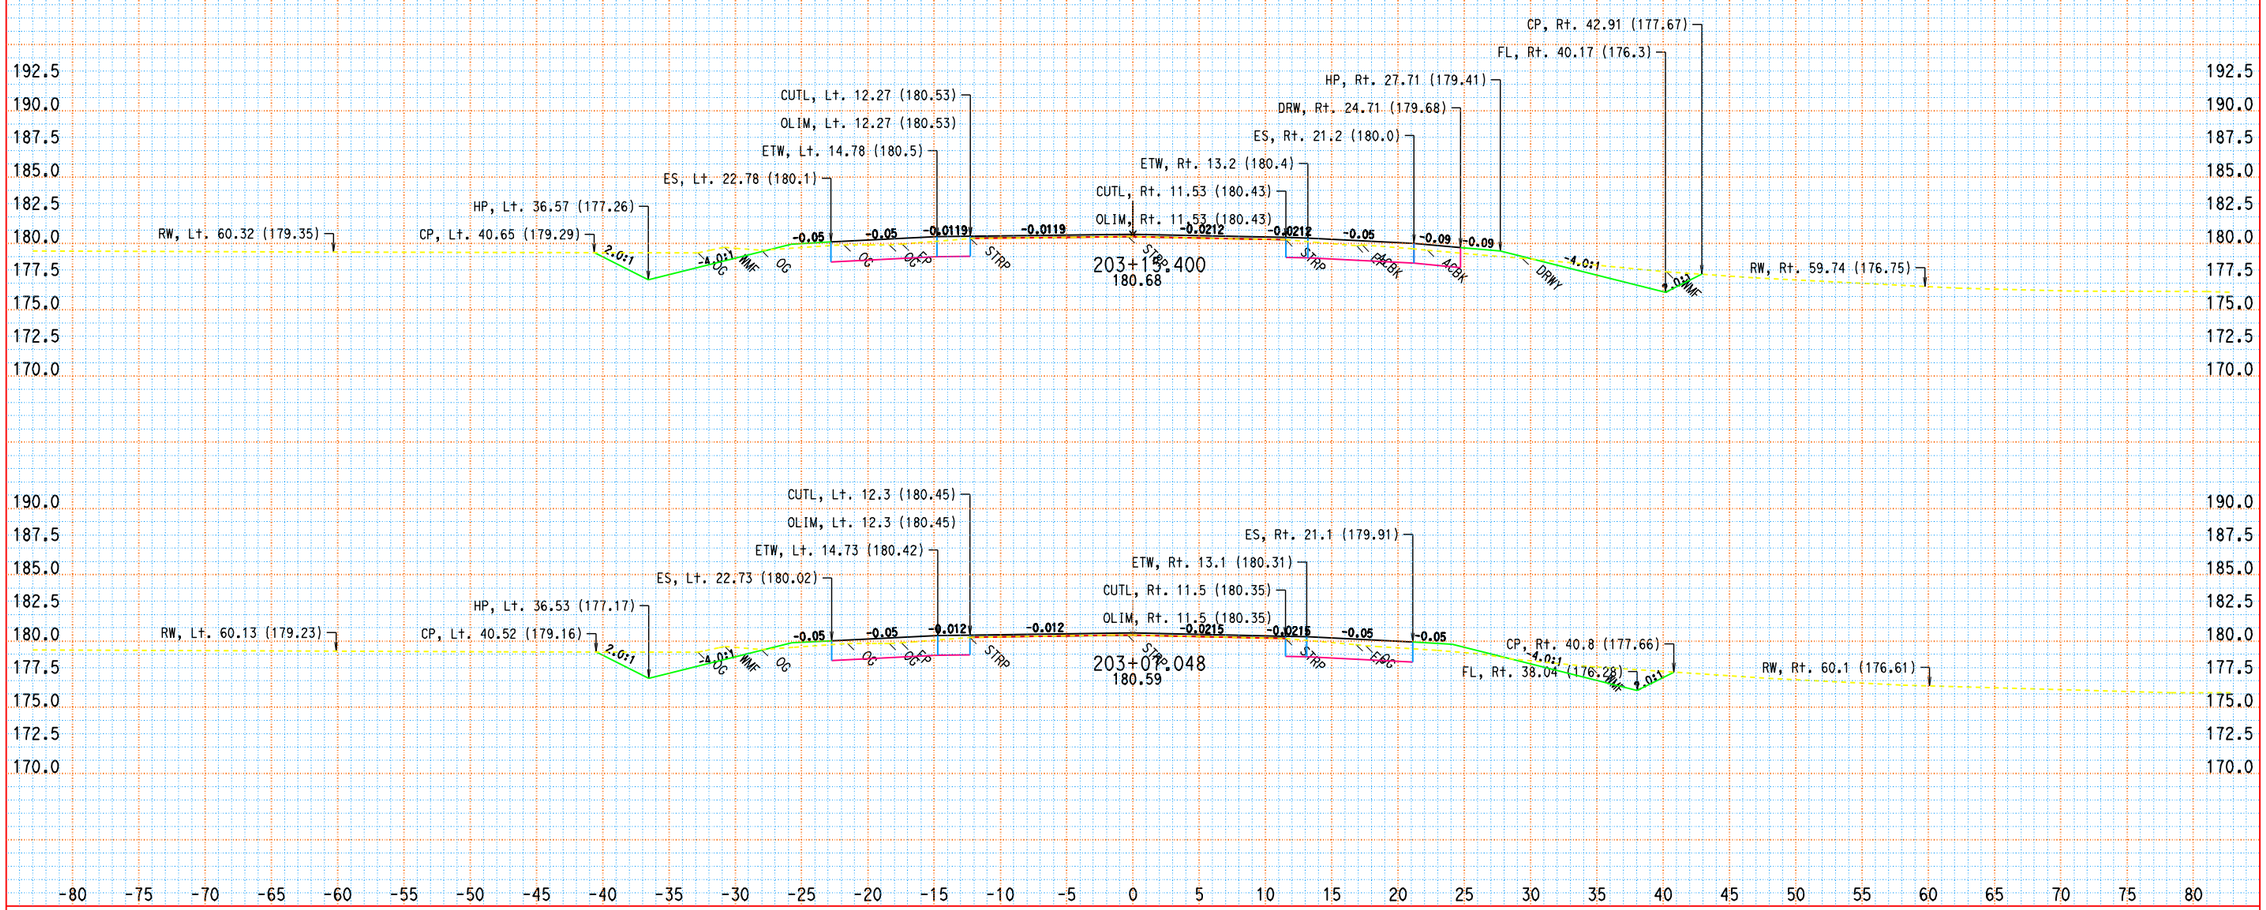

KC Project: 06263 File: D:\connew\06263\sfp3finish.egr

DATE: 11/18/2010

ALL DIMENSIONS ARE FEET

SCALE: 1" = 5' Horiz.
1" = 5' Vert.

SFP3
CROSS SECTIONS
SHEET 5 OF XXX

DESIGN STUDY ONLY

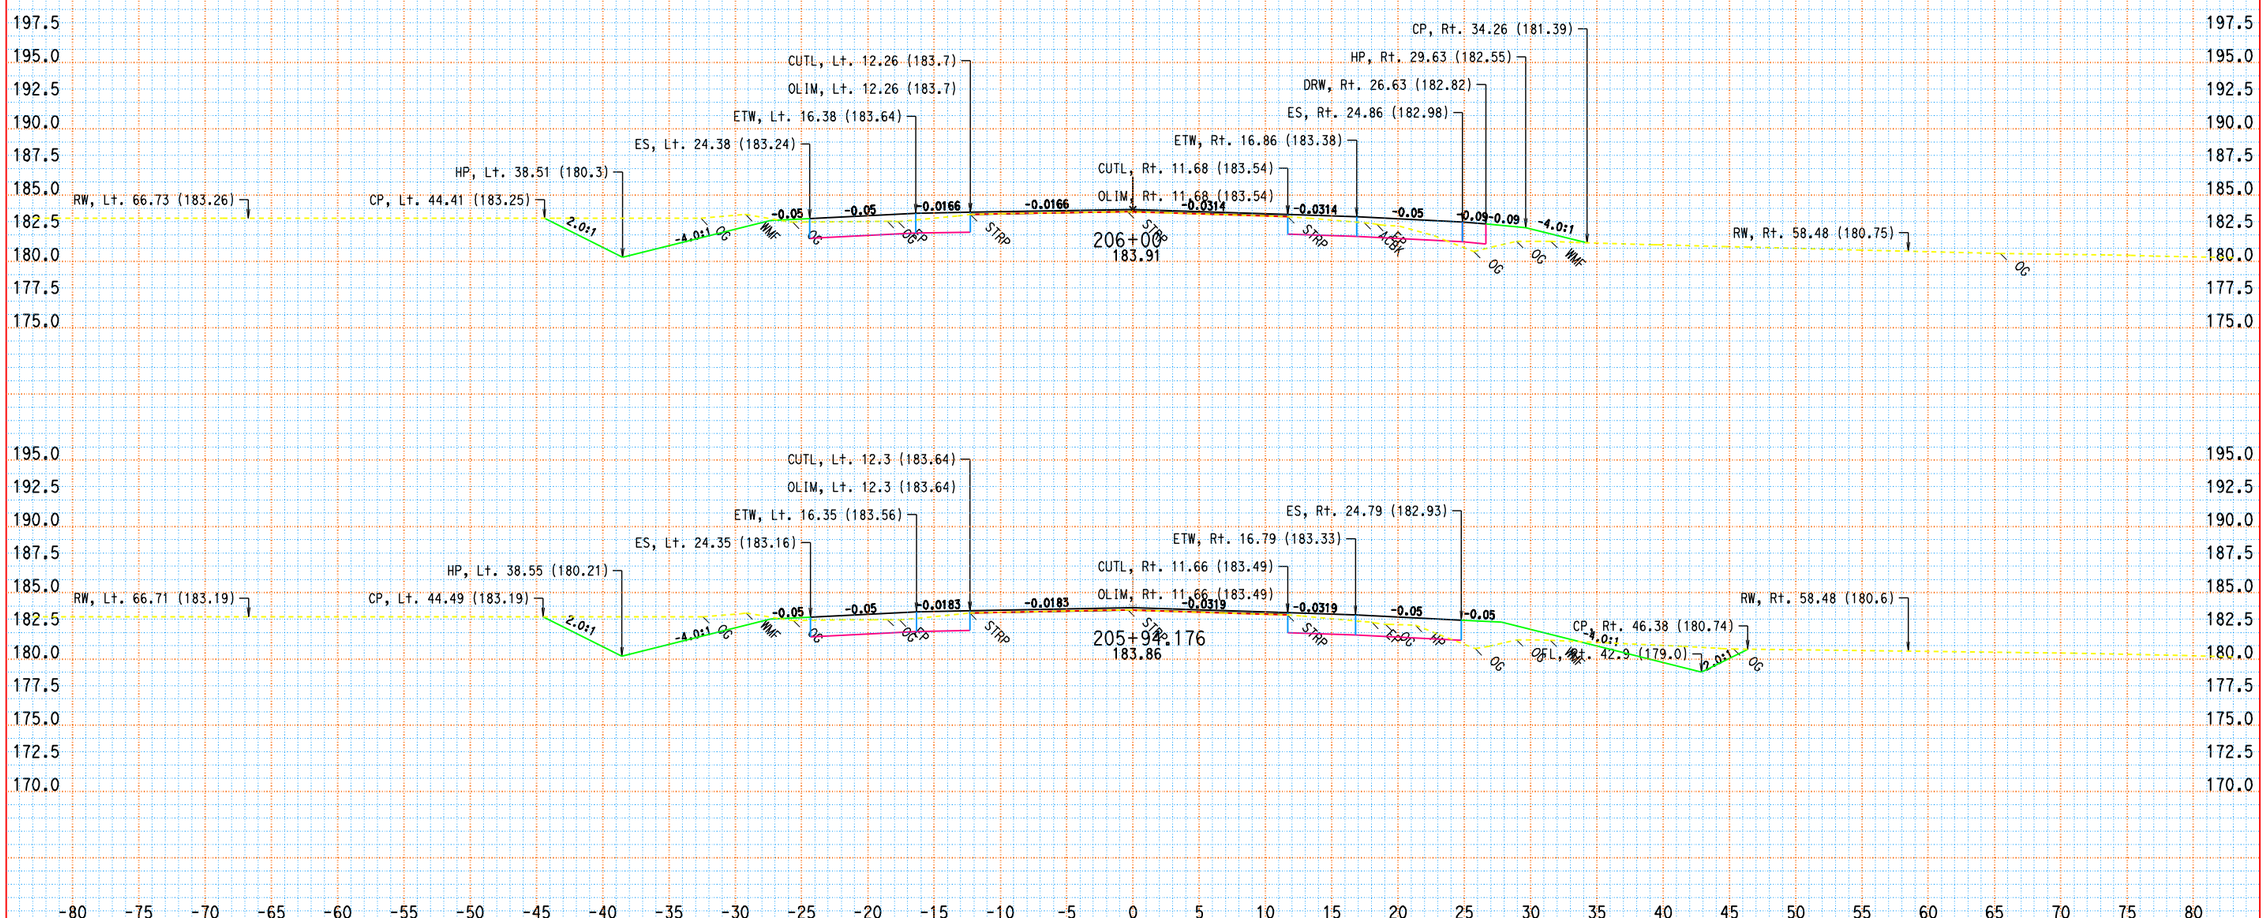

KC Project: 06263 File: D:\connew\06263\sfp3finish.ear

DATE: 11/18/2010

ALL DIMENSIONS ARE FEET

SCALE: 1" = 5' Horiz.
1" = 5' Vert.

SFP3
CROSS SECTIONS
SHEET 10 OF XXX

DESIGN STUDY ONLY

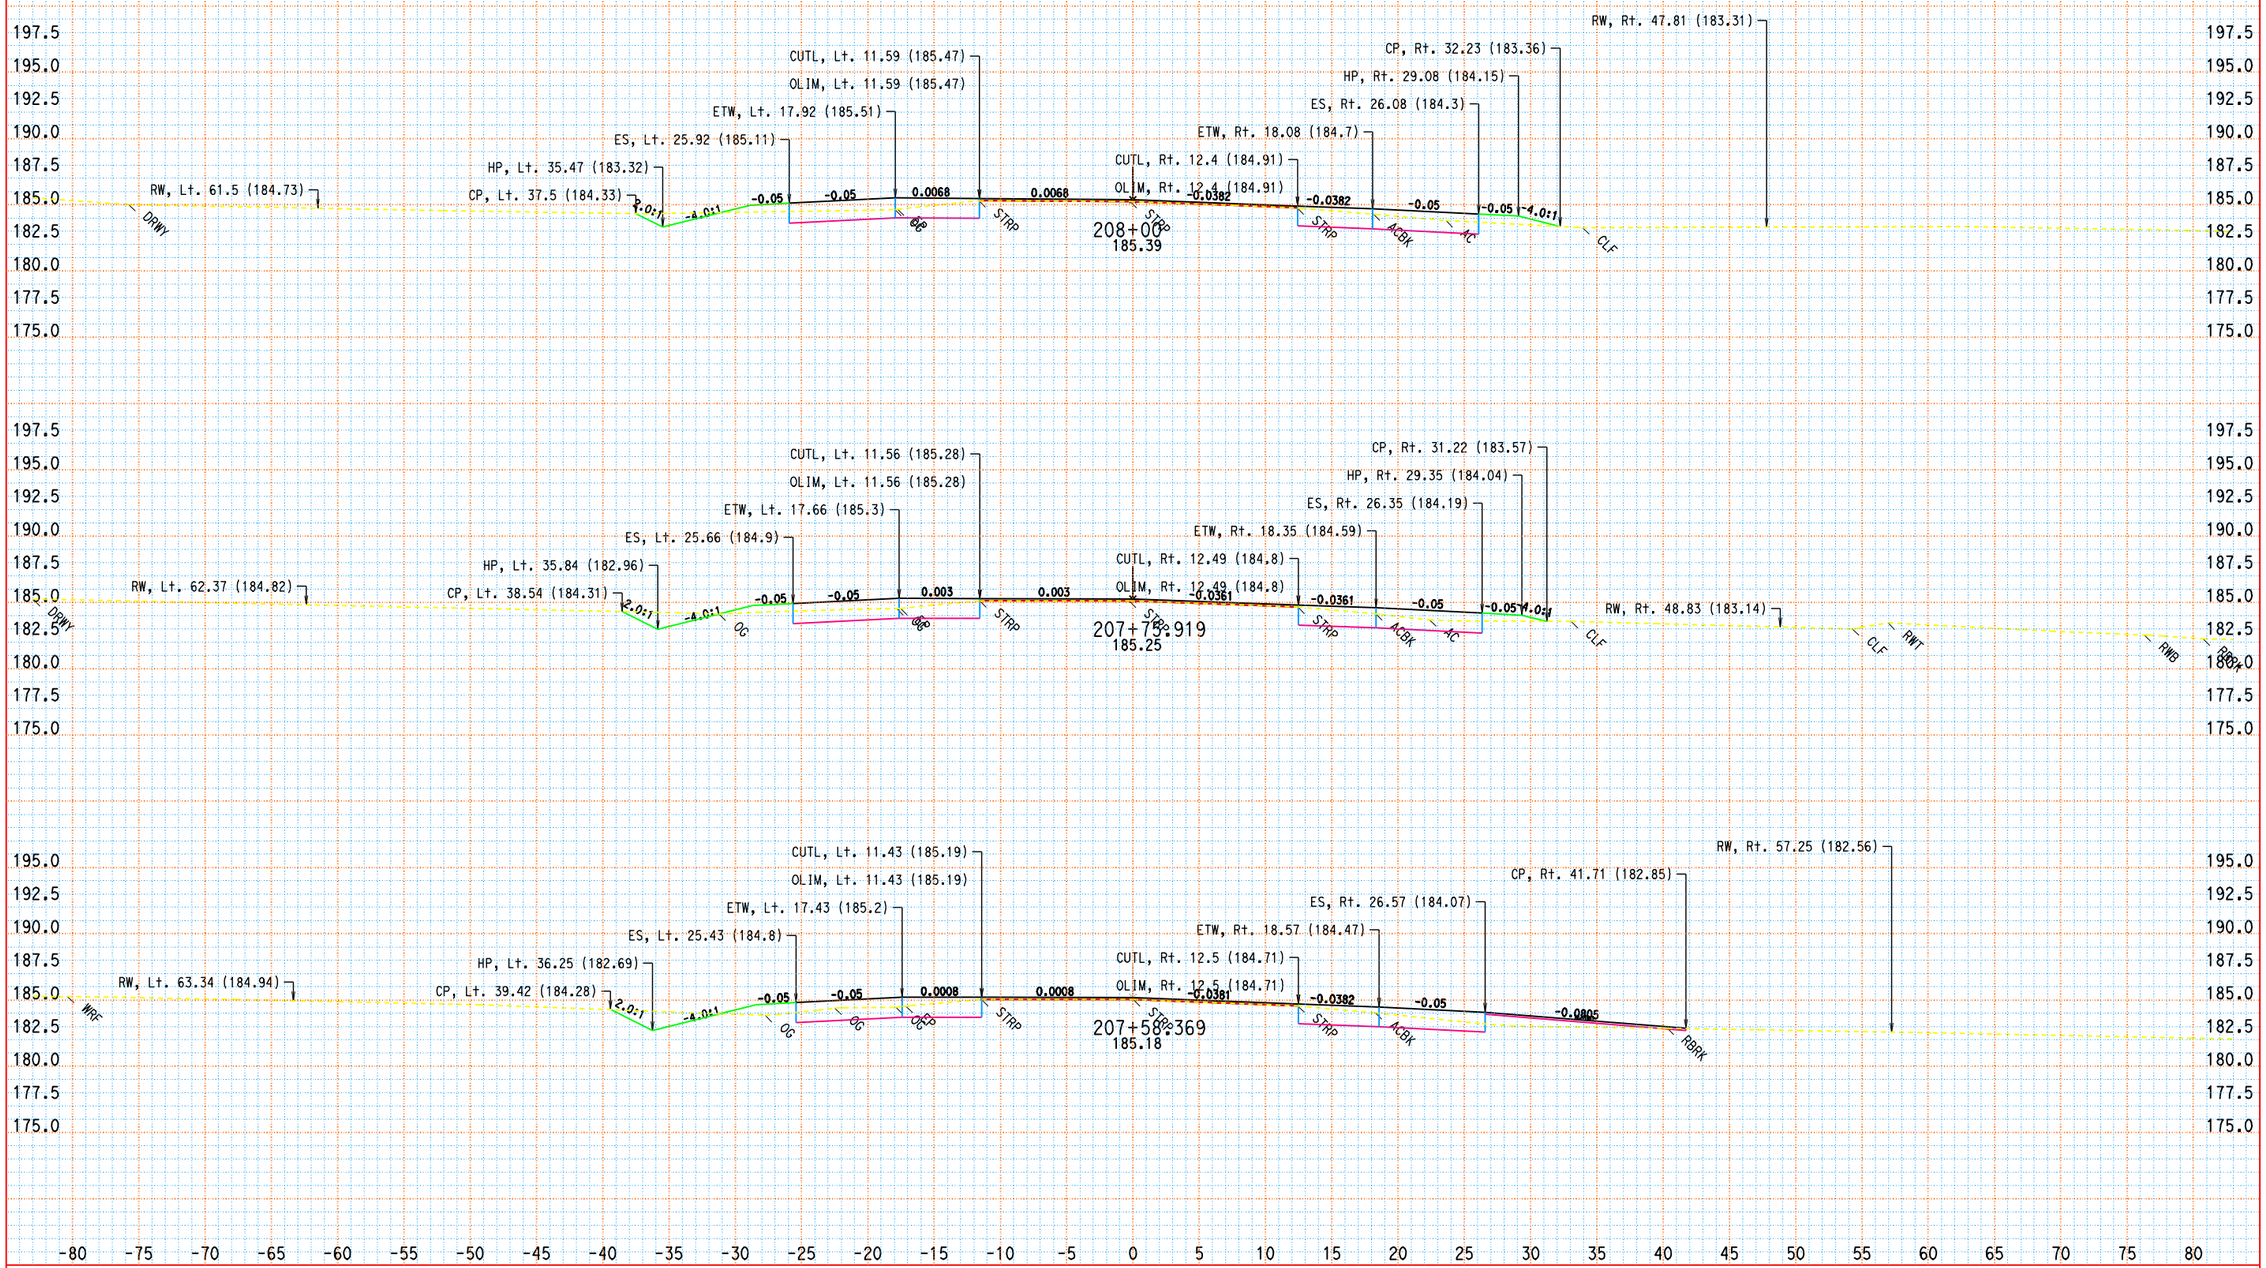

KC Project: 06263 File: D:\comnew\06263\sfp3finish.ear

DATE: 11/18/2010

ALL DIMENSIONS ARE FEET

SCALE: 1" = 5' Horiz.
1" = 5' Vert.

SFP3
CROSS SECTIONS
SHEET 15 OF XXX

DESIGN STUDY ONLY

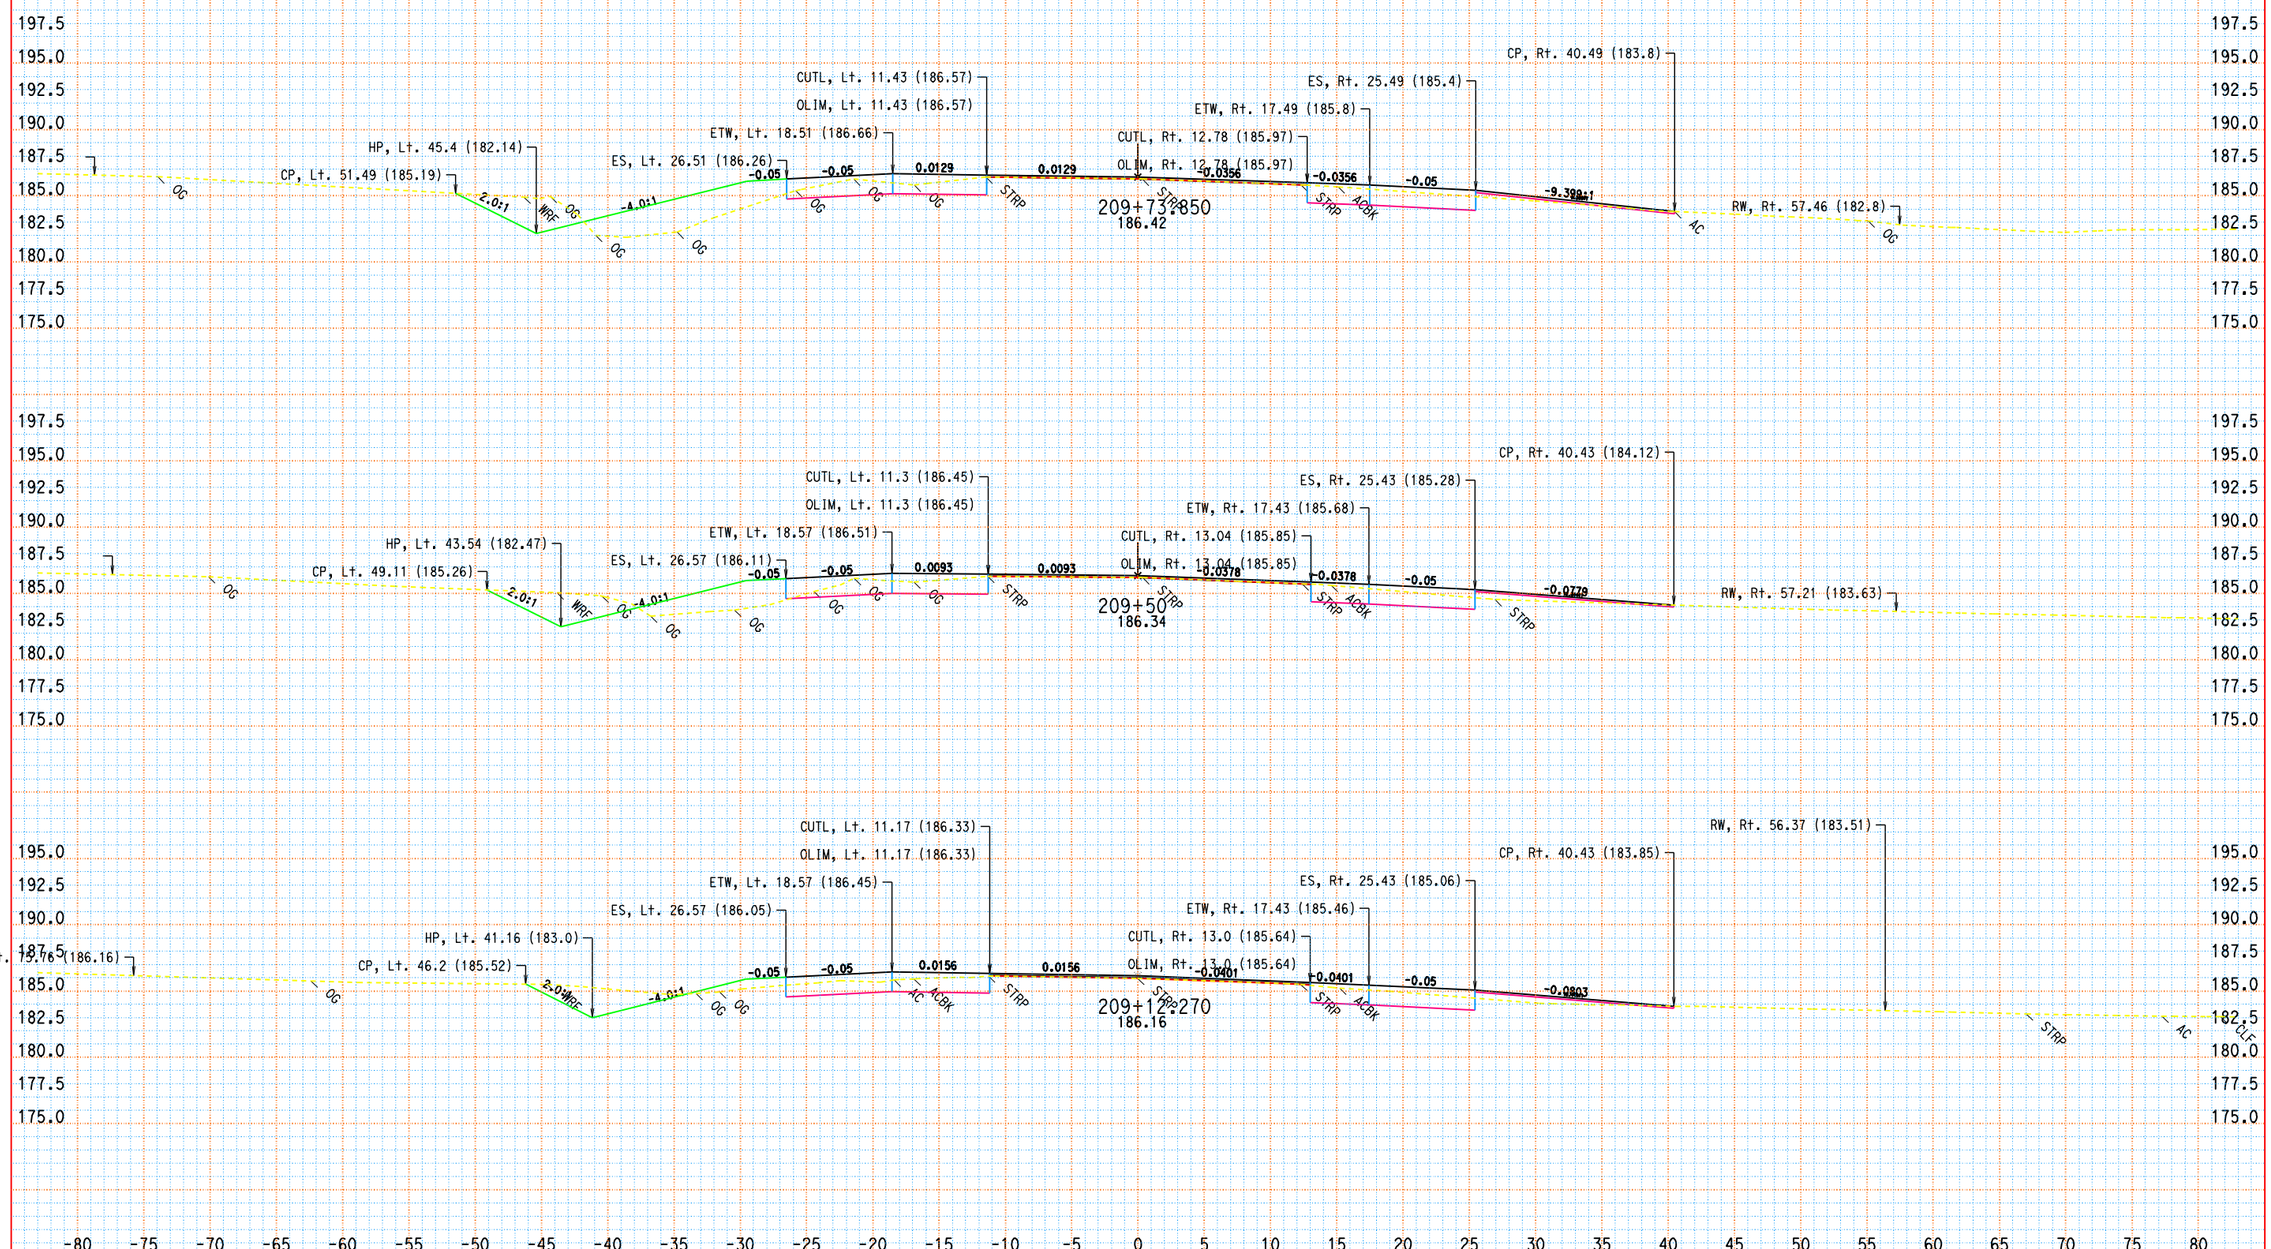

KC Project: 06263 File: D:\comnew\06263\sfp3finish.ear

DATE: 11/18/2010

ALL DIMENSIONS ARE FEET

SCALE: 1" = 5' Horiz.
1" = 5' Vert.

SFP3
CROSS SECTIONS
SHEET 20 OF XXX

DESIGN STUDY ONLY

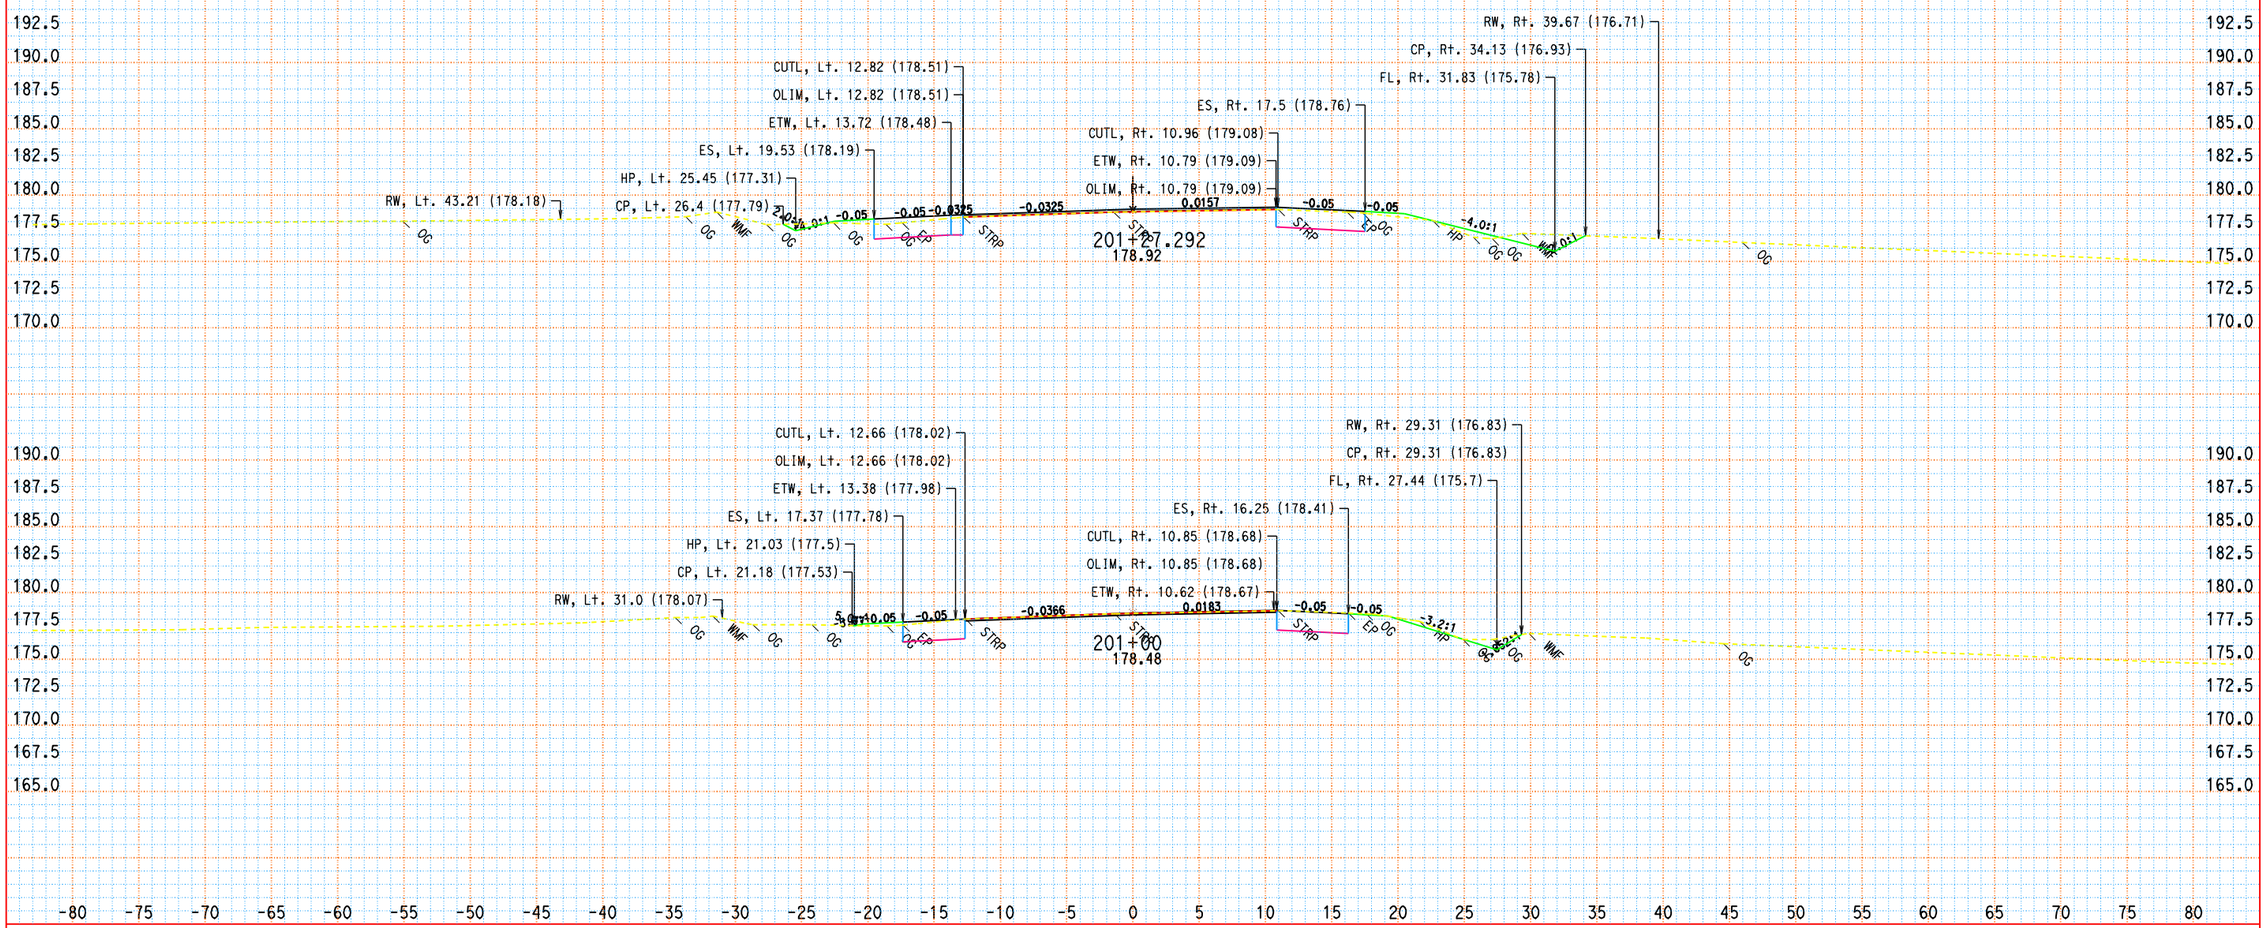

DATE: 11/18/2010

ALL DIMENSIONS ARE FEET

SCALE: 1" = 5' Horiz.
1" = 5' Vert.

SFP3
CROSS SECTIONS
SHEET 1 OF XXX

KC Project: 06263 File: D:\comnew\06263\sfp3finish.ear

DESIGN STUDY ONLY

KC Project: 06263 File: D:\comnew\06263\sfp3finish.ear

DATE: 11/18/2010

ALL DIMENSIONS ARE FEET

SCALE: 1" = 5' Horiz.
1" = 5' Vert.

SFP3
CROSS SECTIONS
SHEET 6 OF XXX

DESIGN STUDY ONLY

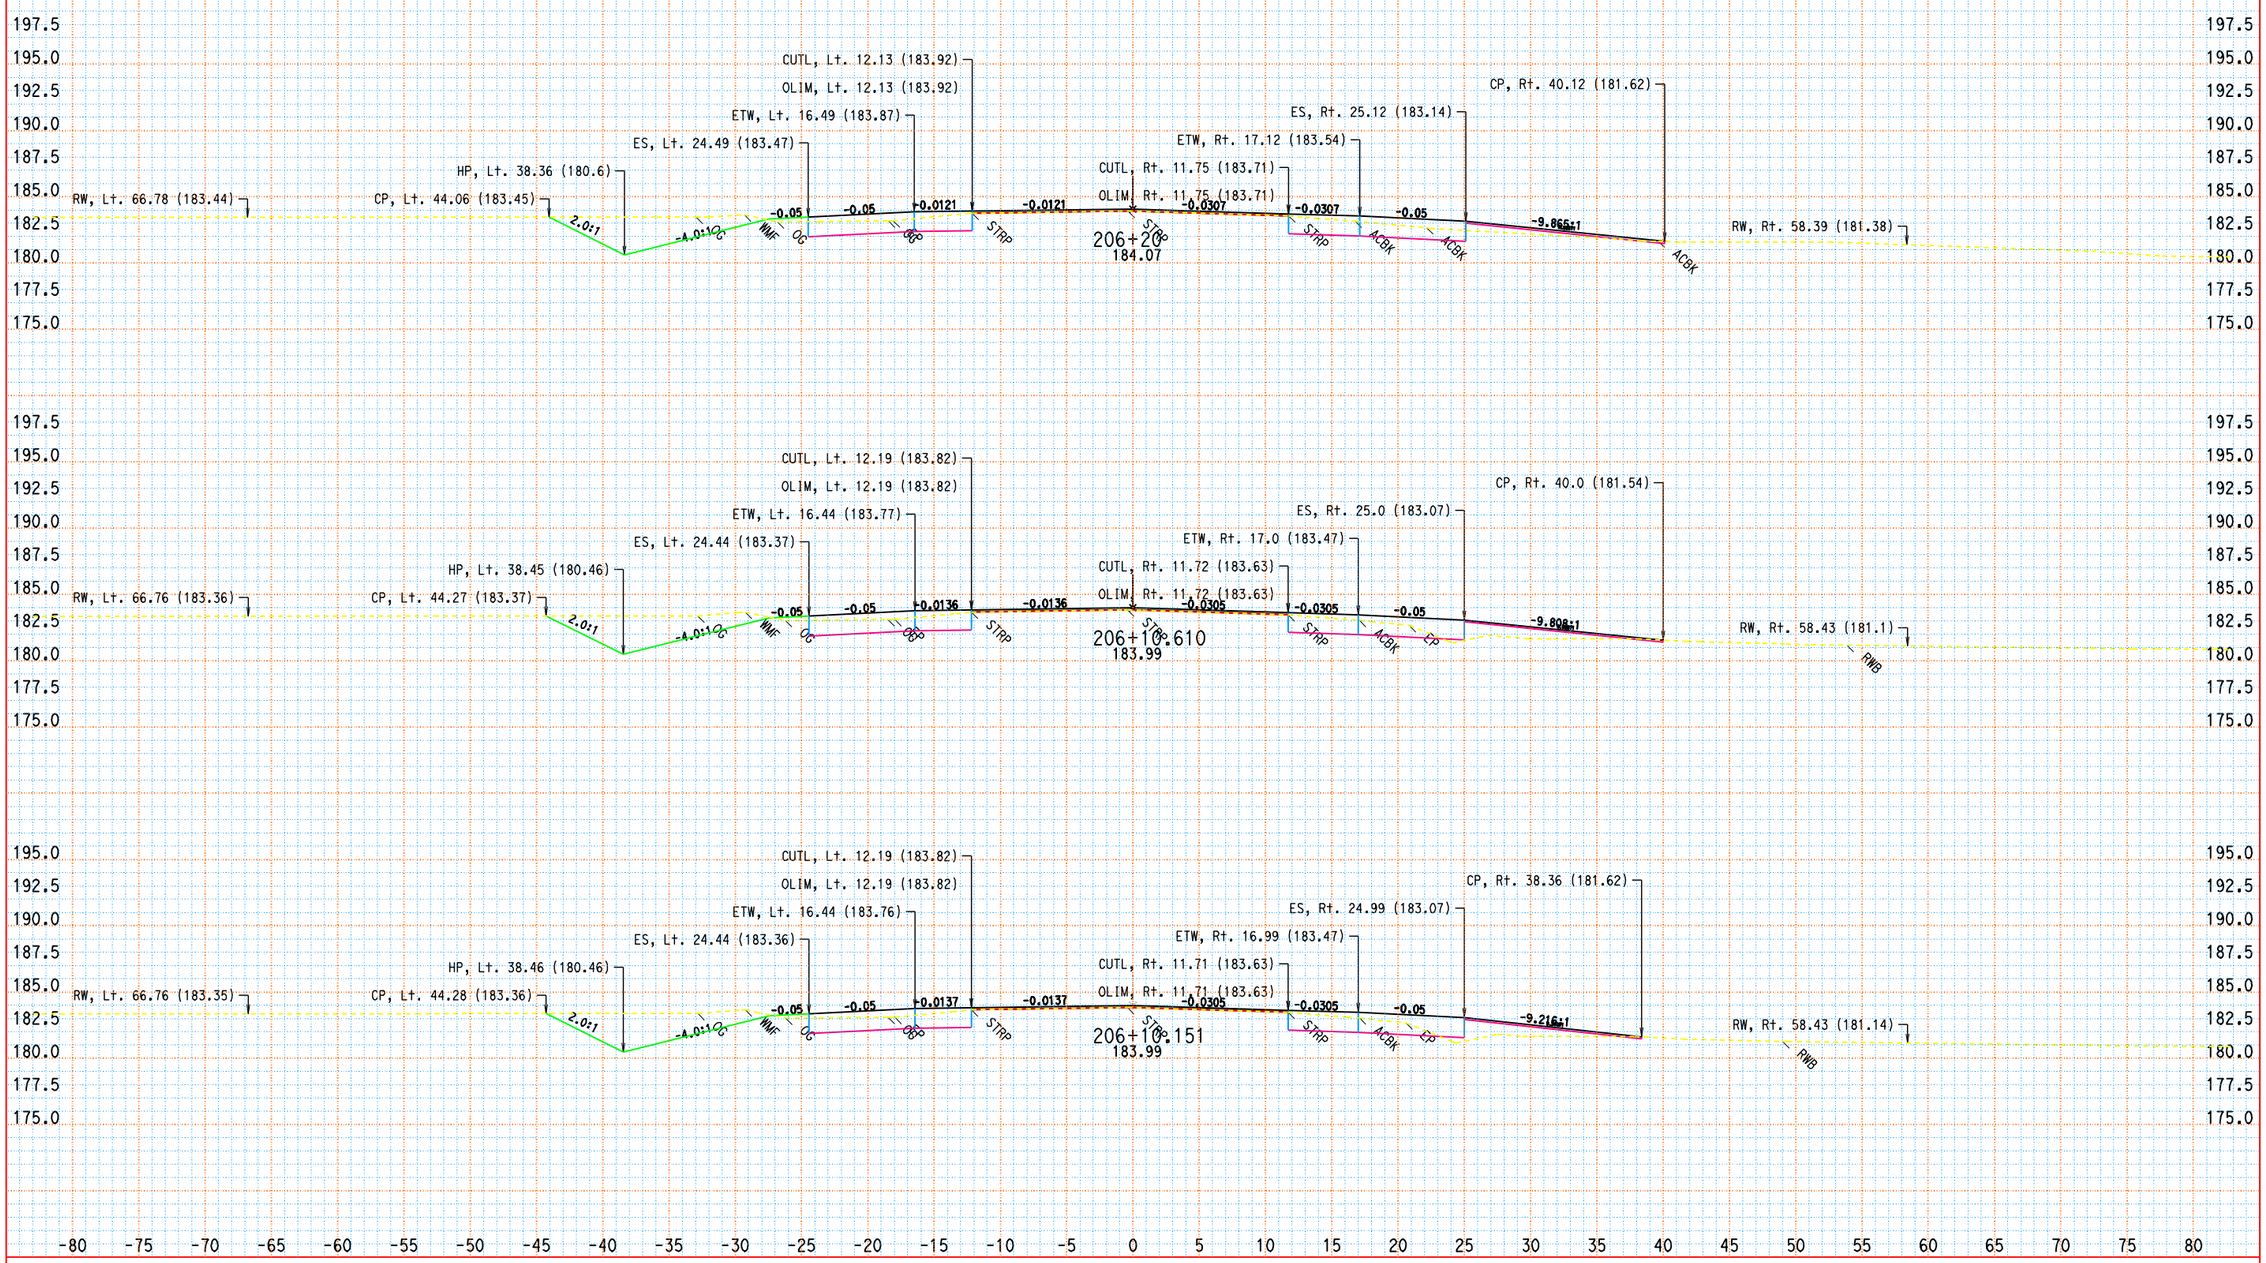

KC Project: 06263 File: D:\comnew\06263\sfp3finish.egr

DATE: 11/18/2010

ALL DIMENSIONS ARE FEET

SCALE: 1" = 5' Horiz.
1" = 5' Vert.

SFP3
CROSS SECTIONS
SHEET 11 OF XXX

DESIGN STUDY ONLY

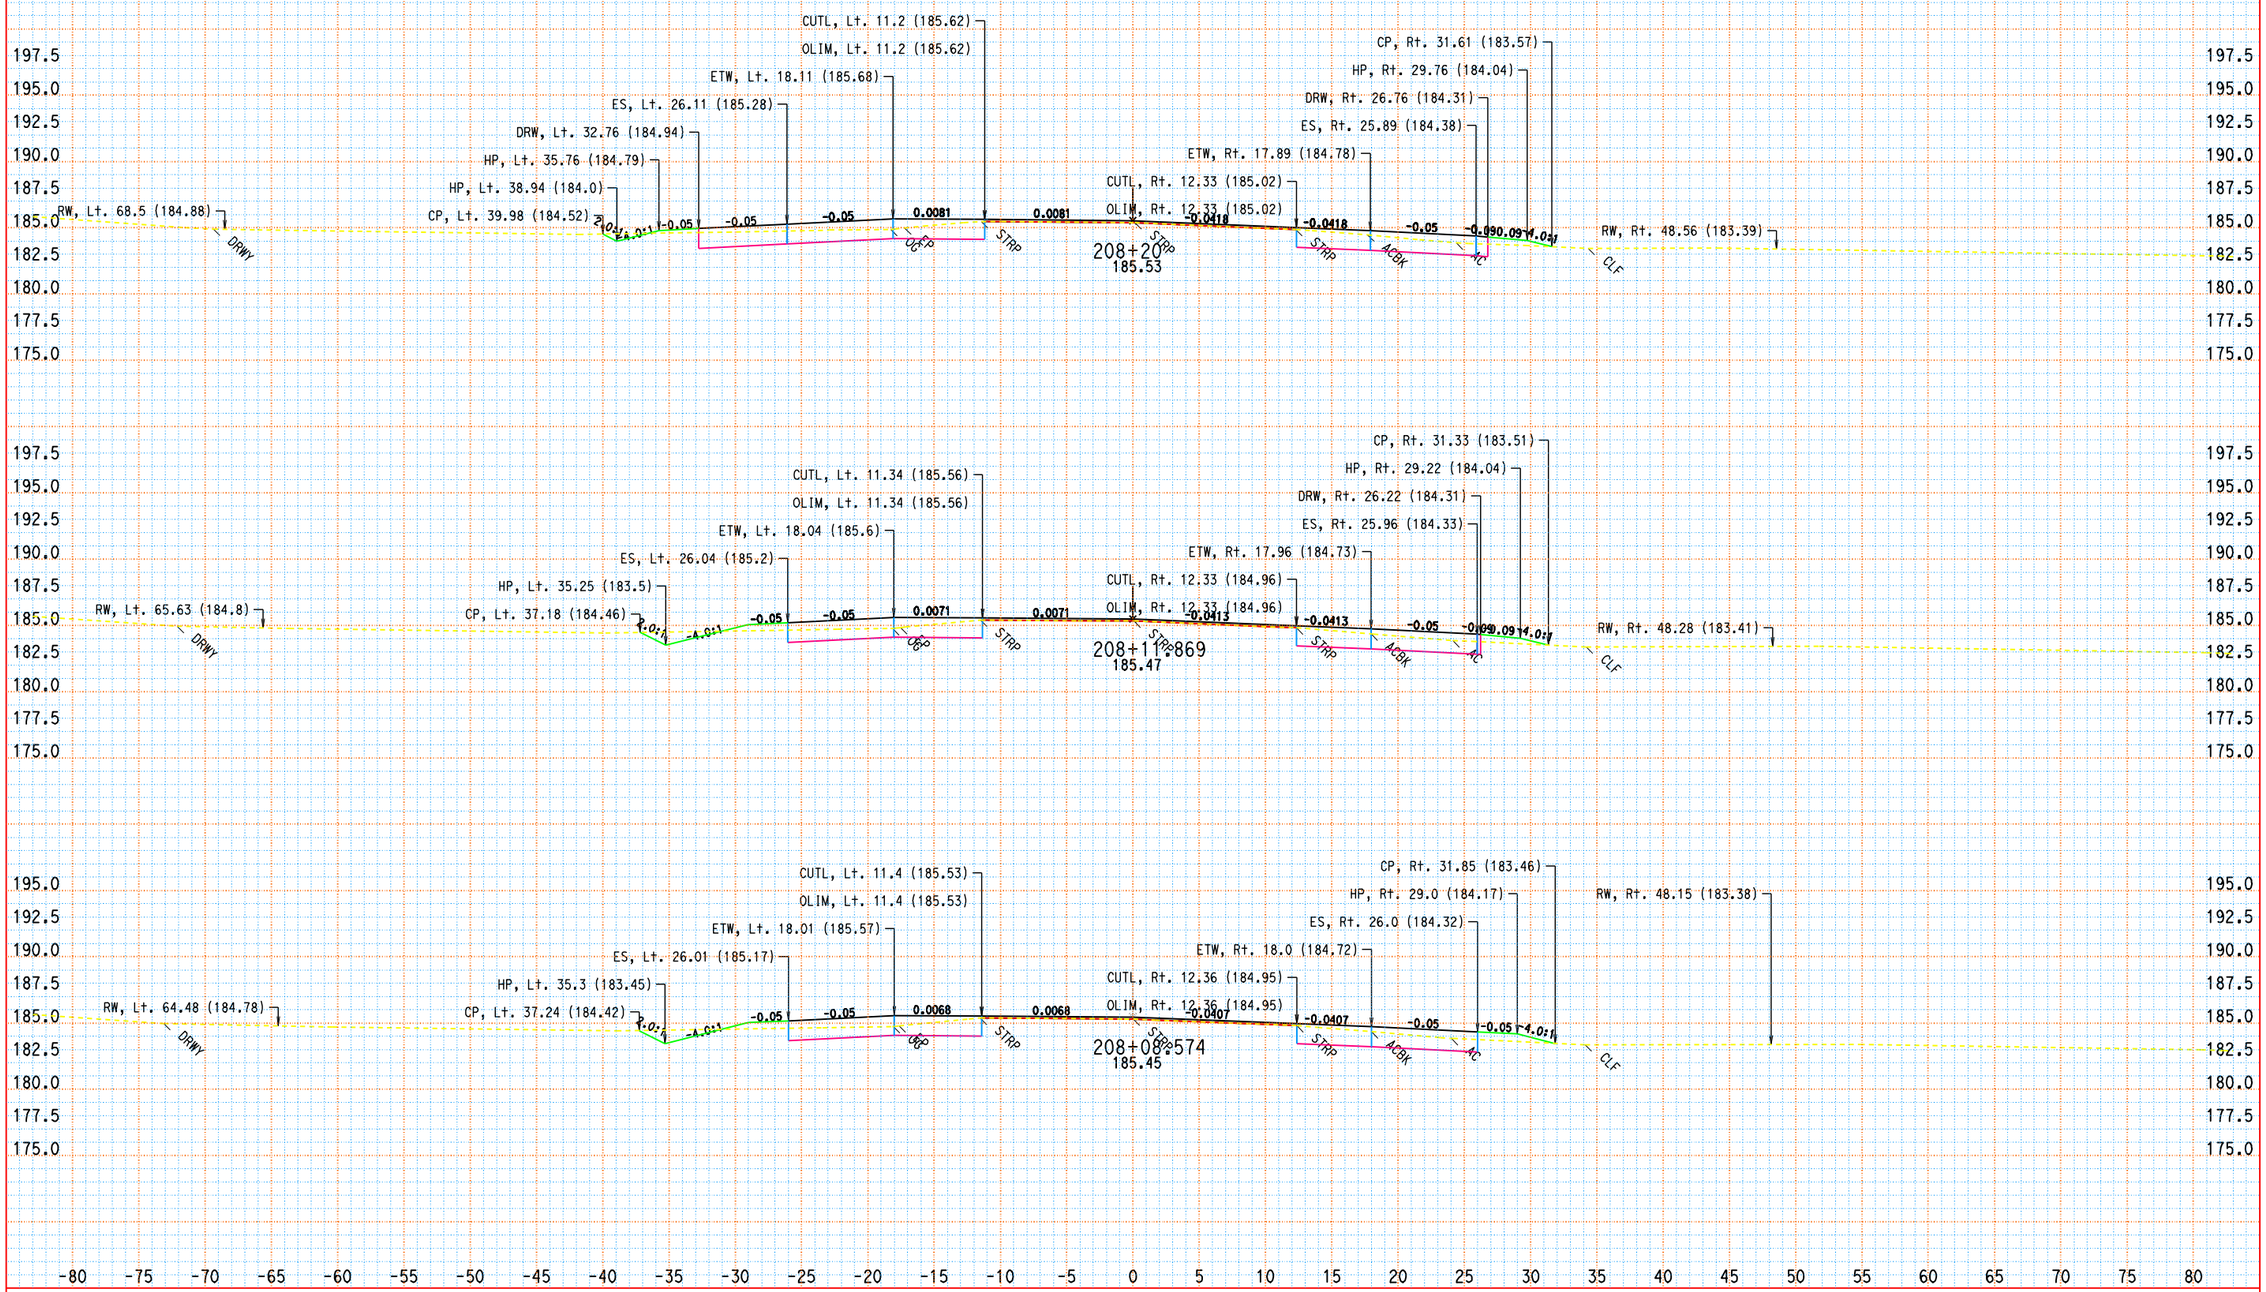

KC Project: 06263 File: D:\connew\06263\sfp3finish.ear

DATE: 11/18/2010

ALL DIMENSIONS ARE FEET

SCALE: 1" = 5' Horiz.
1" = 5' Vert.

SFP3
CROSS SECTIONS
SHEET 16 OF XXX

DESIGN STUDY ONLY

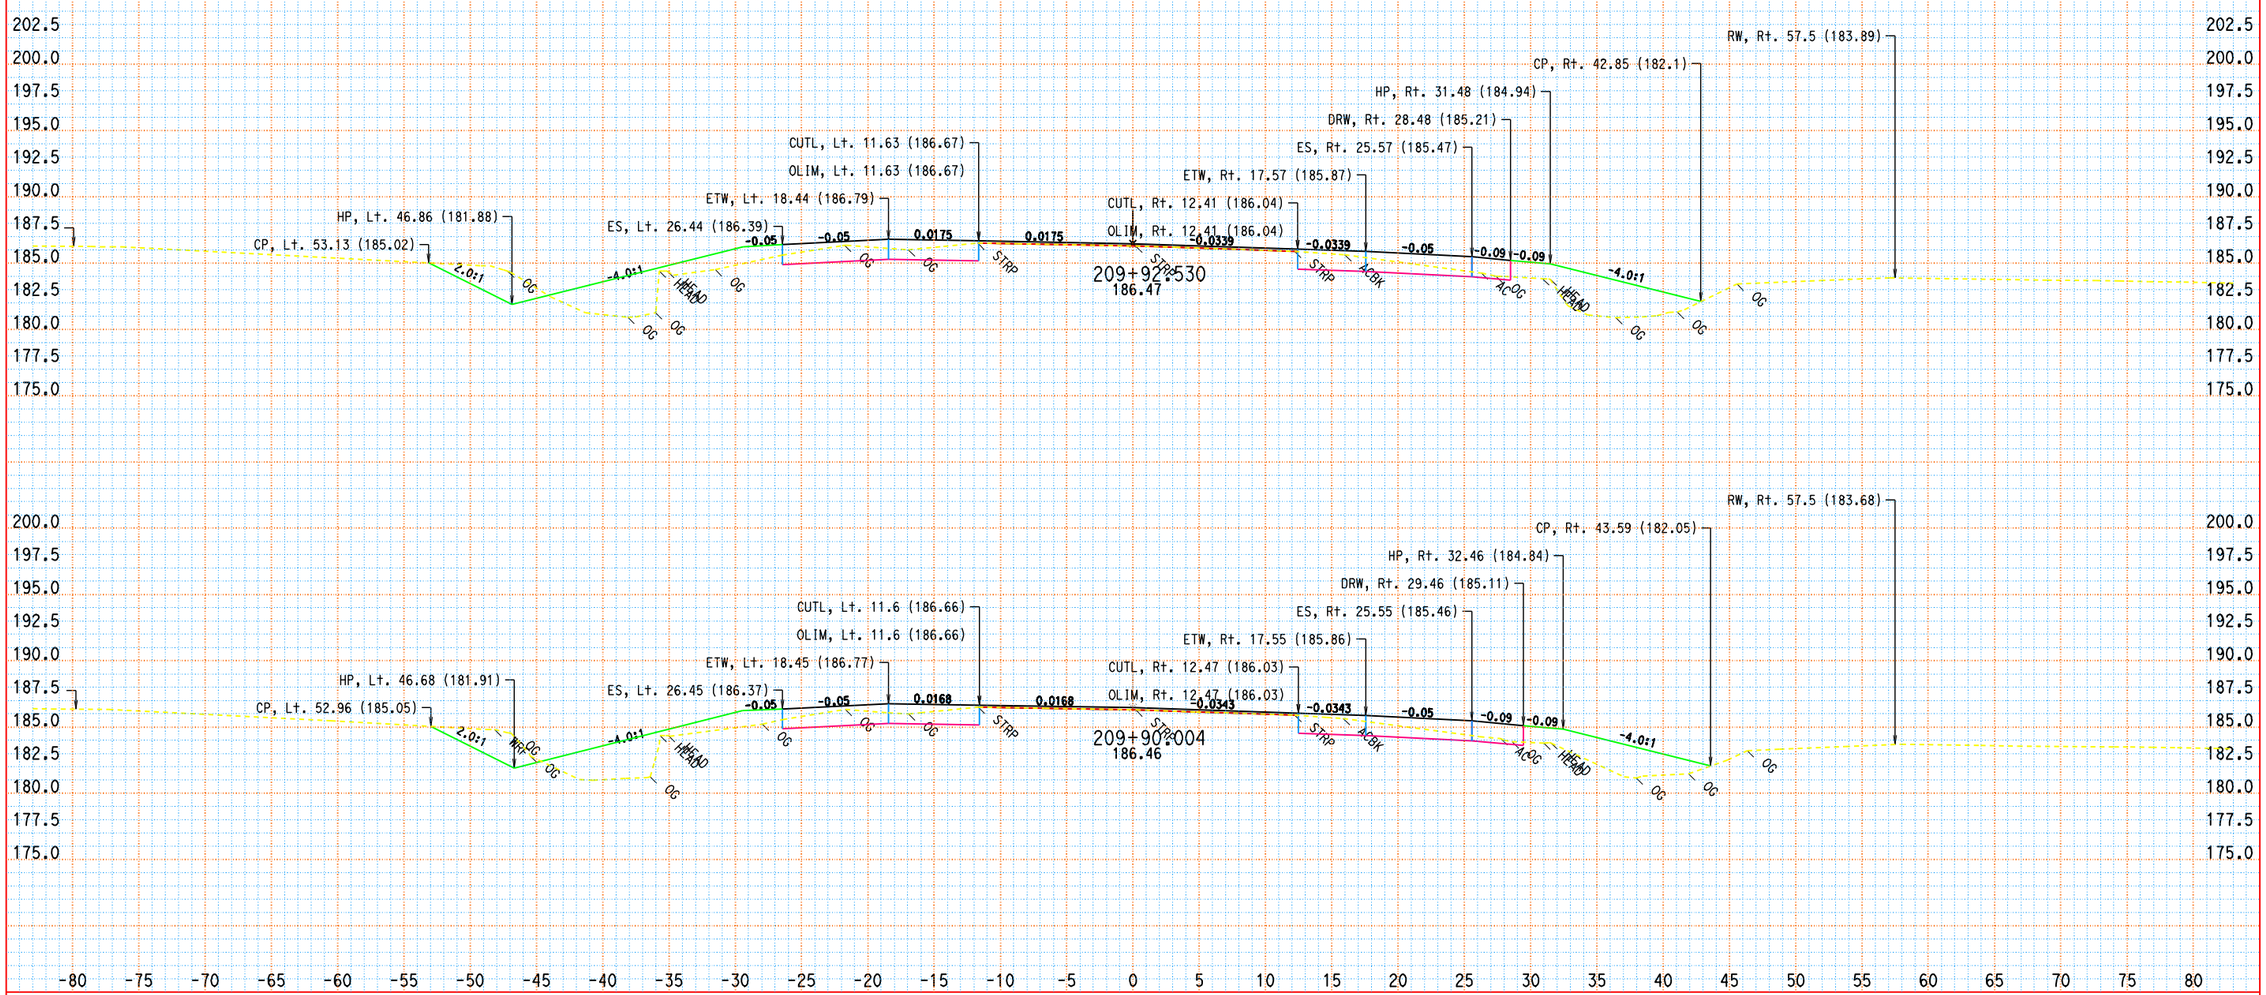

KC Project: 06263 File: D:\comnew\06263\sfp3finish.ear

DATE: 11/18/2010

ALL DIMENSIONS ARE FEET

SCALE: 1" = 5' Horiz.
1" = 5' Vert.

SFP3
CROSS SECTIONS
SHEET 21 OF XXX

DESIGN STUDY ONLY

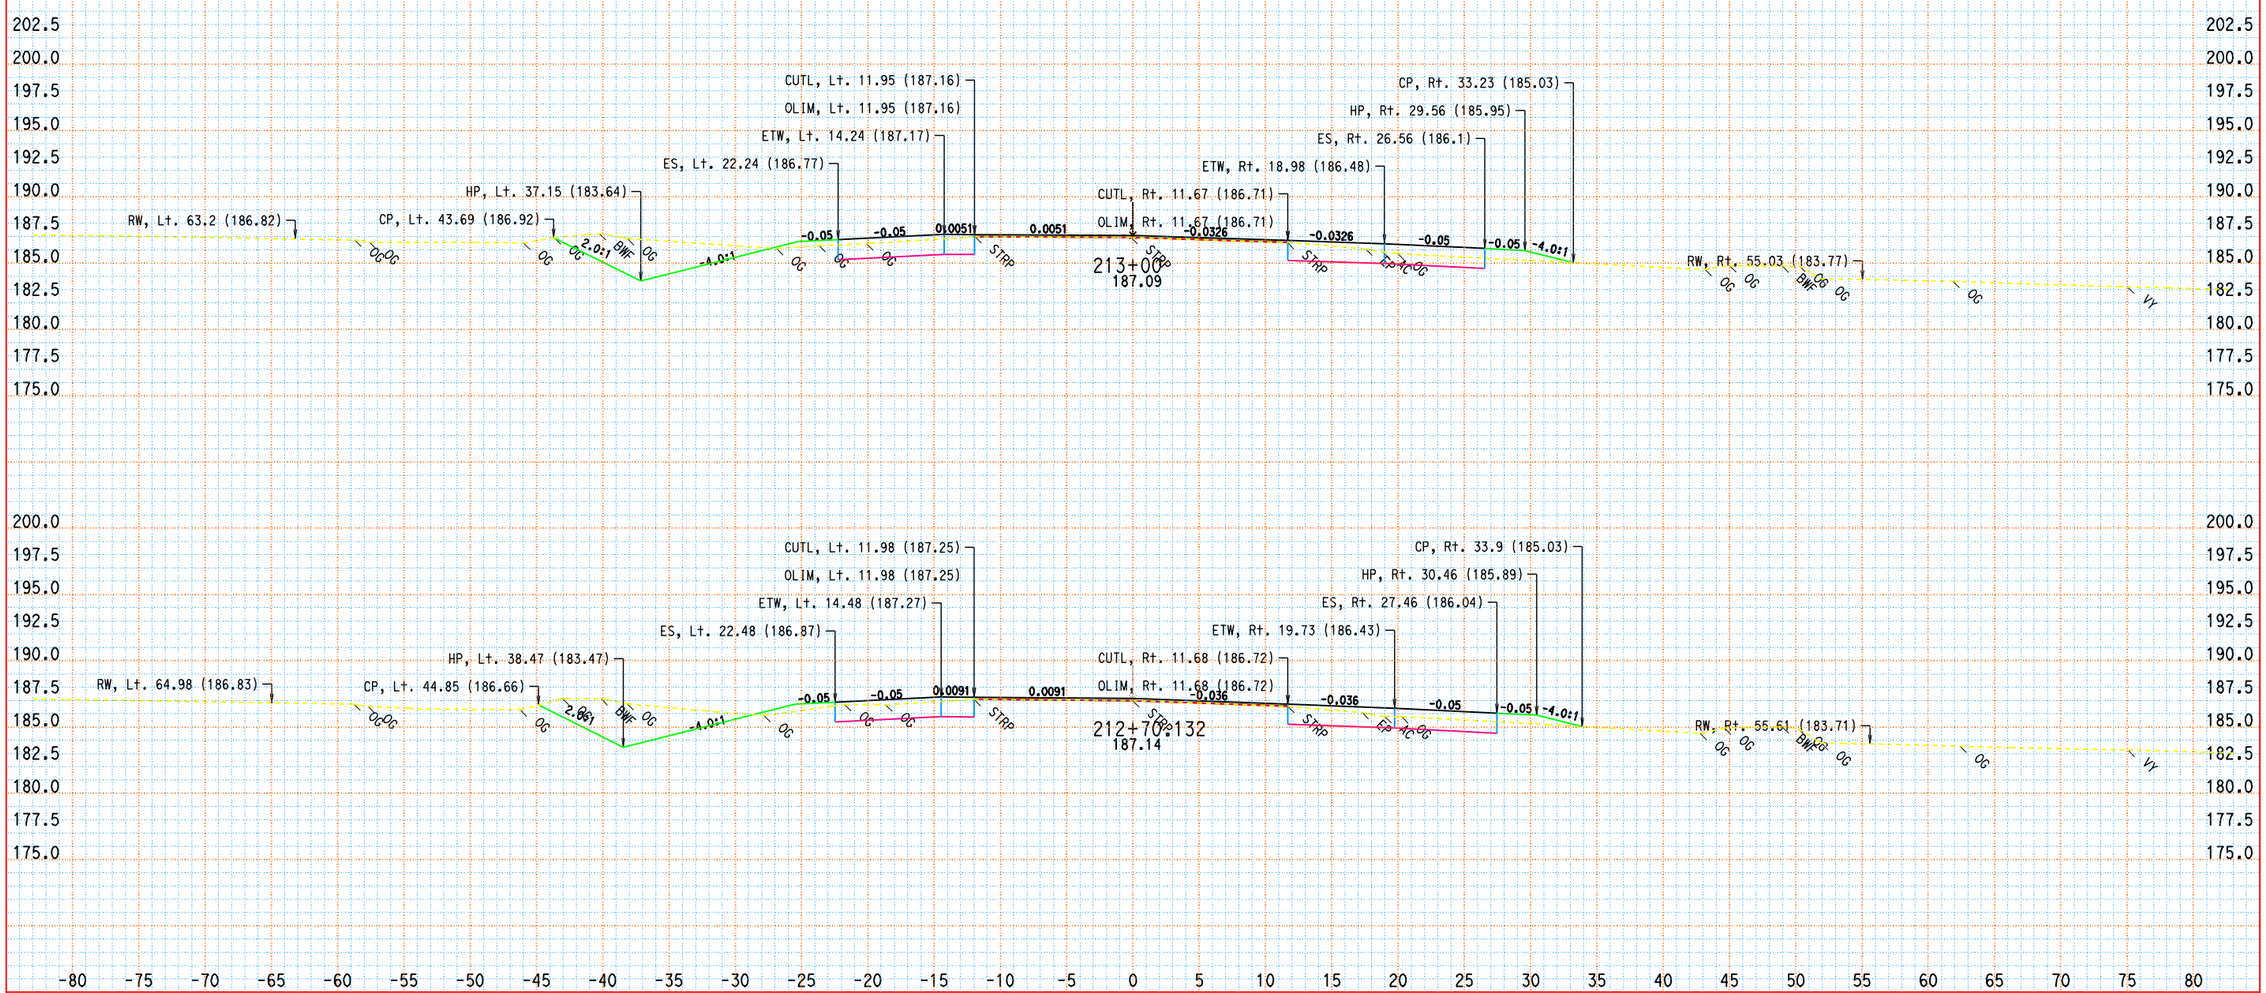

DATE: 11/18/2010

ALL DIMENSIONS ARE FEET

SCALE: 1" = 5' Horiz.
1" = 5' Vert.

SFP3
CROSS SECTIONS
SHEET 26 OF XXX

KC Project: 06263 File: D:\comnew\06263\sfp3finish.egr

DESIGN STUDY ONLY

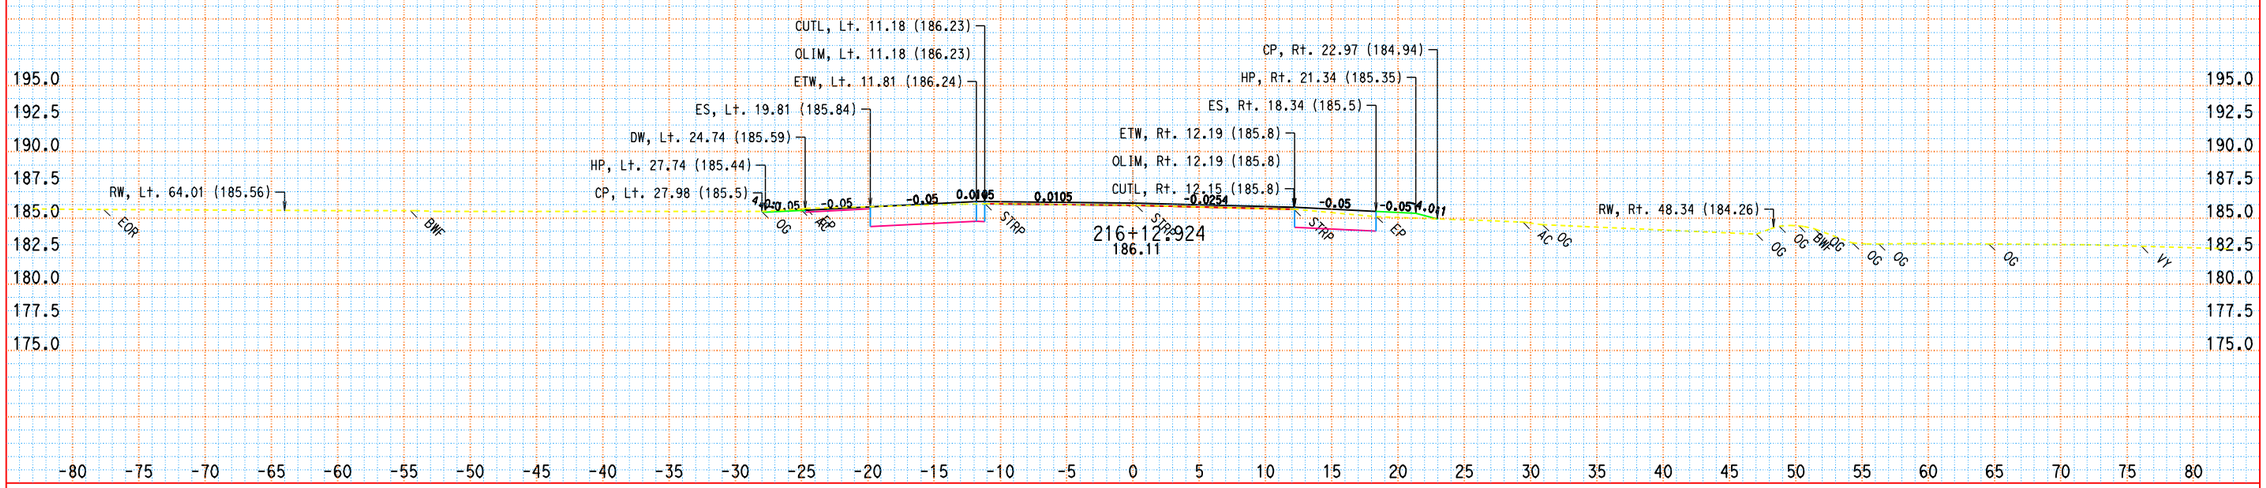

KC Project: 06263 File: D:\commew\06263\sfp3finish.ear

DATE: 11/18/2010

ALL DIMENSIONS ARE FEET

SCALE: 1" = 5' Horiz.
1" = 5' Vert.

SFP3
CROSS SECTIONS
SHEET 32 OF XXX

DESIGN STUDY ONLY

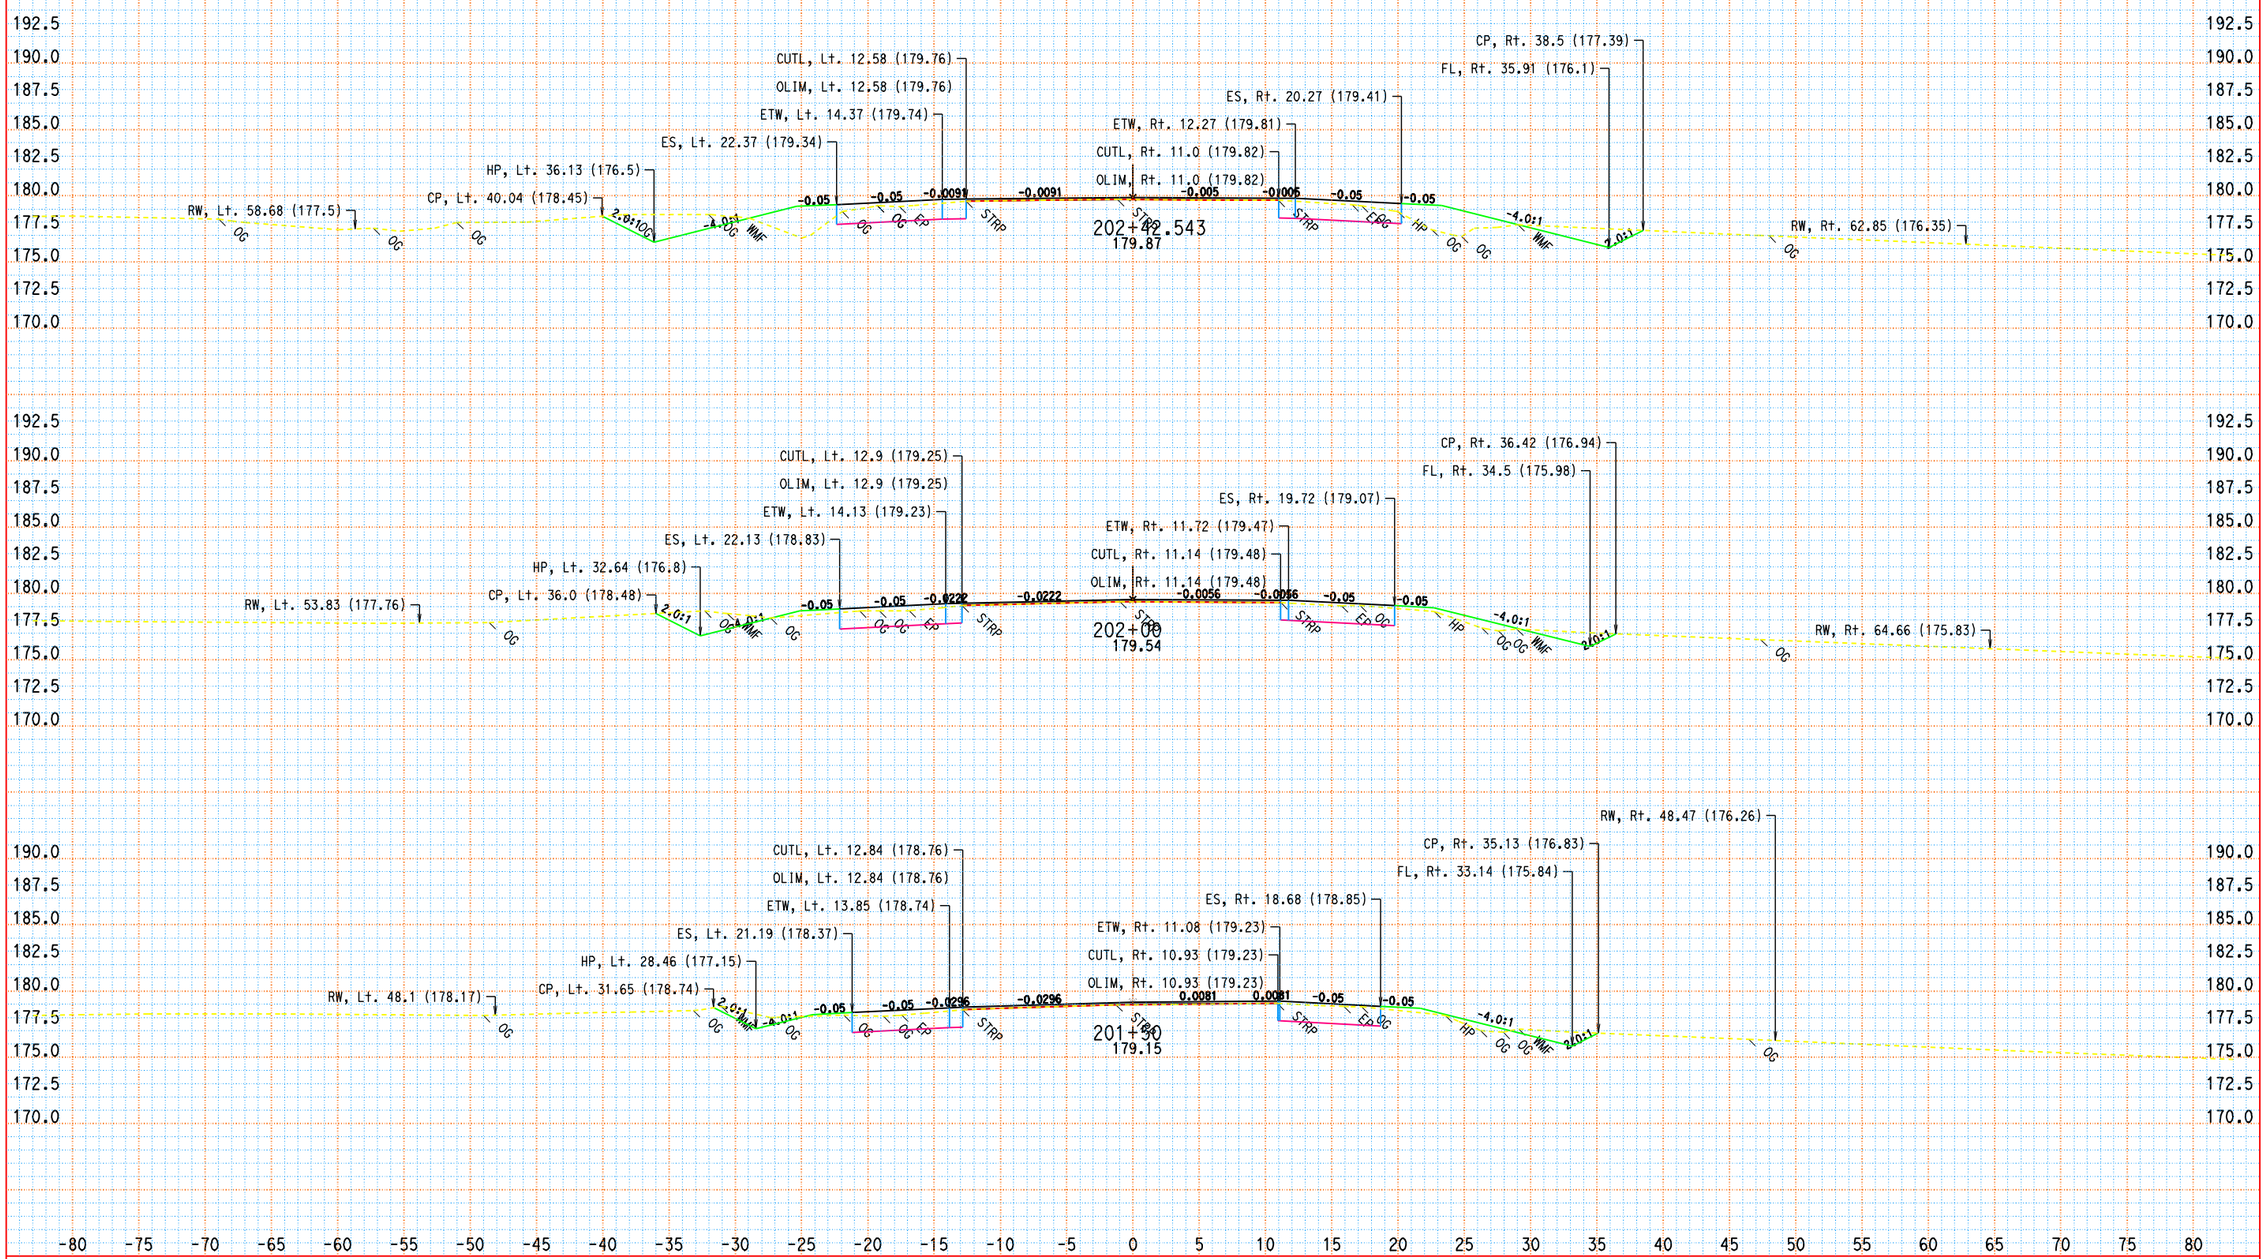

KC Project: 06263 File: D:\connew\06263\sfp3finish.ear

DATE: 11/18/2010

ALL DIMENSIONS ARE FEET

SCALE: 1" = 5' Horiz.
1" = 5' Vert.

SFP3
CROSS SECTIONS
SHEET 2 OF XXX

DESIGN STUDY ONLY

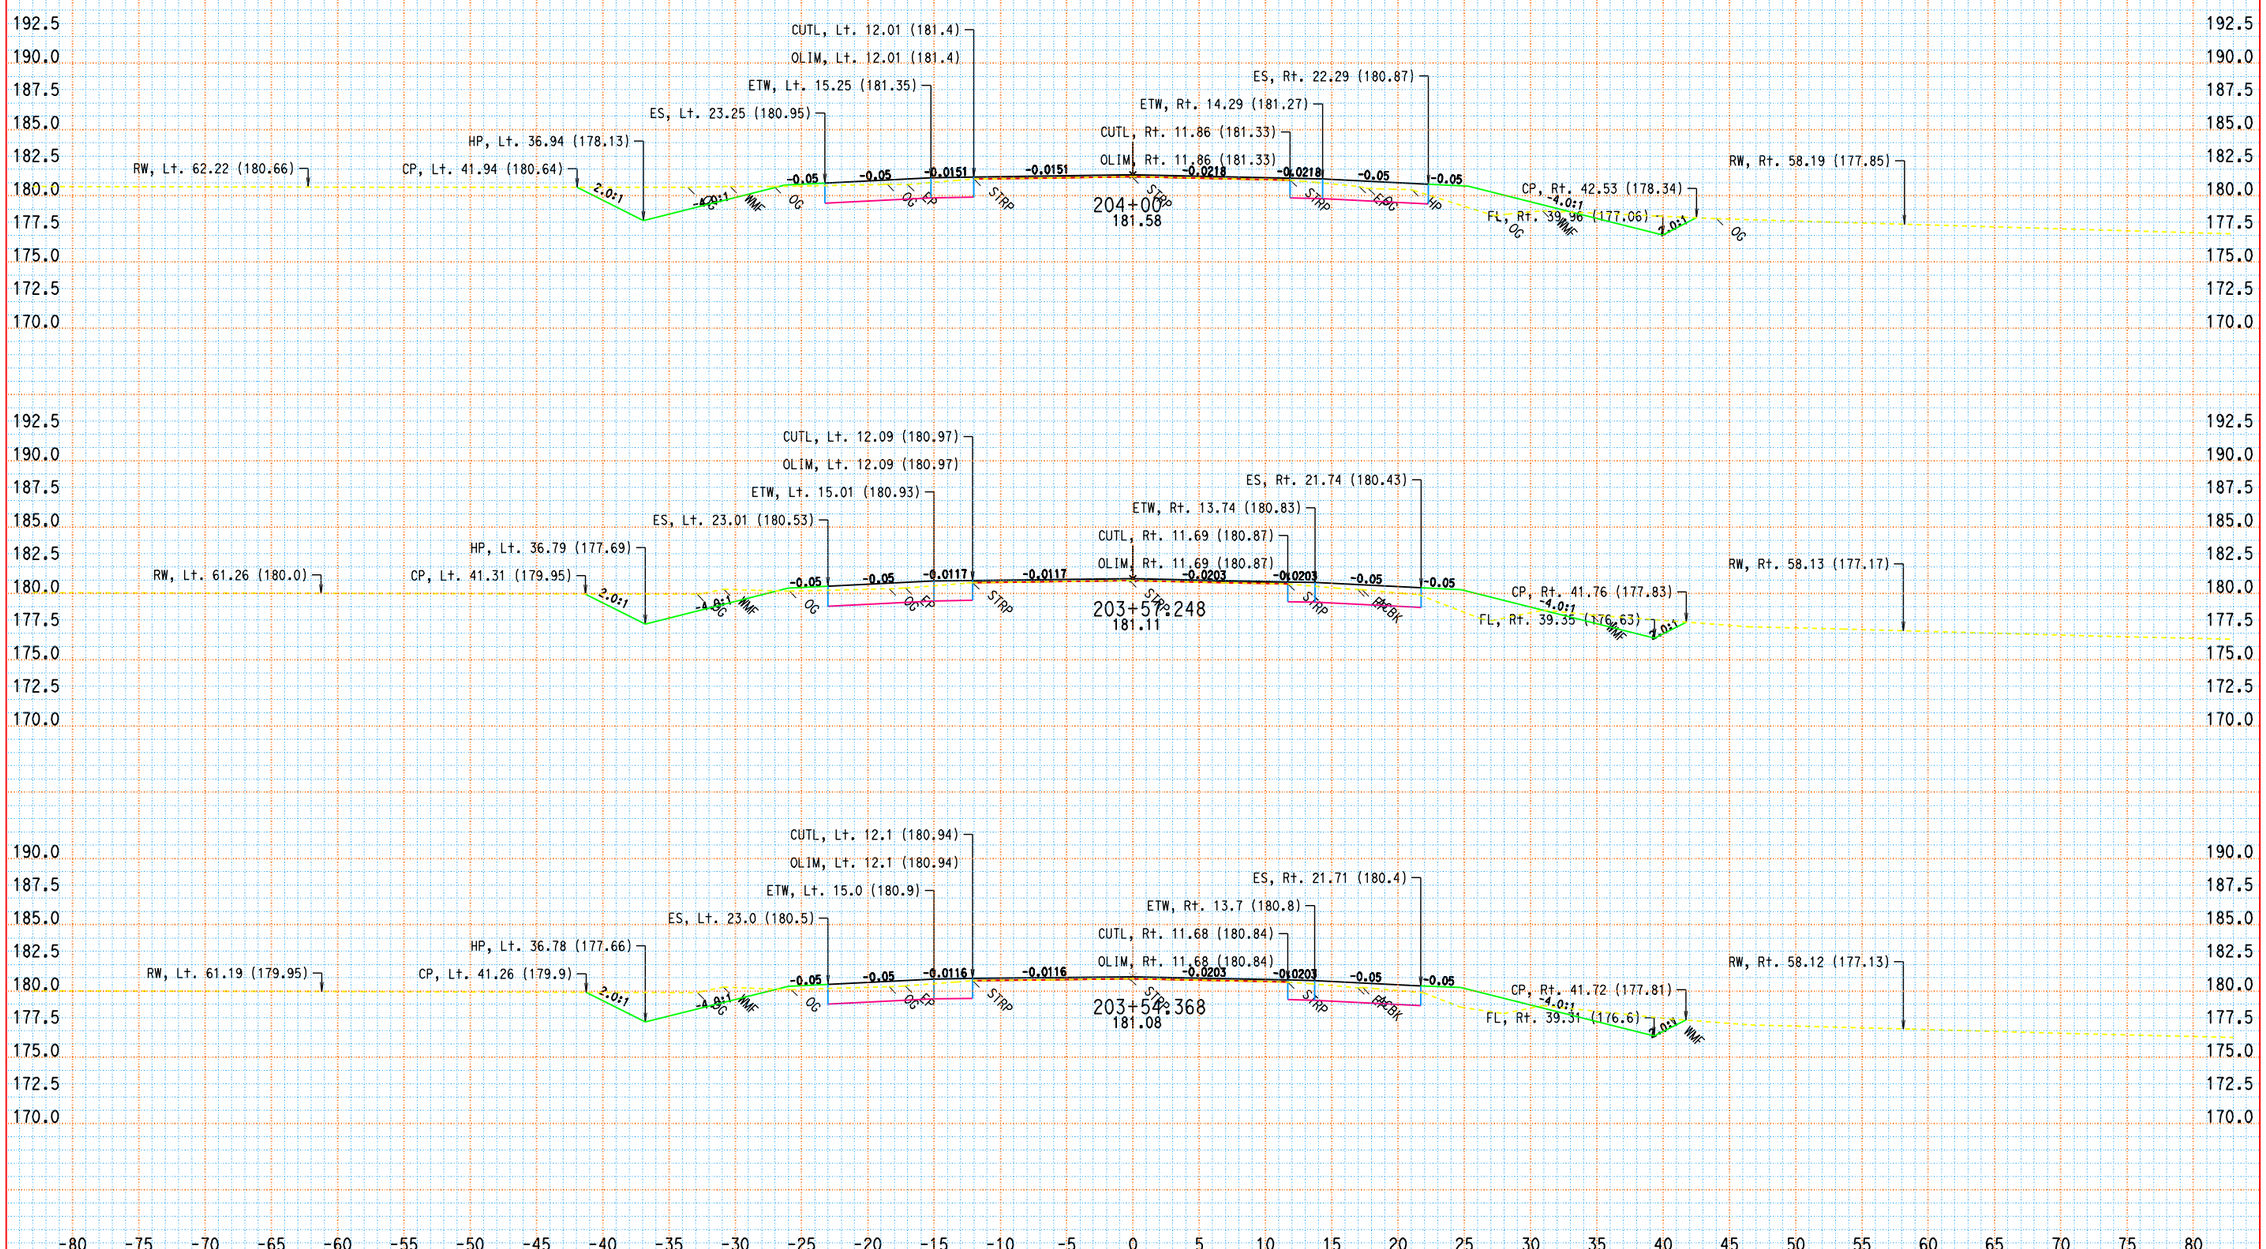

KC Project: 06263 File: D:\comnew\06263\sfp3finish.ear

DATE: 11/18/2010

ALL DIMENSIONS ARE FEET

SCALE: 1" = 5' Horiz.
1" = 5' Vert.

SFP3
CROSS SECTIONS
SHEET 7 OF XXX

DESIGN STUDY ONLY

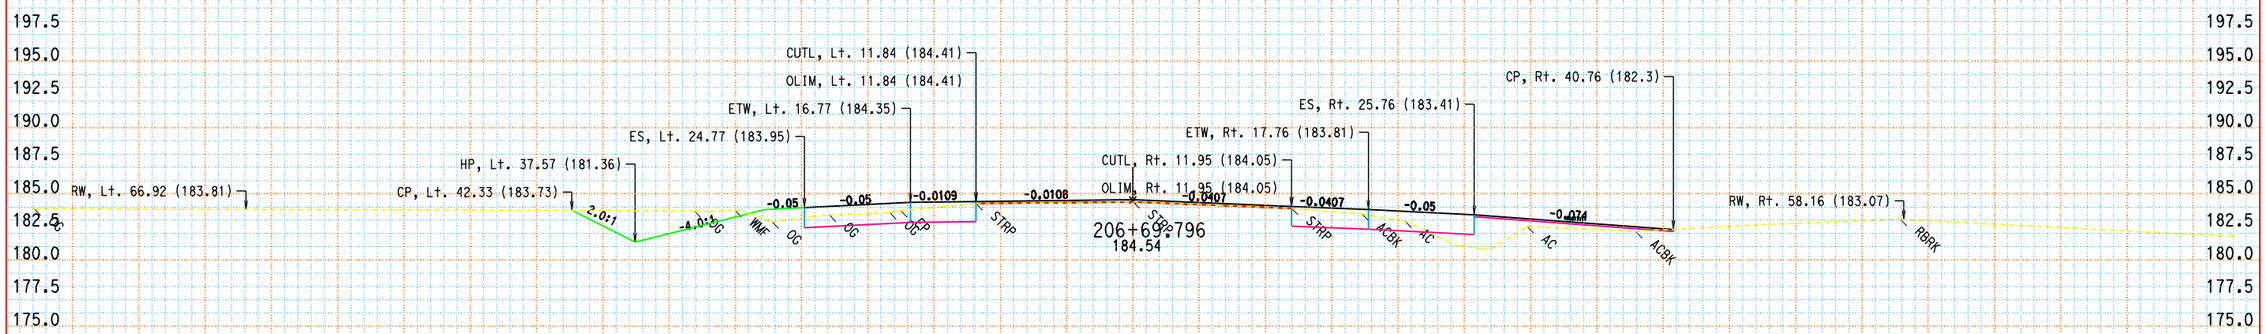

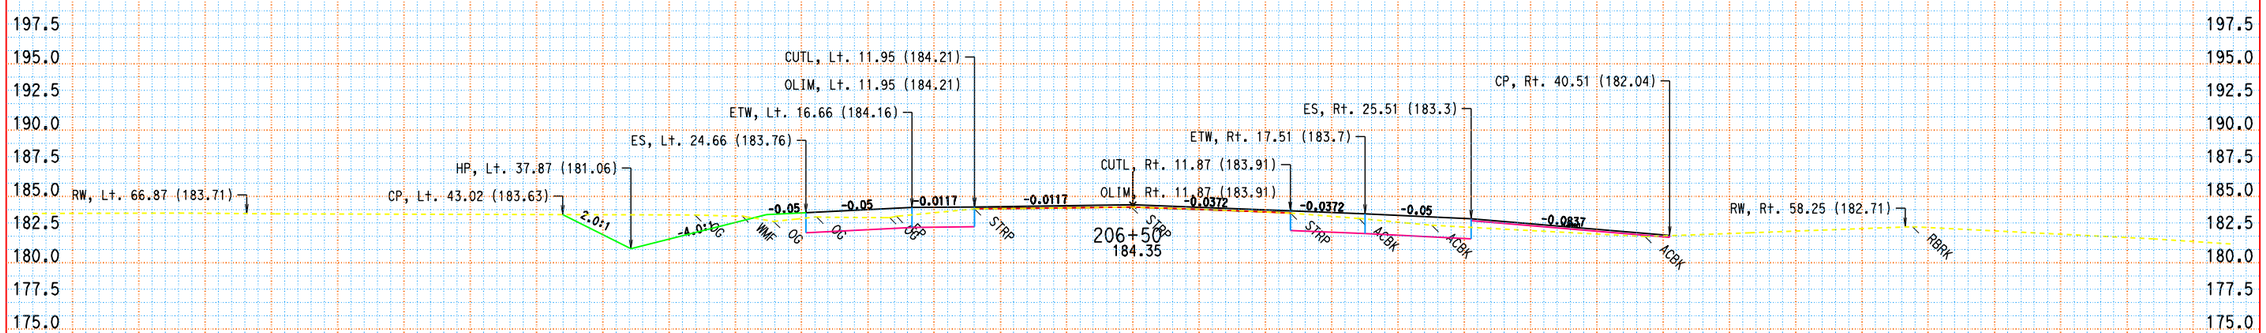

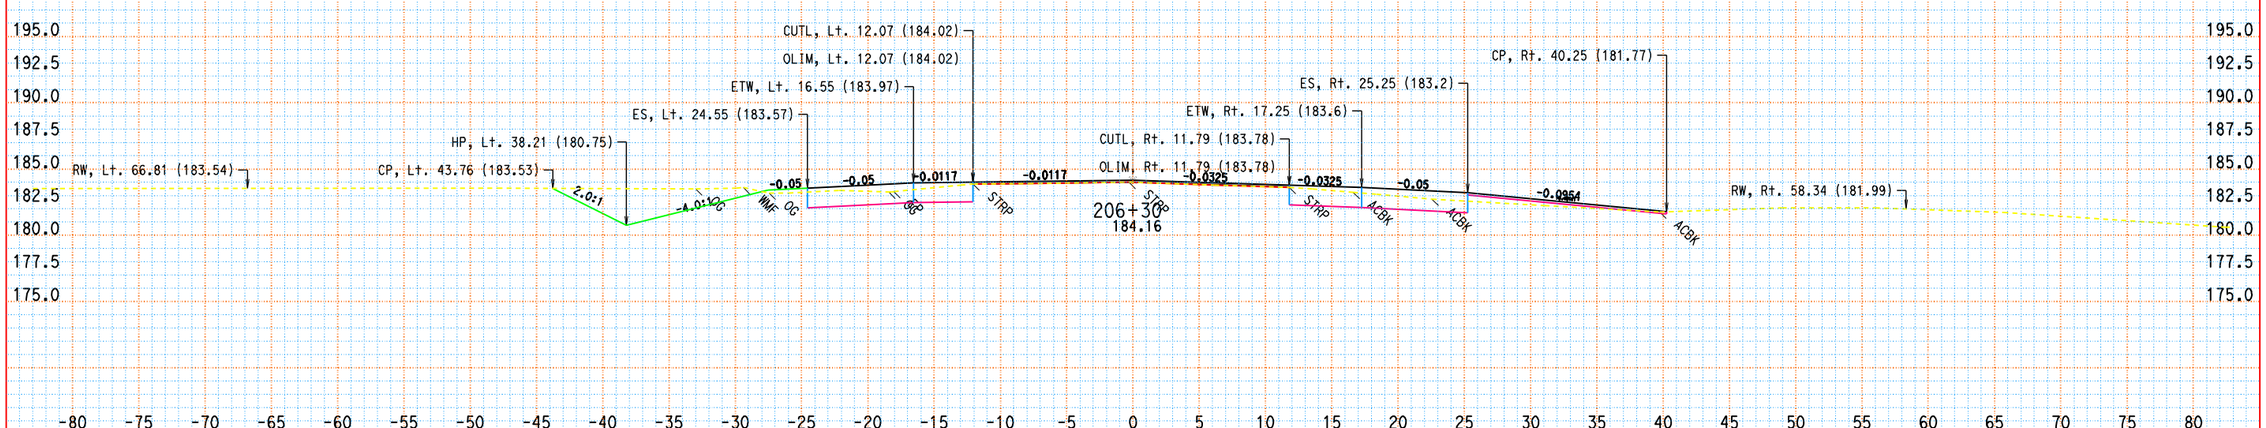

KC Project: 06263 File: D:\connew\06263\sfp3finish.egr

DATE: 11/18/2010

ALL DIMENSIONS ARE FEET

SCALE: 1" = 5' Horiz.
1" = 5' Vert.

SFP3
CROSS SECTIONS
SHEET 12 OF XXX

DESIGN STUDY ONLY

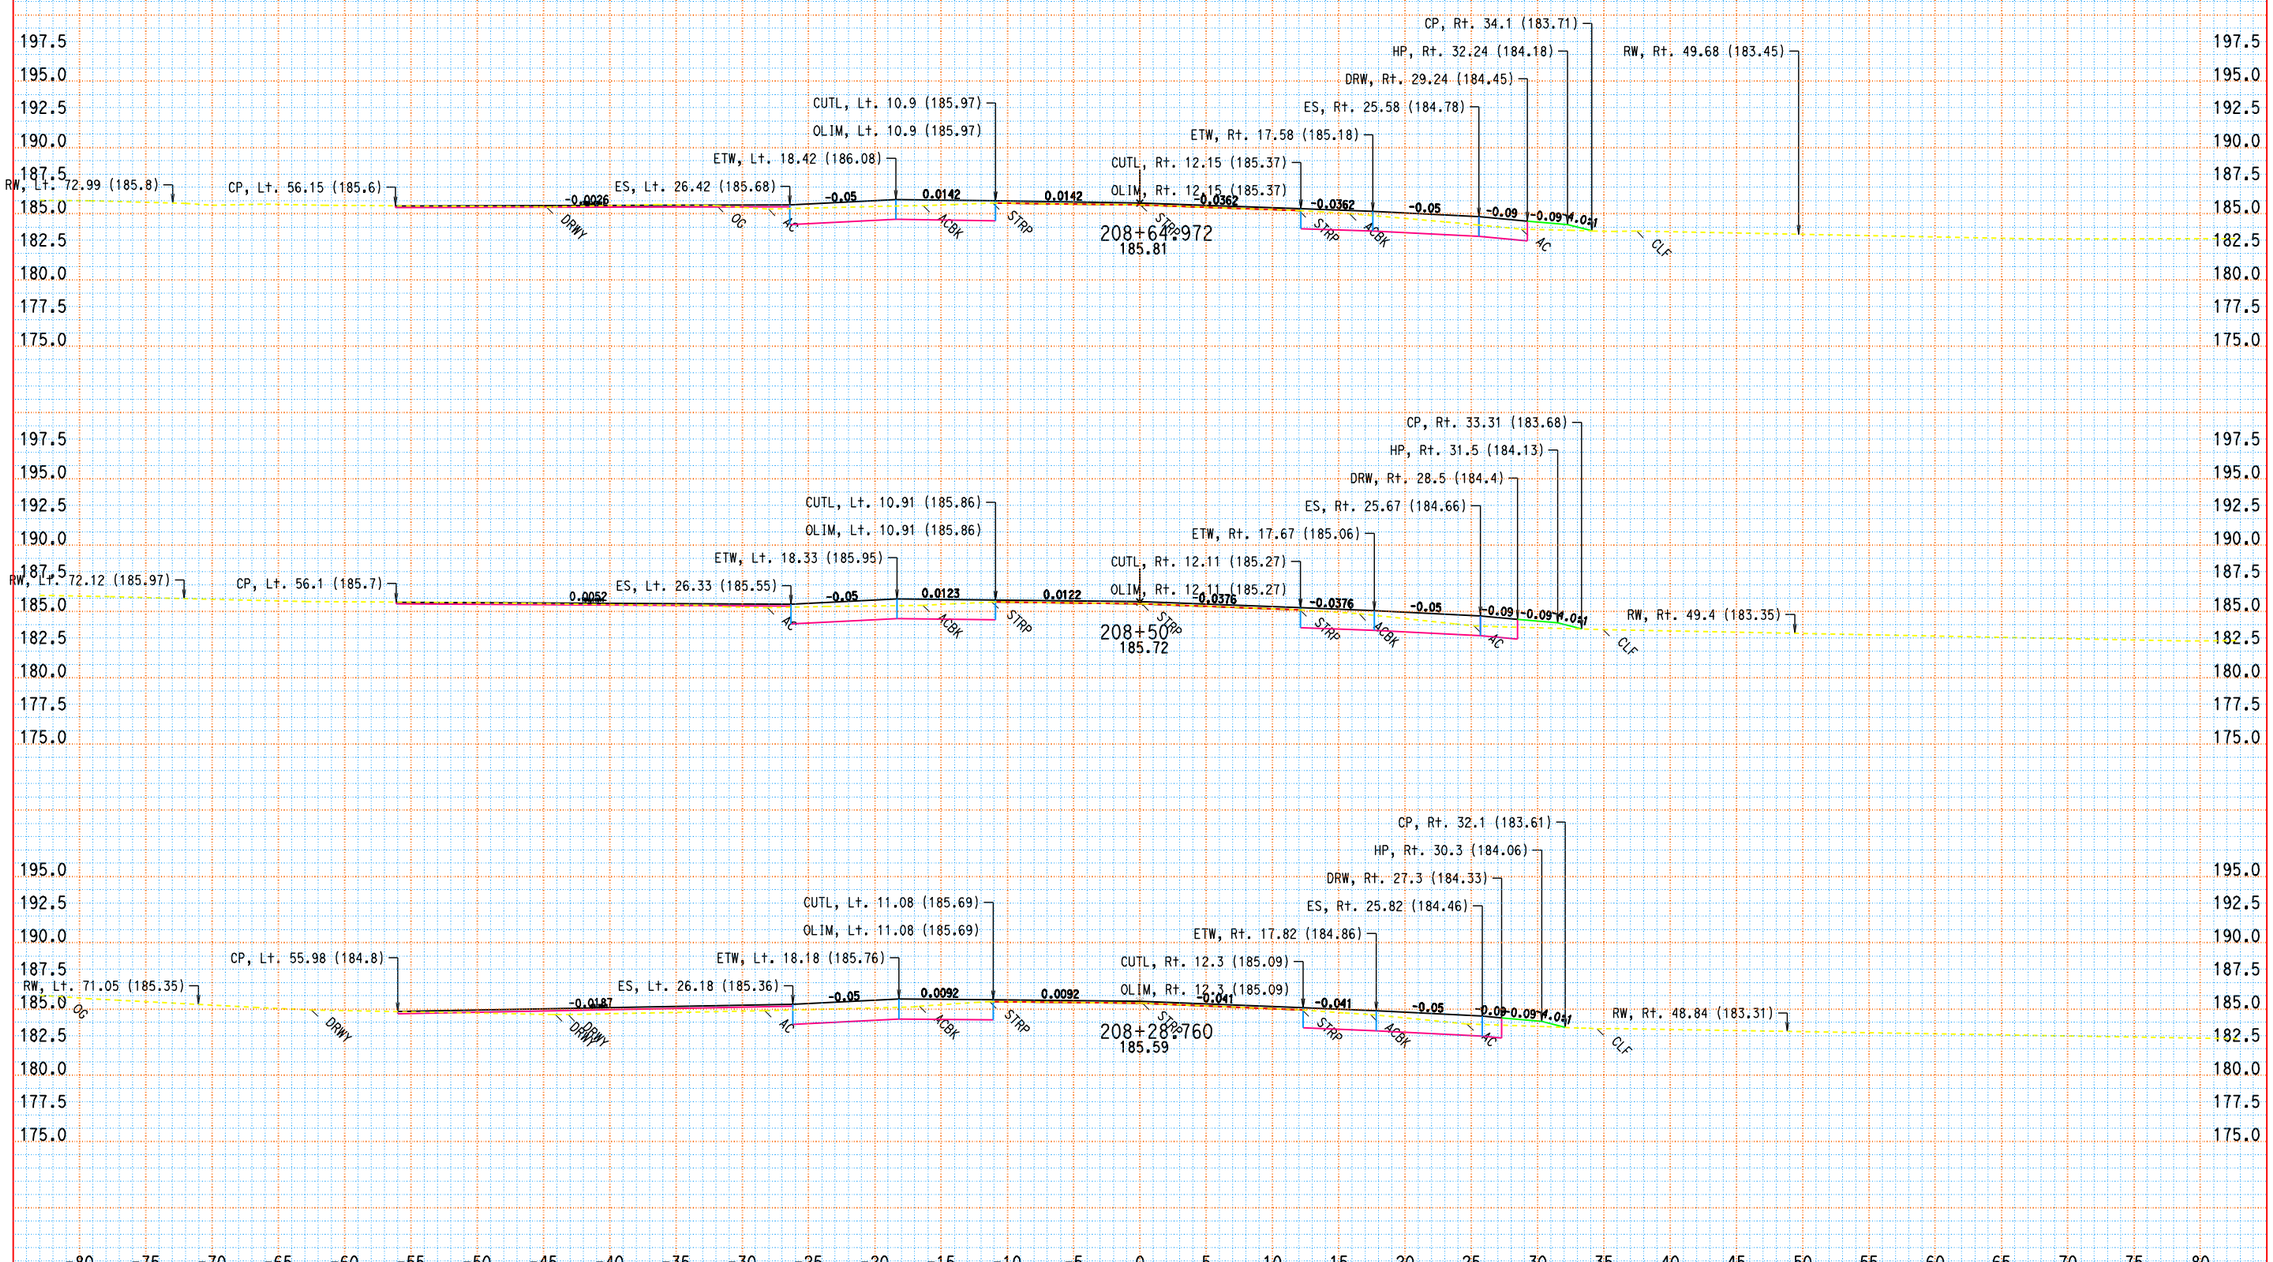

KC Project: 06263 File: D:\comnew\06263\sfp3finish.ear

DATE: 11/18/2010

ALL DIMENSIONS ARE FEET

SCALE: 1" = 5' Horiz.
1" = 5' Vert.

SFP3
CROSS SECTIONS
SHEET 17 OF XXX

DESIGN STUDY ONLY

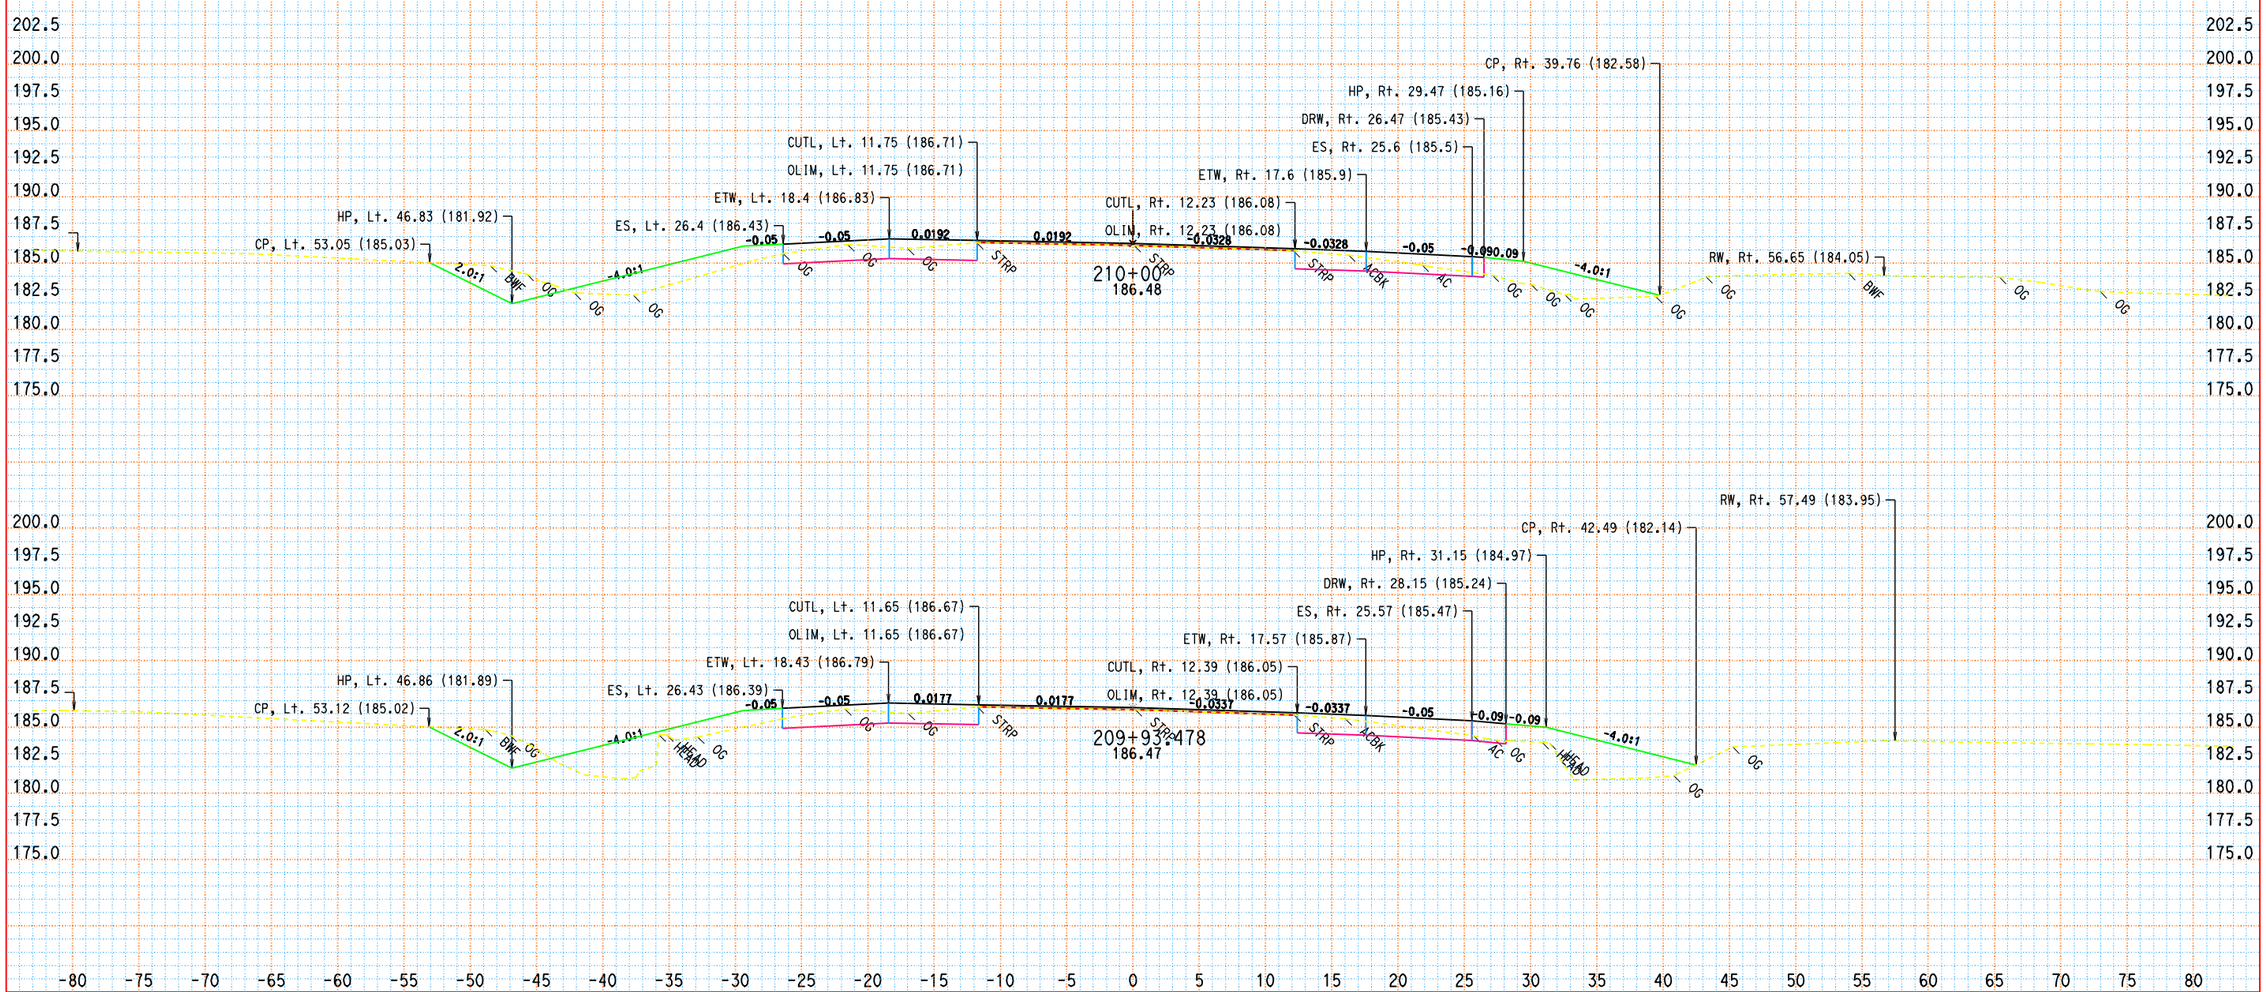

KC Project: 06263 File: D:\comnew\06263\sfp3finish.ear

DATE: 11/18/2010

ALL DIMENSIONS ARE FEET

SCALE: 1" = 5' Horiz.
1" = 5' Vert.

SFP3
CROSS SECTIONS
SHEET 22 OF XXX

DESIGN STUDY ONLY

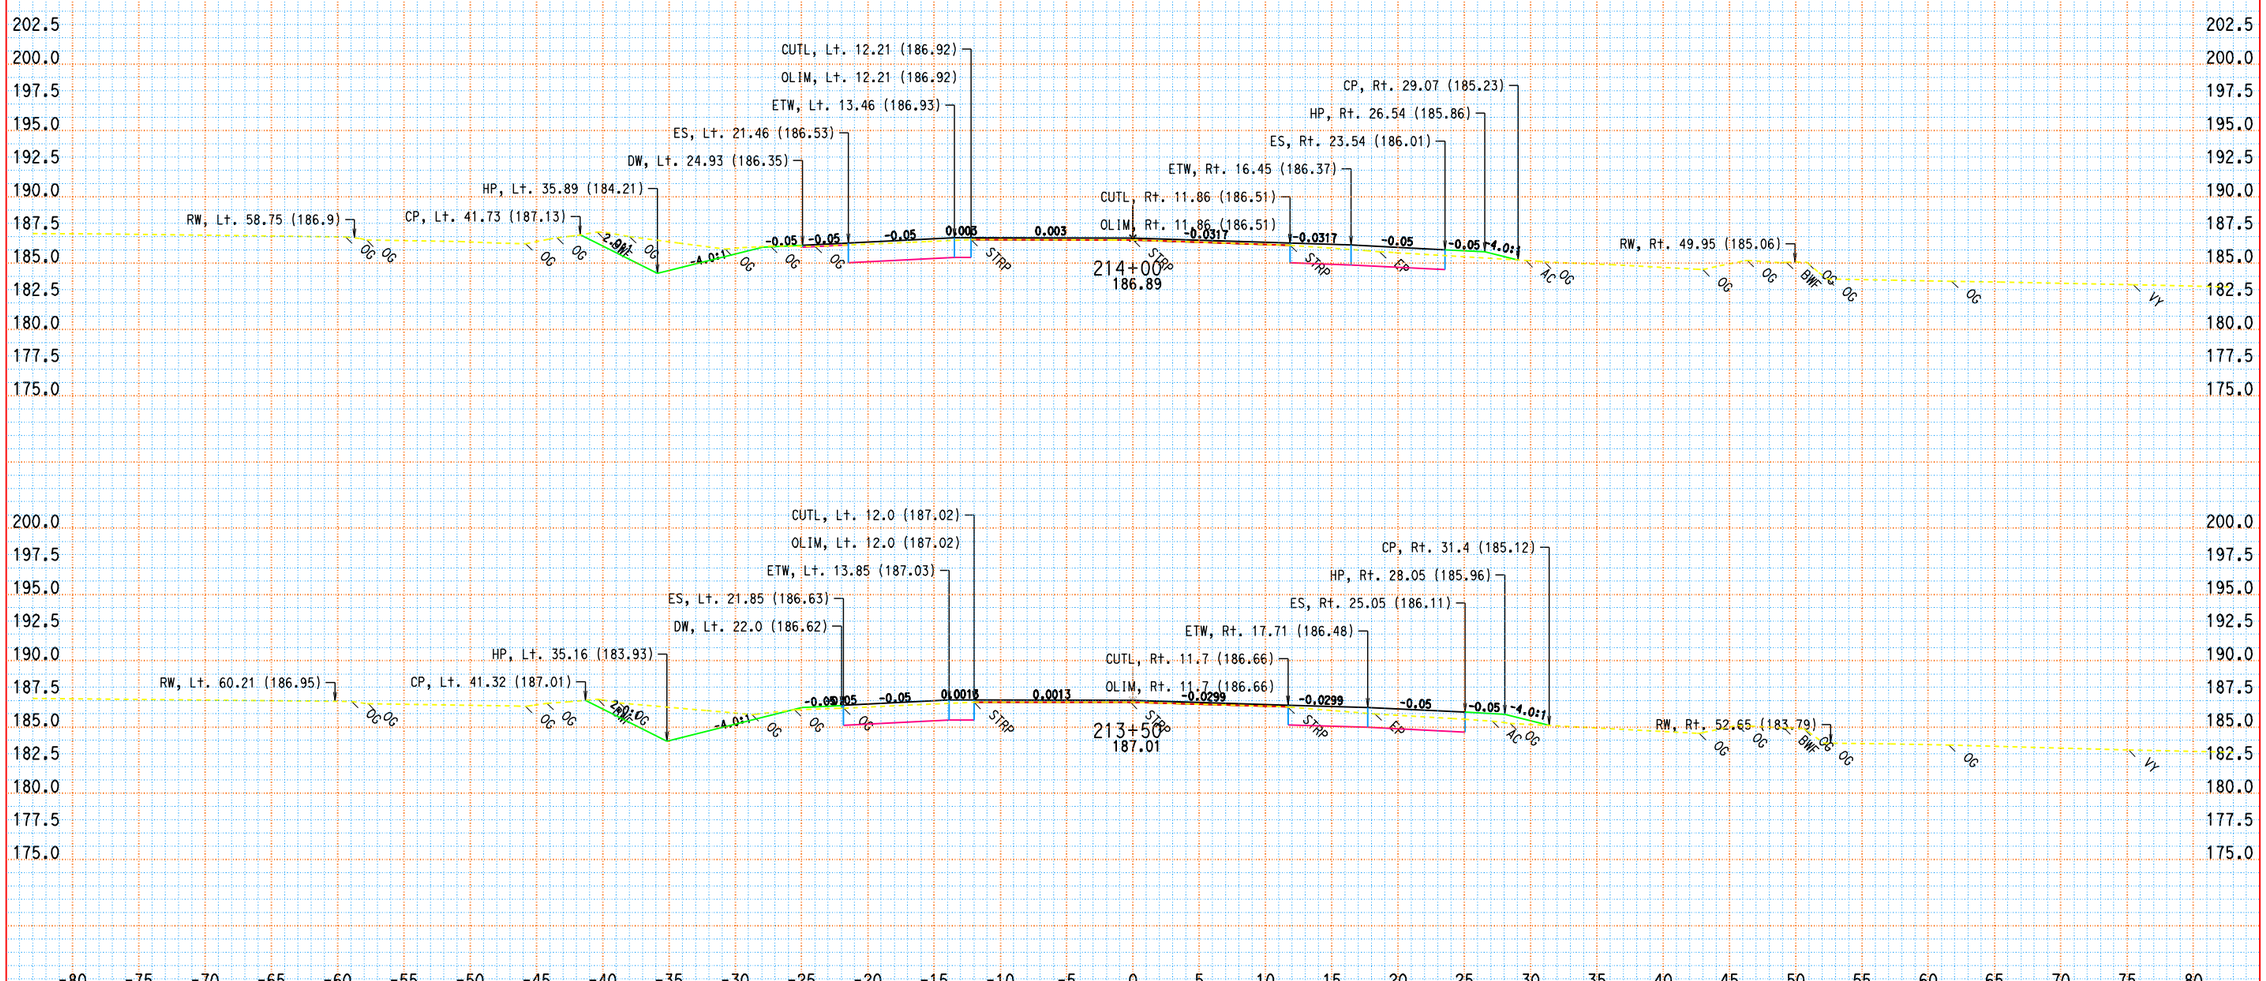

KC Project: 06263 File: D:\comnew\06263\sfp3finish.egr

DATE: 11/18/2010

ALL DIMENSIONS ARE FEET

SCALE: 1" = 5' Horiz.
1" = 5' Vert.

SFP3
CROSS SECTIONS
SHEET 27 OF XXX

DESIGN STUDY ONLY

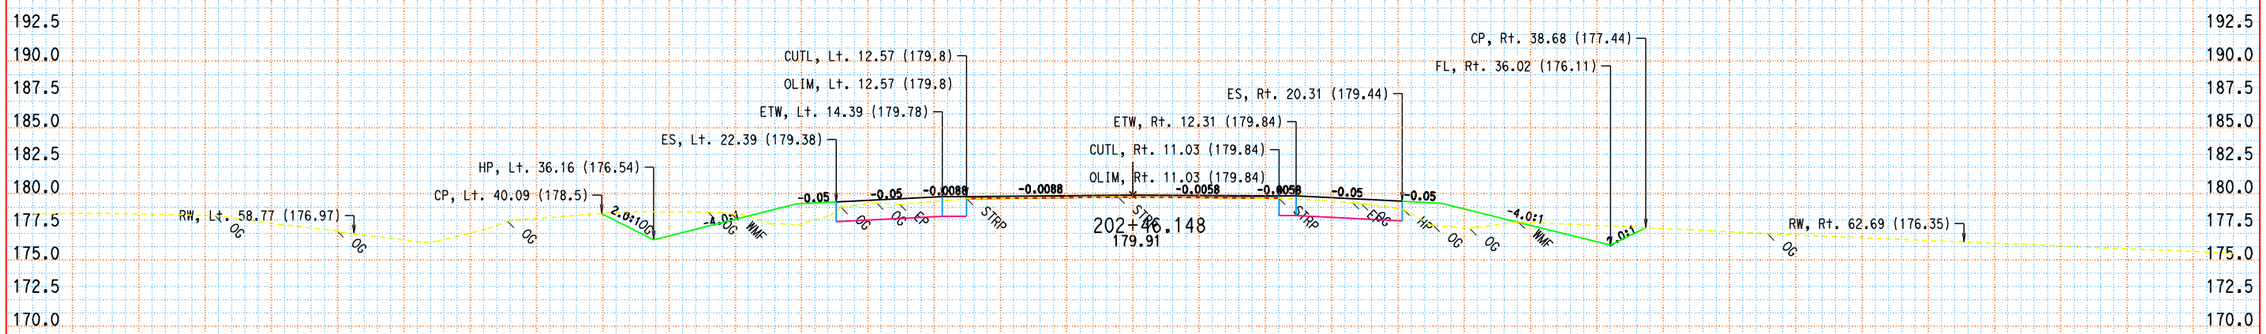

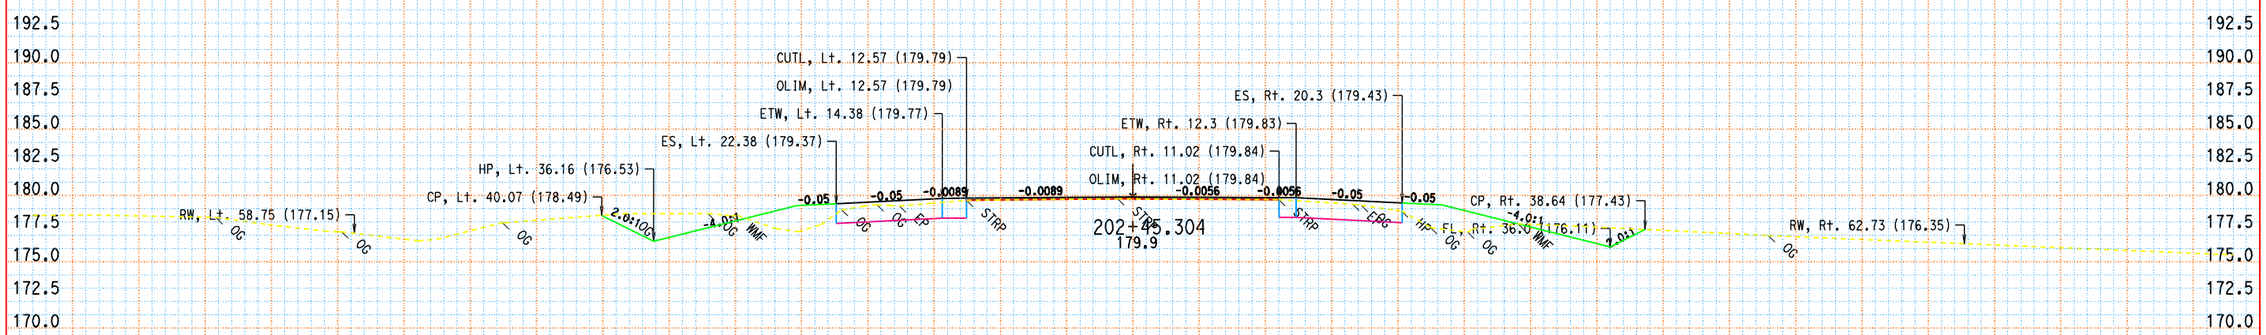

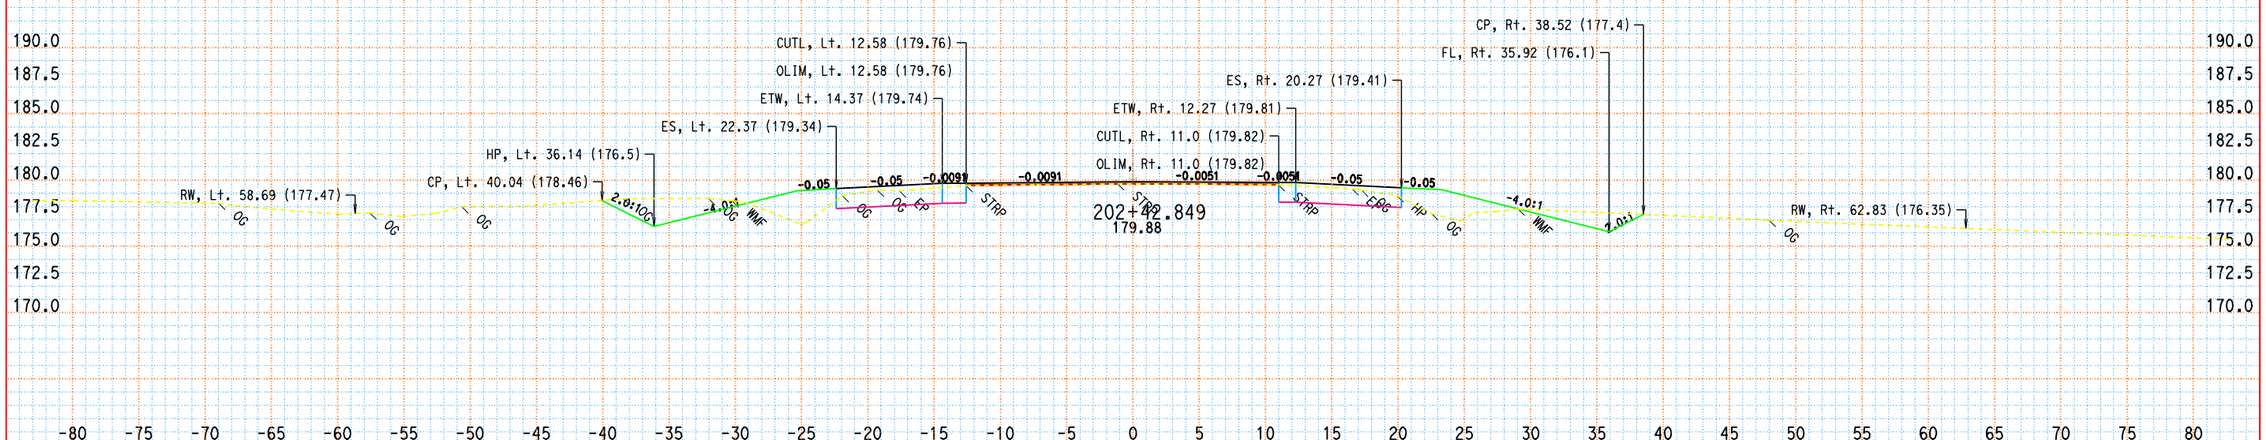

KC Project: 06263 File: D:\connew\06263\sfp3finish.egr

DATE: 11/18/2010

ALL DIMENSIONS ARE FEET

SCALE: 1" = 5' Horiz.
1" = 5' Vert.

SFP3
CROSS SECTIONS
SHEET 3 OF XXX

DESIGN STUDY ONLY

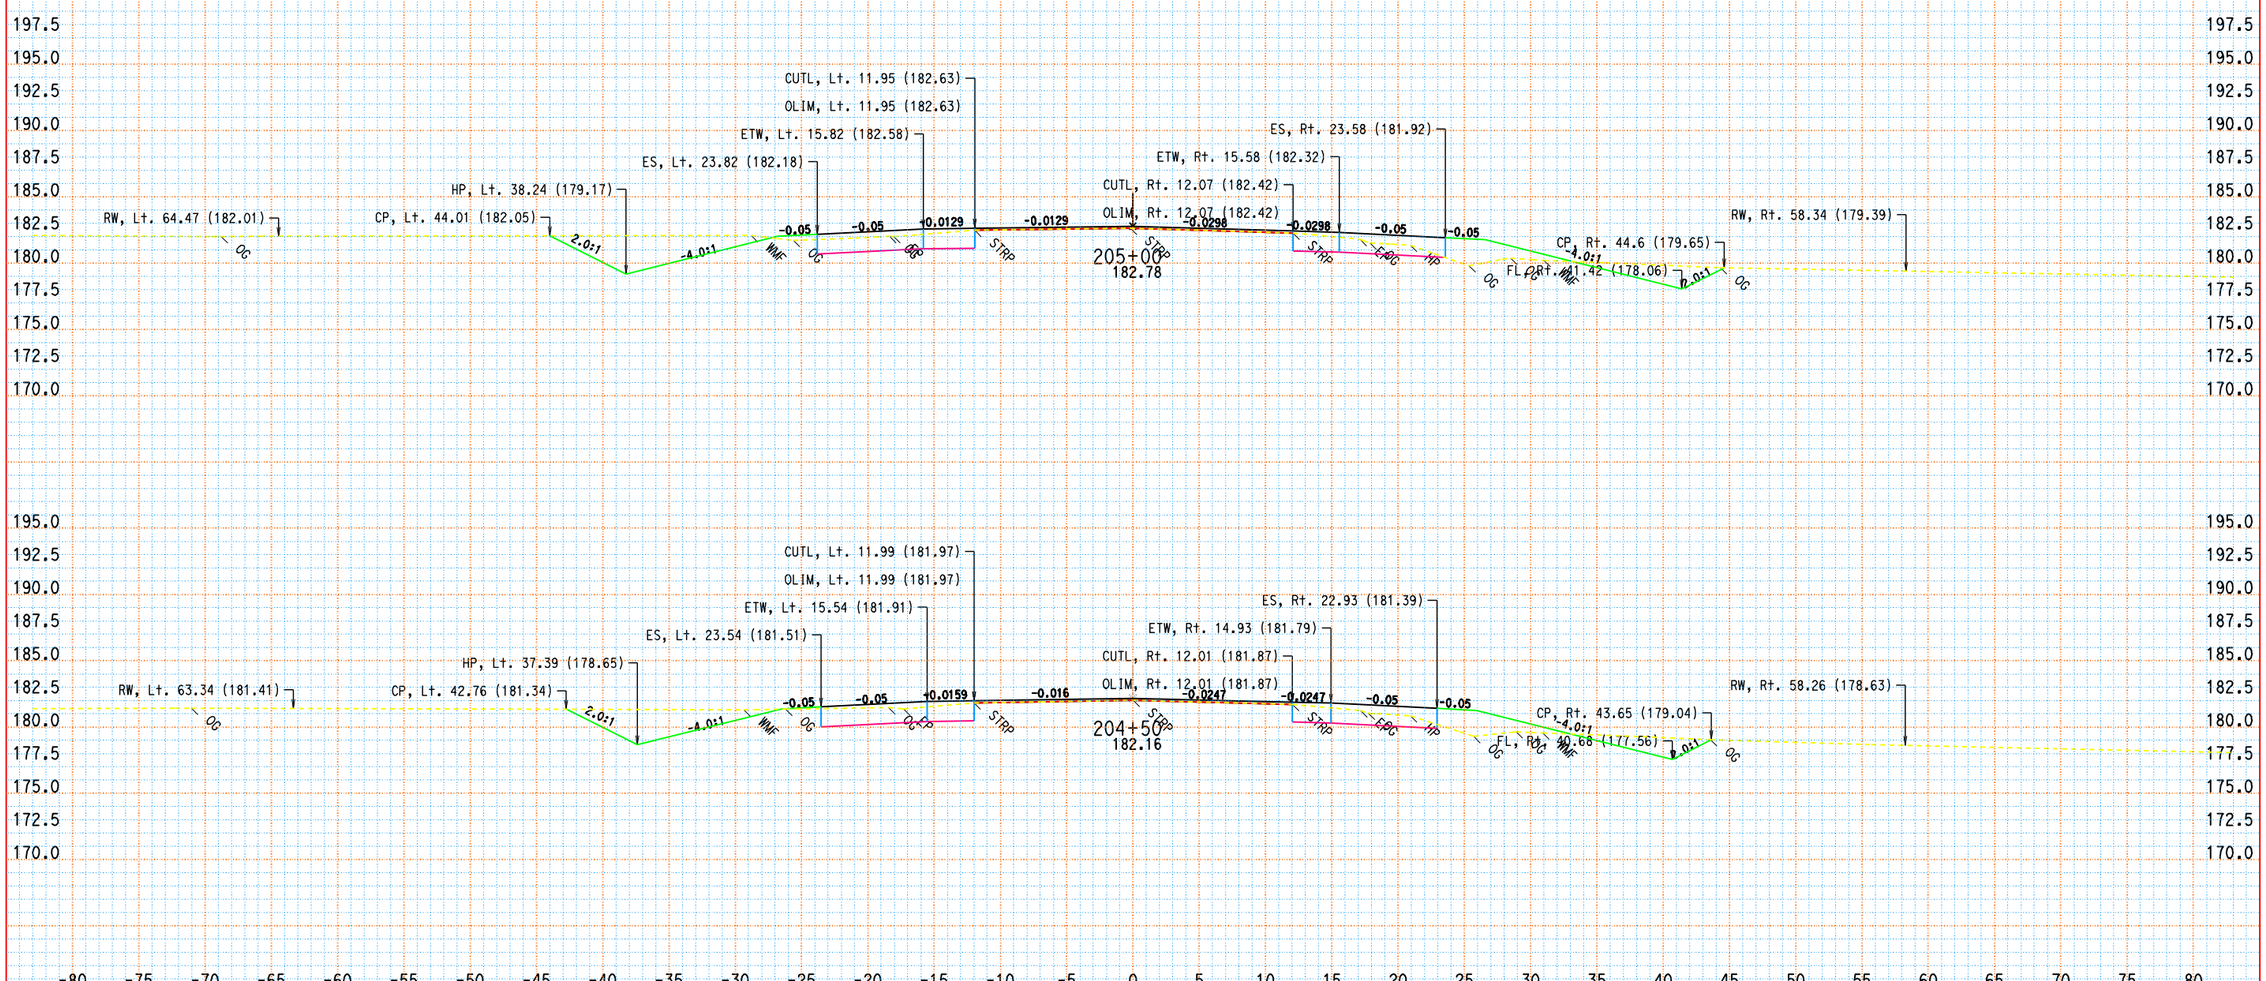

KC Project: 06263 File: D:\comnew\06263\sfp3finish.egr

DATE: 11/18/2010

ALL DIMENSIONS ARE FEET

SCALE: 1" = 5' Horiz.
1" = 5' Vert.

SFP3
CROSS SECTIONS
SHEET 8 OF XXX

DESIGN STUDY ONLY

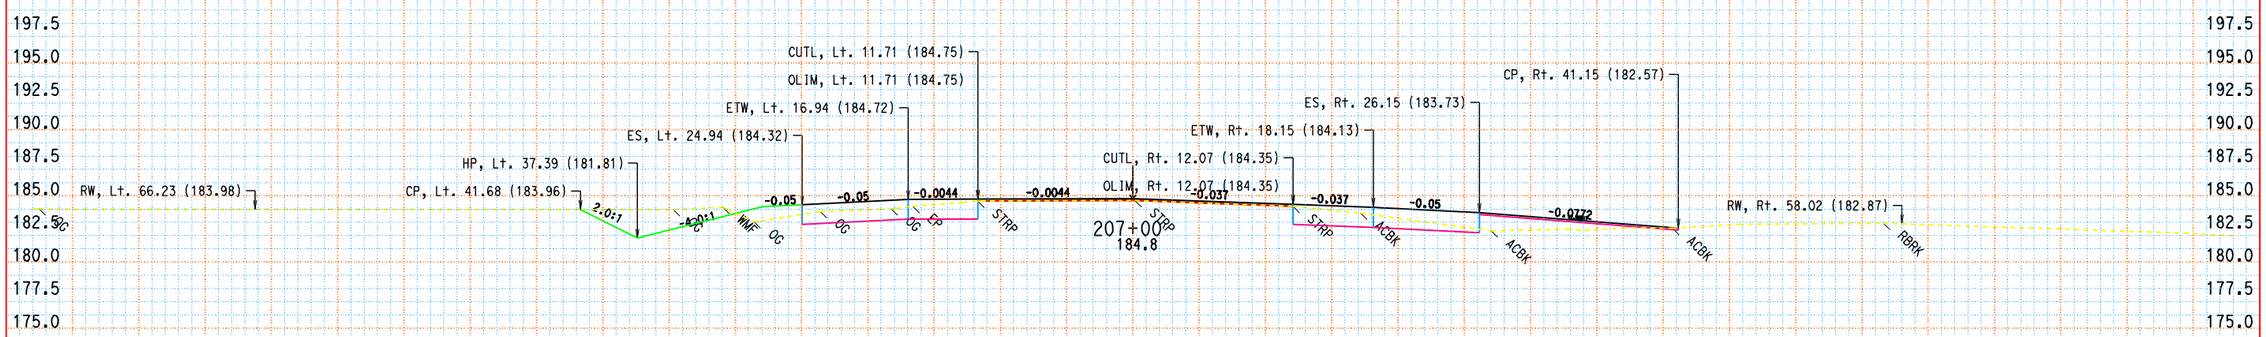

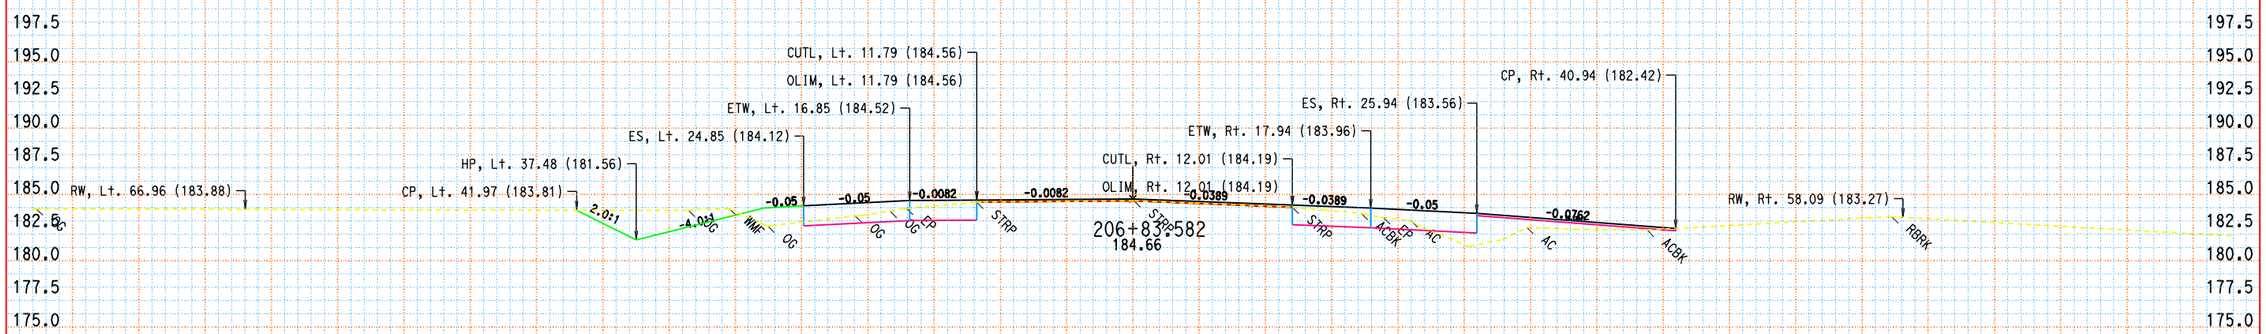

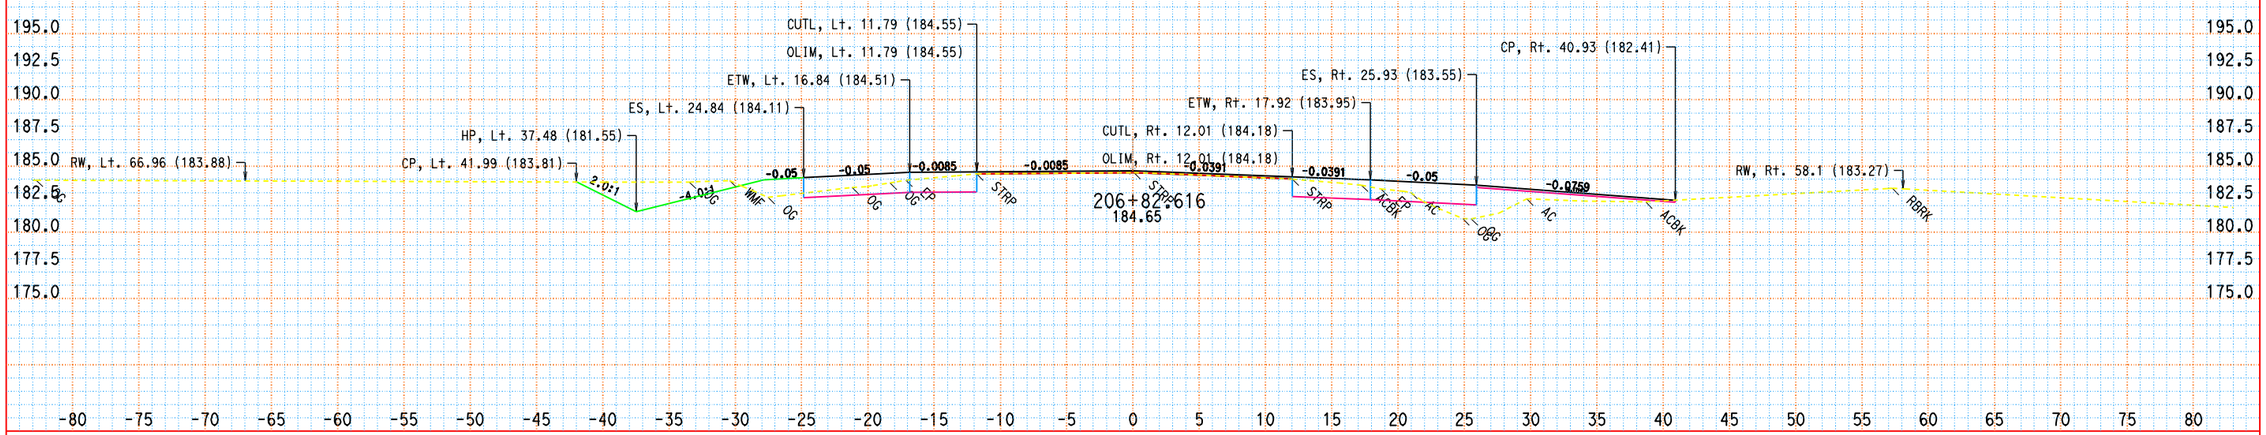

DATE: 11/18/2010

ALL DIMENSIONS ARE FEET

SCALE: 1" = 5' Horiz.
1" = 5' Vert.

SFP3
CROSS SECTIONS
SHEET 13 OF XXX

KC Project: 06263 File: D:\comnew\06263\sfp3finish.ear

DESIGN STUDY ONLY

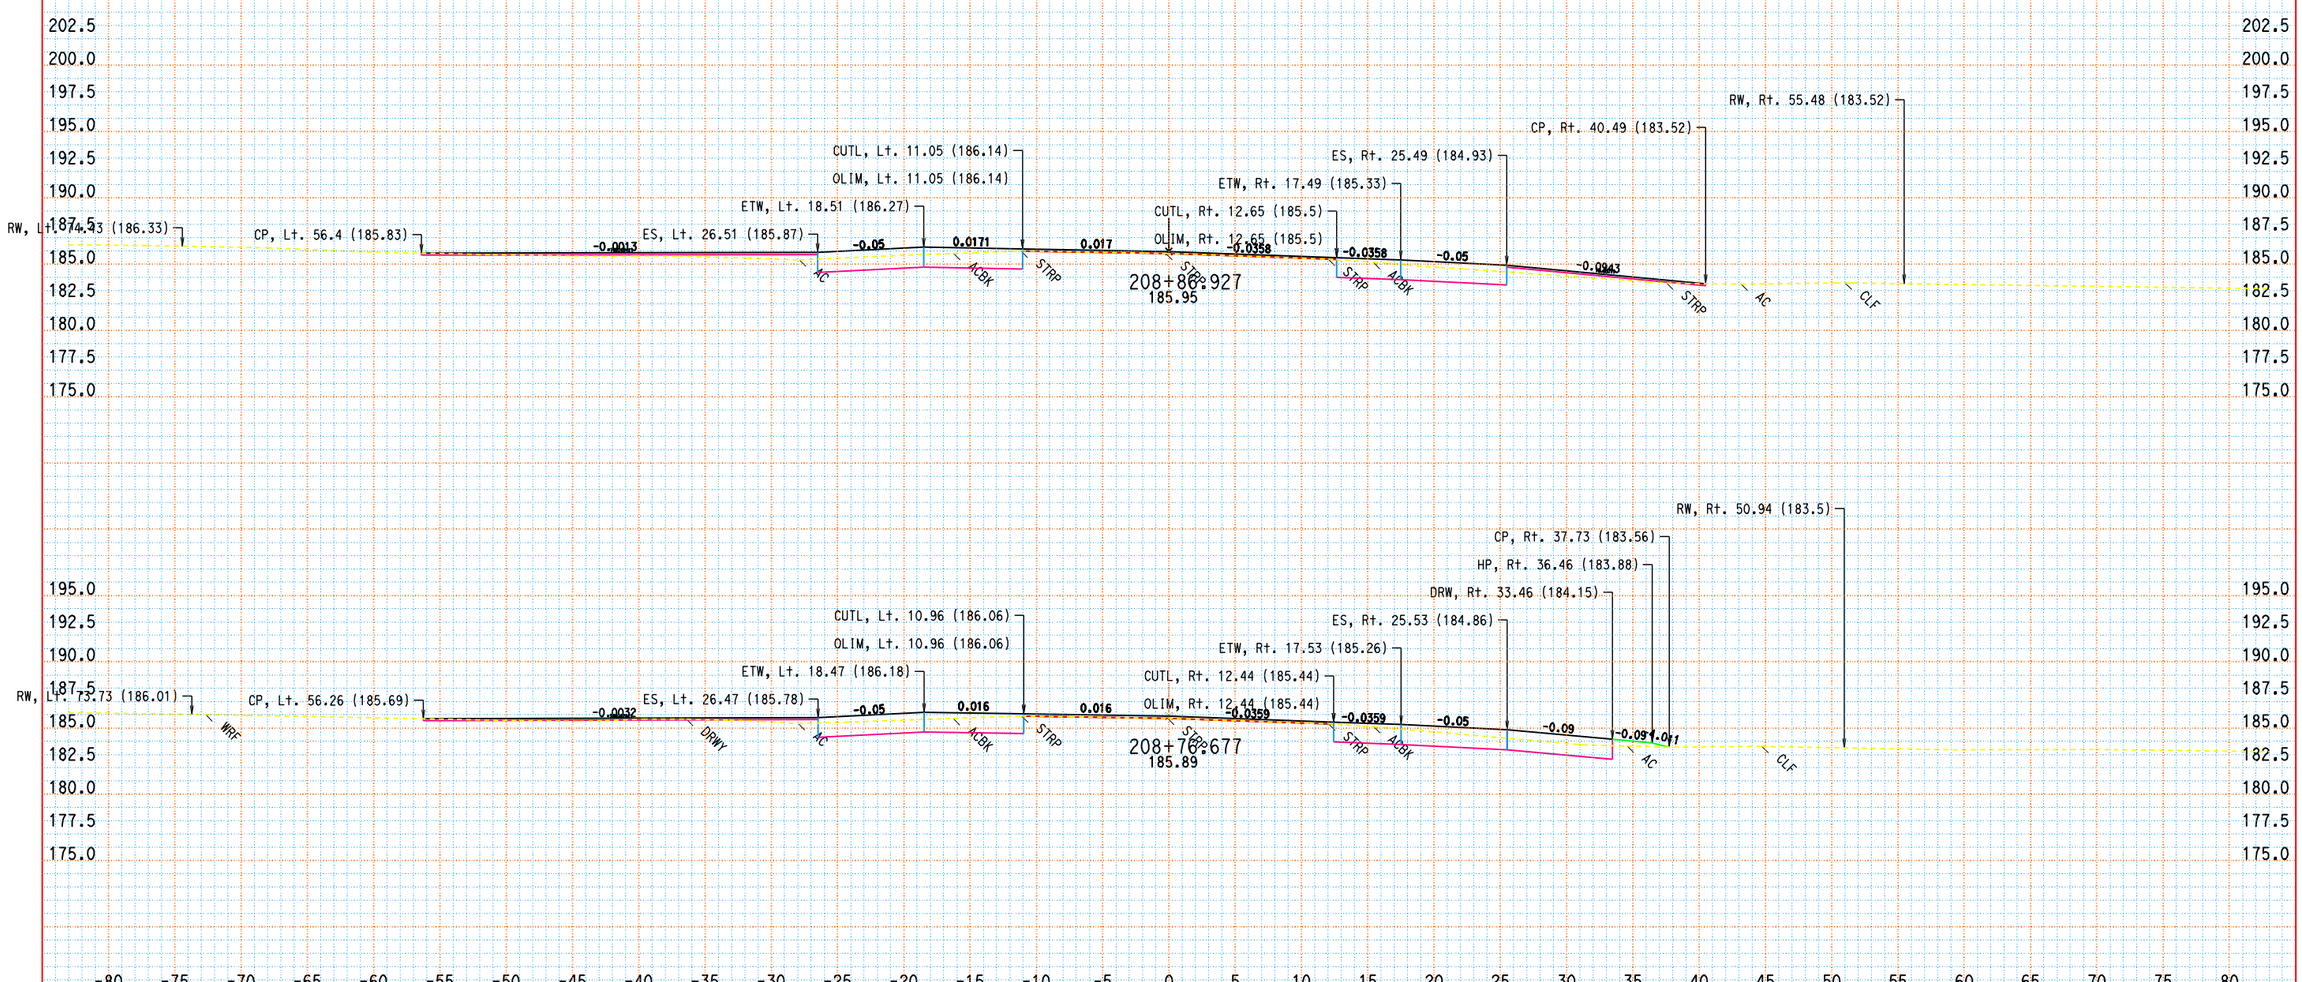

DATE: 11/18/2010

ALL DIMENSIONS ARE FEET

SCALE: 1" = 5' Horiz.
1" = 5' Vert.

SFP3
CROSS SECTIONS
SHEET 18 OF XXX

KC Project: 06263 File: D:\comnew\06263\sfp3finish.egr

DESIGN STUDY ONLY

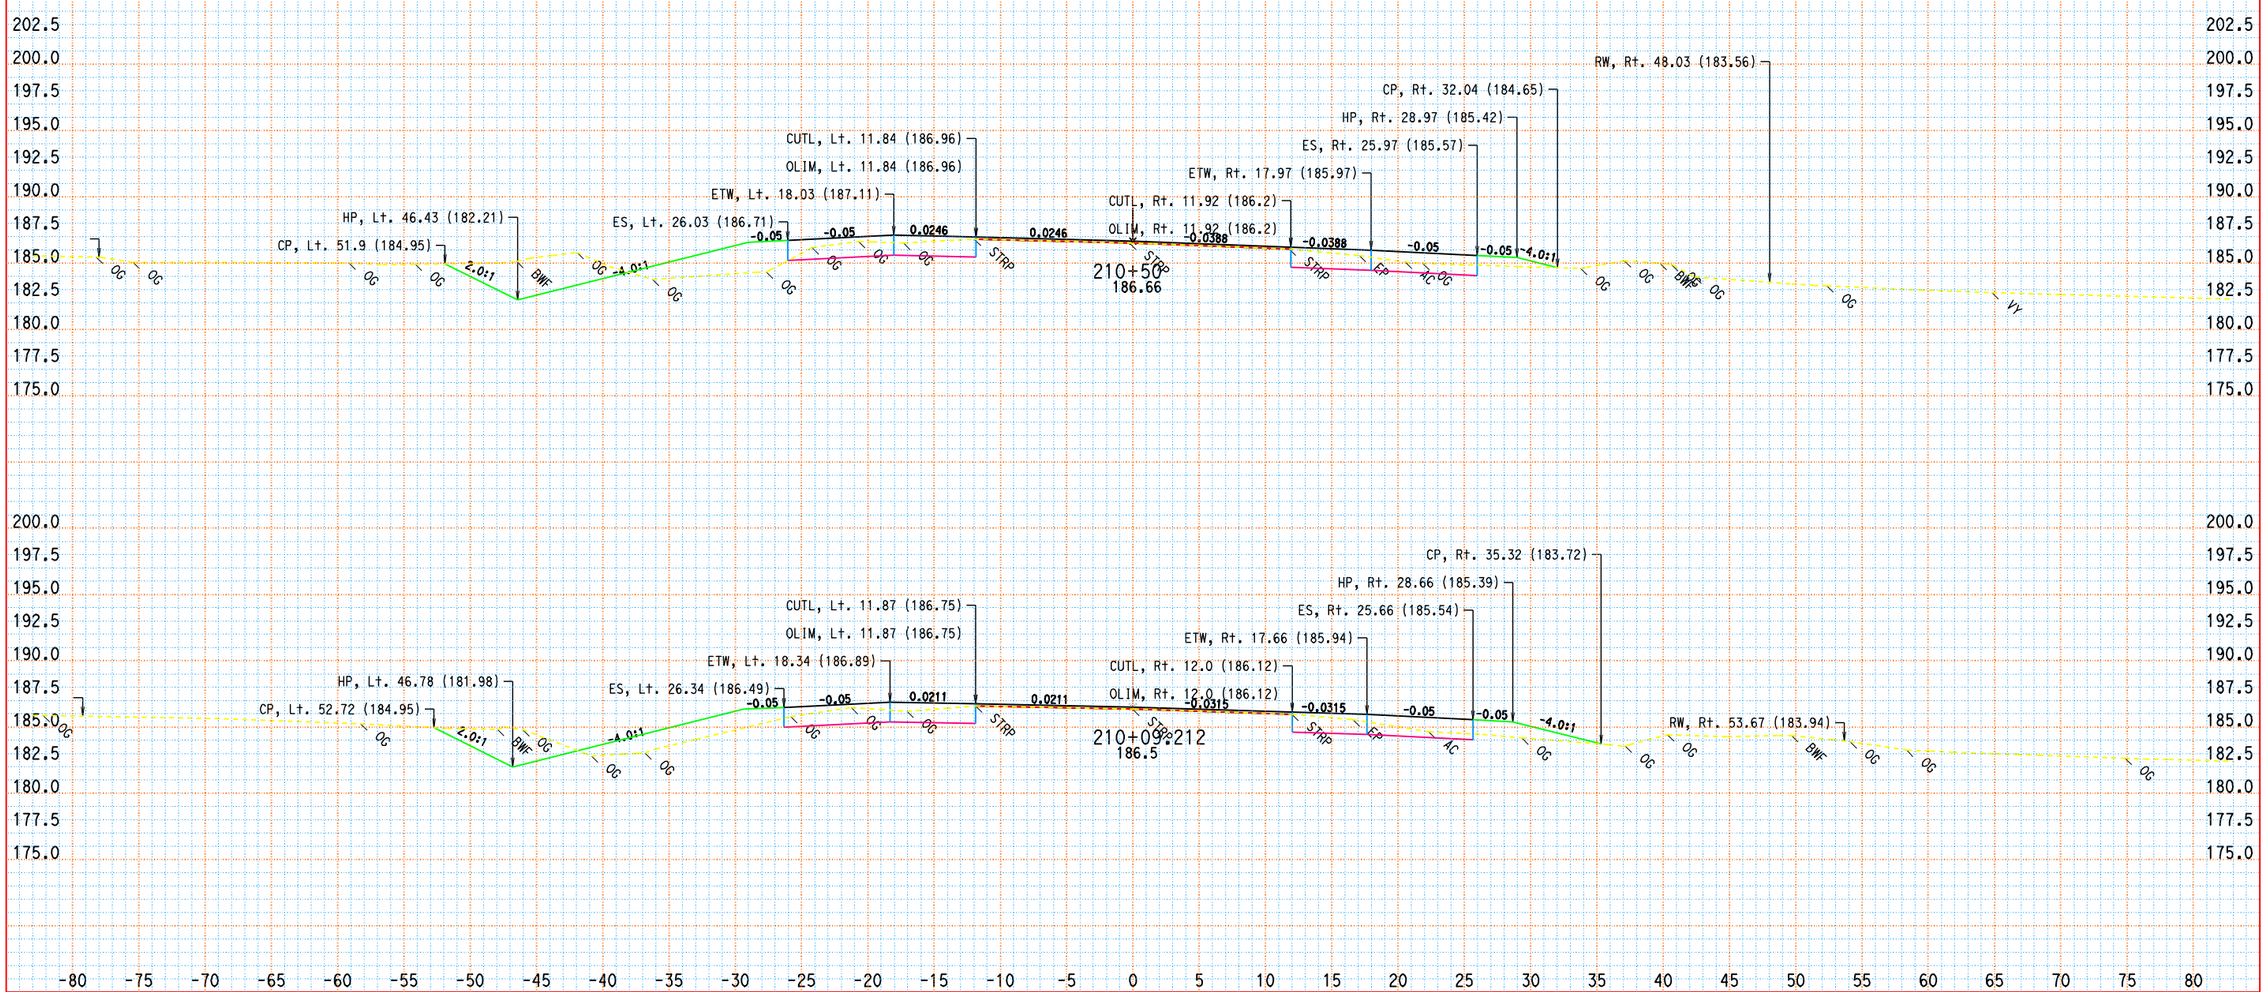

KC Project: 06263 File: D:\comnew\06263\sfp3finish.ear

DATE: 11/18/2010

ALL DIMENSIONS ARE FEET

SCALE: 1" = 5' Horiz.
1" = 5' Vert.

SFP3
CROSS SECTIONS
SHEET 23 OF XXX

DESIGN STUDY ONLY

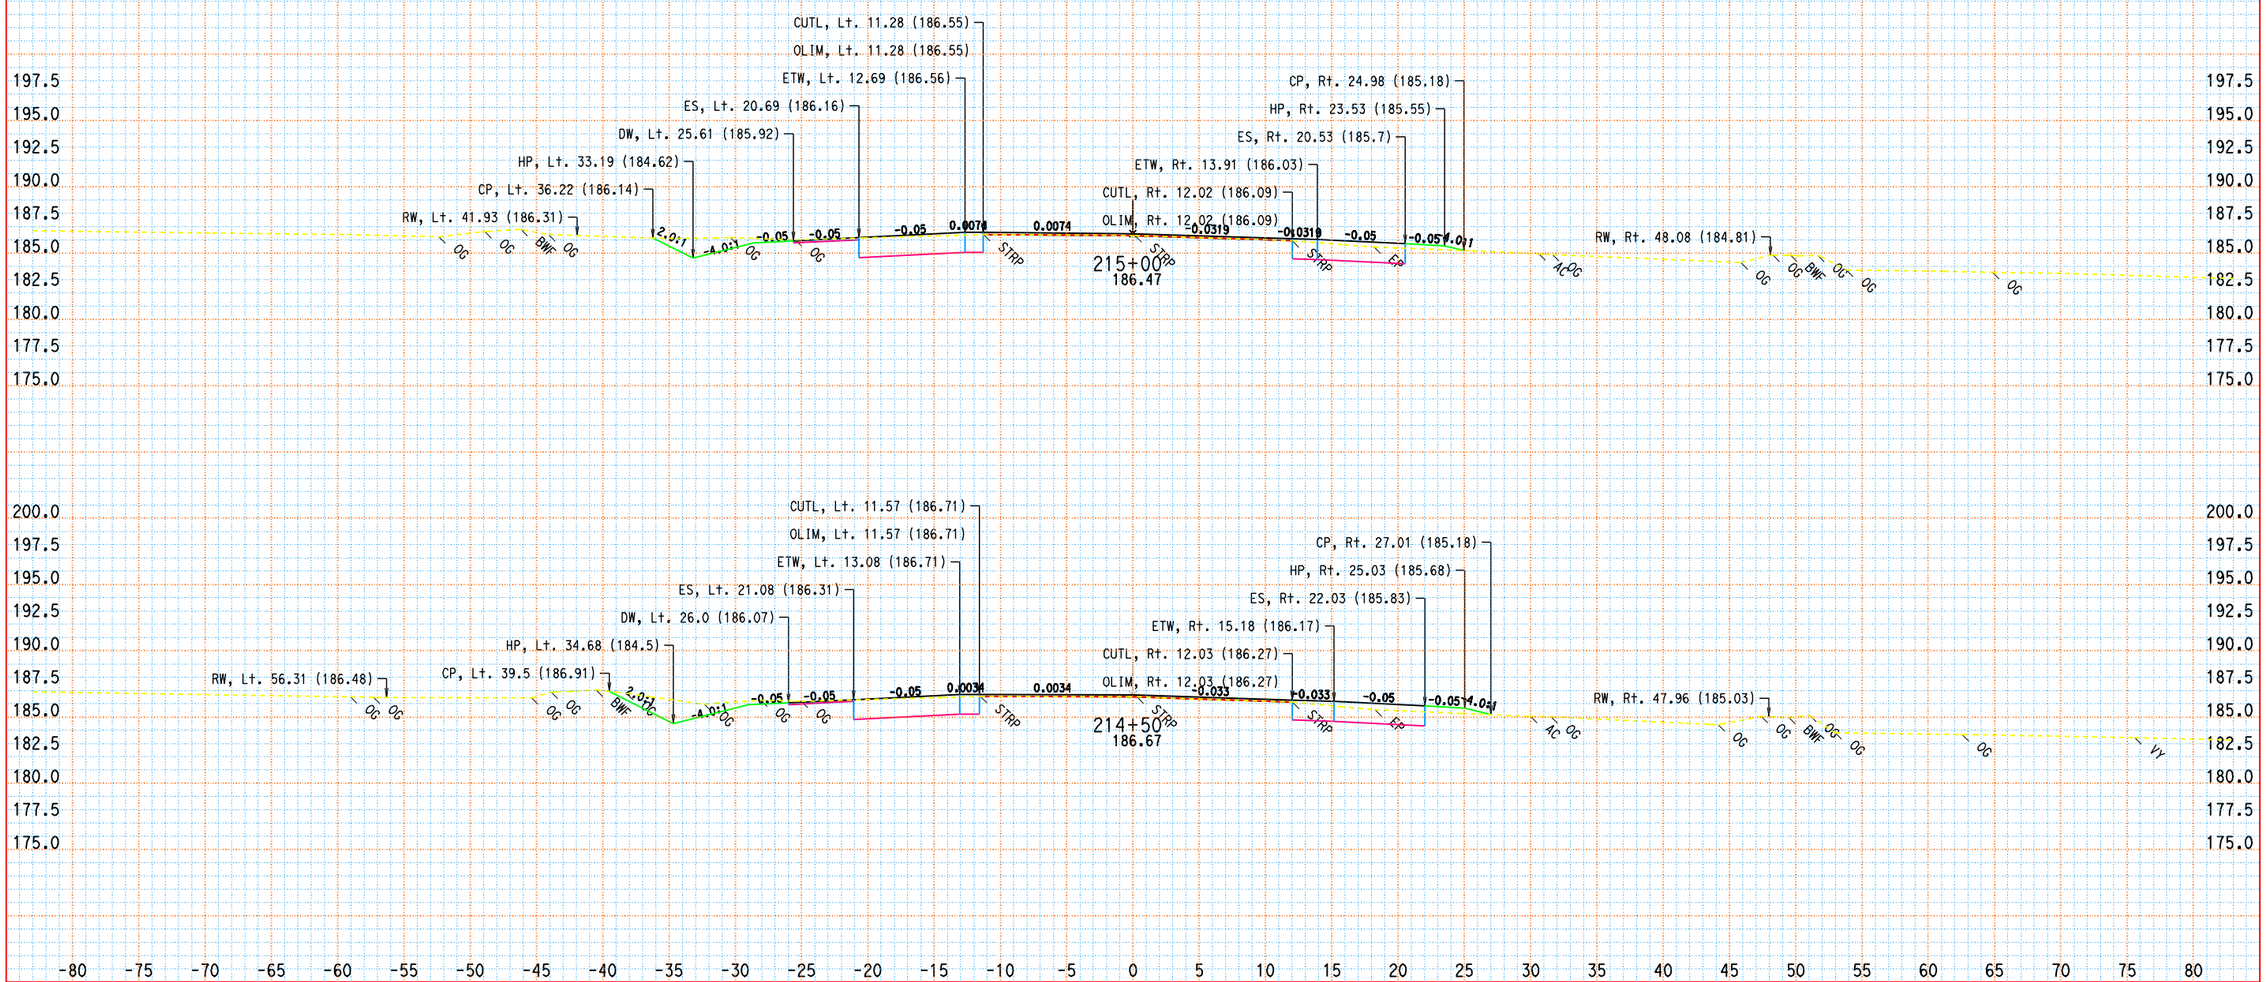

KC Project: 06263 File: D:\comnew\06263\sfp3finish.egr

DATE: 11/18/2010

ALL DIMENSIONS ARE FEET

SCALE: 1" = 5' Horiz.
1" = 5' Vert.

SFP3
CROSS SECTIONS
SHEET 28 OF XXX

DESIGN STUDY ONLY

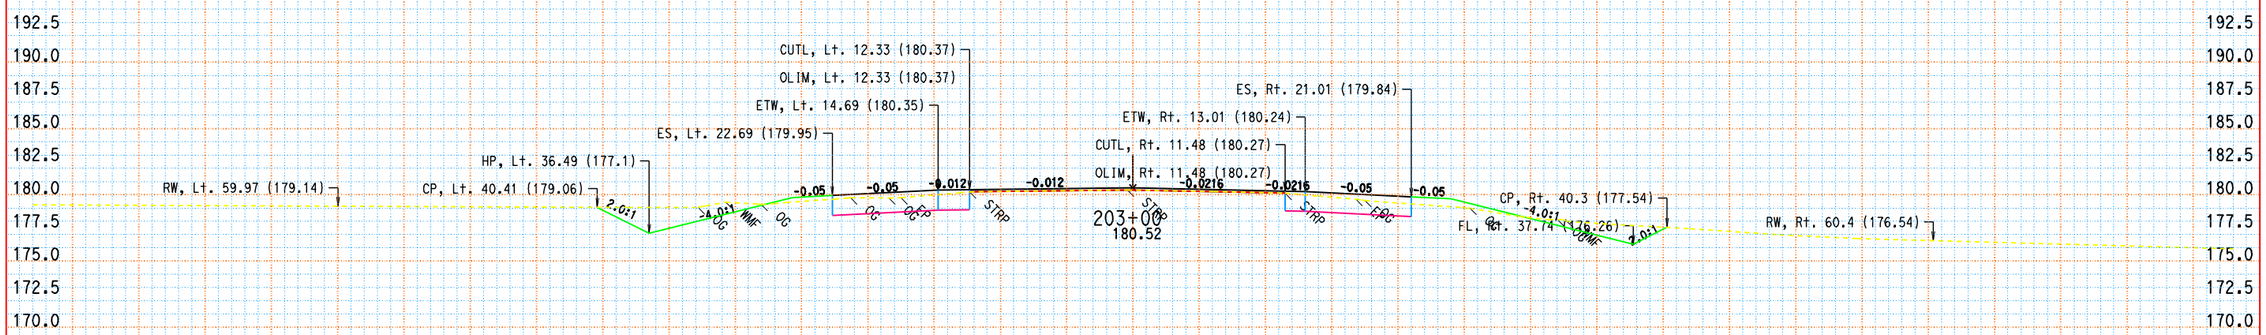

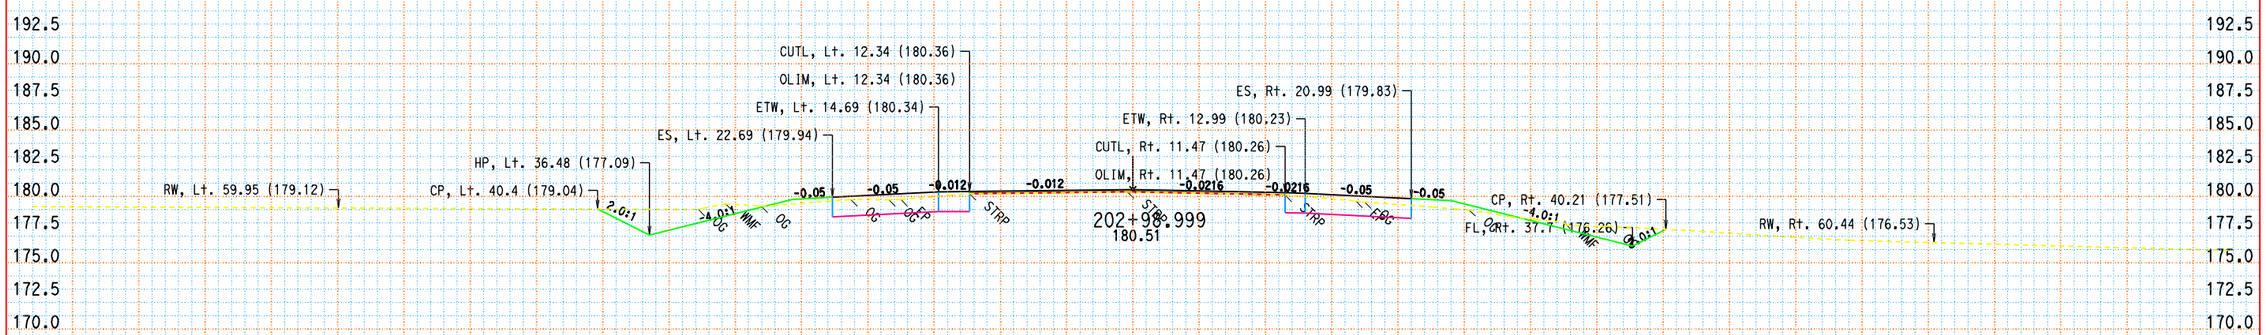

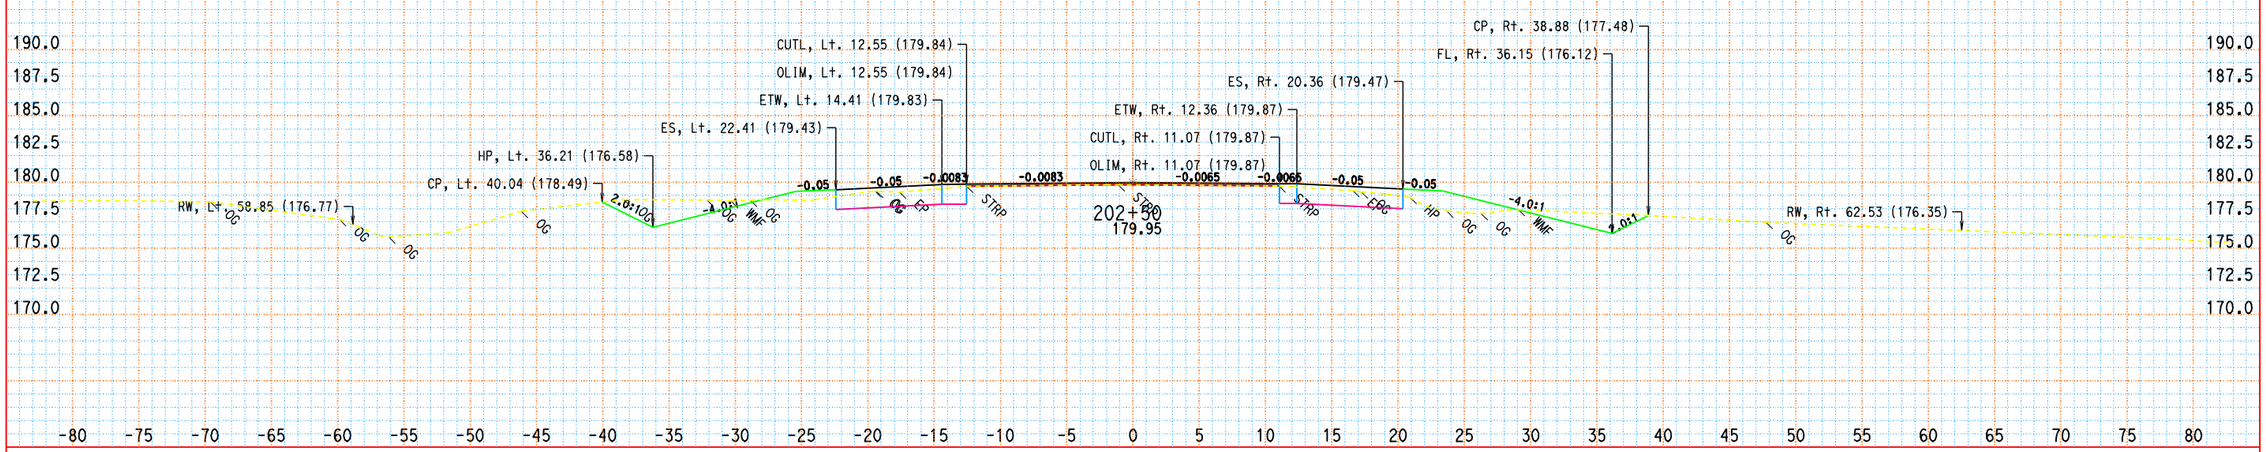

KC Project: 06263 File: D:\connew\06263\sfp3finish.egr

DATE: 11/18/2010

ALL DIMENSIONS ARE FEET

SCALE: 1" = 5' Horiz.
1" = 5' Vert.

SFP3
CROSS SECTIONS
SHEET 4 OF XXX

DESIGN STUDY ONLY

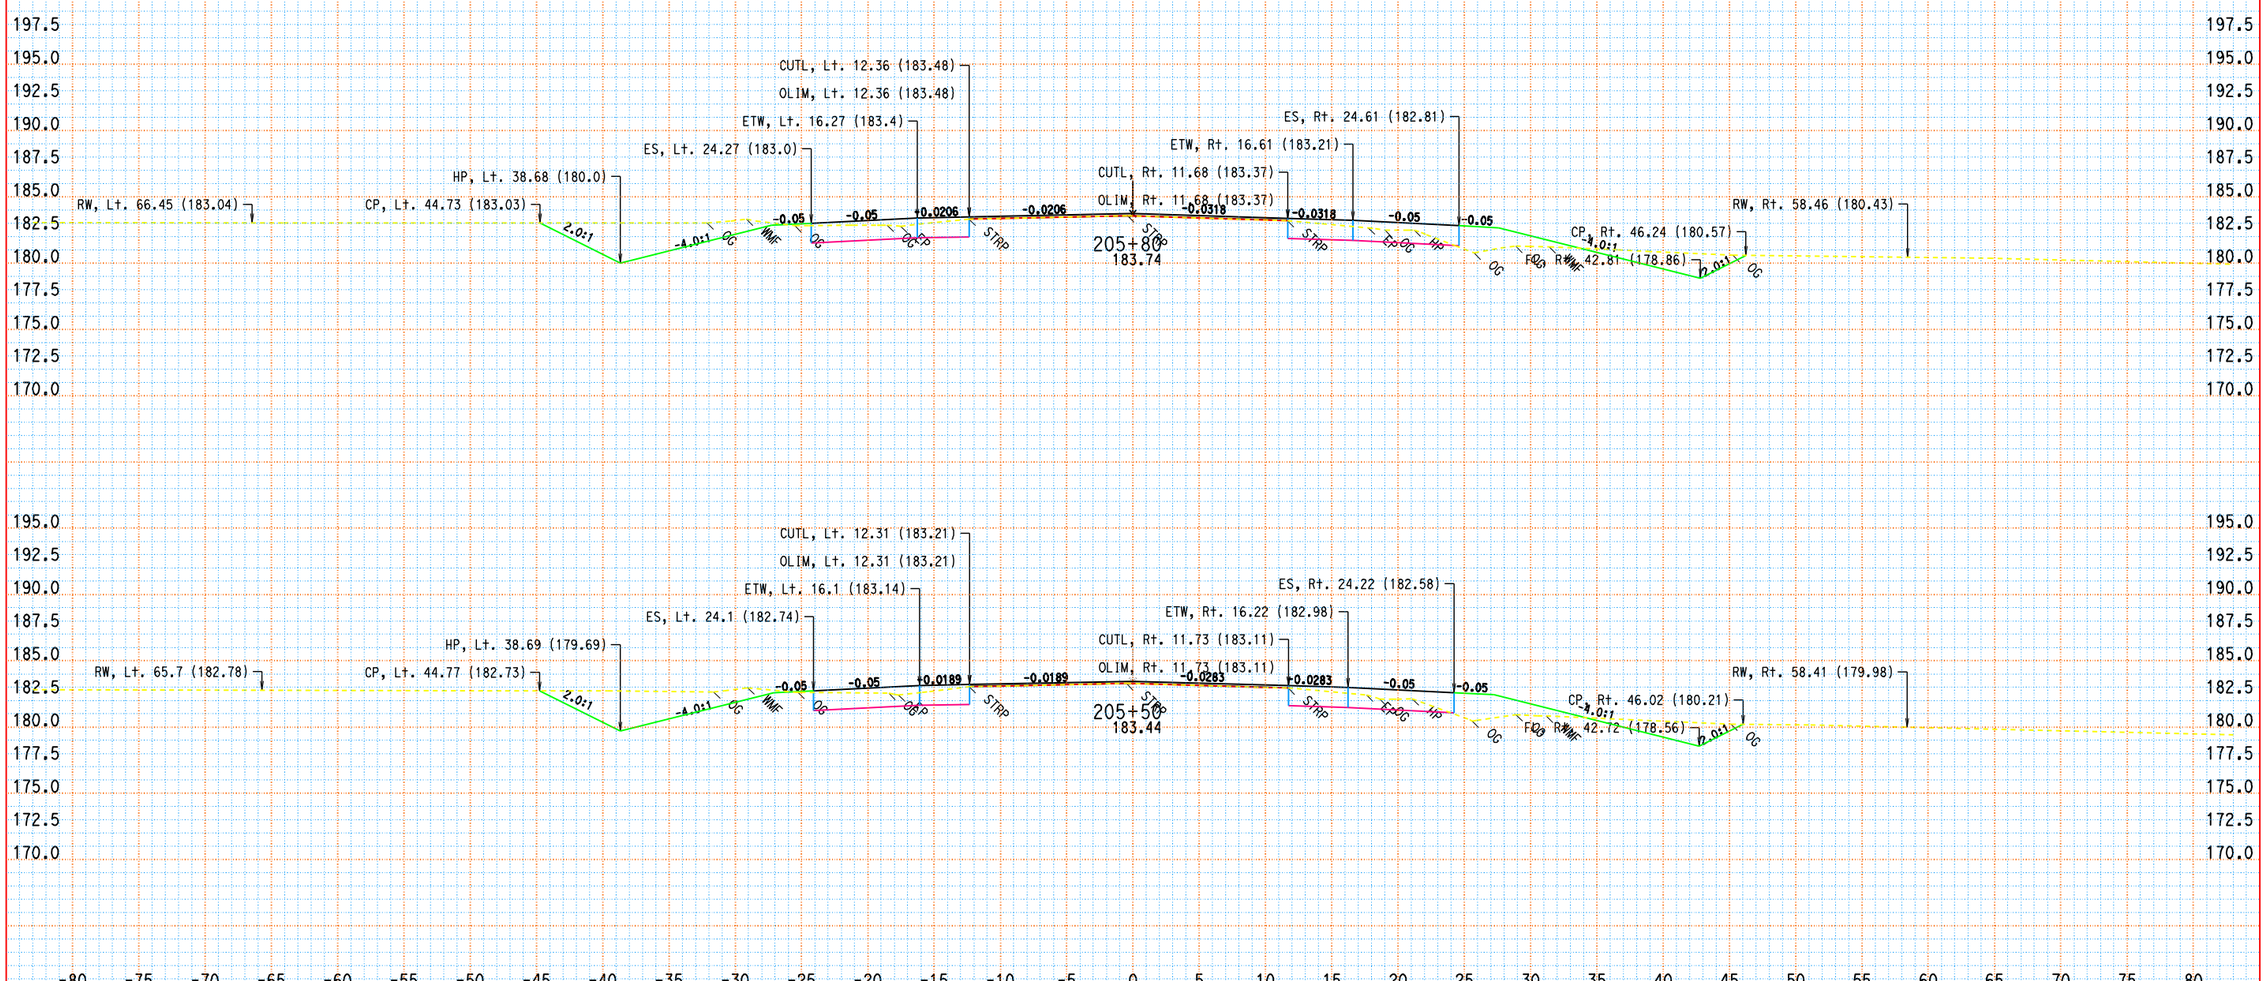

DATE: 11/18/2010

ALL DIMENSIONS ARE FEET

SCALE: 1" = 5' Horiz.
1" = 5' Vert.

SFP3
CROSS SECTIONS
SHEET 9 OF XXX

KC Project: 06263 File: D:\comnew\06263\sfp3finish.egr

DESIGN STUDY ONLY

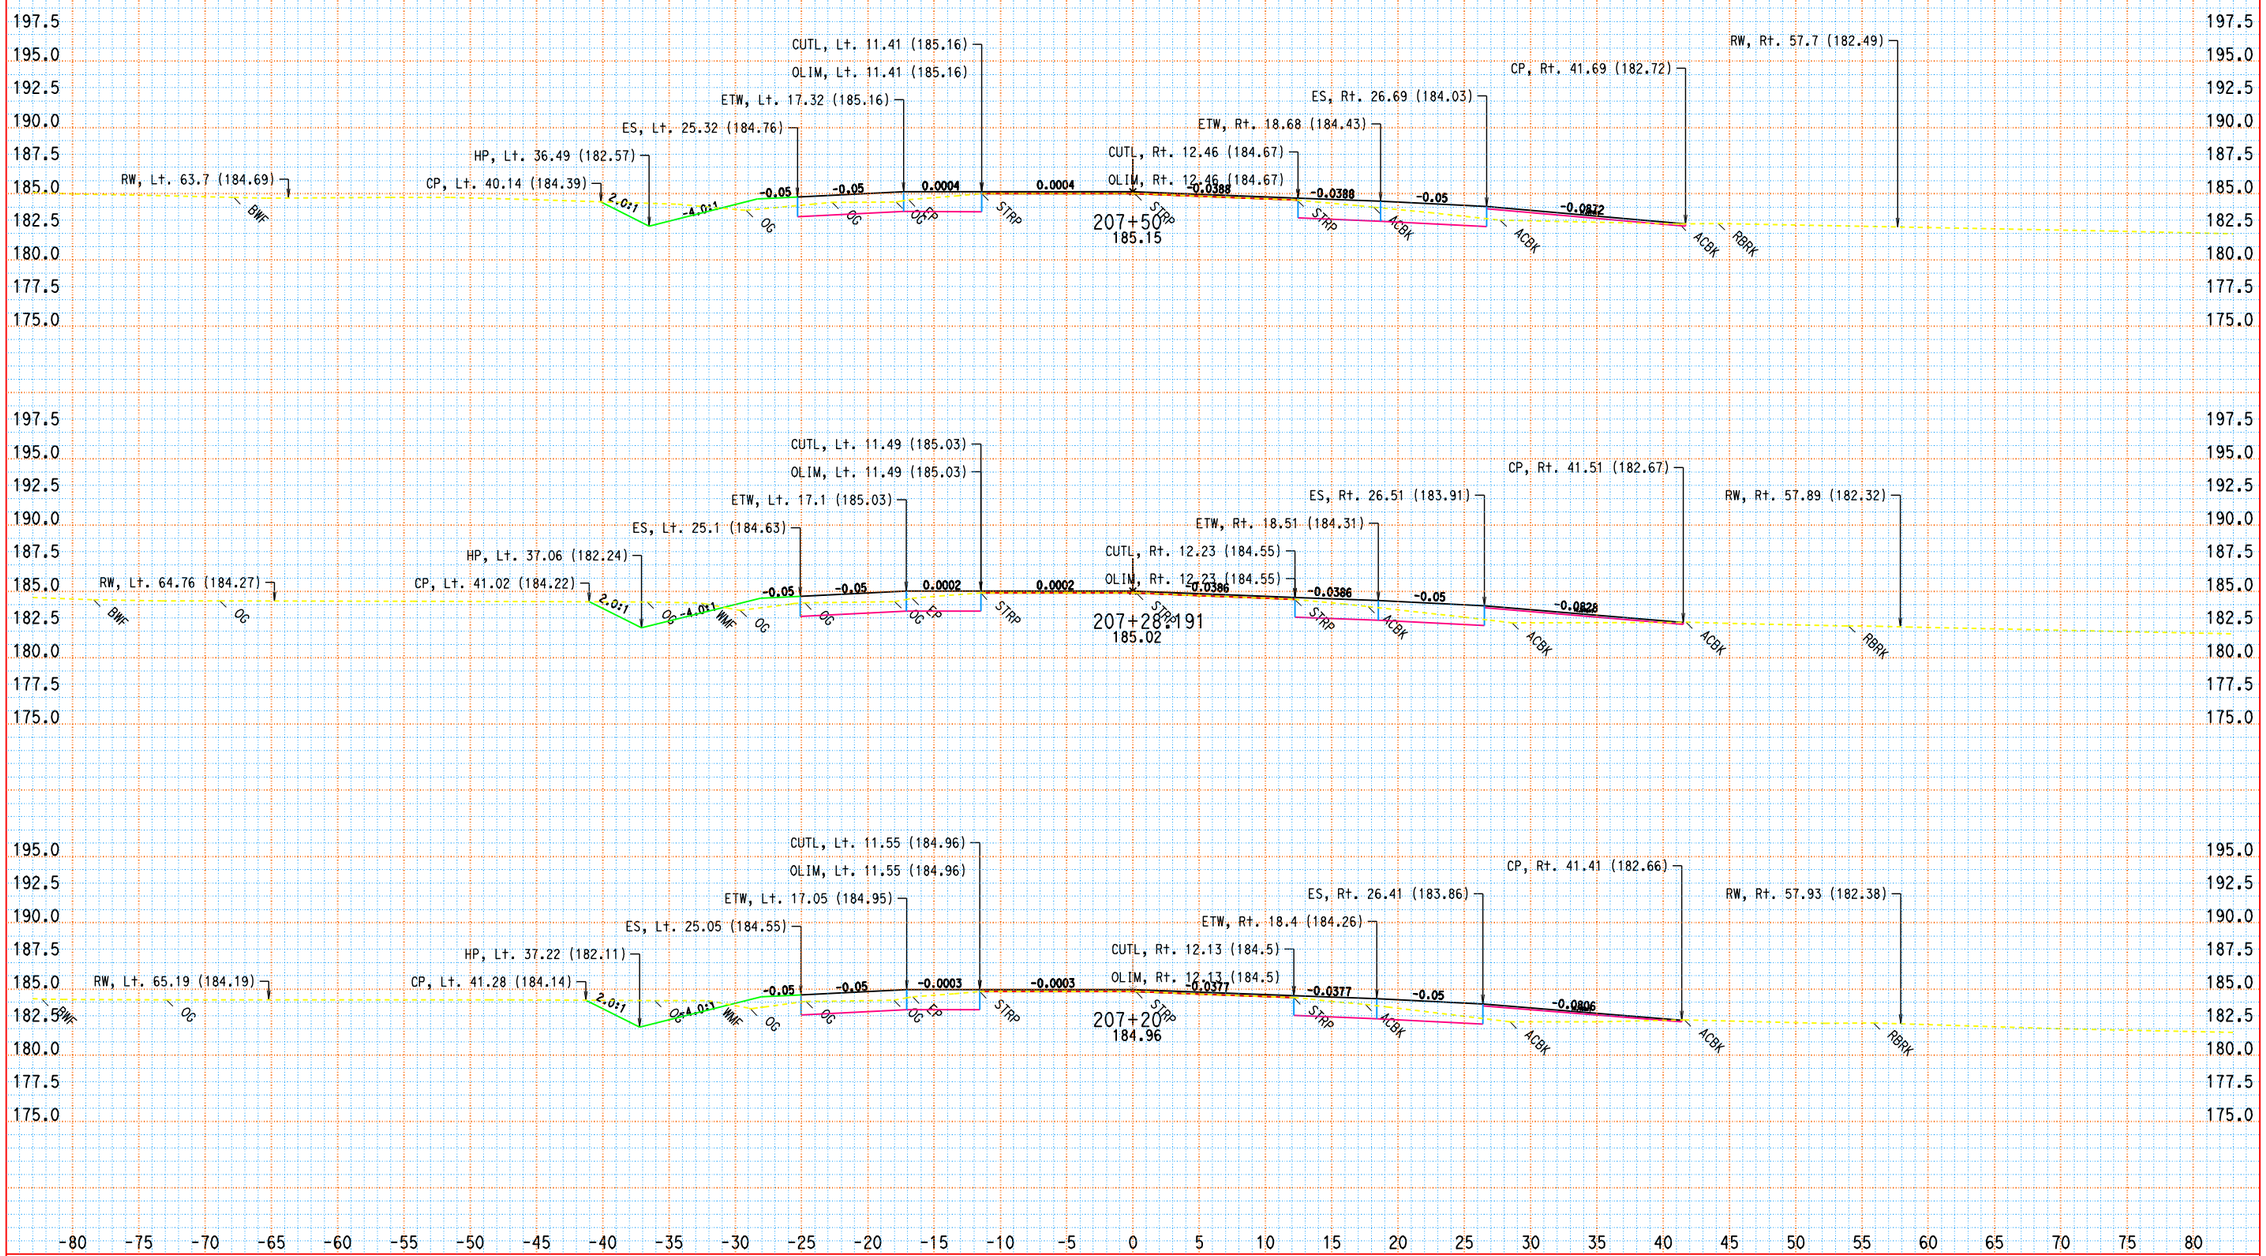

KC Project: 06263 File: D:\comnew\06263\sfp3finish.ear

DATE: 11/18/2010

ALL DIMENSIONS ARE FEET

SCALE: 1" = 5' Horiz.
1" = 5' Vert.

SFP3
CROSS SECTIONS
SHEET 14 OF XXX

DESIGN STUDY ONLY

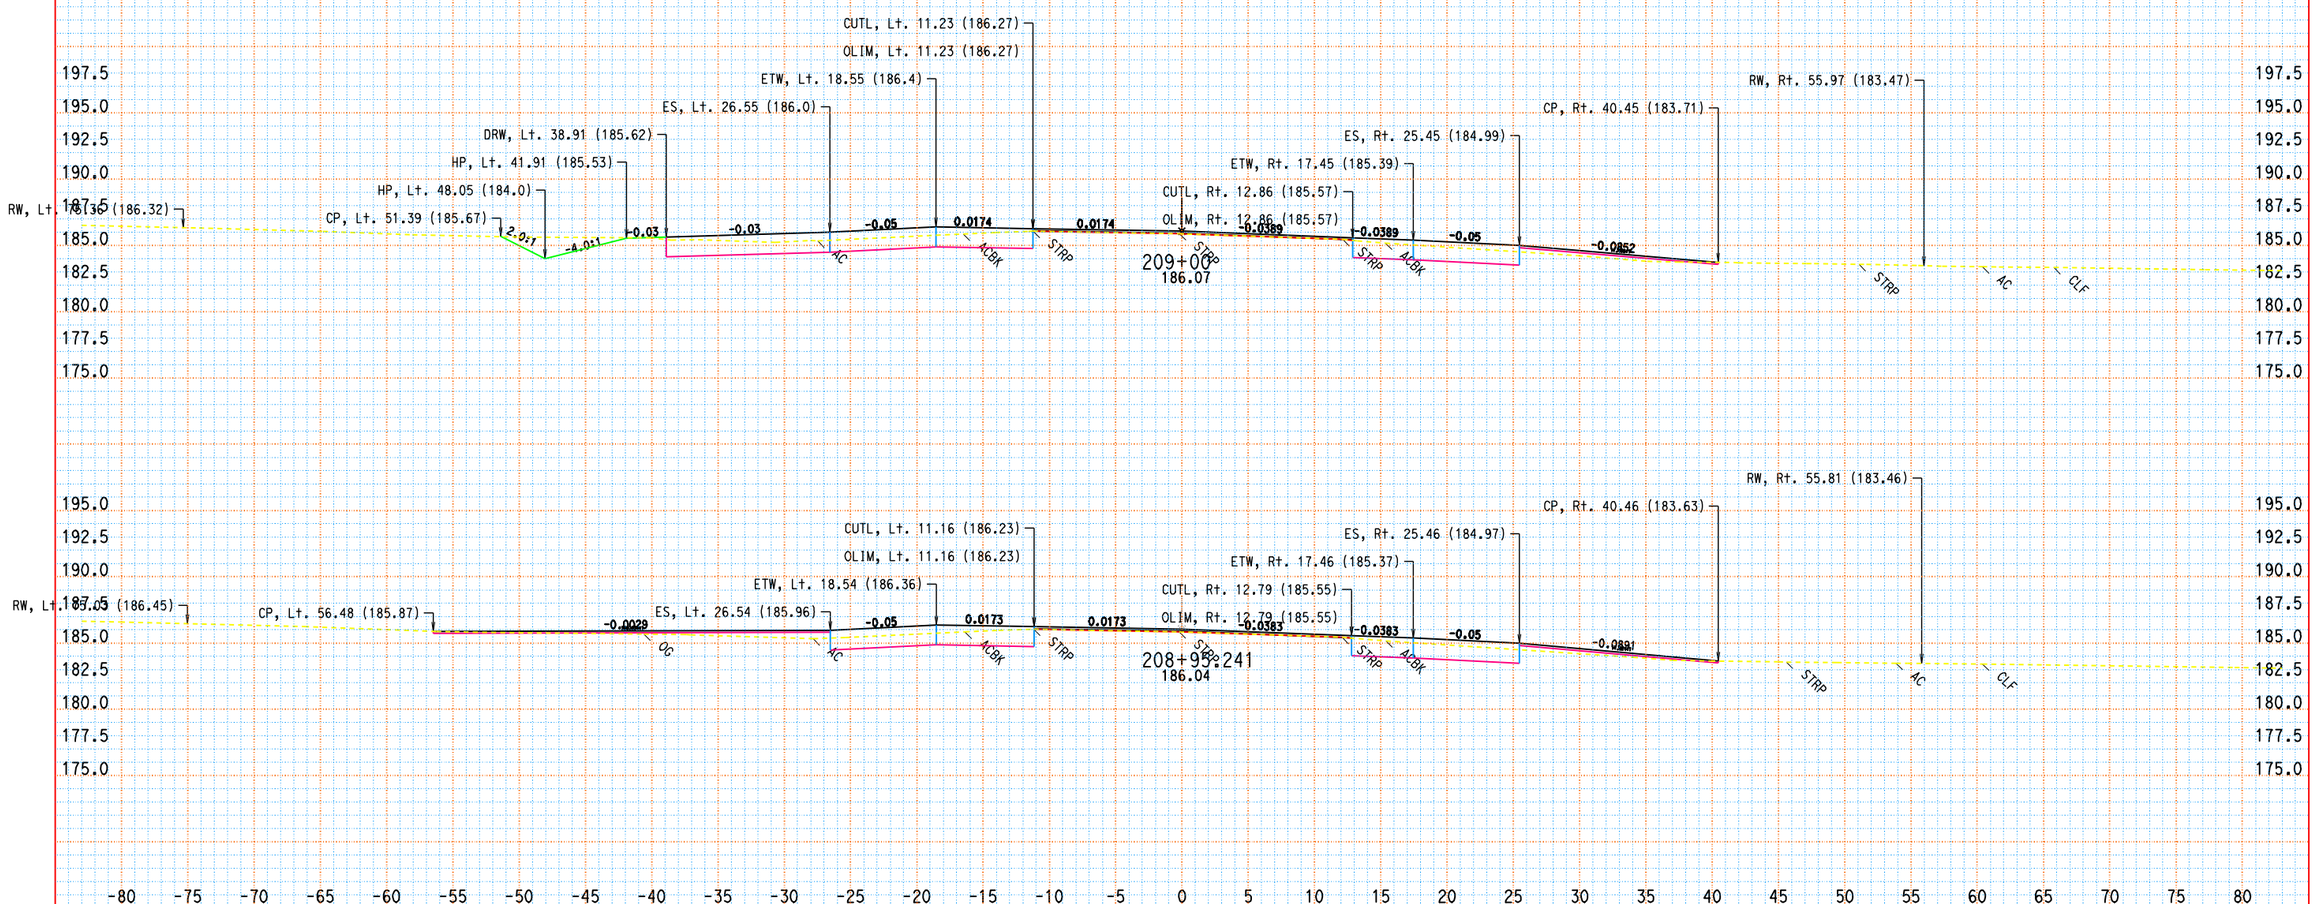

KC Project: 06263 File: D:\comnew\06263\sfp3finish.ear

DATE: 11/18/2010

ALL DIMENSIONS ARE FEET

SCALE: 1" = 5' Horiz.
1" = 5' Vert.

SFP3
CROSS SECTIONS
SHEET 19 OF XXX

DESIGN STUDY ONLY

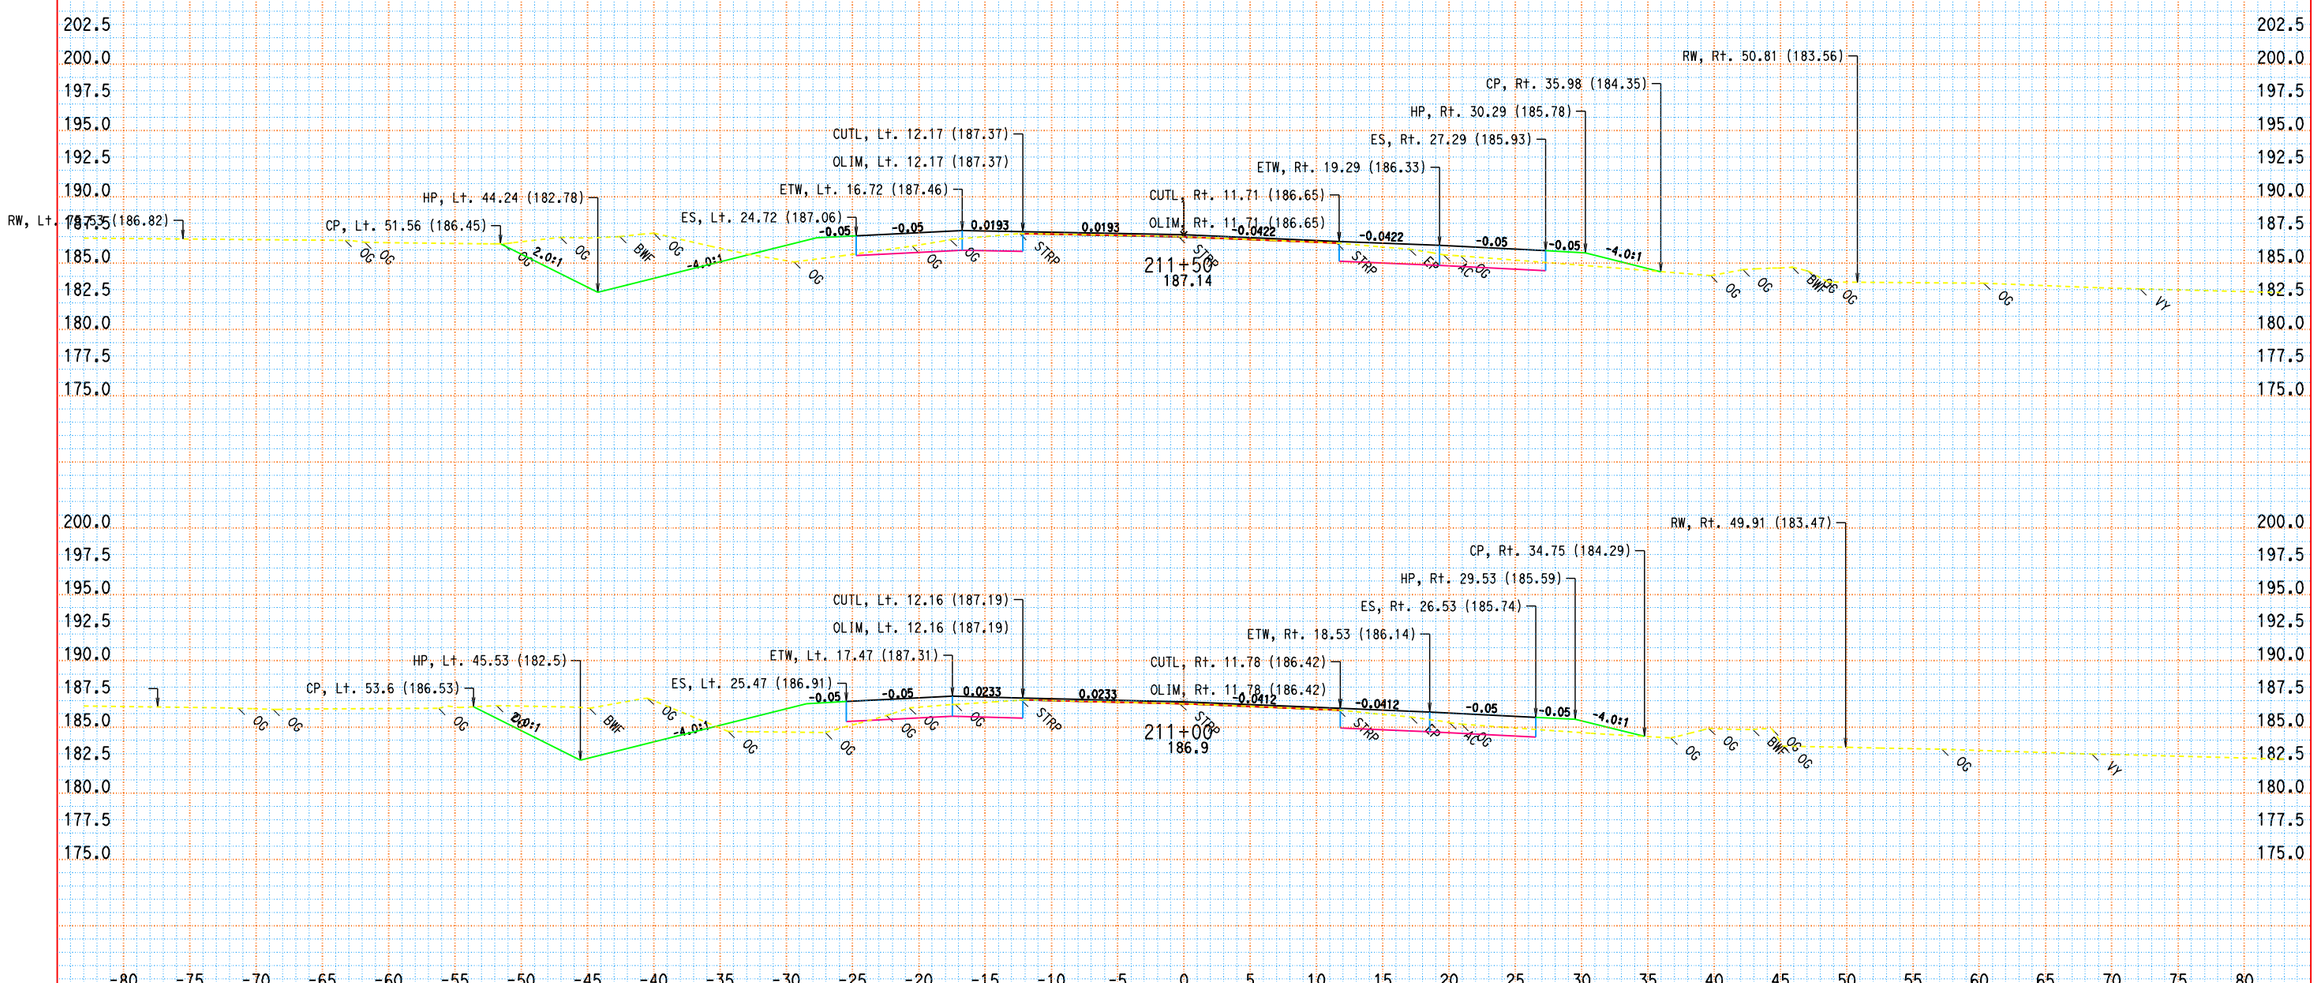

DATE: 11/18/2010

ALL DIMENSIONS ARE FEET

SCALE: 1" = 5' Horiz.
1" = 5' Vert.

SFP3
CROSS SECTIONS
SHEET 24 OF XXX

KC Project: 06263 File: D:\comnew\06263\sfp3finish.egr

DESIGN STUDY ONLY

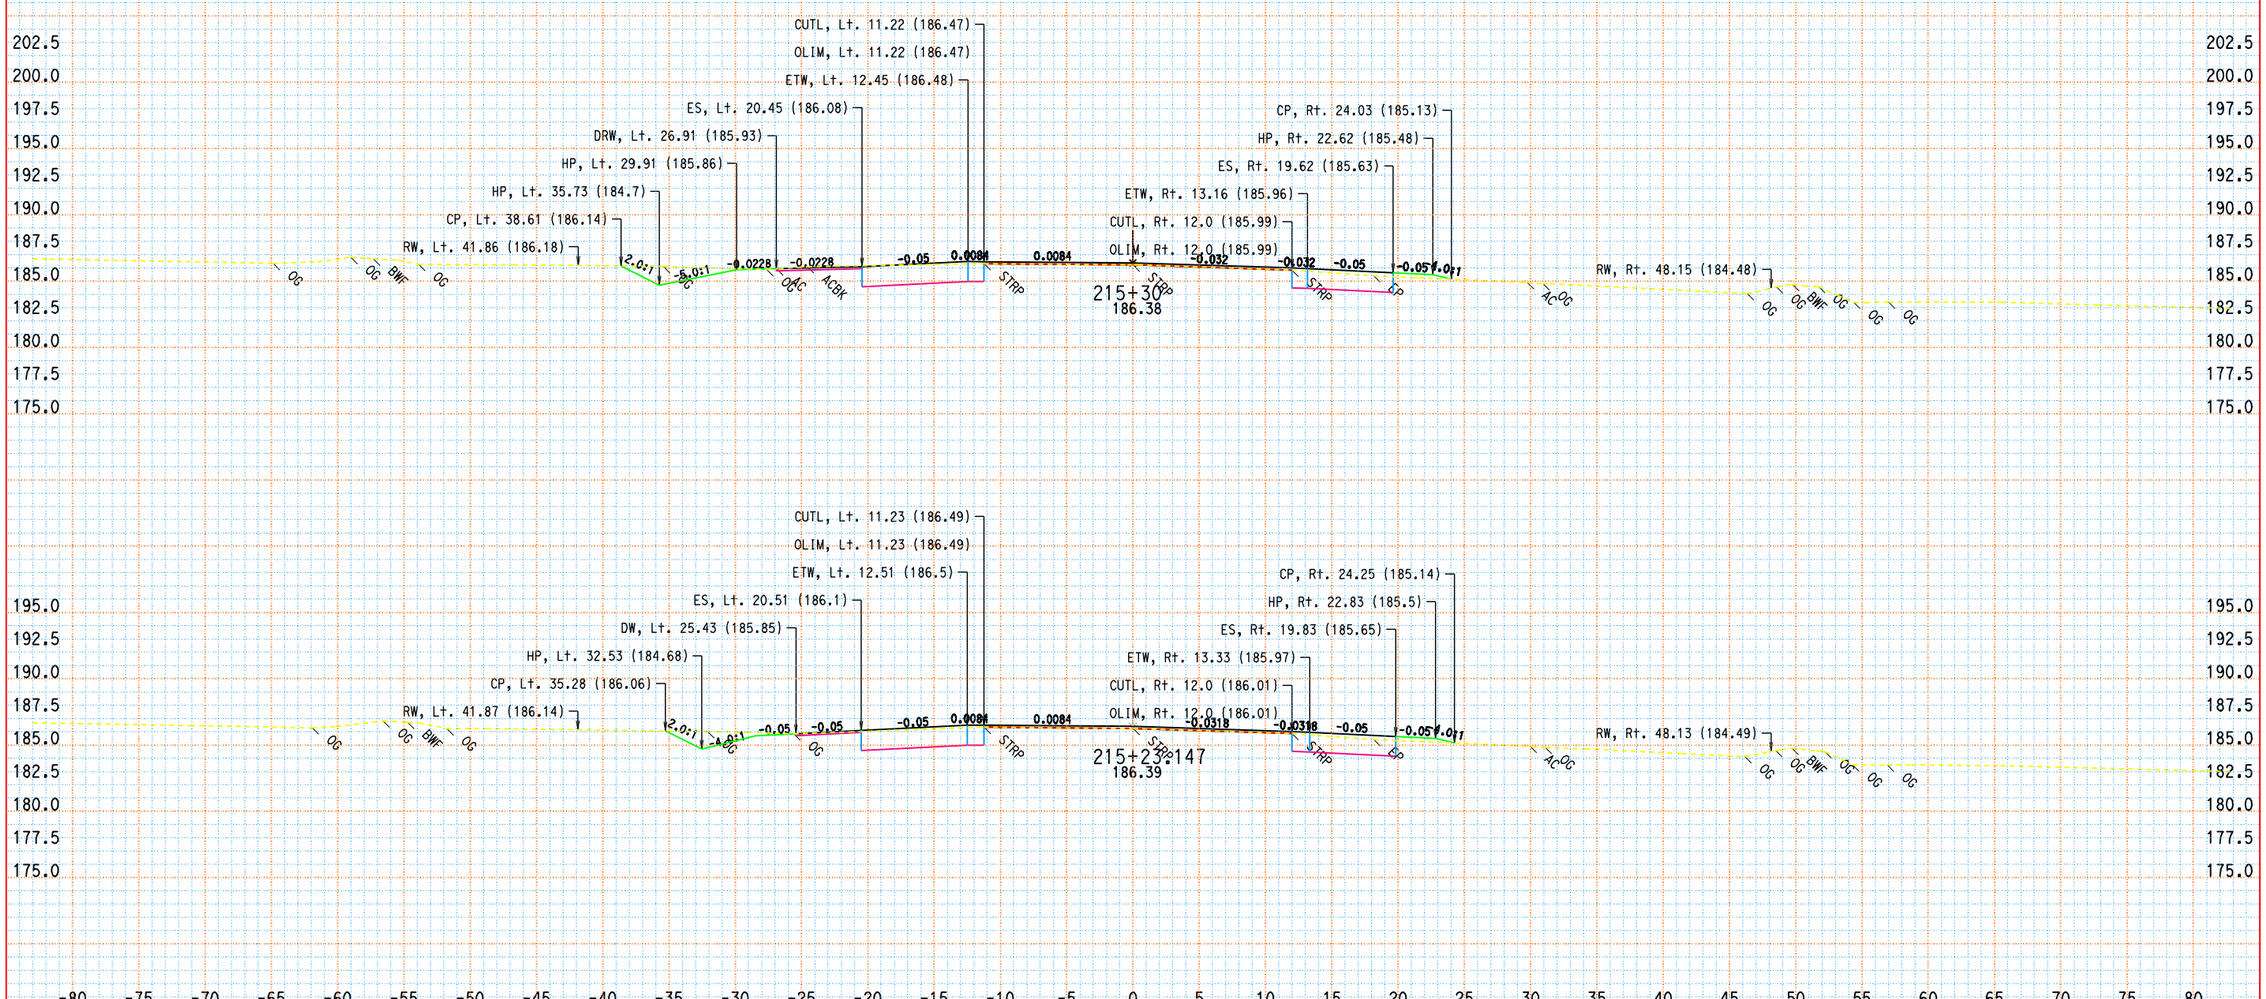

KC Project: 06263 File: D:\comnew\06263\sfp3finish.ear

DATE: 11/18/2010

ALL DIMENSIONS ARE FEET

SCALE: 1" = 5' Horiz.
1" = 5' Vert.

SFP3
CROSS SECTIONS
SHEET 29 OF XXX

DESIGN STUDY ONLY

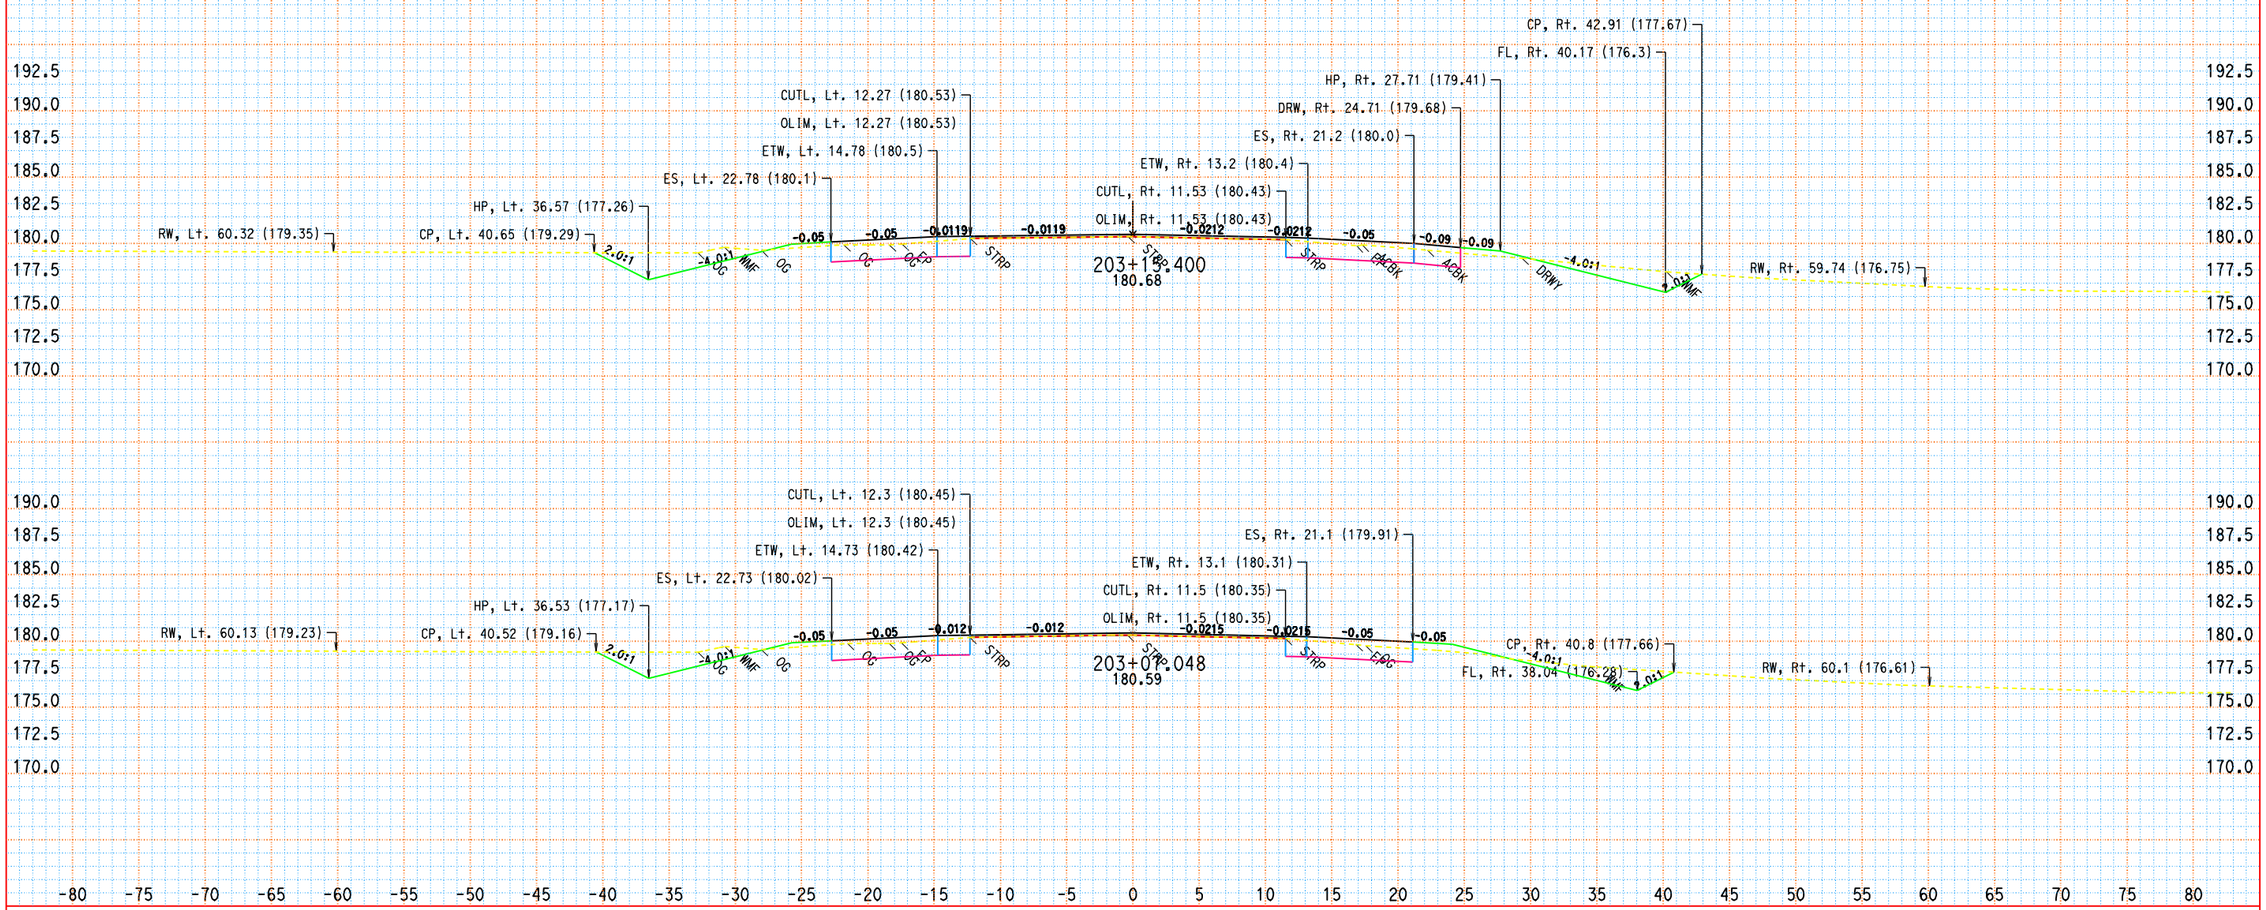

KC Project: 06263 File: D:\connew\06263\sfp3finish.egr

DATE: 11/18/2010

ALL DIMENSIONS ARE FEET

SCALE: 1" = 5' Horiz.
1" = 5' Vert.

SFP3
CROSS SECTIONS
SHEET 5 OF XXX

DESIGN STUDY ONLY

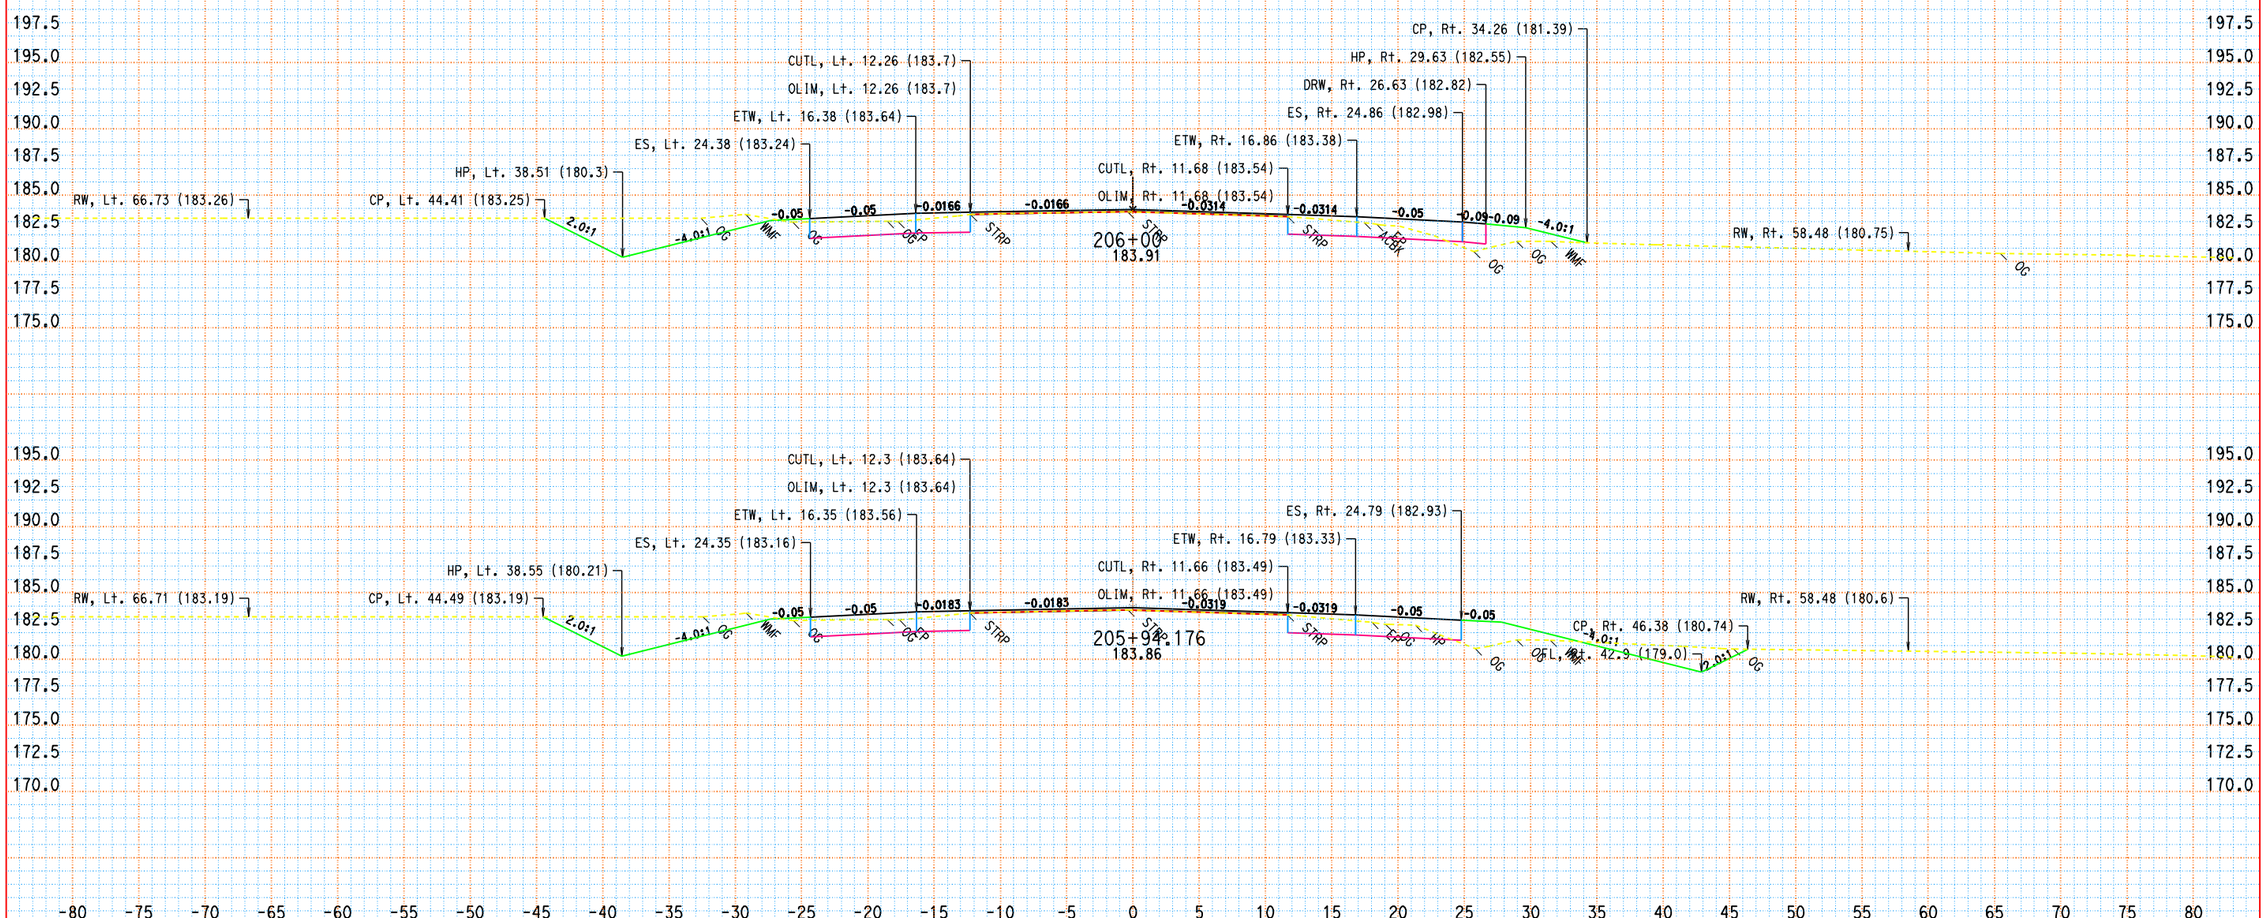

KC Project: 06263 File: D:\connew\06263\sfp3finish.ear

DATE: 11/18/2010

ALL DIMENSIONS ARE FEET

SCALE: 1" = 5' Horiz.
1" = 5' Vert.

SFP3
CROSS SECTIONS
SHEET 10 OF XXX

DESIGN STUDY ONLY

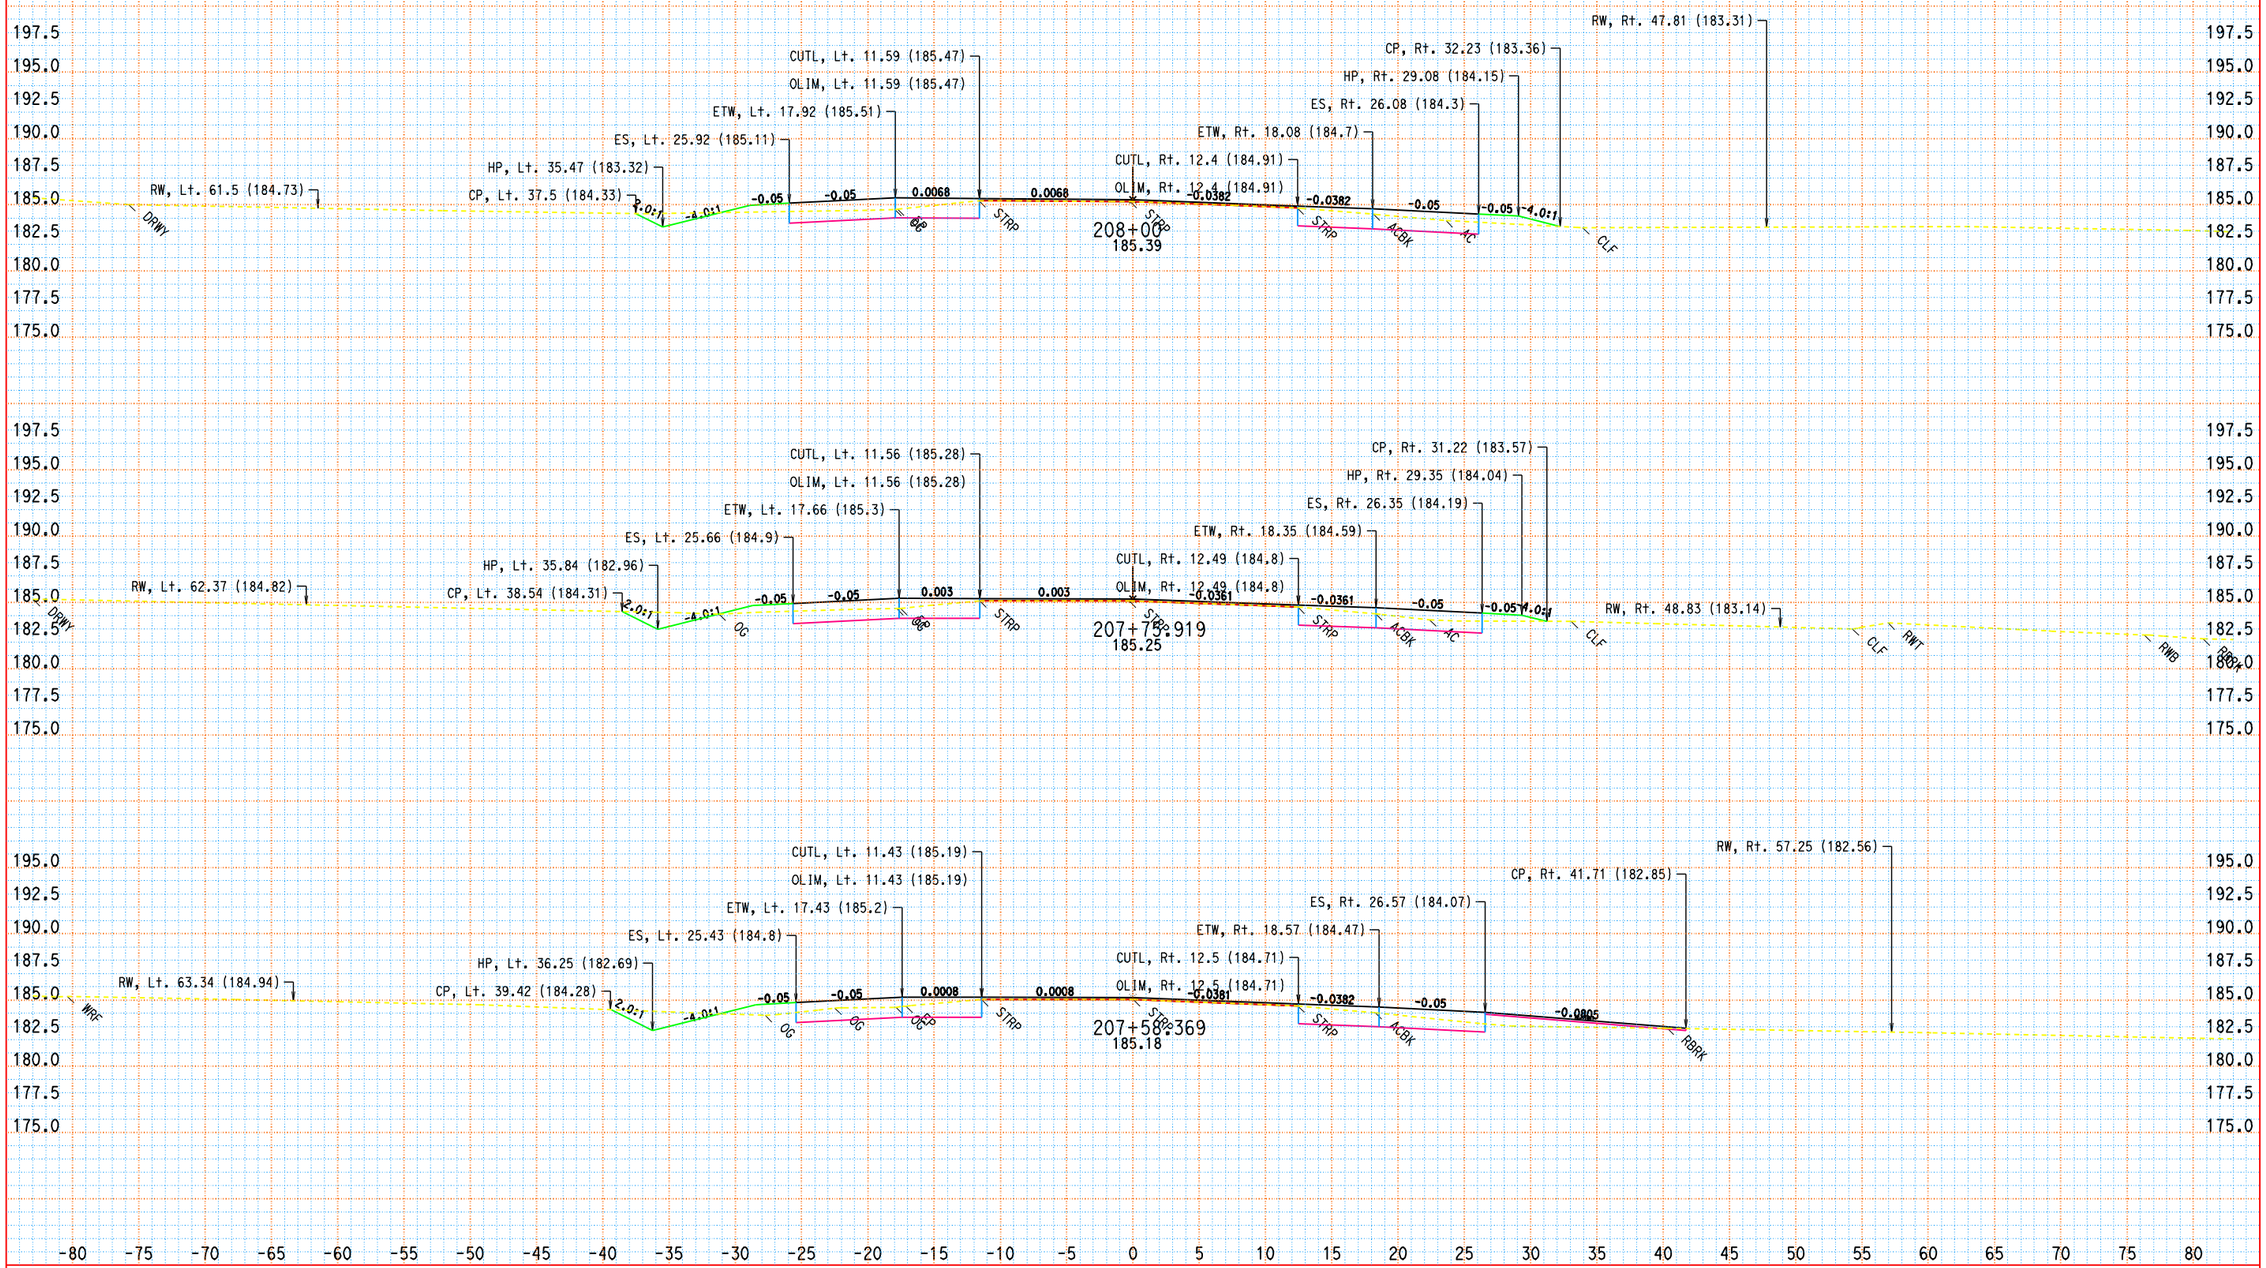

KC Project: 06263 File: D:\comnew\06263\sfp3finish.ear

DATE: 11/18/2010

ALL DIMENSIONS ARE FEET

SCALE: 1" = 5' Horiz.
1" = 5' Vert.

SFP3
CROSS SECTIONS
SHEET 15 OF XXX

DESIGN STUDY ONLY

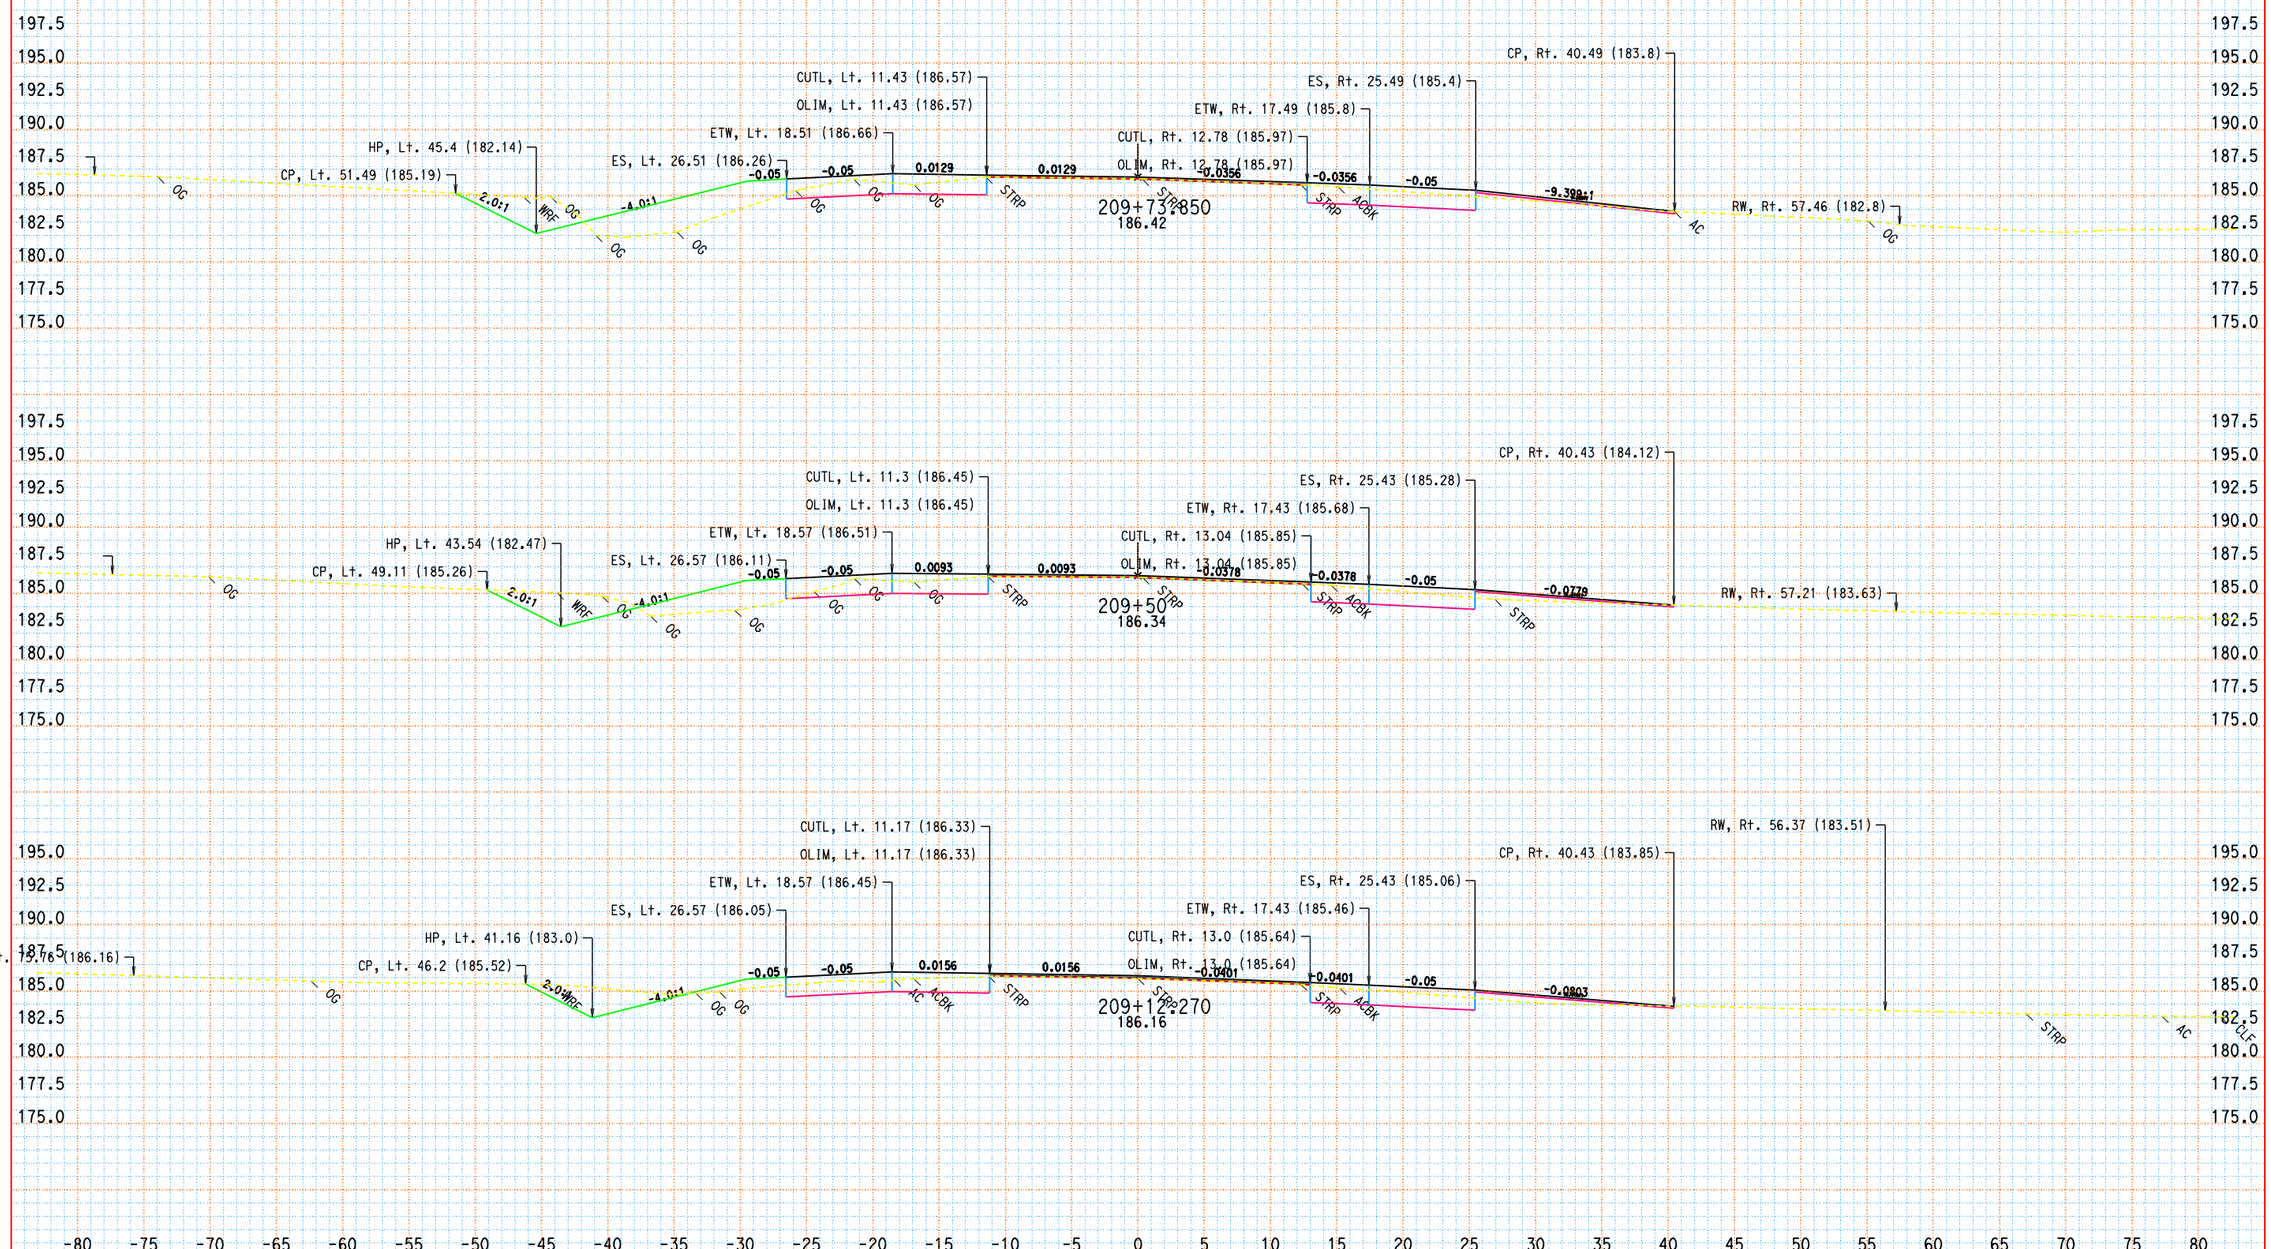

KC Project: 06263 File: D:\comnew\06263\sfp3finish.ear

DATE: 11/18/2010

ALL DIMENSIONS ARE FEET

SCALE: 1" = 5' Horiz.
1" = 5' Vert.

SFP3
CROSS SECTIONS
SHEET 20 OF XXX

DESIGN STUDY ONLY

KC Project: 06263 File: D:\comnew\06263\sfp3finish.egr

DATE: 11/18/2010

ALL DIMENSIONS ARE FEET

SCALE: 1" = 5' Horiz.
1" = 5' Vert.

SFP3
CROSS SECTIONS
SHEET 25 OF XXX

DESIGN STUDY ONLY

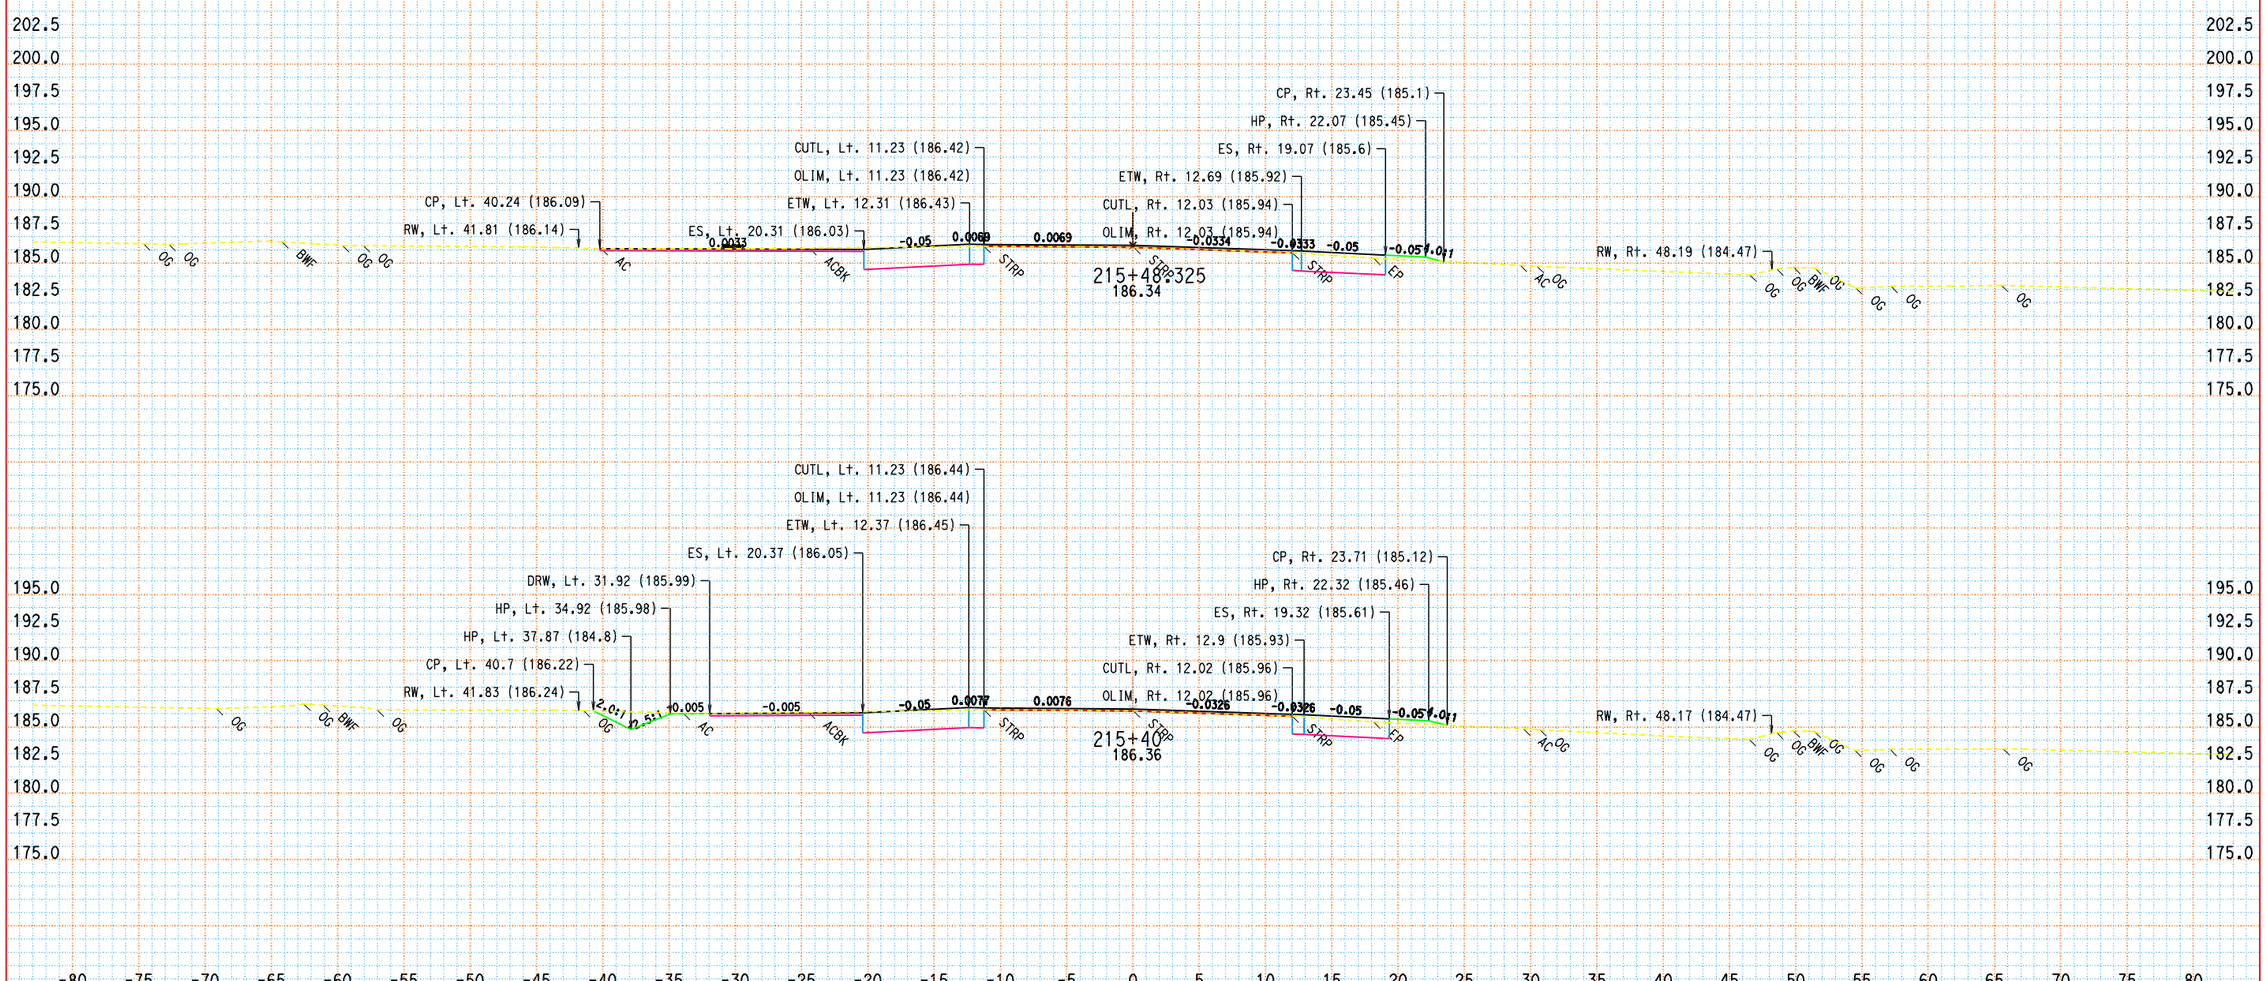

KC Project: 06263 File: D:\comnew\06263\sfp3finish.ear

DATE: 11/18/2010

ALL DIMENSIONS ARE FEET

SCALE: 1" = 5' Horiz.
1" = 5' Vert.

SFP3
CROSS SECTIONS
SHEET 30 OF XXX