FOR EARTWORK DEVELOPMENT ONLY

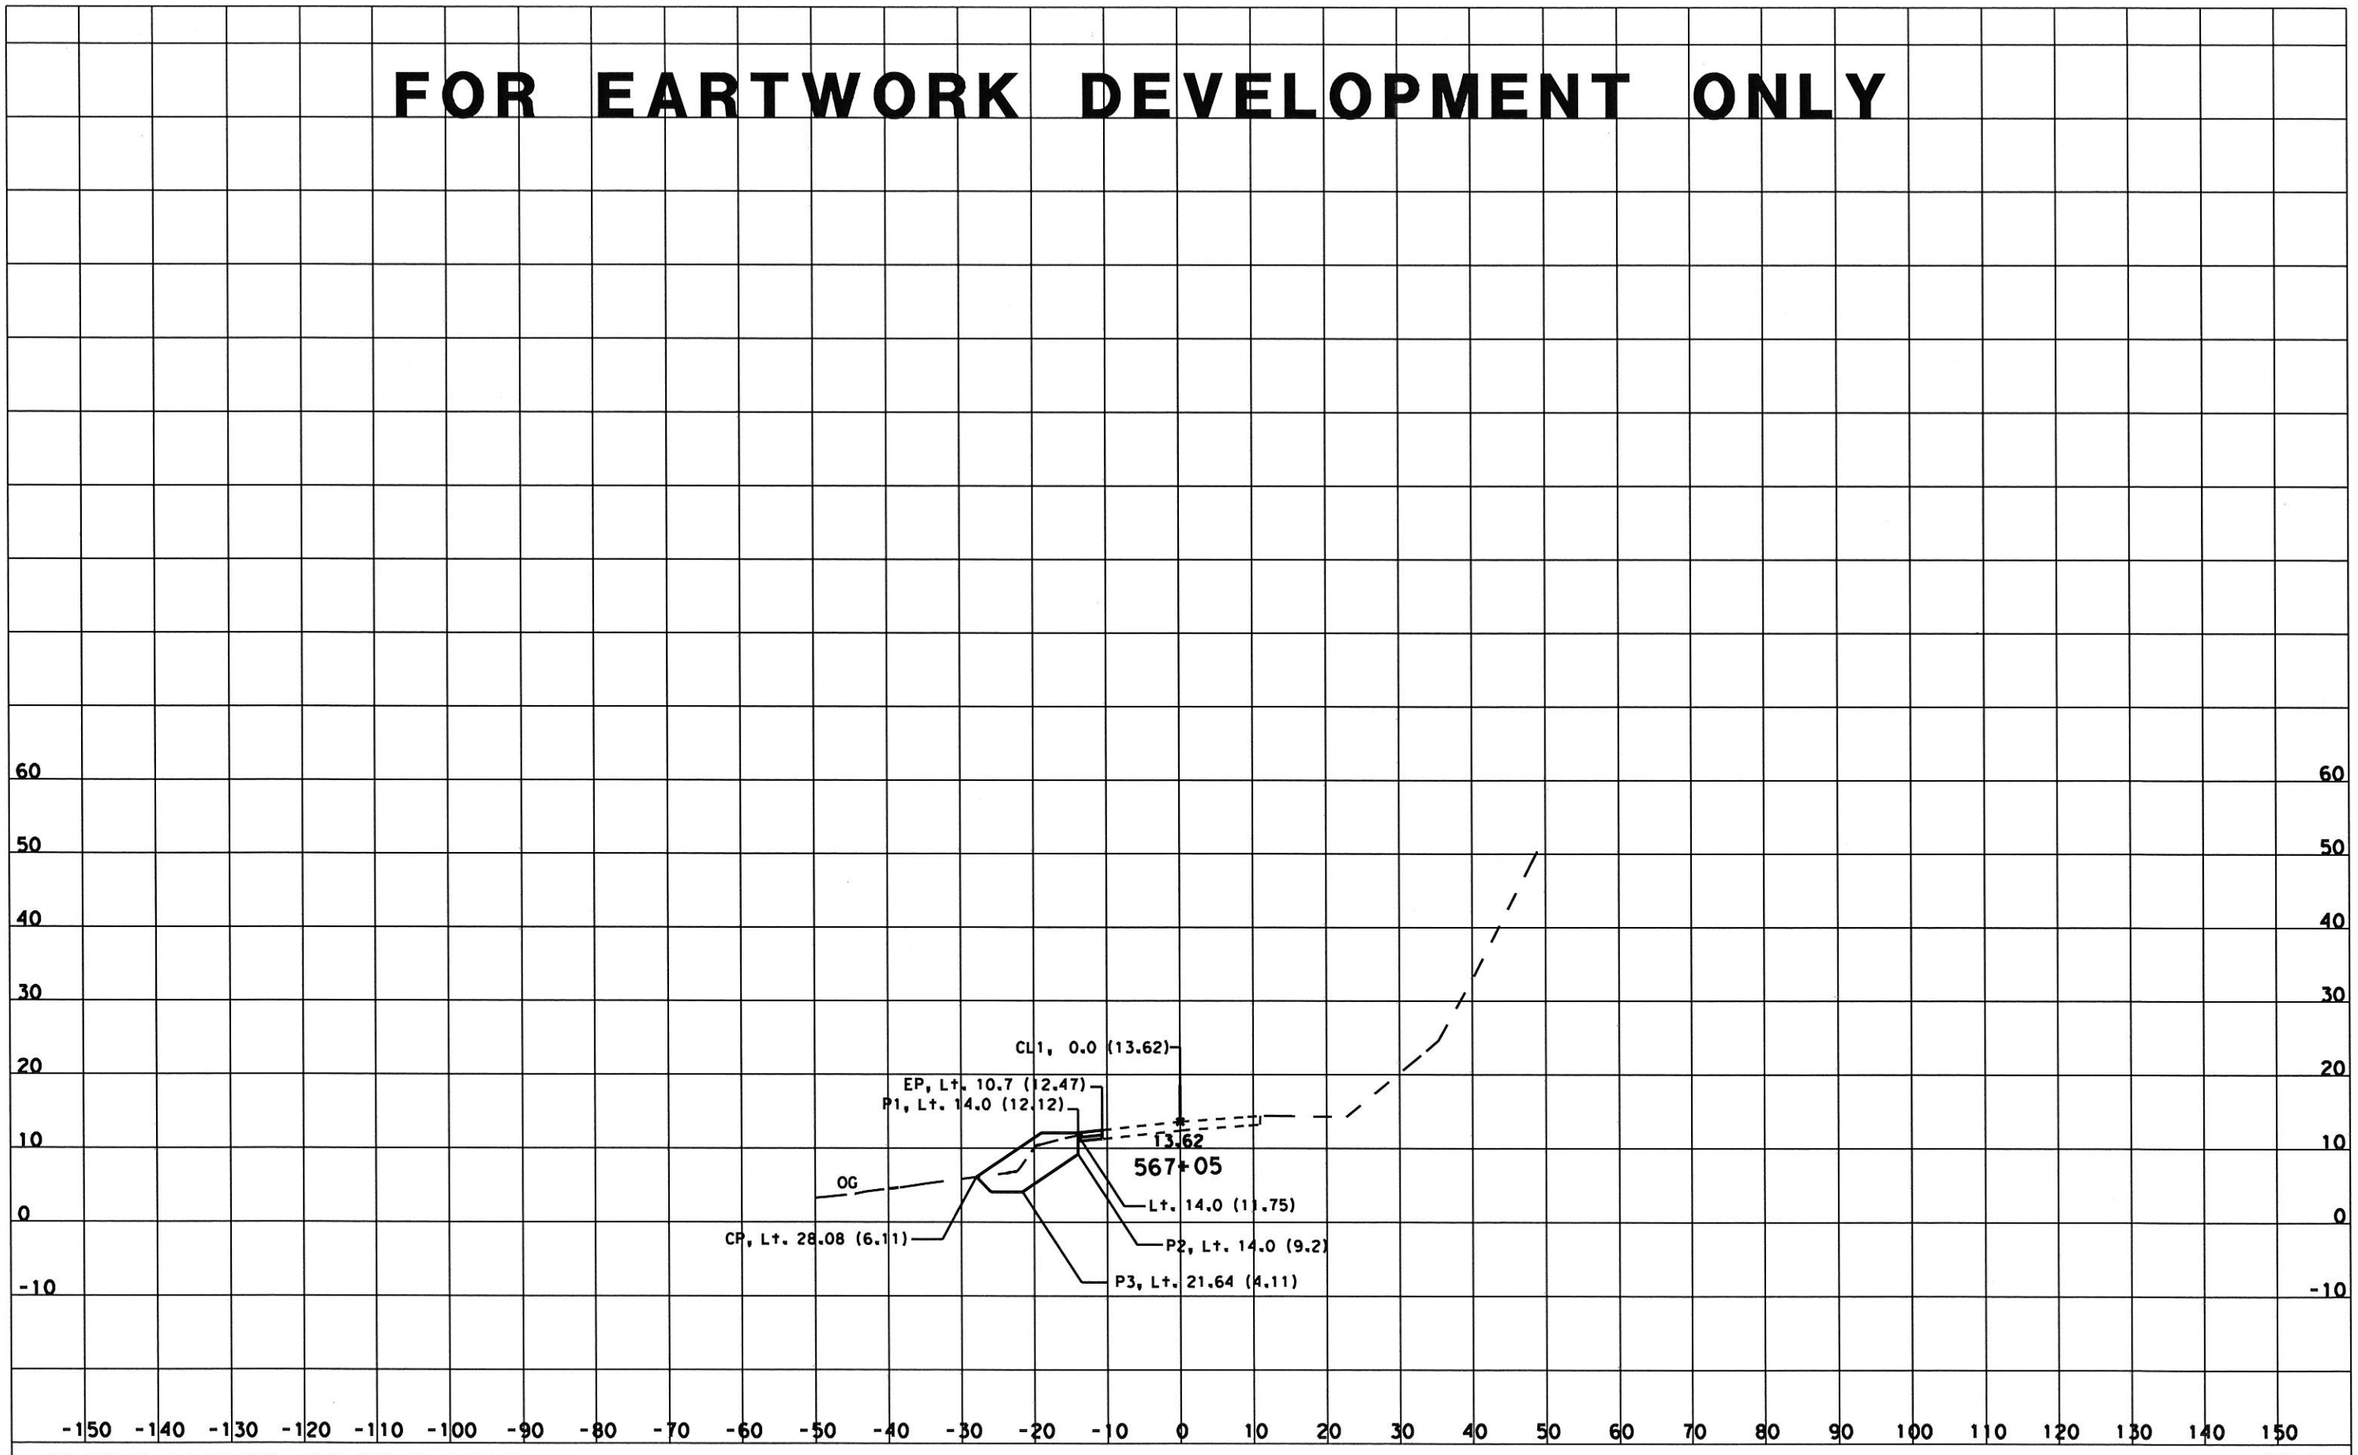

CONTRACT: 04-3S5701 PROJECT ID: 0400001007
DATE: 8/15/2011 CREATED BY: SHAILESH PATEL
KC Project: 07202 File: D:\junk*-3s570\RodH02\cl1_finishr1.ear

SCALE: 1" = 10' Horiz.
1" = 10' Vert.
All Dimensions are US Survey Feet

CL1
CROSS SECTIONS
SHEET 1 OF 9

FOR EARTWORK DEVELOPMENT ONLY

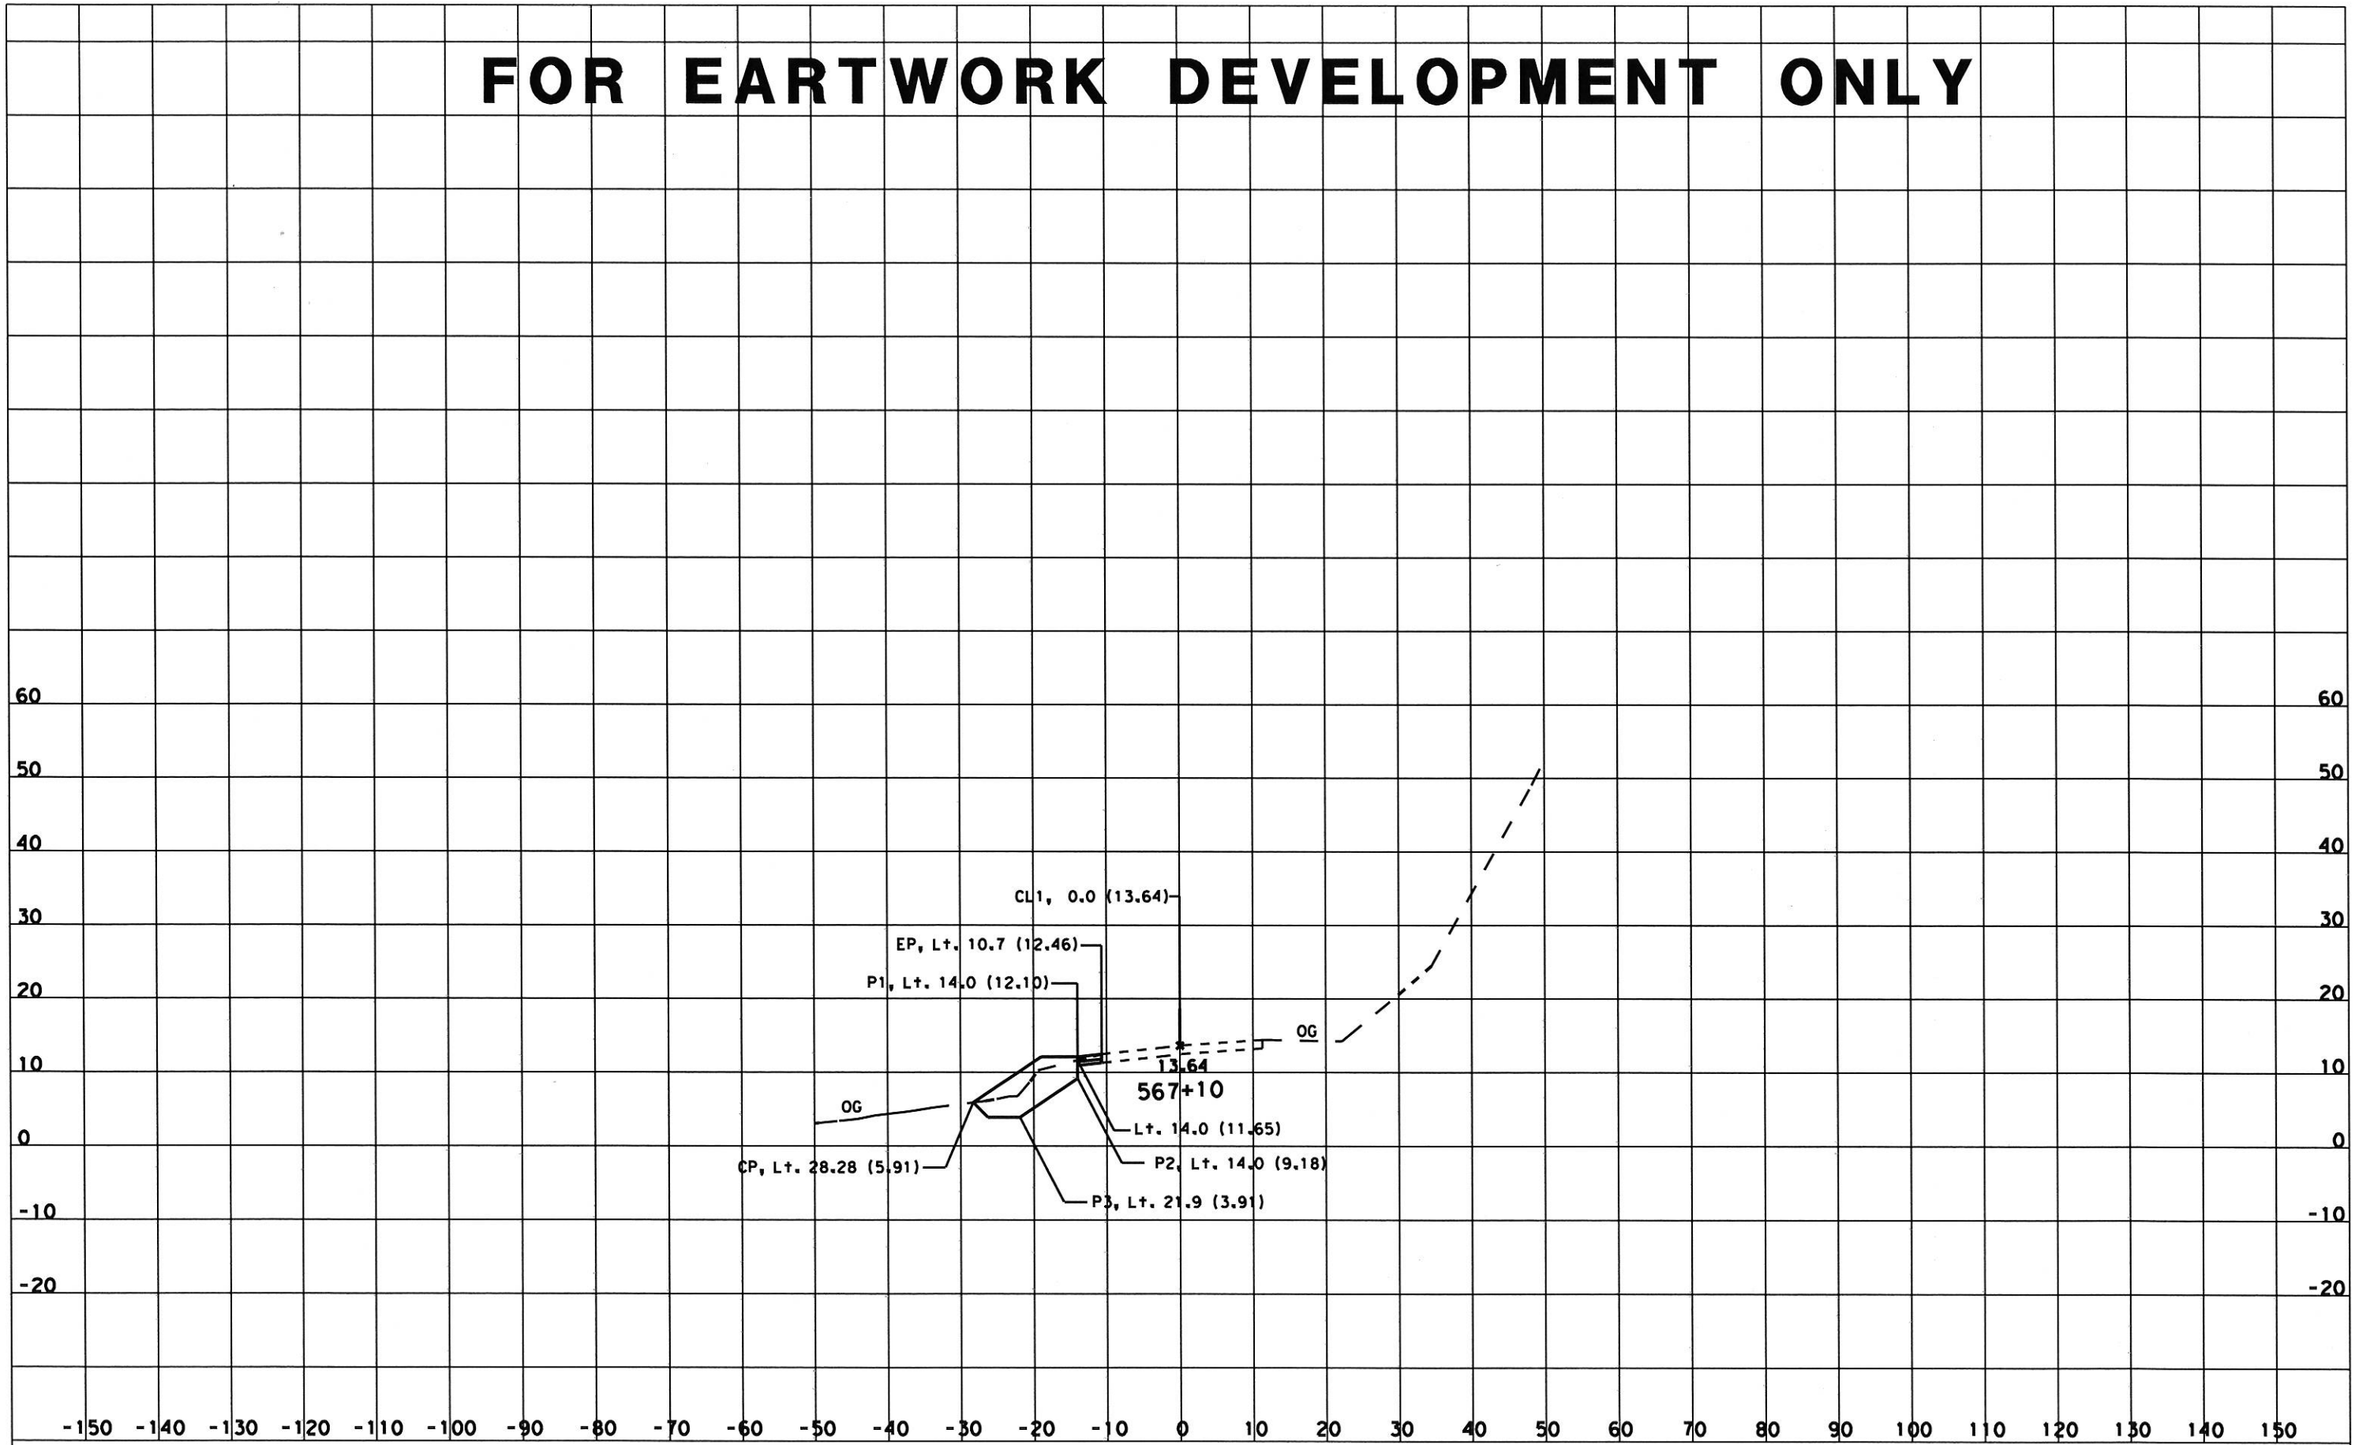

CONTRACT: 04-3S5701 PROJECT ID: 0400001007
DATE: 8/15/2011 CREATED BY: SHAILESH PATEL
KC Project: 07202 File: D:\junk*-3s570\RodH02\cl1_finishr1.ear

SCALE: 1" = 10' Horiz.
1" = 10' Vert.
All Dimensions are US Survey Feet

CL1
CROSS SECTIONS
SHEET 2 OF 9

FOR EARTWORK DEVELOPMENT ONLY

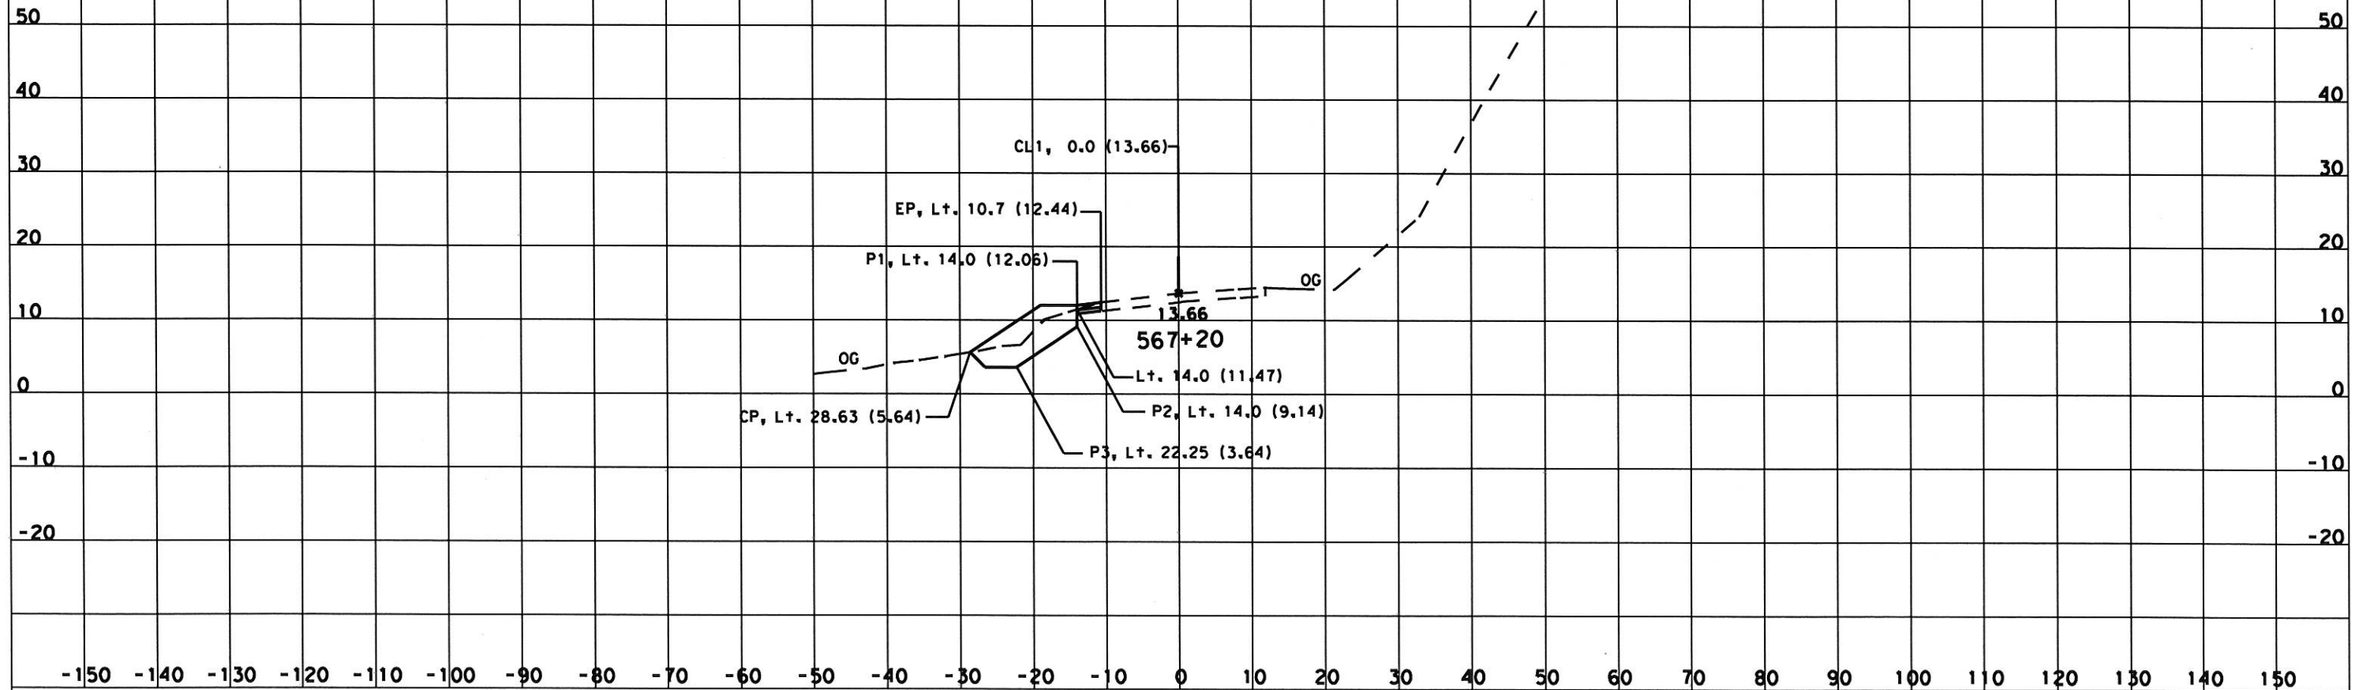

CONTRACT: 04-3S5701 PROJECT ID: 0400001007
DATE: 8/15/2011 CREATED BY: SHAILESH PATEL
KC Project: 07202 File: D:\junk*-3s570\RodH02\cl1_finishr1.ear

SCALE: 1" = 10' Horiz.
1" = 10' Vert.

All Dimensions are US Survey Feet

CL1
CROSS SECTIONS
SHEET 3 OF 9

FOR EARTWORK DEVELOPMENT ONLY

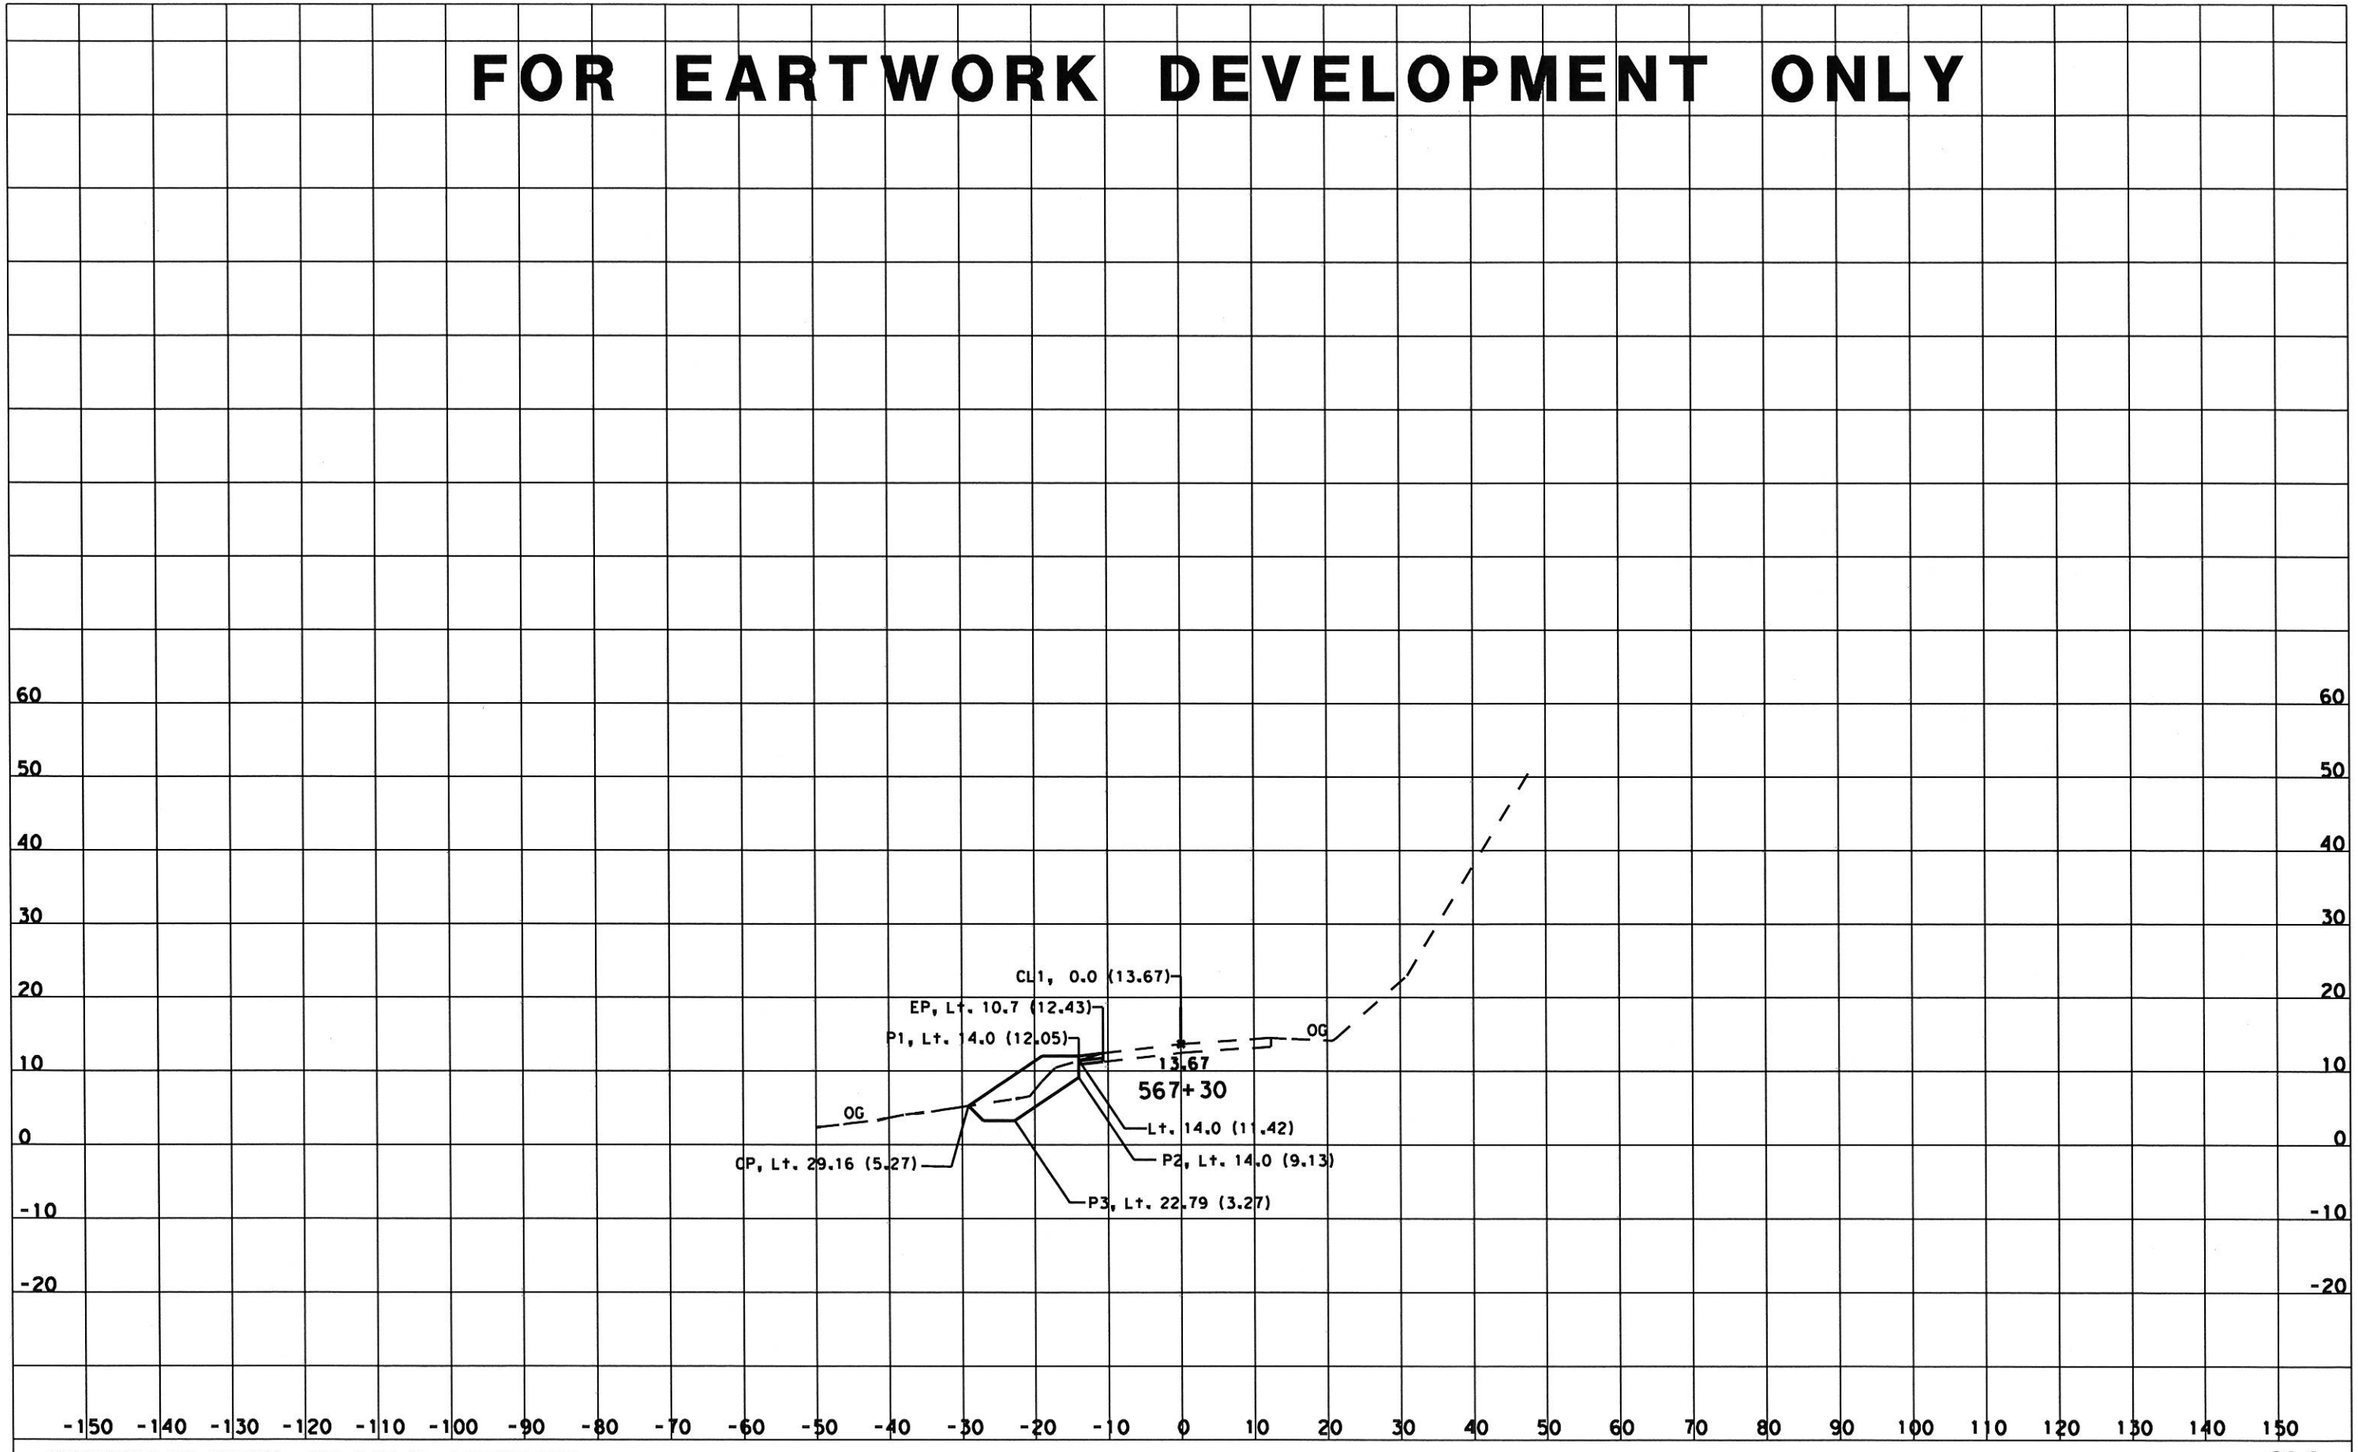

CONTRACT: 04-3S5701 PROJECT ID: 0400001007
DATE: 8/15/2011 CREATED BY: SHAILESH PATEL
KC Project: 07202 File: D:\junk*-3s570\RodH02\cl1_finishr1.ear

SCALE: 1" = 10' Horiz.
1" = 10' Vert.
All Dimensions are US Survey Feet

CL1
CROSS SECTIONS
SHEET 4 OF 9

FOR EARTWORK DEVELOPMENT ONLY

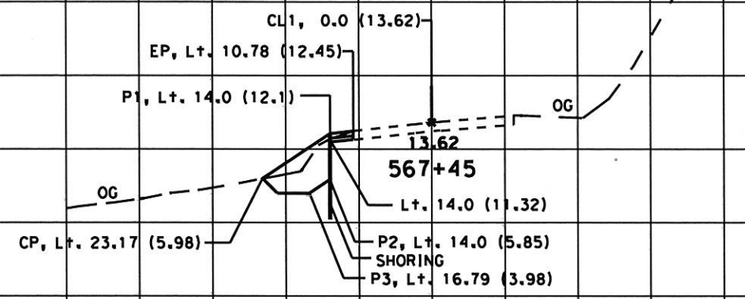

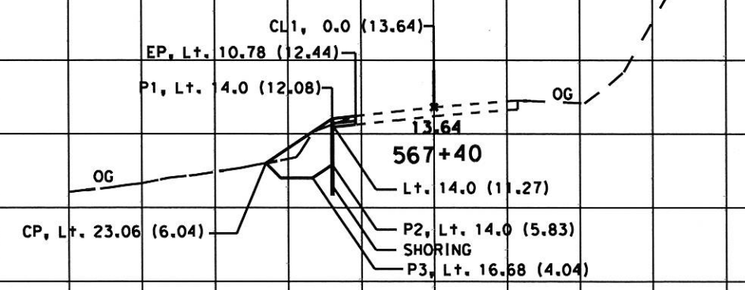

50 40 30 20 10 0 -10 -20

-150 -140 -130 -120 -110 -100 -90 -80 -70 -60 -50 -40 -30 -20 -10 0 10 20 30 40 50 60 70 80 90 100 110 120 130 140 150

CONTRACT: 04-3S5701 PROJECT ID: 0400001007
DATE: 8/15/2011 CREATED BY: SHAILESH PATEL
KC Project: 07202 File: D:\junk*-3s570\RodH02\cl1_finishr1.ear

SCALE: 1" = 10' Horiz.
1" = 10' Vert.
All Dimensions are US Survey Feet

CL1
CROSS SECTIONS
SHEET 5 OF 9

FOR EARTWORK DEVELOPMENT ONLY

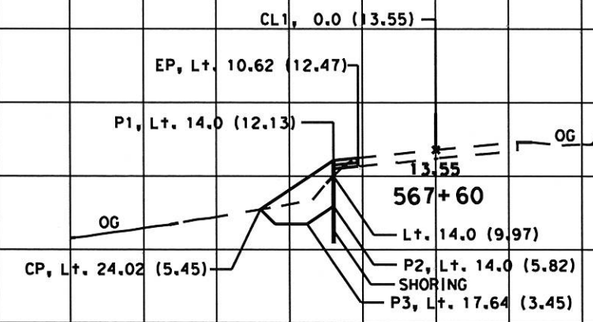

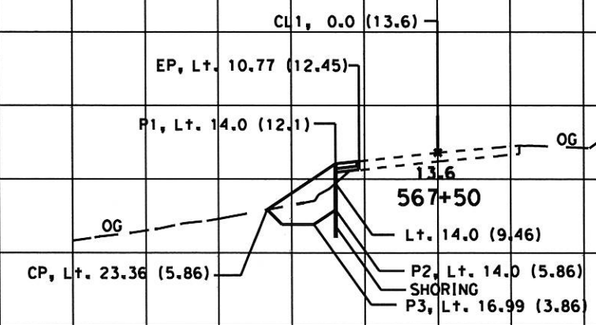

50 40 30 20 10 0 -10 -20

-150 -140 -130 -120 -110 -100 -90 -80 -70 -60 -50 -40 -30 -20 -10 0 10 20 30 40 50 60 70 80 90 100 110 120 130 140 150

CONTRACT: 04-3S5701 PROJECT ID: 0400001007
DATE: 8/15/2011 CREATED BY: SHAILESH PATEL
KC Project: 07202 File: D:\junk*-3s570\RodH02\cl1_finishr1.ear

SCALE: 1" = 10' Horiz.
1" = 10' Vert.
All Dimensions are US Survey Feet

CL1
CROSS SECTIONS
SHEET 6 OF 9

FOR EARTWORK DEVELOPMENT ONLY

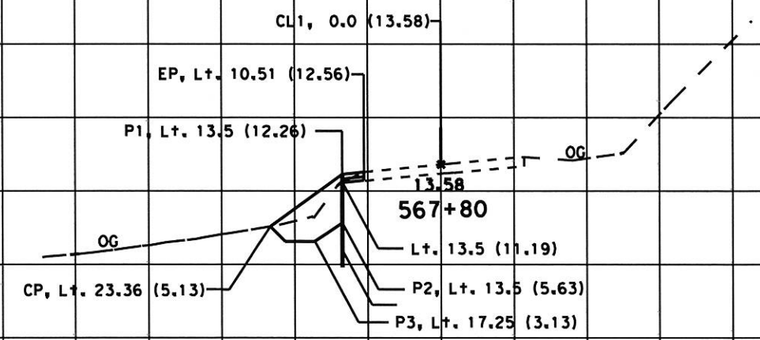

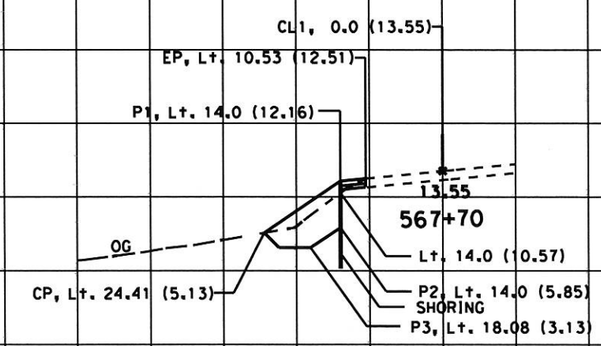

CONTRACT: 04-3S5701 PROJECT ID: 0400001007
DATE: 8/15/2011 CREATED BY: SHAILESH PATEL
KC Project: 07202 File: D:\junk*-3s570\RodH02\cl1_finishr1.ear

SCALE: 1" = 10' Horiz.
1" = 10' Vert.

All Dimensions are US Survey Feet

CL1
CROSS SECTIONS
SHEET 7 OF 9

FOR EARTWORK DEVELOPMENT ONLY

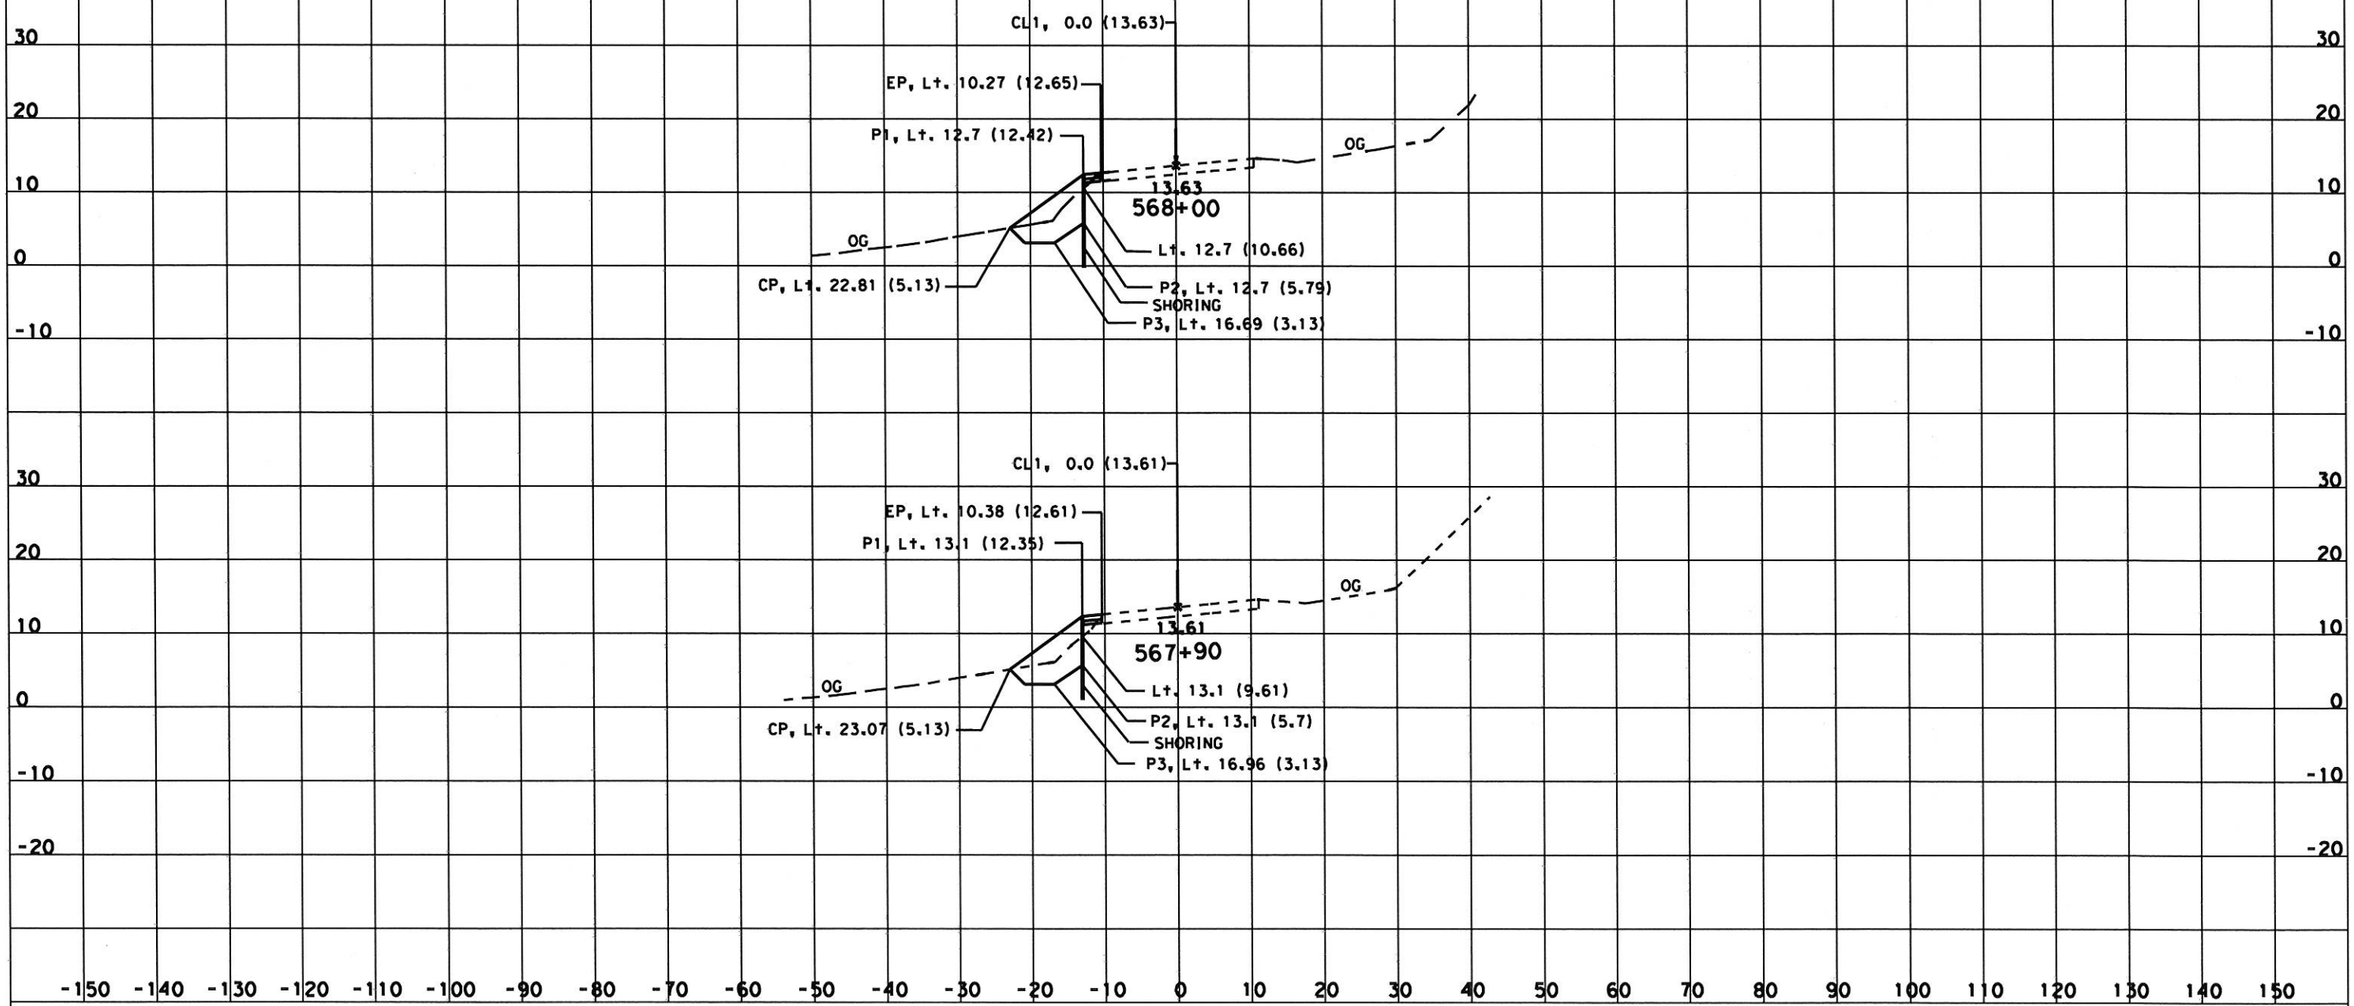

CONTRACT: 04-3S5701 PROJECT ID: 0400001007
DATE: 8/15/2011 CREATED BY: SHAILESH PATEL
KC Project: 07202 File: D:\junk*-3s570\RodH02\cl1_finishr1.ear

SCALE: 1" = 10' Horiz.
1" = 10' Vert.
All Dimensions are US Survey Feet

CL1
CROSS SECTIONS
SHEET 8 OF 9

FOR EARTWORK DEVELOPMENT ONLY

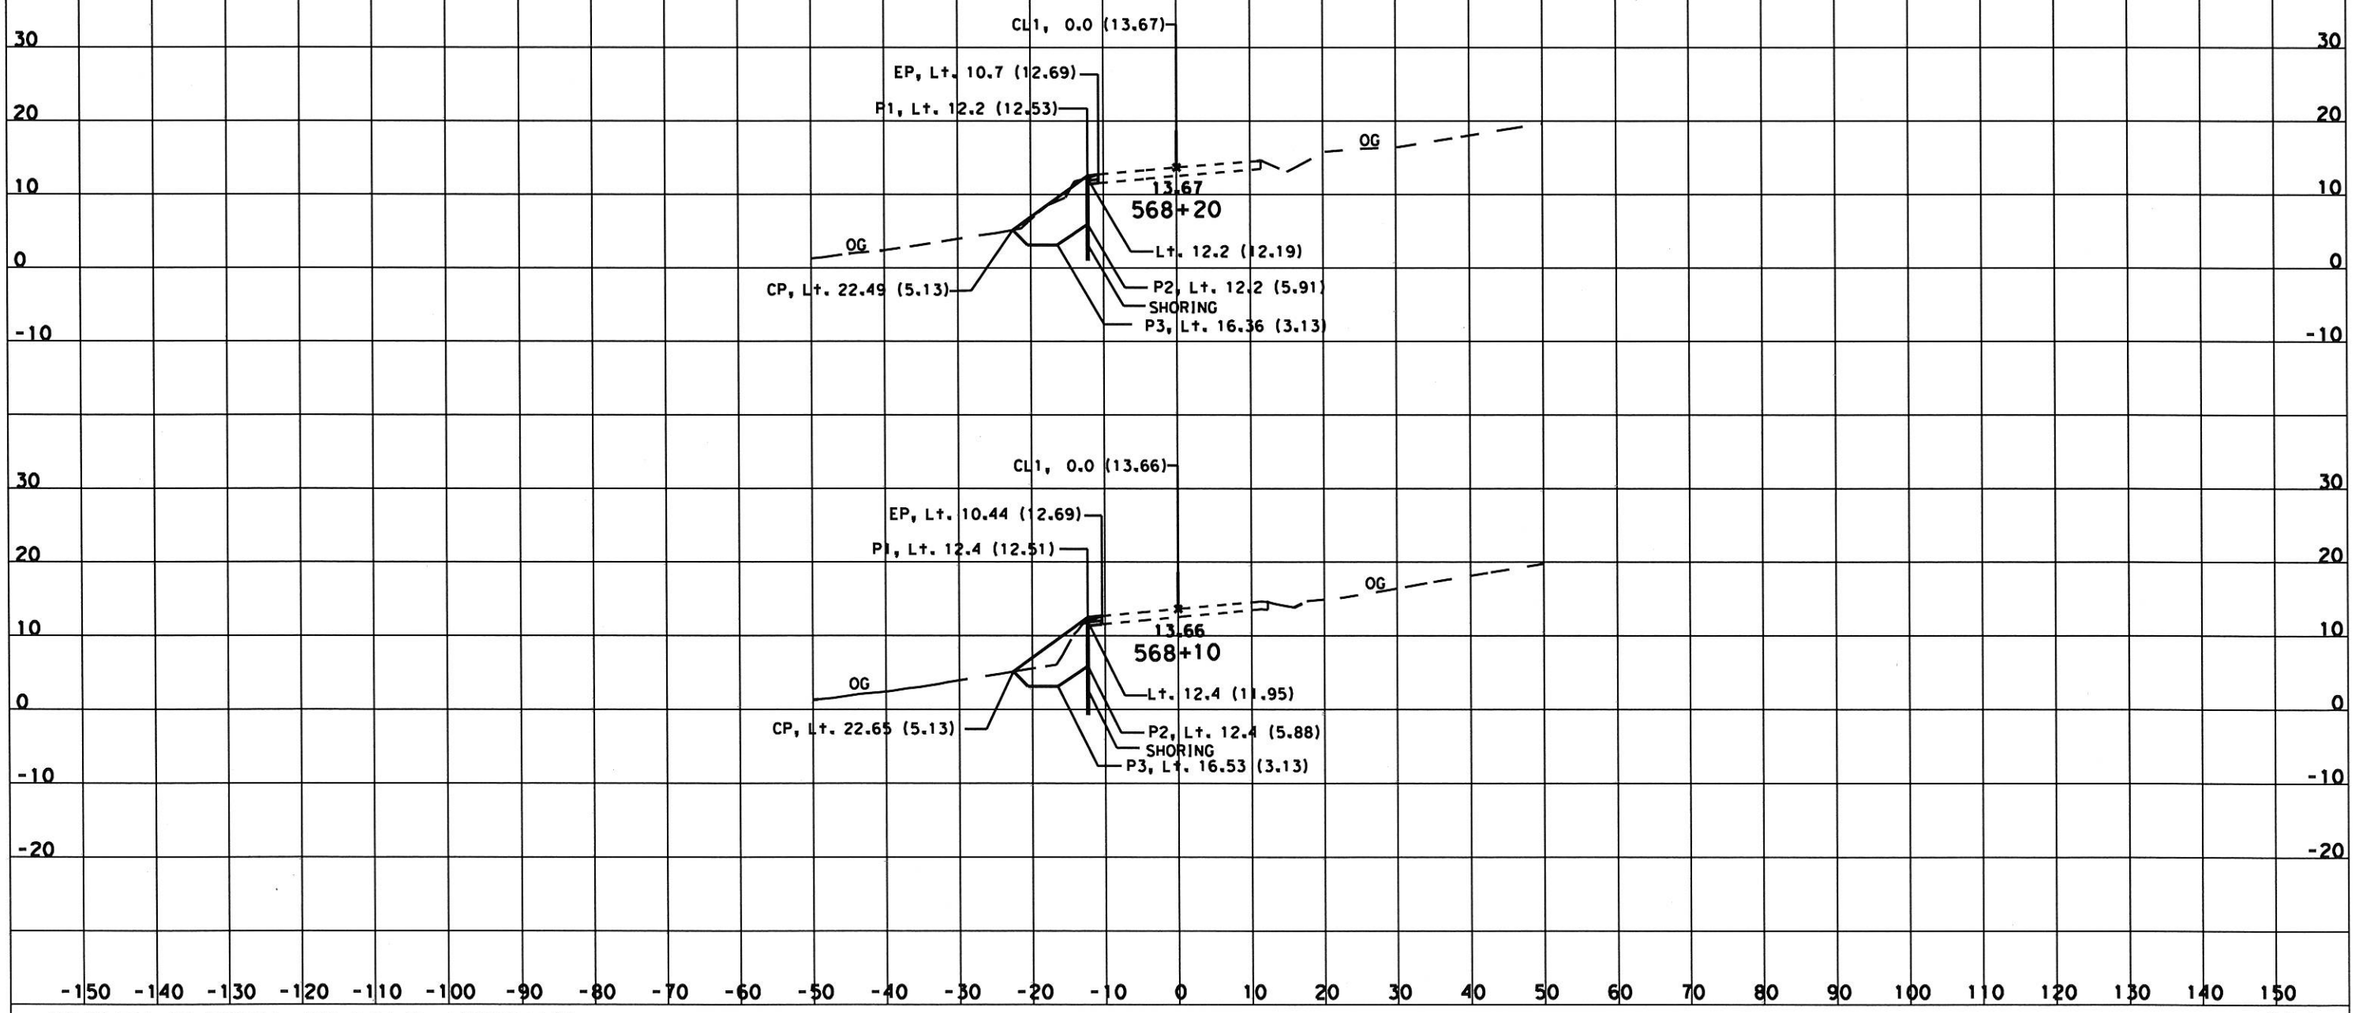

CONTRACT: 04-3S5701 PROJECT ID: 0400001007
DATE: 8/15/2011 CREATED BY: SHAILESH PATEL
KC Project: 07202 File: D:\junk*-3s570\RodH02\cl1_finishr1.ear

SCALE: 1" = 10' Horiz.
1" = 10' Vert.
All Dimensions are US Survey Feet

CL1
CROSS SECTIONS
SHEET 9 OF 9