FOR EARTHWORK DEVELOPMENT ONLY

FOR DRIVEWAYS, DRAINAGES, & ROAD CONFORMS SEE PLANS

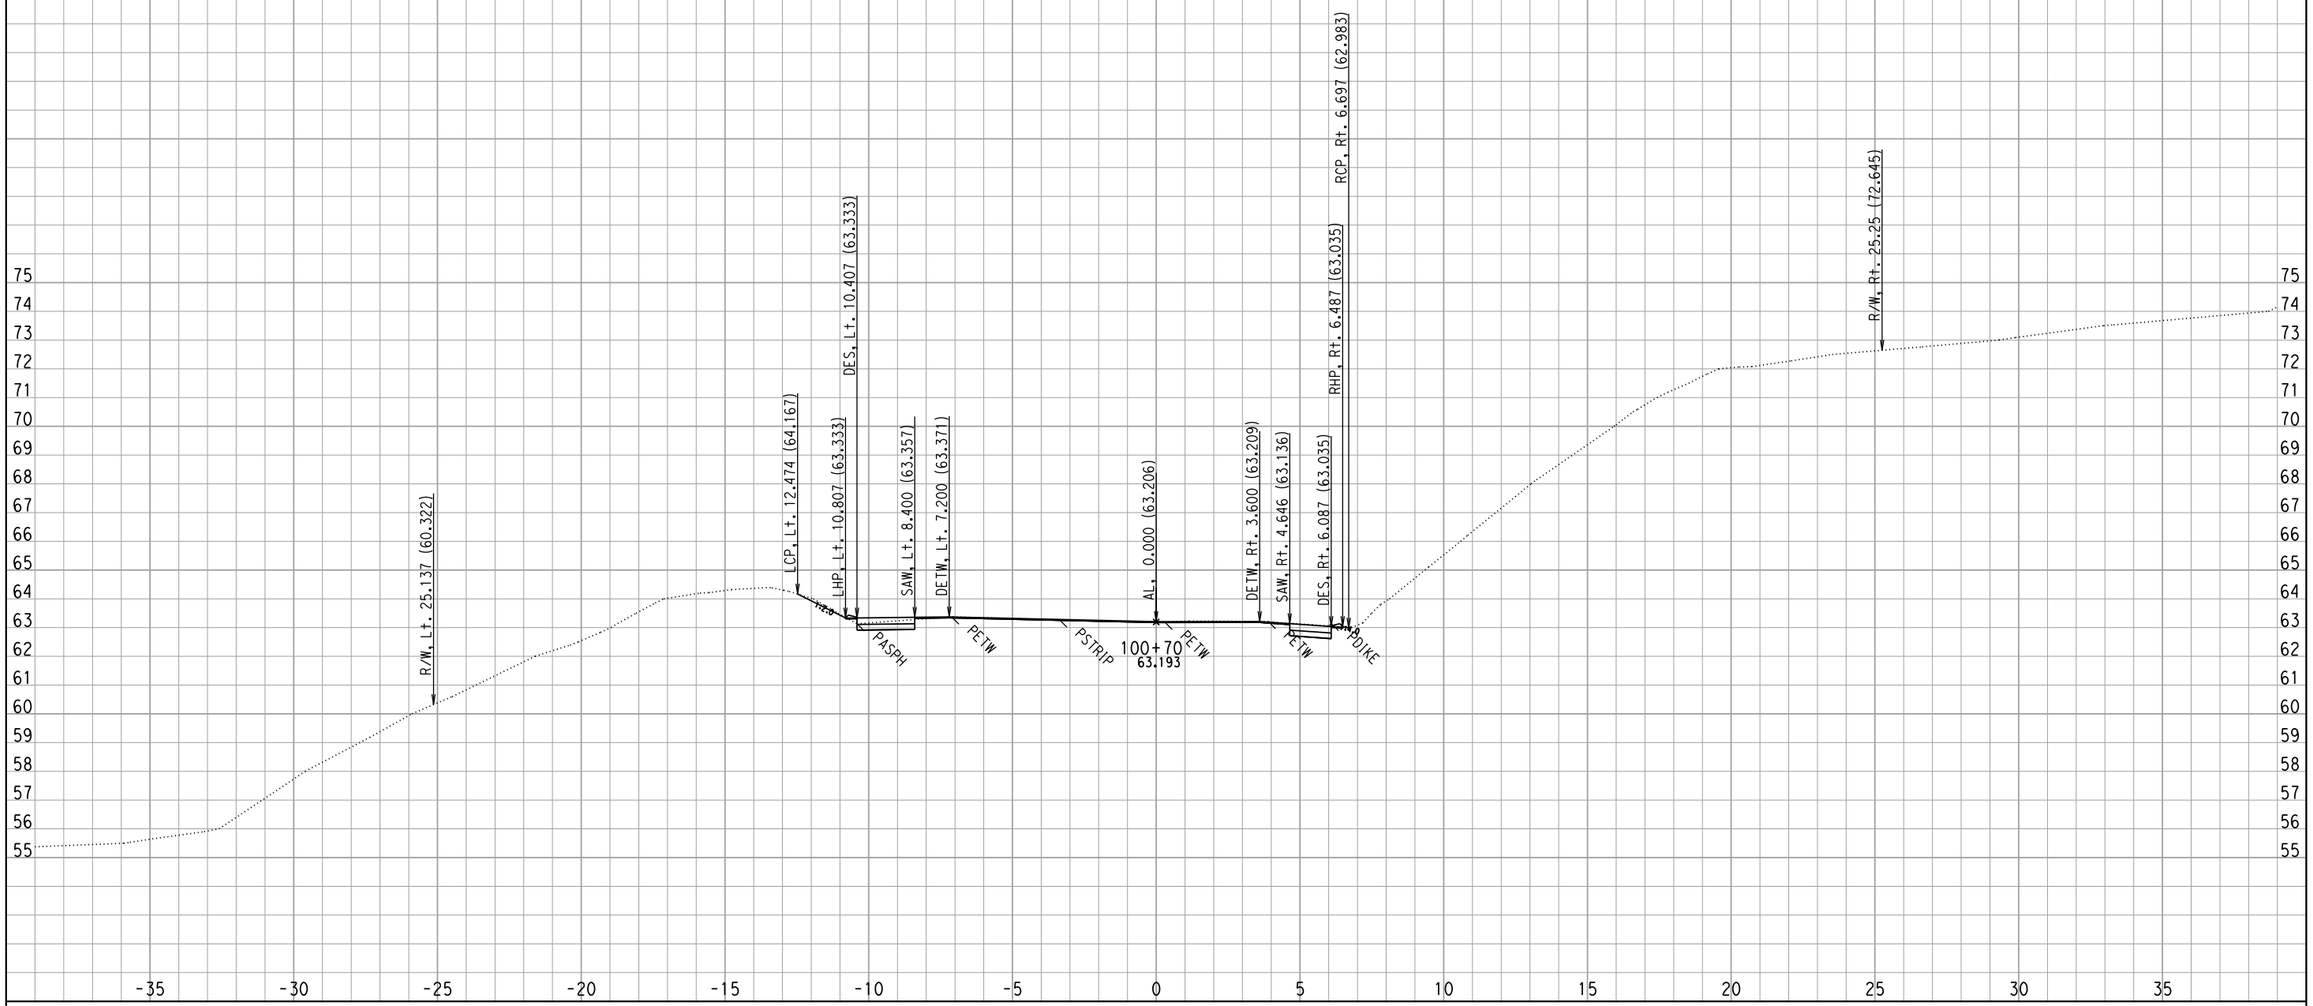

CROSS SECTIONS CREATED BY: WC DATE: 8/29/2008 ALL DIMENSIONS ARE METRIC

Project: 0147 File: D:\444201\TempRdDsn\0147\XSECTION\mainoutput\final\al69_pro69mx2_full_fin3_match18.ear

PROJECT: DUHIG
EA: 444211
0.5/3.3

Scale Ratio: 1:100 Horiz.
1:100 Vert.

A LINE - AL69
CROSS SECTIONS

SHEET 1 OF XXX

F:\4444211 final xsec.dgn 9/5/2008 12:43:56 PM

FOR EARTHWORK DEVELOPMENT ONLY

FOR DRIVEWAYS, DRAINAGES, & ROAD CONFORMS SEE PLANS

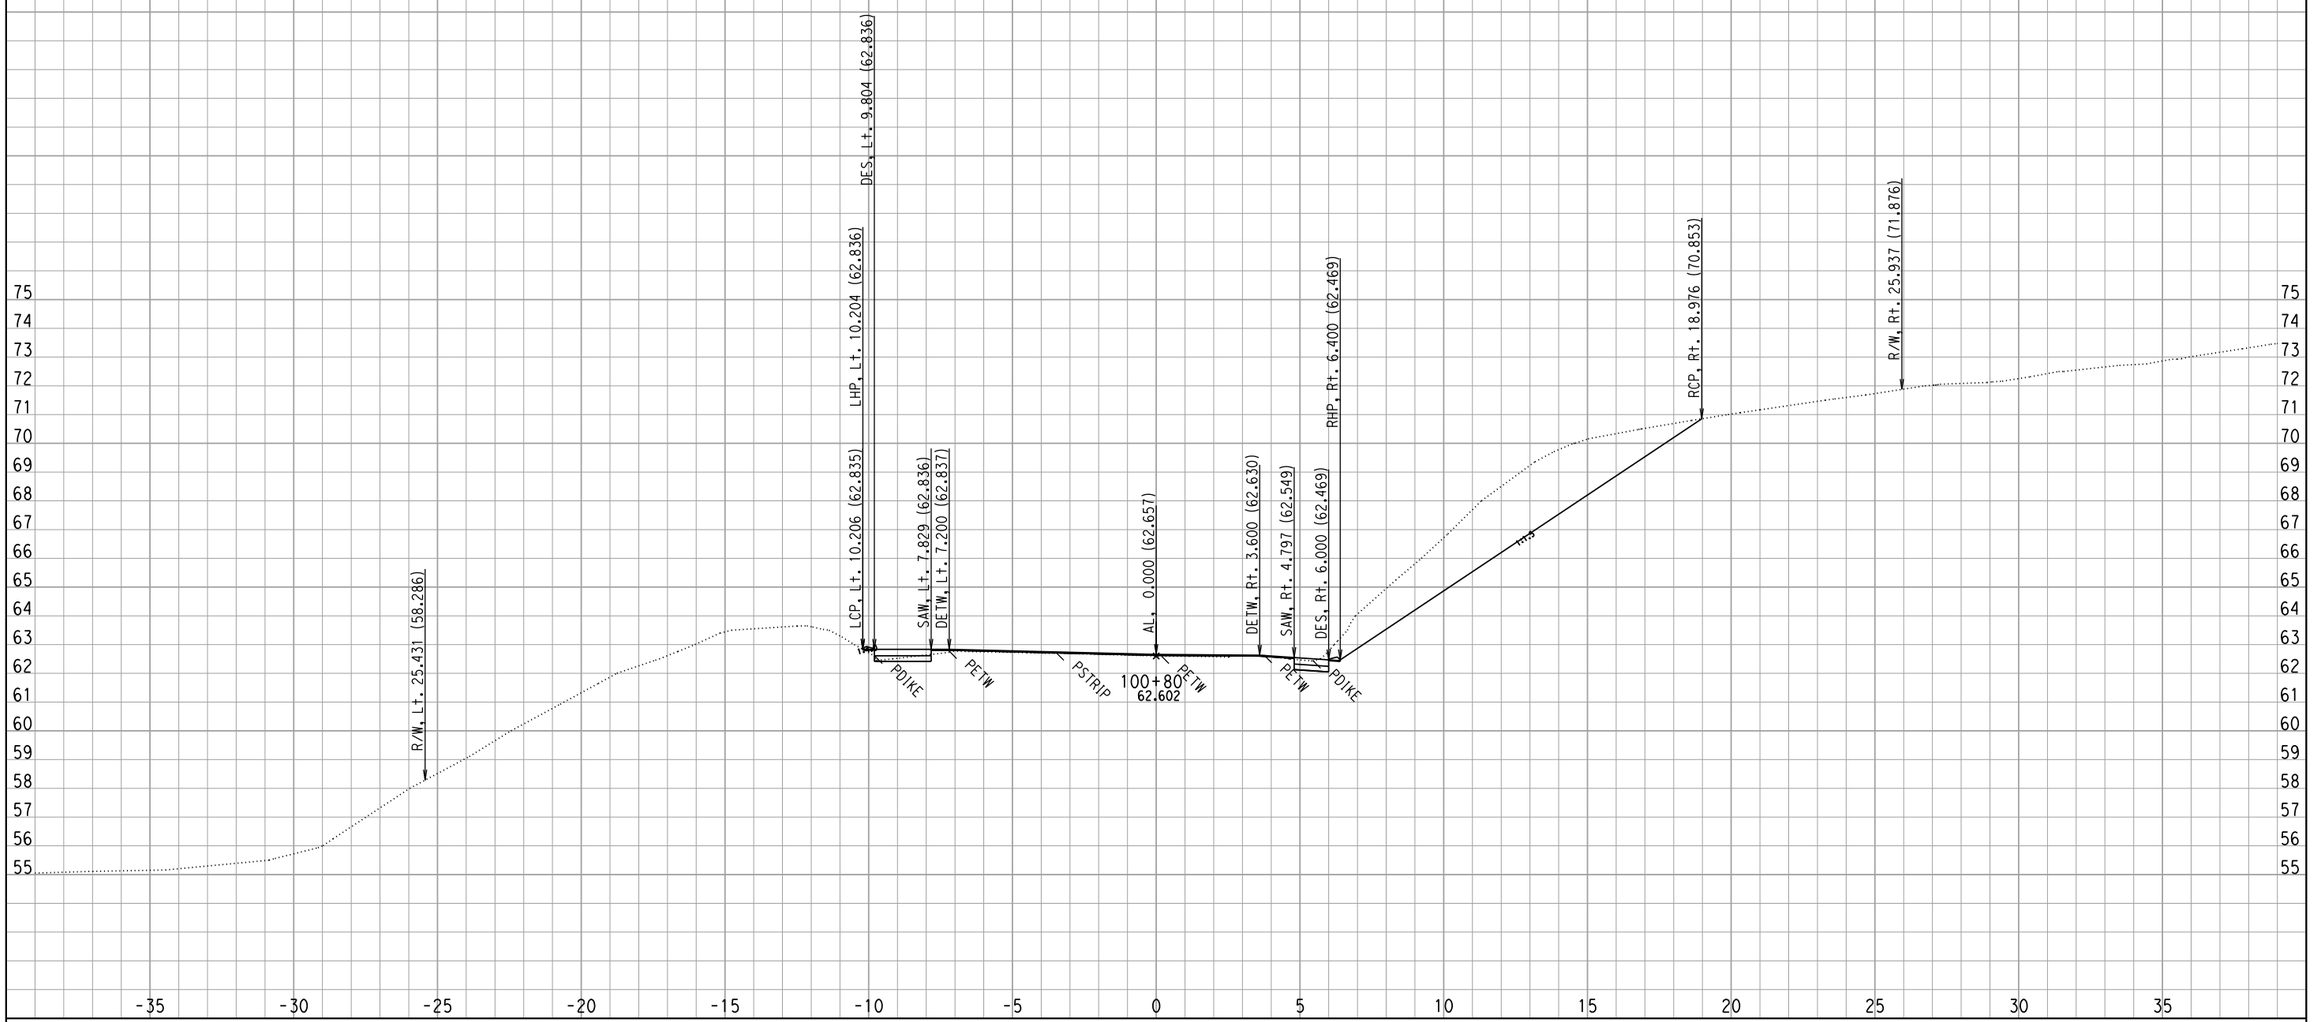

CROSS SECTIONS CREATED BY: WC DATE: 8/29/2008 ALL DIMENSIONS ARE METRIC

Project: 0147 File: D:\444201\TempRdDsn\0147\XSECTION\mainoutput\final\al69_pro69mx2_full_fin3_match18.ear

PROJECT: DUHIG
EA: 444211
0.5/3.3

Scale Ratio: 1:100 Horiz.
1:100 Vert.

A LINE - AL69
CROSS SECTIONS

SHEET 2 OF XXX

F:\4444211 final xsec.dgn 9/5/2008 12:43:56 PM

FOR EARTHWORK DEVELOPMENT ONLY

FOR DRIVEWAYS, DRAINAGES, & ROAD CONFORMS SEE PLANS

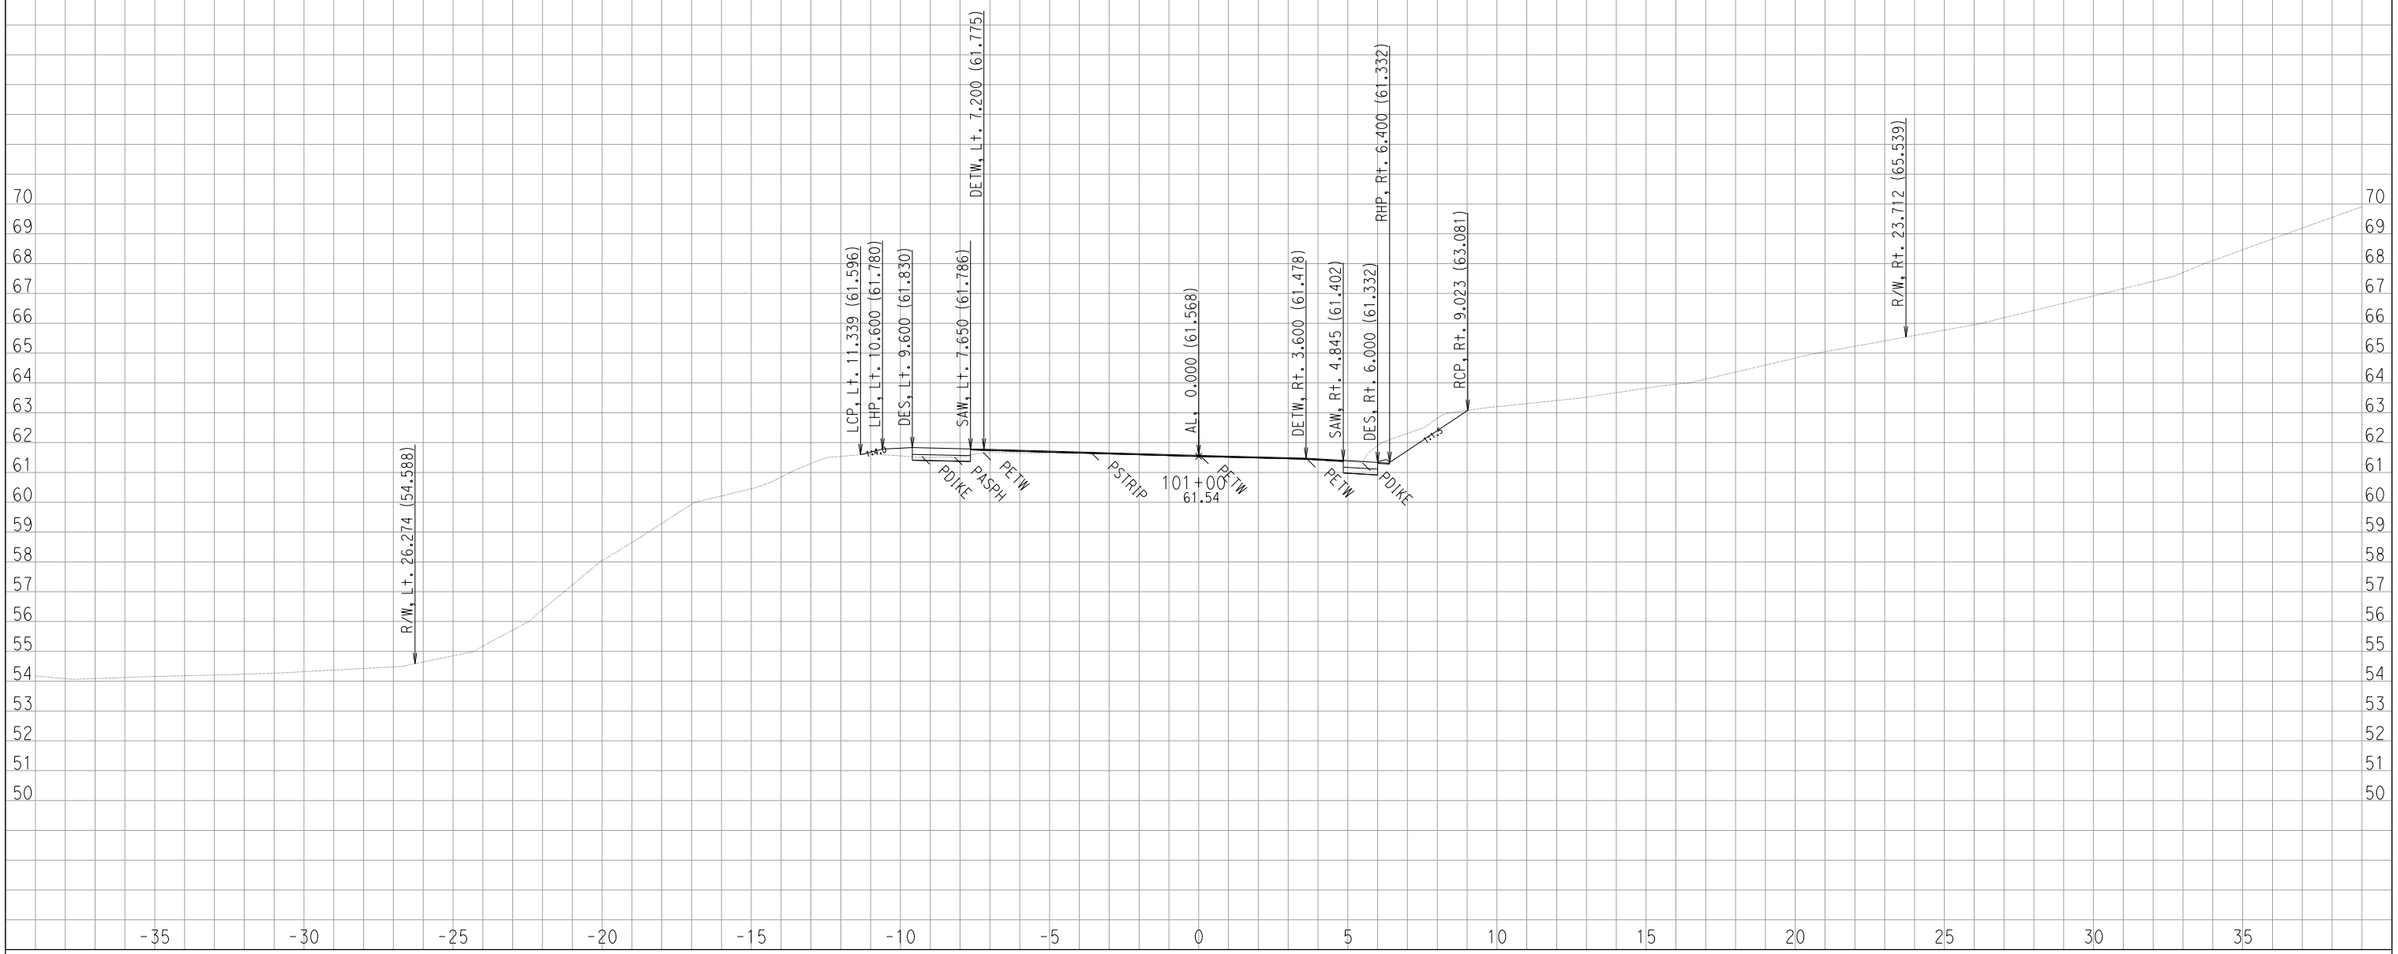

CROSS SECTIONS CREATED BY: WC DATE: 8/29/2008 ALL DIMENSIONS ARE METRIC

PROJECT: DUHIG
EA: 444211
0.5/3.3

Project: 0147 File: D:\444201\TempRdDsn\0147\XSECTION\mainoutput\final\al69_pro69mx2_full_fin3_match18.ear

Scale Ratio: 1:100 Horiz.
1:100 Vert.

A LINE - AL69
CROSS SECTIONS

SHEET 3 OF XXX

FOR EARTHWORK DEVELOPMENT ONLY

FOR DRIVEWAYS, DRAINAGES, & ROAD CONFORMS SEE PLANS

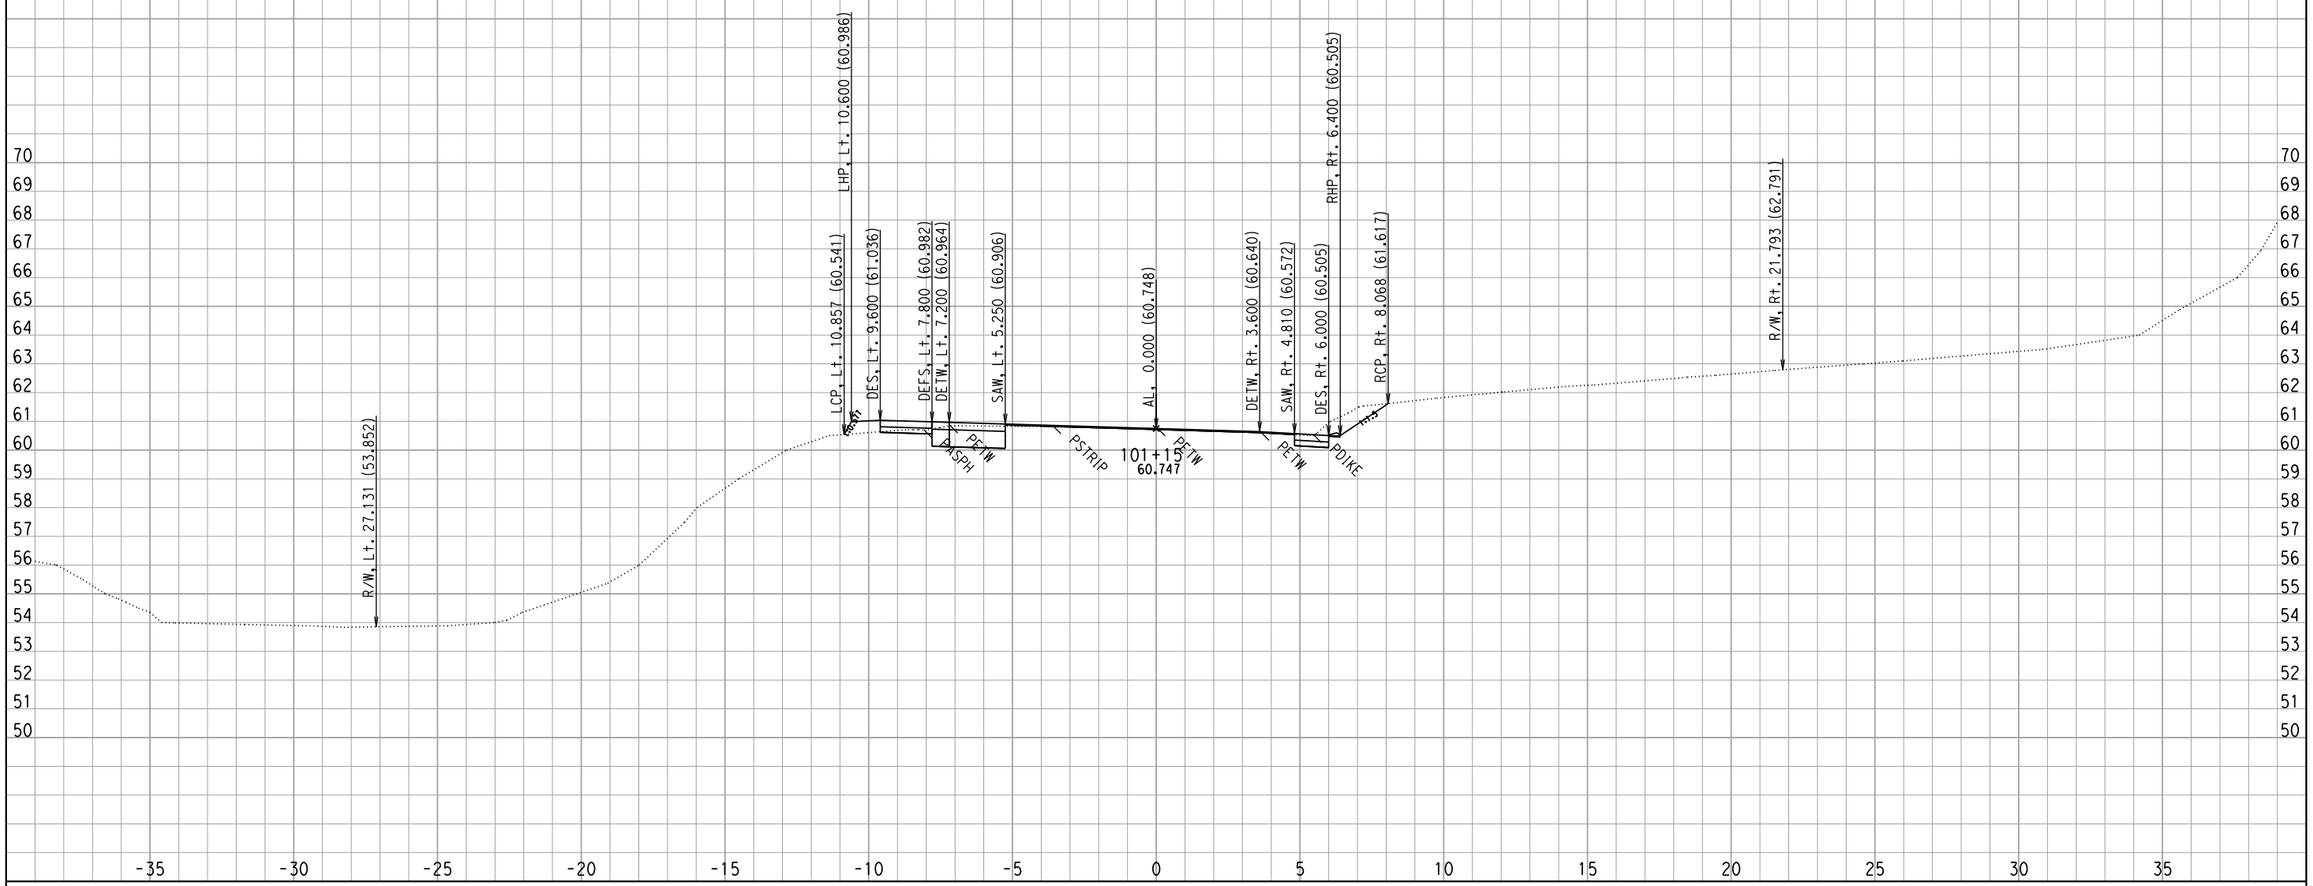

CROSS SECTIONS CREATED BY: WC DATE: 8/29/2008 ALL DIMENSIONS ARE METRIC

Project: 0147 File: D:\444201\TempRdDsn\0147\XSECTION\mainoutput\final\al69_pro69mx2_full_fin3_match18.ear

PROJECT: DUHIG
EA: 444211
0.5/3.3

Scale Ratio: 1:100 Horiz.
1:100 Vert.

A LINE - AL69 CROSS SECTIONS

SHEET 4 OF XXX

F:\4444211 final xsec.dgn 9/5/2008 12:43:57 PM

FOR EARTHWORK DEVELOPMENT ONLY

FOR DRIVEWAYS, DRAINAGES, & ROAD CONFORMS SEE PLANS

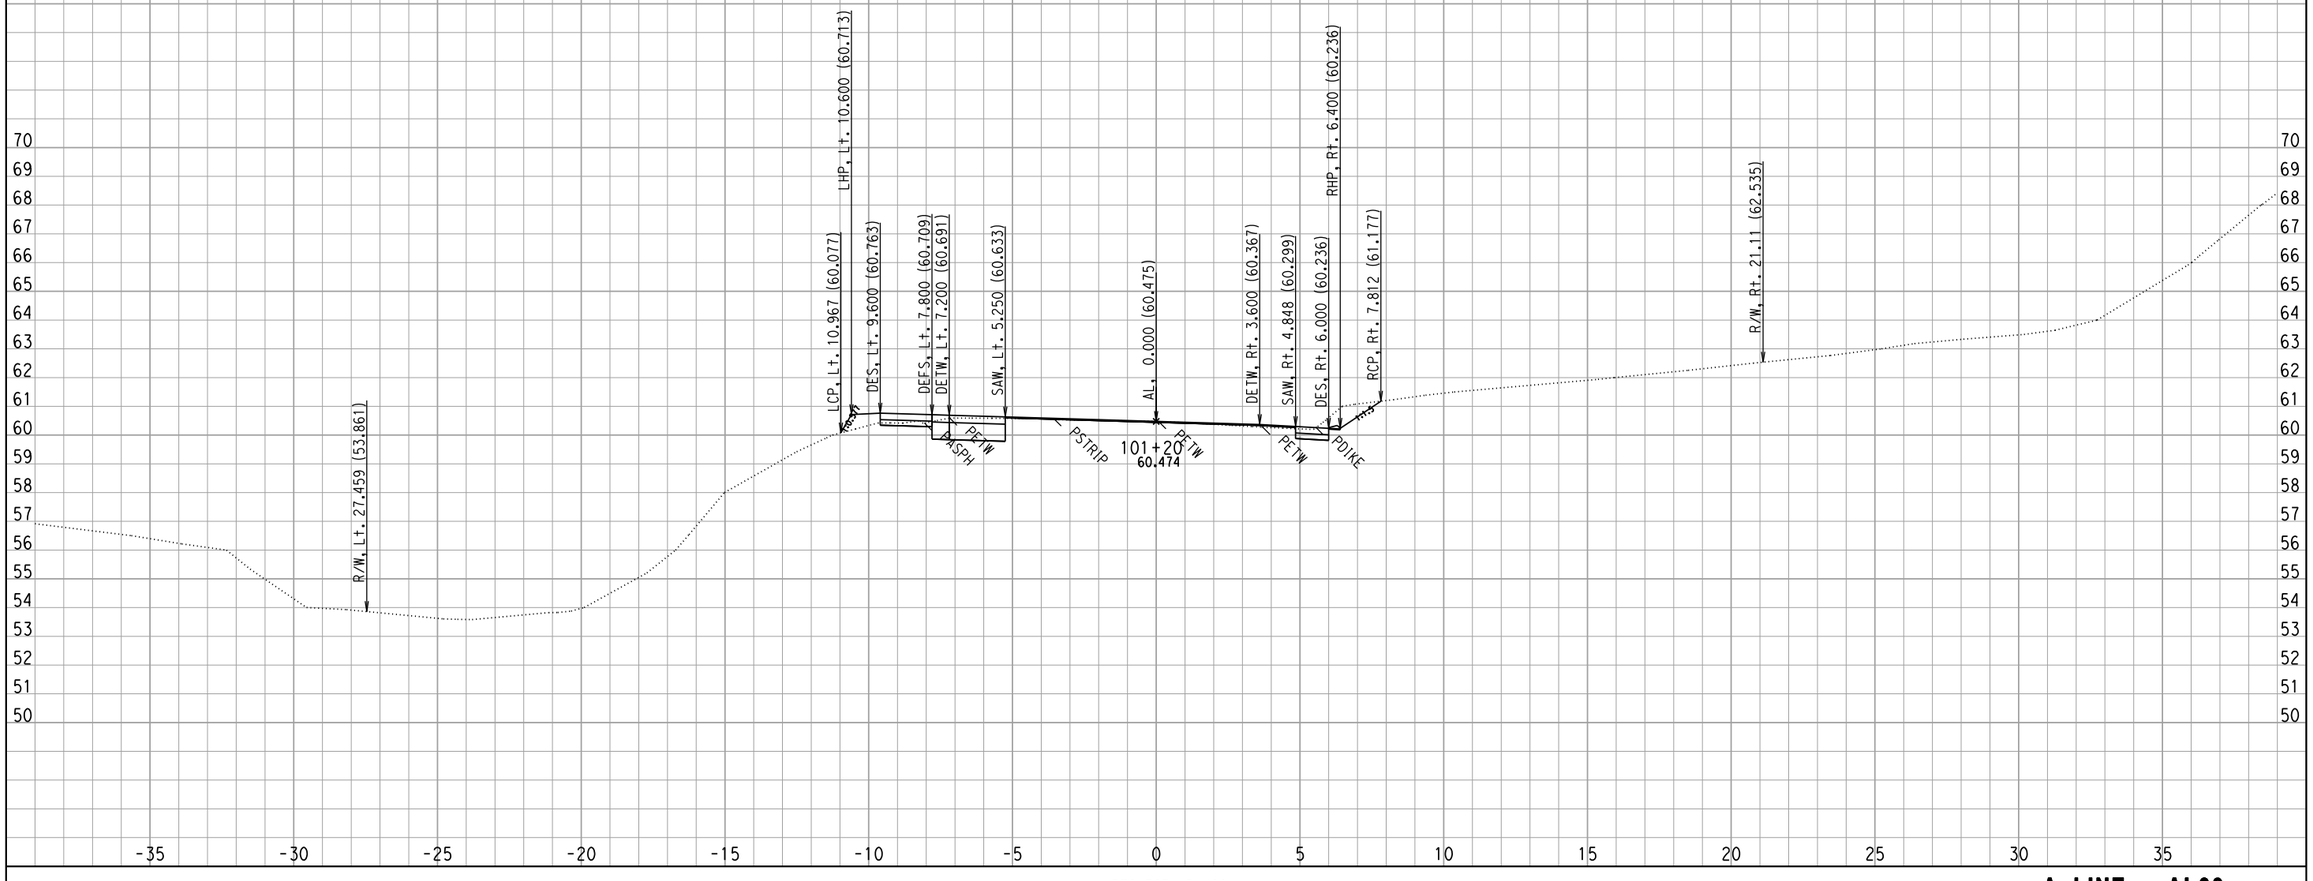

CROSS SECTIONS CREATED BY: WC DATE: 8/29/2008 ALL DIMENSIONS ARE METRIC

Project: 0147 File: D:\444201\TempRdDsn\0147\XSECTION\mainoutput\final\al69_pro69mx2_full_fin3_match18.ear

PROJECT: DUHIG
EA: 444211
0.5/3.3

Scale Ratio: 1:100 Horiz.
1:100 Vert.

A LINE - AL69
CROSS SECTIONS

SHEET 5 OF XXX

F:\4444211 final xsec.dgn 9/5/2008 12:43:57 PM

FOR EARTHWORK DEVELOPMENT ONLY

FOR DRIVEWAYS, DRAINAGES, & ROAD CONFORMS SEE PLANS

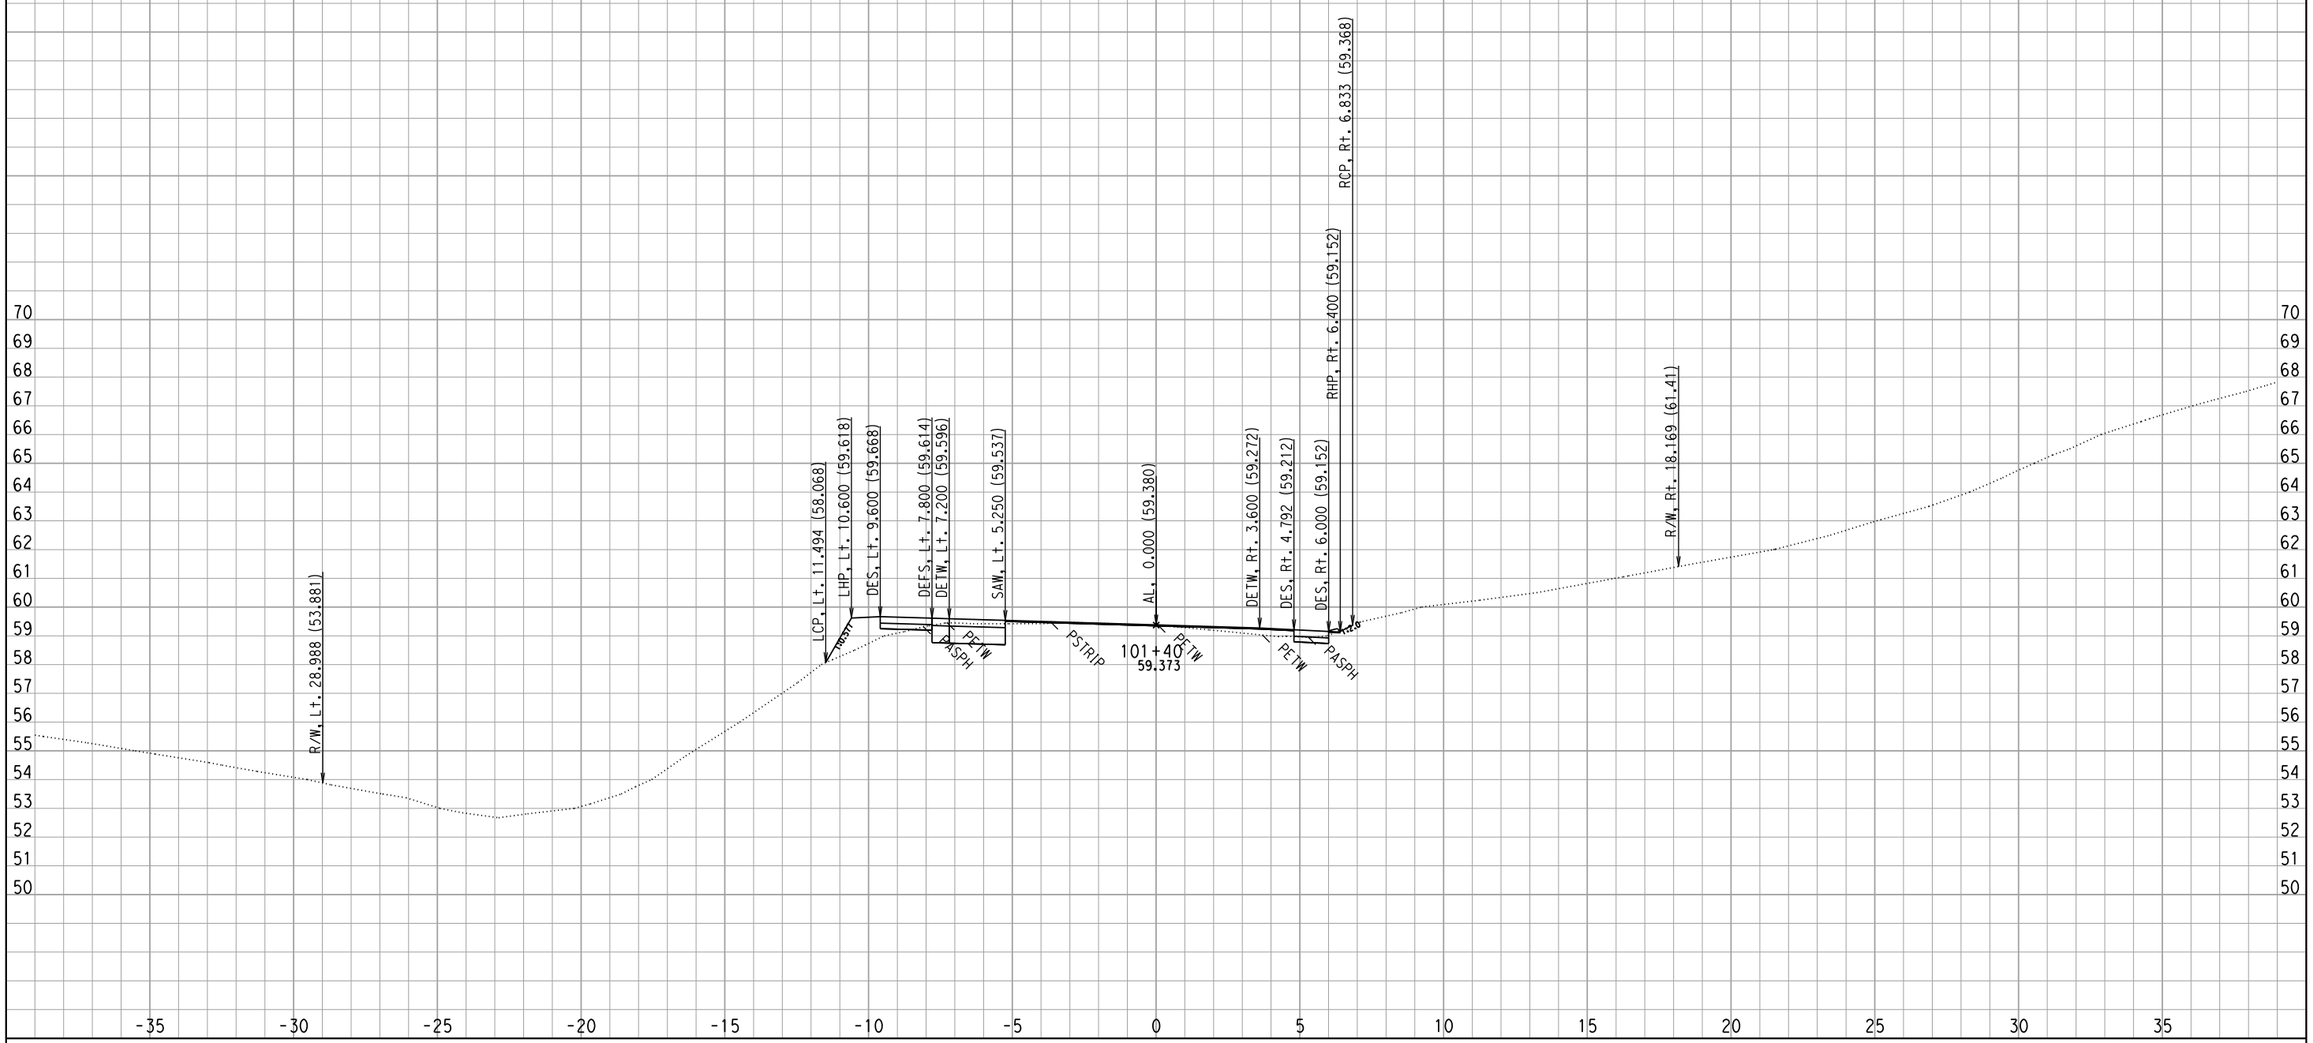

CROSS SECTIONS CREATED BY: WC DATE: 8/29/2008 ALL DIMENSIONS ARE METRIC

PROJECT: DUHIG
EA: 444211
0.5/3.3

Project: 0147 File: D:\444201\TempRdDsn\0147\XSECTION\mainoutput\final\al69_pro69mx2_full_fin3_match18.ear

Scale Ratio: 1:100 Horiz.
1:100 Vert.

A LINE - AL69
CROSS SECTIONS

SHEET 6 OF XXX

F:\4444211 final xsec.dgn 9/5/2008 12:43:57 PM

FOR EARTHWORK DEVELOPMENT ONLY

FOR DRIVEWAYS, DRAINAGES, & ROAD CONFORMS SEE PLANS

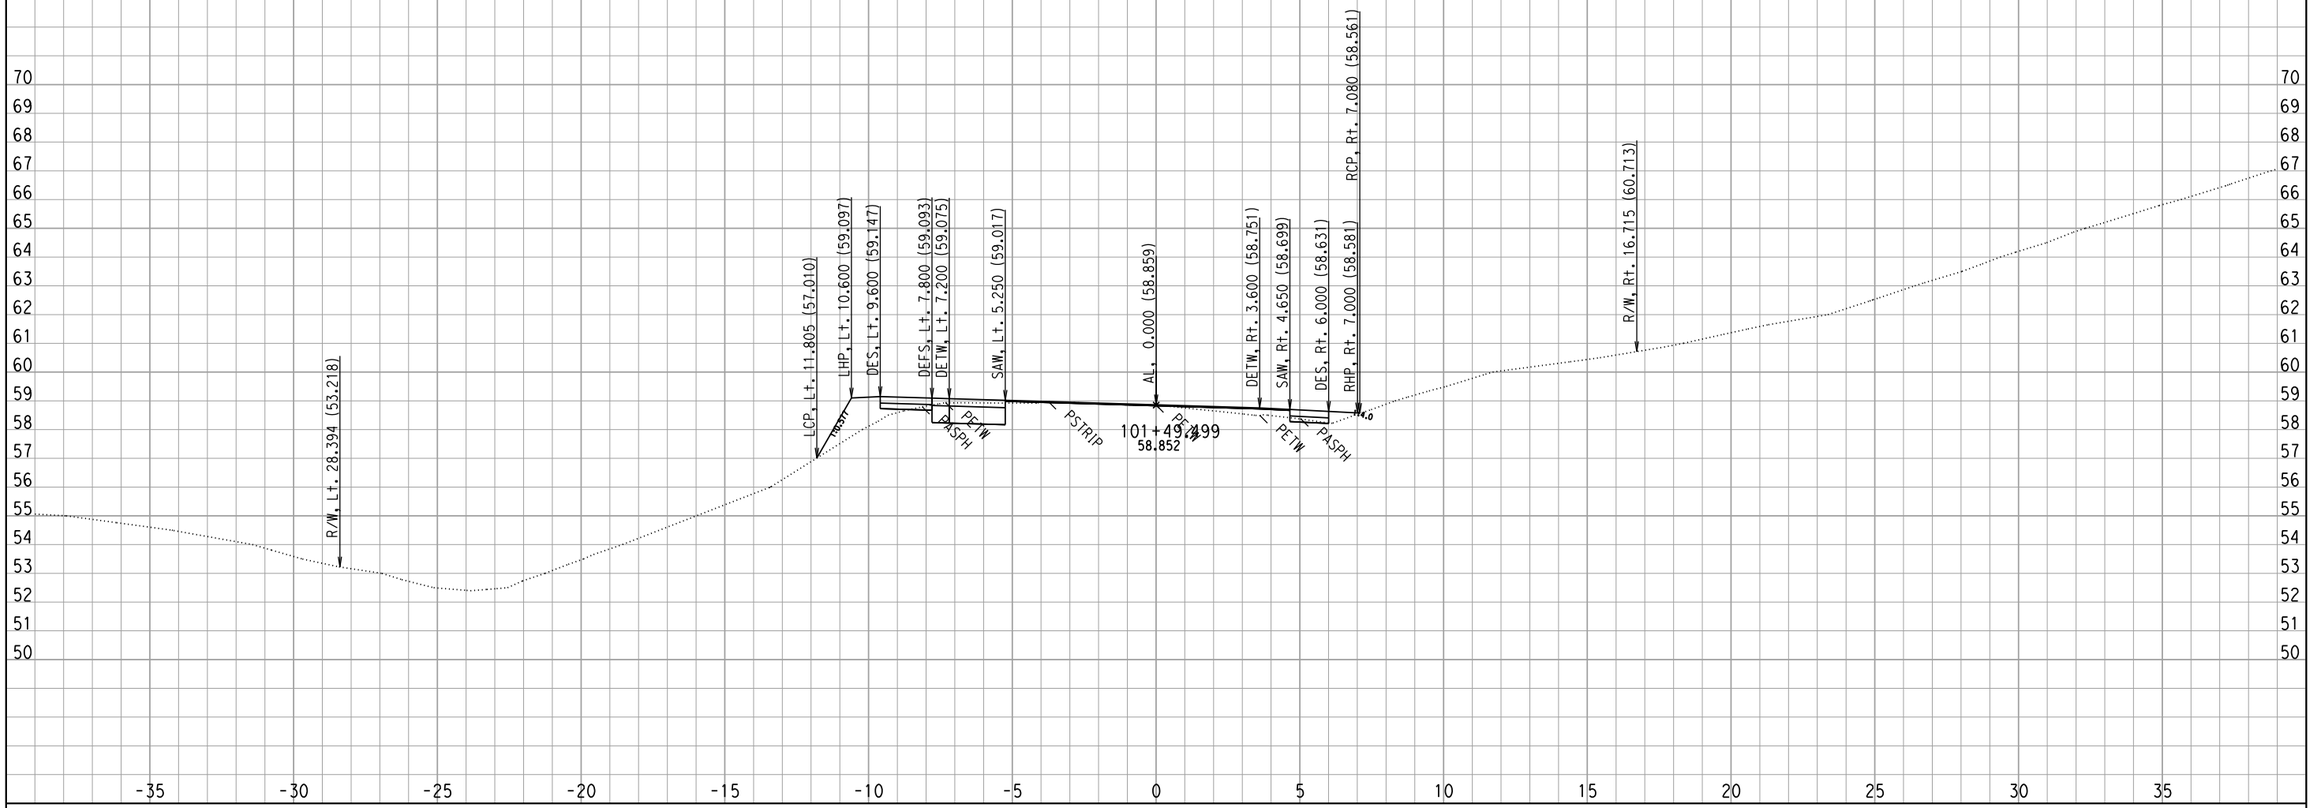

CROSS SECTIONS CREATED BY: WC DATE: 8/29/2008 ALL DIMENSIONS ARE METRIC

Project: 0147 File: D:\444201\TempRdDsn\0147\XSECTION\mainoutput\final\al69_pro69mx2_full_fin3_match18.ear

PROJECT: DUHIG
EA: 444211
0.5/3.3

Scale Ratio: 1:100 Horiz.
1:100 Vert.

A LINE - AL69
CROSS SECTIONS

SHEET 7 OF XXX

F:\4444211 final xsec.dgn 9/5/2008 12:43:58 PM

FOR EARTHWORK DEVELOPMENT ONLY

FOR DRIVEWAYS, DRAINAGES, & ROAD CONFORMS SEE PLANS

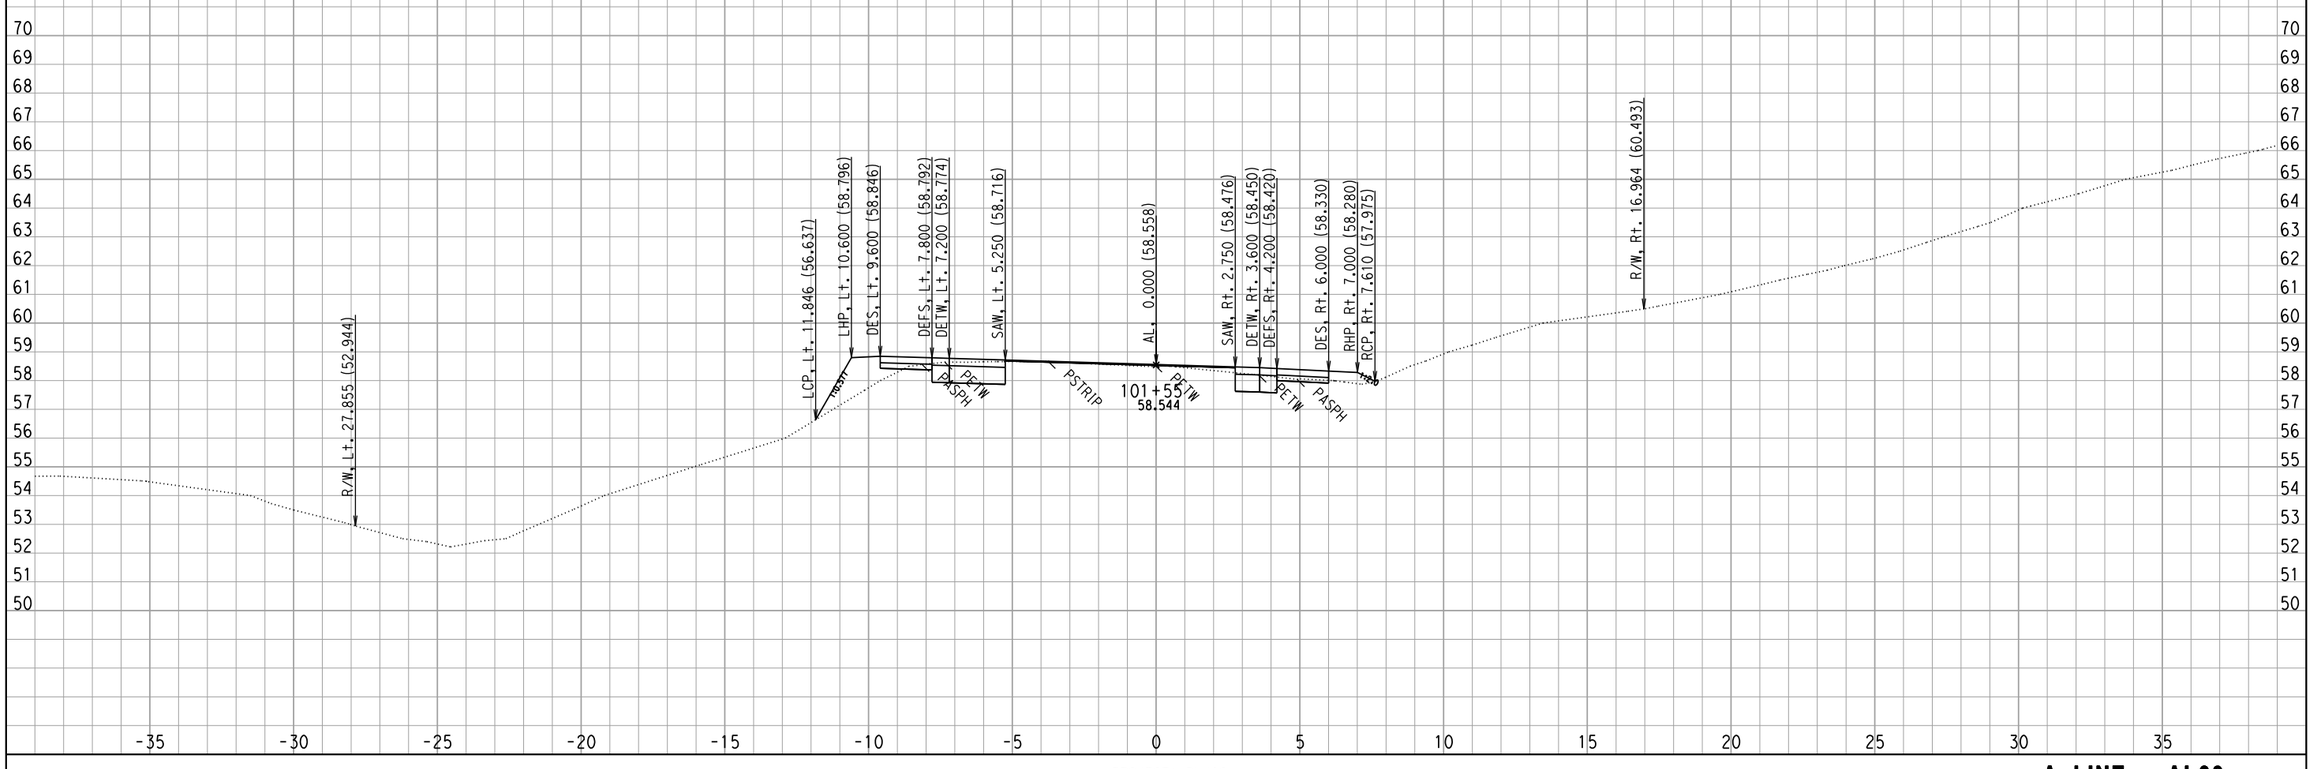

CROSS SECTIONS CREATED BY: WC DATE: 8/29/2008 ALL DIMENSIONS ARE METRIC

Project: 0147 File: D:\444201\TempRdDsn\0147\XSECTION\mainoutput\final\al69_pro69mx2_full_fin3_match18.ear

PROJECT: DUHIG
EA: 444211
0.5/3.3

Scale Ratio: 1:100 Horiz.
1:100 Vert.

A LINE - AL69 CROSS SECTIONS

SHEET 8 OF XXX

F:\4444211 final xsec.dgn 9/5/2008 12:43:58 PM

FOR EARTHWORK DEVELOPMENT ONLY

FOR DRIVEWAYS, DRAINAGES, & ROAD CONFORMS SEE PLANS

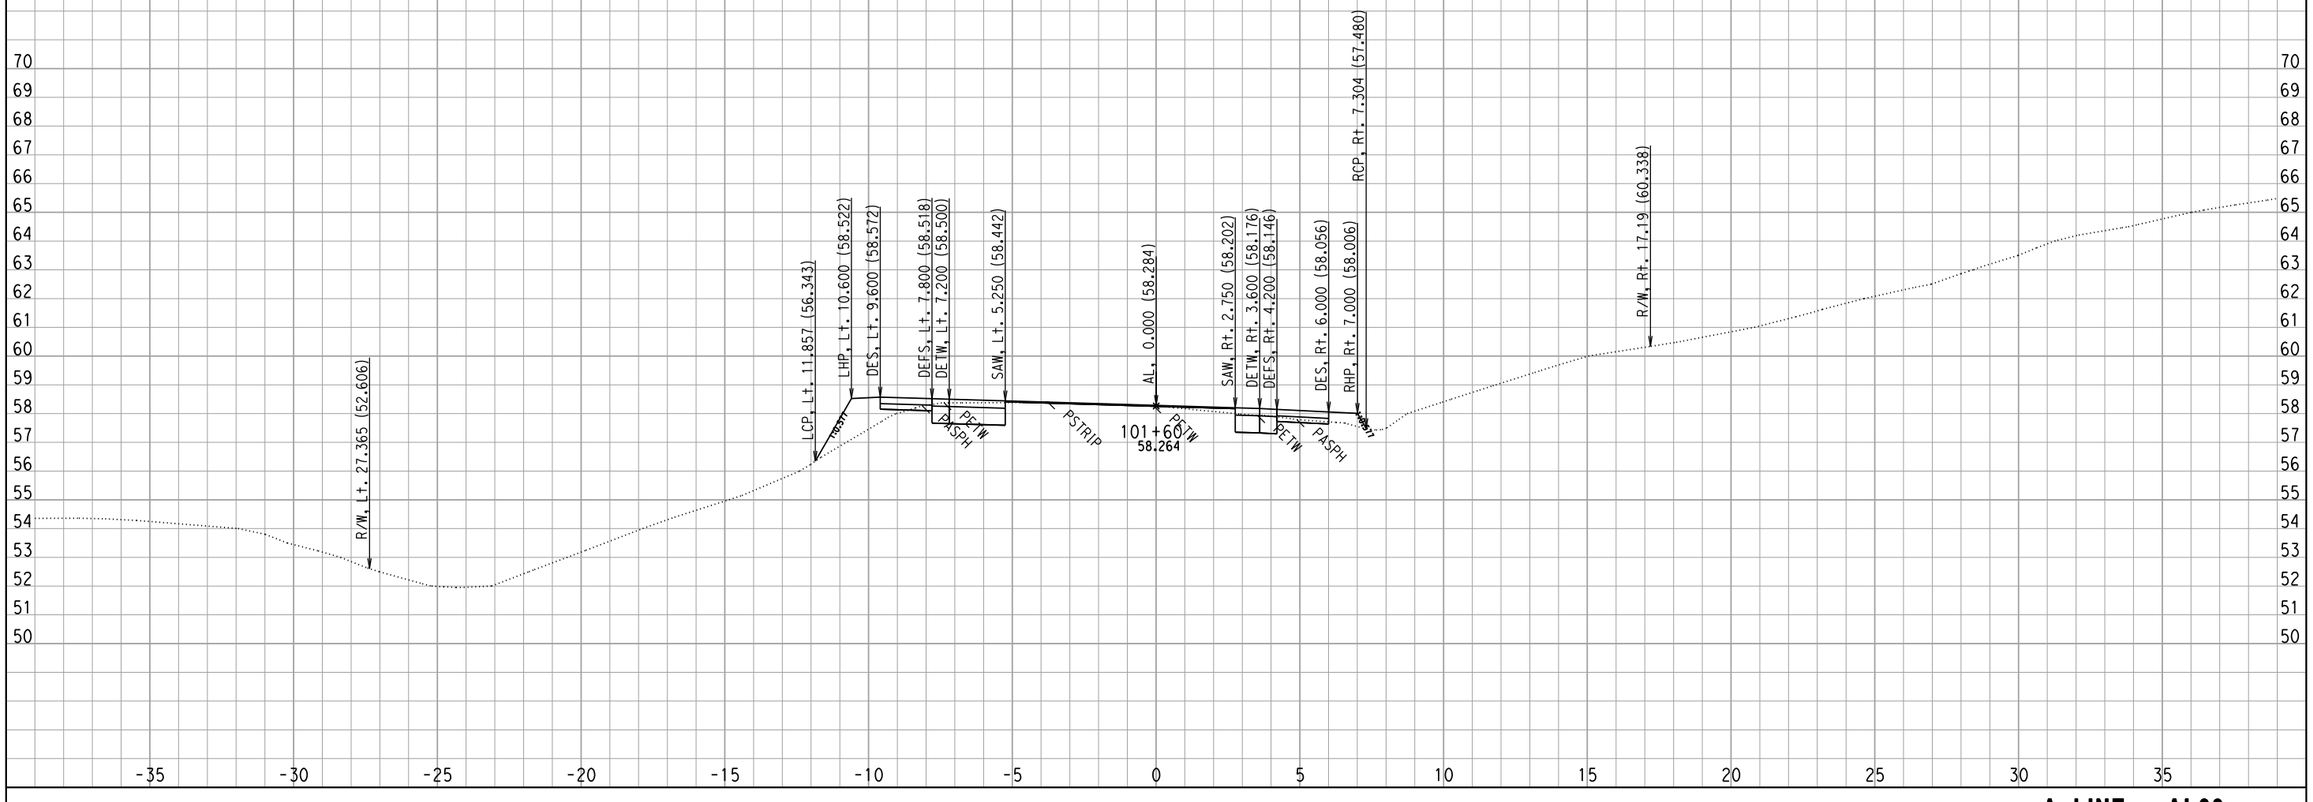

CROSS SECTIONS CREATED BY: WC DATE: 8/29/2008 ALL DIMENSIONS ARE METRIC

PROJECT: DUHIG
EA: 444211
0.5/3.3

Project: 0147 File: D:\444201\TempRdDsn\0147\XSECTION\mainoutput\final\al69_pro69mx2_full_fin3_match18.ear

Scale Ratio: 1:100 Horiz.
1:100 Vert.

A LINE - AL69 CROSS SECTIONS

SHEET 9 OF XXX

F:\4444211 final xsec.dgn 9/5/2008 12:43:58 PM

FOR EARTHWORK DEVELOPMENT ONLY

FOR DRIVEWAYS, DRAINAGES, & ROAD CONFORMS SEE PLANS

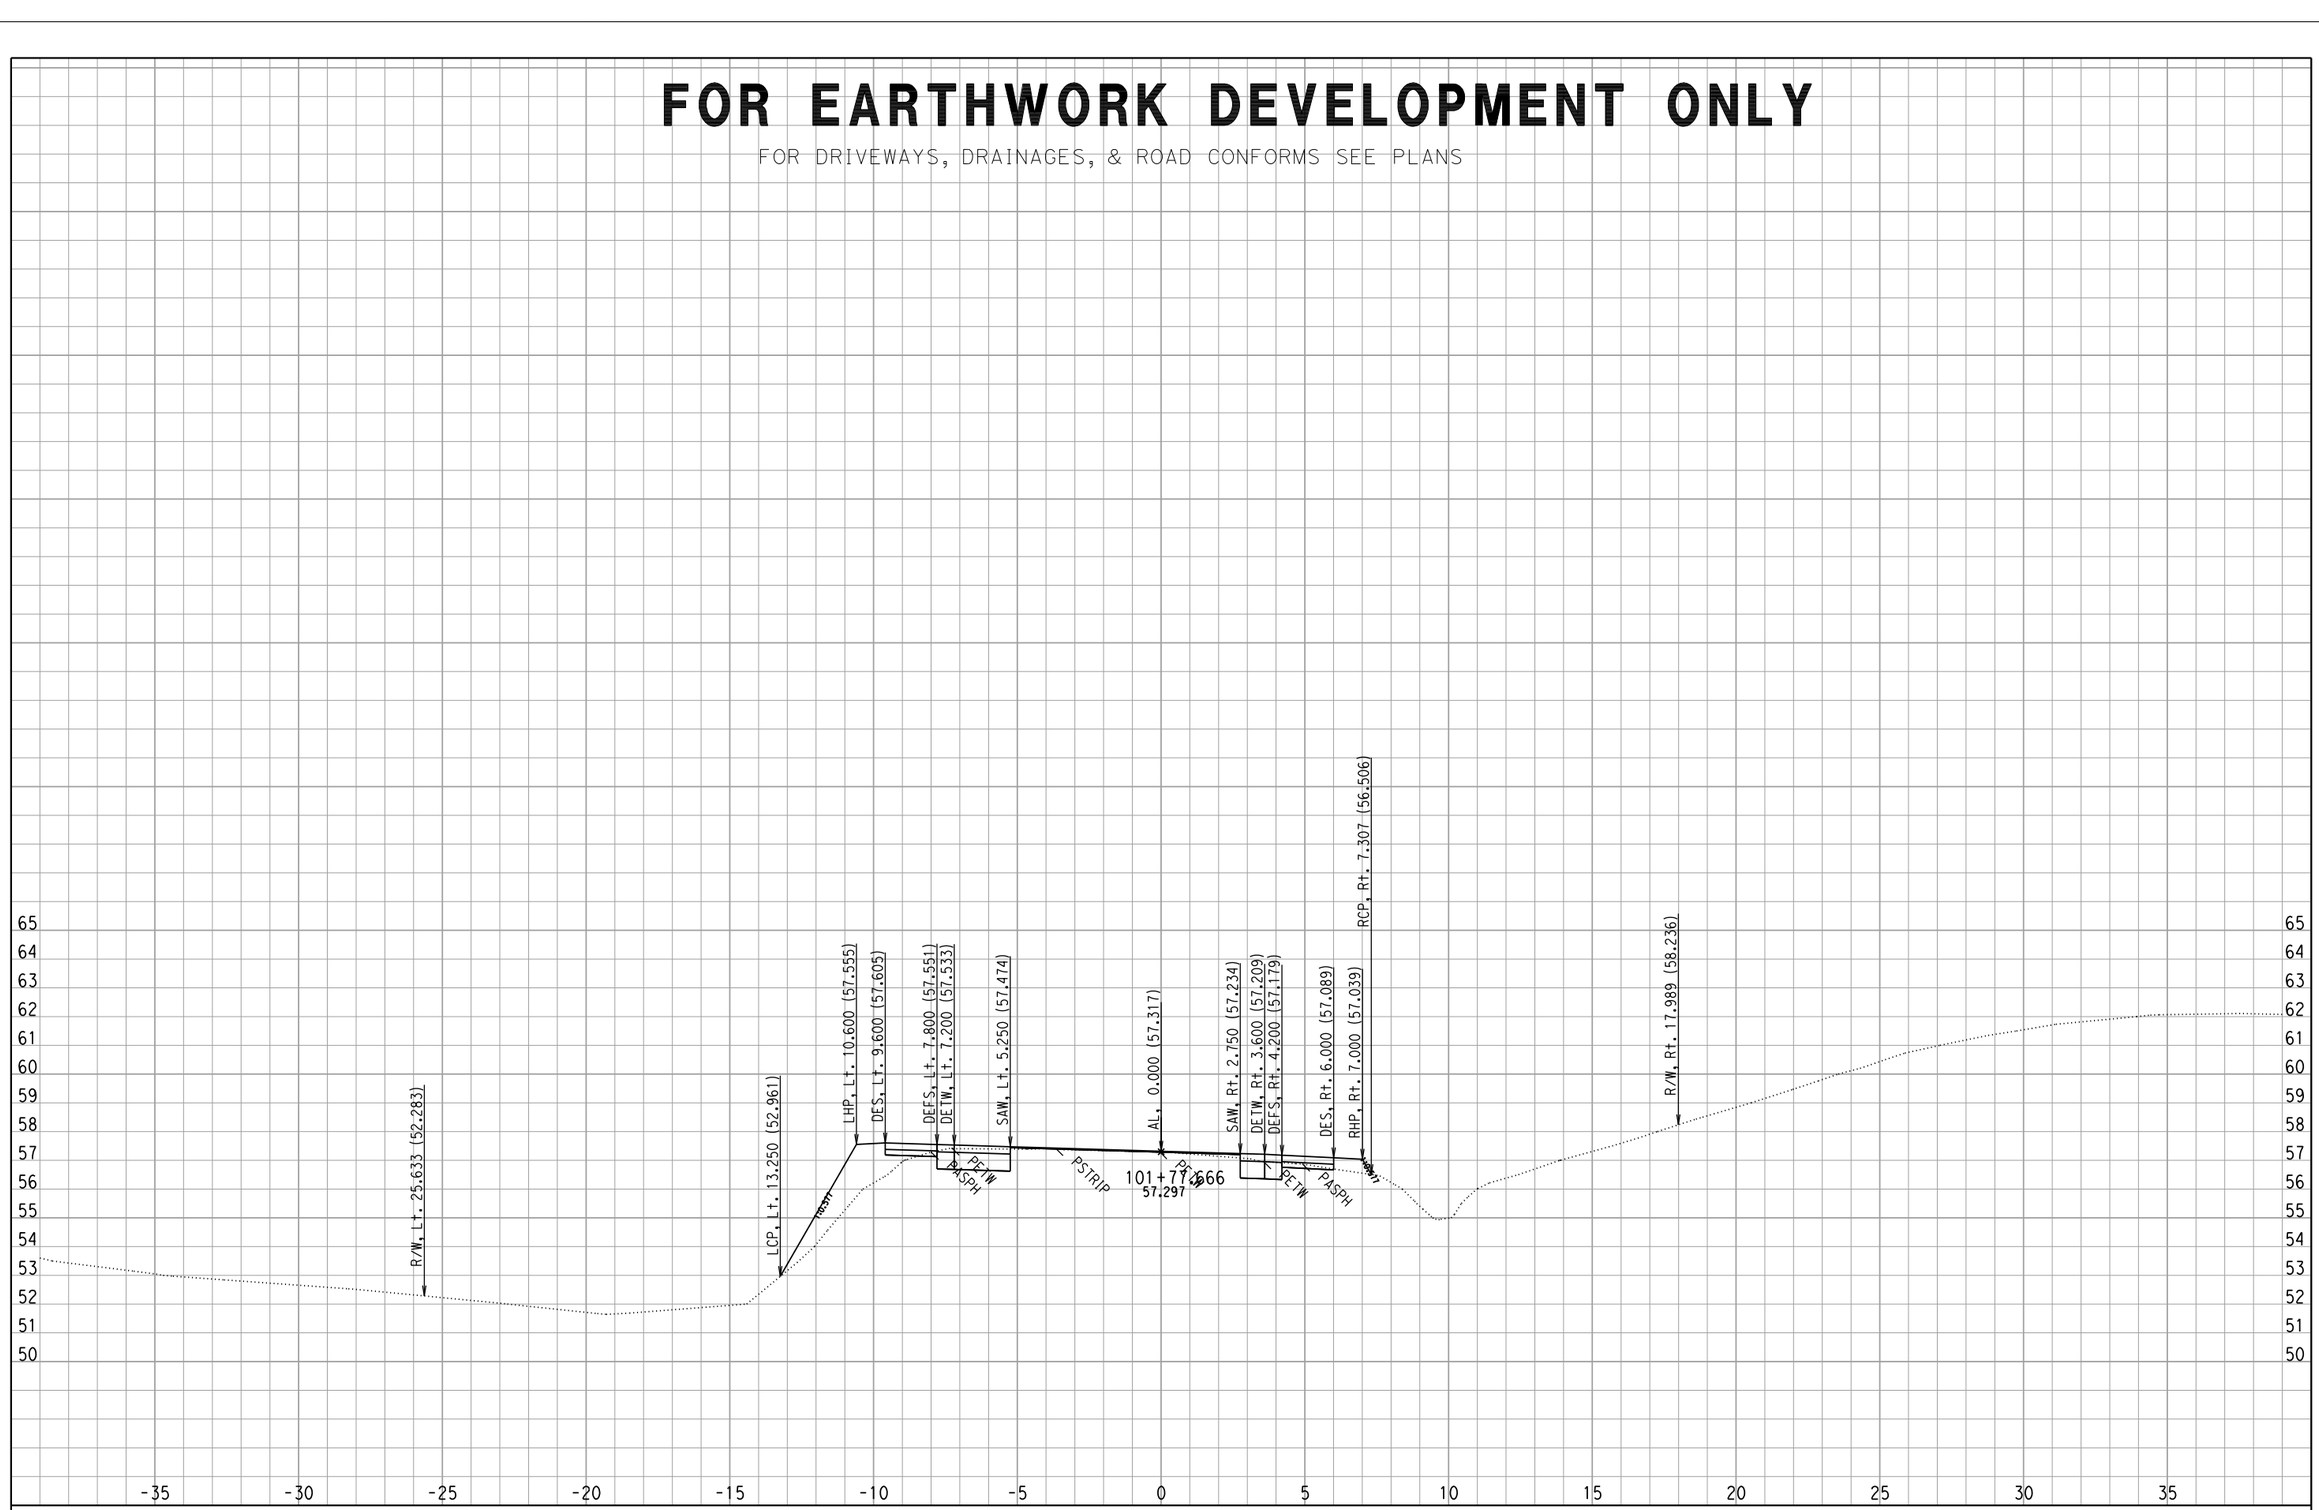

CROSS SECTIONS CREATED BY: WC DATE: 8/29/2008 ALL DIMENSIONS ARE METRIC

Project: 0147 File: D:\444201\TempRdDsn\0147\XSECTION\mainoutput\final\al69_pro69mx2_full_fin3_match18.ear

PROJECT: DUHIG
EA: 444211
0.5/3.3

Scale Ratio: 1:100 Horiz.
1:100 Vert.

A LINE - AL69
CROSS SECTIONS

SHEET 10 OF XXX

F:\4444211 final xsec.dgn 9/5/2008 12:43:59 PM

FOR EARTHWORK DEVELOPMENT ONLY

FOR DRIVEWAYS, DRAINAGES, & ROAD CONFORMS SEE PLANS

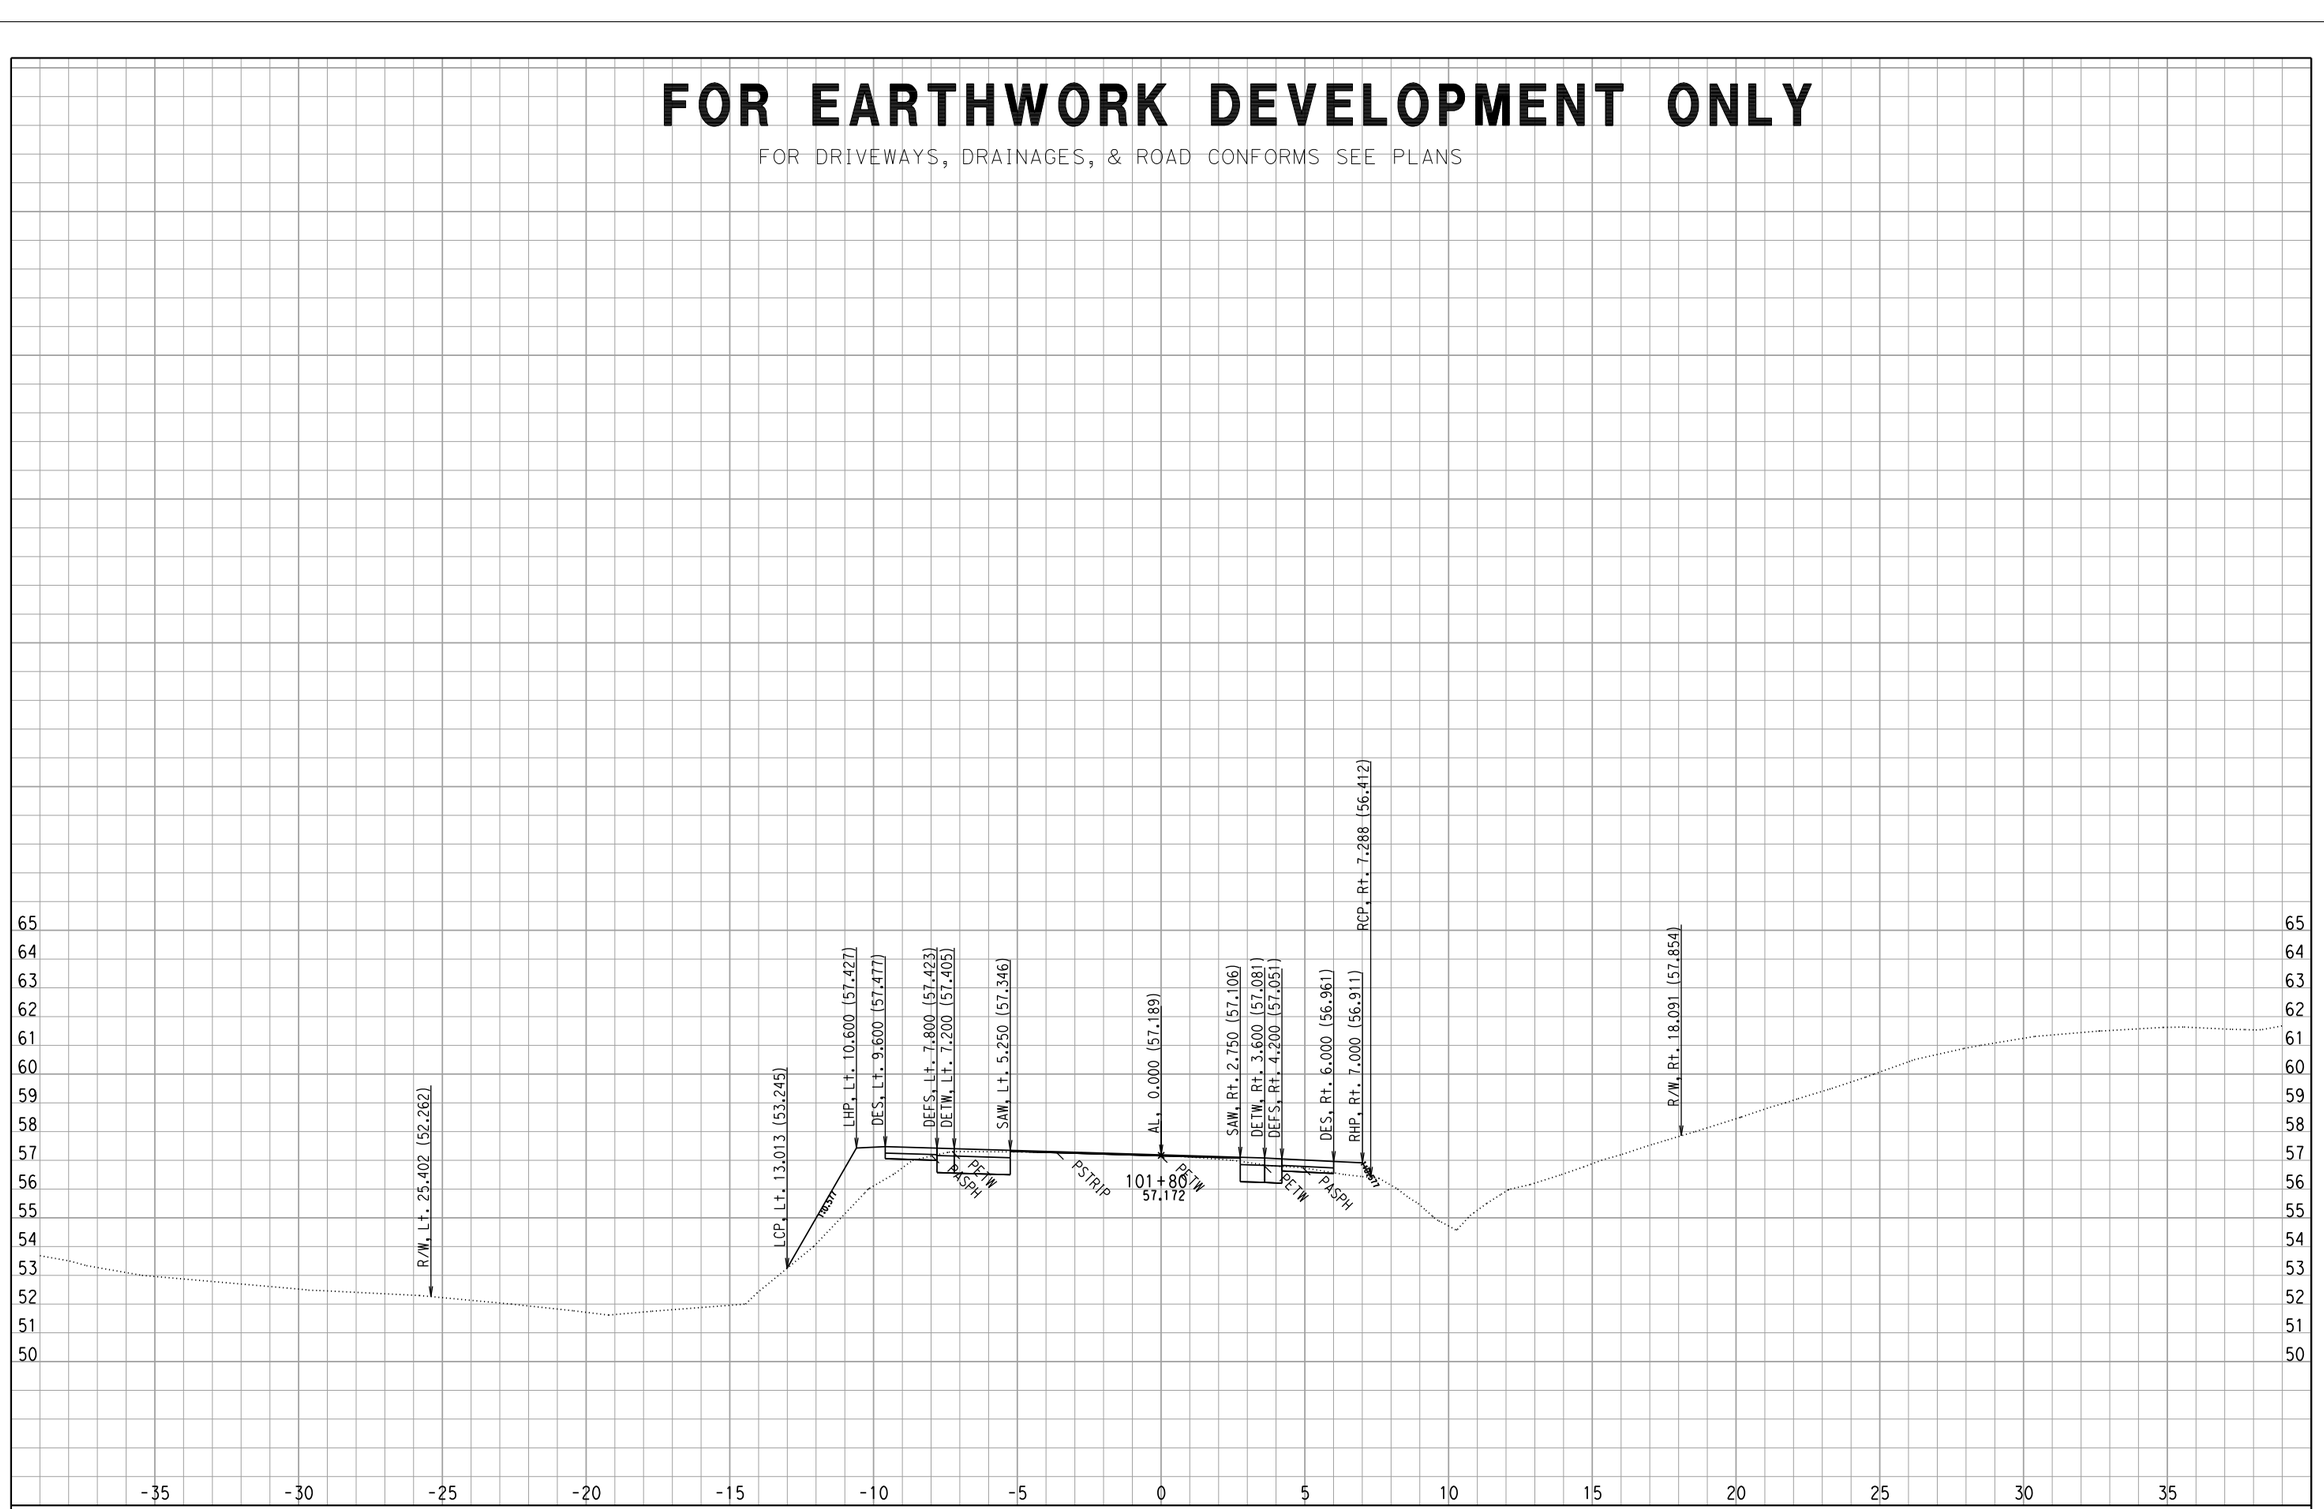

CROSS SECTIONS CREATED BY: WC DATE: 8/29/2008 ALL DIMENSIONS ARE METRIC

Project: 0147 File: D:\444201\TempRdDsn\0147\XSECTION\mainoutput\final\al69_pro69mx2_full_fin3_match18.ear

PROJECT: DUHIG
EA: 444211
0.5/3.3

Scale Ratio: 1:100 Horiz.
1:100 Vert.

A LINE - AL69
CROSS SECTIONS

SHEET 11 OF XXX

F:\4444211 final xsec.dgn 9/5/2008 12:43:59 PM

FOR EARTHWORK DEVELOPMENT ONLY

FOR DRIVEWAYS, DRAINAGES, & ROAD CONFORMS SEE PLANS

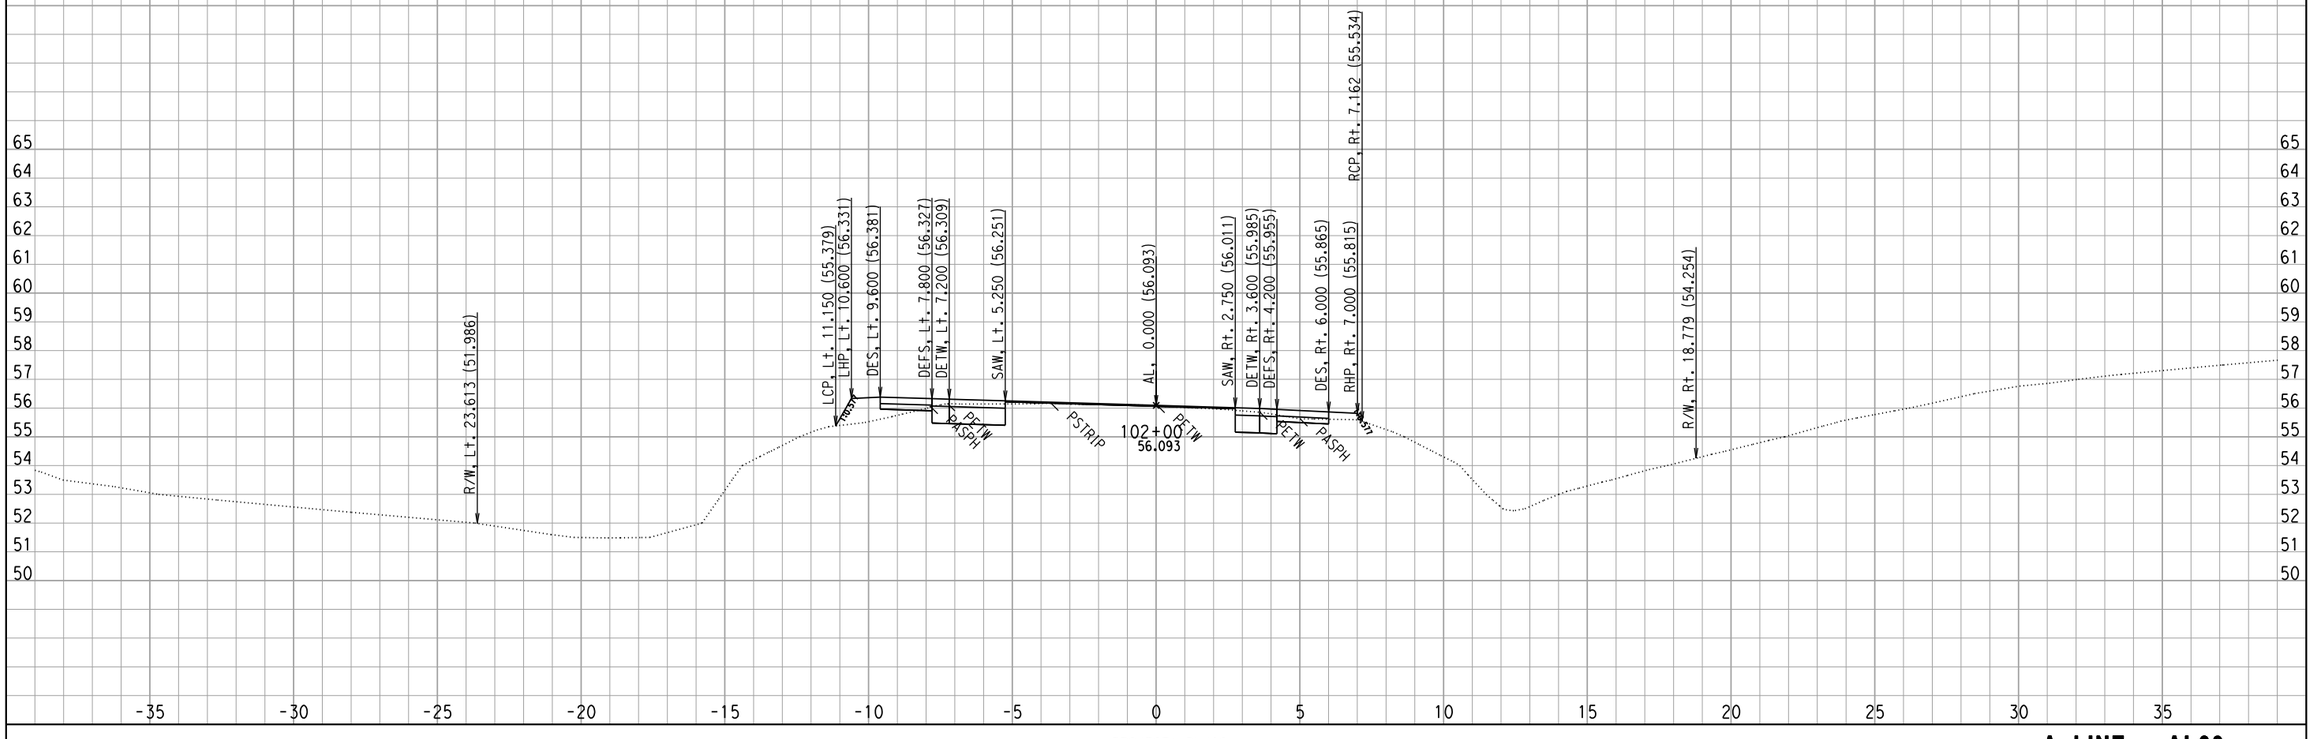

CROSS SECTIONS CREATED BY: WC DATE: 8/29/2008 ALL DIMENSIONS ARE METRIC

Project: 0147 File: D:\444201\TempRdDsn\0147\XSECTION\mainoutput\final\al69_pro69mx2_full_fin3_match18.ear

PROJECT: DUHIG
EA: 444211
0.5/3.3

Scale Ratio: 1:100 Horiz.
1:100 Vert.

A LINE - AL69
CROSS SECTIONS

SHEET 12 OF XXX

F:\4444211 final xsec.dgn 9/5/2008 12:43:59 PM

FOR EARTHWORK DEVELOPMENT ONLY

FOR DRIVEWAYS, DRAINAGES, & ROAD CONFORMS SEE PLANS

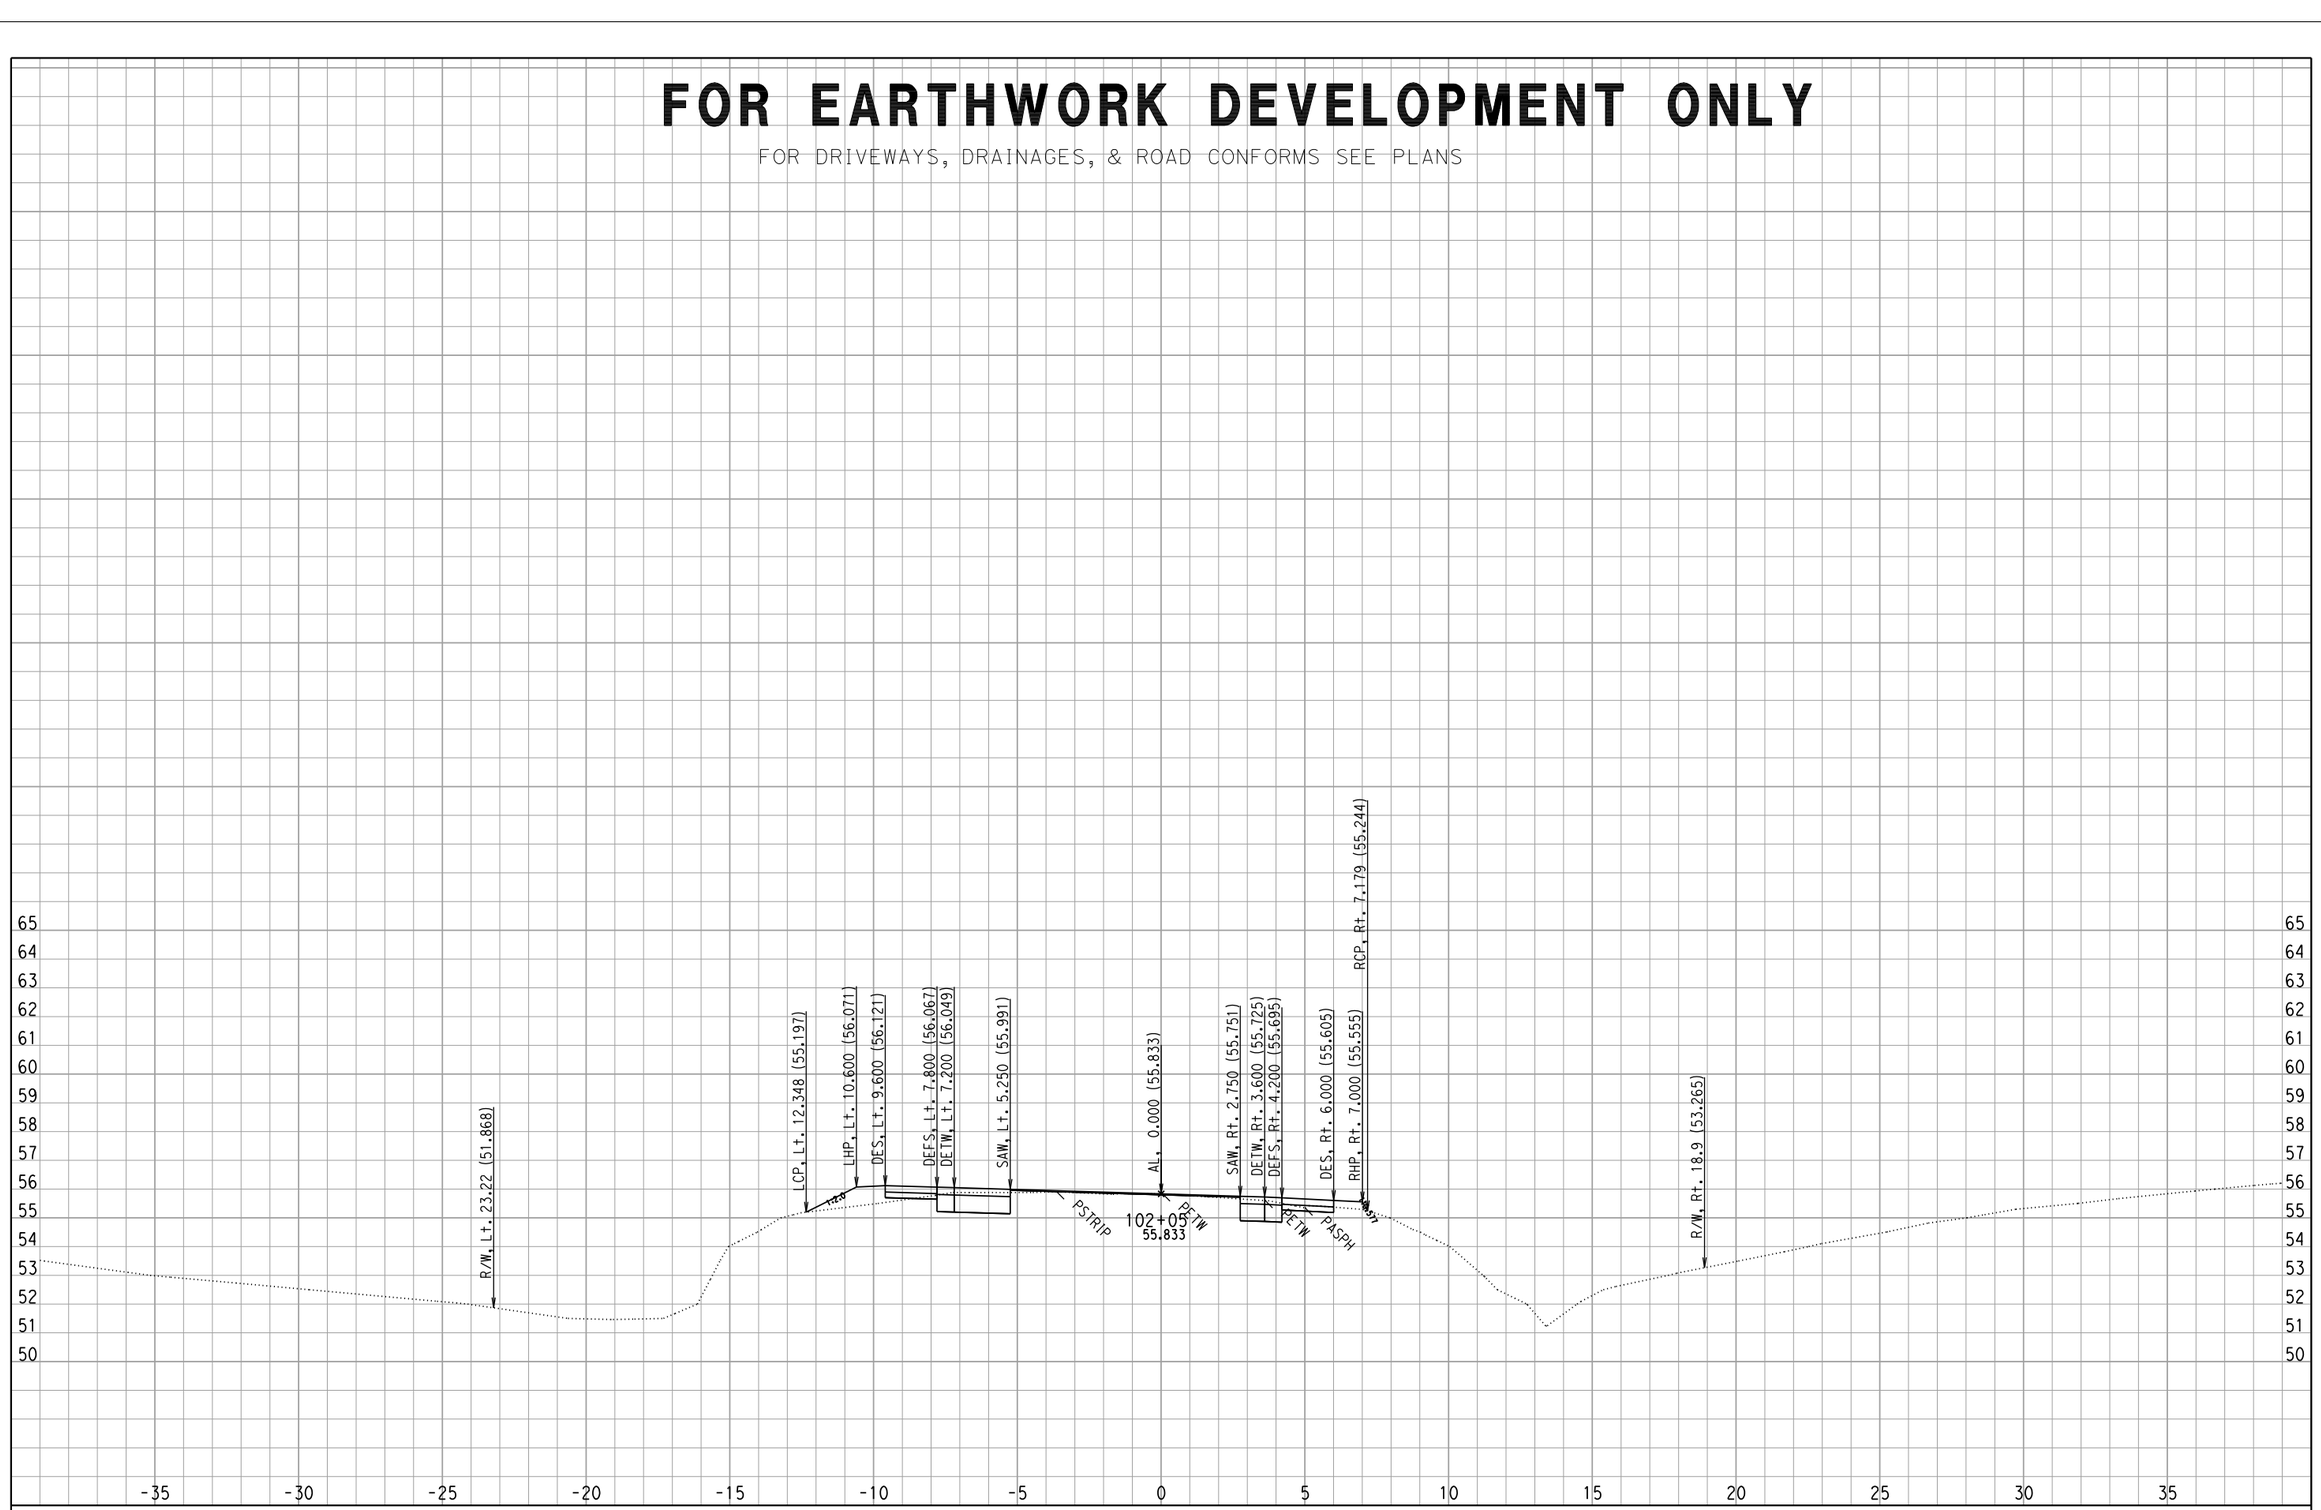

CROSS SECTIONS CREATED BY: WC DATE: 8/29/2008 ALL DIMENSIONS ARE METRIC

Project: 0147 File: D:\444201\TempRdDsn\0147\XSECTION\mainoutput\final\al69_pro69mx2_full_fin3_match18.ear

PROJECT: DUHIG
EA: 444211
0.5/3.3

Scale Ratio: 1:100 Horiz.
1:100 Vert.

A LINE - AL69
CROSS SECTIONS

SHEET 13 OF XXX

F:\4444211 final xsec.dgn 9/5/2008 12:43:59 PM

FOR EARTHWORK DEVELOPMENT ONLY

FOR DRIVEWAYS, DRAINAGES, & ROAD CONFORMS SEE PLANS

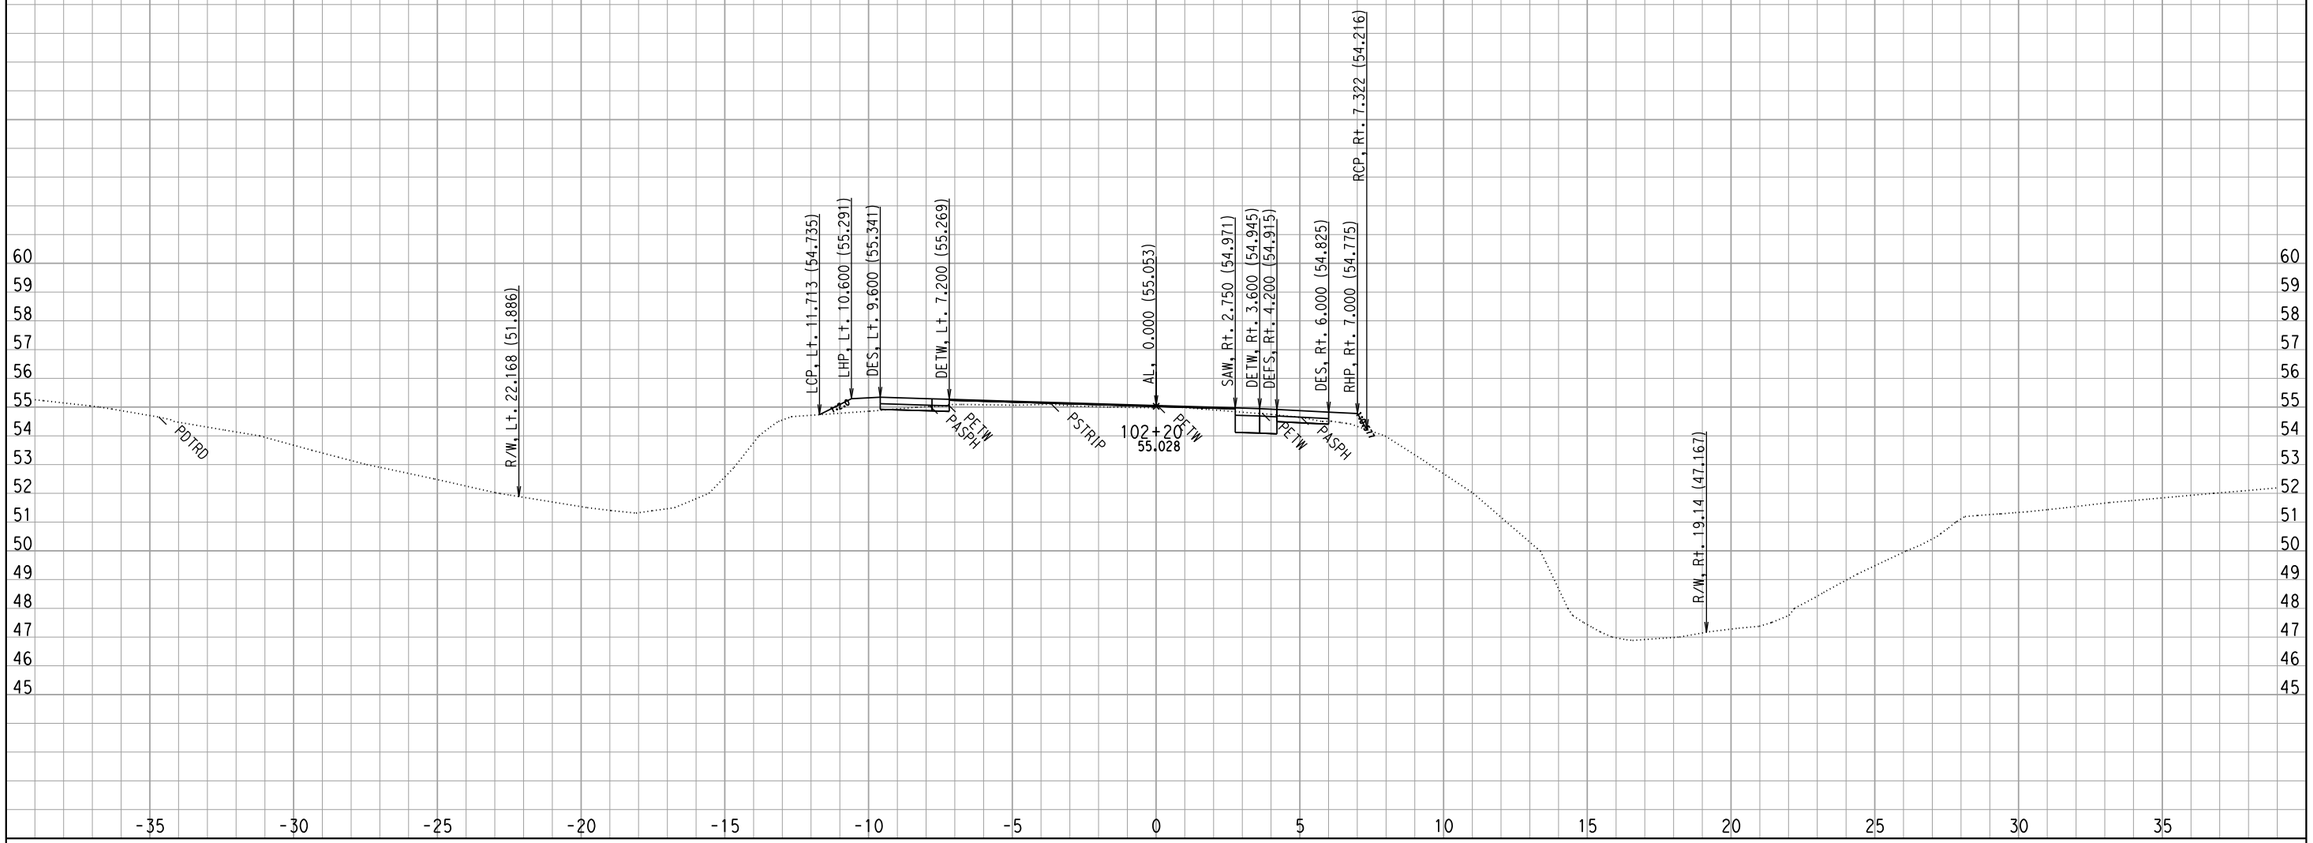

CROSS SECTIONS CREATED BY: WC DATE: 8/29/2008 ALL DIMENSIONS ARE METRIC

Project: 0147 File: D:\444201\TempRdDsn\0147\XSECTION\mainoutput\final\al69_pro69mx2_full_fin3_match18.ear

PROJECT: DUHIG
EA: 444211
0.5/3.3

Scale Ratio: 1:100 Horiz.
1:100 Vert.

A LINE - AL69
CROSS SECTIONS

SHEET 14 OF XXX

F:\4444211 final xsec.dgn 9/5/2008 12:44:00 PM

FOR EARTHWORK DEVELOPMENT ONLY

FOR DRIVEWAYS, DRAINAGES, & ROAD CONFORMS SEE PLANS

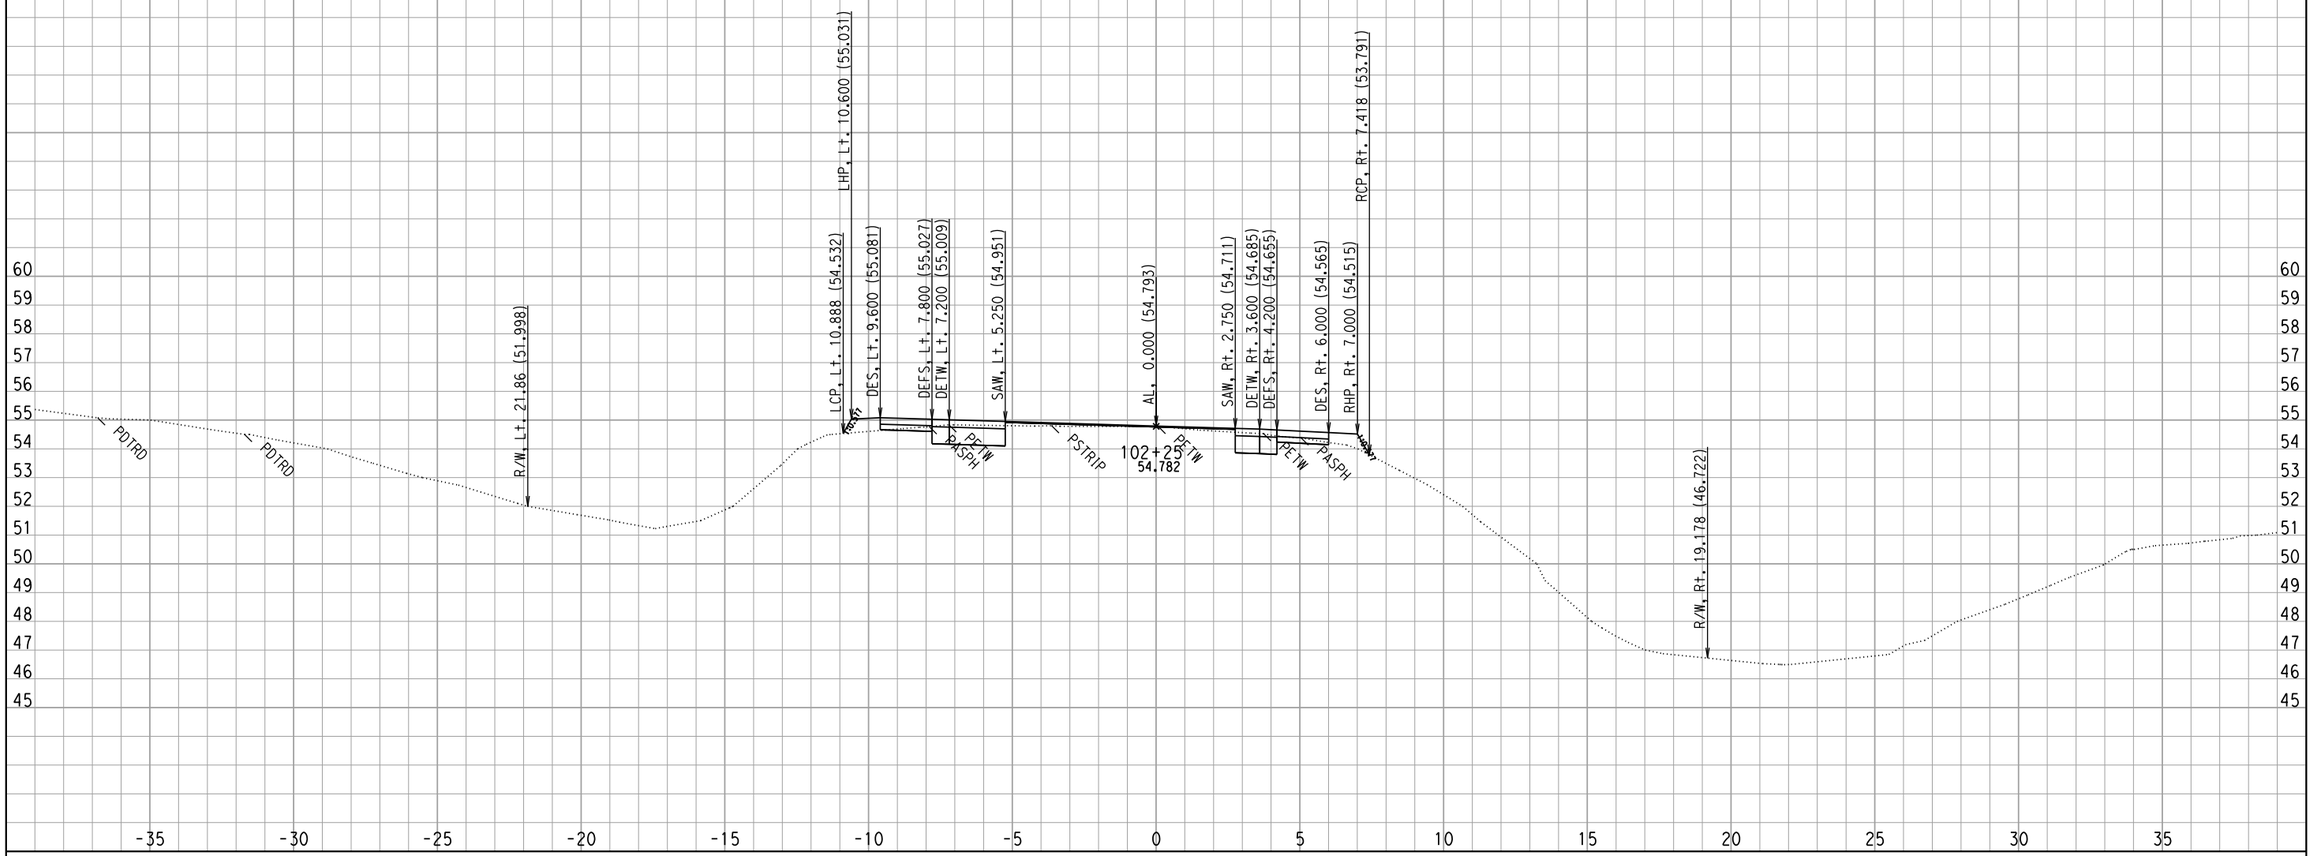

CROSS SECTIONS CREATED BY: WC DATE: 8/29/2008 ALL DIMENSIONS ARE METRIC

PROJECT: DUHIG
EA: 444211
0.5/3.3

Project: 0147 File: D:\444201\TempRdDsn\0147\XSECTION\mainoutput\final\al69_pro69mx2_full_fin3_match18.ear

Scale Ratio: 1:100 Horiz.
1:100 Vert.

A LINE - AL69
CROSS SECTIONS

SHEET 15 OF XXX

F:\4444211 final xsec.dgn 9/5/2008 12:44:00 PM

FOR EARTHWORK DEVELOPMENT ONLY

FOR DRIVEWAYS, DRAINAGES, & ROAD CONFORMS SEE PLANS

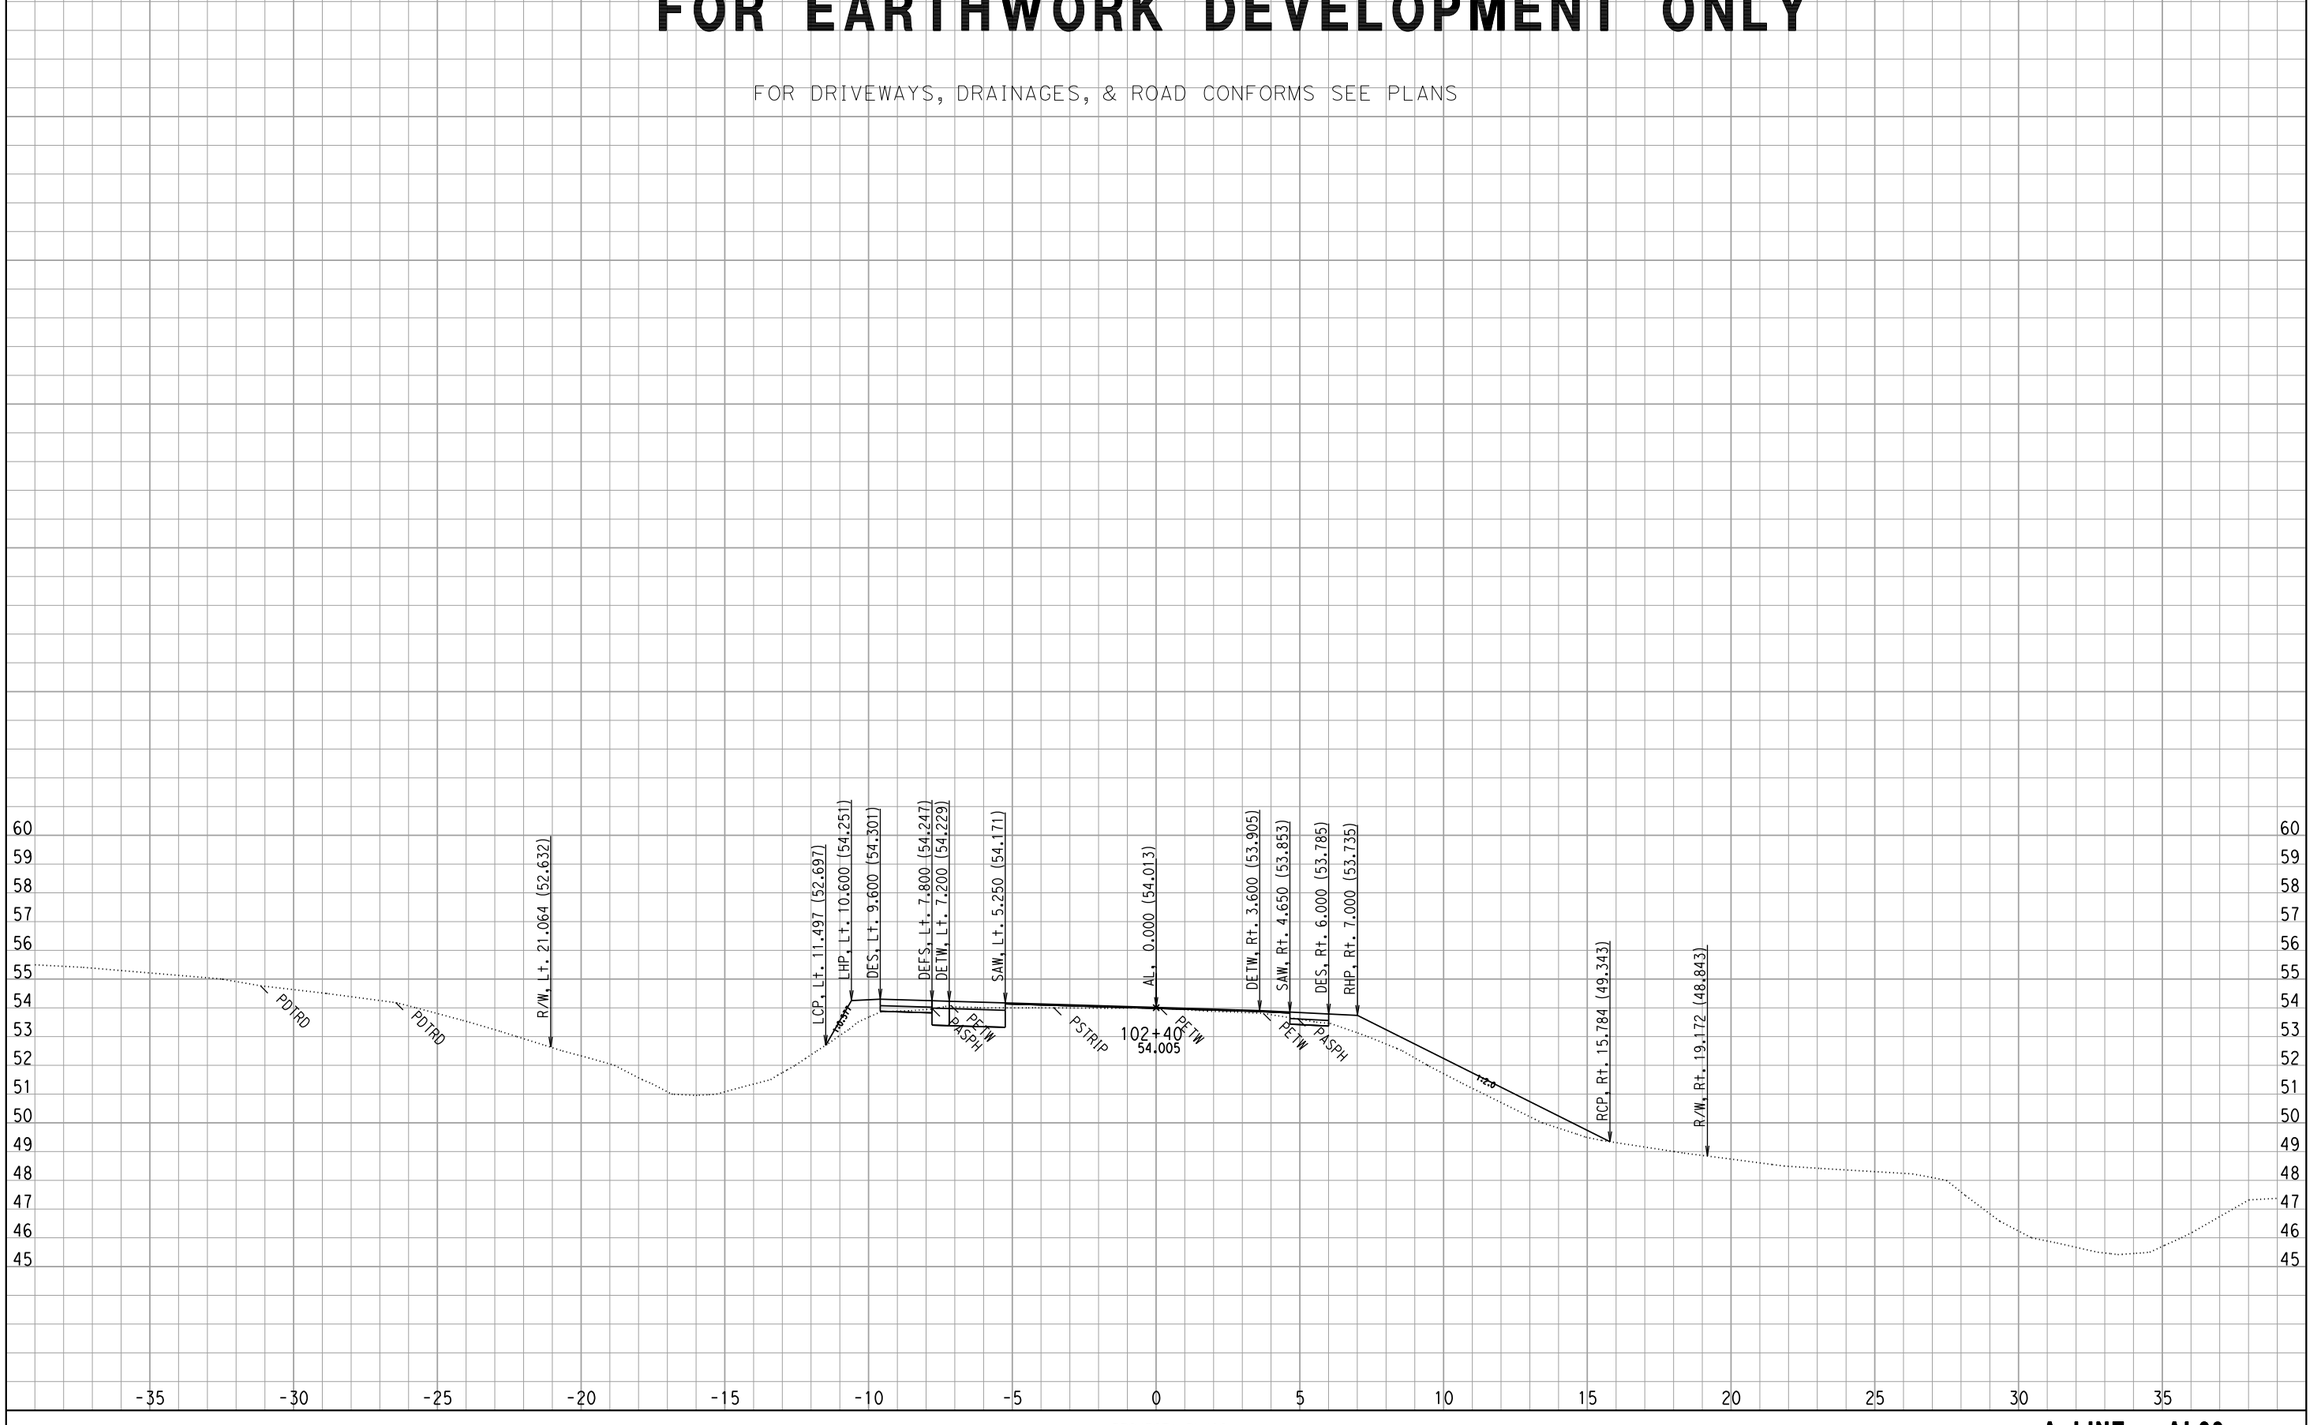

CROSS SECTIONS CREATED BY: WC DATE: 8/29/2008 ALL DIMENSIONS ARE METRIC

Project: 0147 File: D:\444201\TempRdDsn\0147\XSECTION\mainoutput\final\al69_pro69mx2_full_fin3_match18.ear

PROJECT: DUHIG
EA: 444211
0.5/3.3

Scale Ratio: 1:100 Horiz.
1:100 Vert.

A LINE - AL69
CROSS SECTIONS

SHEET 16 OF XXX

F:\4444211 final xsec.dgn 9/5/2008 12:44:00 PM

FOR EARTHWORK DEVELOPMENT ONLY

FOR DRIVEWAYS, DRAINAGES, & ROAD CONFORMS SEE PLANS

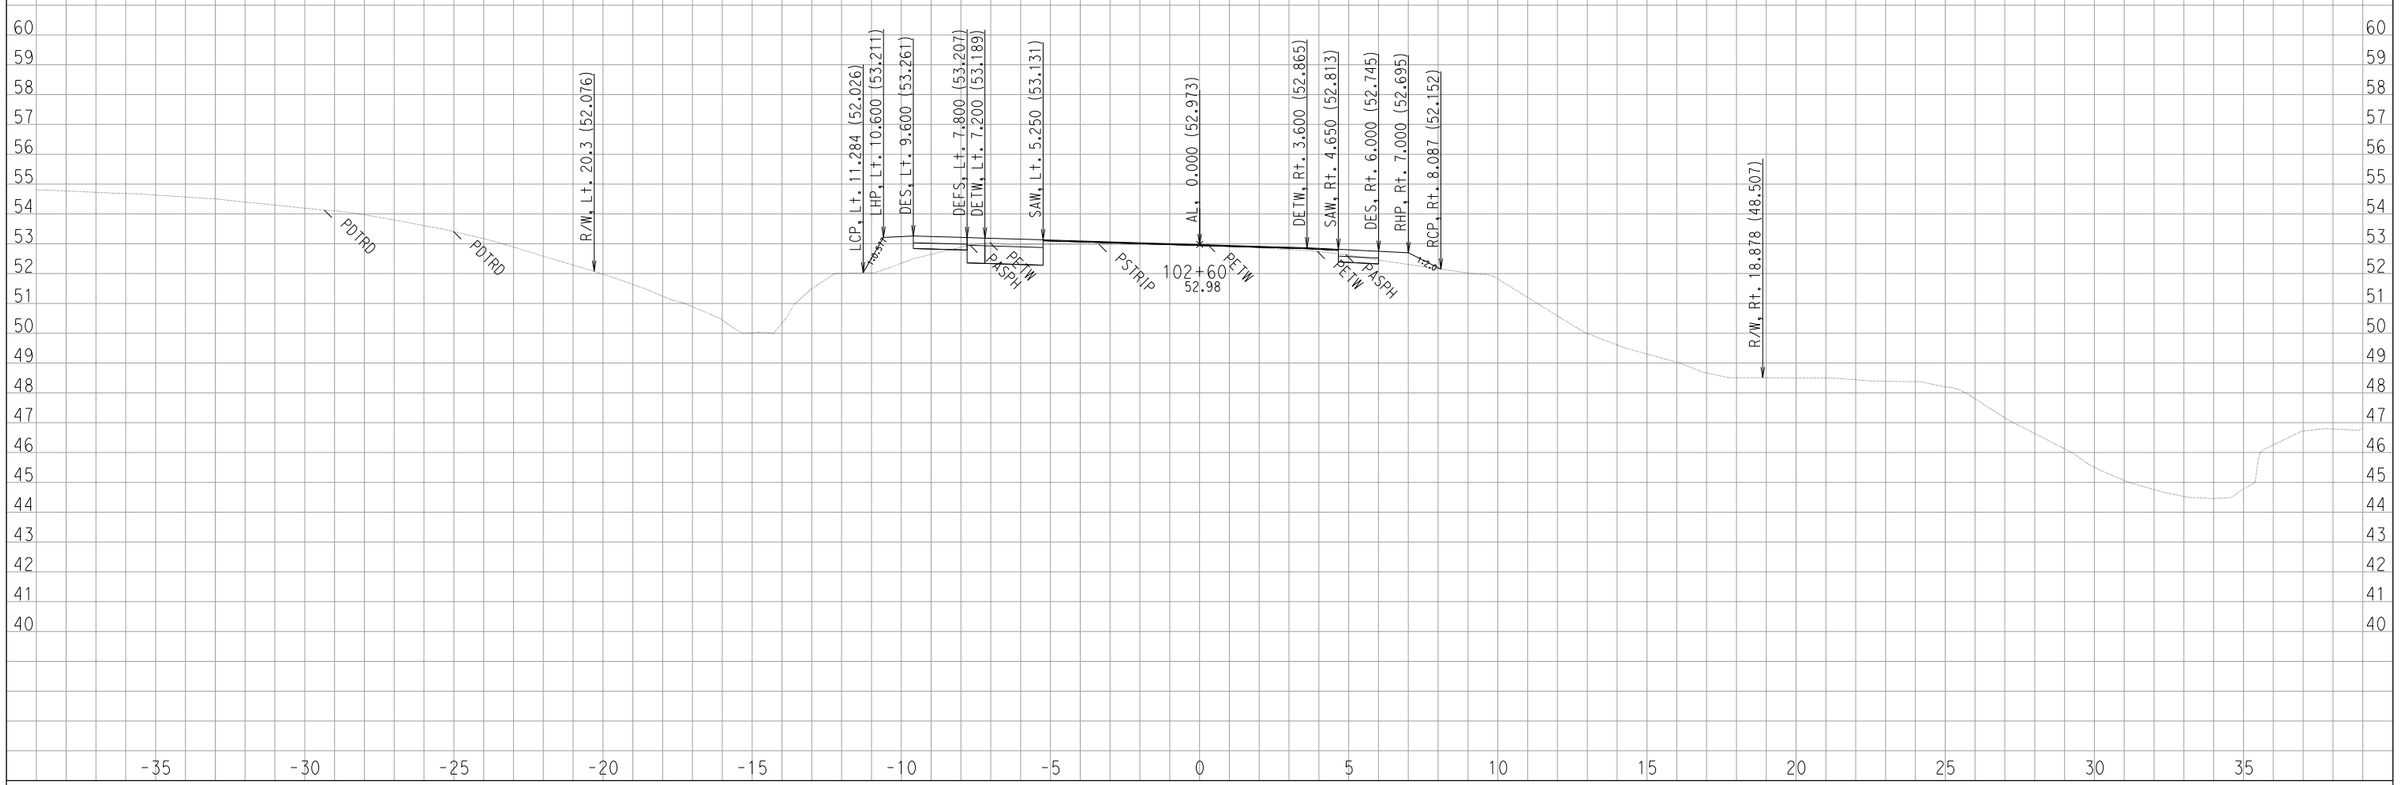

CROSS SECTIONS CREATED BY: WC DATE: 8/29/2008 ALL DIMENSIONS ARE METRIC

PROJECT: DUHIG
EA: 444211
0.5/3.3

Project: 0147 File: D:\444201\TempRdDsn\0147\XSECTION\mainoutput\final\al69_pro69mx2_full_fin3_match18.ear

Scale Ratio: 1:100 Horiz.
1:100 Vert.

A LINE - AL69
CROSS SECTIONS

SHEET 17 OF XXX

FOR EARTHWORK DEVELOPMENT ONLY

FOR DRIVEWAYS, DRAINAGES, & ROAD CONFORMS SEE PLANS

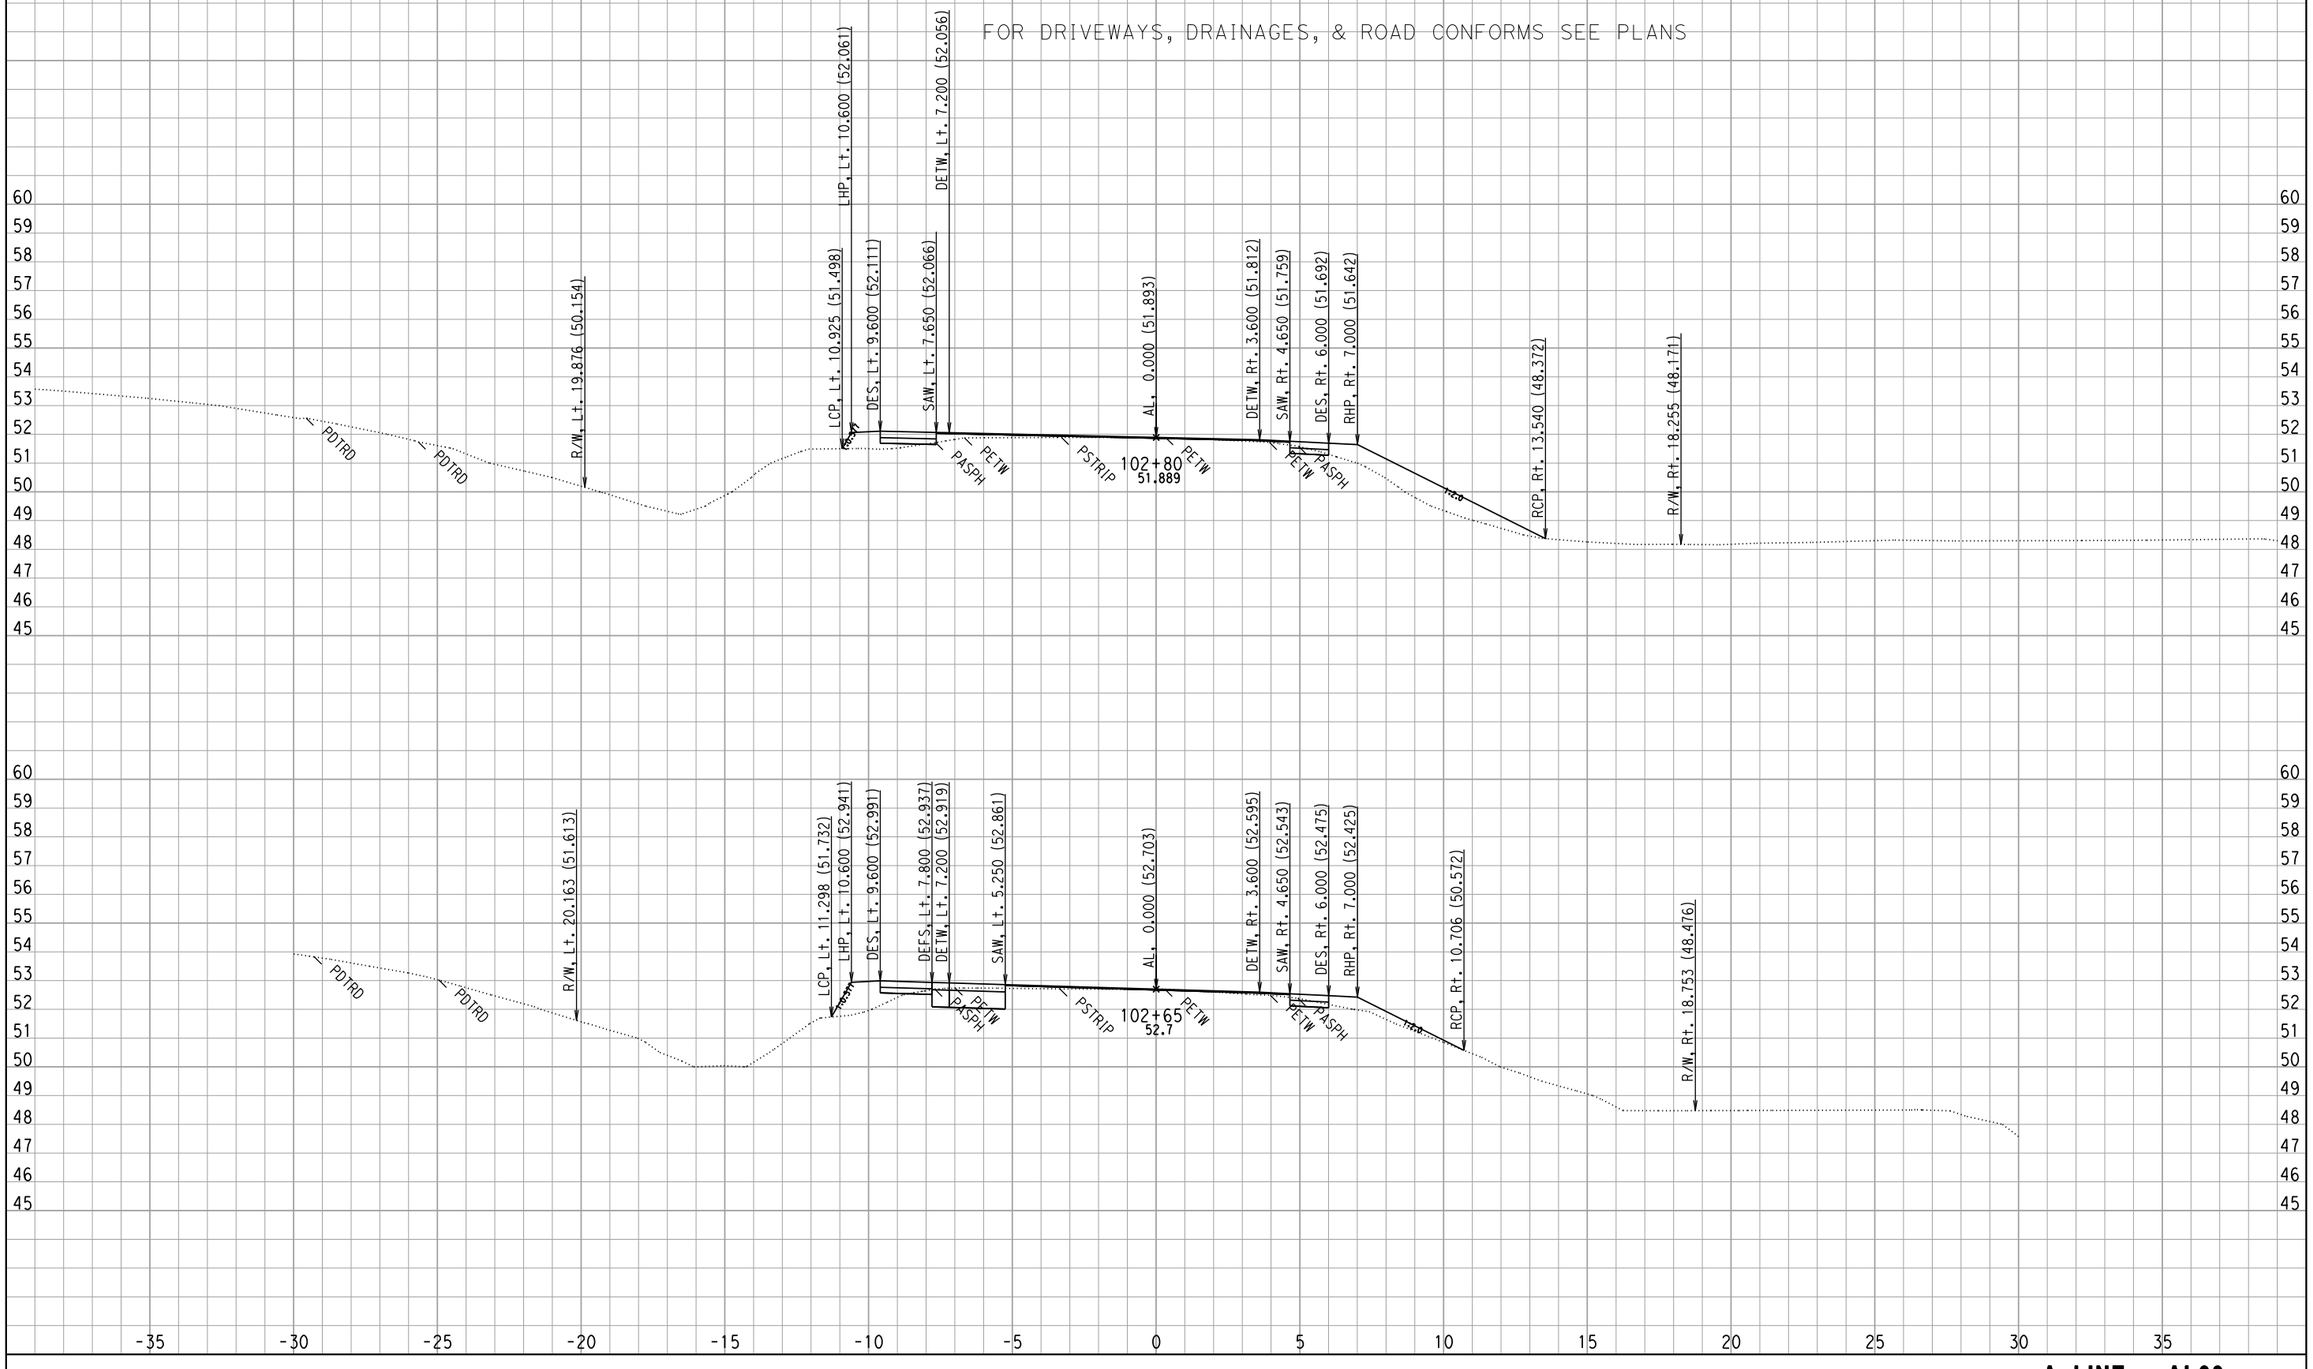

CROSS SECTIONS CREATED BY: WC DATE: 8/29/2008 ALL DIMENSIONS ARE METRIC

Project: 0147 File: D:\444201\TempRdDsn\0147\XSECTION\mainoutput\final\al69_pro69mx2_full_fin3_match18.ear

PROJECT: DUHIG
EA: 444211
0.5/3.3

Scale Ratio: 1:100 Horiz.
1:100 Vert.

A LINE - AL69
CROSS SECTIONS

SHEET 18 OF XXX

F:\4444211 final xsec.dgn 9/5/2008 12:44:01 PM

FOR EARTHWORK DEVELOPMENT ONLY

FOR DRIVEWAYS, DRAINAGES, & ROAD CONFORMS SEE PLANS

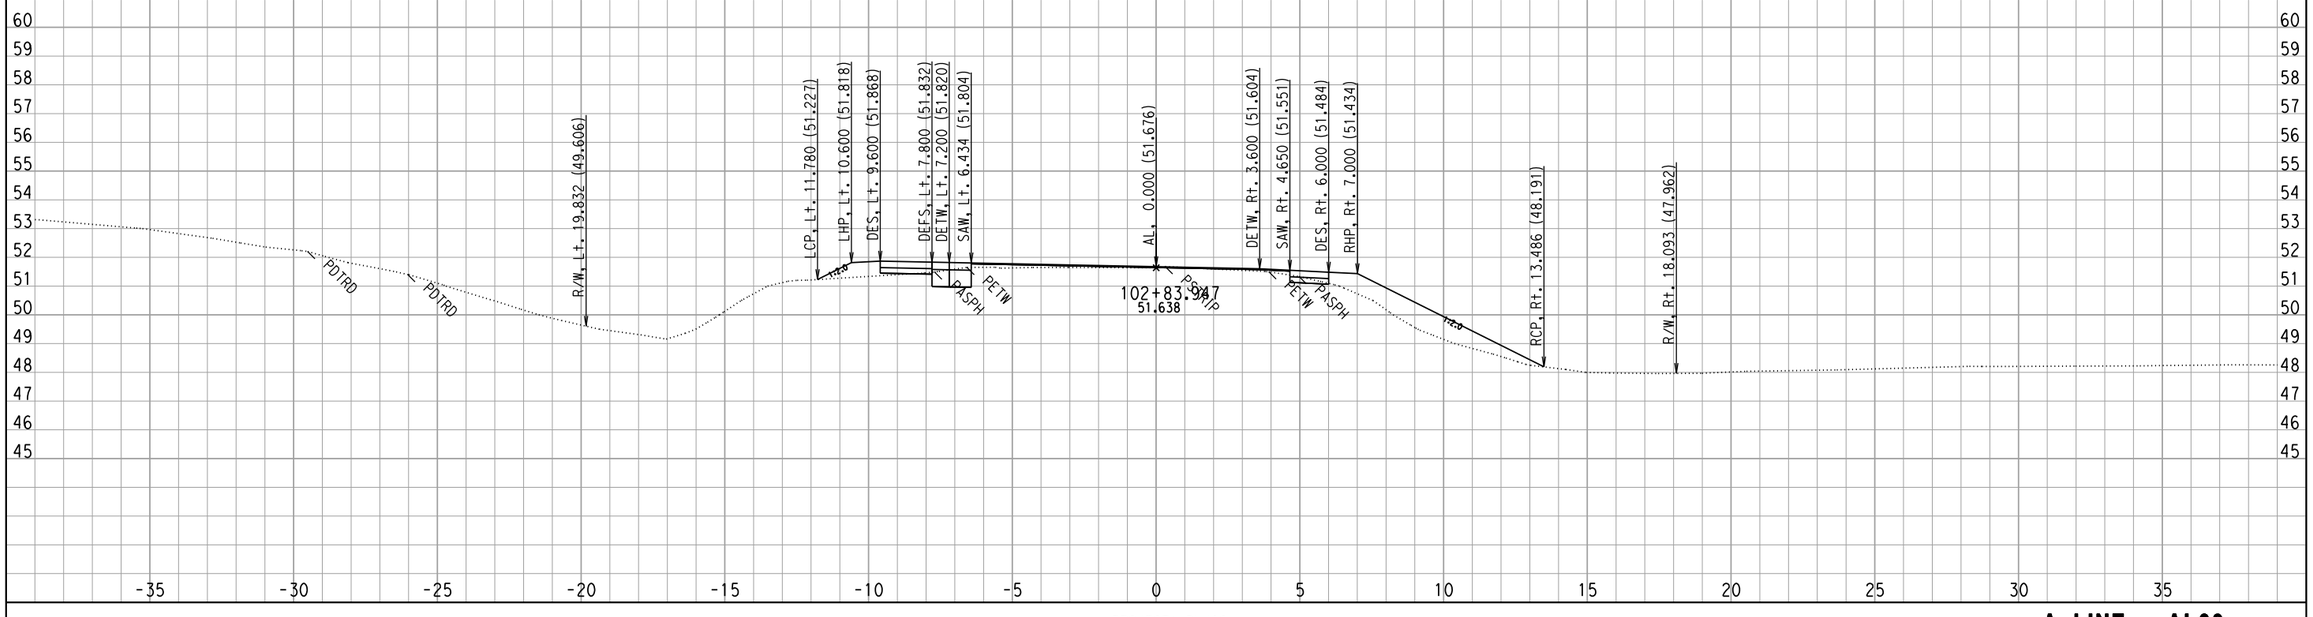

CROSS SECTIONS CREATED BY: WC DATE: 8/29/2008 ALL DIMENSIONS ARE METRIC

PROJECT: DUHIG
EA: 444211
0.5/3.3

Project: 0147 File: D:\444201\TempRdDsn\0147\XSECTION\mainoutput\final\al69_pro69mx2_full_fin3_match18.ear

Scale Ratio: 1:100 Horiz.
1:100 Vert.

A LINE - AL69
CROSS SECTIONS

SHEET 19 OF XXX

F:\4444211 final xsec.dgn 9/5/2008 12:44:01 PM

FOR EARTHWORK DEVELOPMENT ONLY

FOR DRIVEWAY$, DRAINAGES, & ROAD CONFORMS SEE PLANS

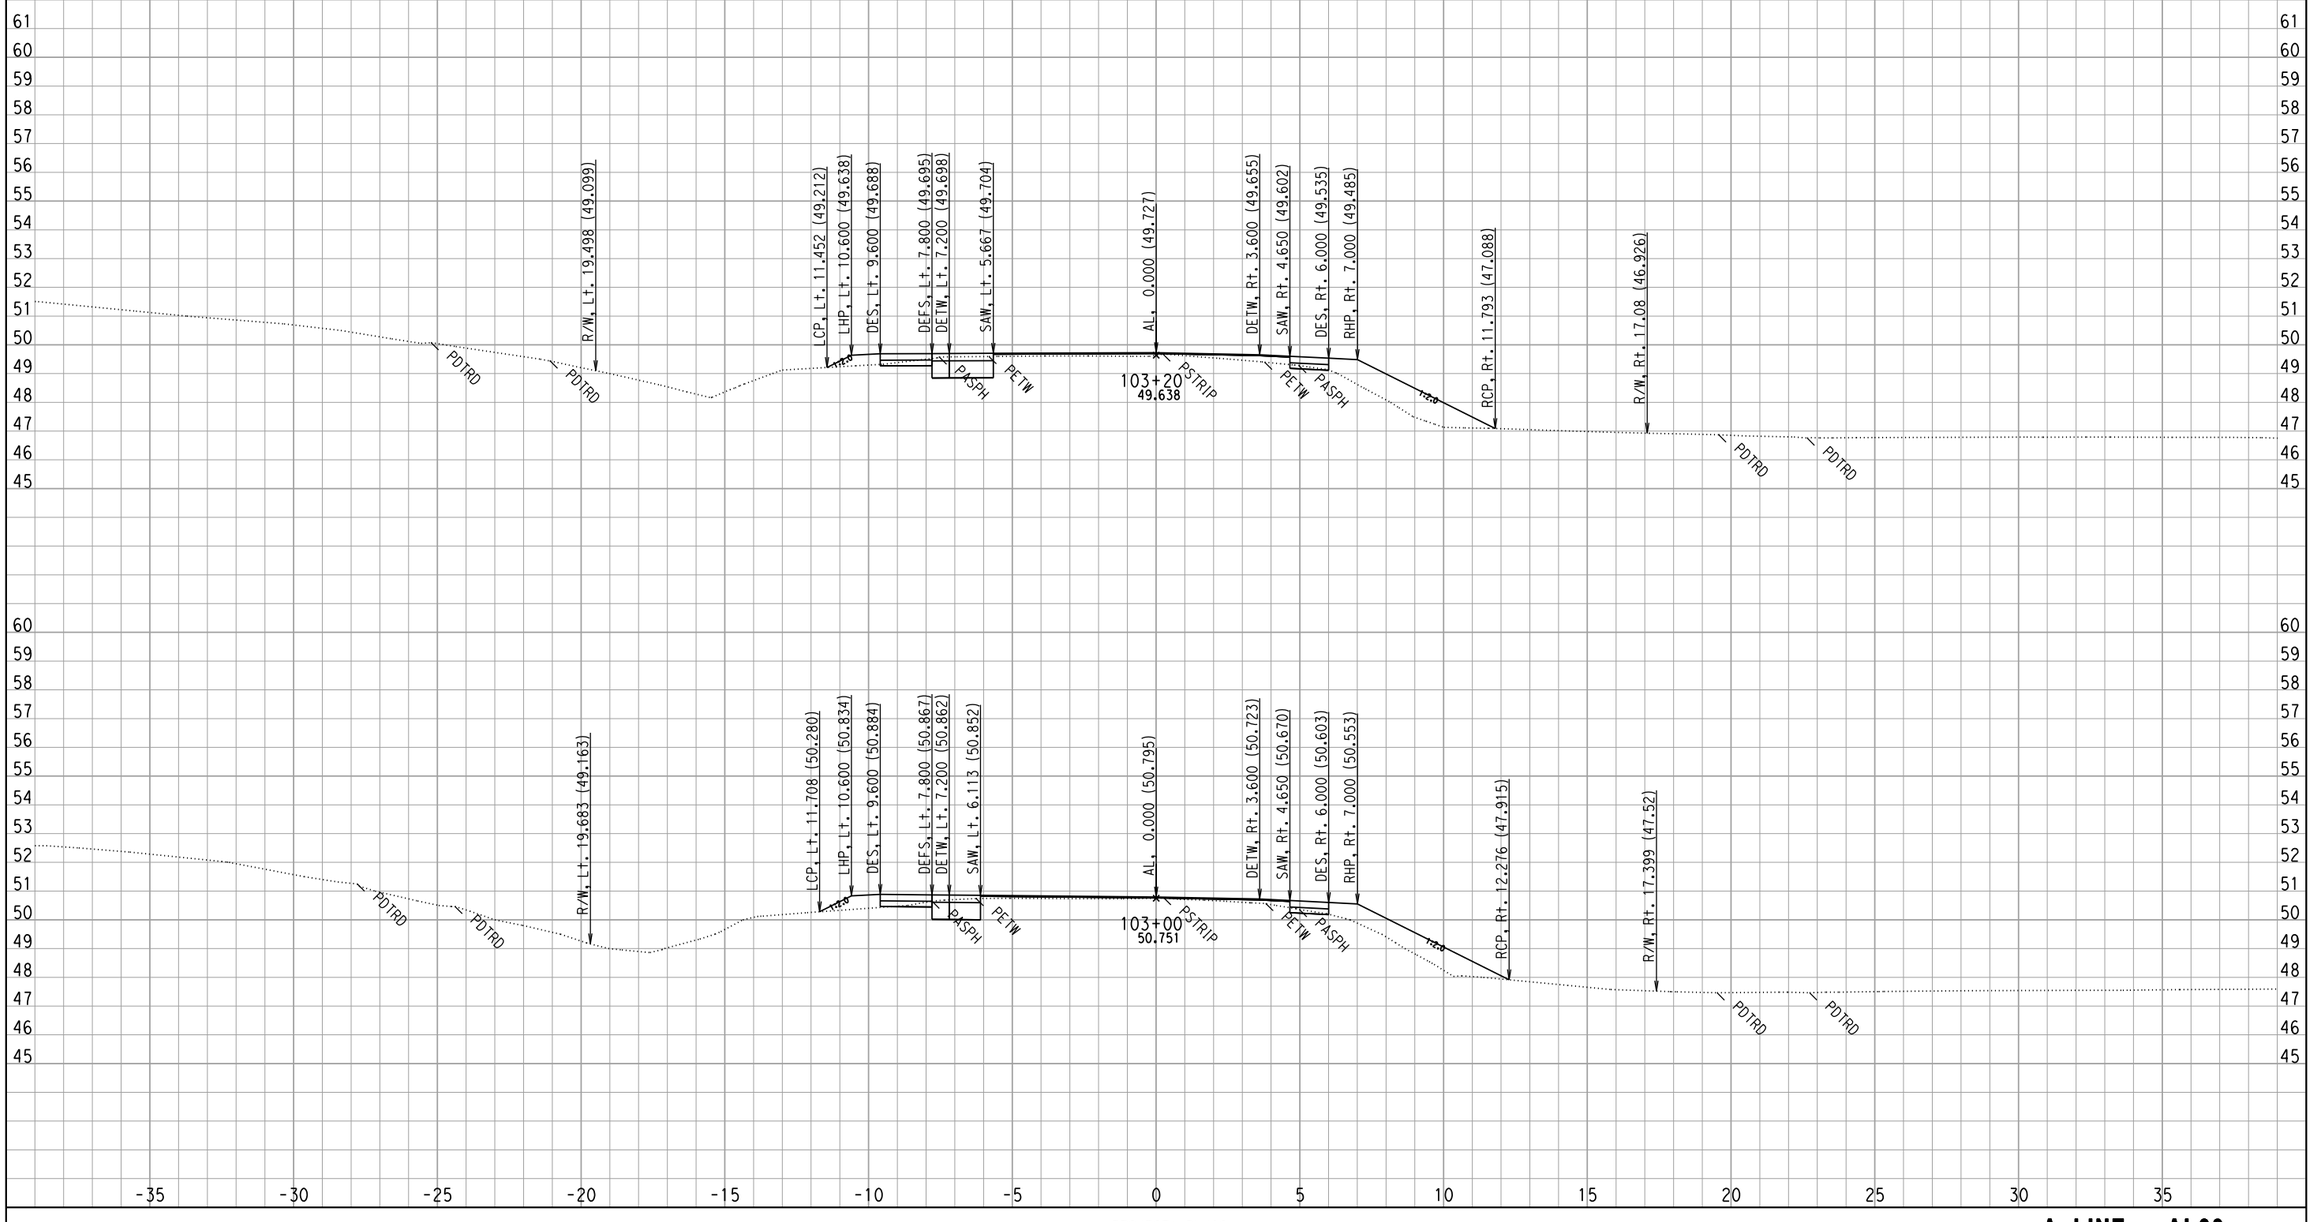

CROSS SECTIONS CREATED BY: WC DATE: 8/29/2008 ALL DIMENSIONS ARE METRIC

Project: 0147 File: D:\444201\TempRdDsn\0147\XSECTION\mainoutput\final\al69_pro69mx2_full_fin3_match18.ear

PROJECT: DUHIG
EA: 444211
0.5/3.3

Scale Ratio: 1:100 Horiz.
1:100 Vert.

A LINE - AL69
CROSS SECTIONS

SHEET 20 OF XXX

F:\4444211 final xsec.dgn 9/5/2008 12:44:02 PM

FOR EARTHWORK DEVELOPMENT ONLY

FOR DRIVEWAYS, DRAINAGES, & ROAD CONFORMS SEE PLANS

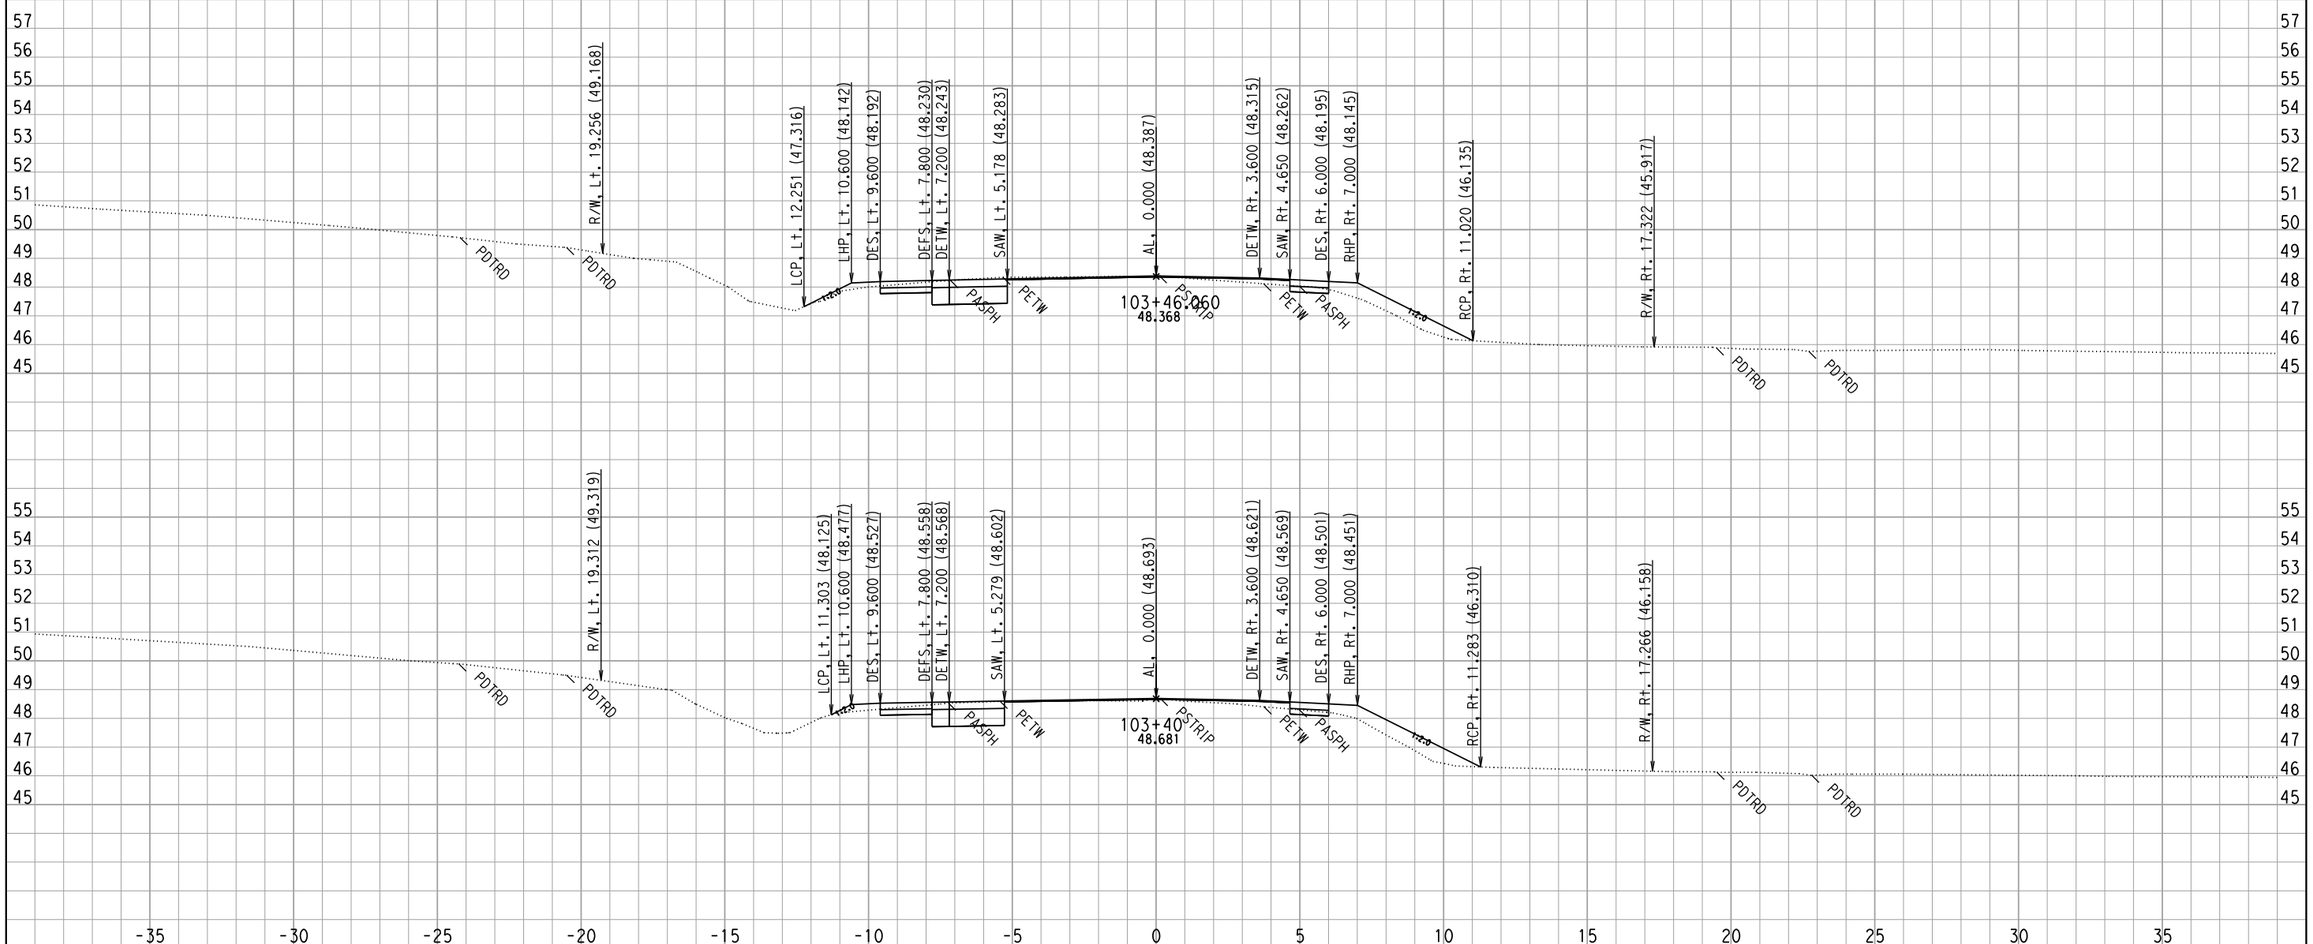

CROSS SECTIONS CREATED BY: WC DATE: 8/29/2008 ALL DIMENSIONS ARE METRIC

Project: 0147 File: D:\444201\TempRdDsn\0147\XSECTION\mainoutput\final\al69_pro69mx2_full_fin3_match18.ear

PROJECT: DUHIG
EA: 444211
0.5/3.3

Scale Ratio: 1:100 Horiz.
1:100 Vert.

A LINE - AL69
CROSS SECTIONS

SHEET 21 OF XXX

F:\4444211 final xsec.dgn 9/5/2008 12:44:02 PM

FOR EARTHWORK DEVELOPMENT ONLY

FOR DRIVEWAYS, DRAINAGES, & ROAD CONFORMS SEE PLANS

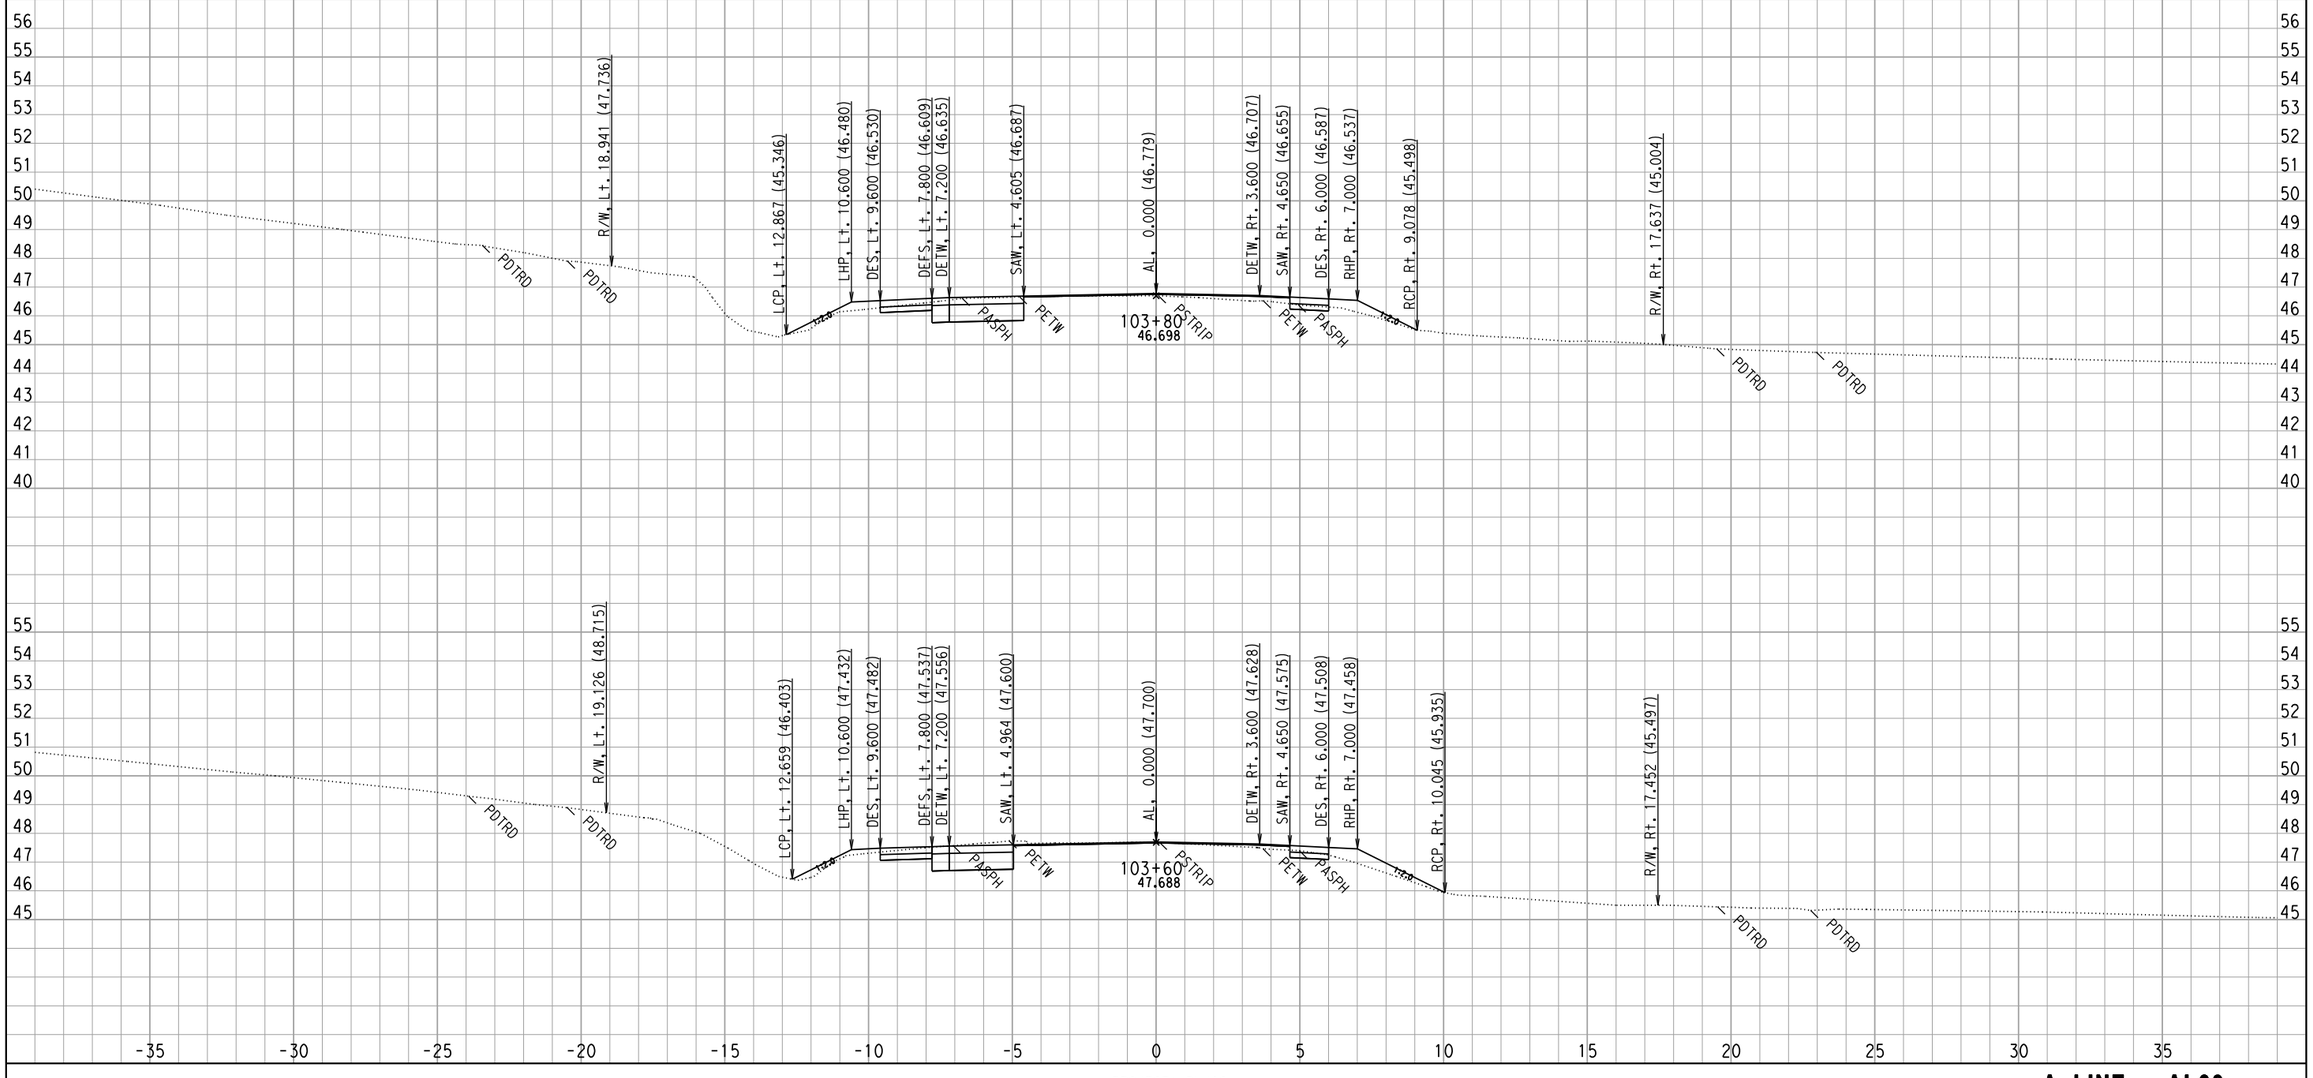

CROSS SECTIONS CREATED BY: WC DATE: 8/29/2008 ALL DIMENSIONS ARE METRIC

Project: 0147 File: D:\444201\TempRdDsn\0147\XSECTION\mainoutput\final\al69_pro69mx2_full_fin3_match18.ear

PROJECT: DUHIG
EA: 444211
0.5/3.3

Scale Ratio: 1:100 Horiz.
1:100 Vert.

A LINE - AL69
CROSS SECTIONS

SHEET 22 OF XXX

F:\4444211 final xsec.dgn 9/5/2008 12:44:02 PM

FOR EARTHWORK DEVELOPMENT ONLY

FOR DRIVEWAYS, DRAINAGES, & ROAD CONFORMS SEE PLANS

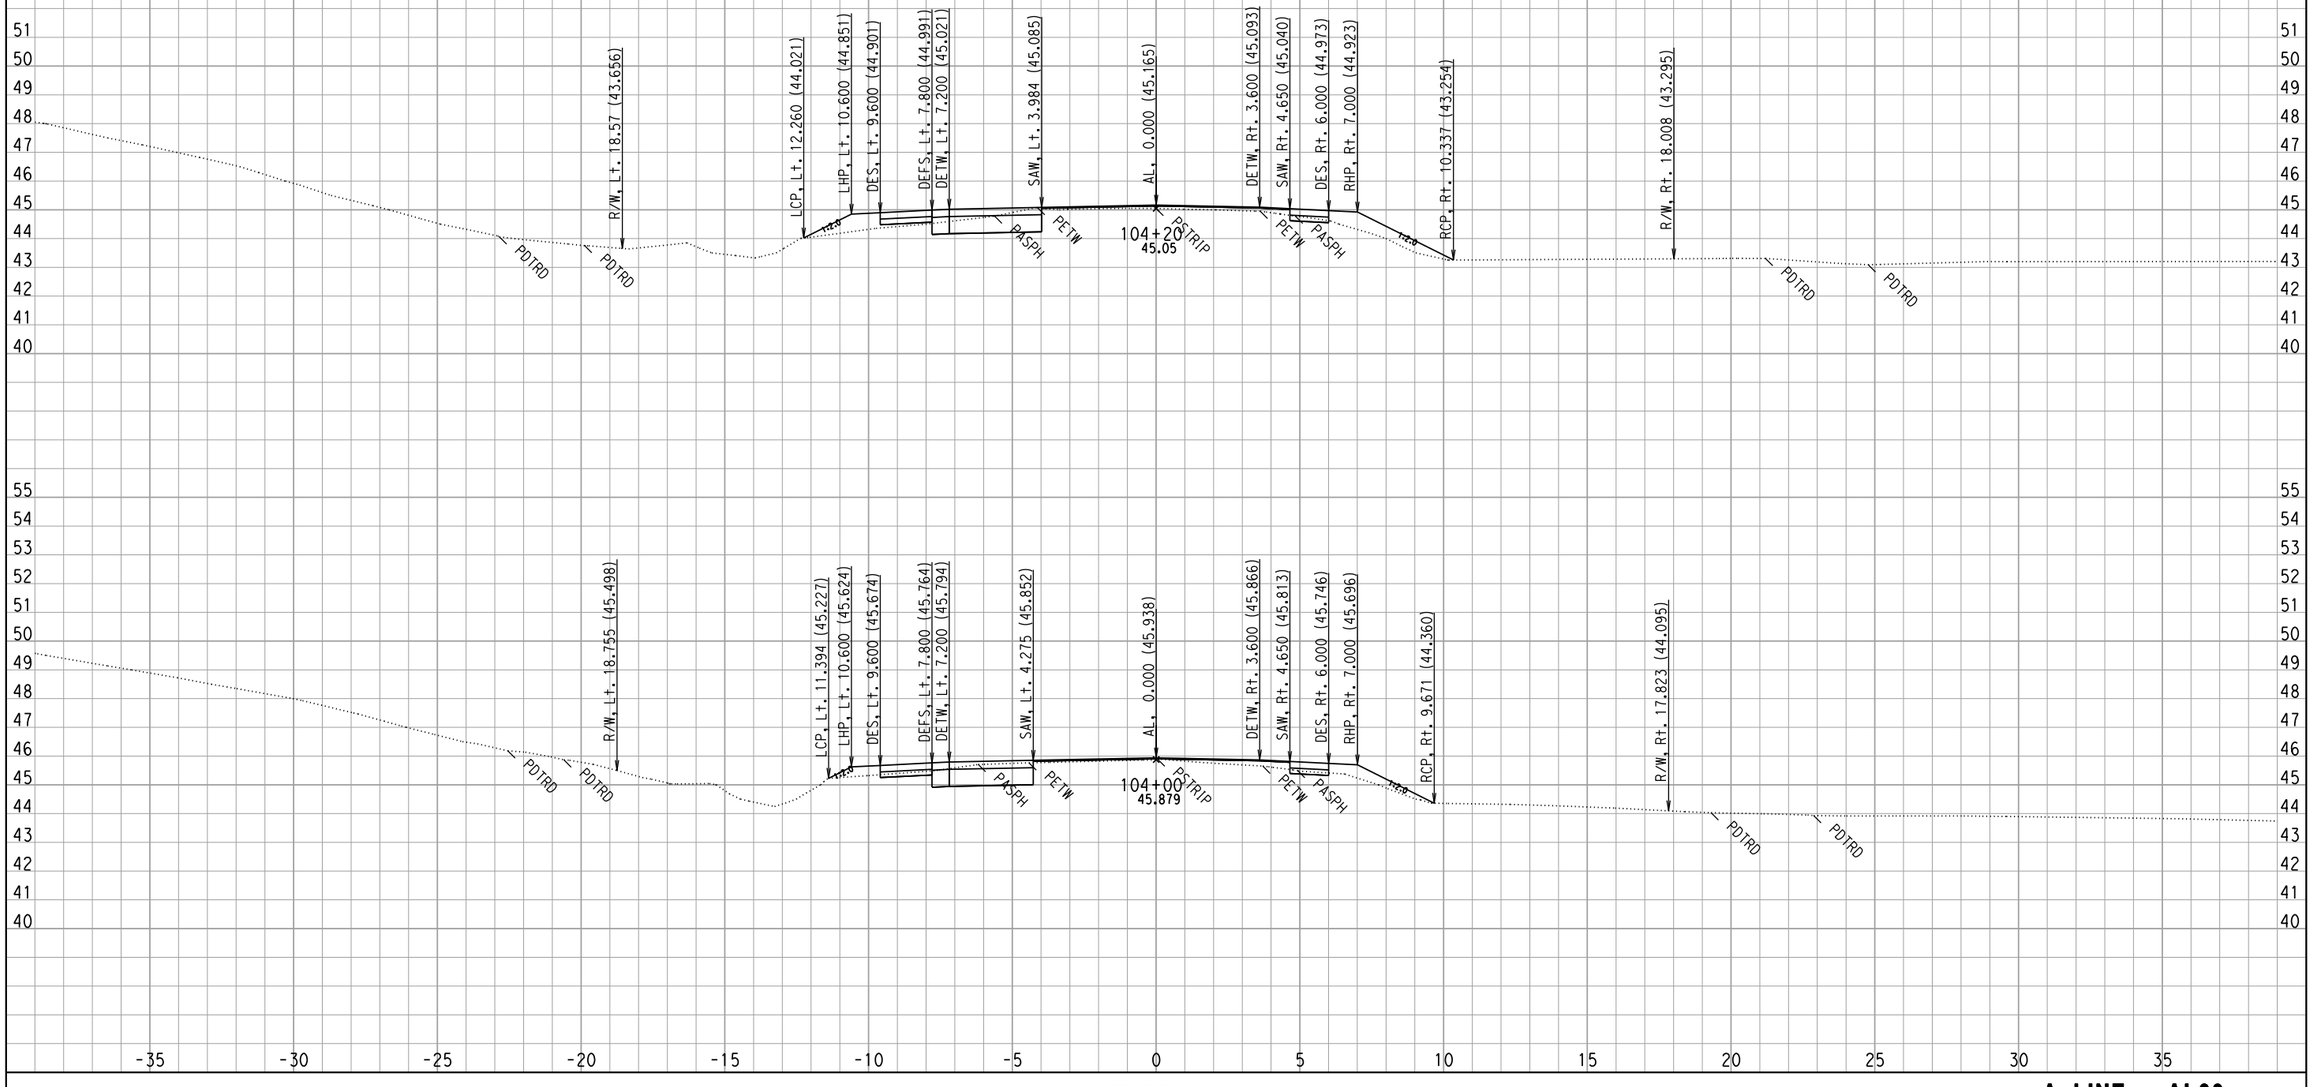

CROSS SECTIONS CREATED BY: WC DATE: 8/29/2008 ALL DIMENSIONS ARE METRIC

PROJECT: DUHIG
EA: 444211
0.5/3.3

Project: 0147 File: D:\444201\TempRdDsn\0147\XSECTION\mainoutput\final\al69_pro69mx2_full_fin3_match18.ear

Scale Ratio: 1:100 Horiz.
1:100 Vert.

A LINE - AL69
CROSS SECTIONS

SHEET 23 OF XXX

F:\4444211 final xsec.dgn 9/5/2008 12:44:03 PM

FOR EARTHWORK DEVELOPMENT ONLY

FOR DRIVEWAYS, DRAINAGES, & ROAD CONFORMS SEE PLANS

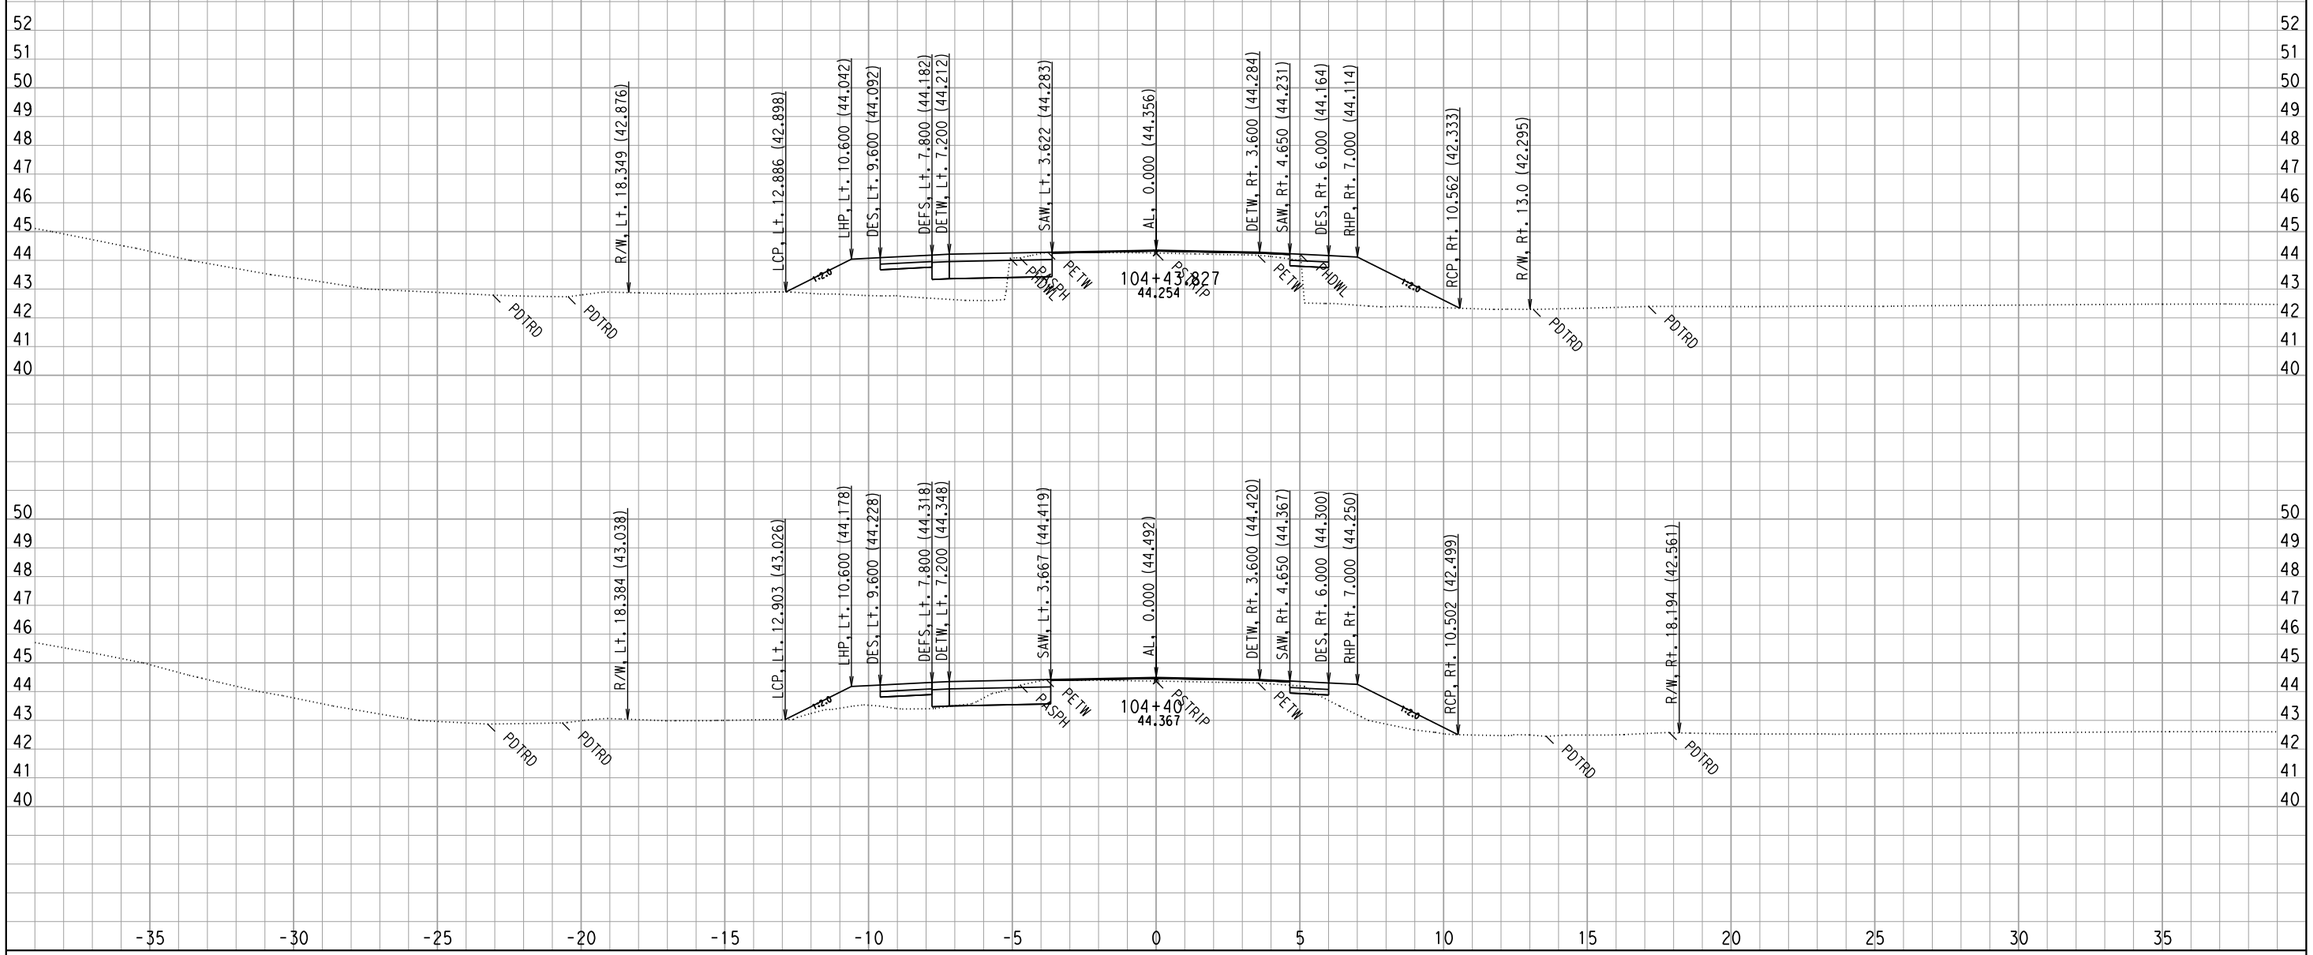

CROSS SECTIONS CREATED BY: WC DATE: 8/29/2008 ALL DIMENSIONS ARE METRIC

Project: 0147 File: D:\444201\TempRdDsn\0147\XSECTION\mainoutput\final\al69_pro69mx2_full_fin3_match18.ear

PROJECT: DUHIG
EA: 444211
0.5/3.3

Scale Ratio: 1:100 Horiz.
1:100 Vert.

A LINE - AL69
CROSS SECTIONS

SHEET 24 OF XXX

F:\4444211 final xsec.dgn 9/5/2008 12:44:03 PM

FOR EARTHWORK DEVELOPMENT ONLY

FOR DRIVEWAYS, DRAINAGES, & ROAD CONFORMS SEE PLANS

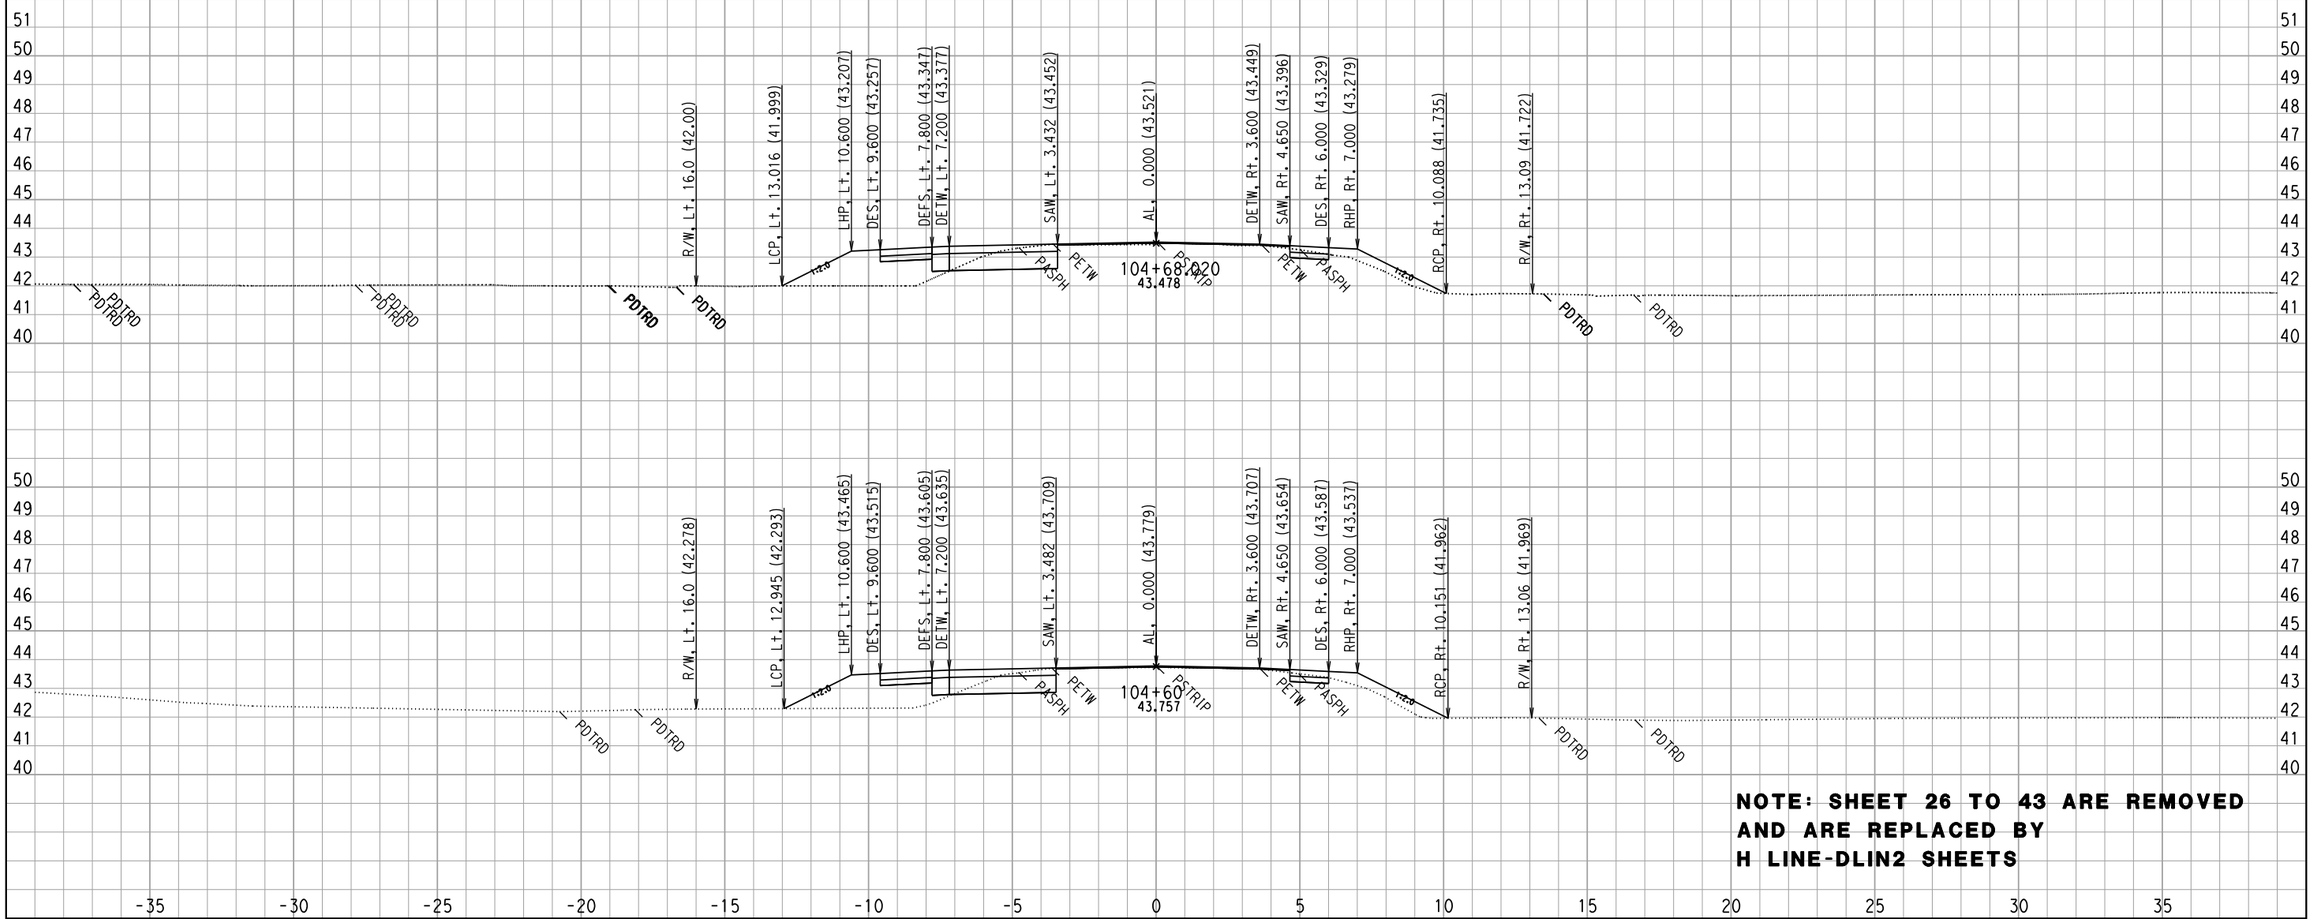

NOTE: SHEET 26 TO 43 ARE REMOVED AND ARE REPLACED BY H LINE-DLIN2 SHEETS

CROSS SECTIONS CREATED BY: WC DATE: 8/29/2008 ALL DIMENSIONS ARE METRIC

PROJECT: DUHIG
EA: 444211
0.5/3.3

Project: 0147 File: D:\444201\TempRdDsn\0147\XSECTION\mainoutput\final\al69_pro69mx2_full_fin3_match18.ear

Scale Ratio: 1:100 Horiz.
1:100 Vert.

A LINE - AL69
CROSS SECTIONS

SHEET 25 OF XXX

F:\4444211 final xsec.dgn 9/5/2008 12:44:03 PM

FOR EARTHWORK DEVELOPMENT ONLY

FOR DRIVEWAYS, DRAINAGES, AND CONFORMS SEE PLANS

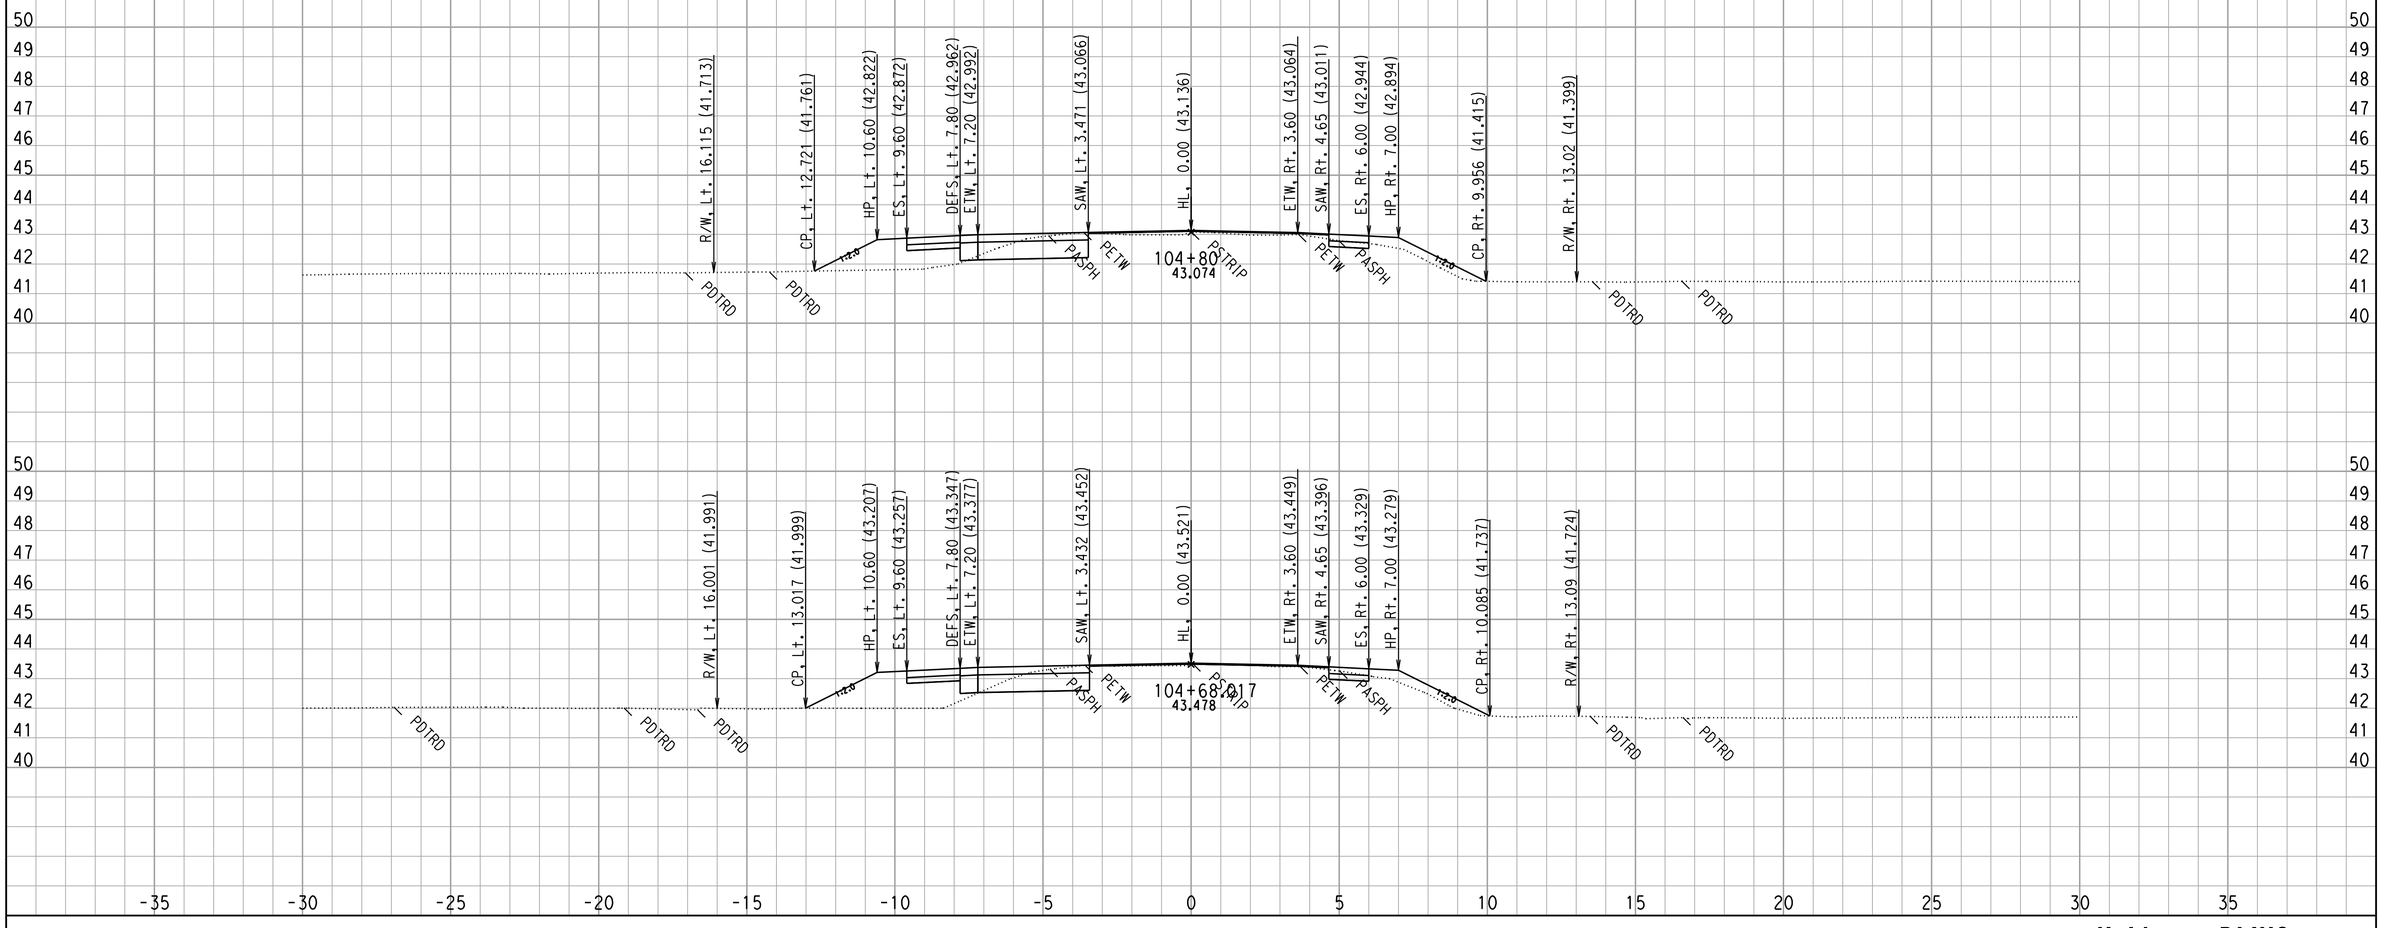

CREATED BY: WC

DATE: 9/3/2008

ALL DIMENSIONS ARE METRIC

PROJECT ID: DUHIG

CONTRACT: 444211

Scale Ratio: 1:100 Horiz.
1:100 Vert.

KC Project: 0147 File: D:\444201\TempRdDsn\0147\XSECTION\mainoutput\nofish\dlin2_hprof2 8-29-08b.ear

H Line - DLIN2
CROSS SECTIONS

SHEET 1 OF XXX

FOR EARTHWORK DEVELOPMENT ONLY

FOR DRIVEWAYS, DRAINAGES, AND CONFORMS SEE PLANS

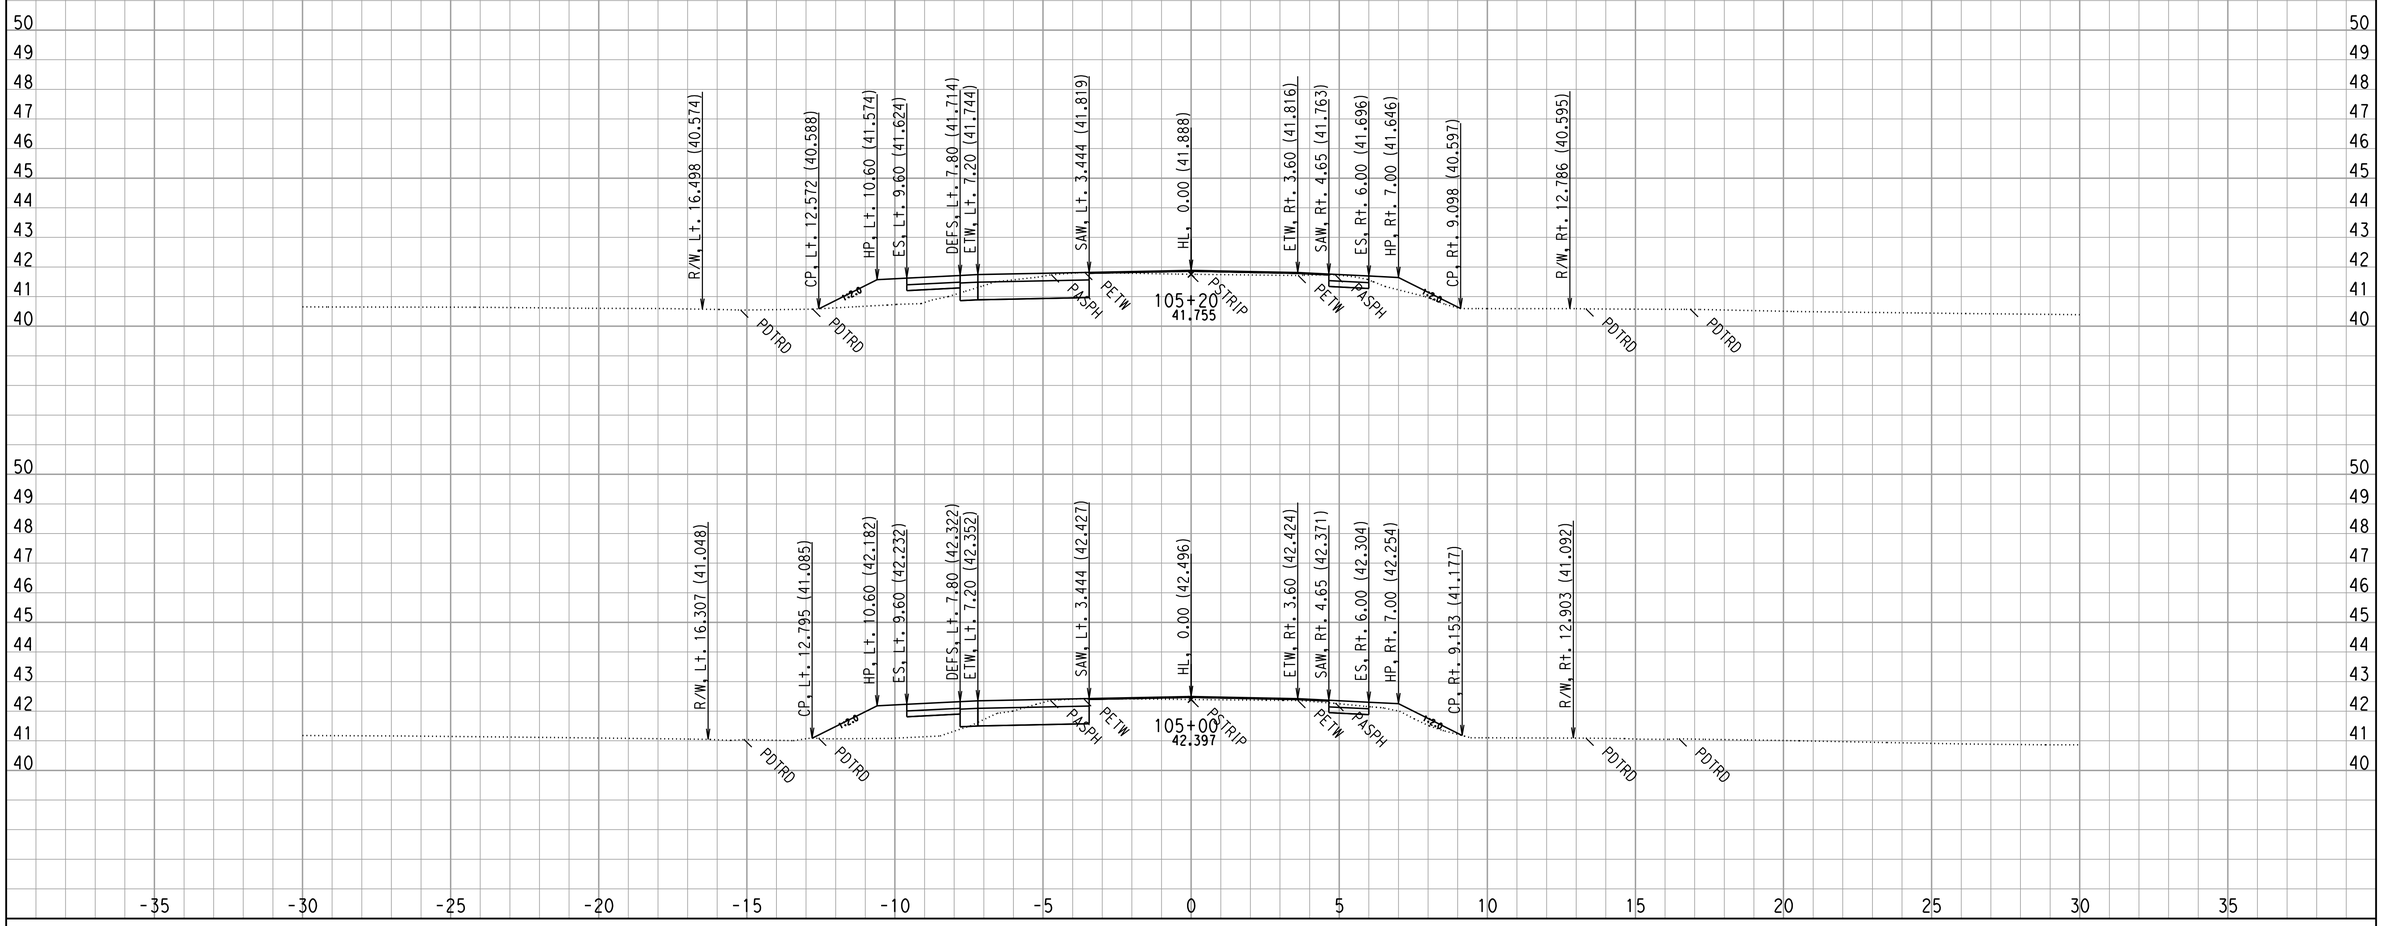

CREATED BY: WC

DATE: 9/3/2008

ALL DIMENSIONS ARE METRIC

PROJECT ID: DUHIG

CONTRACT: 444211

Scale Ratio: 1:100 Horiz.
1:100 Vert.

KC Project: 0147 File: D:\444201\TempRdDsn\0147\XSECTION\mainoutput\nofish\dlin2_hprof2 8-29-08b.ear

H Line - DLIN2
CROSS SECTIONS

SHEET 2 OF XXX

...\4444211 final xsec nofish.dgn 9/5/2008 2:35:09 PM

FOR EARTHWORK DEVELOPMENT ONLY

FOR DRIVEWAYS, DRAINAGES, AND CONFORMS SEE PLANS

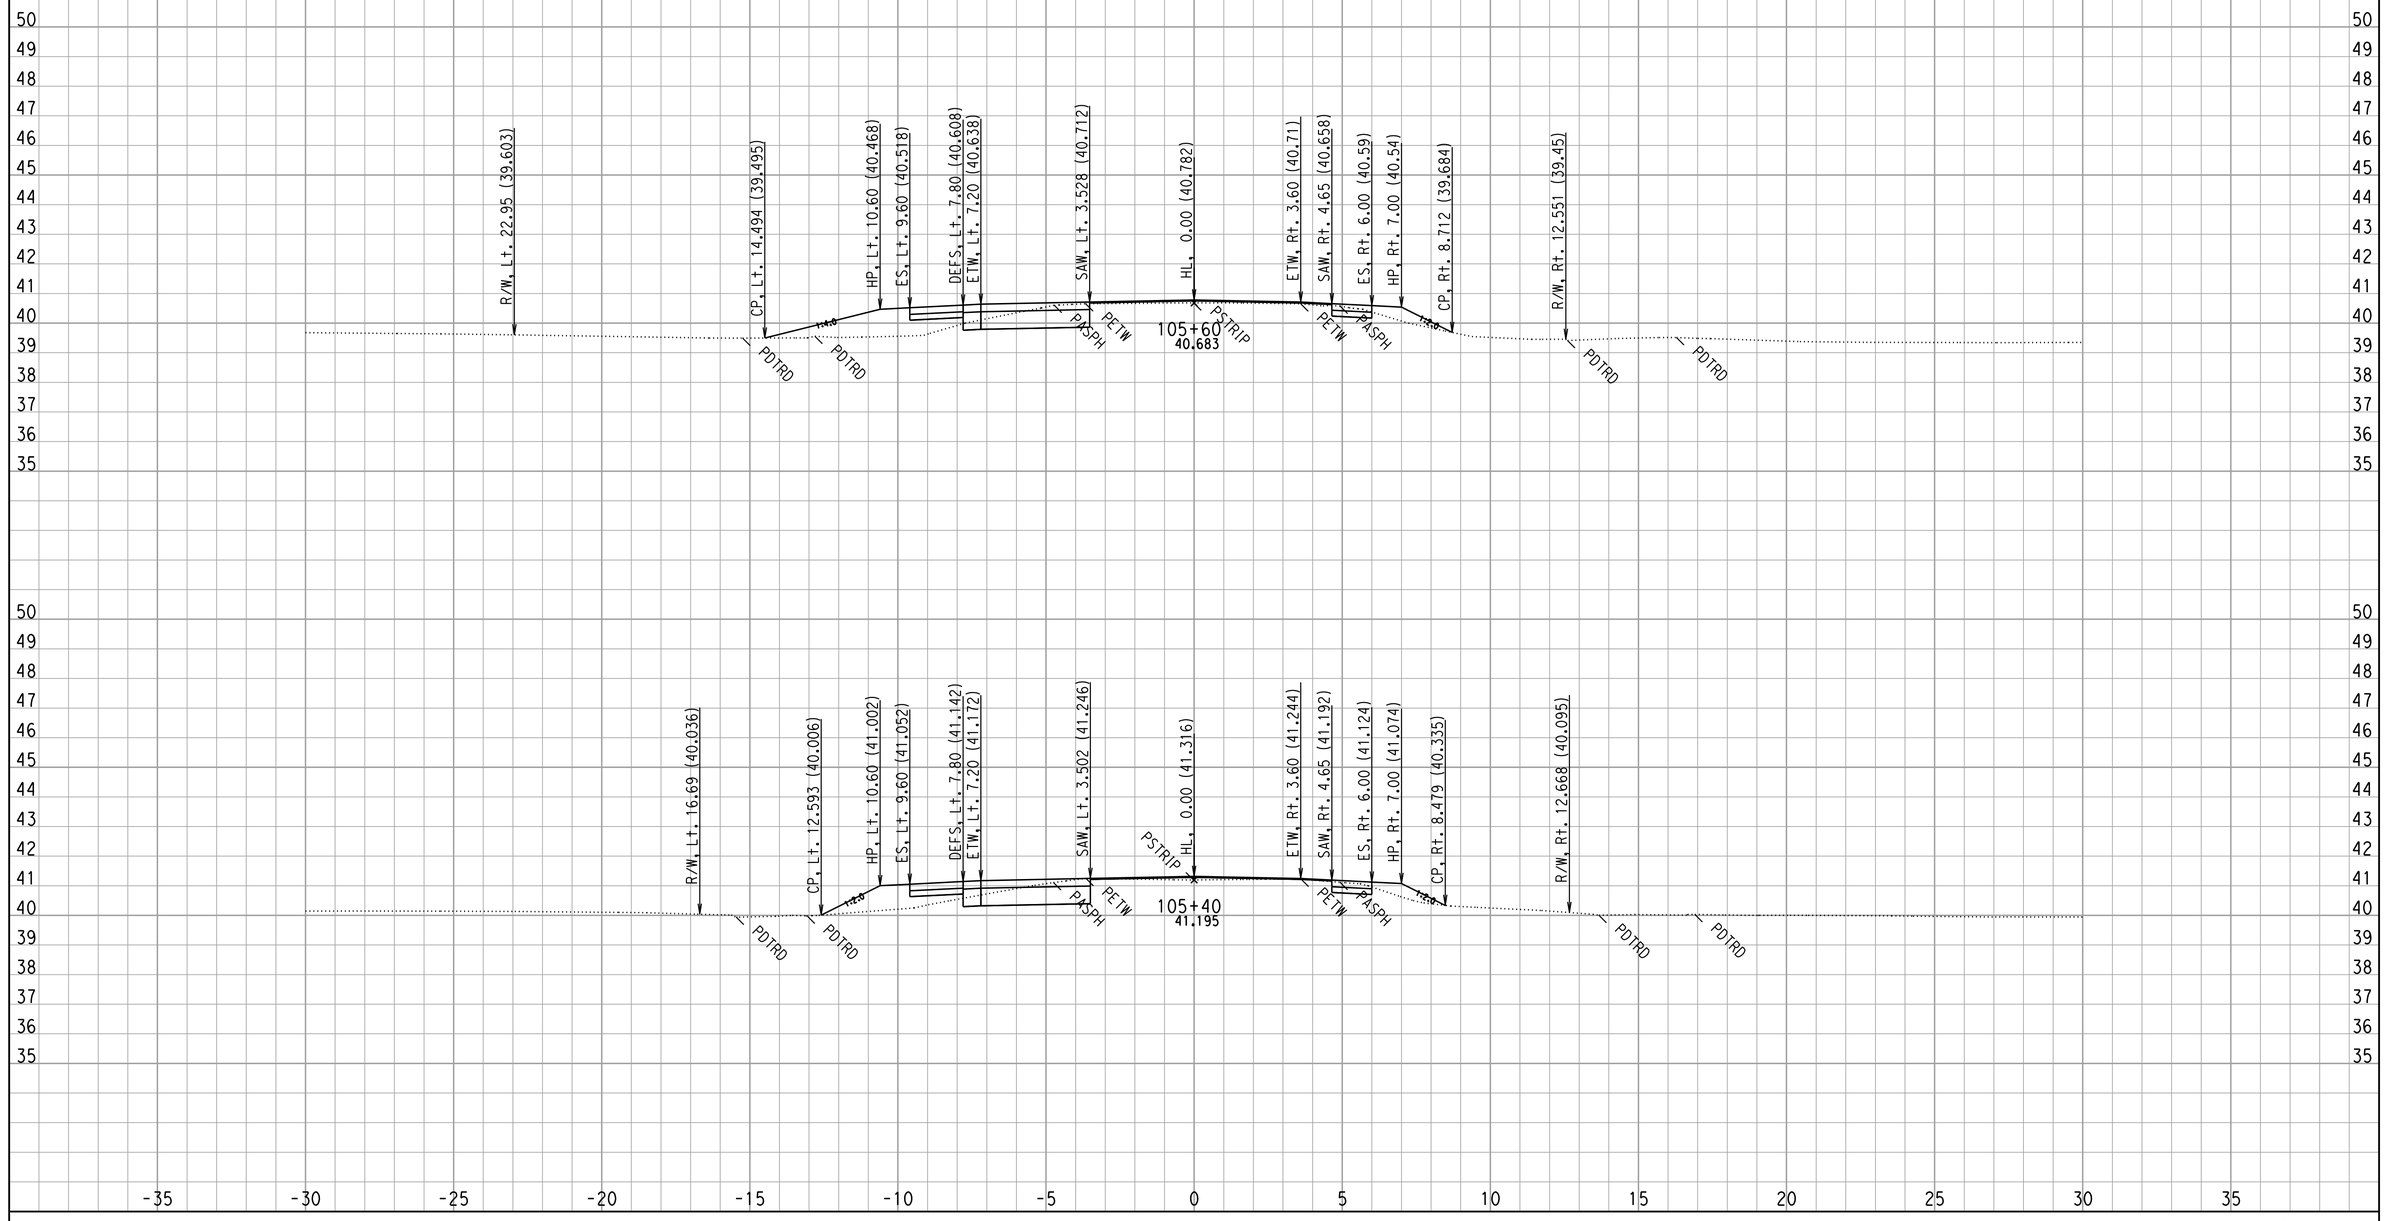

CREATED BY: WC

DATE: 9/3/2008

ALL DIMENSIONS ARE METRIC

PROJECT ID: DUHIG

CONTRACT: 444211

Scale Ratio: 1:100 Horiz.
1:100 Vert.

KC Project: 0147 File: D:\444201\TempRdDsn\0147\XSECTION\mainoutput\nofish\dlin2_hprof2 8-29-08b.ear

H Line - DLIN2
CROSS SECTIONS

SHEET 3 OF XXX

...\4444211 final xsec nofish.dgn 9/5/2008 2:35:10 PM

FOR EARTHWORK DEVELOPMENT ONLY

FOR DRIVEWAYS, DRAINAGES, AND CONFORMS SEE PLANS

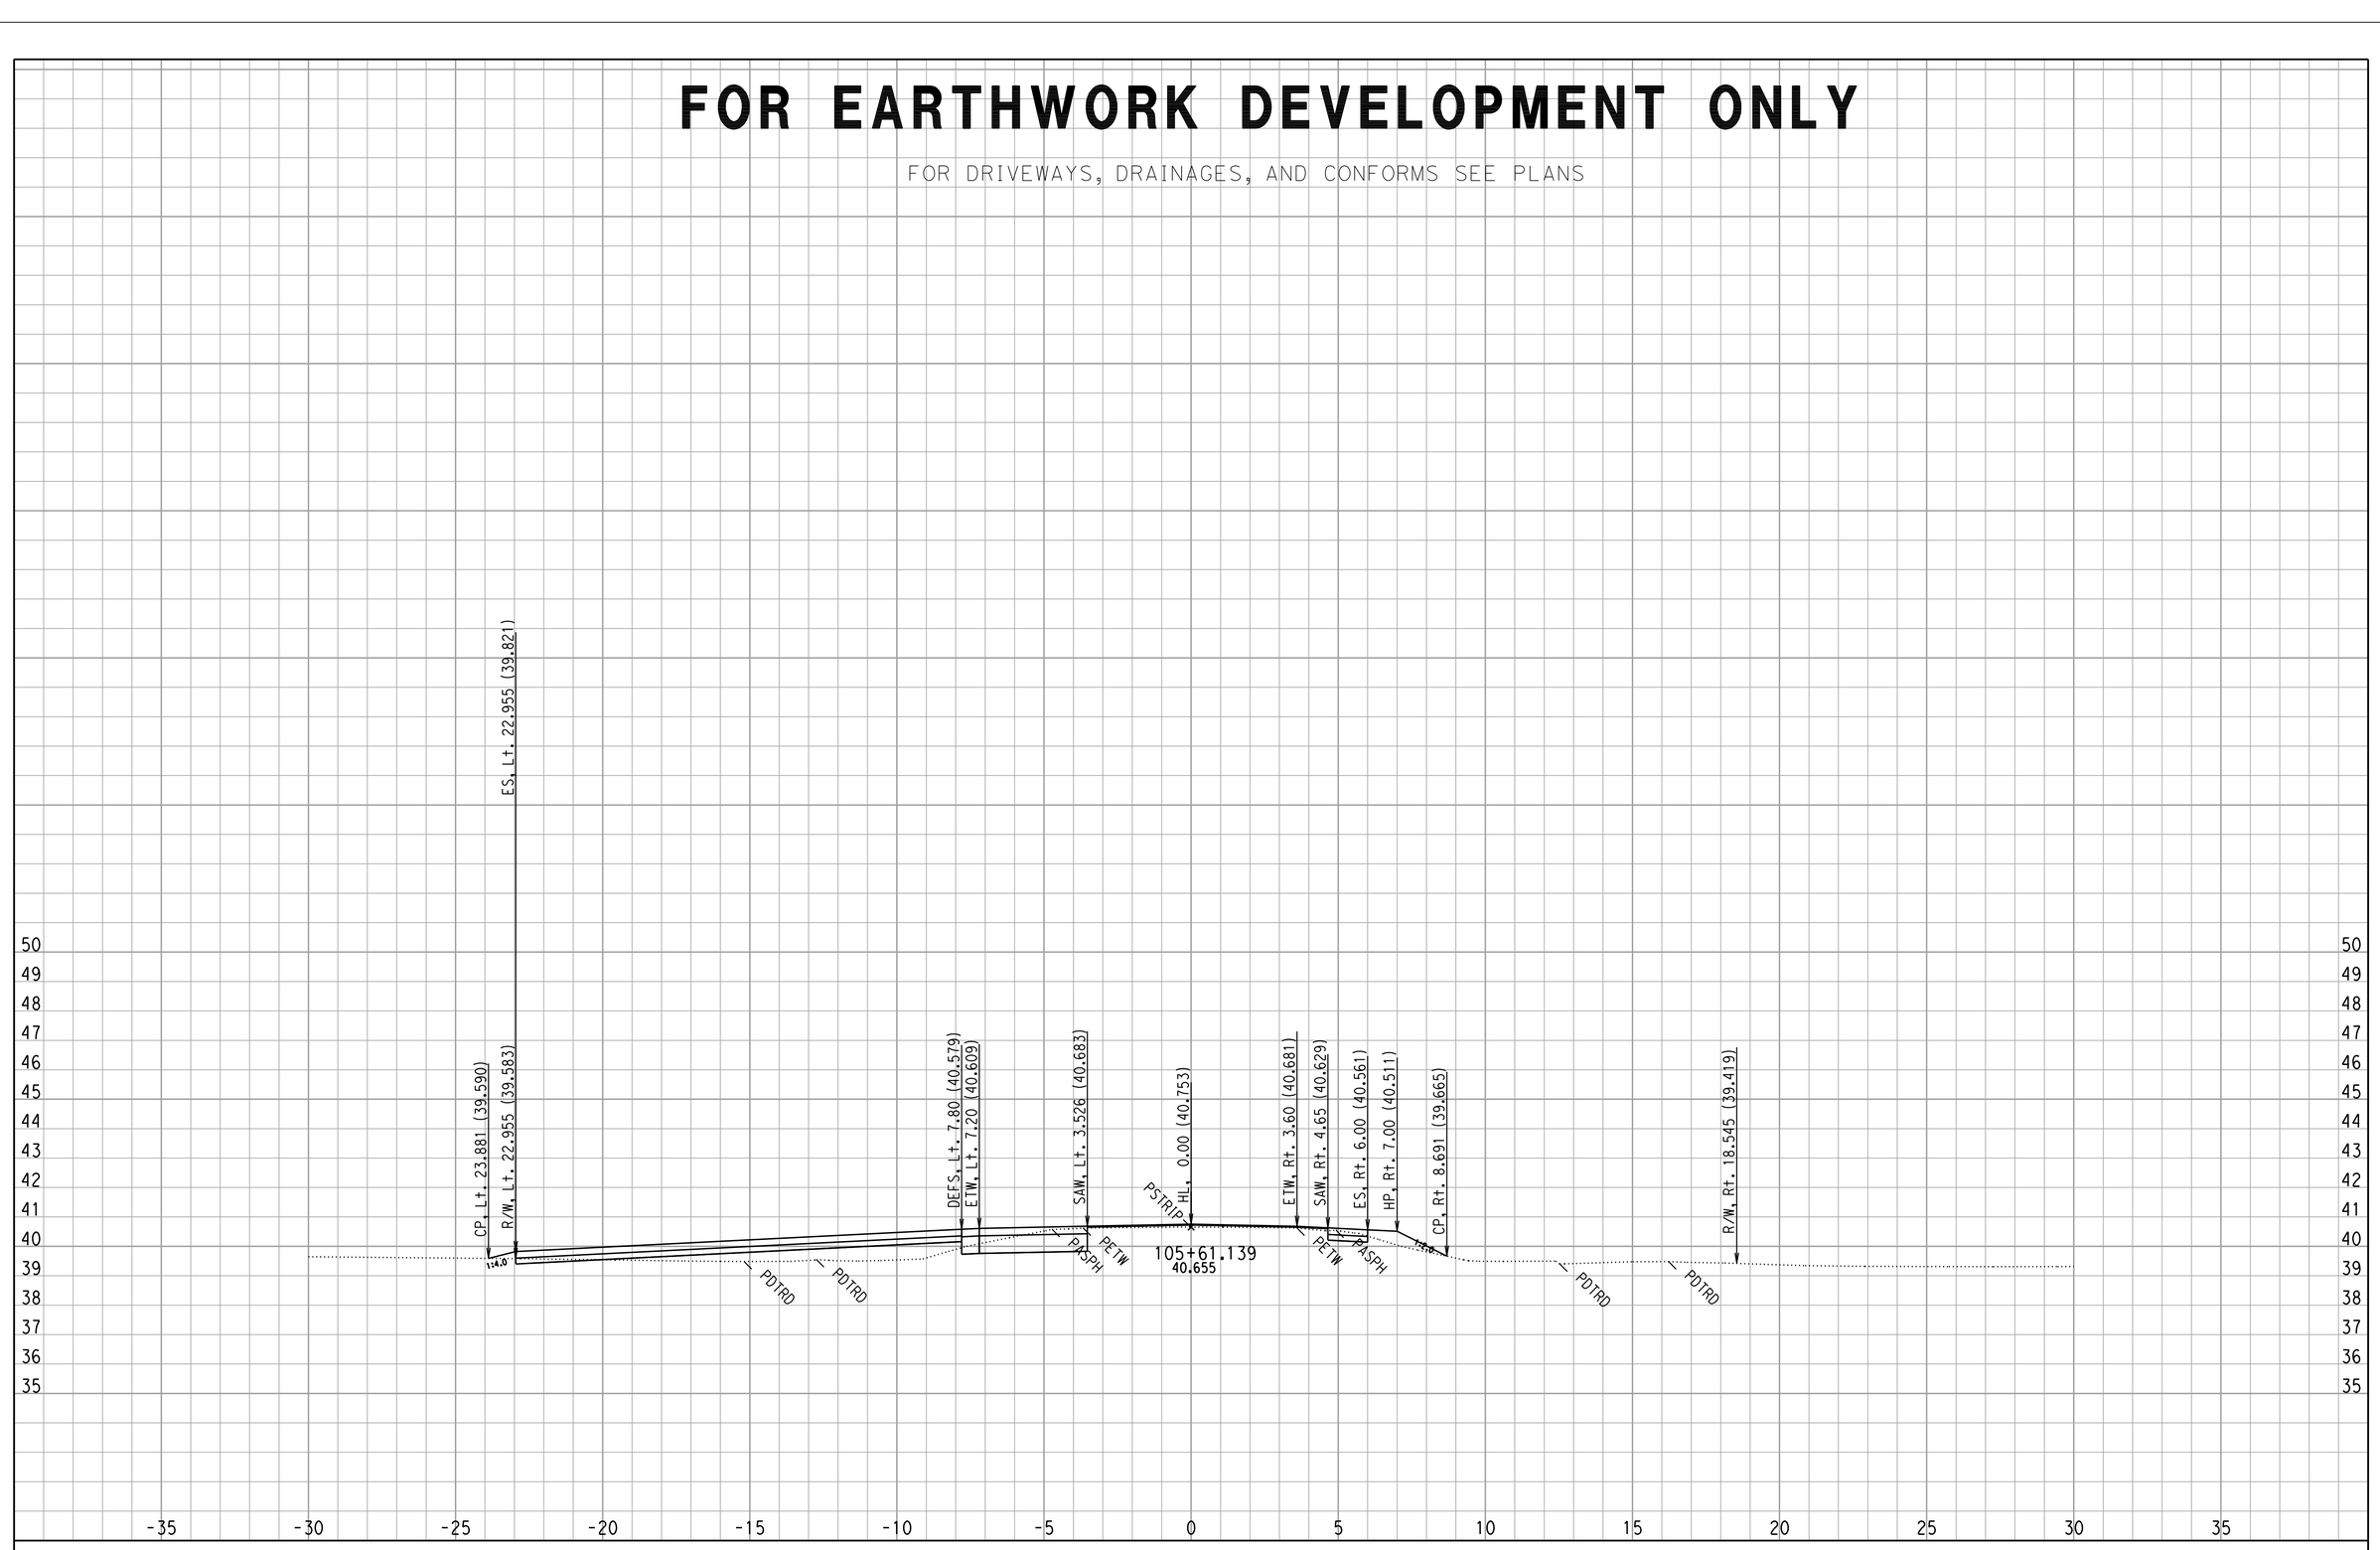

CREATED BY: WC

DATE: 9/3/2008

ALL DIMENSIONS ARE METRIC

PROJECT ID: DUHIG

CONTRACT: 444211

Scale Ratio: 1:100 Horiz.
1:100 Vert.

KC Project: 0147 File: D:\444201\TempRdDsn\0147\XSECTION\mainoutput\nofish\dlin2_hprof2 8-29-08b.ear

H Line - DLIN2
CROSS SECTIONS

SHEET 4 OF XXX

FOR EARTHWORK DEVELOPMENT ONLY

FOR DRIVEWAYS, DRAINAGES, AND CONFORMS SEE PLANS

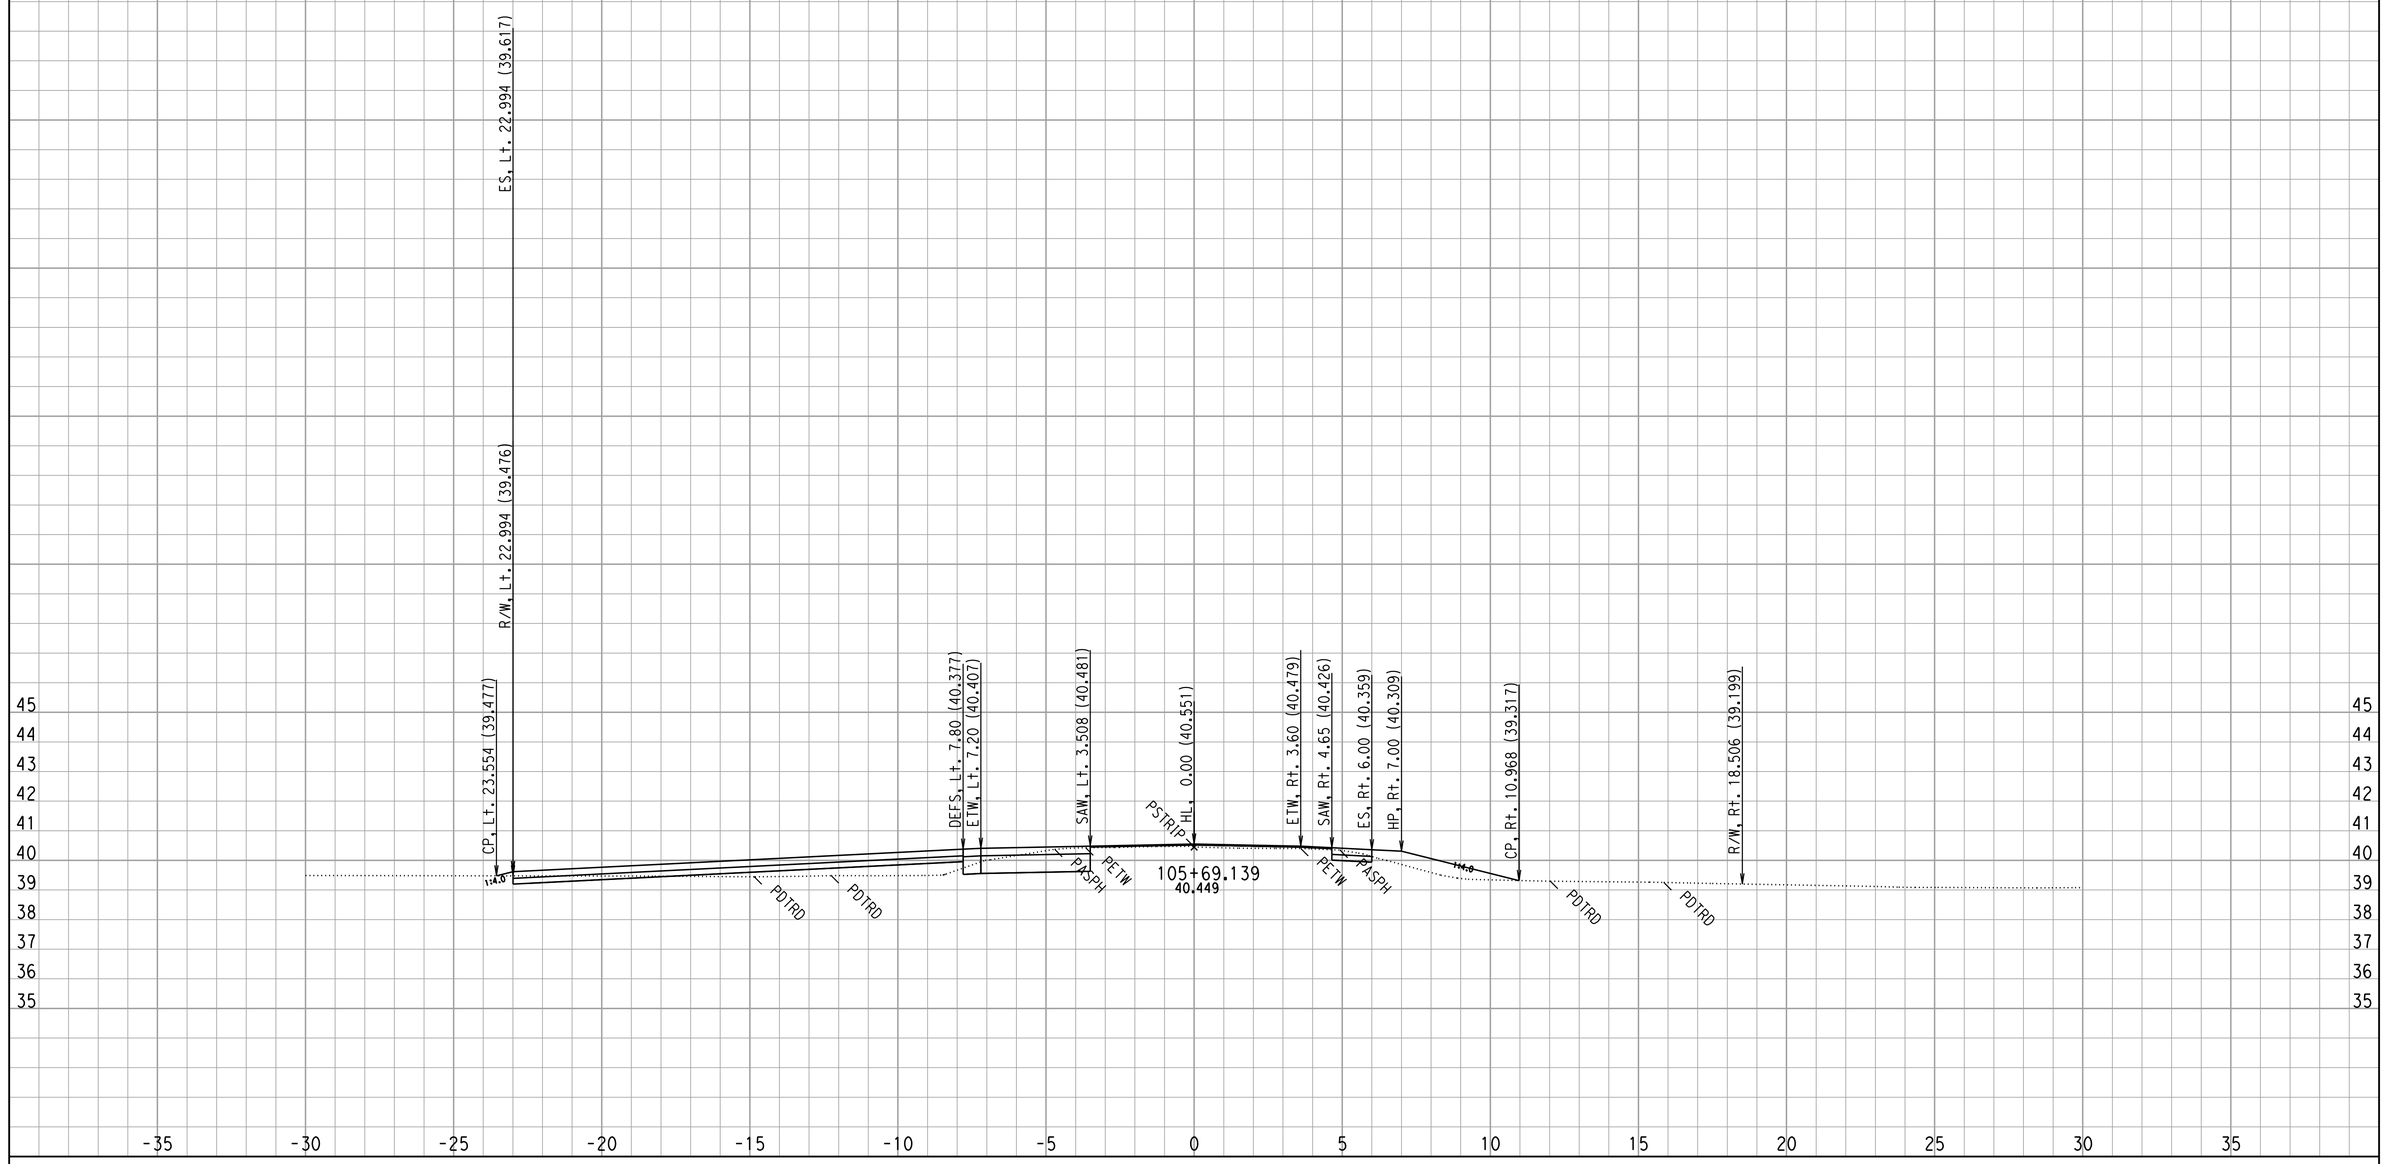

CREATED BY: WC

DATE: 9/3/2008

ALL DIMENSIONS ARE METRIC

PROJECT ID: DUHIG

CONTRACT: 444211

Scale Ratio: 1:100 Horiz.
1:100 Vert.

KC Project: 0147 File: D:\444201\TempRdDsn\0147\XSECTION\mainoutput\nofish\dlin2_hprof2 8-29-08b.ear

H Line - DLIN2
CROSS SECTIONS

SHEET 5 OF XXX

FOR EARTHWORK DEVELOPMENT ONLY

FOR DRIVEWAYS, DRAINAGES, AND CONFORMS SEE PLANS

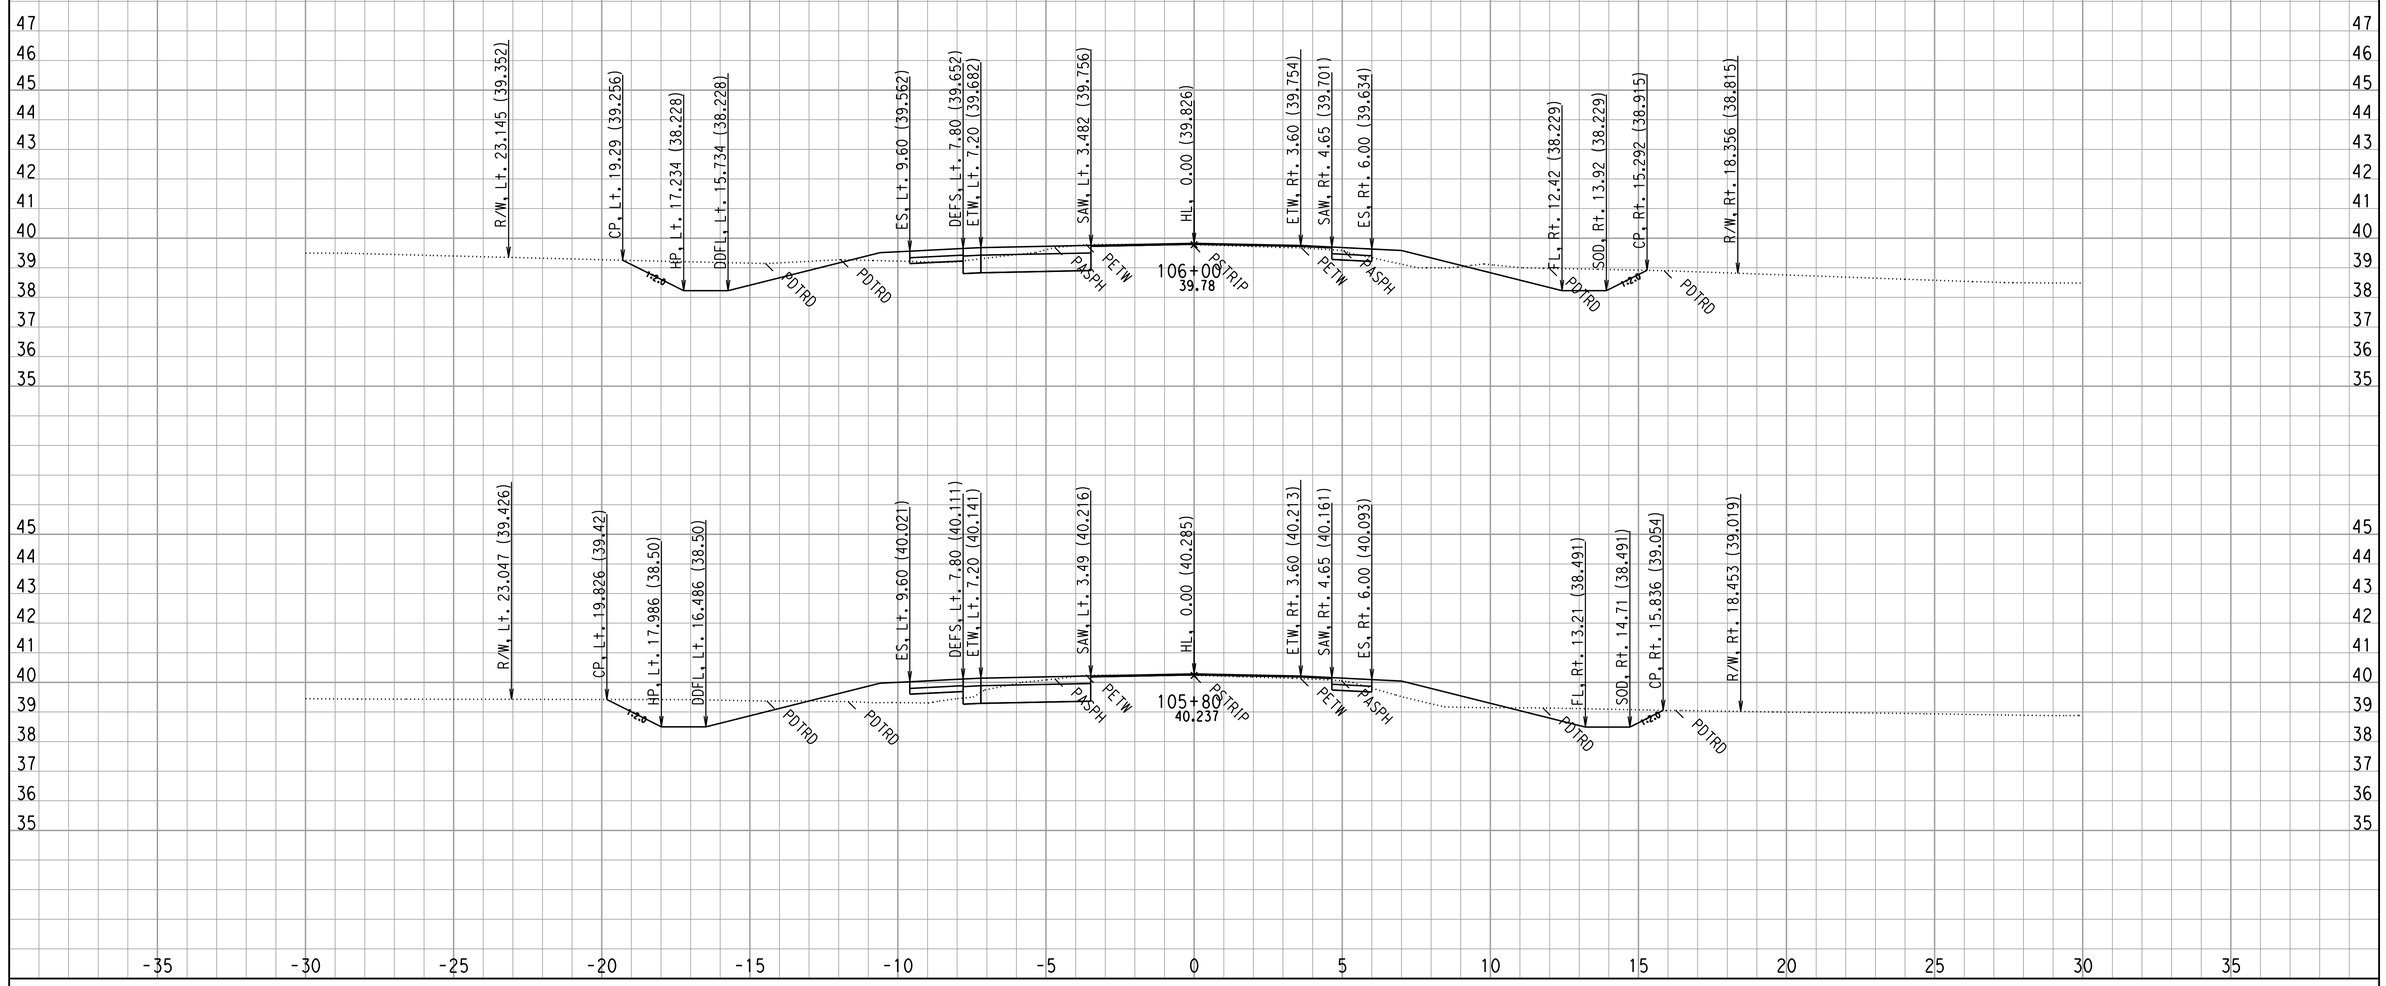

CREATED BY: WC

DATE: 9/3/2008

ALL DIMENSIONS ARE METRIC

PROJECT ID: DUHIG

CONTRACT: 444211

Scale Ratio: 1:100 Horiz.
1:100 Vert.

KC Project: 0147 File: D:\444201\TempRdDsn\0147\XSECTION\mainoutput\nofish\dlin2_hprof2 8-29-08b.ear

H Line - DLIN2
CROSS SECTIONS

SHEET 6 OF XXX

...\4444211 final xsec nofish.dgn 9/5/2008 2:35:05 PM

FOR EARTHWORK DEVELOPMENT ONLY

FOR DRIVEWAYS, DRAINAGES, AND CONFORMS SEE PLANS

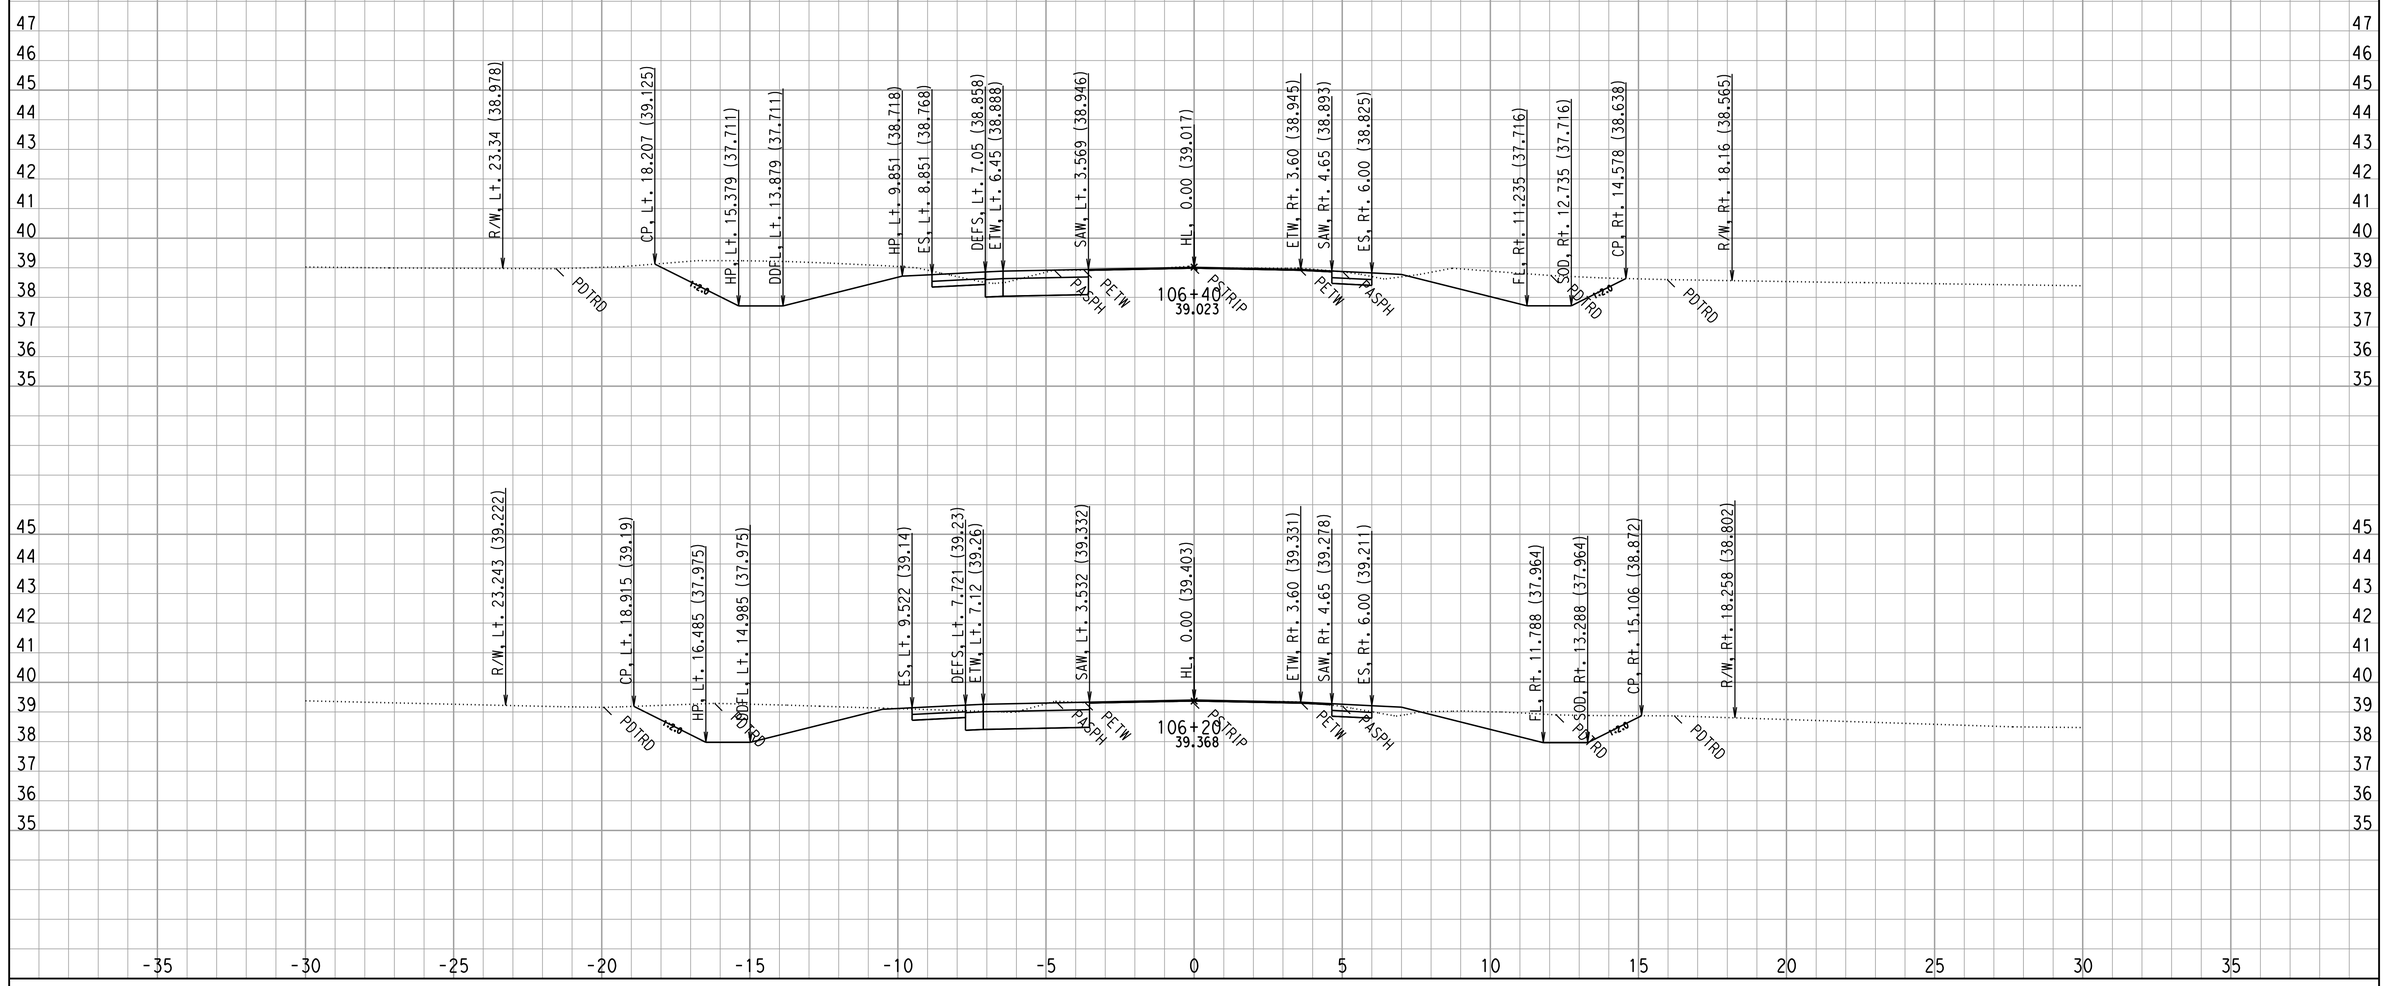

CREATED BY: WC

DATE: 9/3/2008

ALL DIMENSIONS ARE METRIC

PROJECT ID: DUHIG

CONTRACT: 444211

Scale Ratio: 1:100 Horiz.
1:100 Vert.

KC Project: 0147 File: D:\444201\TempRdDsn\0147\XSECTION\mainoutput\nofish\dlin2_hprof2 8-29-08b.ear

H Line - DLIN2
CROSS SECTIONS

SHEET 7 OF XXX

FOR EARTHWORK DEVELOPMENT ONLY

FOR DRIVEWAYS, DRAINAGES, AND CONFORMS SEE PLANS

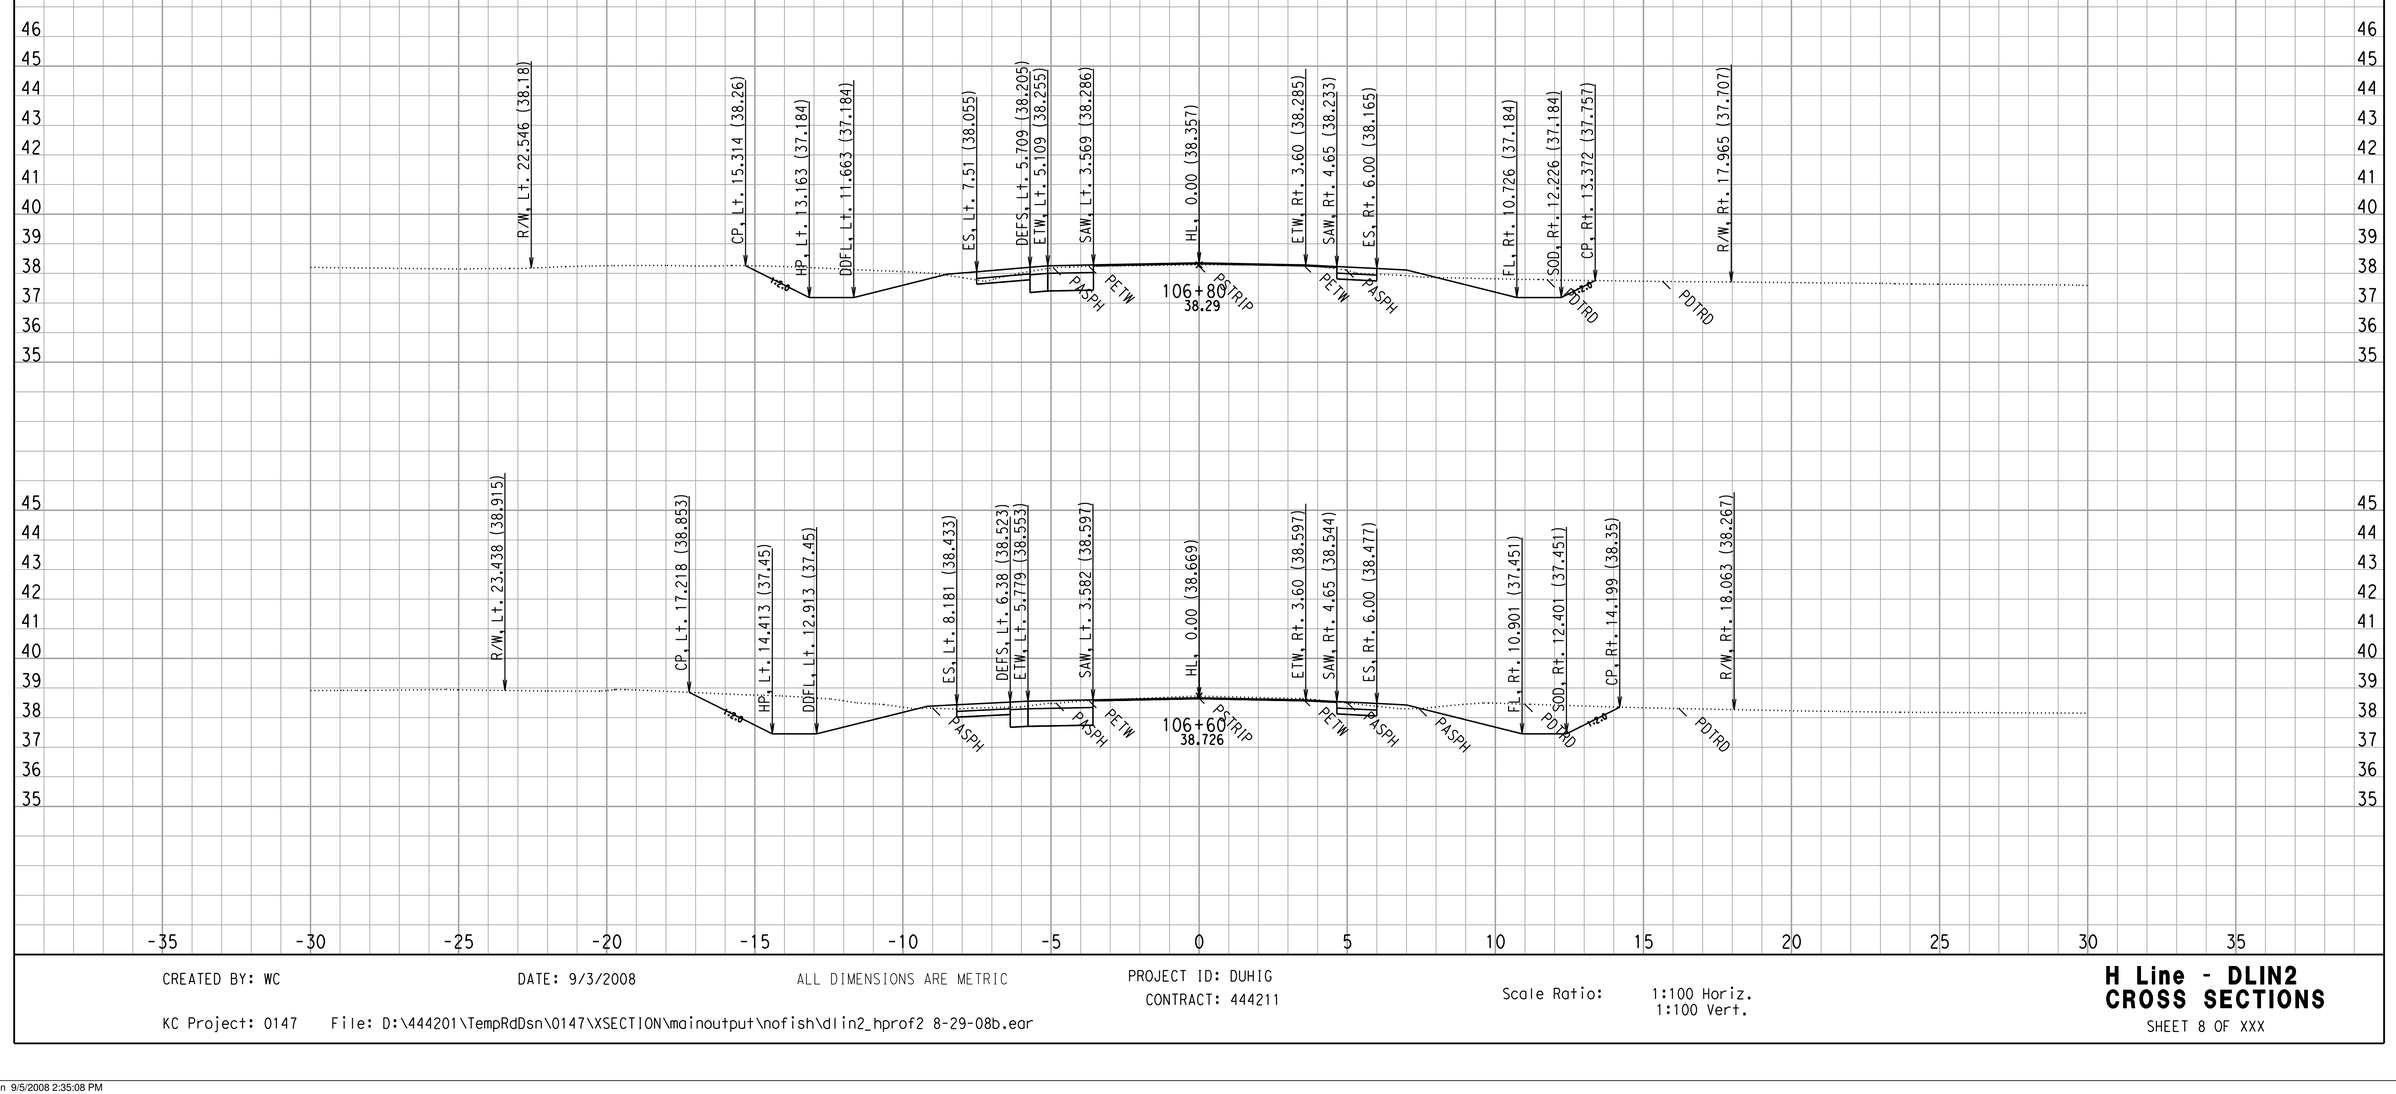

CREATED BY: WC

DATE: 9/3/2008

ALL DIMENSIONS ARE METRIC

PROJECT ID: DUHIG

CONTRACT: 444211

Scale Ratio: 1:100 Horiz.
1:100 Vert.

KC Project: 0147 File: D:\444201\TempRdDsn\0147\XSECTION\mainoutput\nofish\dlin2_hprof2 8-29-08b.ear

H Line - DLIN2
CROSS SECTIONS

SHEET 8 OF XXX

FOR EARTHWORK DEVELOPMENT ONLY

FOR DRIVEWAYS, DRAINAGES, AND CONFORMS SEE PLANS

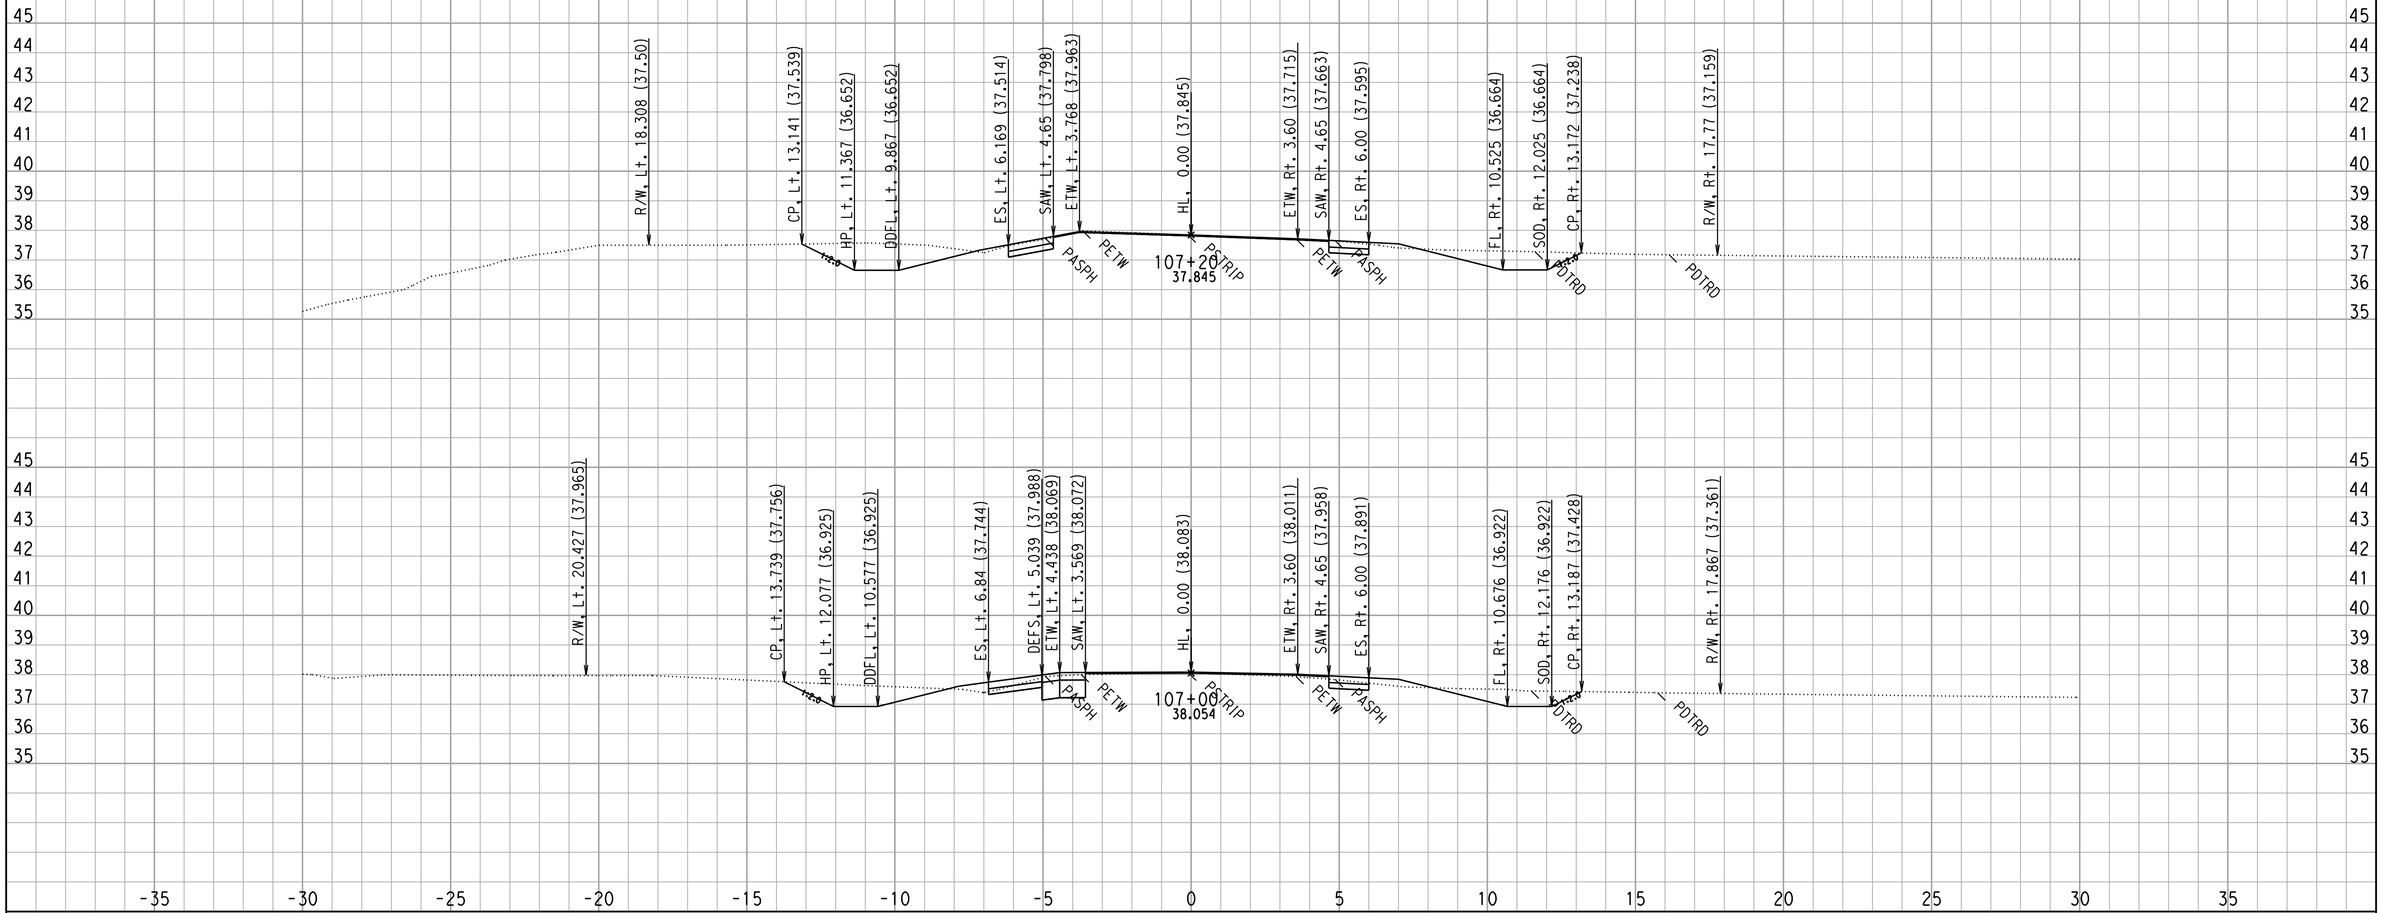

CREATED BY: WC

DATE: 9/3/2008

ALL DIMENSIONS ARE METRIC

PROJECT ID: DUHIG

CONTRACT: 444211

Scale Ratio: 1:100 Horiz.
1:100 Vert.

KC Project: 0147 File: D:\444201\TempRdDsn\0147\XSECTION\mainoutput\nofish\dlin2_hprof2 8-29-08b.ear

H Line - DLIN2
CROSS SECTIONS

SHEET 9 OF XXX

FOR EARTHWORK DEVELOPMENT ONLY

FOR DRIVEWAYS, DRAINAGES, AND CONFORMS SEE PLANS

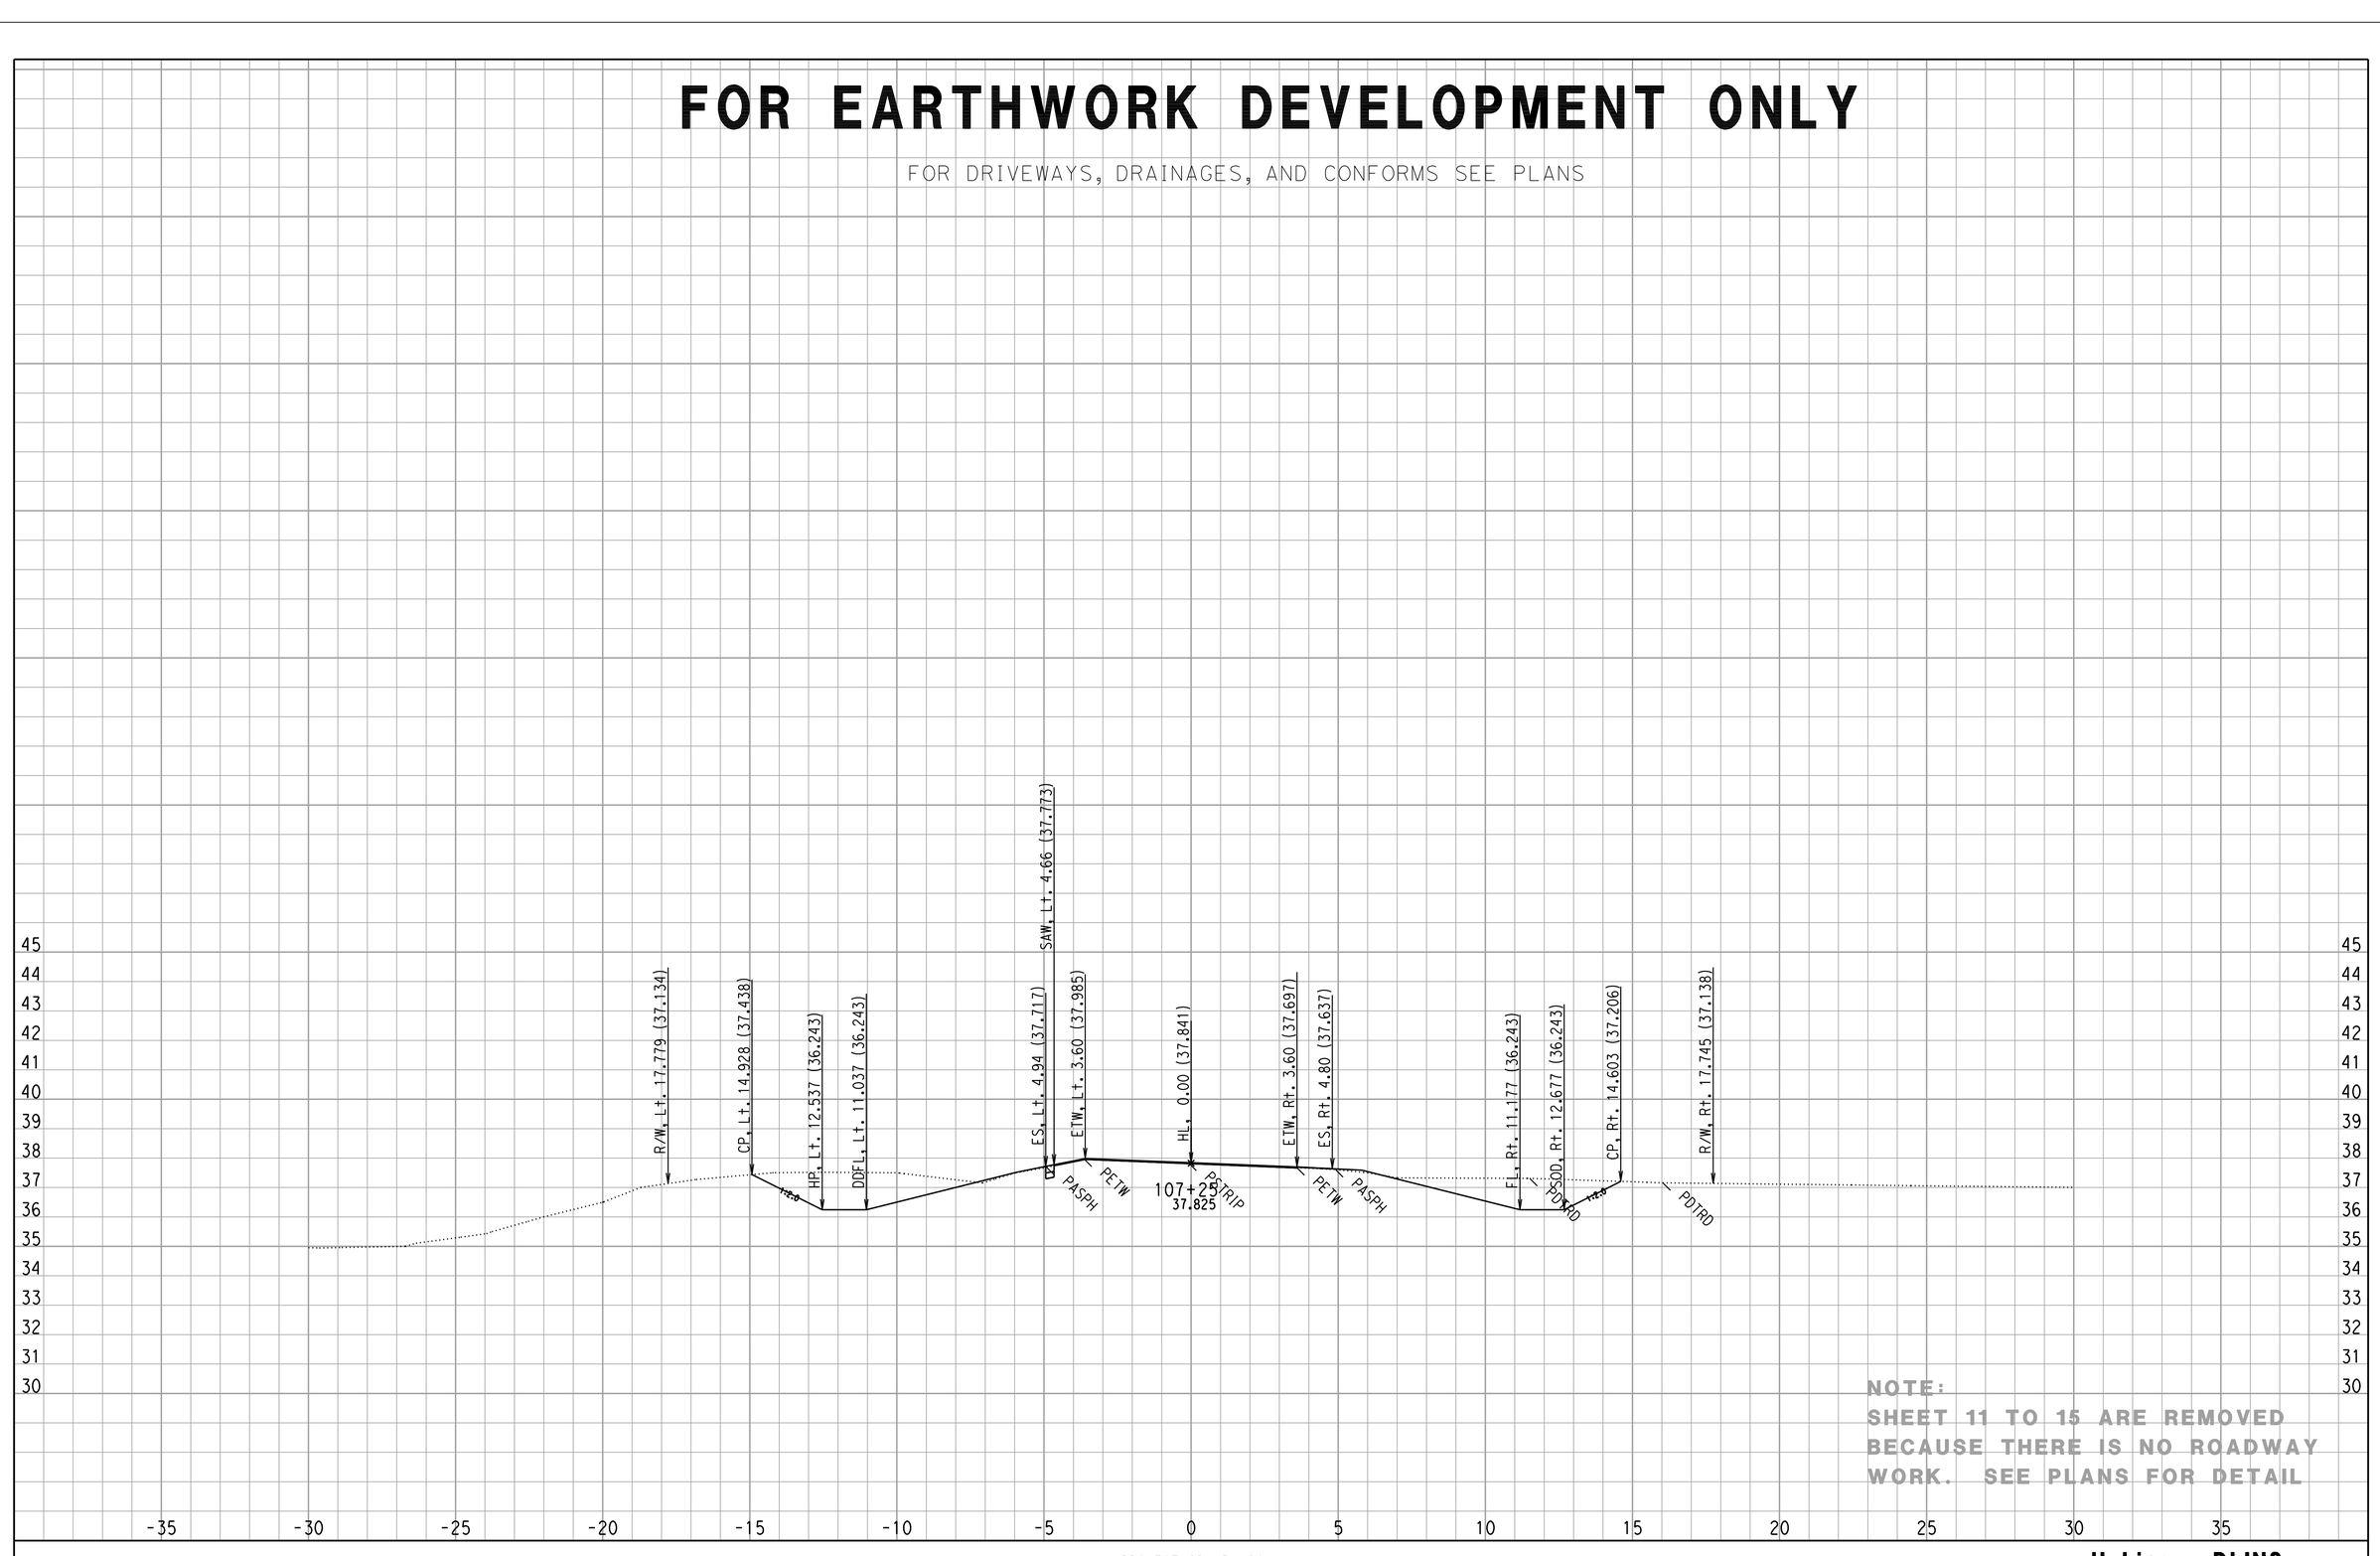

NOTE:
SHEET 11 TO 15 ARE REMOVED BECAUSE THERE IS NO ROADWAY WORK. SEE PLANS FOR DETAIL

CREATED BY: WC

DATE: 9/3/2008

ALL DIMENSIONS ARE METRIC

PROJECT ID: DUHIG
CONTRACT: 444211

Scale Ratio: 1:100 Horiz.
1:100 Vert.

KC Project: 0147 File: D:\444201\TempRdDsn\0147\XSECTION\mainoutput\nofish\dlin2_hprof2 8-29-08b.ear

H Line - DLIN2
CROSS SECTIONS
SHEET 10 OF XXX

FOR EARTHWORK DEVELOPMENT ONLY

FOR DRIVEWAYS, DRAINAGES, AND CONFORMS SEE PLANS

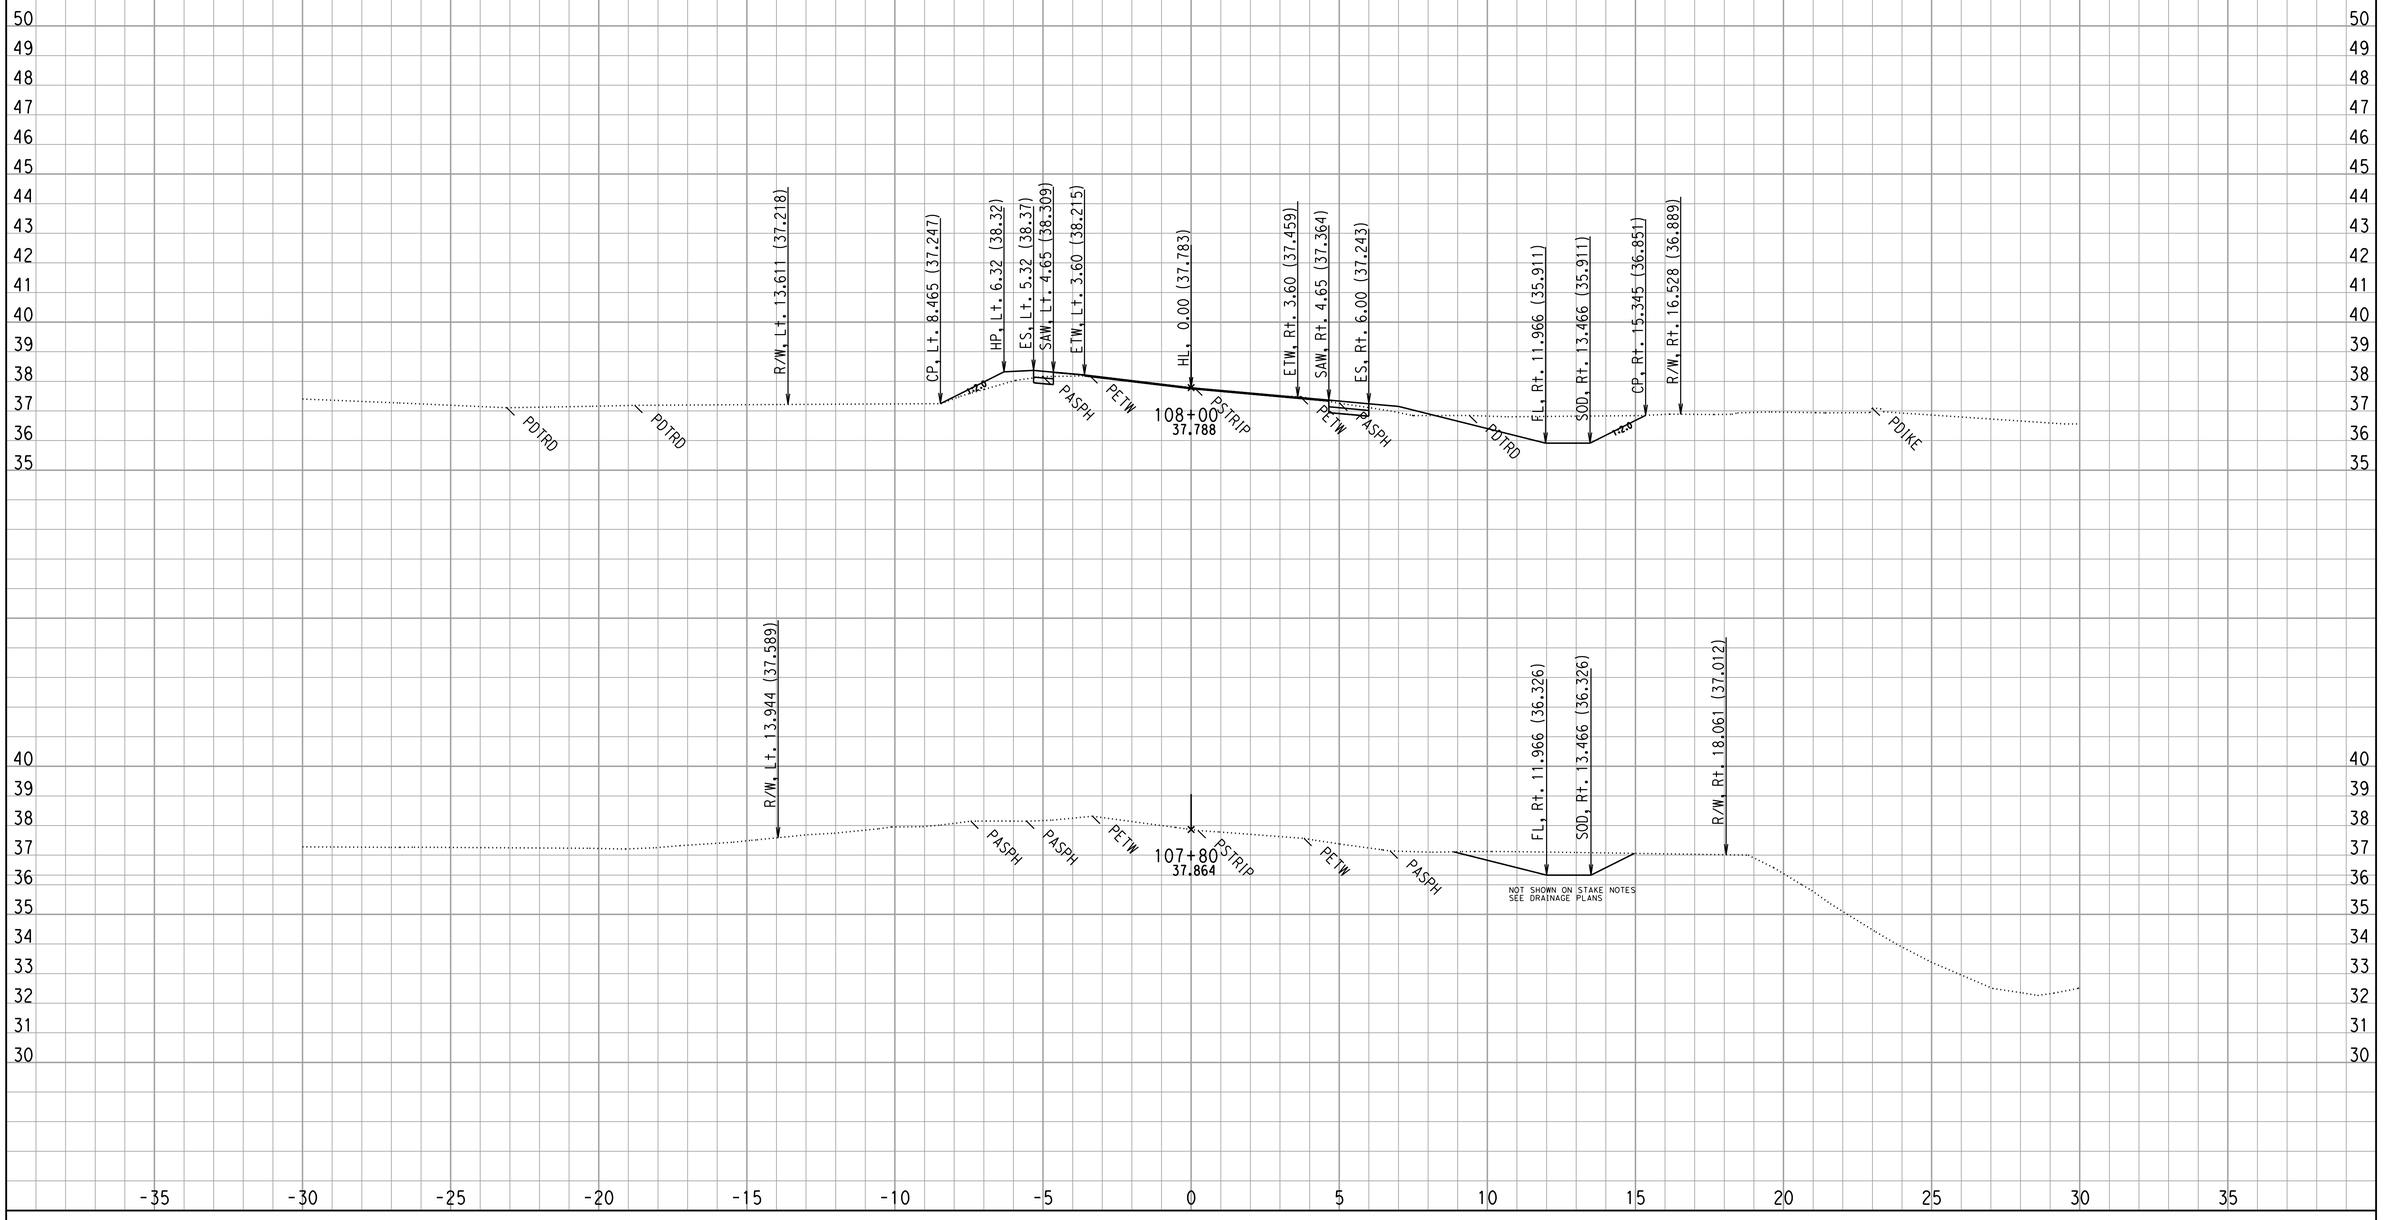

CREATED BY: WC

DATE: 9/3/2008

ALL DIMENSIONS ARE METRIC

PROJECT ID: DUHIG

CONTRACT: 444211

Scale Ratio: 1:100 Horiz.
1:100 Vert.

KC Project: 0147 File: D:\444201\TempRdDsn\0147\XSECTION\mainoutput\nofish\dlin2_hprof2 8-29-08b.ear

H Line - DLIN2
CROSS SECTIONS

SHEET 16 OF XXX

FOR EARTHWORK DEVELOPMENT ONLY

FOR DRIVEWAYS, DRAINAGES, AND CONFORMS SEE PLANS

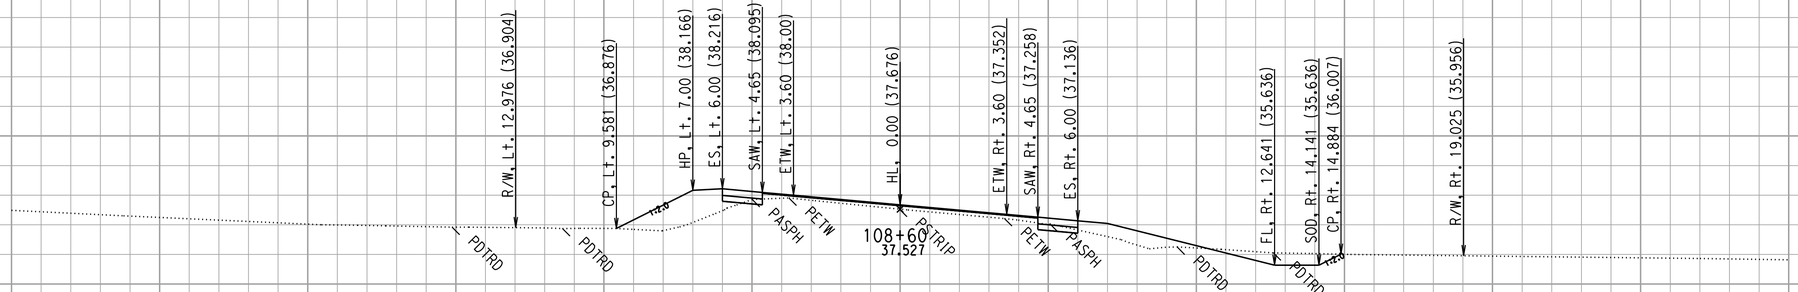

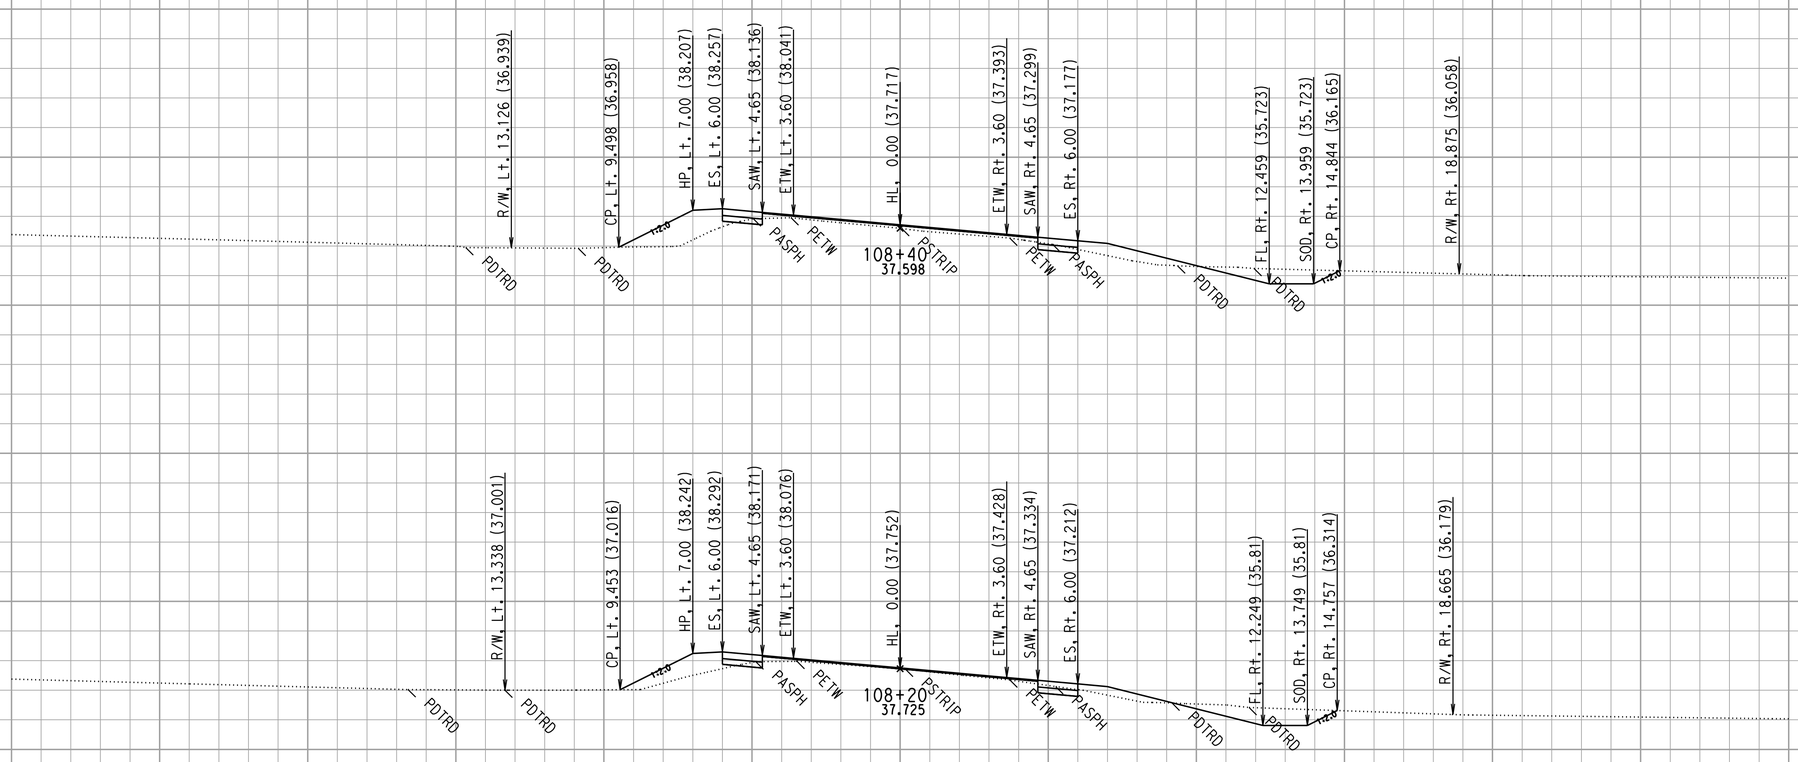

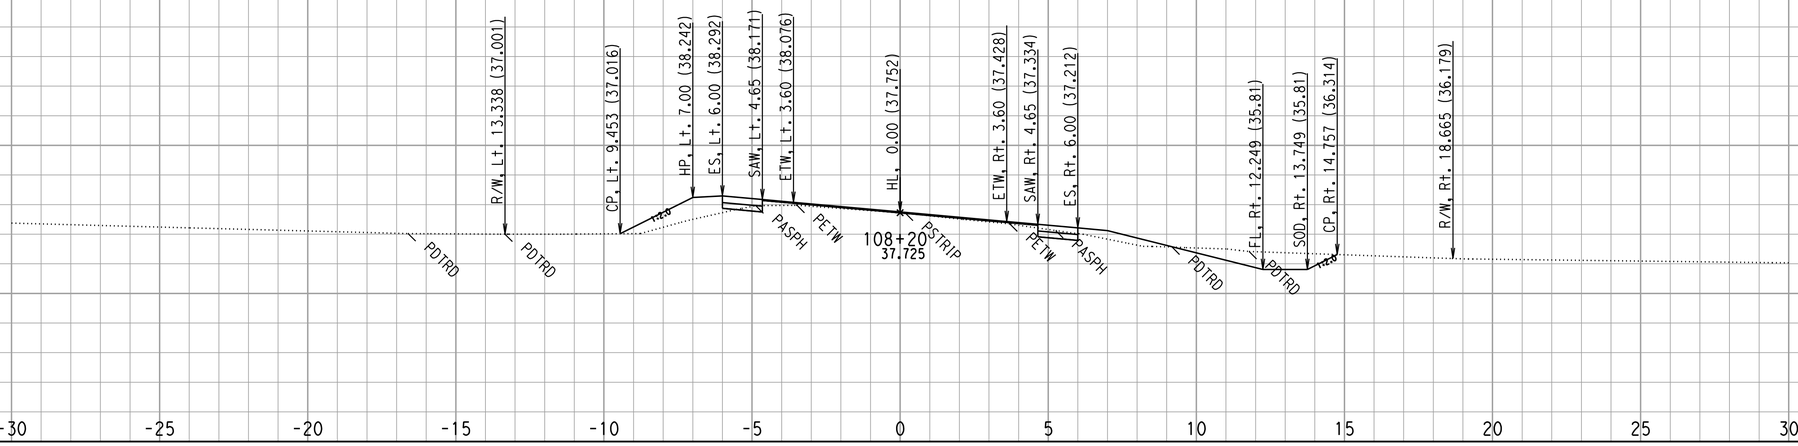

CREATED BY: WC

DATE: 9/3/2008

ALL DIMENSIONS ARE METRIC

PROJECT ID: DUHIG

CONTRACT: 444211

Scale Ratio: 1:100 Horiz.
1:100 Vert.

KC Project: 0147 File: D:\444201\TempRdDsn\0147\XSECTION\mainoutput\nofish\dlin2_hprof2 8-29-08b.ear

H Line - DLIN2
CROSS SECTIONS

SHEET 17 OF XXX

FOR EARTHWORK DEVELOPMENT ONLY

FOR DRIVEWAYS, DRAINAGES, AND CONFORMS SEE PLANS

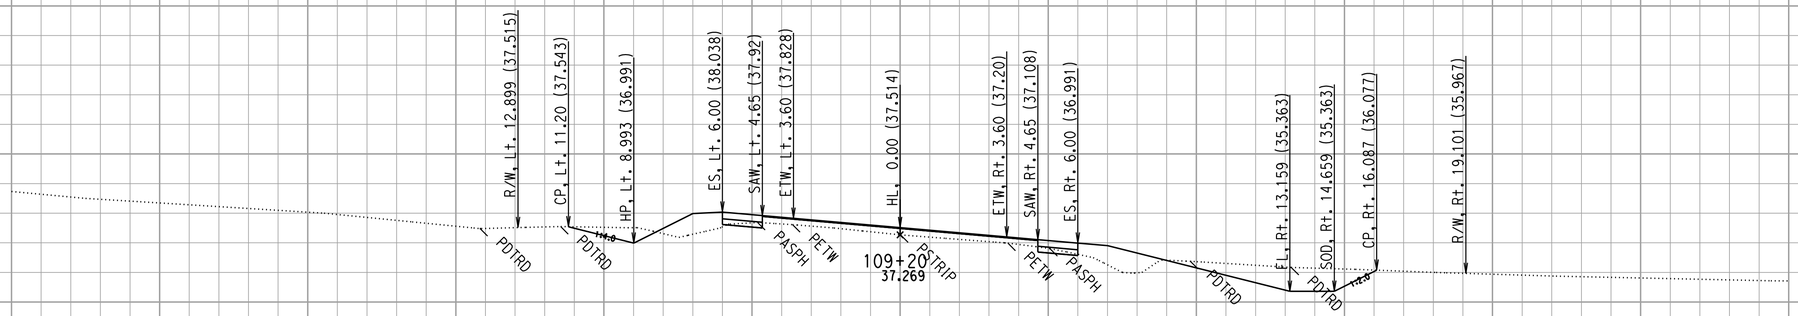

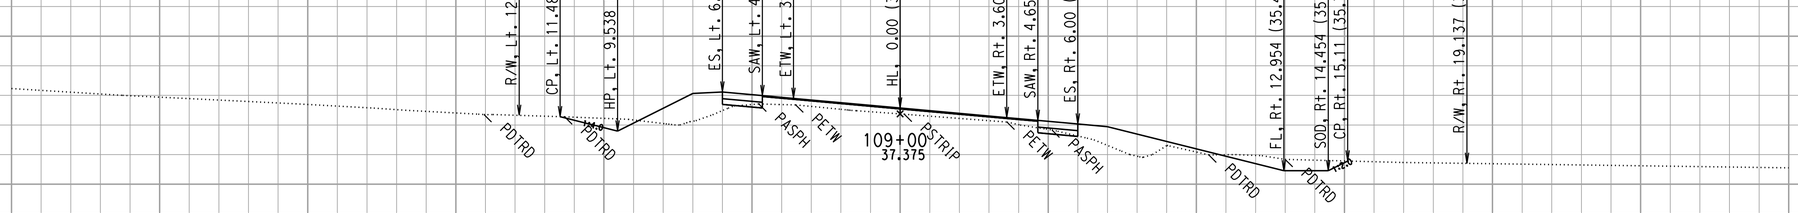

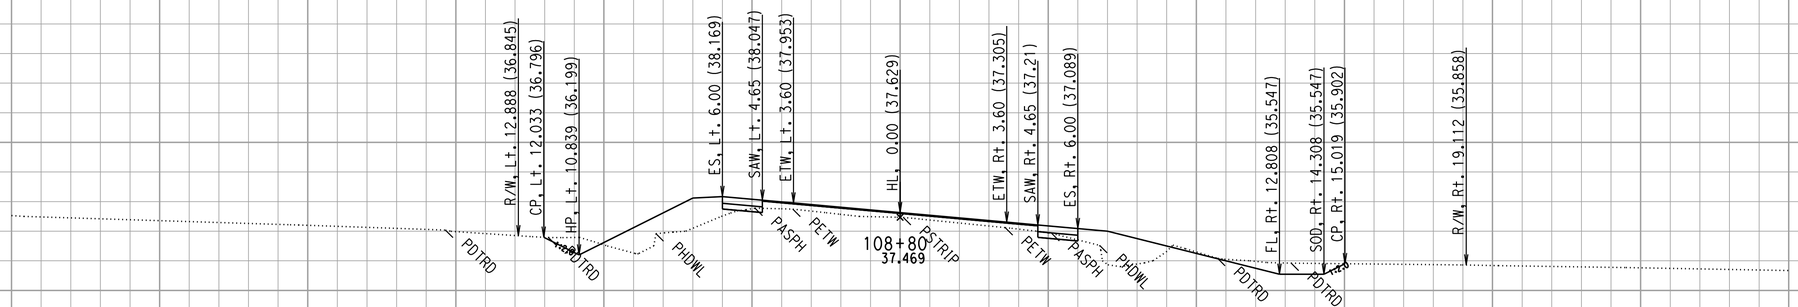

-35 -30 -25 -20 -15 -10 -5 0 5 10 15 20 25 30 35

CREATED BY: WC

DATE: 9/3/2008

ALL DIMENSIONS ARE METRIC

PROJECT ID: DUHIG

CONTRACT: 444211

Scale Ratio: 1:100 Horiz.
1:100 Vert.

KC Project: 0147 File: D:\444201\TempRdDsn\0147\XSECTION\mainoutput\nofish\dlin2_hprof2 8-29-08b.ear

H Line - DLIN2
CROSS SECTIONS

SHEET 18 OF XXX

FOR EARTHWORK DEVELOPMENT ONLY

FOR DRIVEWAYS, DRAINAGES, AND CONFORMS SEE PLANS

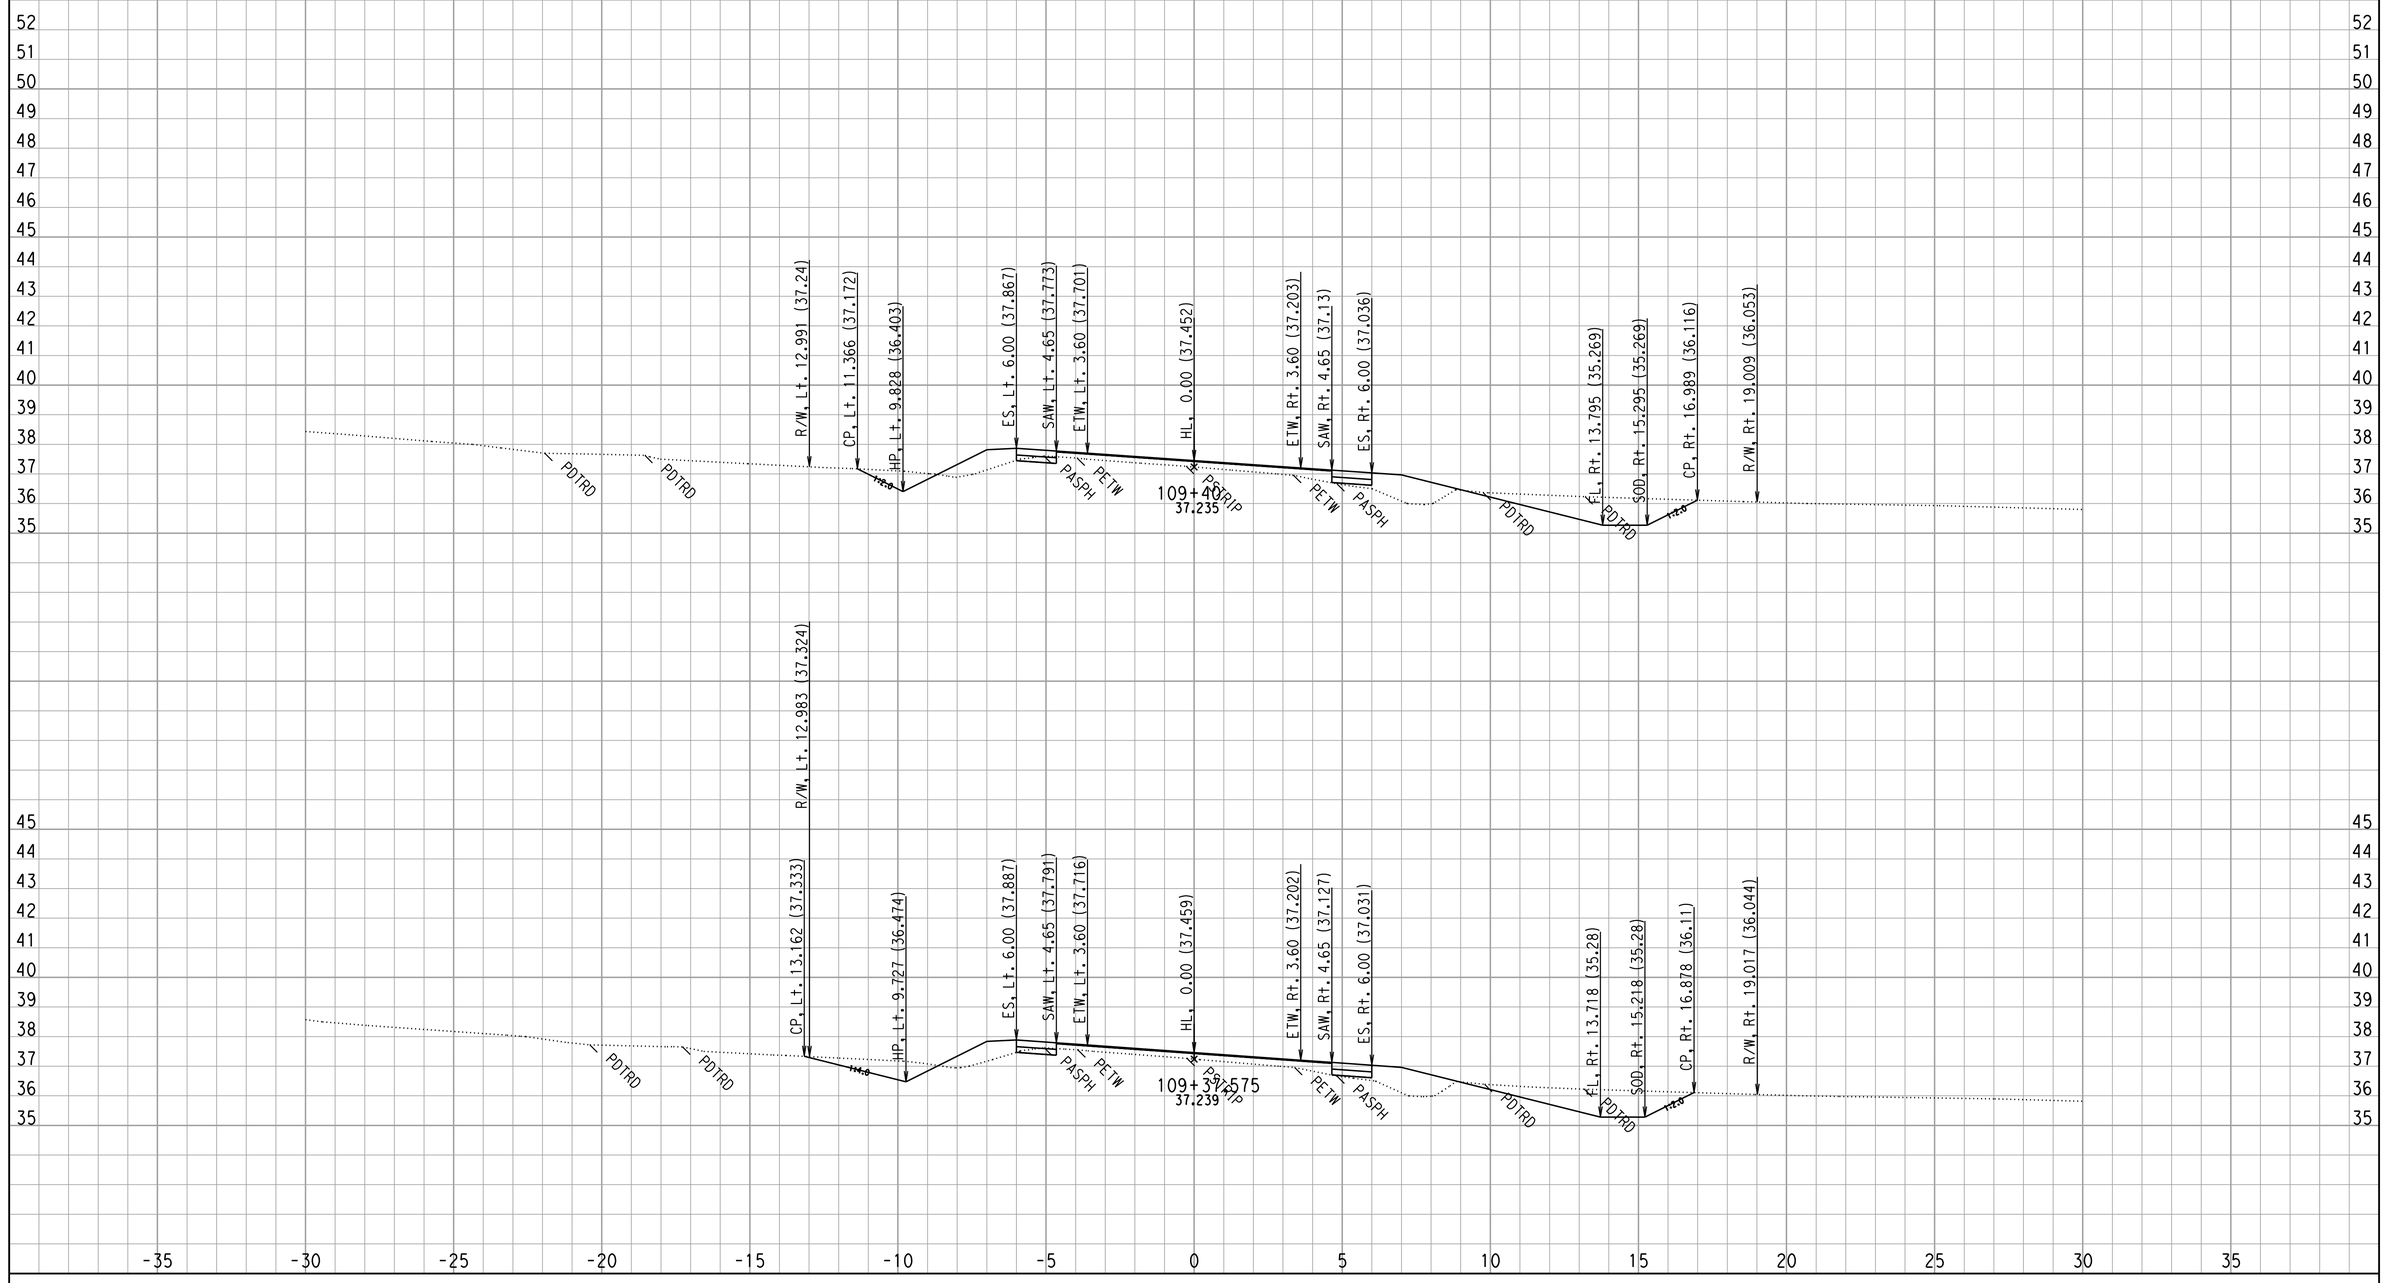

CREATED BY: WC

DATE: 9/3/2008

ALL DIMENSIONS ARE METRIC

PROJECT ID: DUHIG
CONTRACT: 444211

Scale Ratio: 1:100 Horiz.
1:100 Vert.

KC Project: 0147 File: D:\444201\TempRdDsn\0147\XSECTION\mainoutput\nofish\dlin2_hprof2 8-29-08b.ear

H Line - DLIN2
CROSS SECTIONS

SHEET 19 OF XXX

...\4444211 final xsec nofish.dgn 9/5/2008 2:35:06 PM

FOR EARTHWORK DEVELOPMENT ONLY

FOR DRIVEWAYS, DRAINAGES, AND CONFORMS SEE PLANS

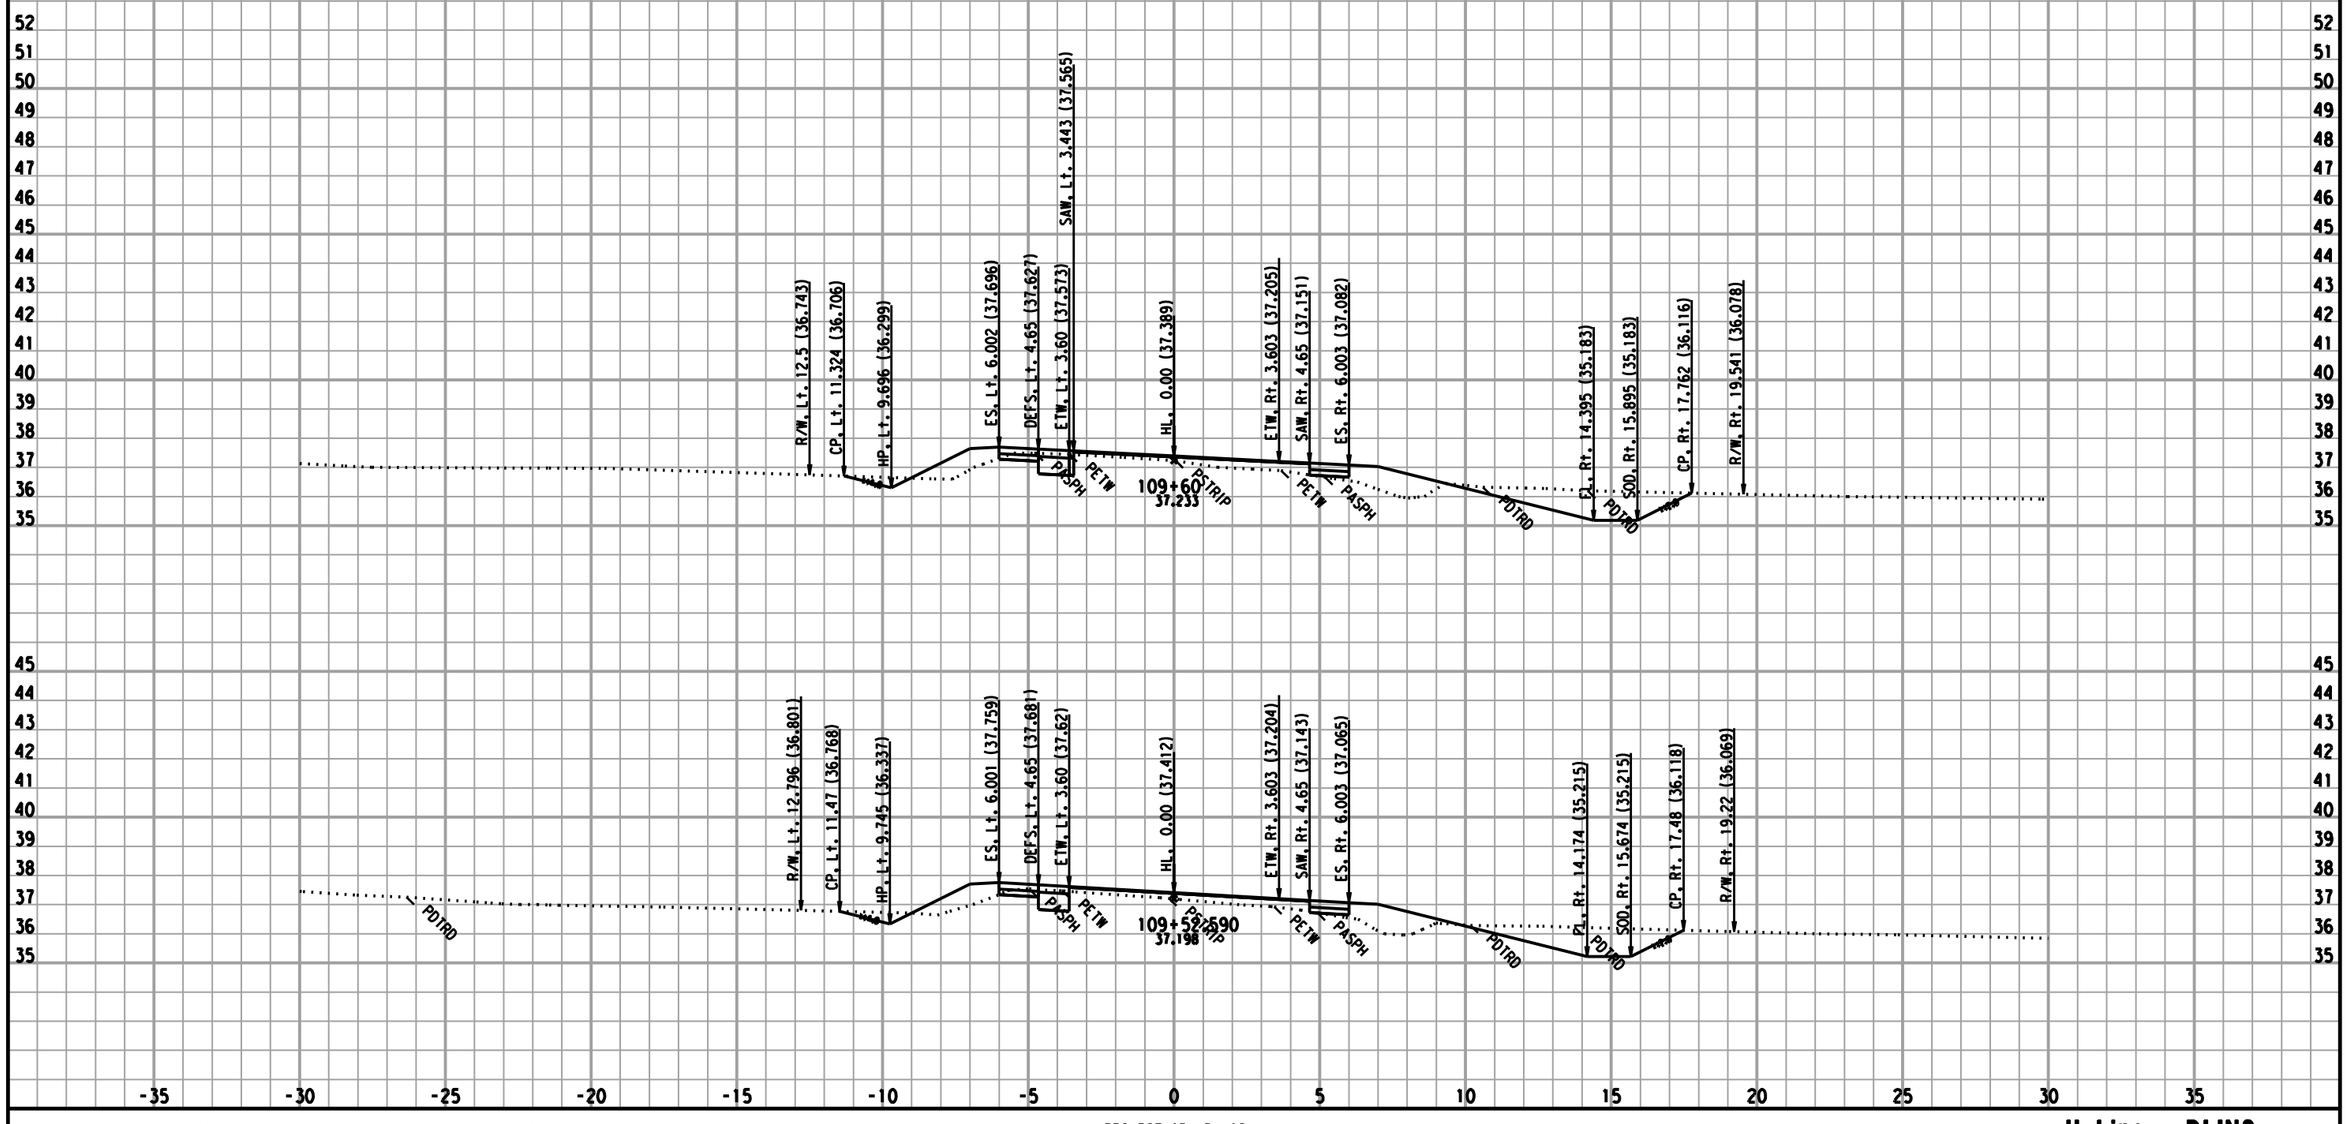

CREATED BY: WC

DATE: 9/3/2008

ALL DIMENSIONS ARE METRIC

PROJECT ID: DUHIG
CONTRACT: 444211

Scale Ratio: 1:100 Horiz.
1:100 Vert.

KC Project: 0147 File: D:\444201\TempRdDsn\0147\XSECTION\mainoutput\nofish\dlin2_hprof2 8-29-08b.ear

H Line - DLIN2
CROSS SECTIONS

SHEET 20 OF XXX

FOR EARTHWORK DEVELOPMENT ONLY

FOR DRIVEWAYS, DRAINAGES, AND CONFORMS SEE PLANS

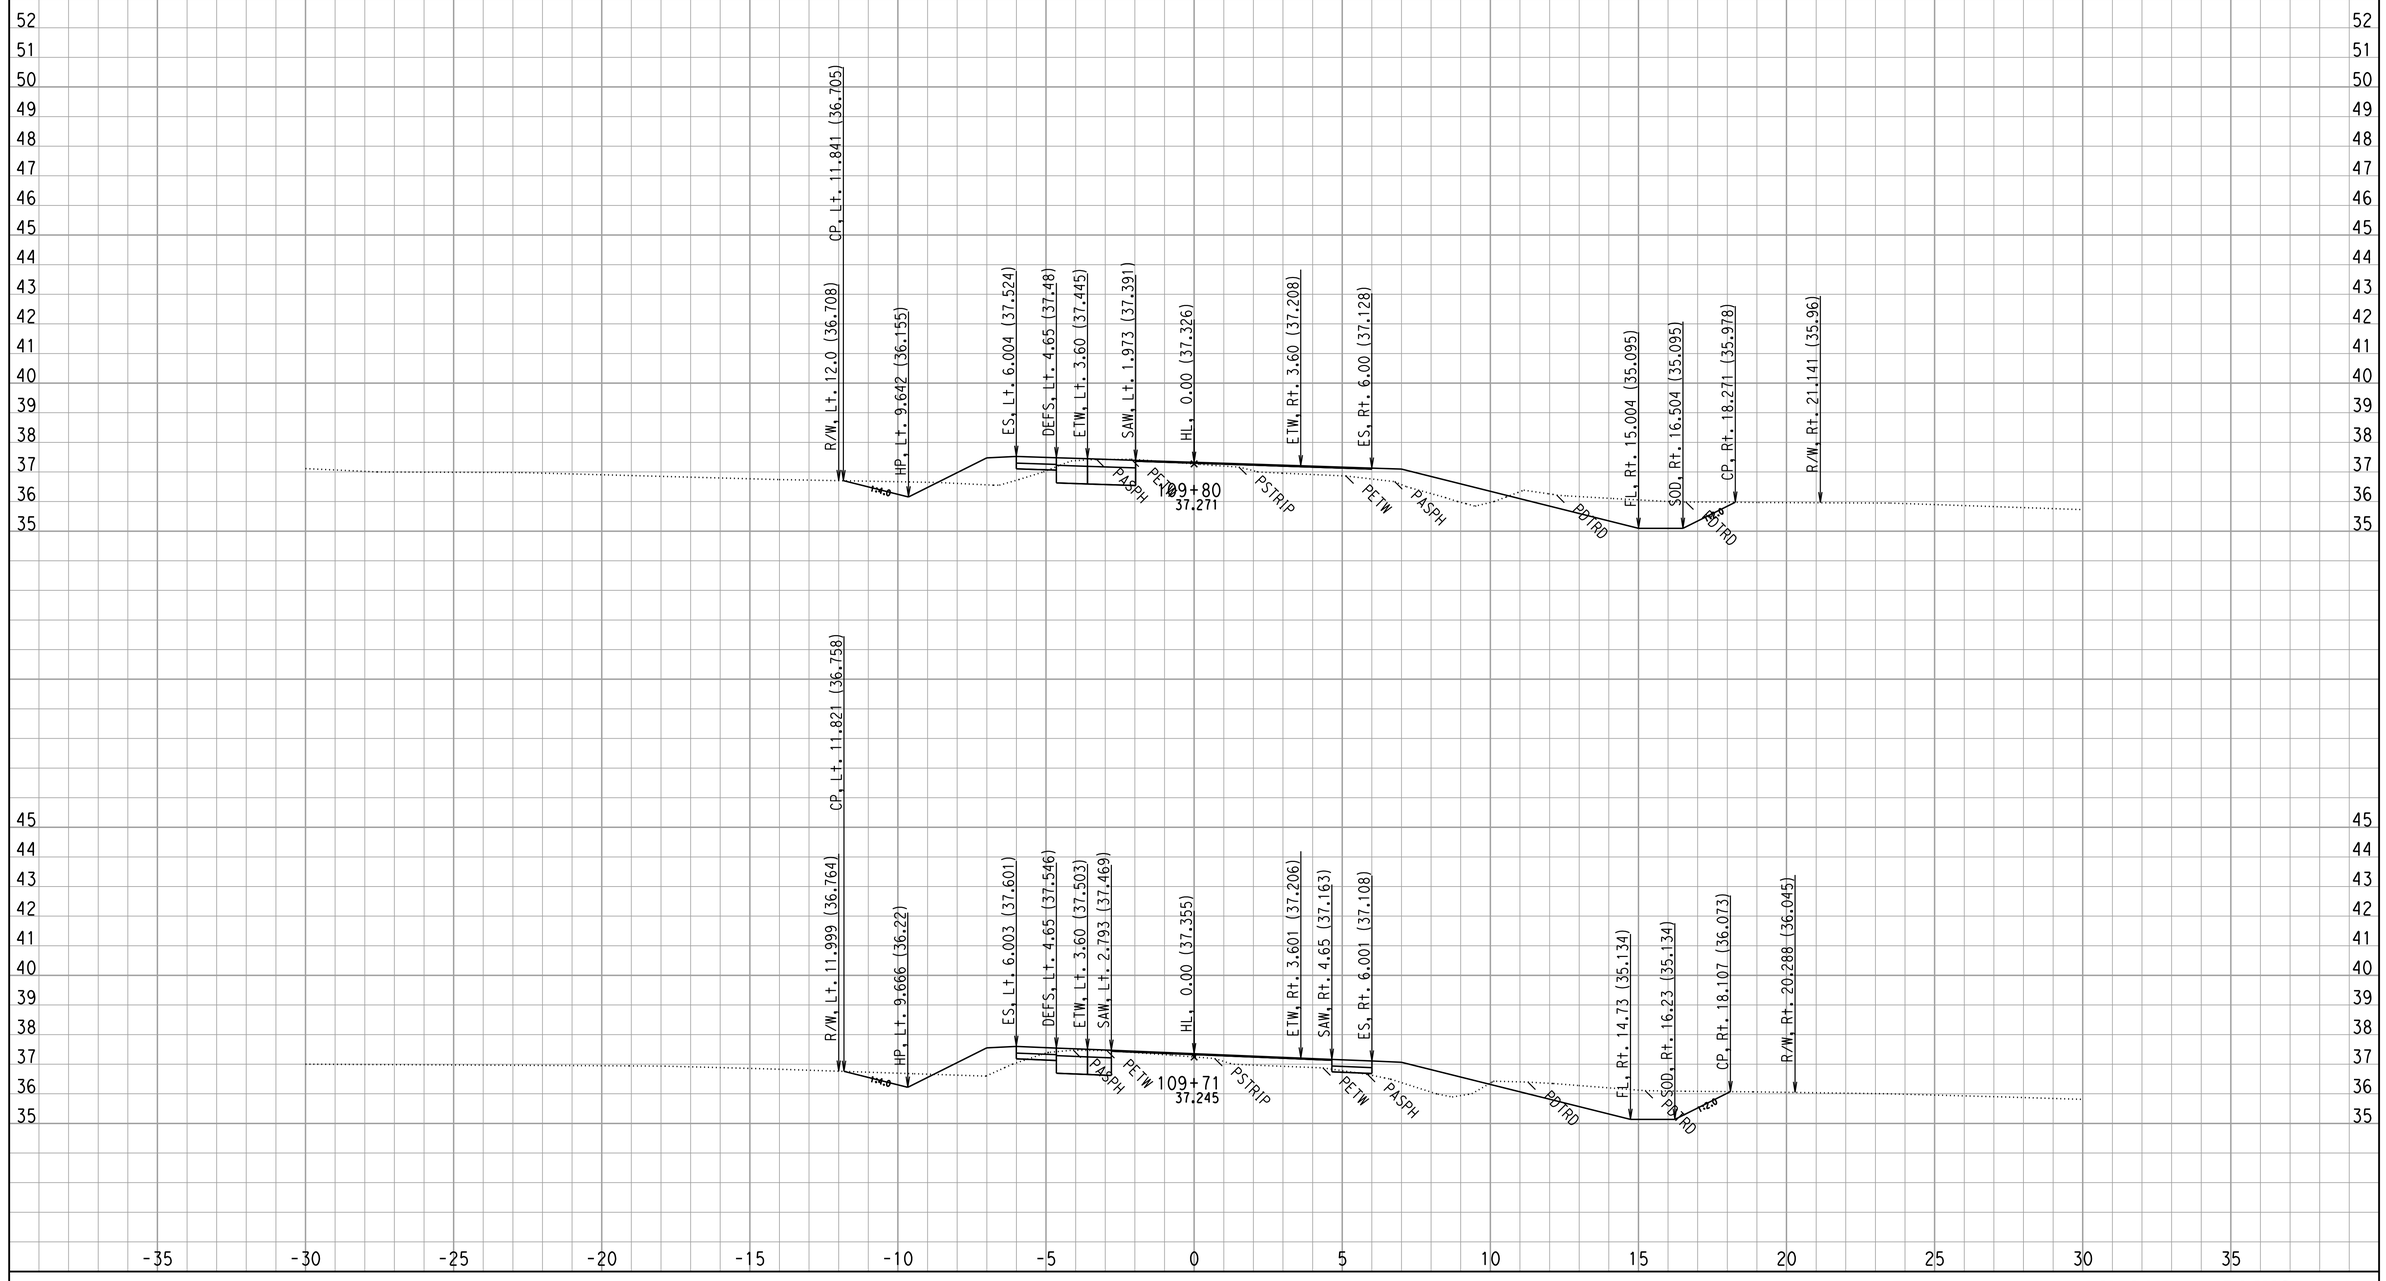

CREATED BY: WC

DATE: 9/3/2008

ALL DIMENSIONS ARE METRIC

PROJECT ID: DUHIG

CONTRACT: 444211

Scale Ratio: 1:100 Horiz.
1:100 Vert.

KC Project: 0147 File: D:\444201\TempRdDsn\0147\XSECTION\mainoutput\nofish\dlin2_hprof2 8-29-08b.ear

H Line - DLIN2
CROSS SECTIONS

SHEET 21 OF XXX

...\4444211 final xsec nofish.dgn 9/5/2008 2:35:07 PM

FOR EARTHWORK DEVELOPMENT ONLY

FOR DRIVEWAYS, DRAINAGES, AND CONFORMS SEE PLANS

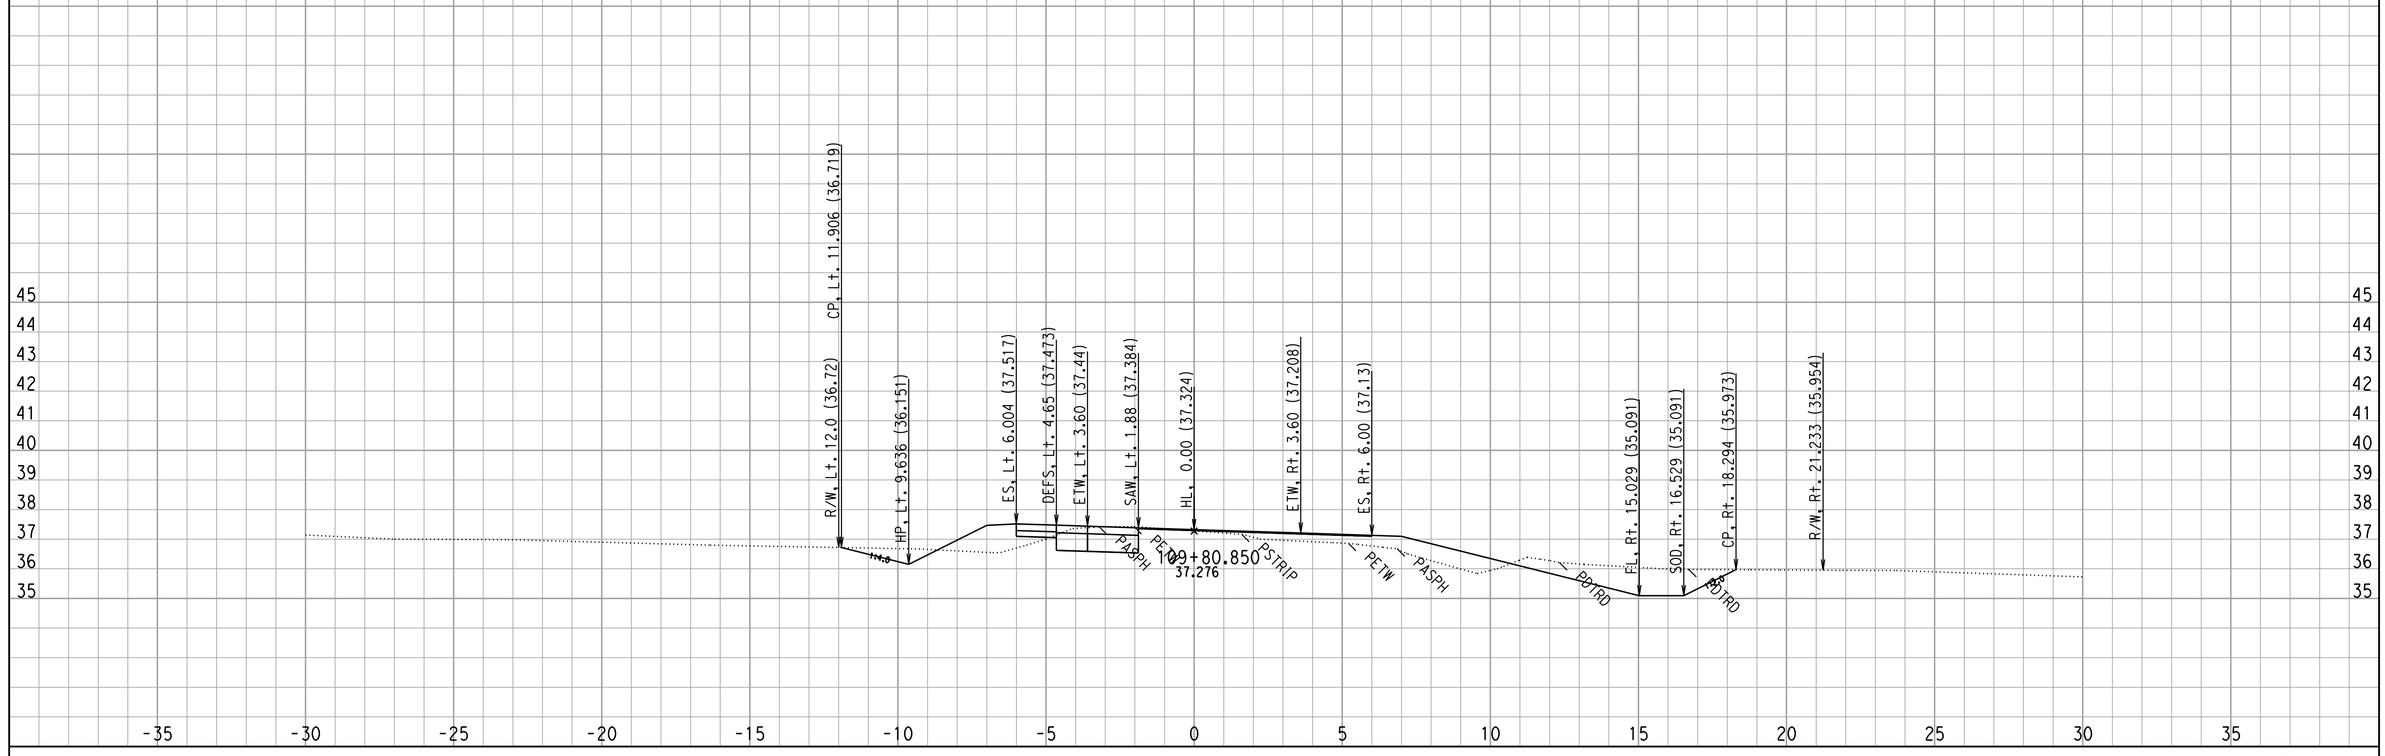

CREATED BY: WC

DATE: 9/3/2008

ALL DIMENSIONS ARE METRIC

PROJECT ID: DUHIG

CONTRACT: 444211

Scale Ratio: 1:100 Horiz.
1:100 Vert.

KC Project: 0147 File: D:\444201\TempRdDsn\0147\XSECTION\mainoutput\nofish\dlin2_hprof2 8-29-08b.ear

H Line - DLIN2
CROSS SECTIONS

SHEET 22 OF XXX

FOR EARTHWORK DEVELOPMENT ONLY

FOR DRIVEWAYS, DRAINAGES, & ROAD CONFORMS SEE PLANS

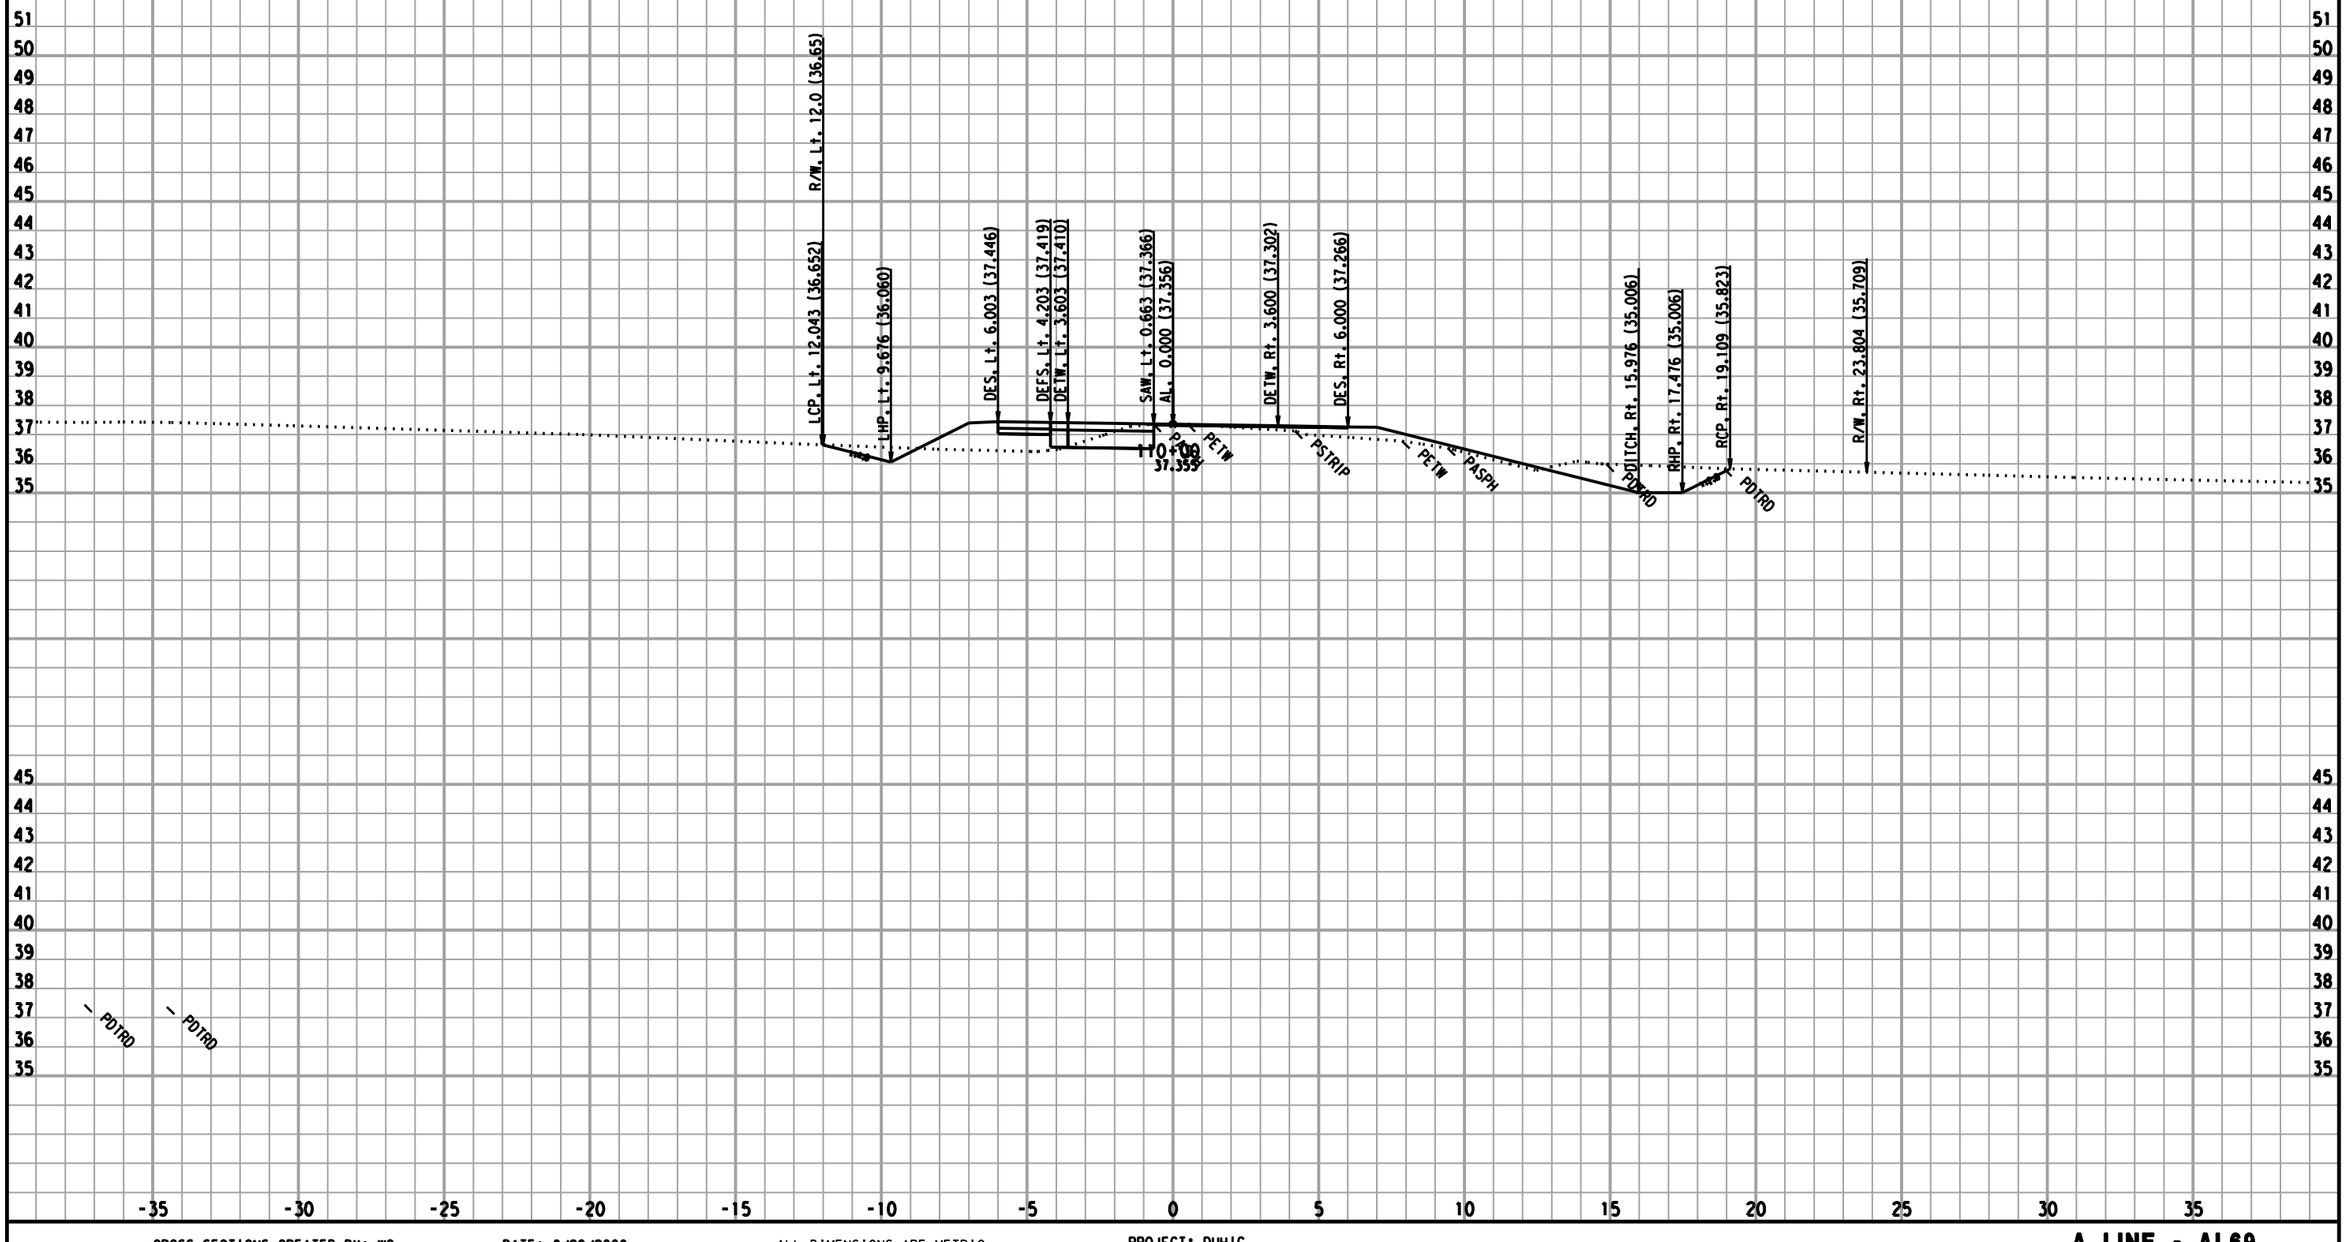

CROSS SECTIONS CREATED BY: WC DATE: 8/29/2008 ALL DIMENSIONS ARE METRIC

Project: 0147 File: D:\444201\TempRdDsn\0147\XSECTION\mainoutput\final\al69_pro69mx2_full_fin3_match18.ear

PROJECT: DUHIG
EA: 444211
0.5/3.3

Scale Ratio: 1:100 Horiz.
1:100 Vert.

A LINE - AL69
CROSS SECTIONS

FOR EARTHWORK DEVELOPMENT ONLY

FOR DRIVEWAYS, DRAINAGES, & ROAD CONFORMS SEE PLANS

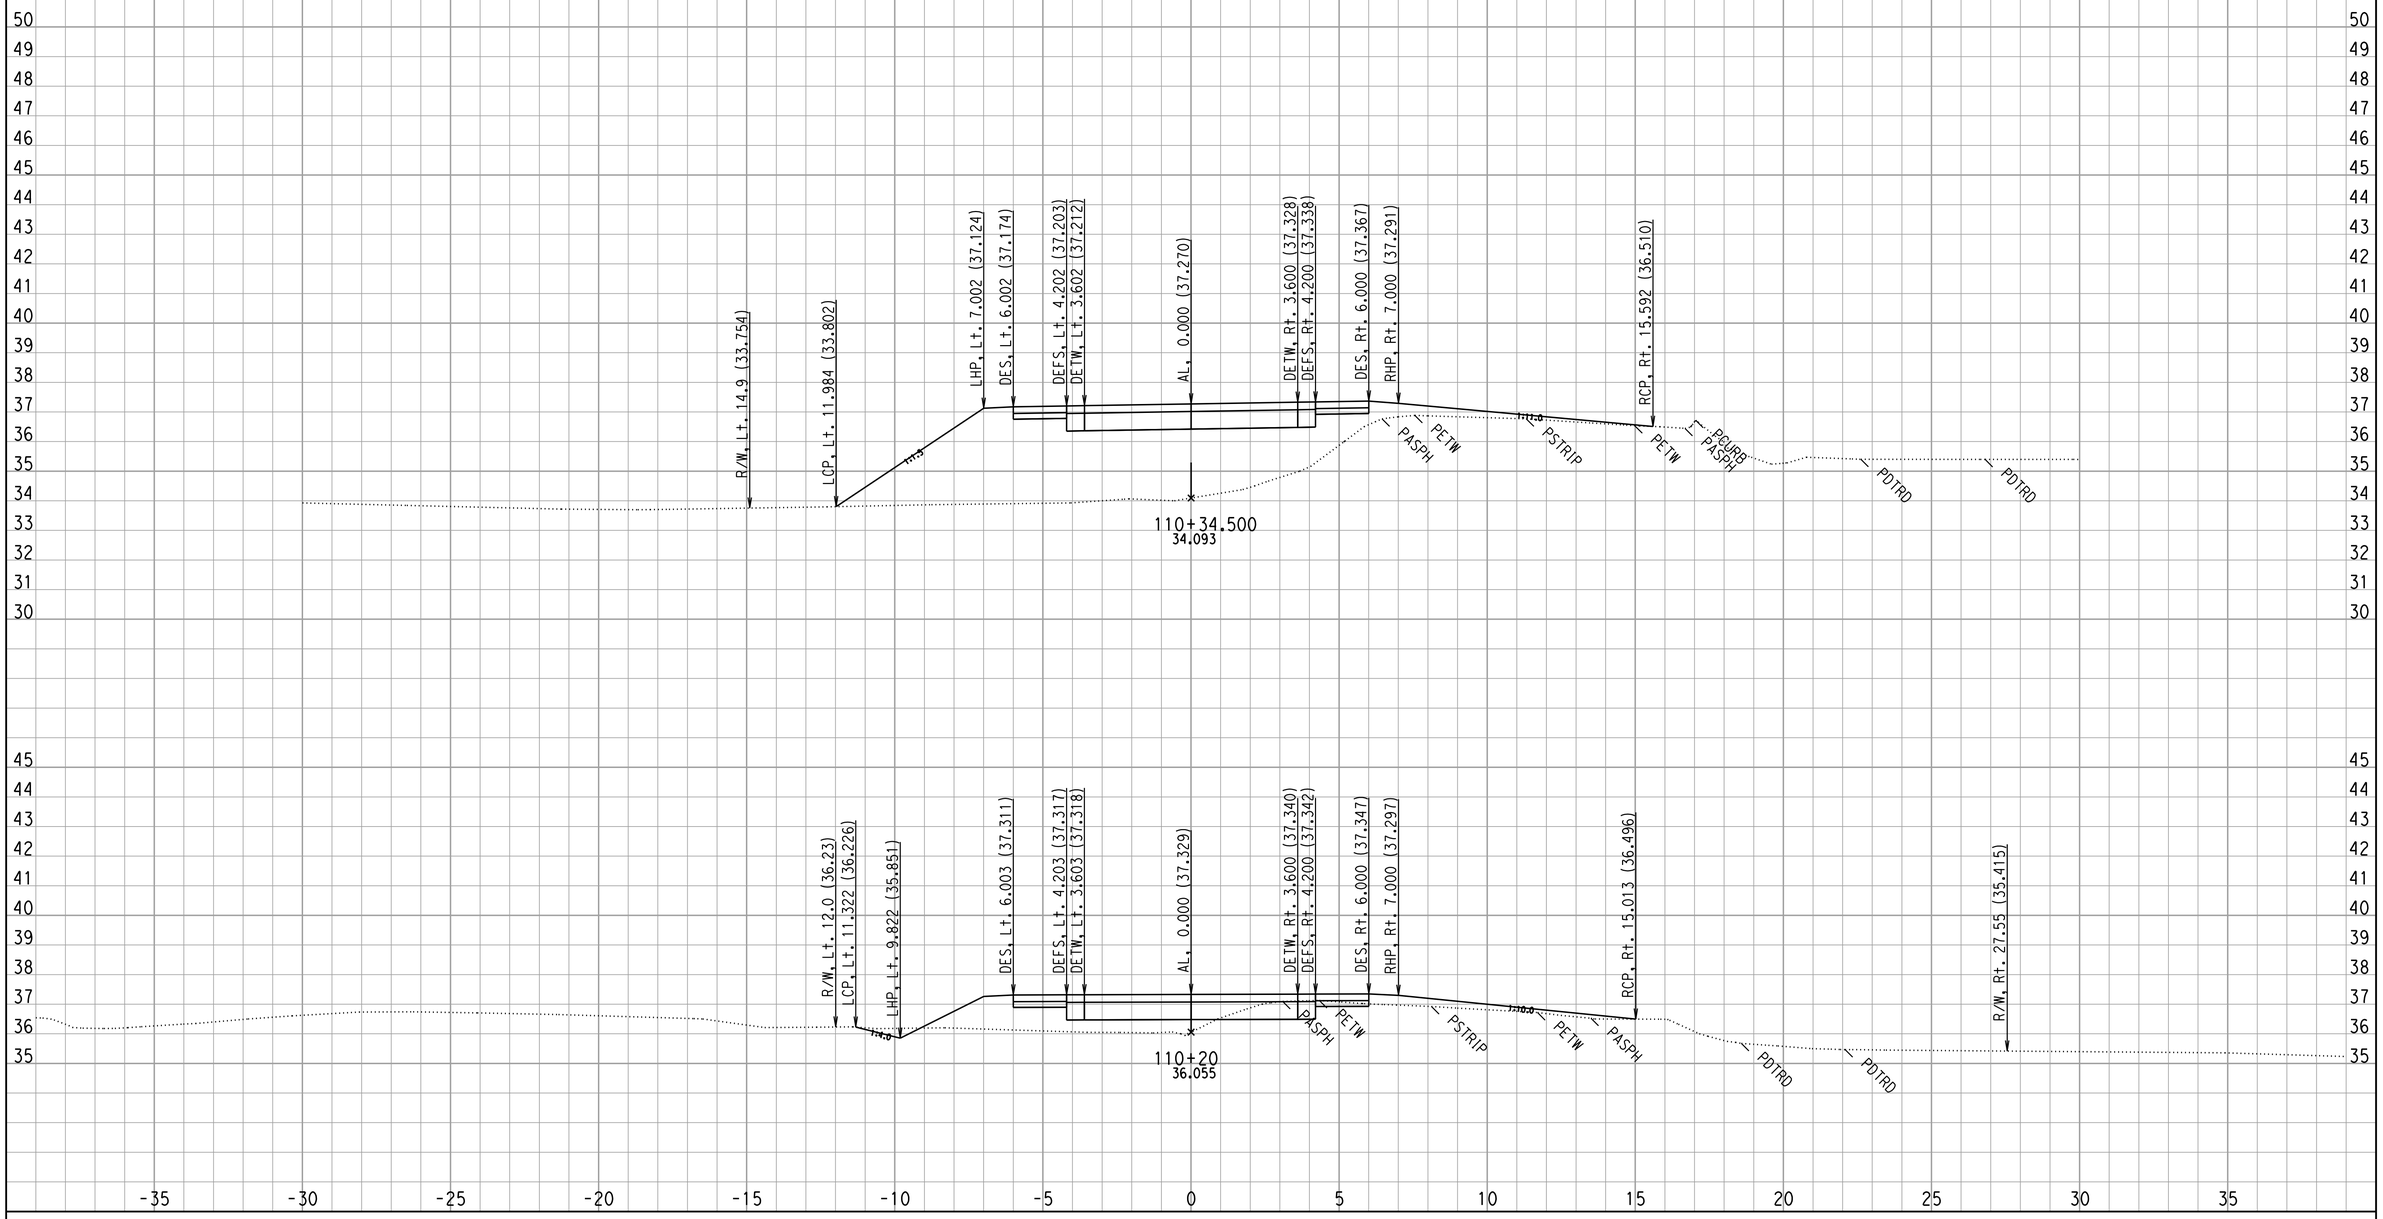

CROSS SECTIONS CREATED BY: WC DATE: 8/29/2008 ALL DIMENSIONS ARE METRIC

Project: 0147 File: D:\444201\TempRdDsn\0147\XSECTION\mainoutput\final\al69_pro69mx2_full_fin3_match18.ear

PROJECT: DUHIG
EA: 444211
0.5/3.3

Scale Ratio: 1:100 Horiz.
1:100 Vert.

A LINE - AL69
CROSS SECTIONS

SHEET 45 OF XXX

F:\4444211 final xsec.dgn 9/5/2008 12:44:04 PM

FOR EARTHWORK DEVELOPMENT ONLY

FOR DRIVEWAYS, DRAINAGES, & ROAD CONFORMS SEE PLANS

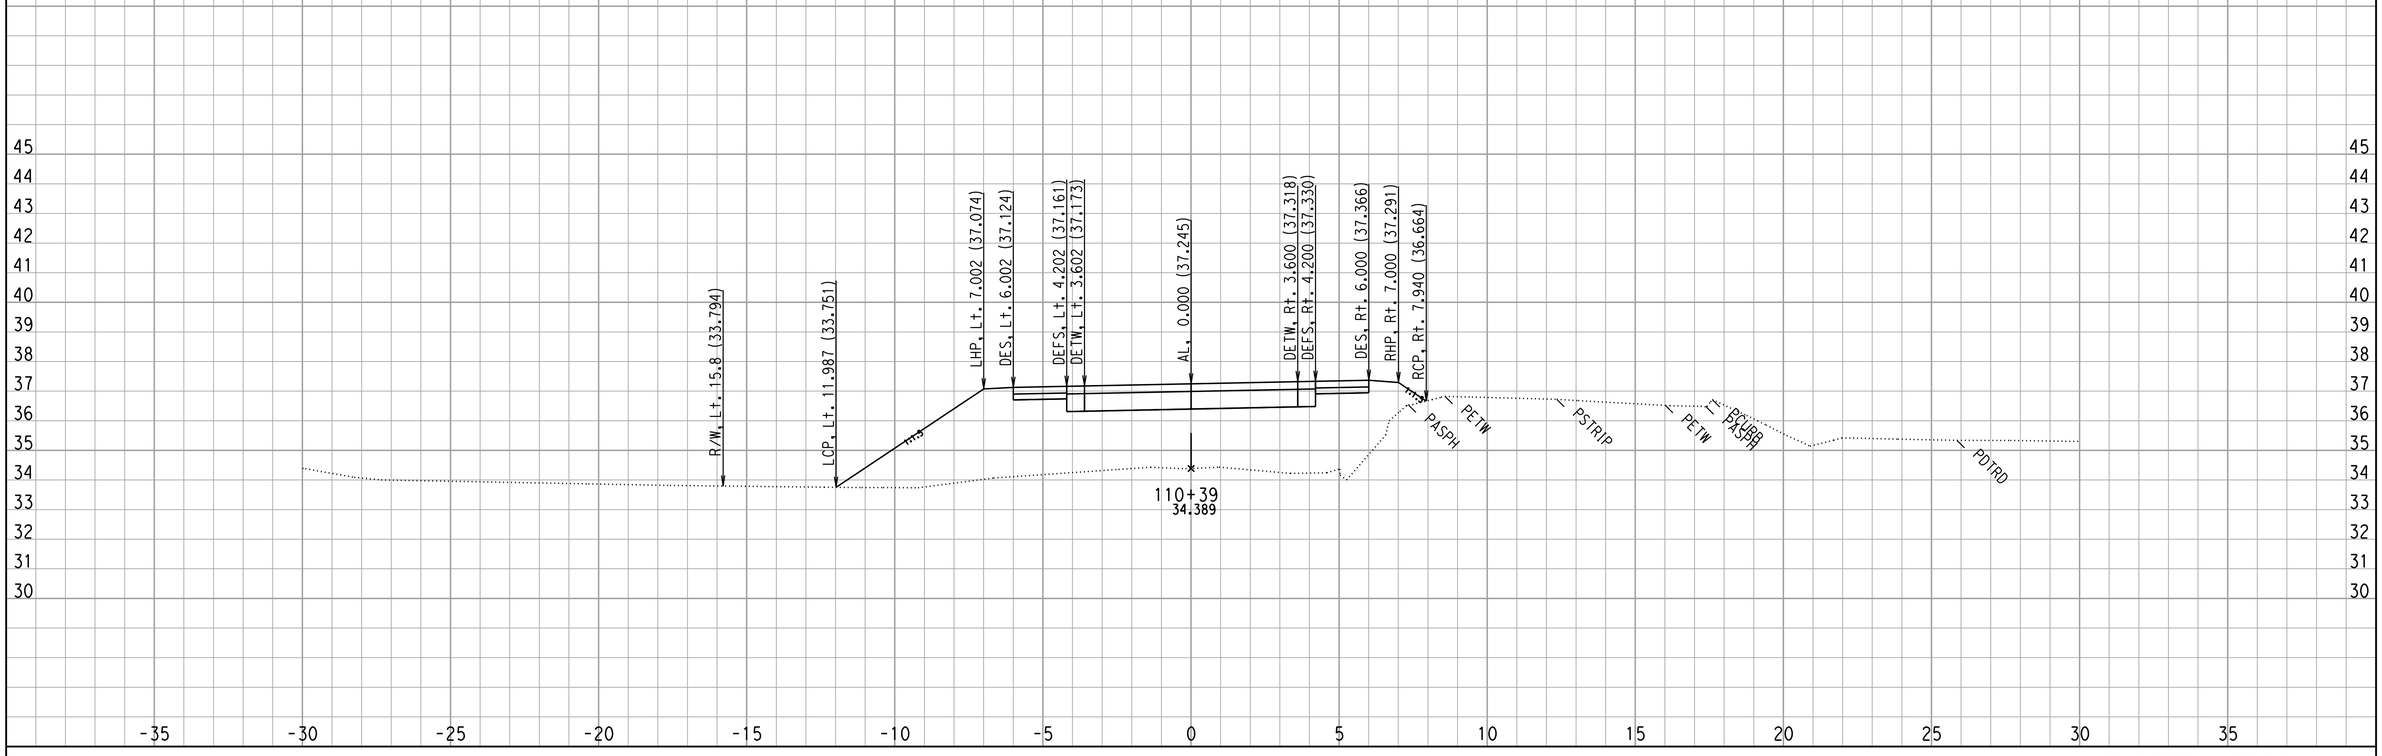

CROSS SECTIONS CREATED BY: WC DATE: 8/29/2008 ALL DIMENSIONS ARE METRIC

Project: 0147 File: D:\444201\TempRdDsn\0147\XSECTION\mainoutput\final\al69_pro69mx2_full_fin3_match18.ear

PROJECT: DUHIG
EA: 444211
0.5/3.3

Scale Ratio: 1:100 Horiz.
1:100 Vert.

A LINE - AL69
CROSS SECTIONS

F:\4444211 final xsec.dgn 9/5/2008 12:44:04 PM

FOR EARTHWORK DEVELOPMENT ONLY

FOR DRIVEWAYS, DRAINAGES, & ROAD CONFORMS SEE PLANS

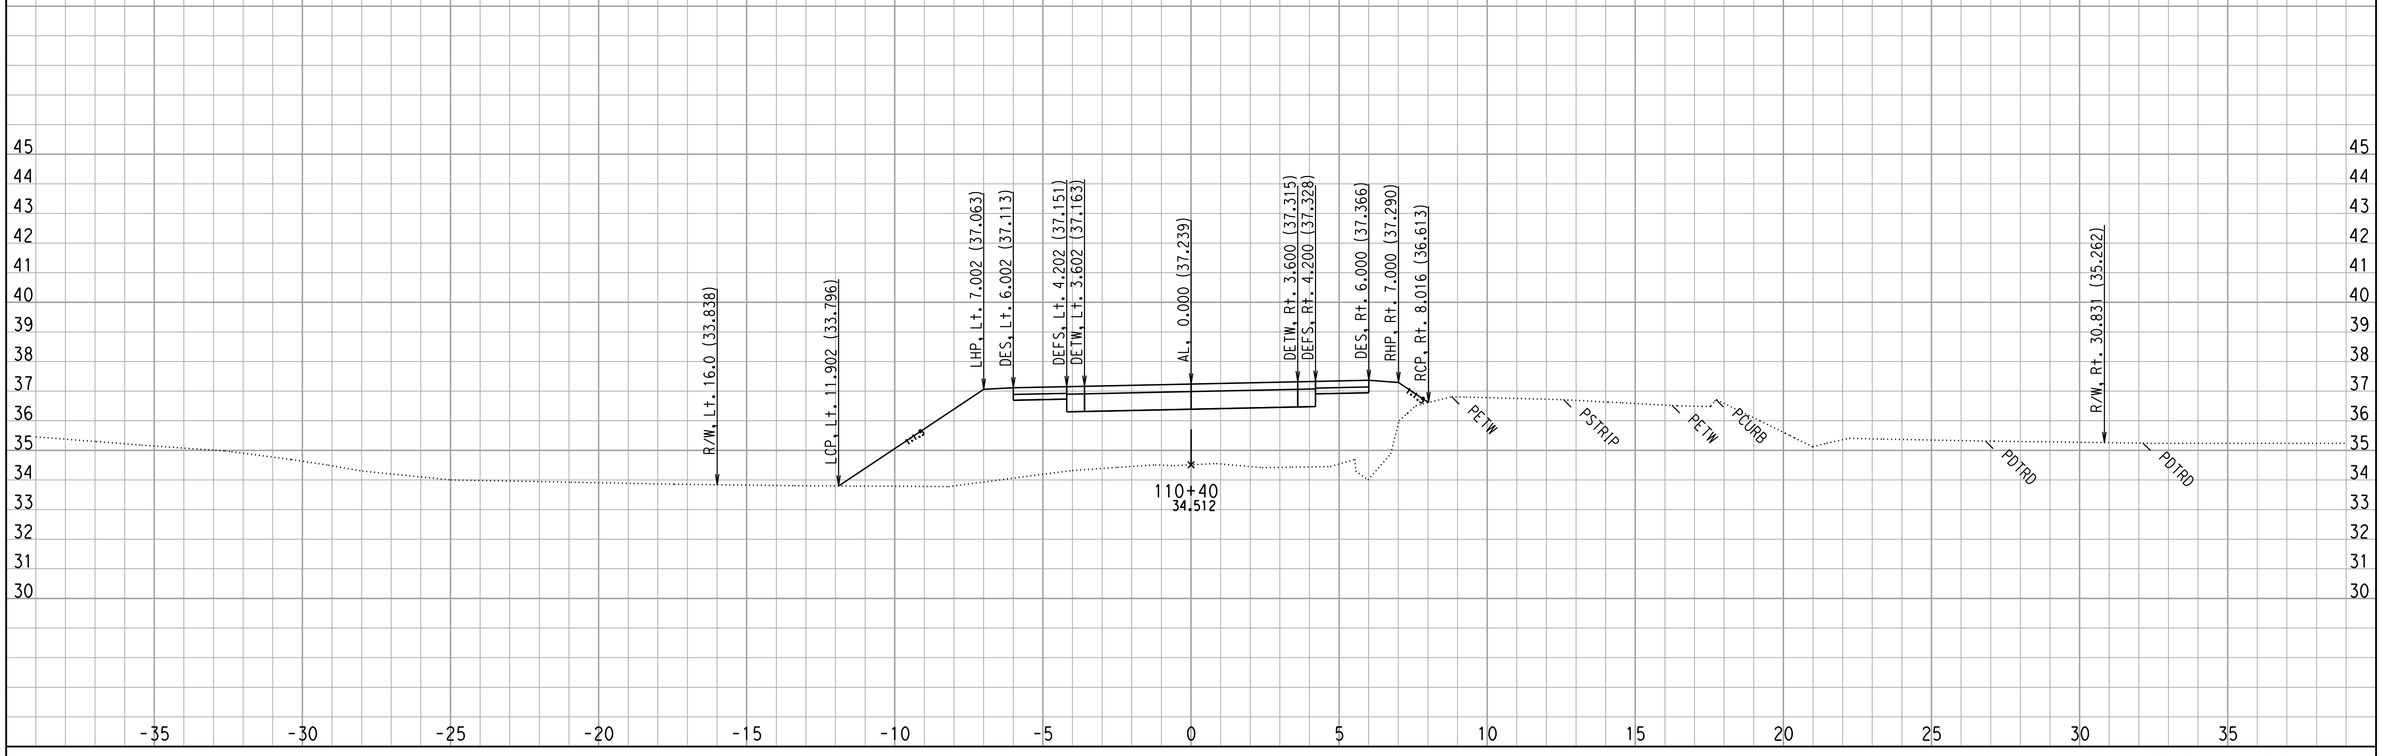

CROSS SECTIONS CREATED BY: WC DATE: 8/29/2008 ALL DIMENSIONS ARE METRIC

Project: 0147 File: D:\444201\TempRdDsn\0147\XSECTION\mainoutput\final\al69_pro69mx2_full_fin3_match18.ear

PROJECT: DUHIG
EA: 444211
0.5/3.3

Scale Ratio: 1:100 Horiz.
1:100 Vert.

A LINE - AL69
CROSS SECTIONS

SHEET 47 OF XXX

F:\4444211 final xsec.dgn 9/5/2008 12:44:04 PM

FOR EARTHWORK DEVELOPMENT ONLY

FOR DRIVEWAYS, DRAINAGES, & ROAD CONFORMS SEE PLANS

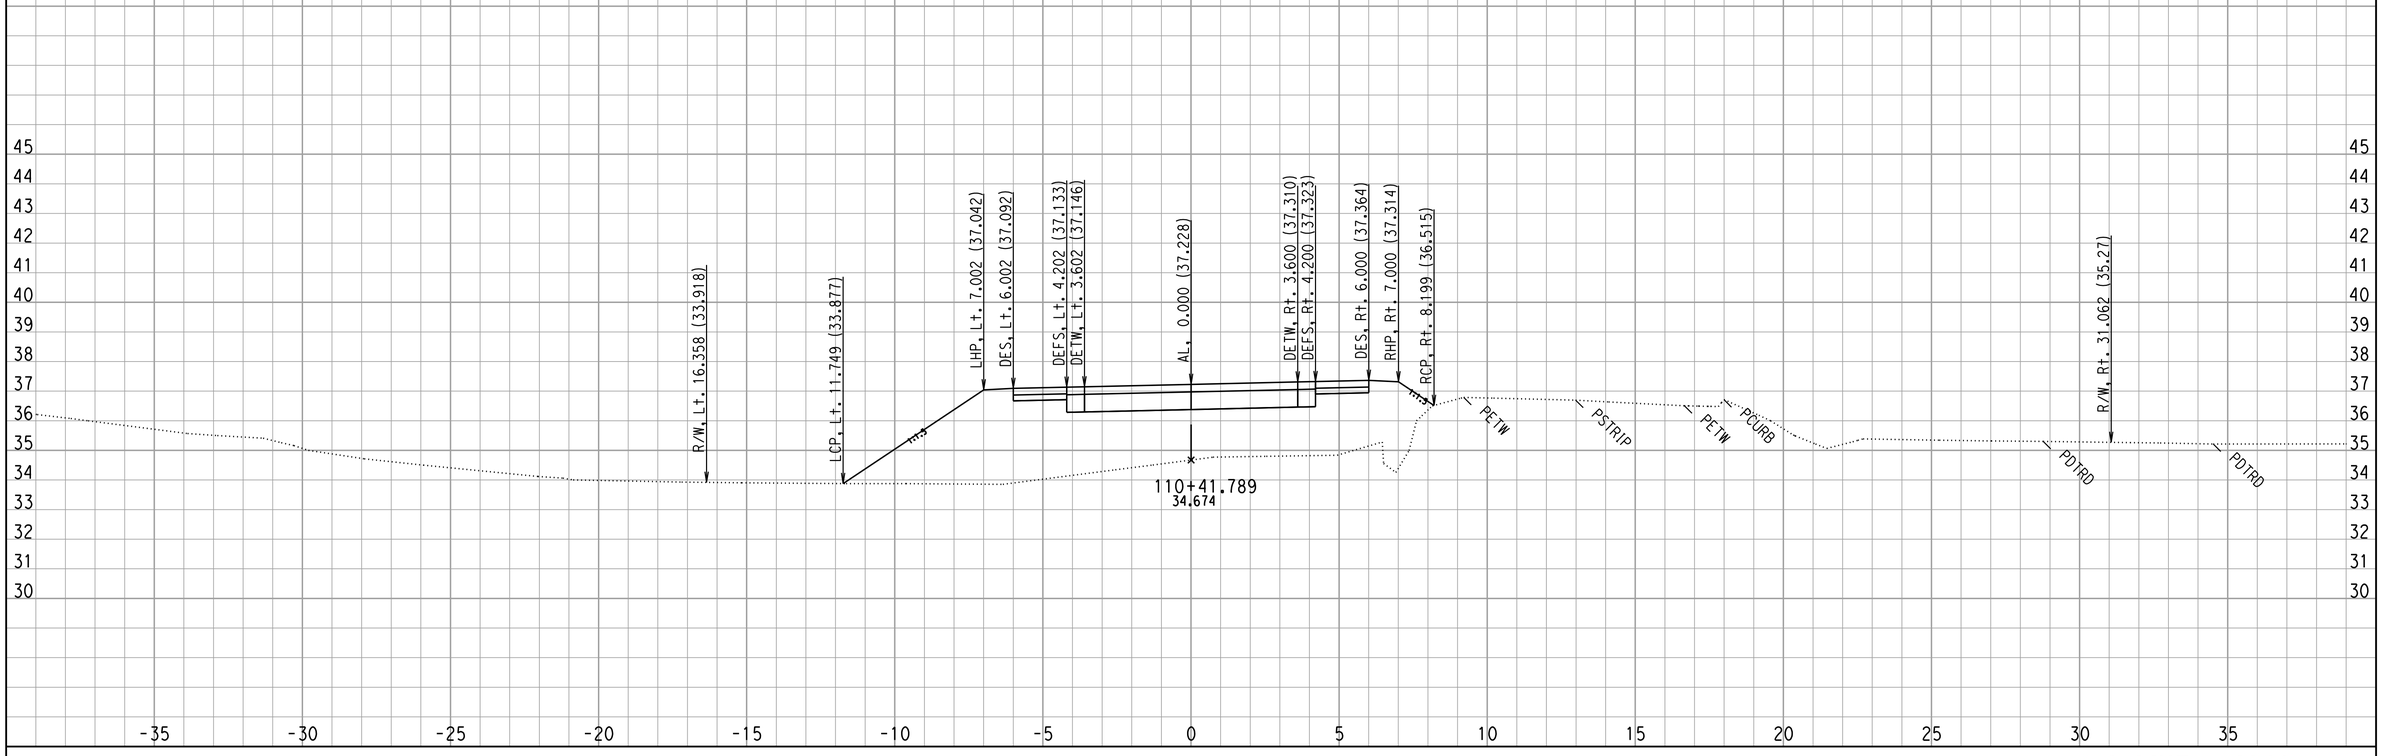

CROSS SECTIONS CREATED BY: WC DATE: 8/29/2008 ALL DIMENSIONS ARE METRIC

Project: 0147 File: D:\444201\TempRdDsn\0147\XSECTION\mainoutput\final\al69_pro69mx2_full_fin3_match18.ear

PROJECT: DUHIG
EA: 444211
0.5/3.3

Scale Ratio: 1:100 Horiz.
1:100 Vert.

A LINE - AL69
CROSS SECTIONS

SHEET 48 OF XXX

F:\4444211 final xsec.dgn 9/5/2008 12:44:05 PM

FOR EARTHWORK DEVELOPMENT ONLY

FOR DRIVEWAYS, DRAINAGES, & ROAD CONFORMS SEE PLANS

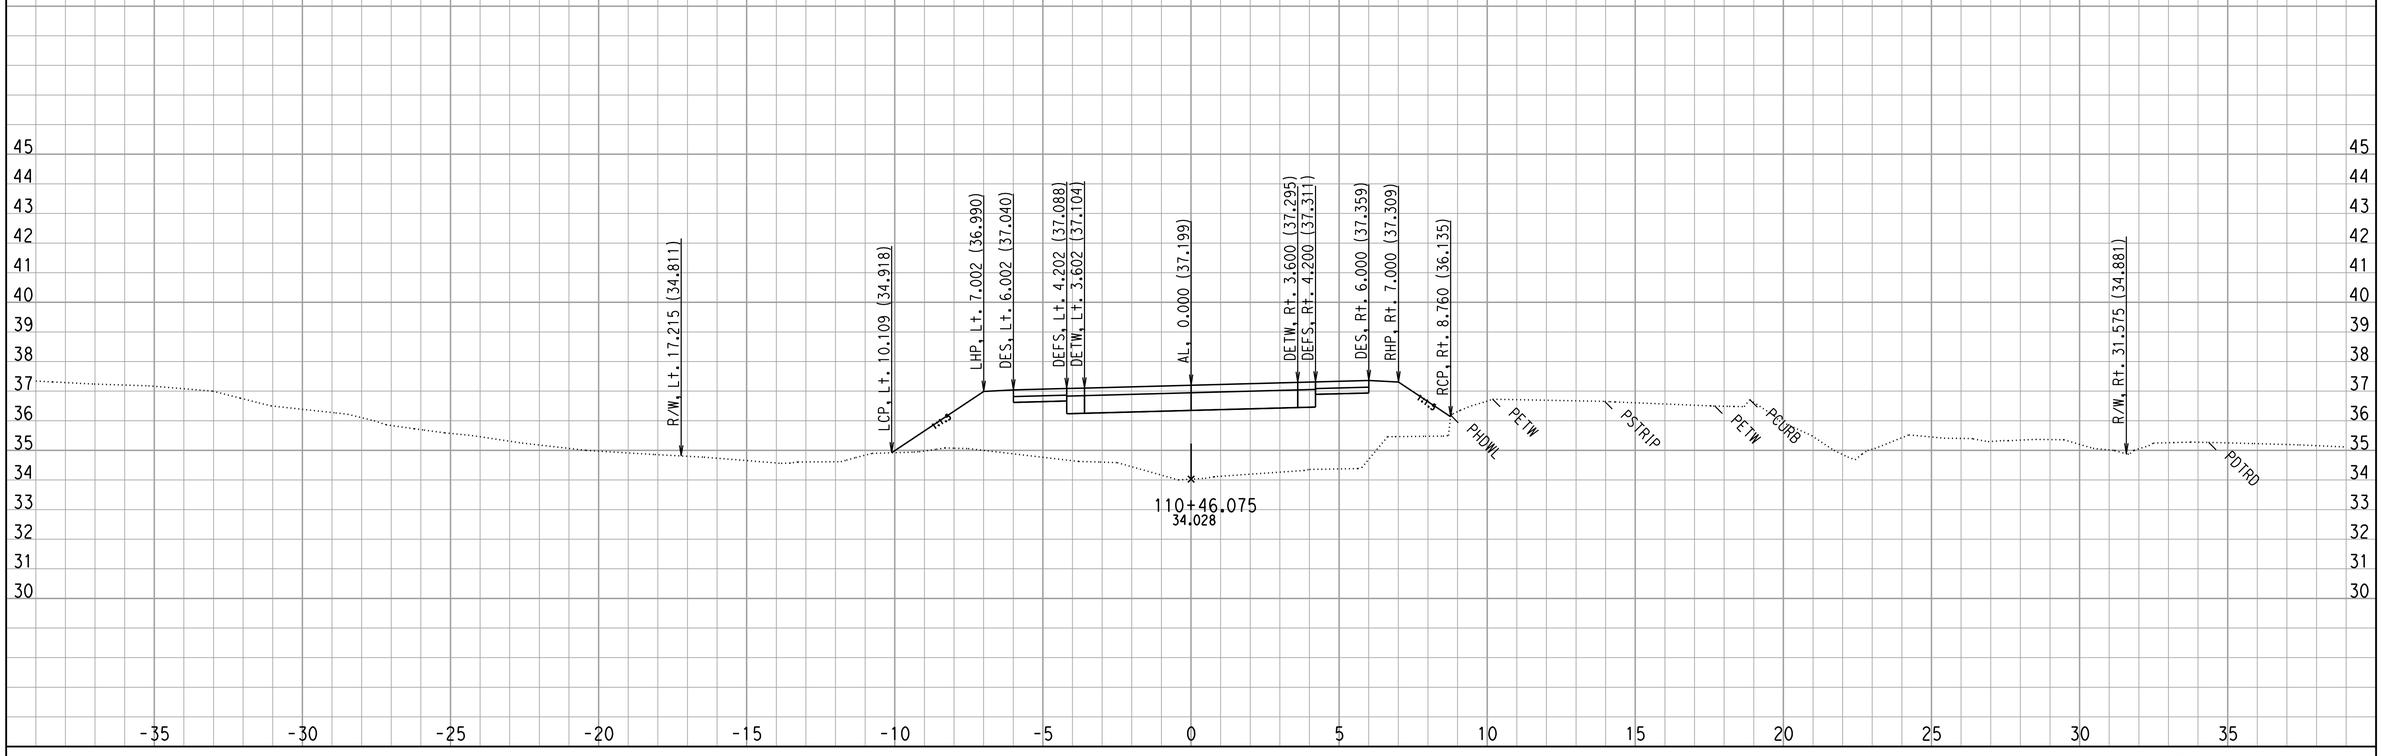

CROSS SECTIONS CREATED BY: WC DATE: 8/29/2008 ALL DIMENSIONS ARE METRIC

Project: 0147 File: D:\444201\TempRdDsn\0147\XSECTION\mainoutput\final\al69_pro69mx2_full_fin3_match18.ear

PROJECT: DUHIG
EA: 444211
0.5/3.3

Scale Ratio: 1:100 Horiz.
1:100 Vert.

A LINE - AL69
CROSS SECTIONS

SHEET 49 OF XXX

F:\4444211 final xsec.dgn 9/5/2008 12:44:05 PM

FOR EARTHWORK DEVELOPMENT ONLY

FOR DRIVEWAYS, DRAINAGES, & ROAD CONFORMS SEE PLANS

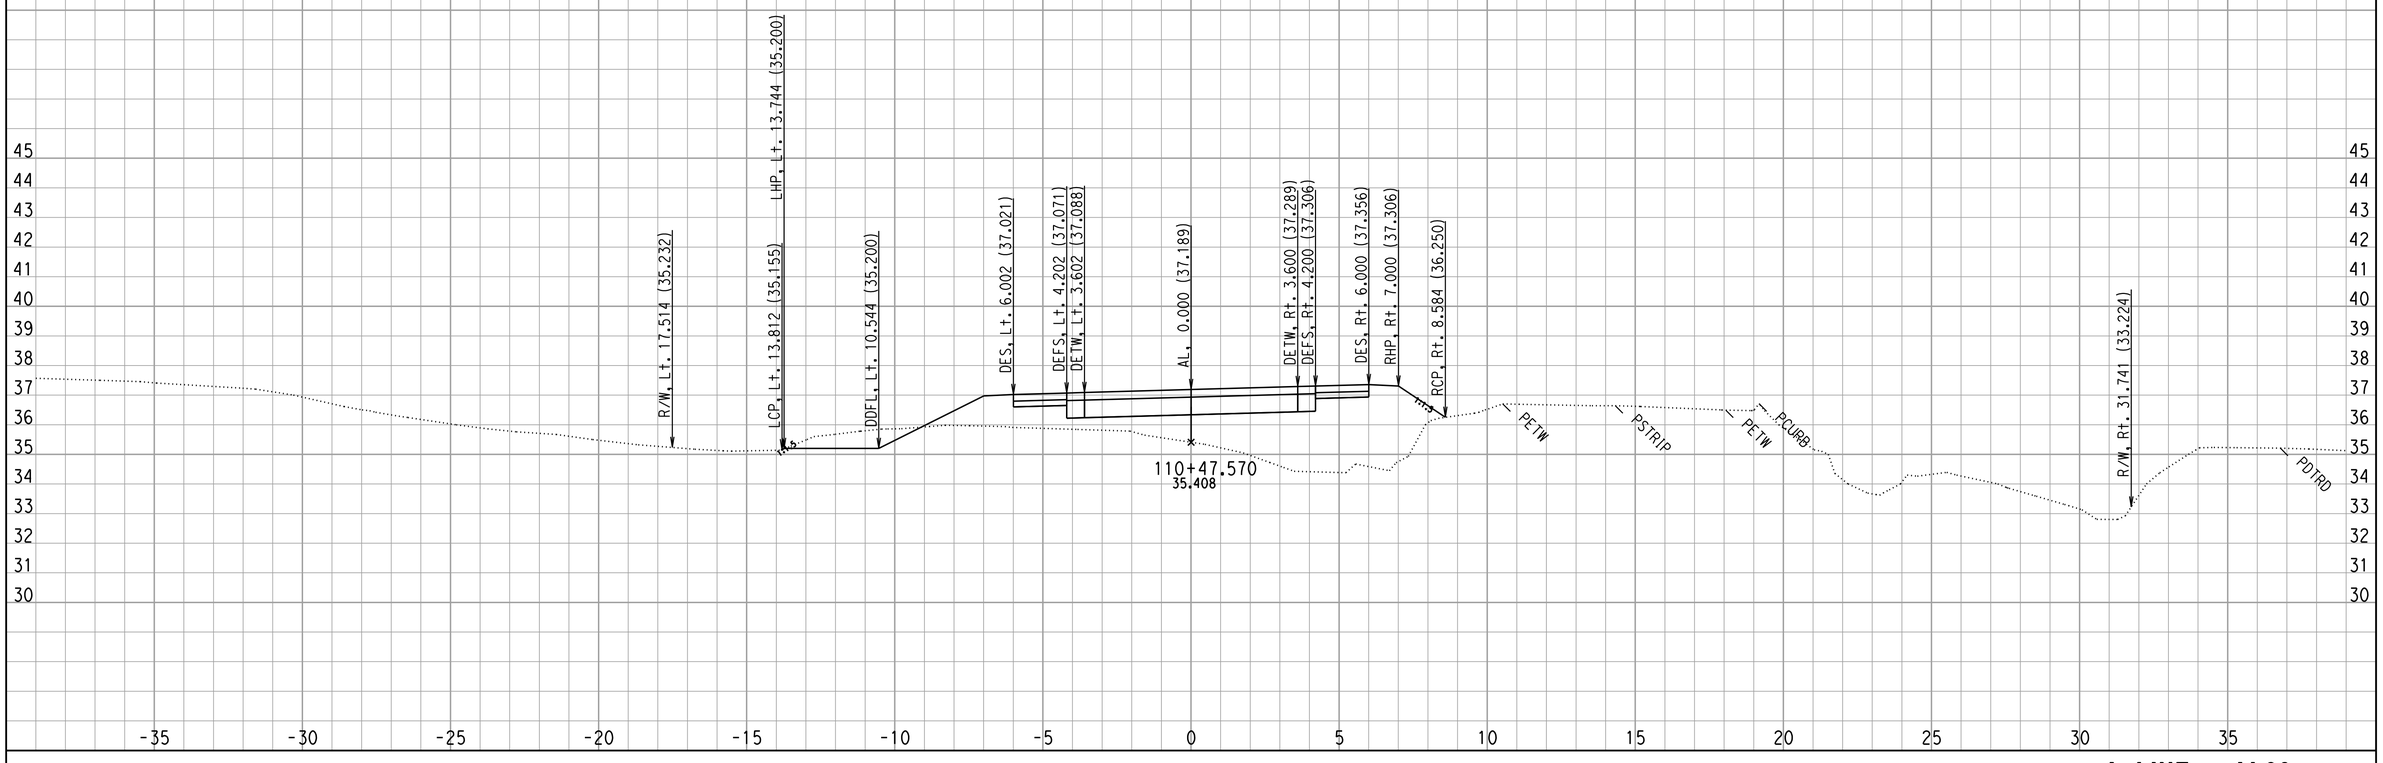

CROSS SECTIONS CREATED BY: WC DATE: 8/29/2008 ALL DIMENSIONS ARE METRIC

Project: 0147 File: D:\444201\TempRdDsn\0147\XSECTION\mainoutput\final\al69_pro69mx2_full_fin3_match18.ear

PROJECT: DUHIG
EA: 444211
0.5/3.3

Scale Ratio: 1:100 Horiz.
1:100 Vert.

A LINE - AL69
CROSS SECTIONS
SHEET 50 OF XXX

F:\4444211 final xsec.dgn 9/5/2008 12:44:05 PM

FOR EARTHWORK DEVELOPMENT ONLY

FOR DRIVEWAYS, DRAINAGES, & ROAD CONFORMS SEE PLANS

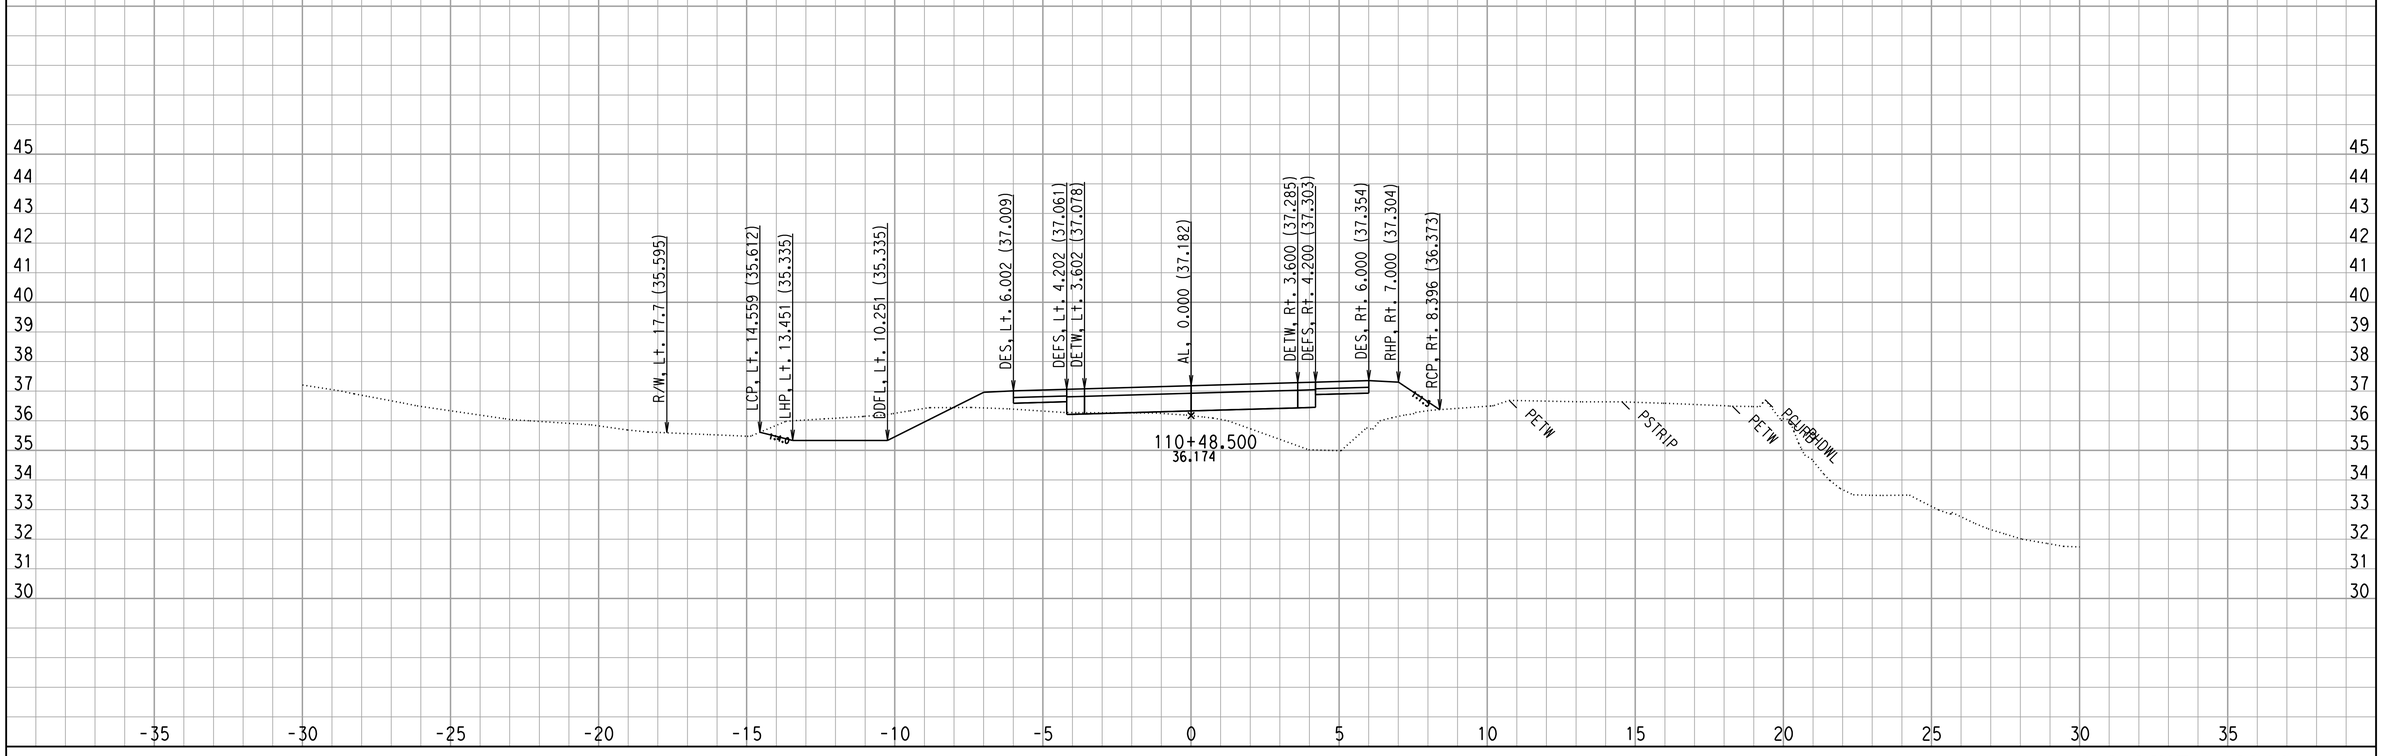

CROSS SECTIONS CREATED BY: WC DATE: 8/29/2008 ALL DIMENSIONS ARE METRIC

Project: 0147 File: D:\444201\TempRdDsn\0147\XSECTION\mainoutput\final\al69_pro69mx2_full_fin3_match18.ear

PROJECT: DUHIG
EA: 444211
0.5/3.3

Scale Ratio: 1:100 Horiz.
1:100 Vert.

A LINE - AL69
CROSS SECTIONS

SHEET 51 OF XXX

F:\4444211 final xsec.dgn 9/5/2008 12:44:06 PM

FOR EARTHWORK DEVELOPMENT ONLY

FOR DRIVEWAYS, DRAINAGES, & ROAD CONFORMS SEE PLANS

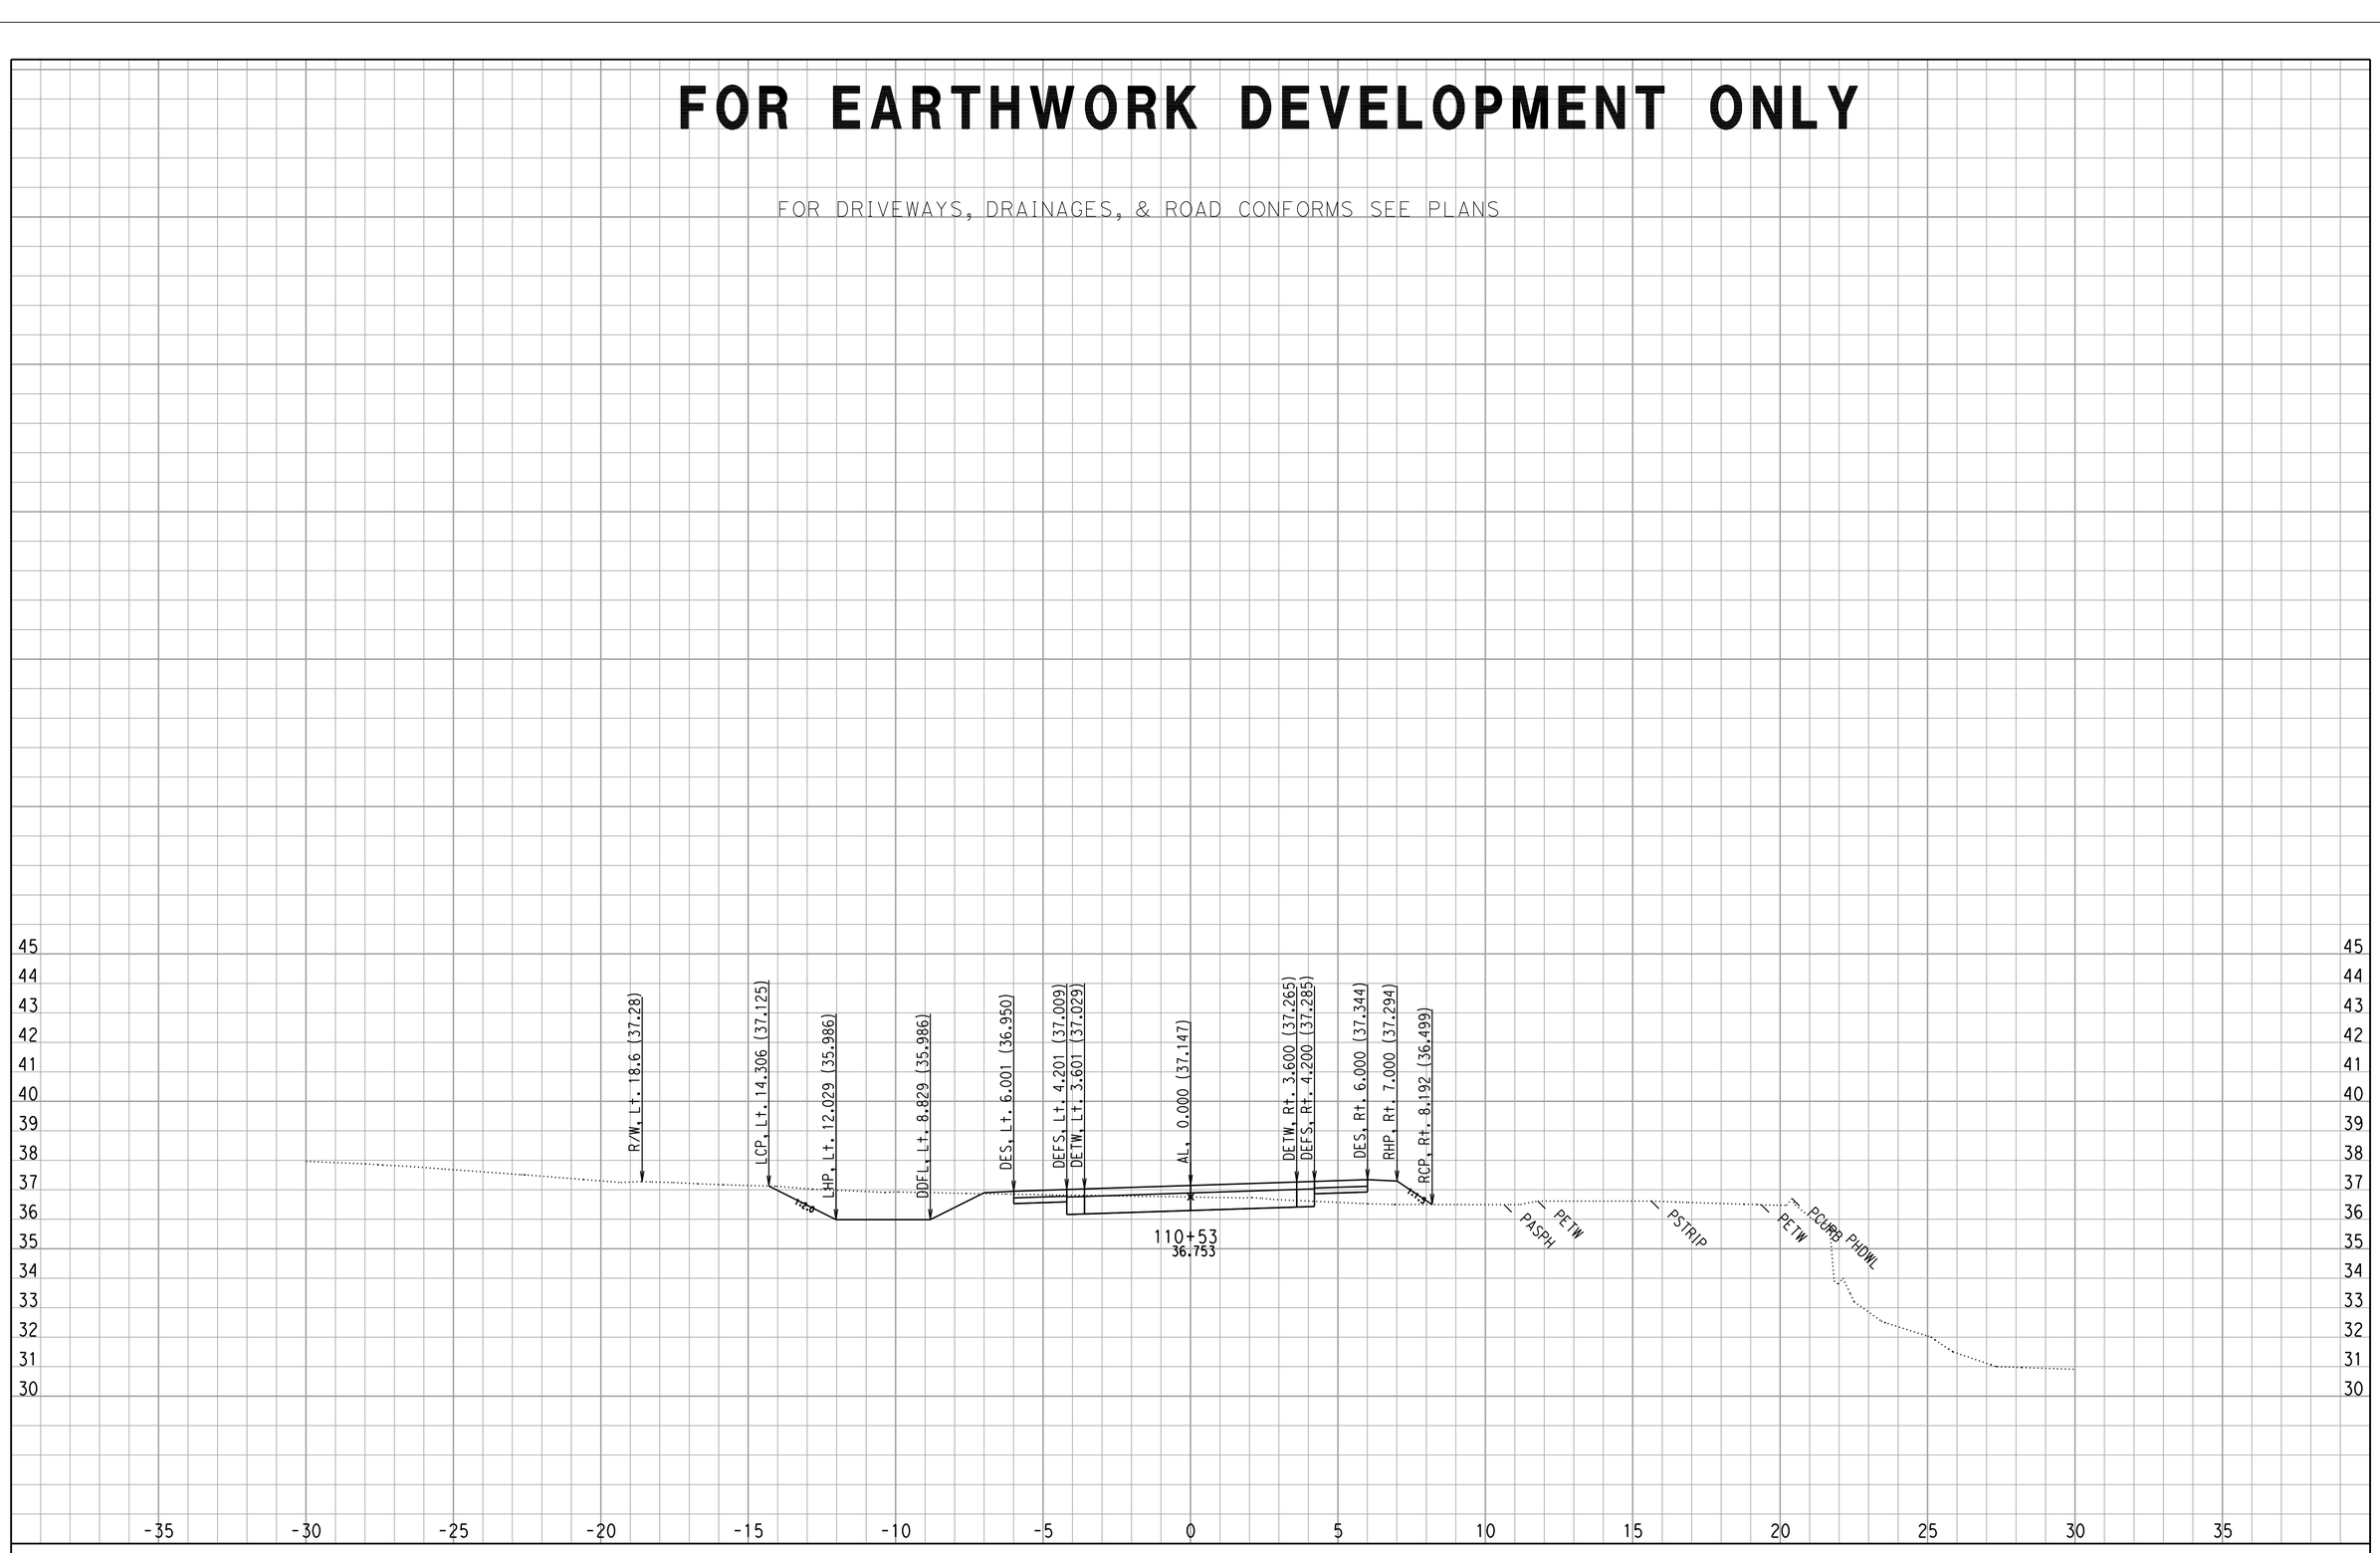

CROSS SECTIONS CREATED BY: WC DATE: 8/29/2008 ALL DIMENSIONS ARE METRIC

Project: 0147 File: D:\444201\TempRdDsn\0147\XSECTION\mainoutput\final\al69_pro69mx2_full_fin3_match18.ear

PROJECT: DUHIG
EA: 444211
0.5/3.3

Scale Ratio: 1:100 Horiz.
1:100 Vert.

A LINE - AL69
CROSS SECTIONS

SHEET 52 OF XXX

F:\4444211 final xsec.dgn 9/5/2008 12:44:06 PM

FOR EARTHWORK DEVELOPMENT ONLY

FOR DRIVEWAYS, DRAINAGES, & ROAD CONFORMS SEE PLANS

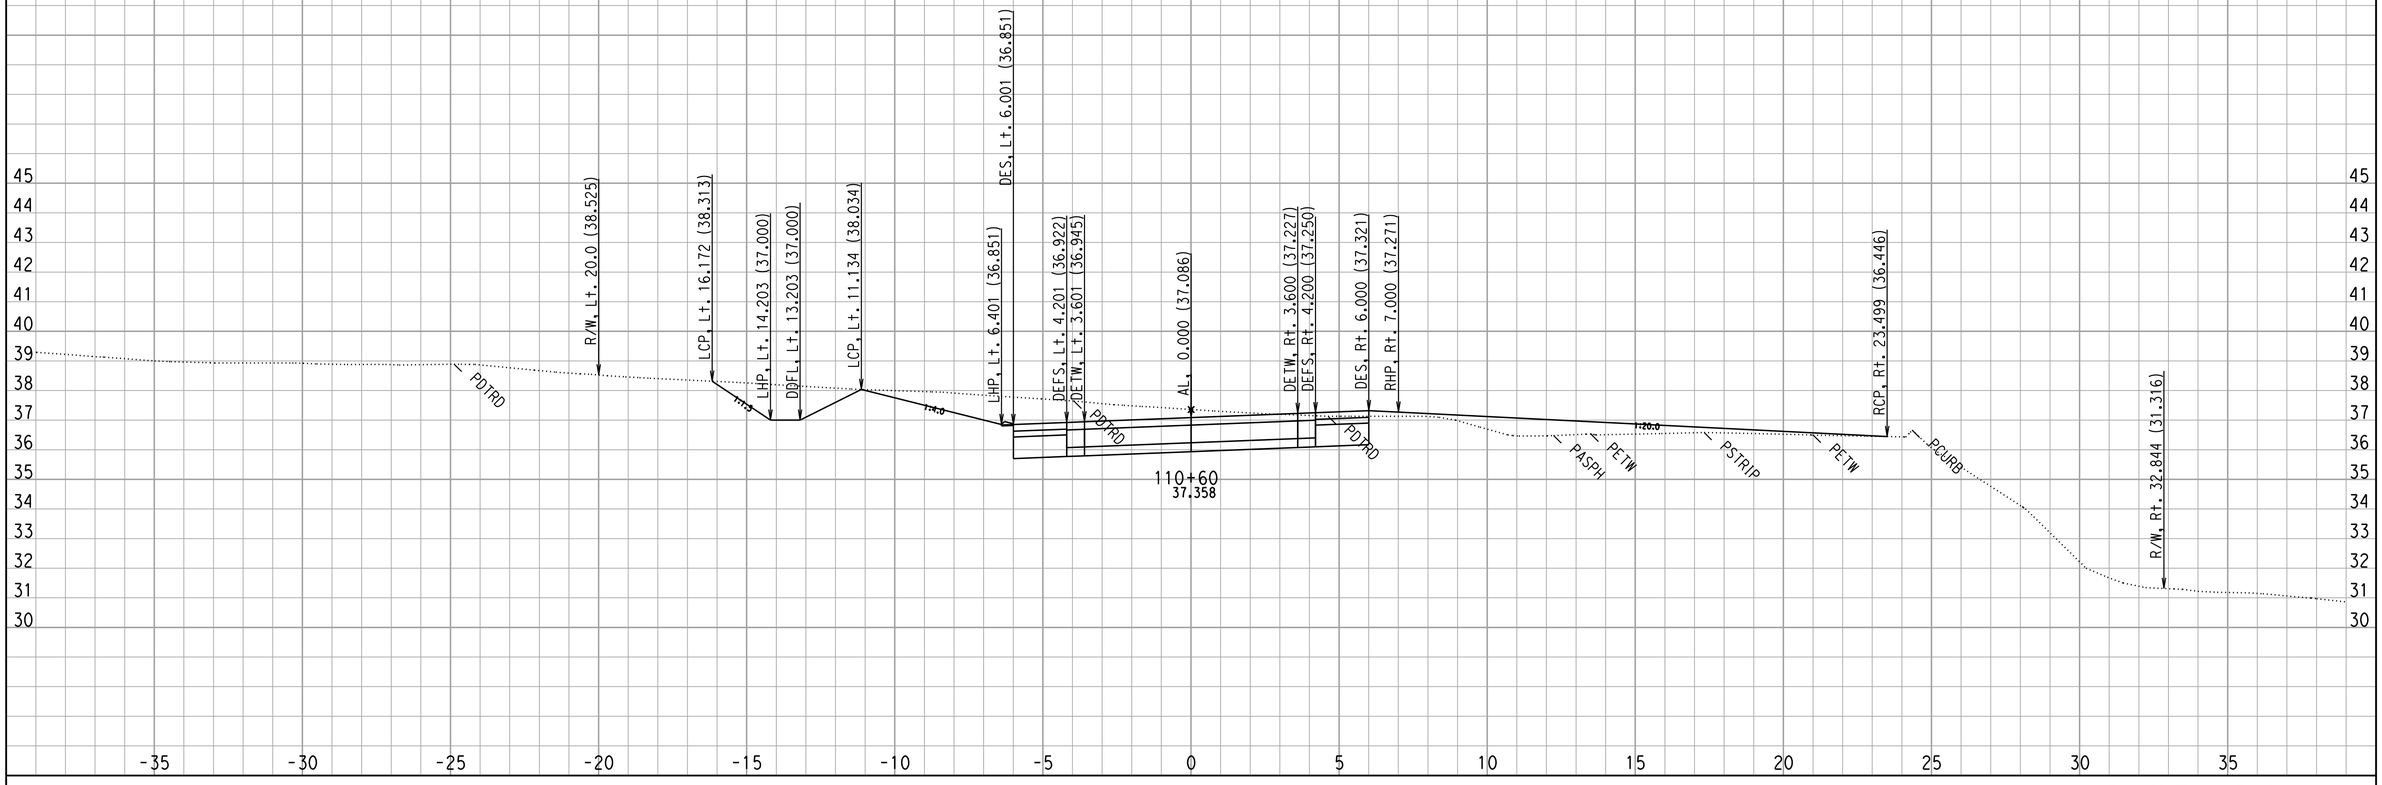

CROSS SECTIONS CREATED BY: WC DATE: 8/29/2008 ALL DIMENSIONS ARE METRIC

Project: 0147 File: D:\444201\TempRdDsn\0147\XSECTION\mainoutput\final\al69_pro69mx2_full_fin3_match18.ear

PROJECT: DUHIG
EA: 444211
0.5/3.3

Scale Ratio: 1:100 Horiz.
1:100 Vert.

A LINE - AL69
CROSS SECTIONS

SHEET 53 OF XXX

F:\4444211 final xsec.dgn 9/5/2008 12:44:06 PM

FOR EARTHWORK DEVELOPMENT ONLY

FOR DRIVEWAYS, DRAINAGES, & ROAD CONFORMS SEE PLANS

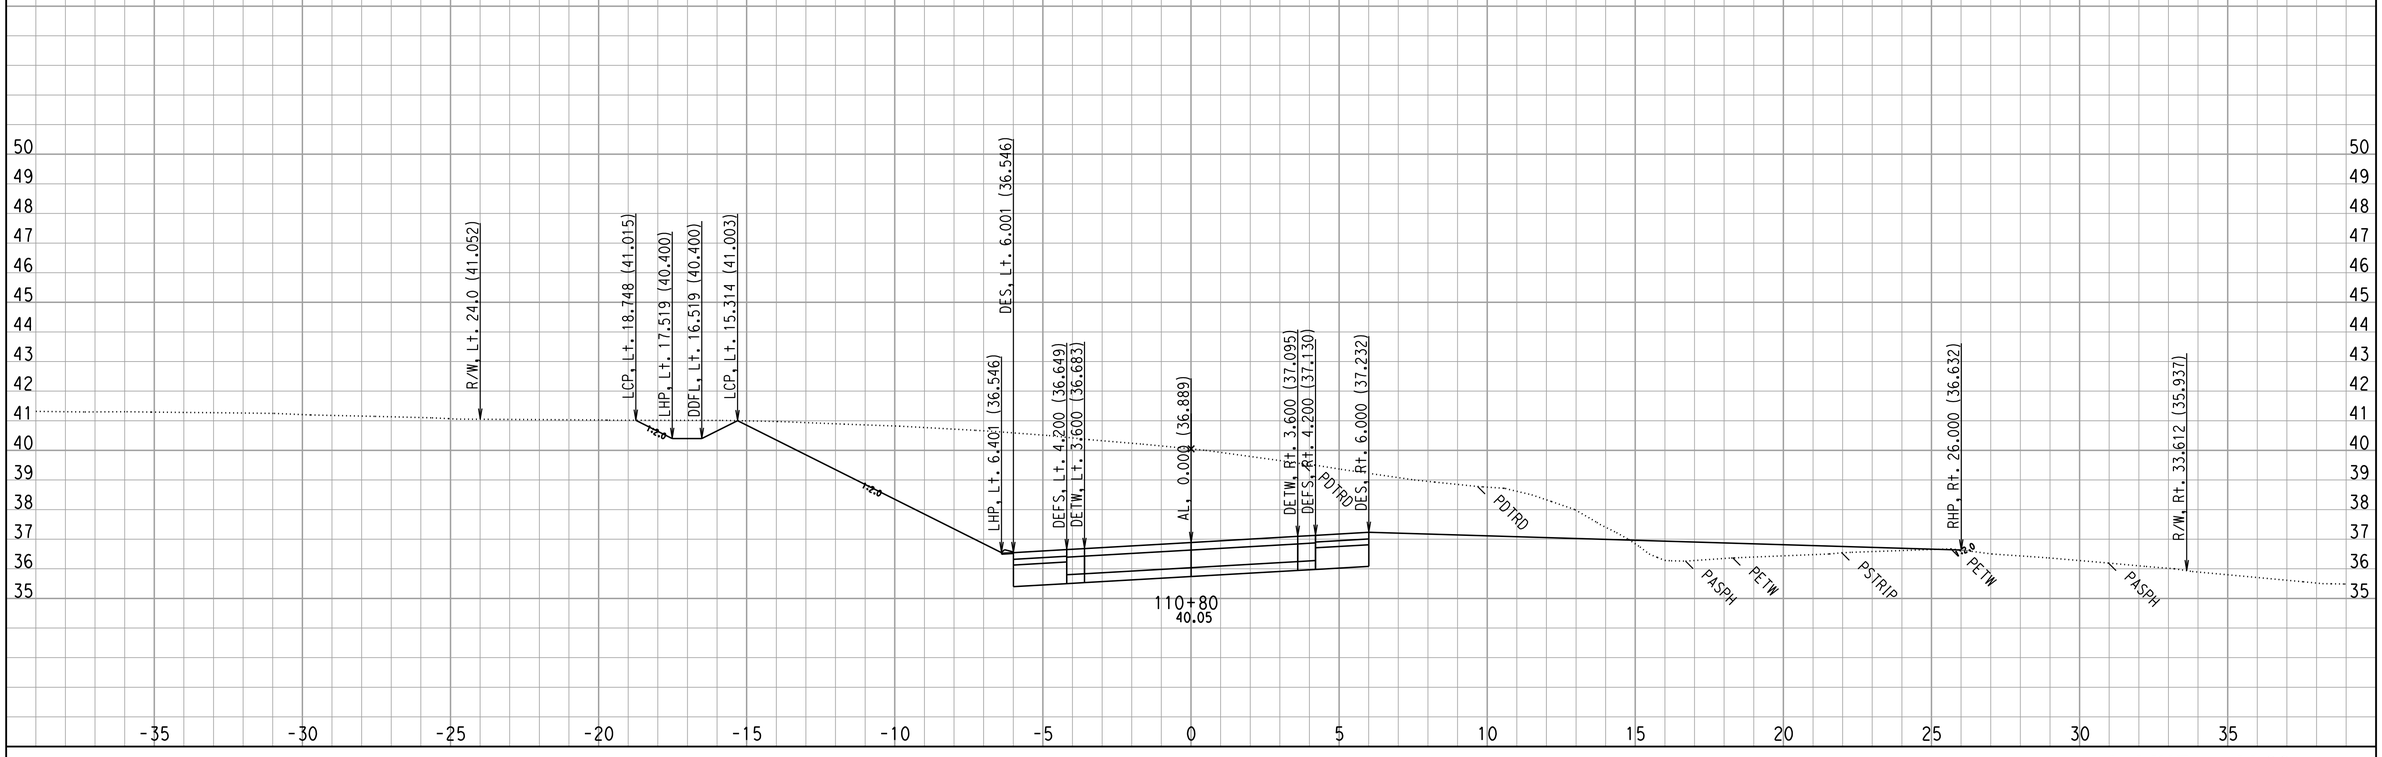

CROSS SECTIONS CREATED BY: WC DATE: 8/29/2008 ALL DIMENSIONS ARE METRIC

Project: 0147 File: D:\444201\TempRdDsn\0147\XSECTION\mainoutput\final\al69_pro69mx2_full_fin3_match18.ear

PROJECT: DUHIG
EA: 444211
0.5/3.3

Scale Ratio: 1:100 Horiz.
1:100 Vert.

A LINE - AL69
CROSS SECTIONS

SHEET 54 OF XXX

F:\4444211 final xsec.dgn 9/5/2008 12:44:06 PM

FOR EARTHWORK DEVELOPMENT ONLY

FOR DRIVEWAYS, DRAINAGES, & ROAD CONFORMS SEE PLANS

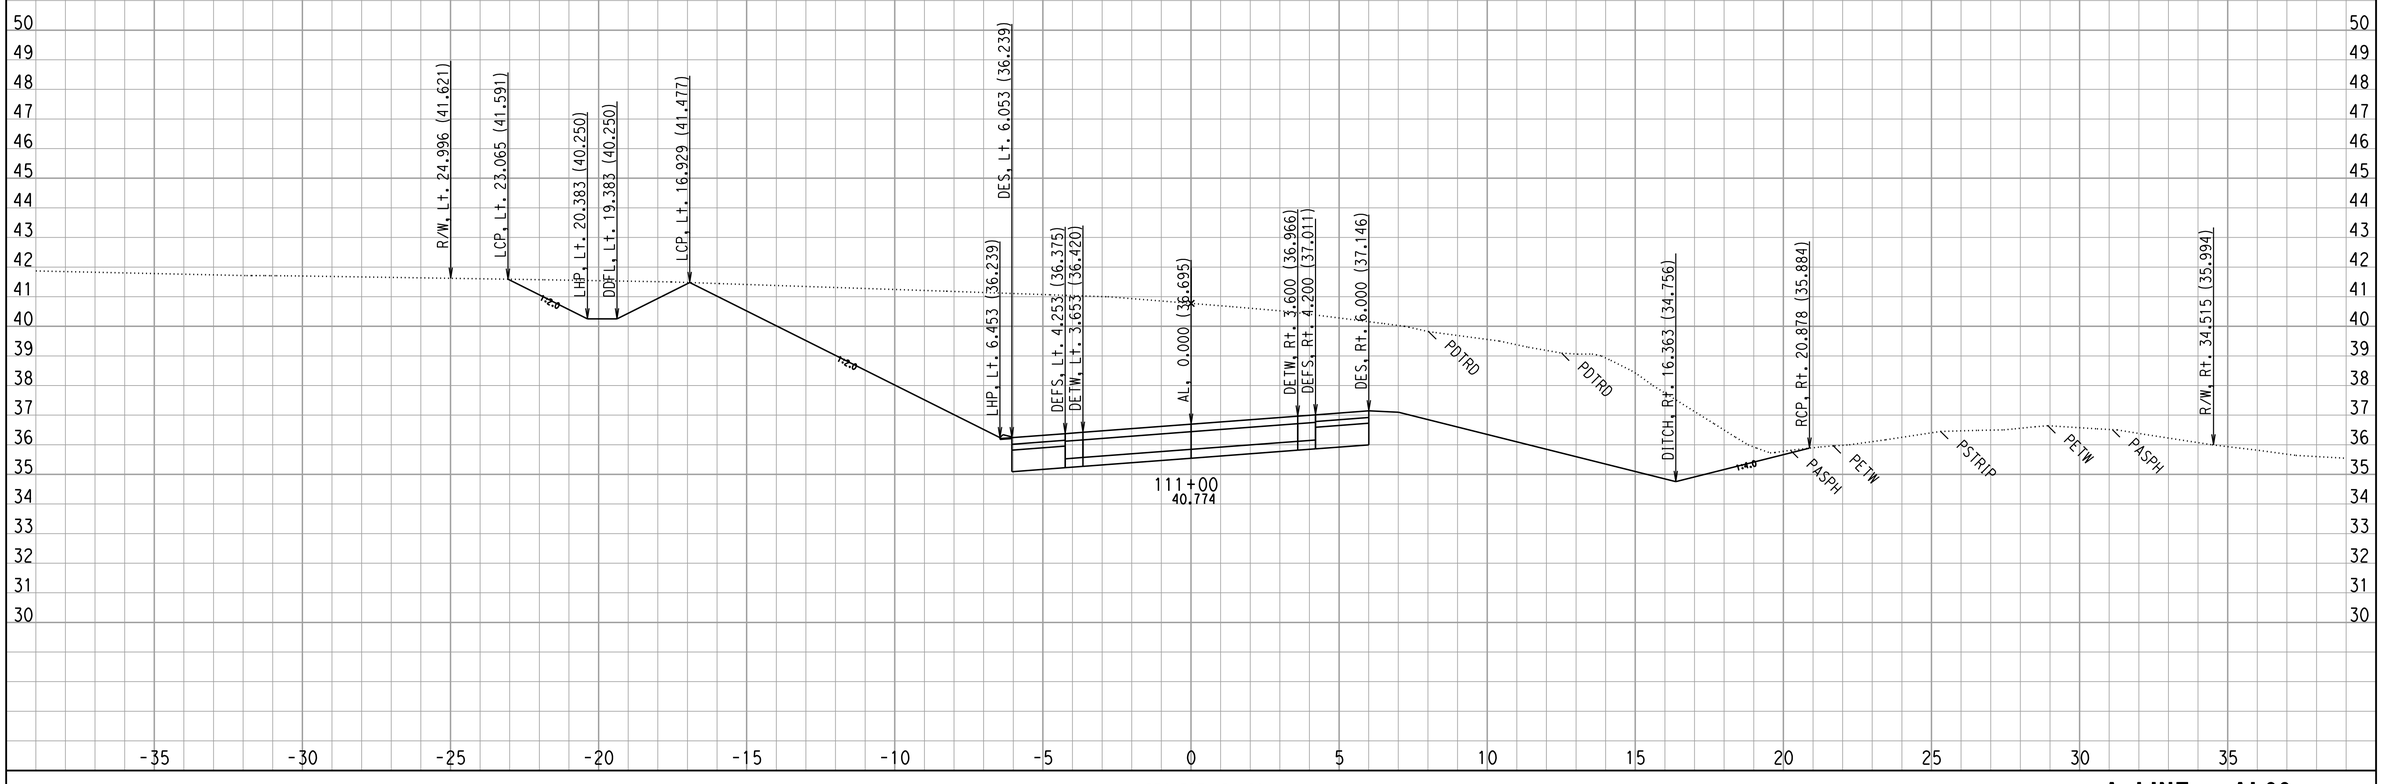

CROSS SECTIONS CREATED BY: WC DATE: 8/29/2008 ALL DIMENSIONS ARE METRIC

Project: 0147 File: D:\444201\TempRdDsn\0147\XSECTION\mainoutput\final\al69_pro69mx2_full_fin3_match18.ear

PROJECT: DUHIG
EA: 444211
0.5/3.3

Scale Ratio: 1:100 Horiz.
1:100 Vert.

A LINE - AL69
CROSS SECTIONS

SHEET 55 OF XXX

F:\4444211 final xsec.dgn 9/5/2008 12:44:06 PM

FOR EARTHWORK DEVELOPMENT ONLY

FOR DRIVEWAYS, DRAINAGES, & ROAD CONFORMS SEE PLANS

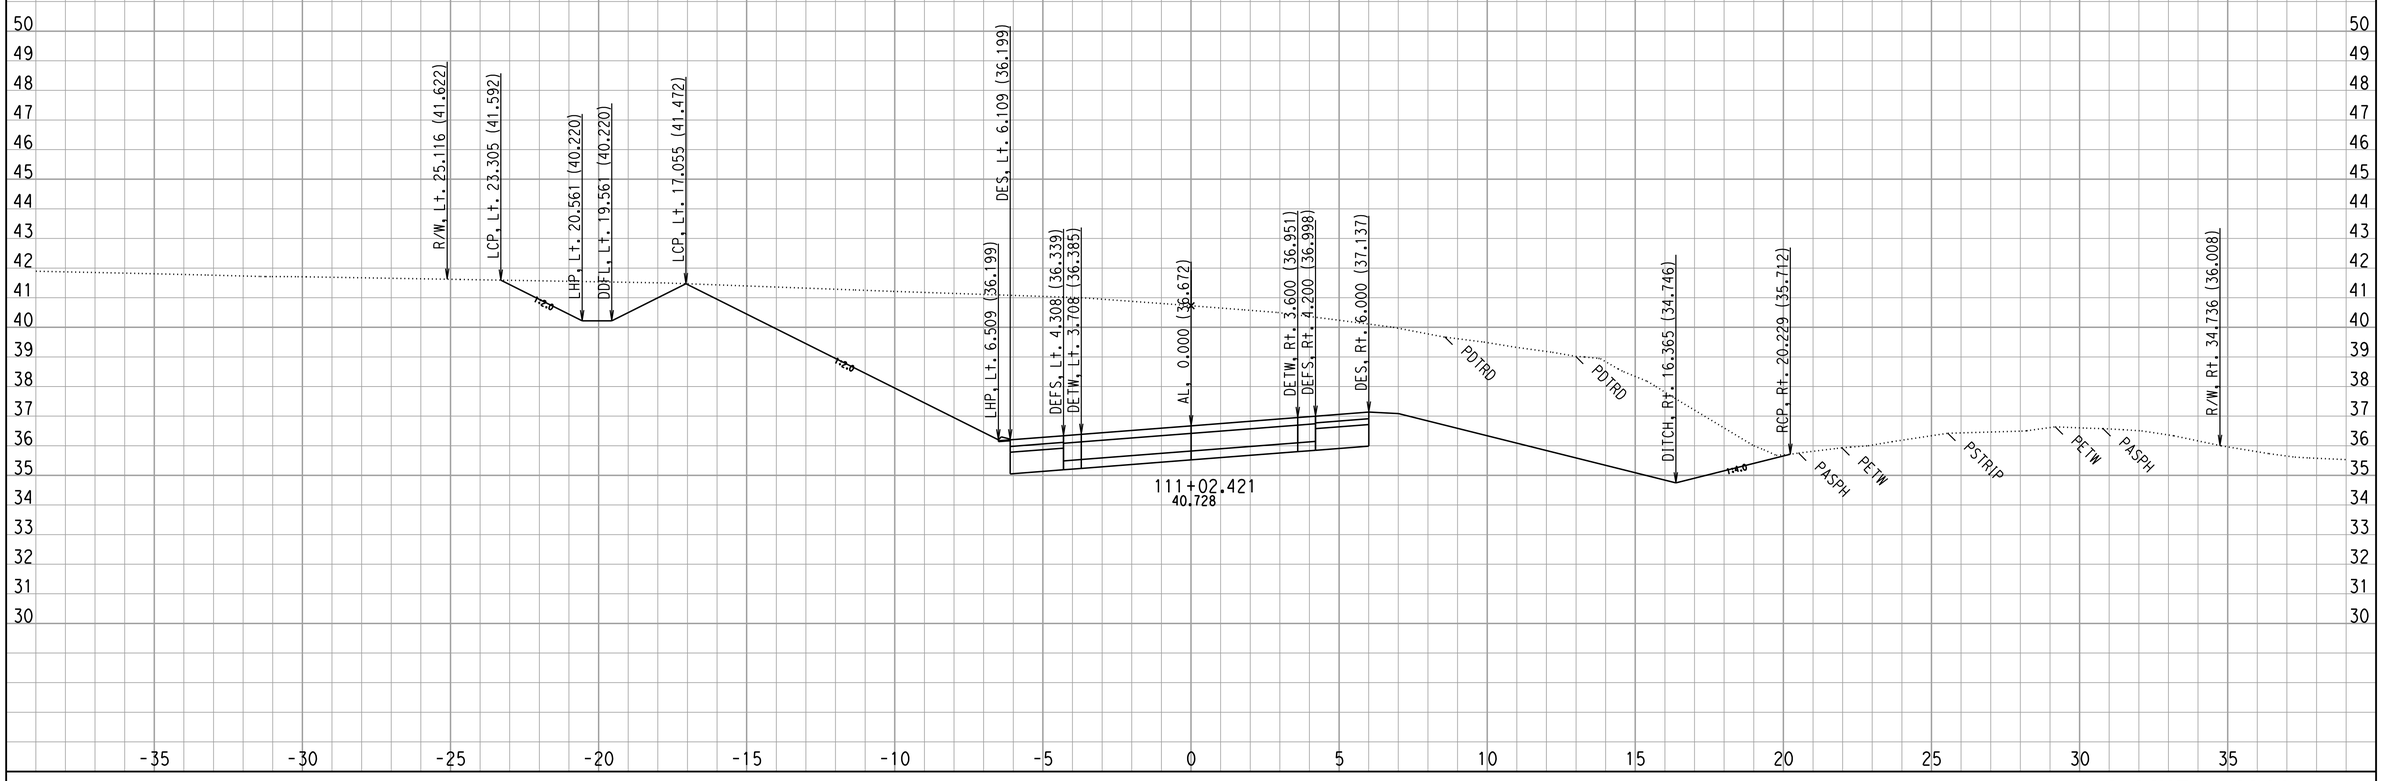

CROSS SECTIONS CREATED BY: WC DATE: 8/29/2008 ALL DIMENSIONS ARE METRIC

Project: 0147 File: D:\444201\TempRdDsn\0147\XSECTION\mainoutput\final\al69_pro69mx2_full_fin3_match18.ear

PROJECT: DUHIG
EA: 444211
0.5/3.3

Scale Ratio: 1:100 Horiz.
1:100 Vert.

A LINE - AL69 CROSS SECTIONS

SHEET 56 OF XXX

F:\4444211 final xsec.dgn 9/5/2008 12:44:07 PM

FOR EARTHWORK DEVELOPMENT ONLY

FOR DRIVEWAYS, DRAINAGES, & ROAD CONFORMS SEE PLANS

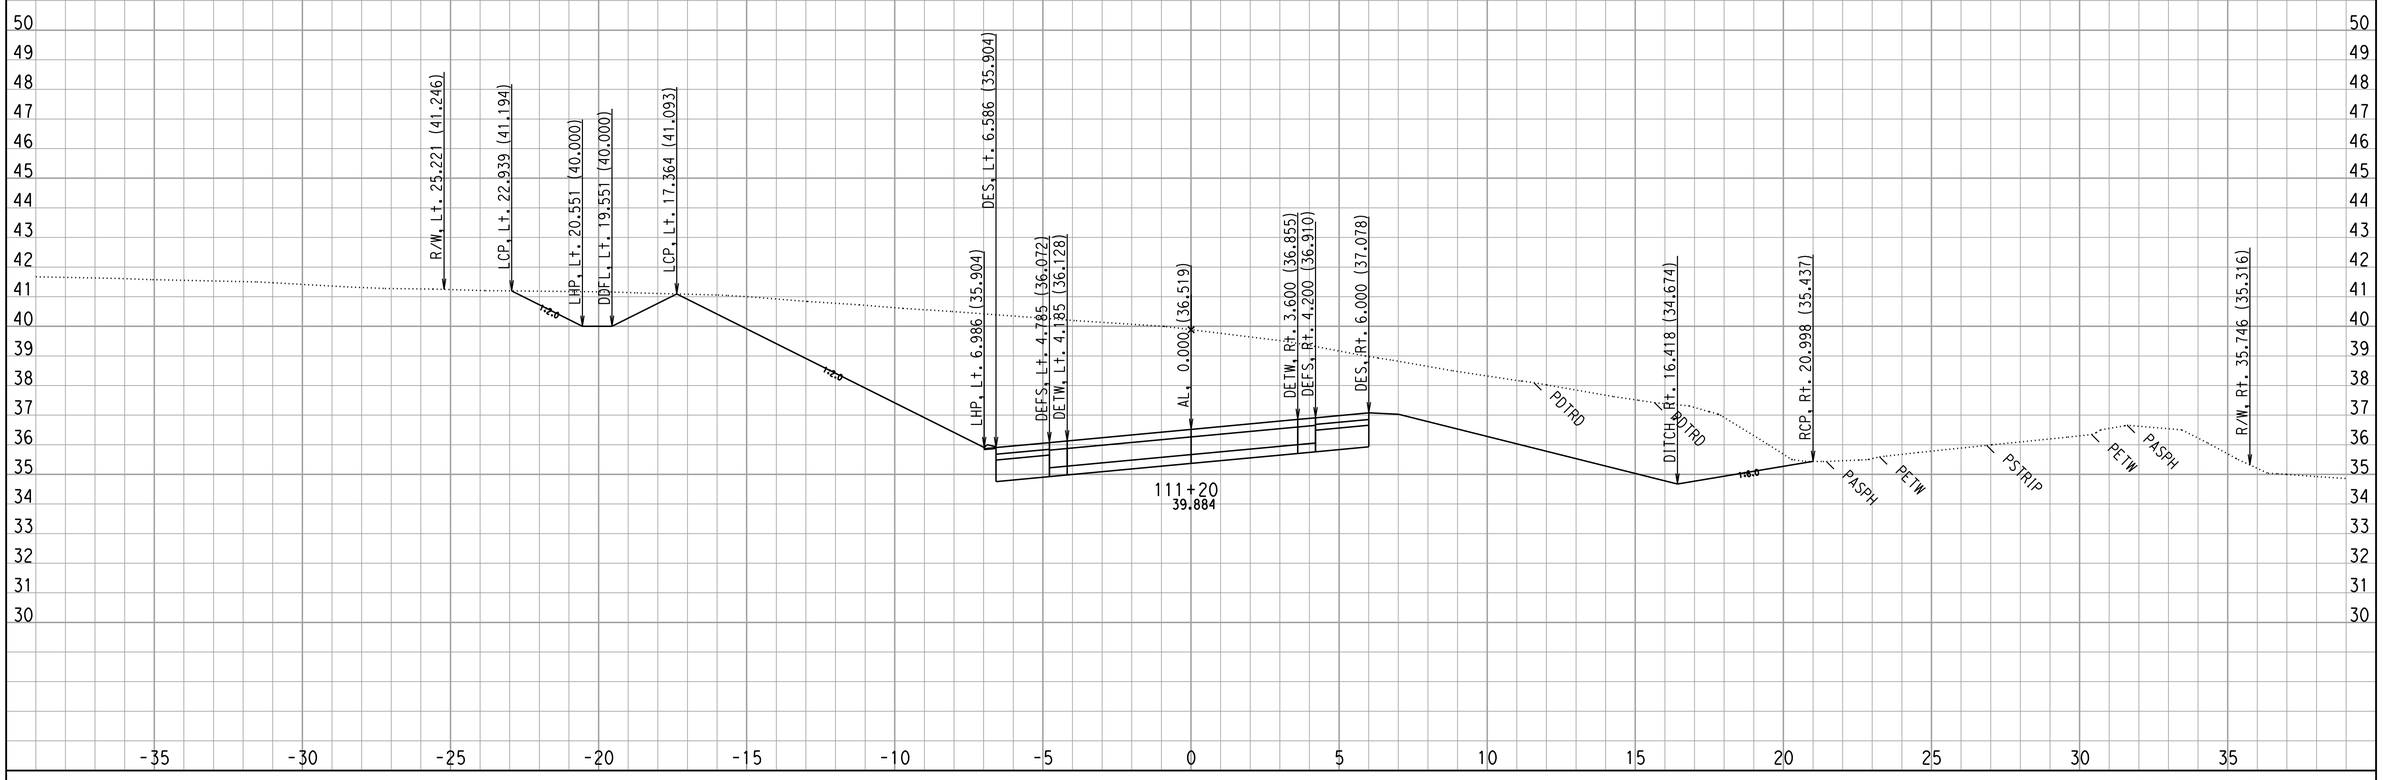

CROSS SECTIONS CREATED BY: WC DATE: 8/29/2008 ALL DIMENSIONS ARE METRIC

Project: 0147 File: D:\444201\TempRdDsn\0147\XSECTION\mainoutput\final\al69_pro69mx2_full_fin3_match18.ear

PROJECT: DUHIG
EA: 444211
0.5/3.3

Scale Ratio: 1:100 Horiz.
1:100 Vert.

A LINE - AL69
CROSS SECTIONS

SHEET 57 OF XXX

F:\4444211 final xsec.dgn 9/5/2008 12:44:07 PM

FOR EARTHWORK DEVELOPMENT ONLY

FOR DRIVEWAYS, DRAINAGES, & ROAD CONFORMS SEE PLANS

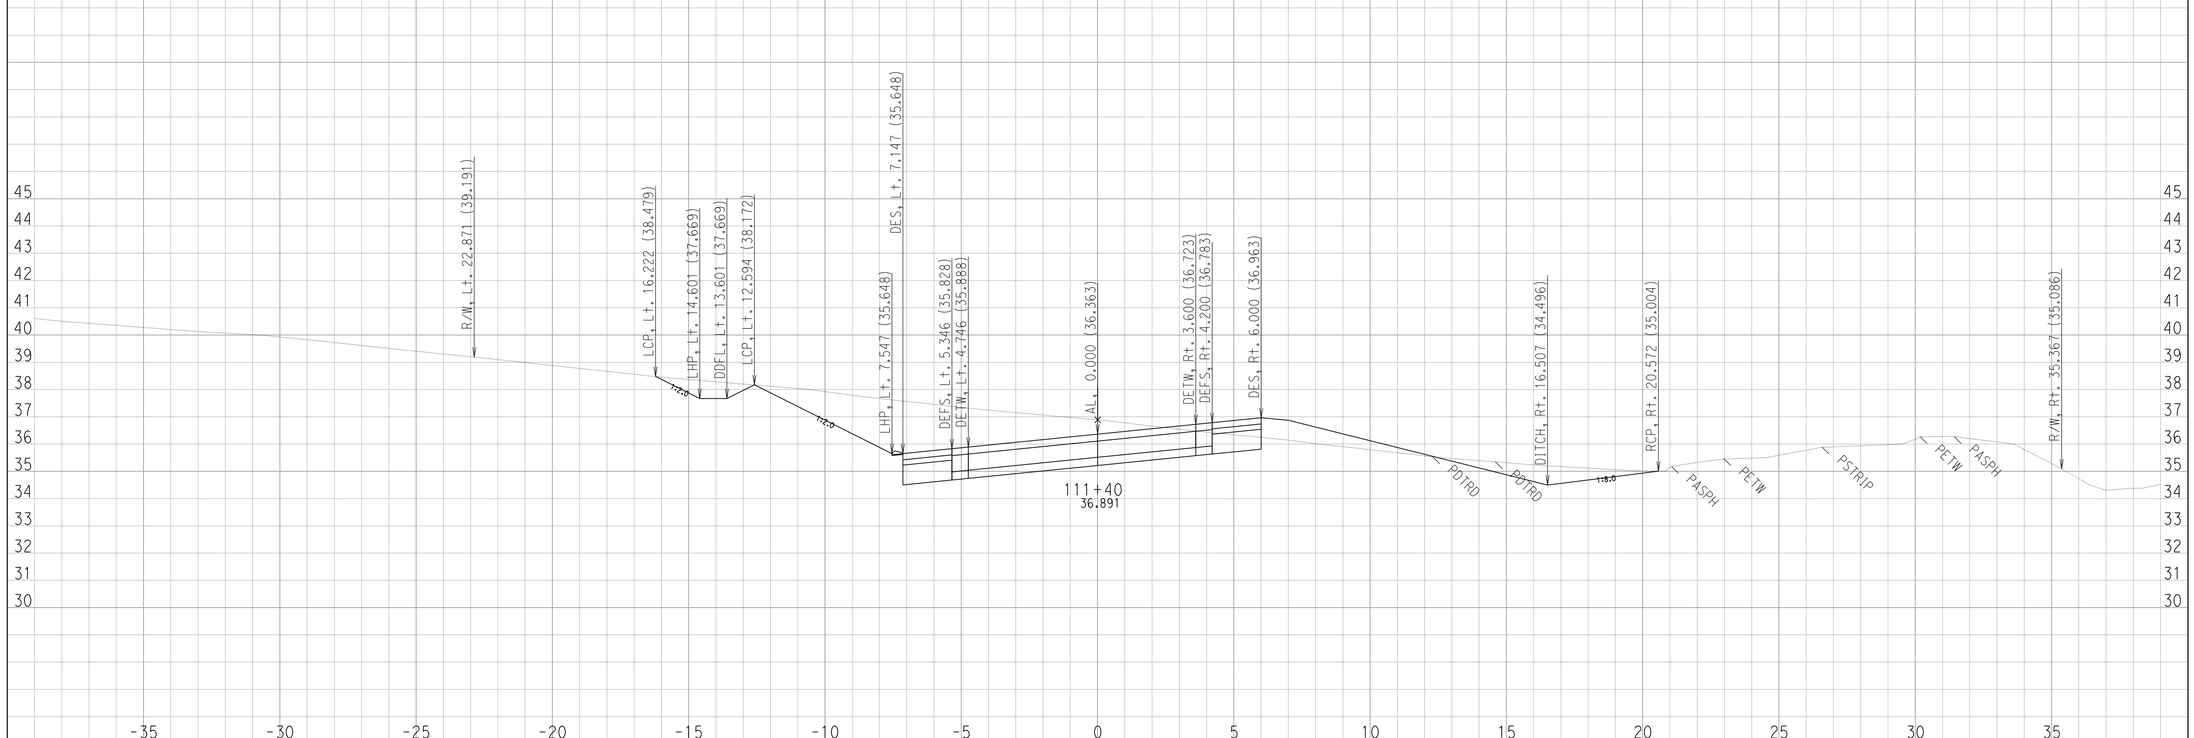

CROSS SECTIONS CREATED BY: WC DATE: 8/29/2008 ALL DIMENSIONS ARE METRIC

PROJECT: DUHIG
EA: 444211
0.5/3.3

Scale Ratio: 1:100 Horiz.
1:100 Vert.

Project: 0147 File: D:\444201\TempRdDsn\0147\XSECTION\mainoutput\final\al69_pro69mx2_full_fin3_match18.ear

A LINE - AL69
CROSS SECTIONS

FOR EARTHWORK DEVELOPMENT ONLY

FOR DRIVEWAYS, DRAINAGES, & ROAD CONFORMS SEE PLANS

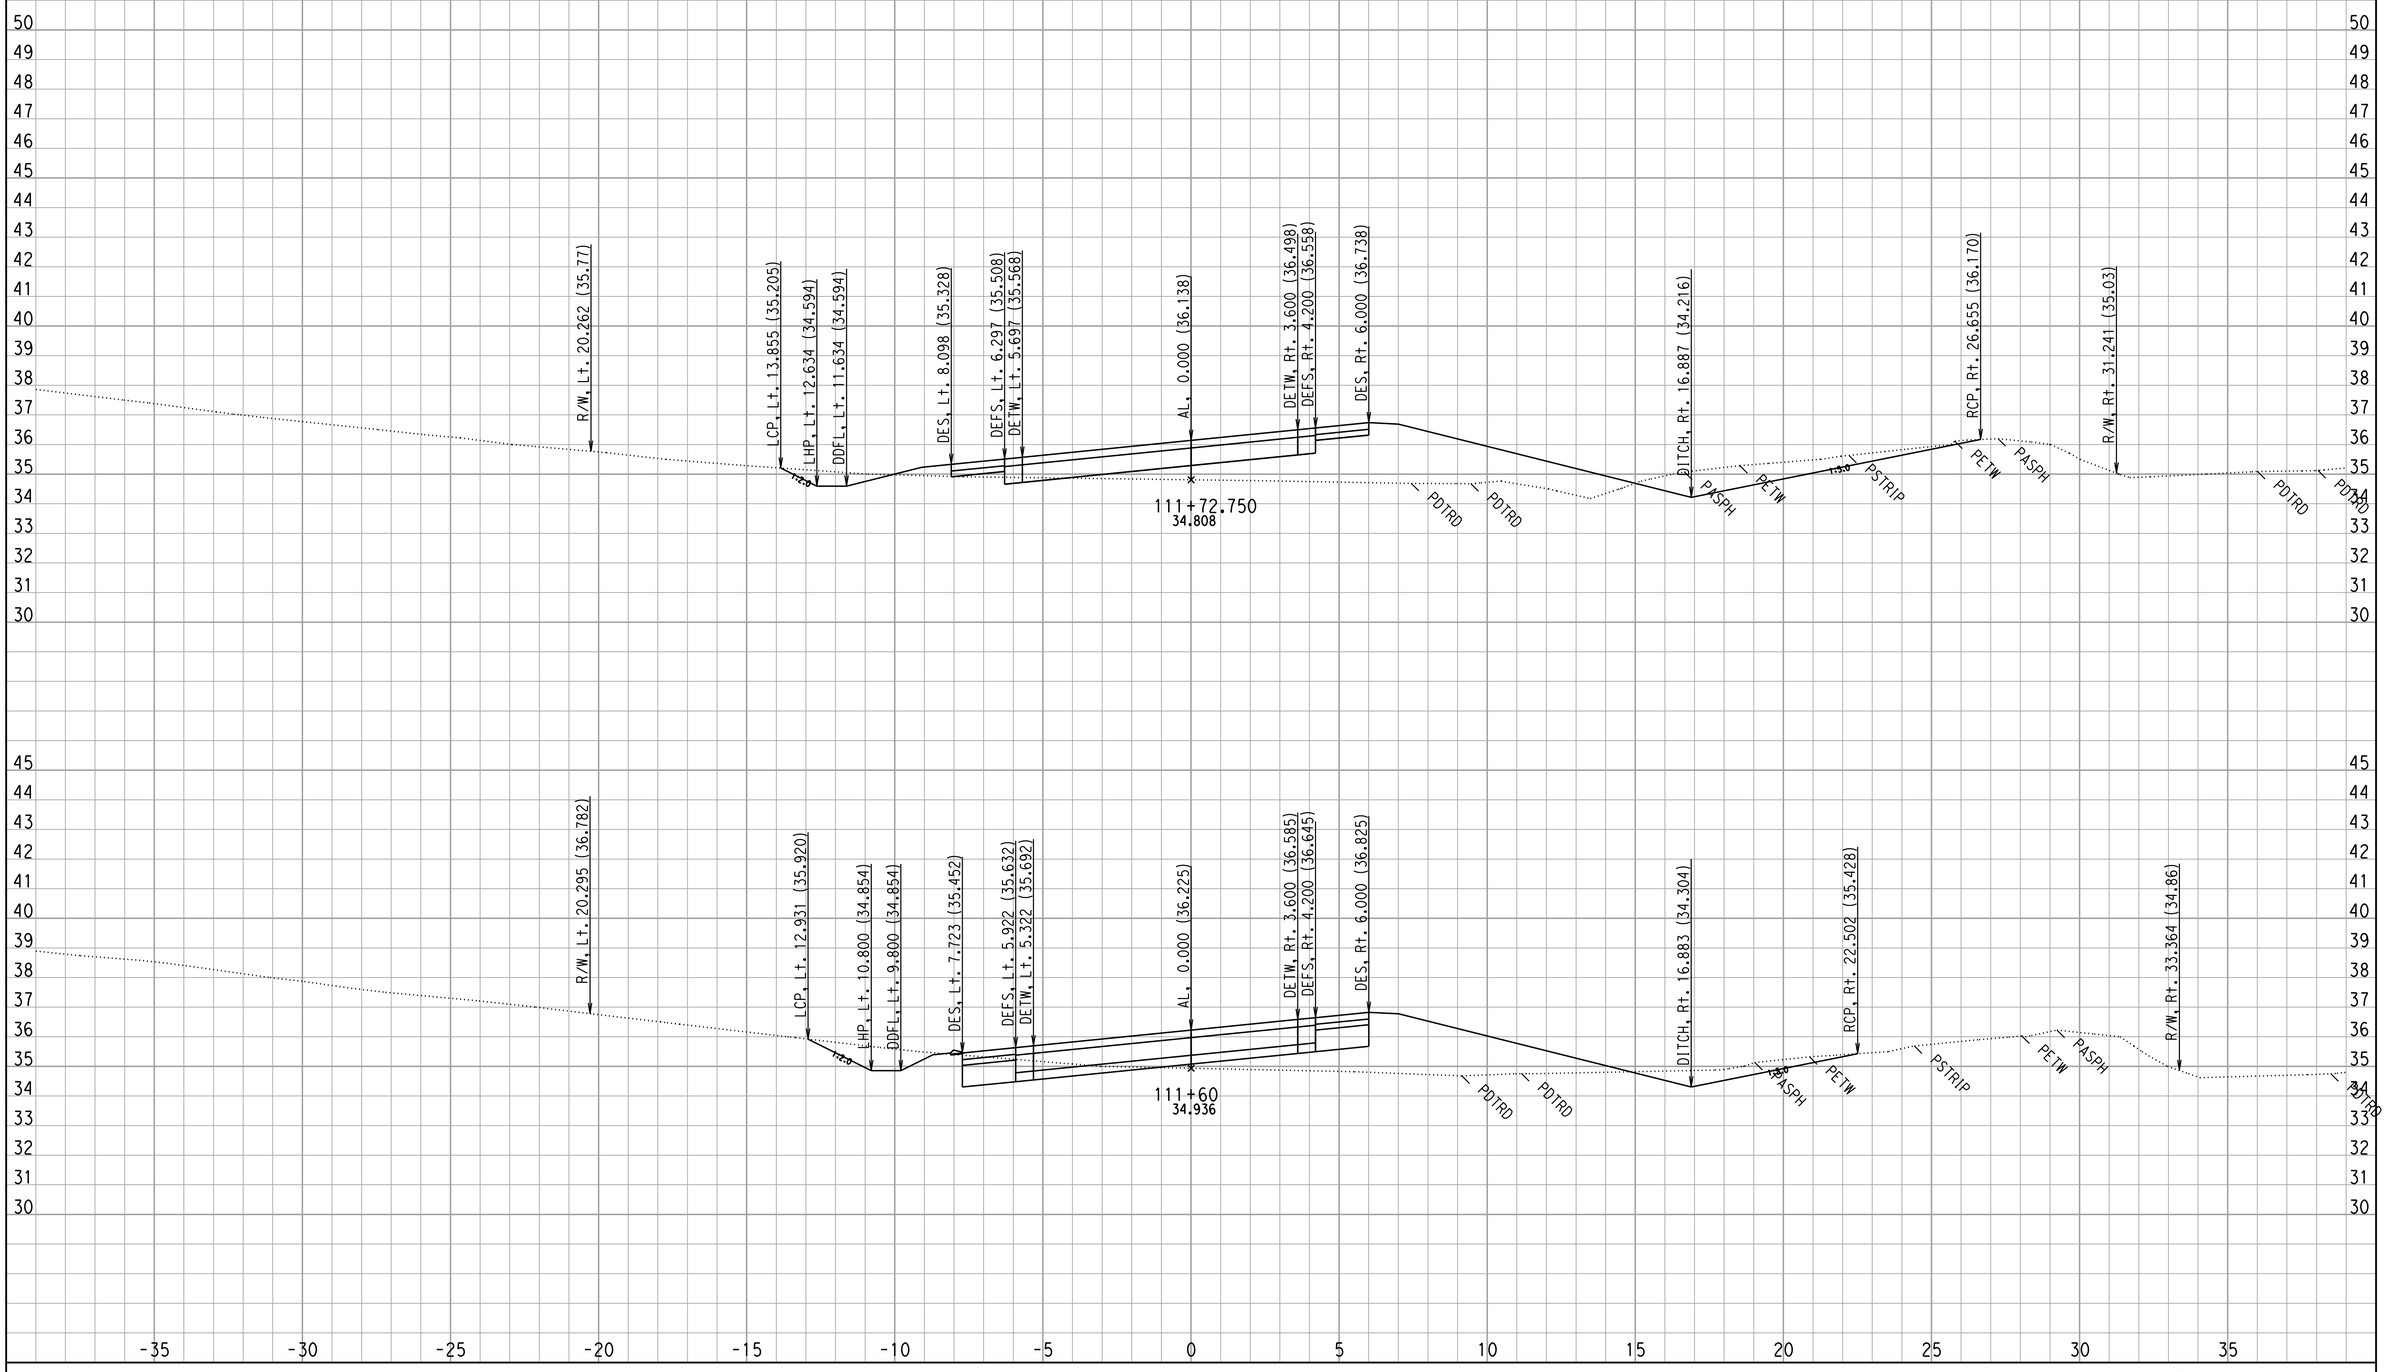

CROSS SECTIONS CREATED BY: WC

DATE: 8/29/2008

ALL DIMENSIONS ARE METRIC

PROJECT: DUHIG

EA: 444211

0.5/3.3

Project: 0147 File: D:\444201\TempRdDsn\0147\XSECTION\mainoutput\final\al69_pro69mx2_full_fin3_match18.ear

Scale Ratio: 1:100 Horiz.
1:100 Vert.

A LINE - AL69
CROSS SECTIONS

SHEET 59 OF XXX

F:\4444211 final xsec.dgn 9/5/2008 12:44:07 PM

FOR EARTHWORK DEVELOPMENT ONLY

FOR DRIVEWAYS, DRAINAGES, & ROAD CONFORMS SEE PLANS

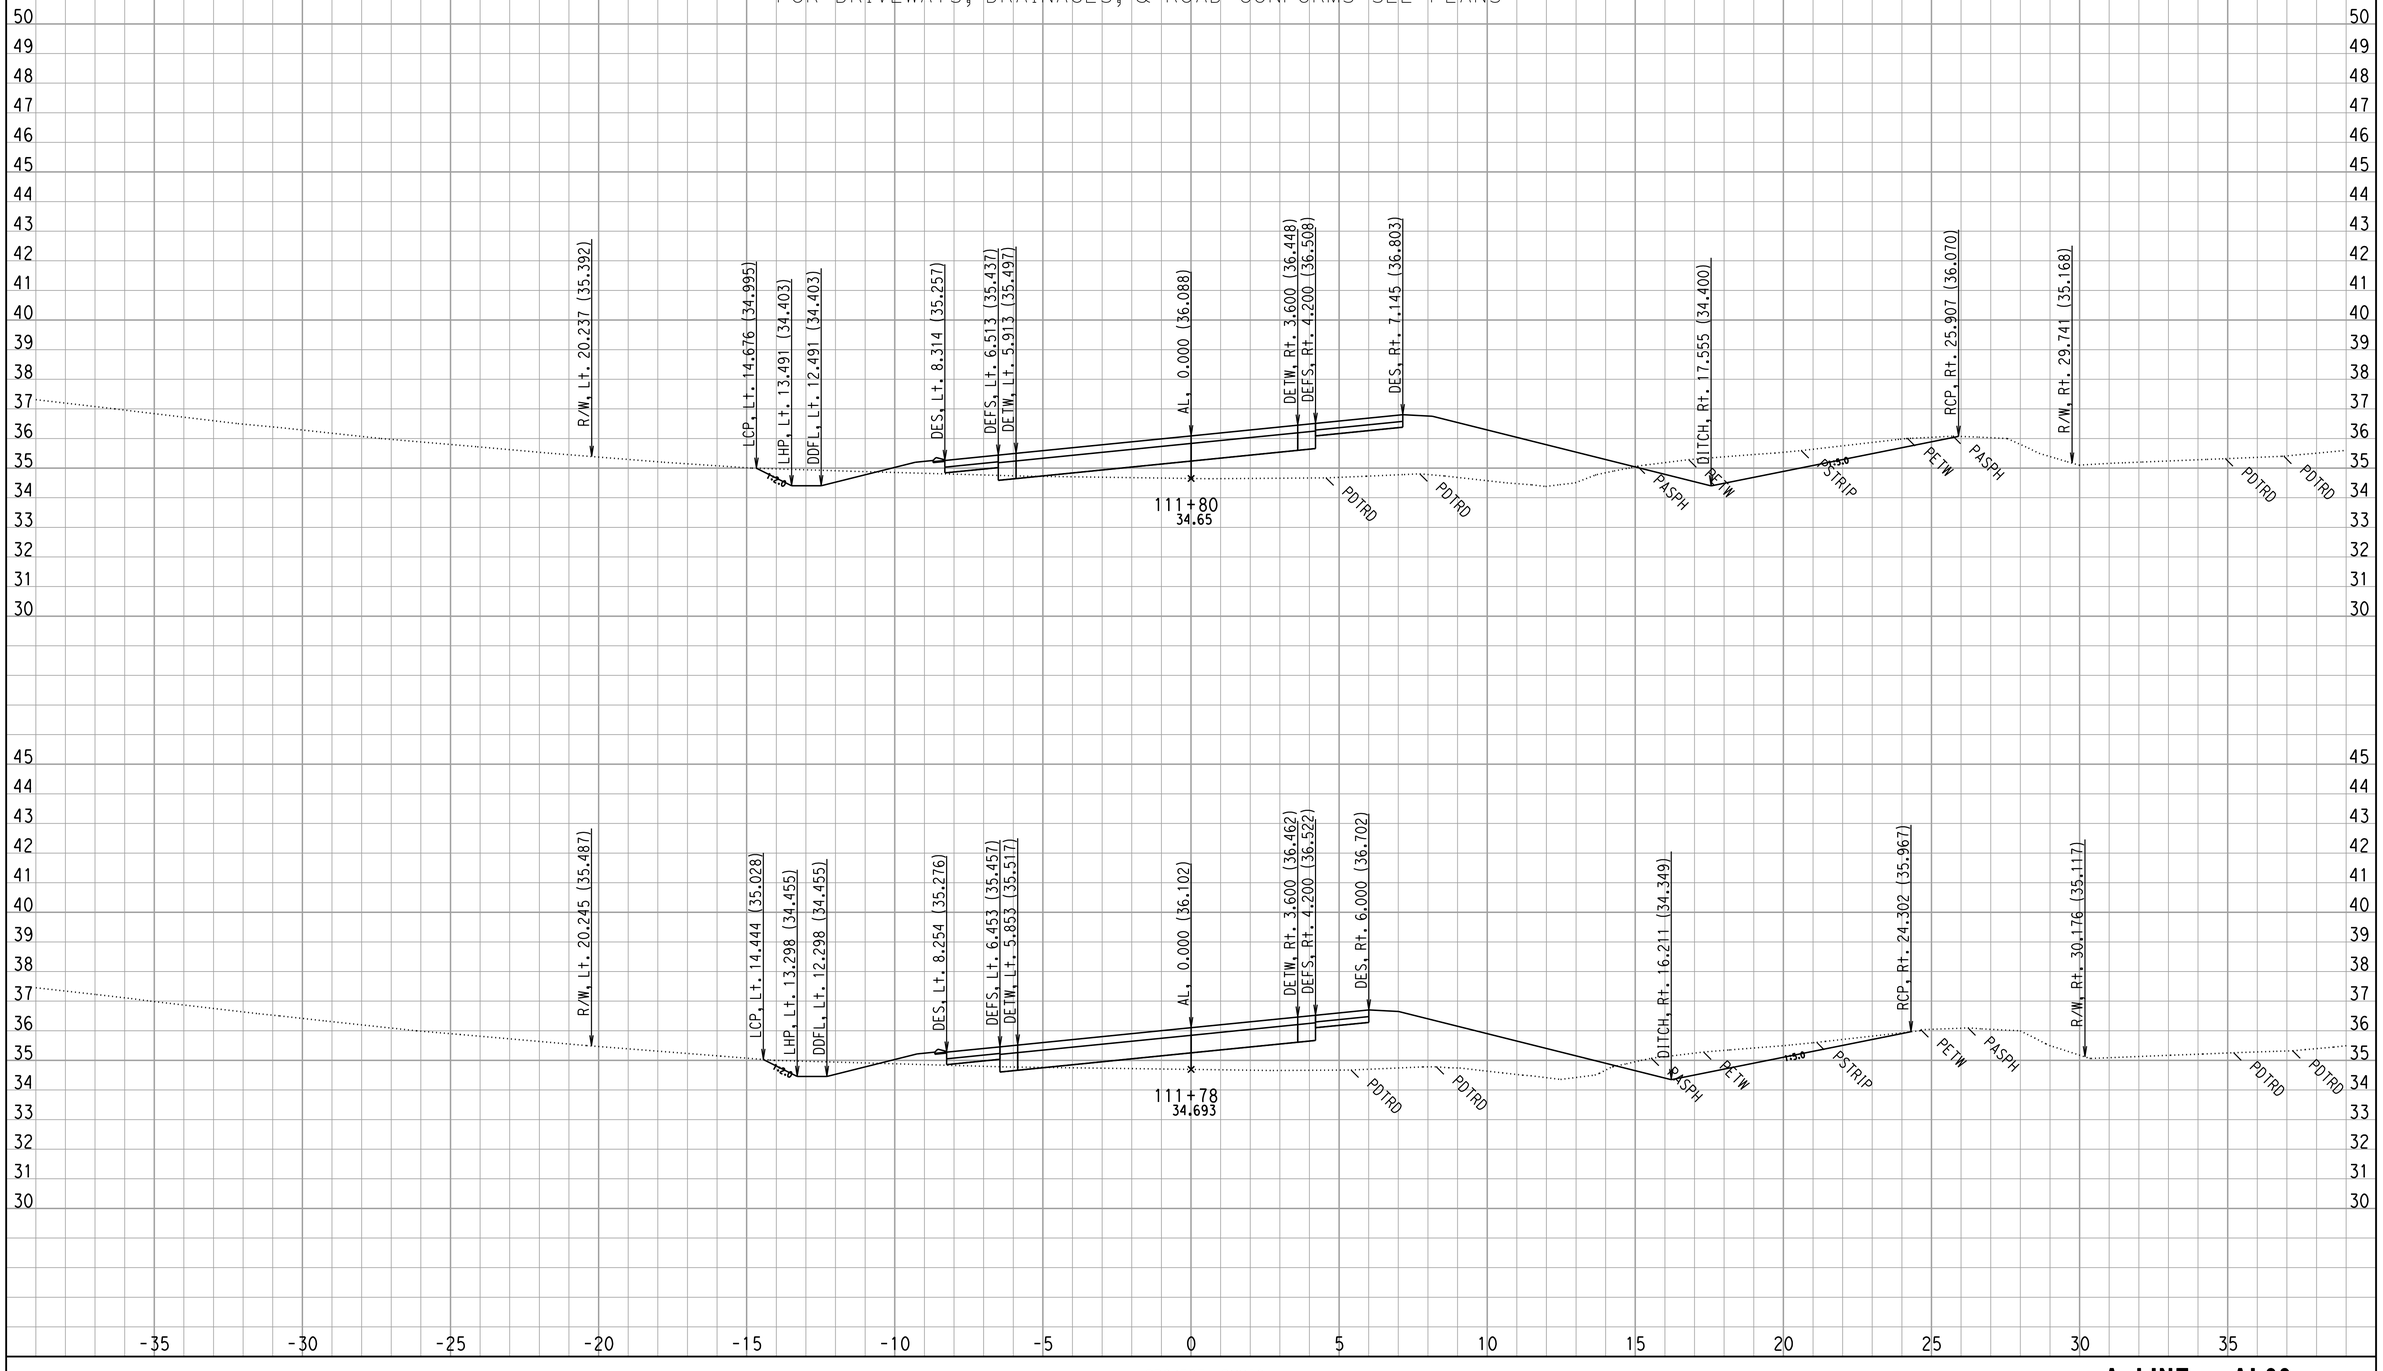

CROSS SECTIONS CREATED BY: WC DATE: 8/29/2008 ALL DIMENSIONS ARE METRIC

Project: 0147 File: D:\444201\TempRdDsn\0147\XSECTION\mainoutput\final\al69_pro69mx2_full_fin3_match18.ear

PROJECT: DUHIG
EA: 444211
0.5/3.3

Scale Ratio: 1:100 Horiz.
1:100 Vert.

A LINE - AL69
CROSS SECTIONS

SHEET 60 OF XXX

F:\4444211 final xsec.dgn 9/5/2008 12:44:08 PM

FOR EARTHWORK DEVELOPMENT ONLY

FOR DRIVEWAYS, DRAINAGES, & ROAD CONFORMS SEE PLANS

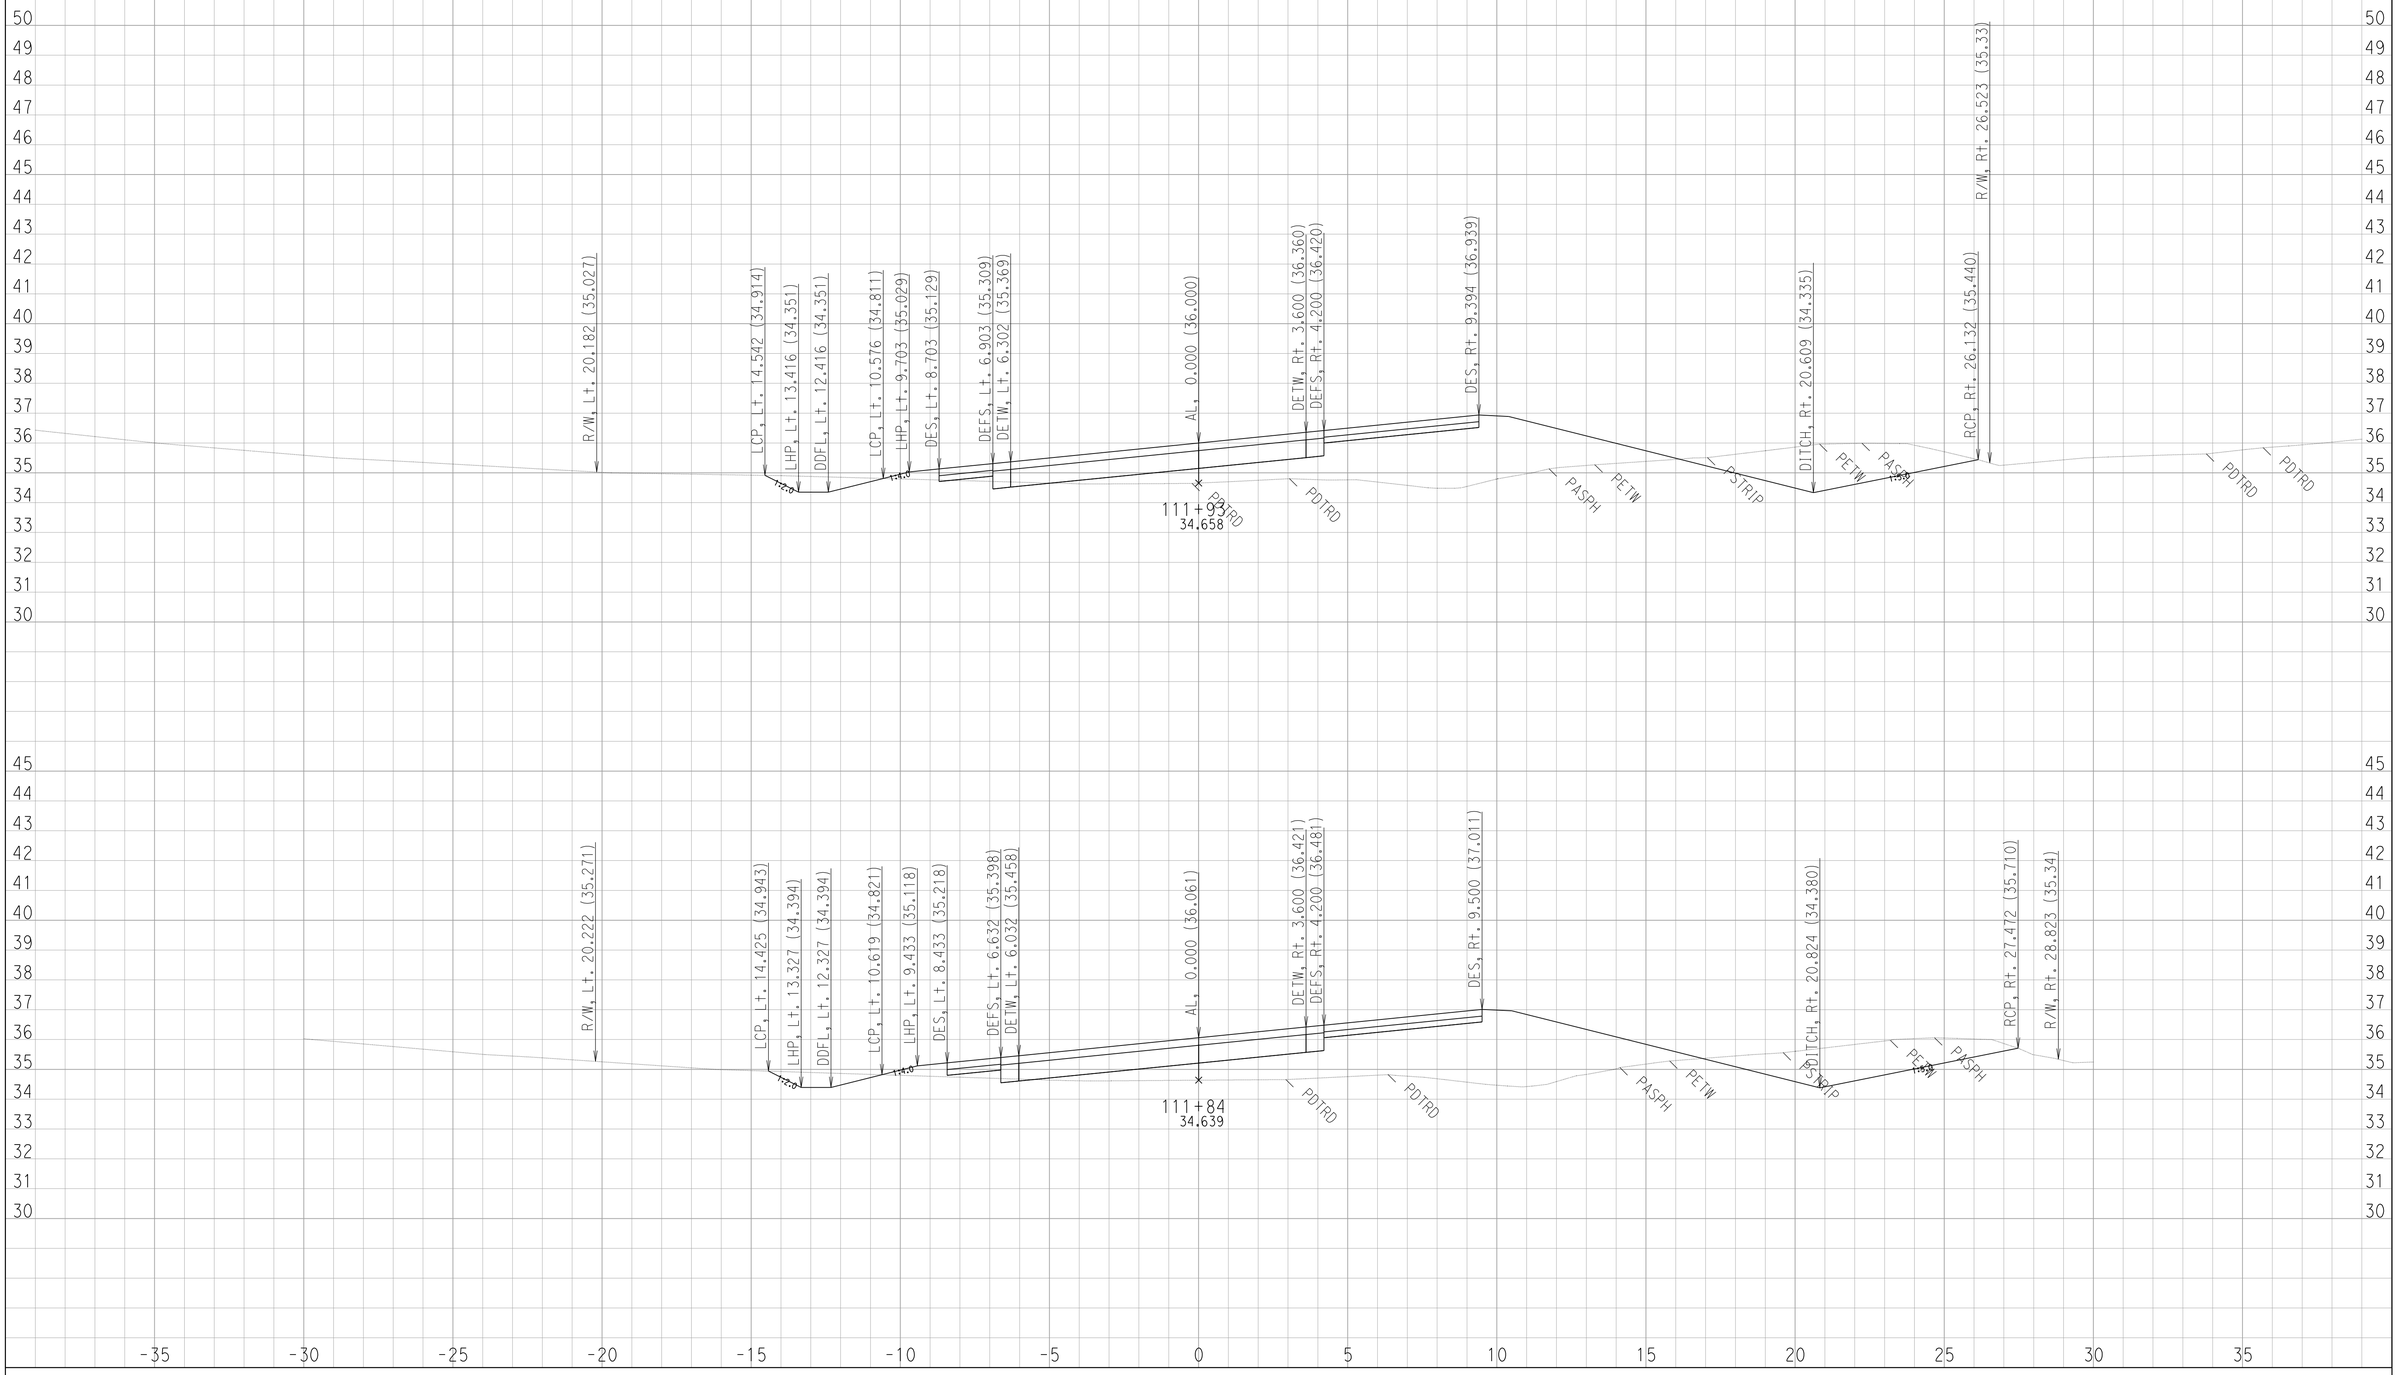

CROSS SECTIONS CREATED BY: WC DATE: 8/29/2008 ALL DIMENSIONS ARE METRIC

Project: 0147 File: D:\444201\TempRdDsn\0147\XSECTION\mainoutput\final\al69_pro69mx2_full_fin3_match18.ear

PROJECT: DUHIG
EA: 444211
0.5/3.3

Scale Ratio: 1:100 Horiz.
1:100 Vert.

A LINE - AL69
CROSS SECTIONS

SHEET 61 OF XXX

FOR EARTHWORK DEVELOPMENT ONLY

FOR DRIVEWAYS, DRAINAGES, & ROAD CONFORMS SEE PLANS

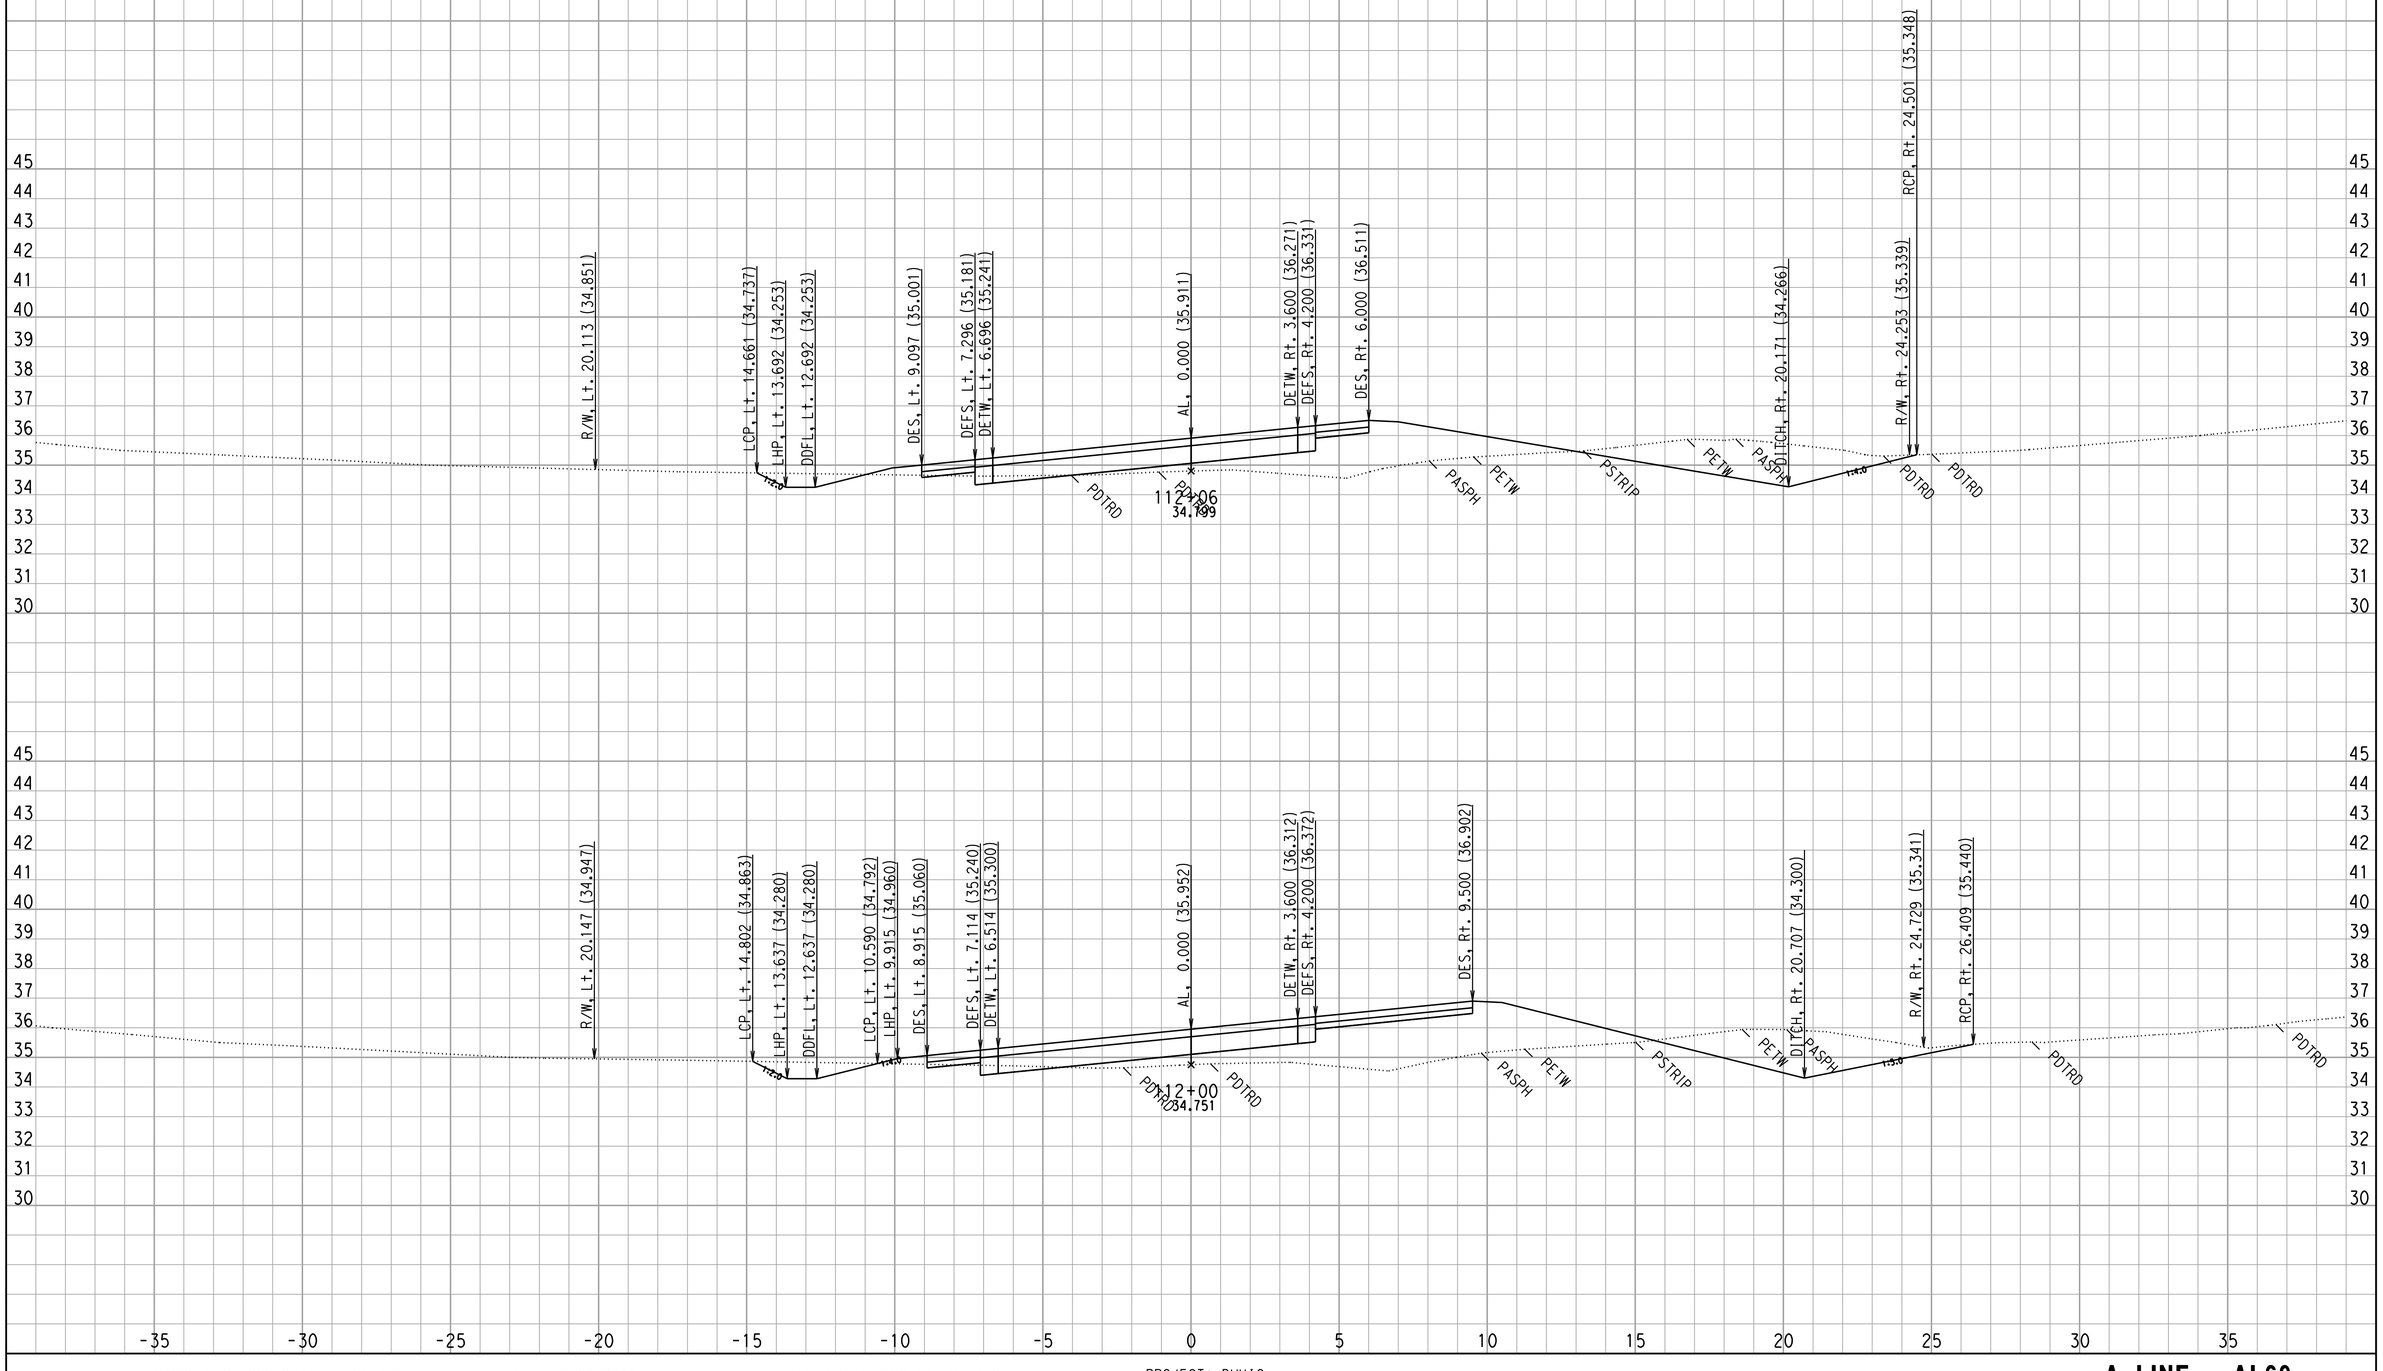

CROSS SECTIONS CREATED BY: WC DATE: 8/29/2008 ALL DIMENSIONS ARE METRIC

Project: 0147 File: D:\444201\TempRdDsn\0147\XSECTION\mainoutput\final\al69_pro69mx2_full_fin3_match18.ear

PROJECT: DUHIG
EA: 444211
0.5/3.3

Scale Ratio: 1:100 Horiz.
1:100 Vert.

A LINE - AL69
CROSS SECTIONS

SHEET 62 OF XXX

F:\4444211 final xsec.dgn 9/5/2008 12:44:08 PM

FOR EARTHWORK DEVELOPMENT ONLY

FOR DRIVEWAYS, DRAINAGES, & ROAD CONFORMS SEE PLANS

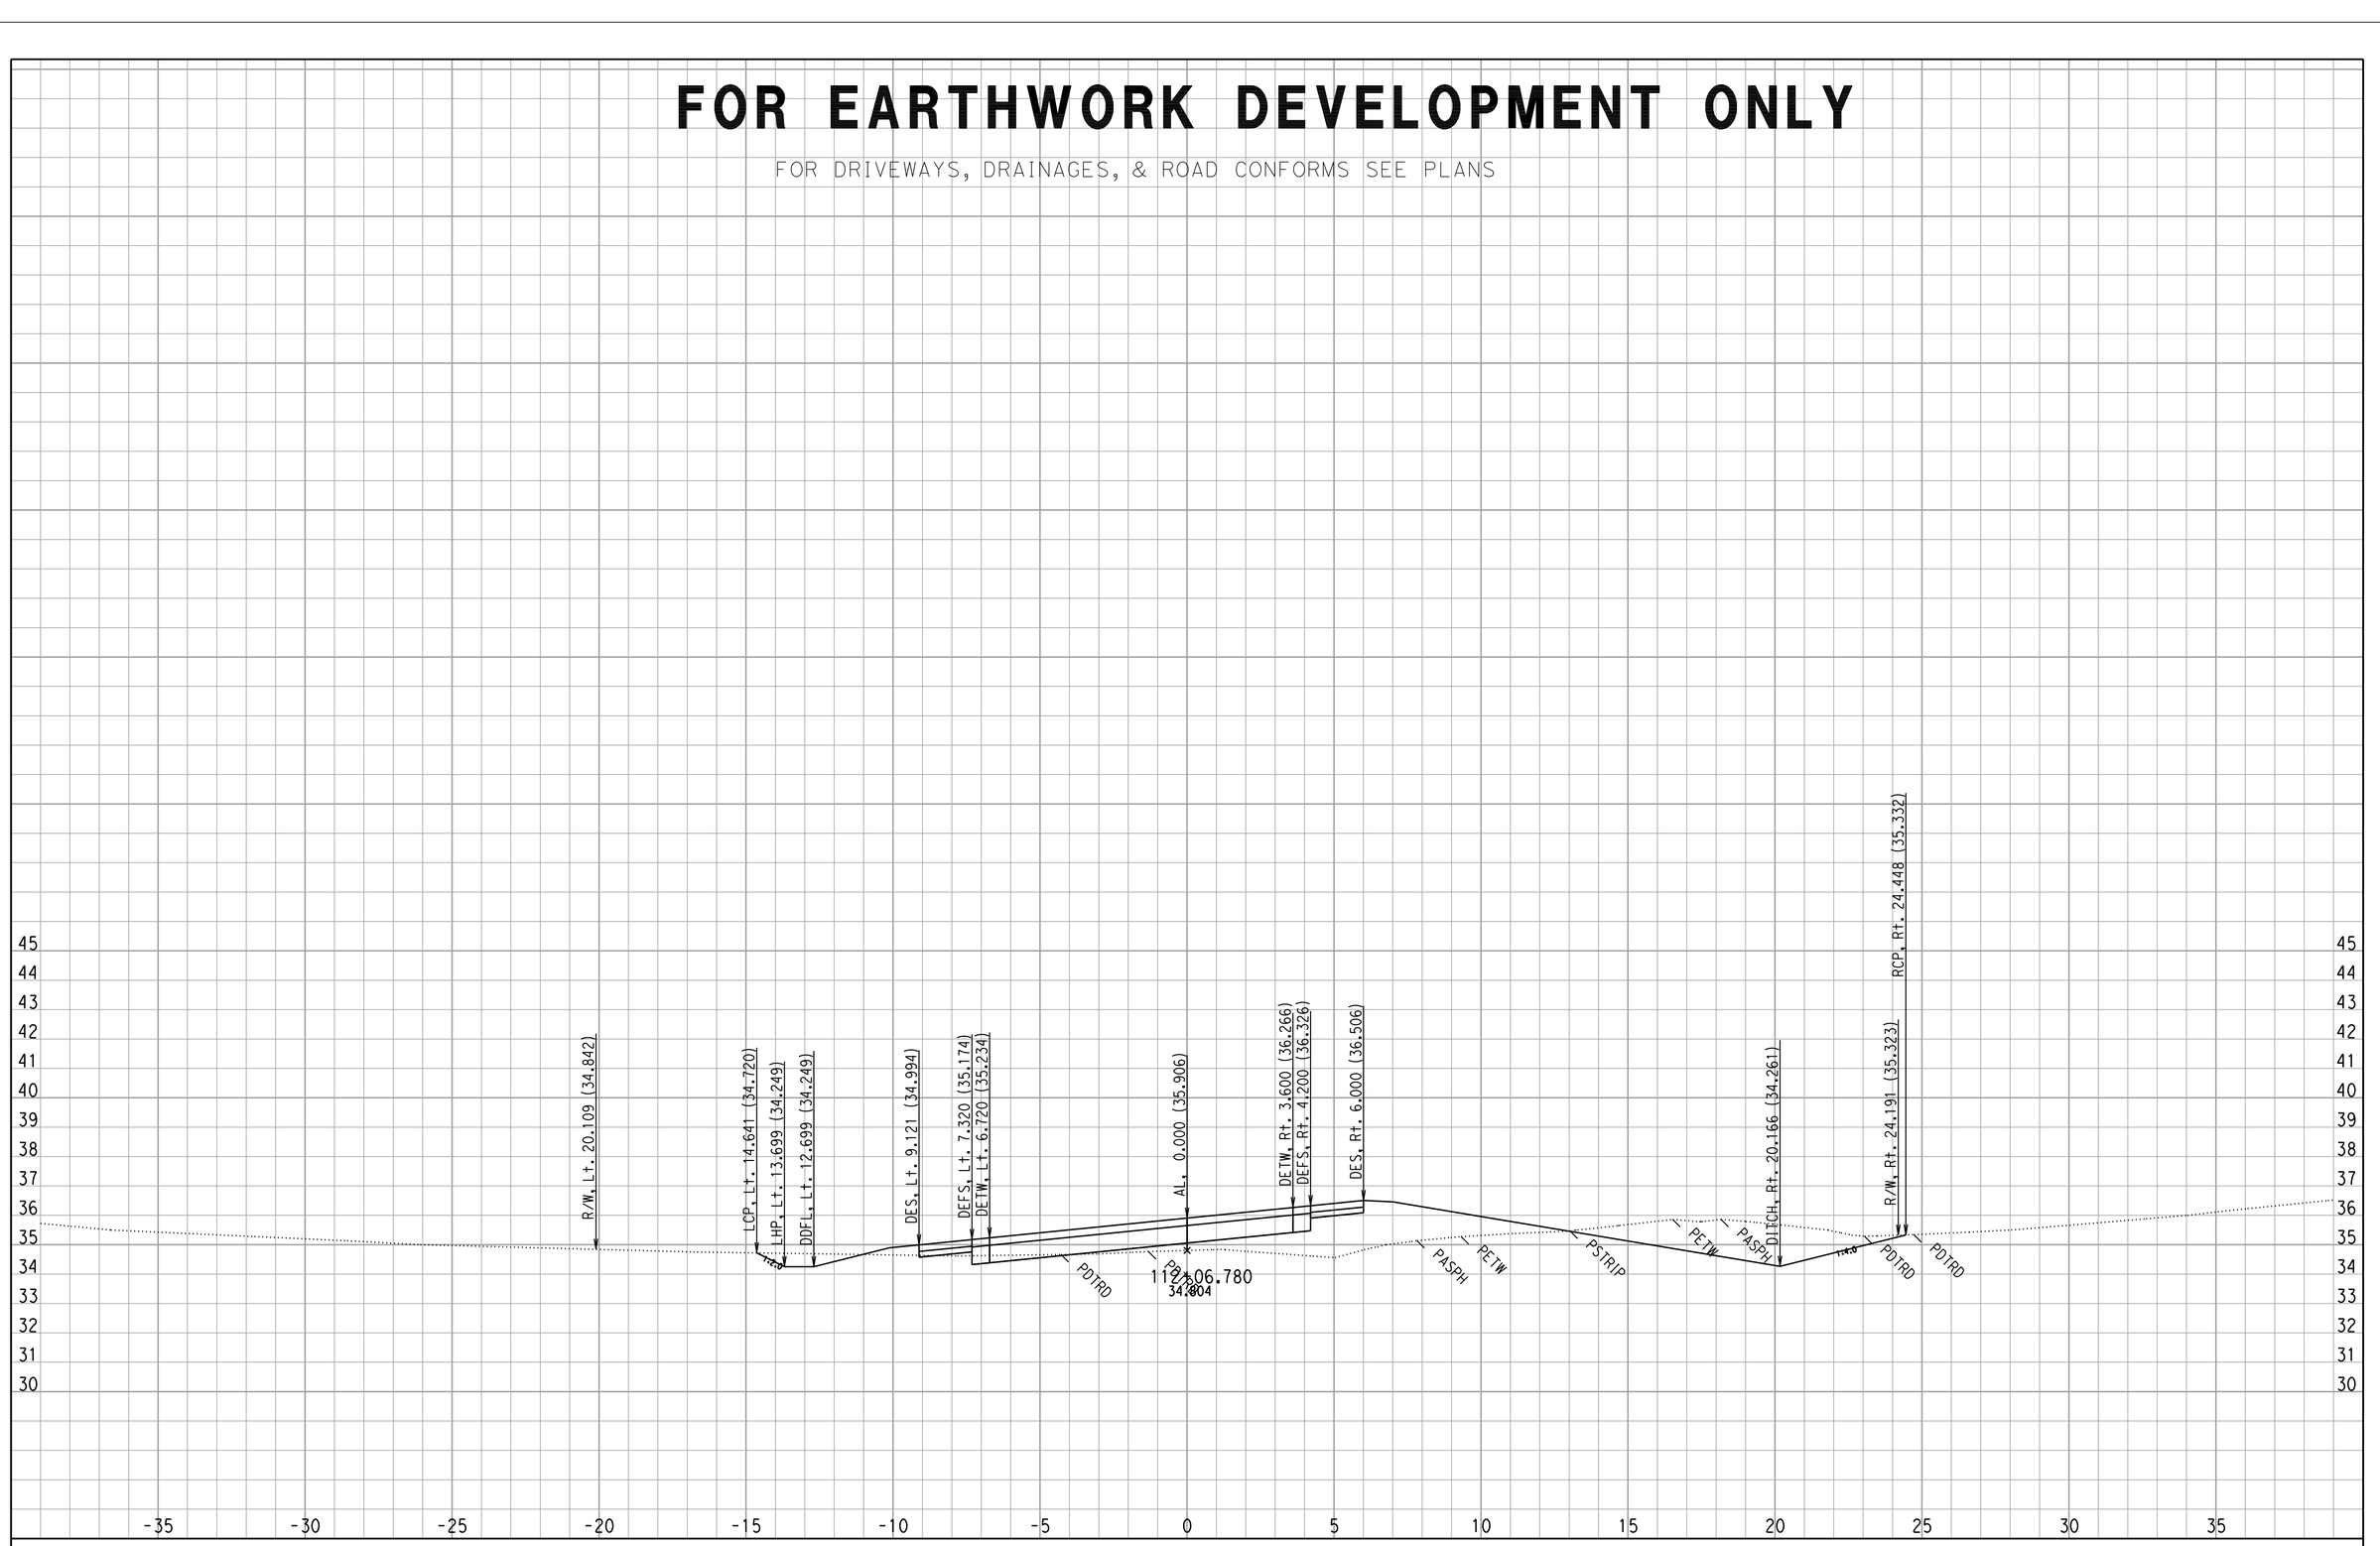

CROSS SECTIONS CREATED BY: WC DATE: 8/29/2008 ALL DIMENSIONS ARE METRIC

PROJECT: DUHIG
EA: 444211
0.5/3.3

Project: 0147 File: D:\444201\TempRdDsn\0147\XSECTION\mainoutput\final\al69_pro69mx2_full_fin3_match18.ear

Scale Ratio: 1:100 Horiz.
1:100 Vert.

A LINE - AL69
CROSS SECTIONS

SHEET 63 OF XXX

F:\4444211 final xsec.dgn 9/5/2008 12:44:08 PM

FOR EARTHWORK DEVELOPMENT ONLY

FOR DRIVEWAYS, DRAINAGES, & ROAD CONFORMS SEE PLANS

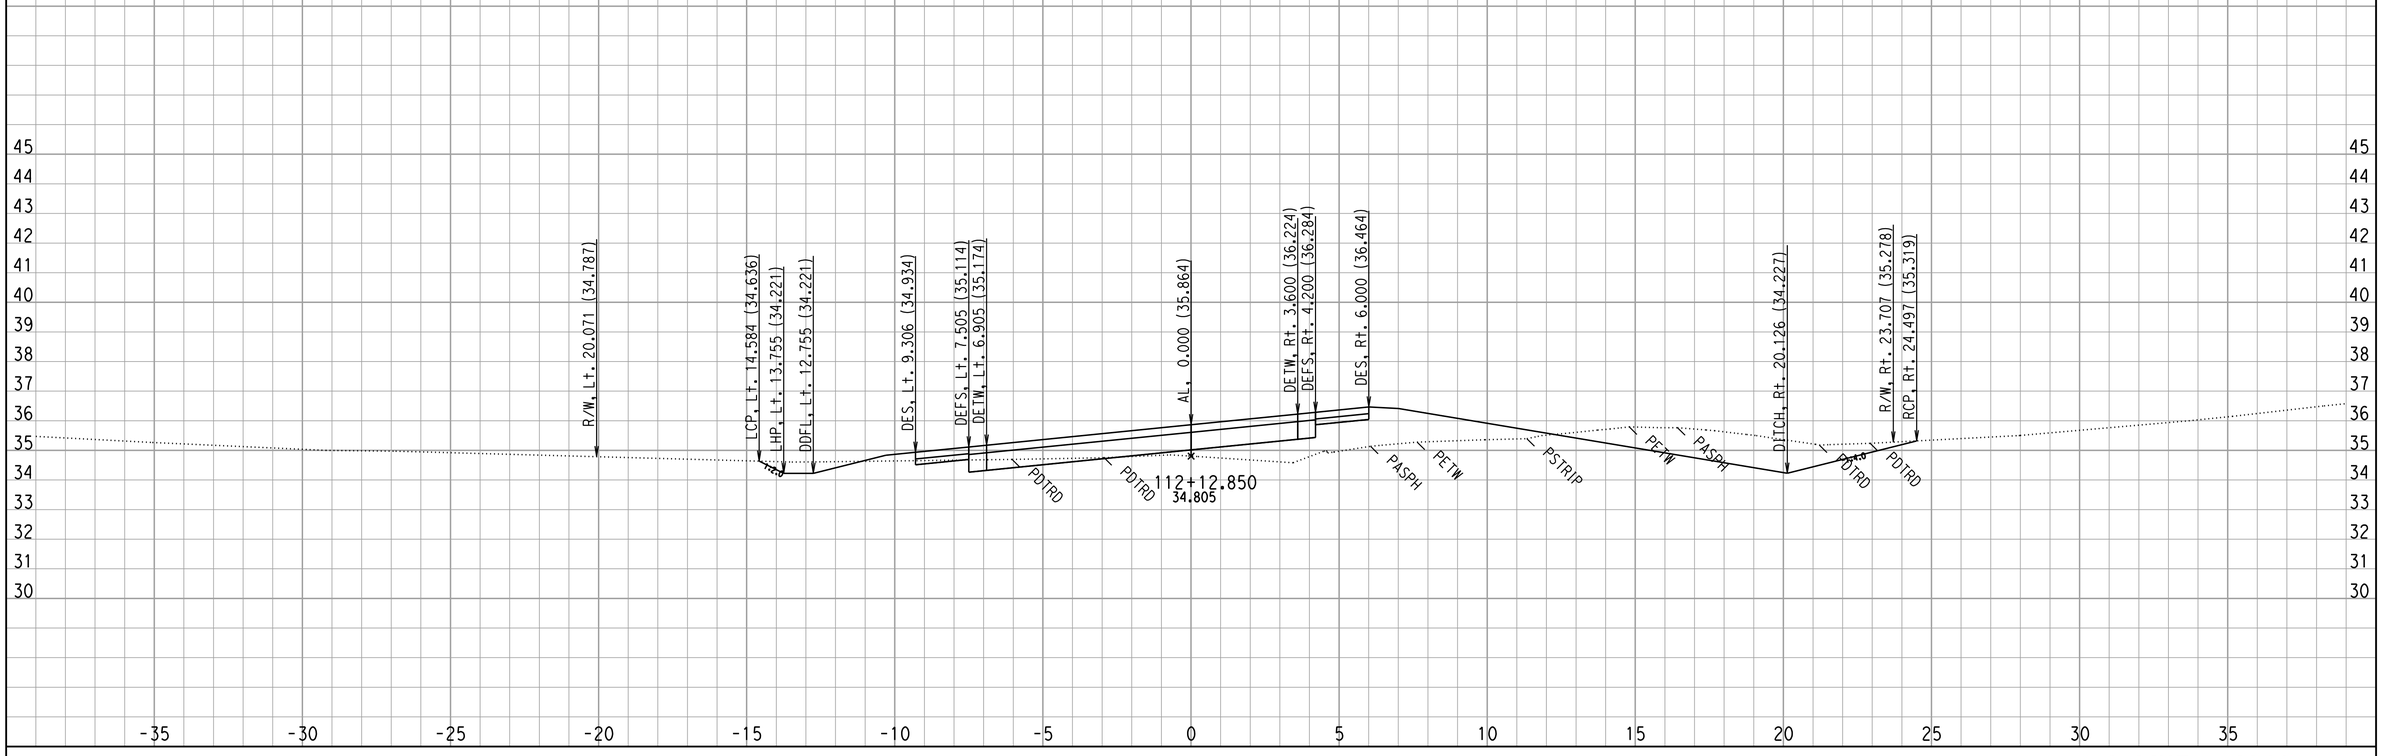

CROSS SECTIONS CREATED BY: WC DATE: 8/29/2008 ALL DIMENSIONS ARE METRIC

Project: 0147 File: D:\444201\TempRdDsn\0147\XSECTION\mainoutput\final\al69_pro69mx2_full_fin3_match18.ear

PROJECT: DUHIG
EA: 444211
0.5/3.3

Scale Ratio: 1:100 Horiz.
1:100 Vert.

A LINE - AL69
CROSS SECTIONS

F:\4444211 final xsec.dgn 9/5/2008 12:44:09 PM

FOR EARTHWORK DEVELOPMENT ONLY

FOR DRIVEWAYS, DRAINAGES, & ROAD CONFORMS SEE PLANS

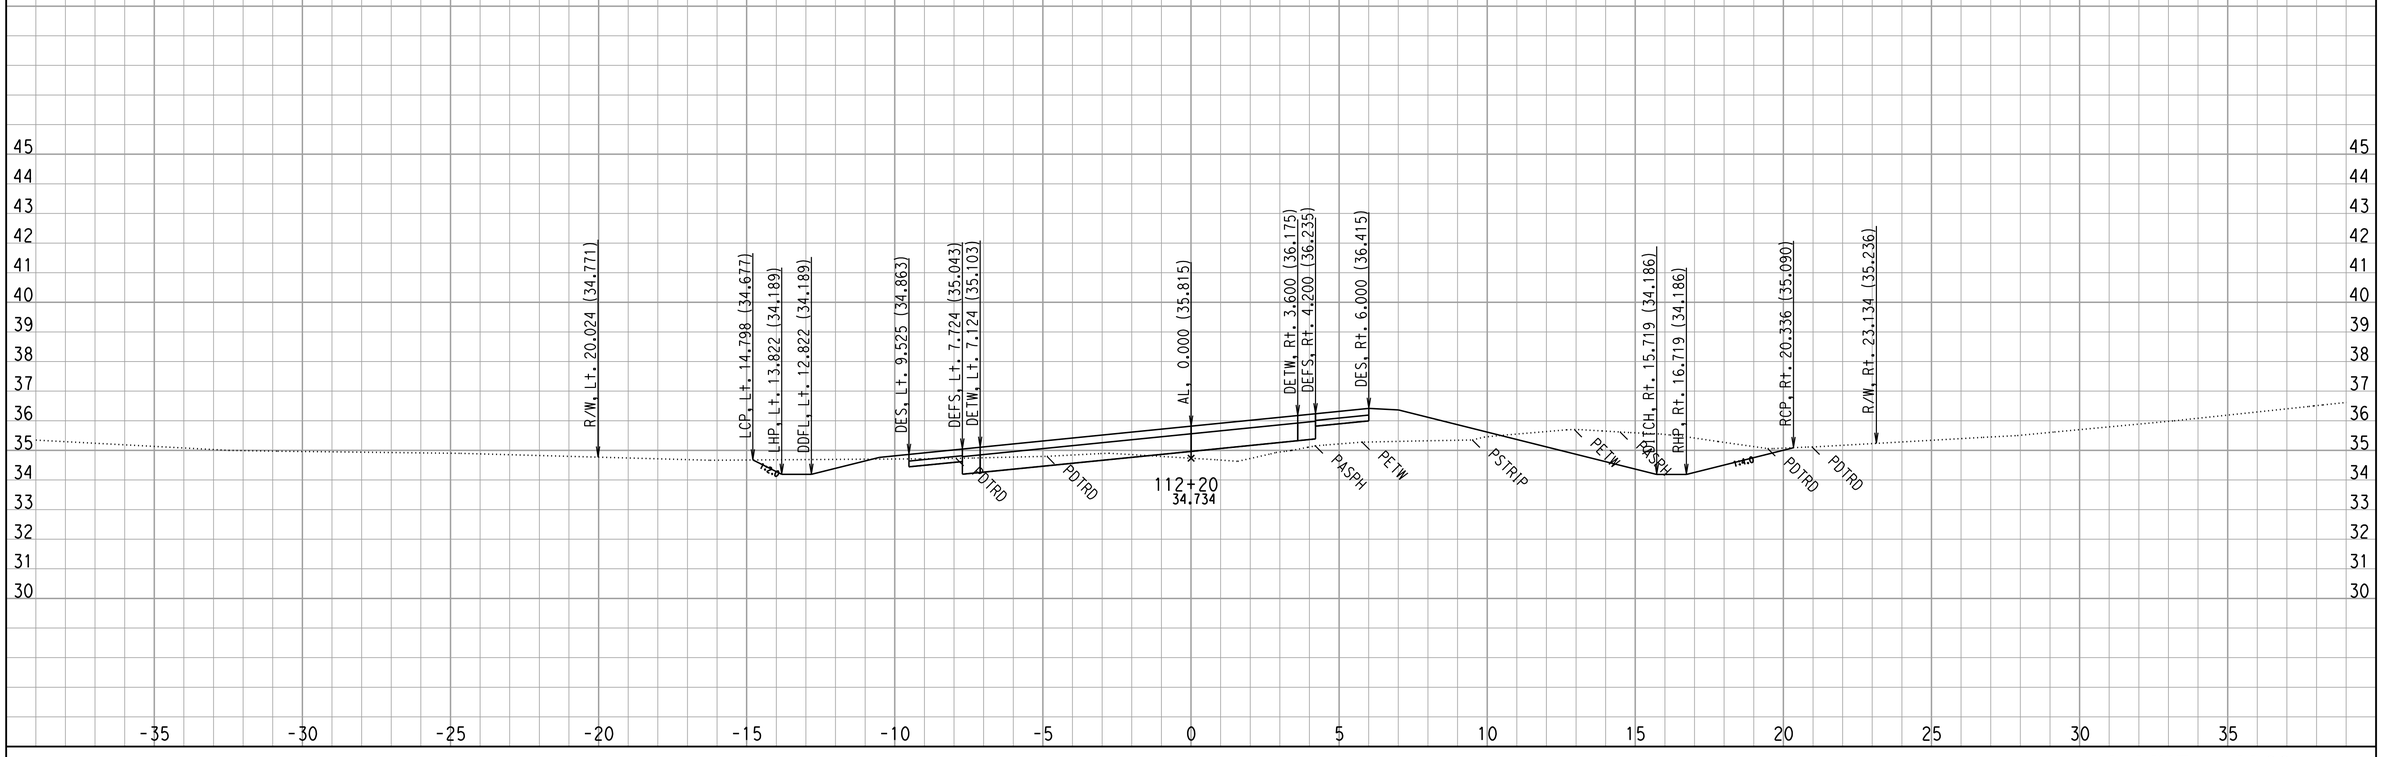

CROSS SECTIONS CREATED BY: WC DATE: 8/29/2008 ALL DIMENSIONS ARE METRIC

Project: 0147 File: D:\444201\TempRdDsn\0147\XSECTION\mainoutput\final\al69_pro69mx2_full_fin3_match18.ear

PROJECT: DUHIG
EA: 444211
0.5/3.3

Scale Ratio: 1:100 Horiz.
1:100 Vert.

A LINE - AL69
CROSS SECTIONS

SHEET 65 OF XXX

F:\4444211 final xsec.dgn 9/5/2008 12:44:09 PM

FOR EARTHWORK DEVELOPMENT ONLY

FOR DRIVEWAYS, DRAINAGES, & ROAD CONFORMS SEE PLANS

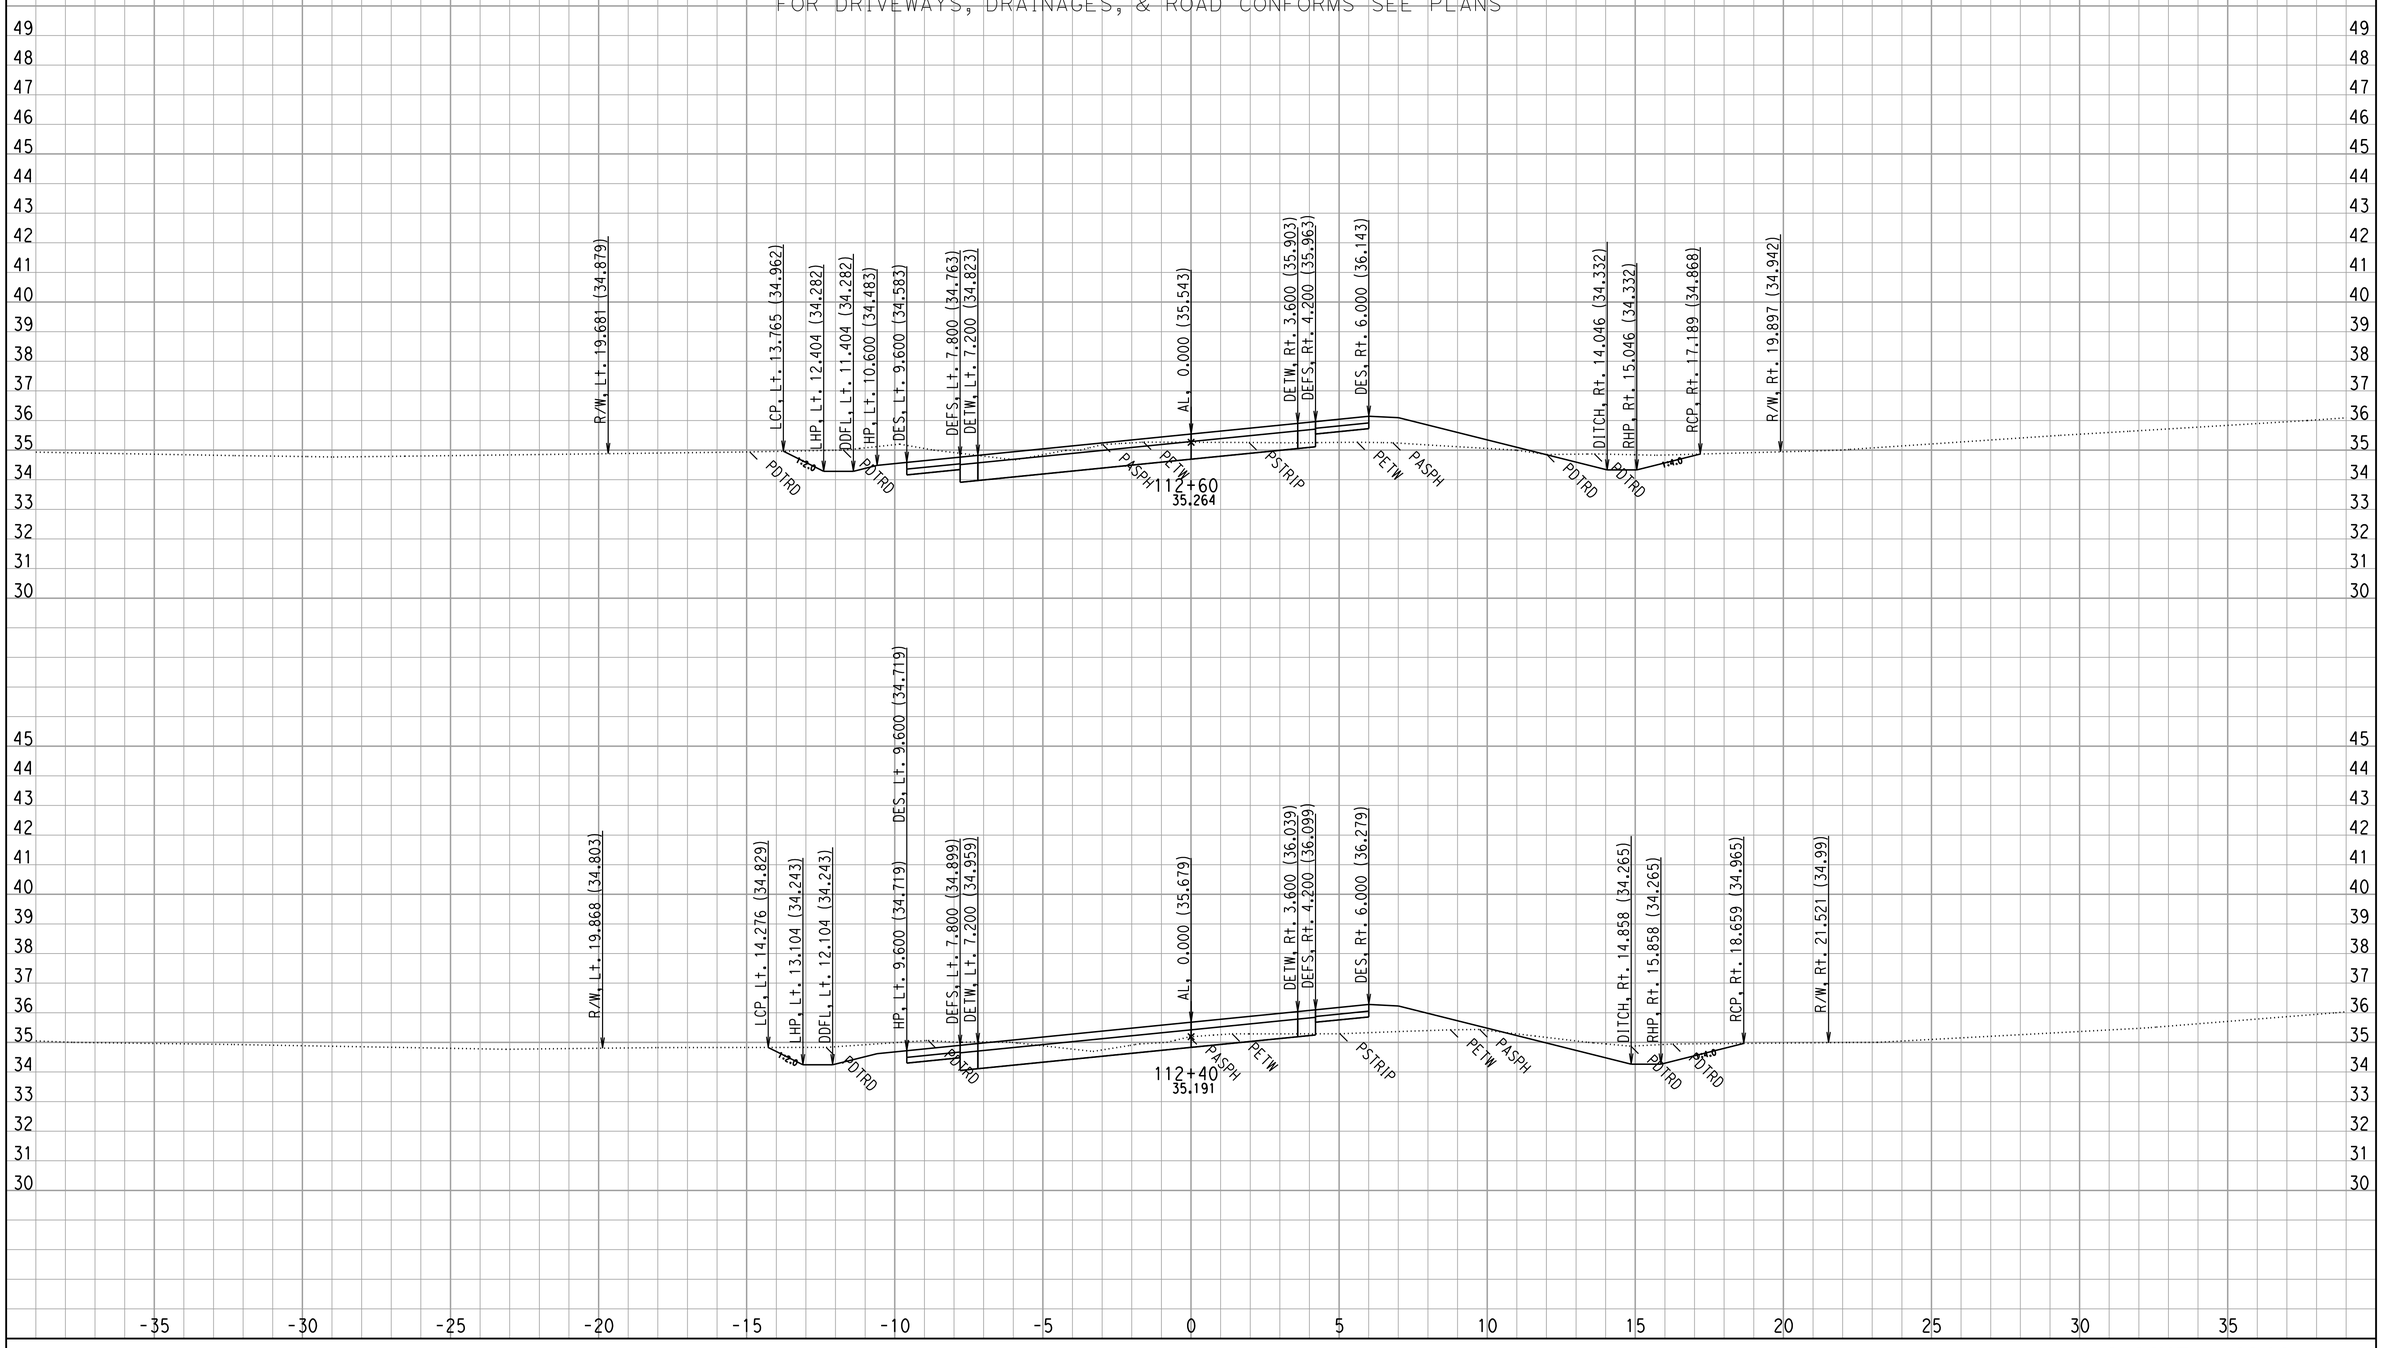

CROSS SECTIONS CREATED BY: WC DATE: 8/29/2008 ALL DIMENSIONS ARE METRIC

Project: 0147 File: D:\444201\TempRdDsn\0147\XSECTION\mainoutput\final\al69_pro69mx2_full_fin3_match18.ear

PROJECT: DUHIG
EA: 444211
0.5/3.3

Scale Ratio: 1:100 Horiz.
1:100 Vert.

A LINE - AL69
CROSS SECTIONS

SHEET 66 OF XXX

F:\4444211 final xsec.dgn 9/5/2008 12:44:09 PM

FOR EARTHWORK DEVELOPMENT ONLY

FOR DRIVEWAYS, DRAINAGES, & ROAD CONFORMS SEE PLANS

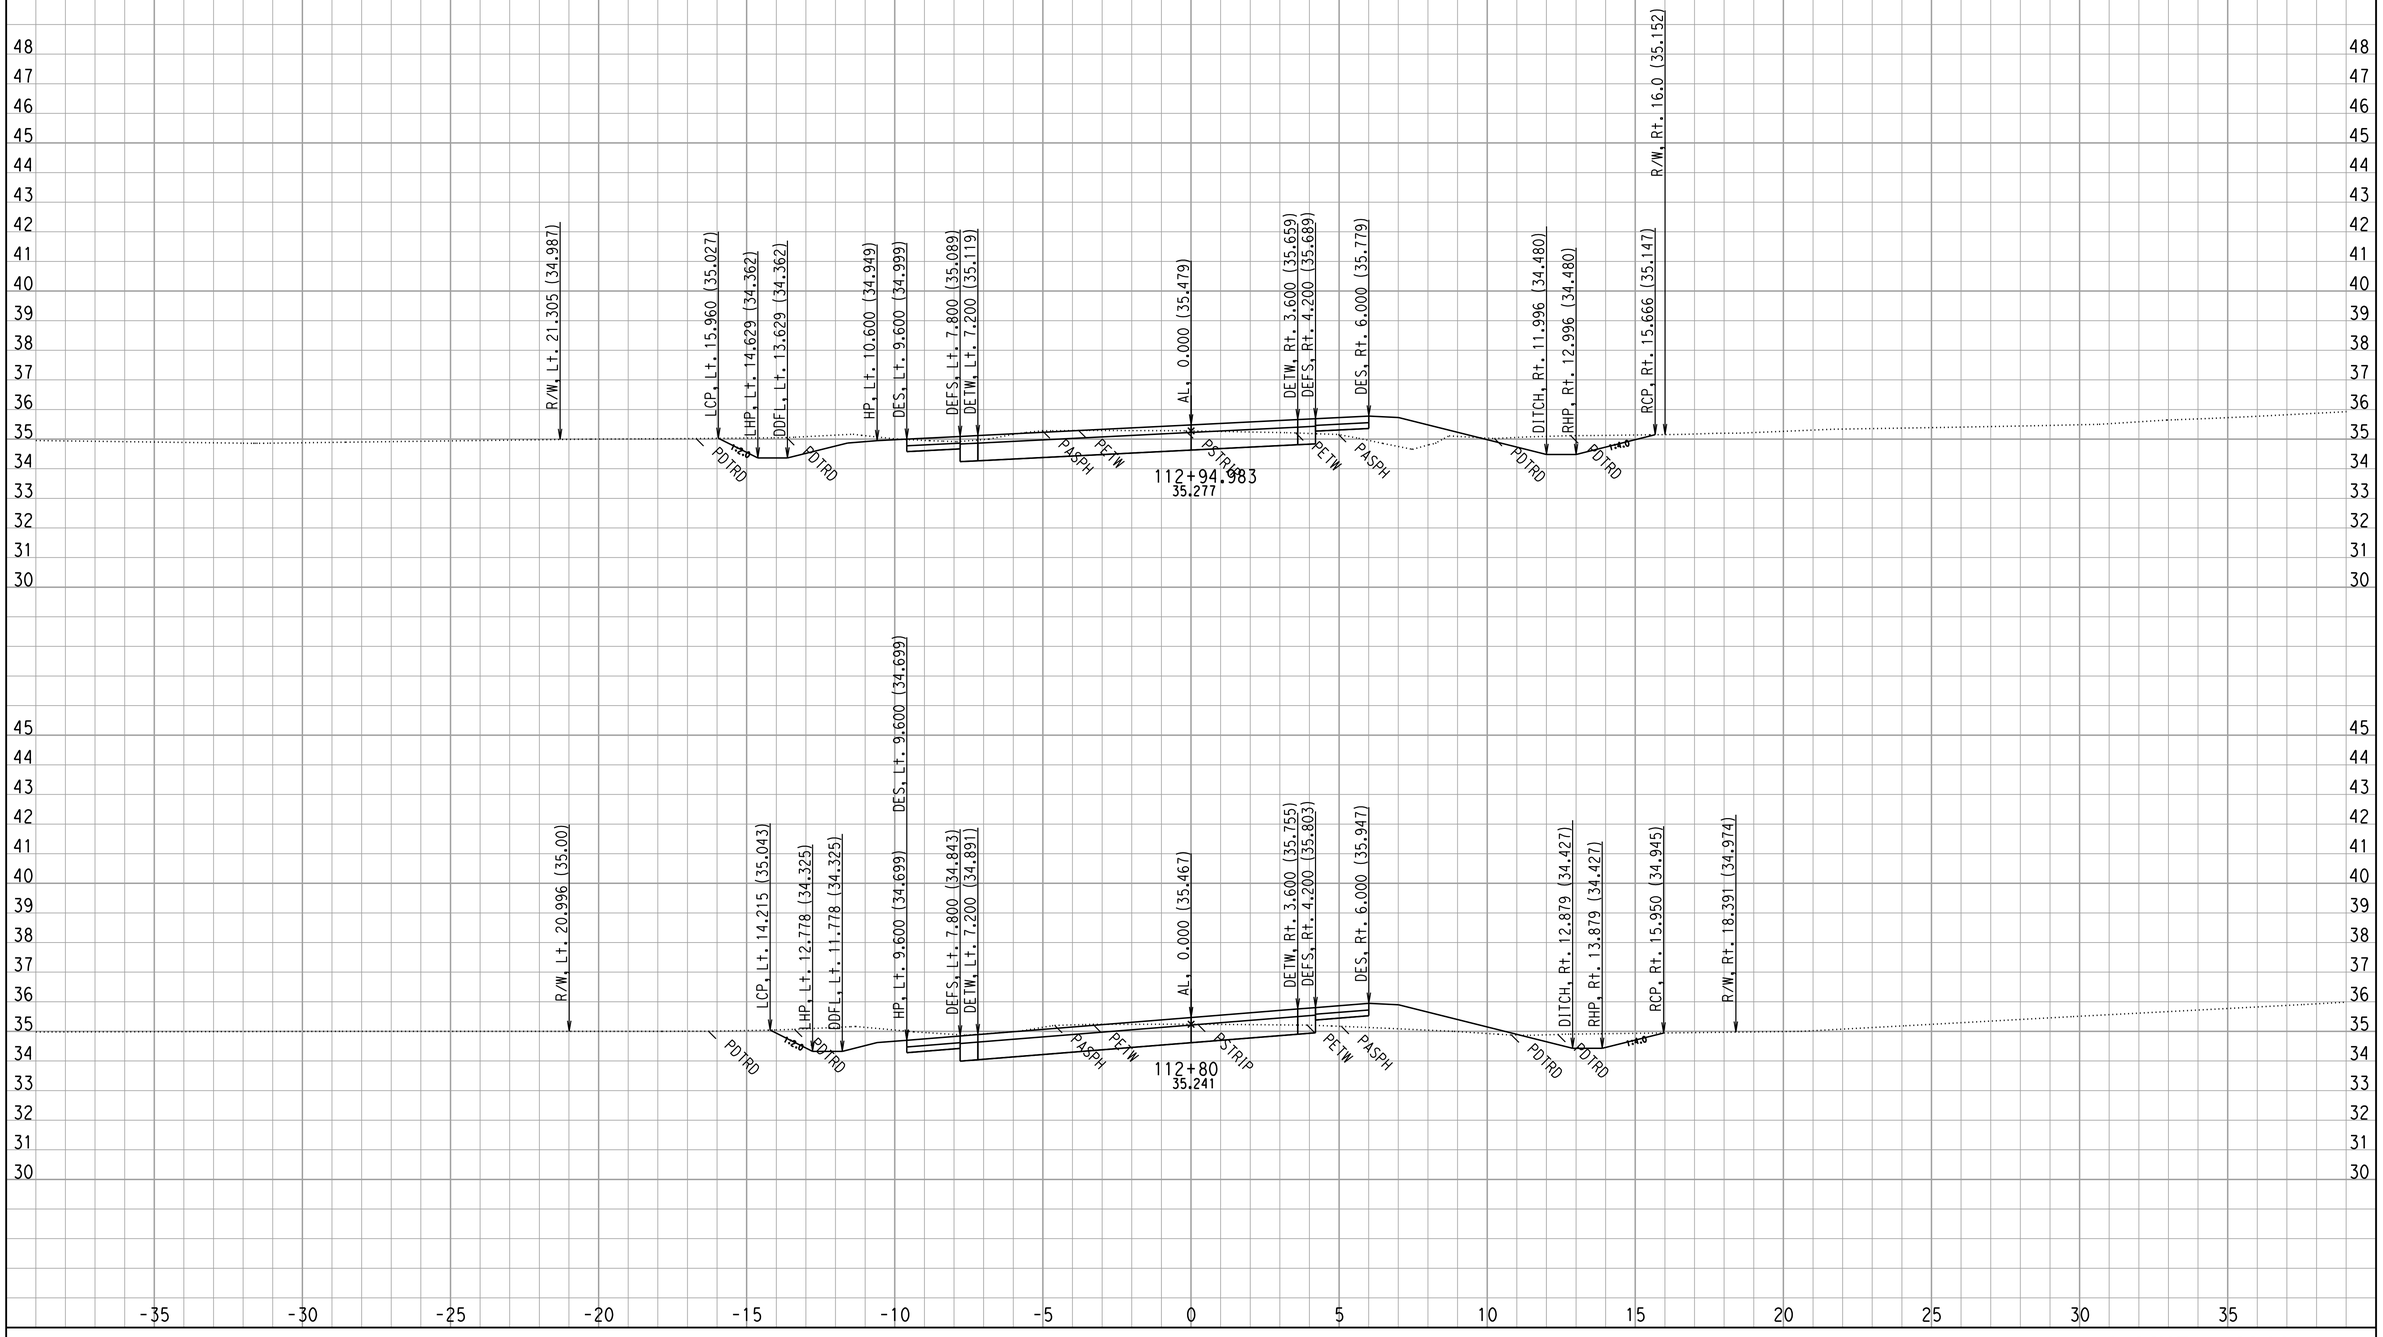

CROSS SECTIONS CREATED BY: WC

DATE: 8/29/2008

ALL DIMENSIONS ARE METRIC

PROJECT: DUHIG

EA: 444211

0.5/3.3

Project: 0147 File: D:\444201\TempRdDsn\0147\XSECTION\mainoutput\final\al69_pro69mx2_full_fin3_match18.ear

Scale Ratio: 1:100 Horiz.
1:100 Vert.

A LINE - AL69
CROSS SECTIONS

SHEET 67 OF XXX

F:\4444211 final xsec.dgn 9/5/2008 12:44:09 PM

FOR EARTHWORK DEVELOPMENT ONLY

FOR DRIVEWAYS, DRAINAGES, & ROAD CONFORMS SEE PLANS

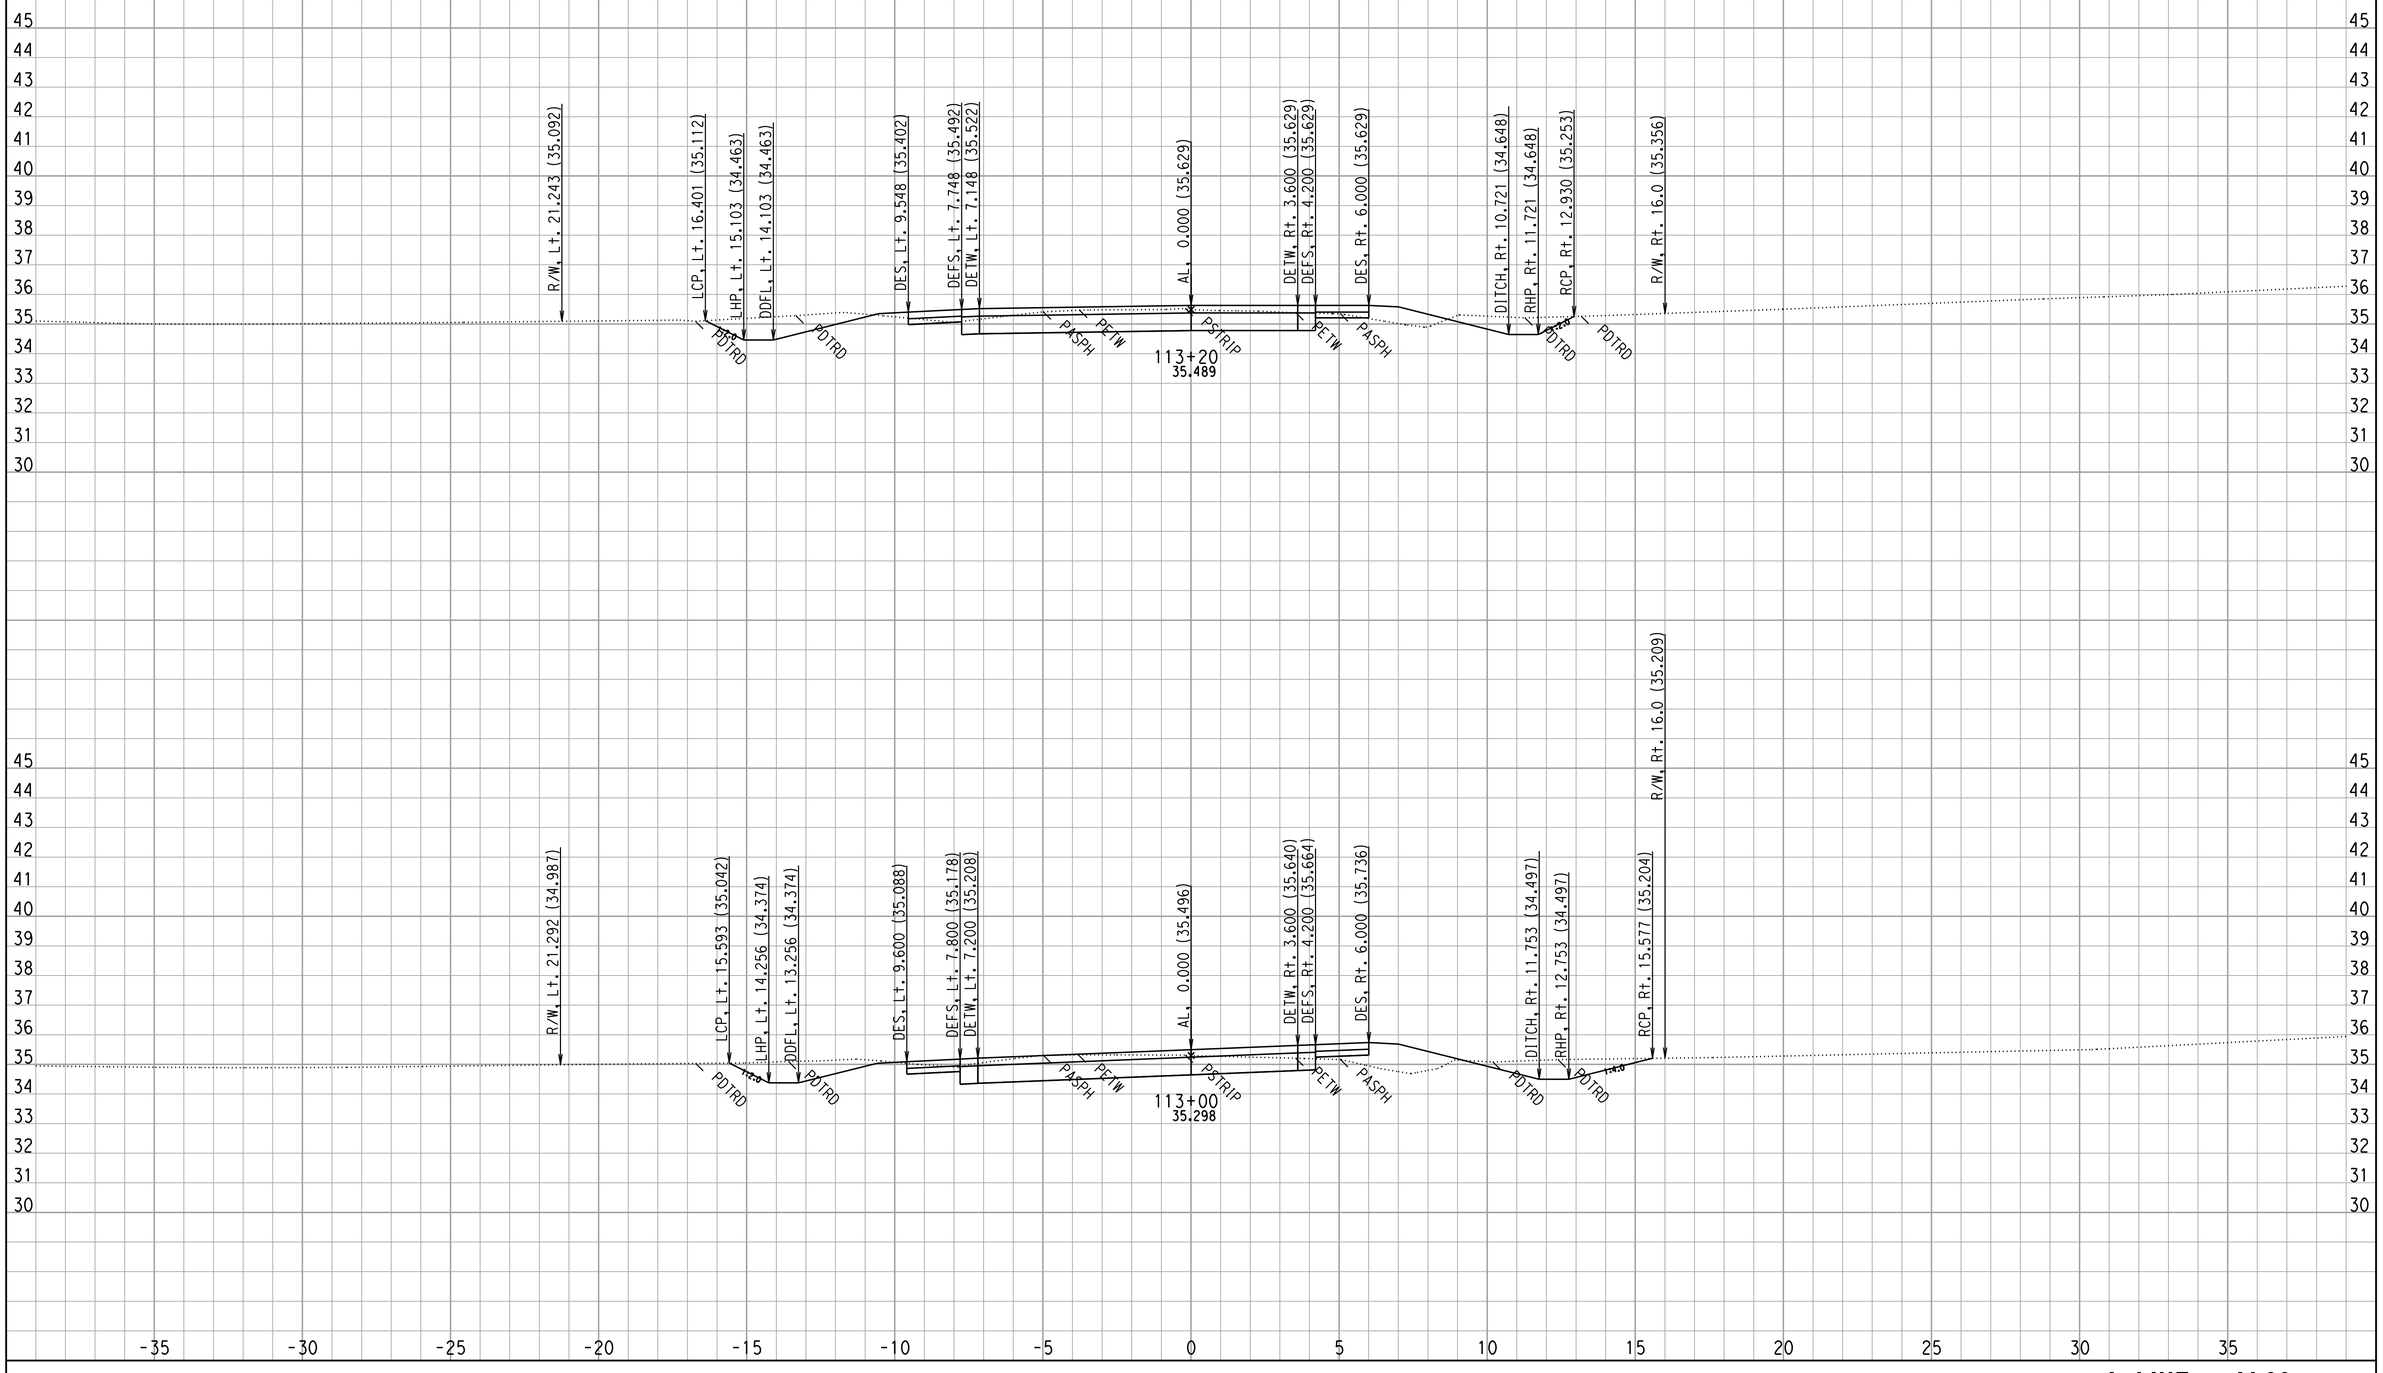

CROSS SECTIONS CREATED BY: WC DATE: 8/29/2008 ALL DIMENSIONS ARE METRIC

PROJECT: DUHIG
EA: 444211
0.5/3.3

Project: 0147 File: D:\444201\TempRdDsn\0147\XSECTION\mainoutput\final\al69_pro69mx2_full_fin3_match18.ear

Scale Ratio: 1:100 Horiz.
1:100 Vert.

A LINE - AL69
CROSS SECTIONS

SHEET 68 OF XXX

F:\4444211 final xsec.dgn 9/5/2008 12:44:09 PM

FOR EARTHWORK DEVELOPMENT ONLY

FOR DRIVEWAYS, DRAINAGES, & ROAD CONFORMS SEE PLANS

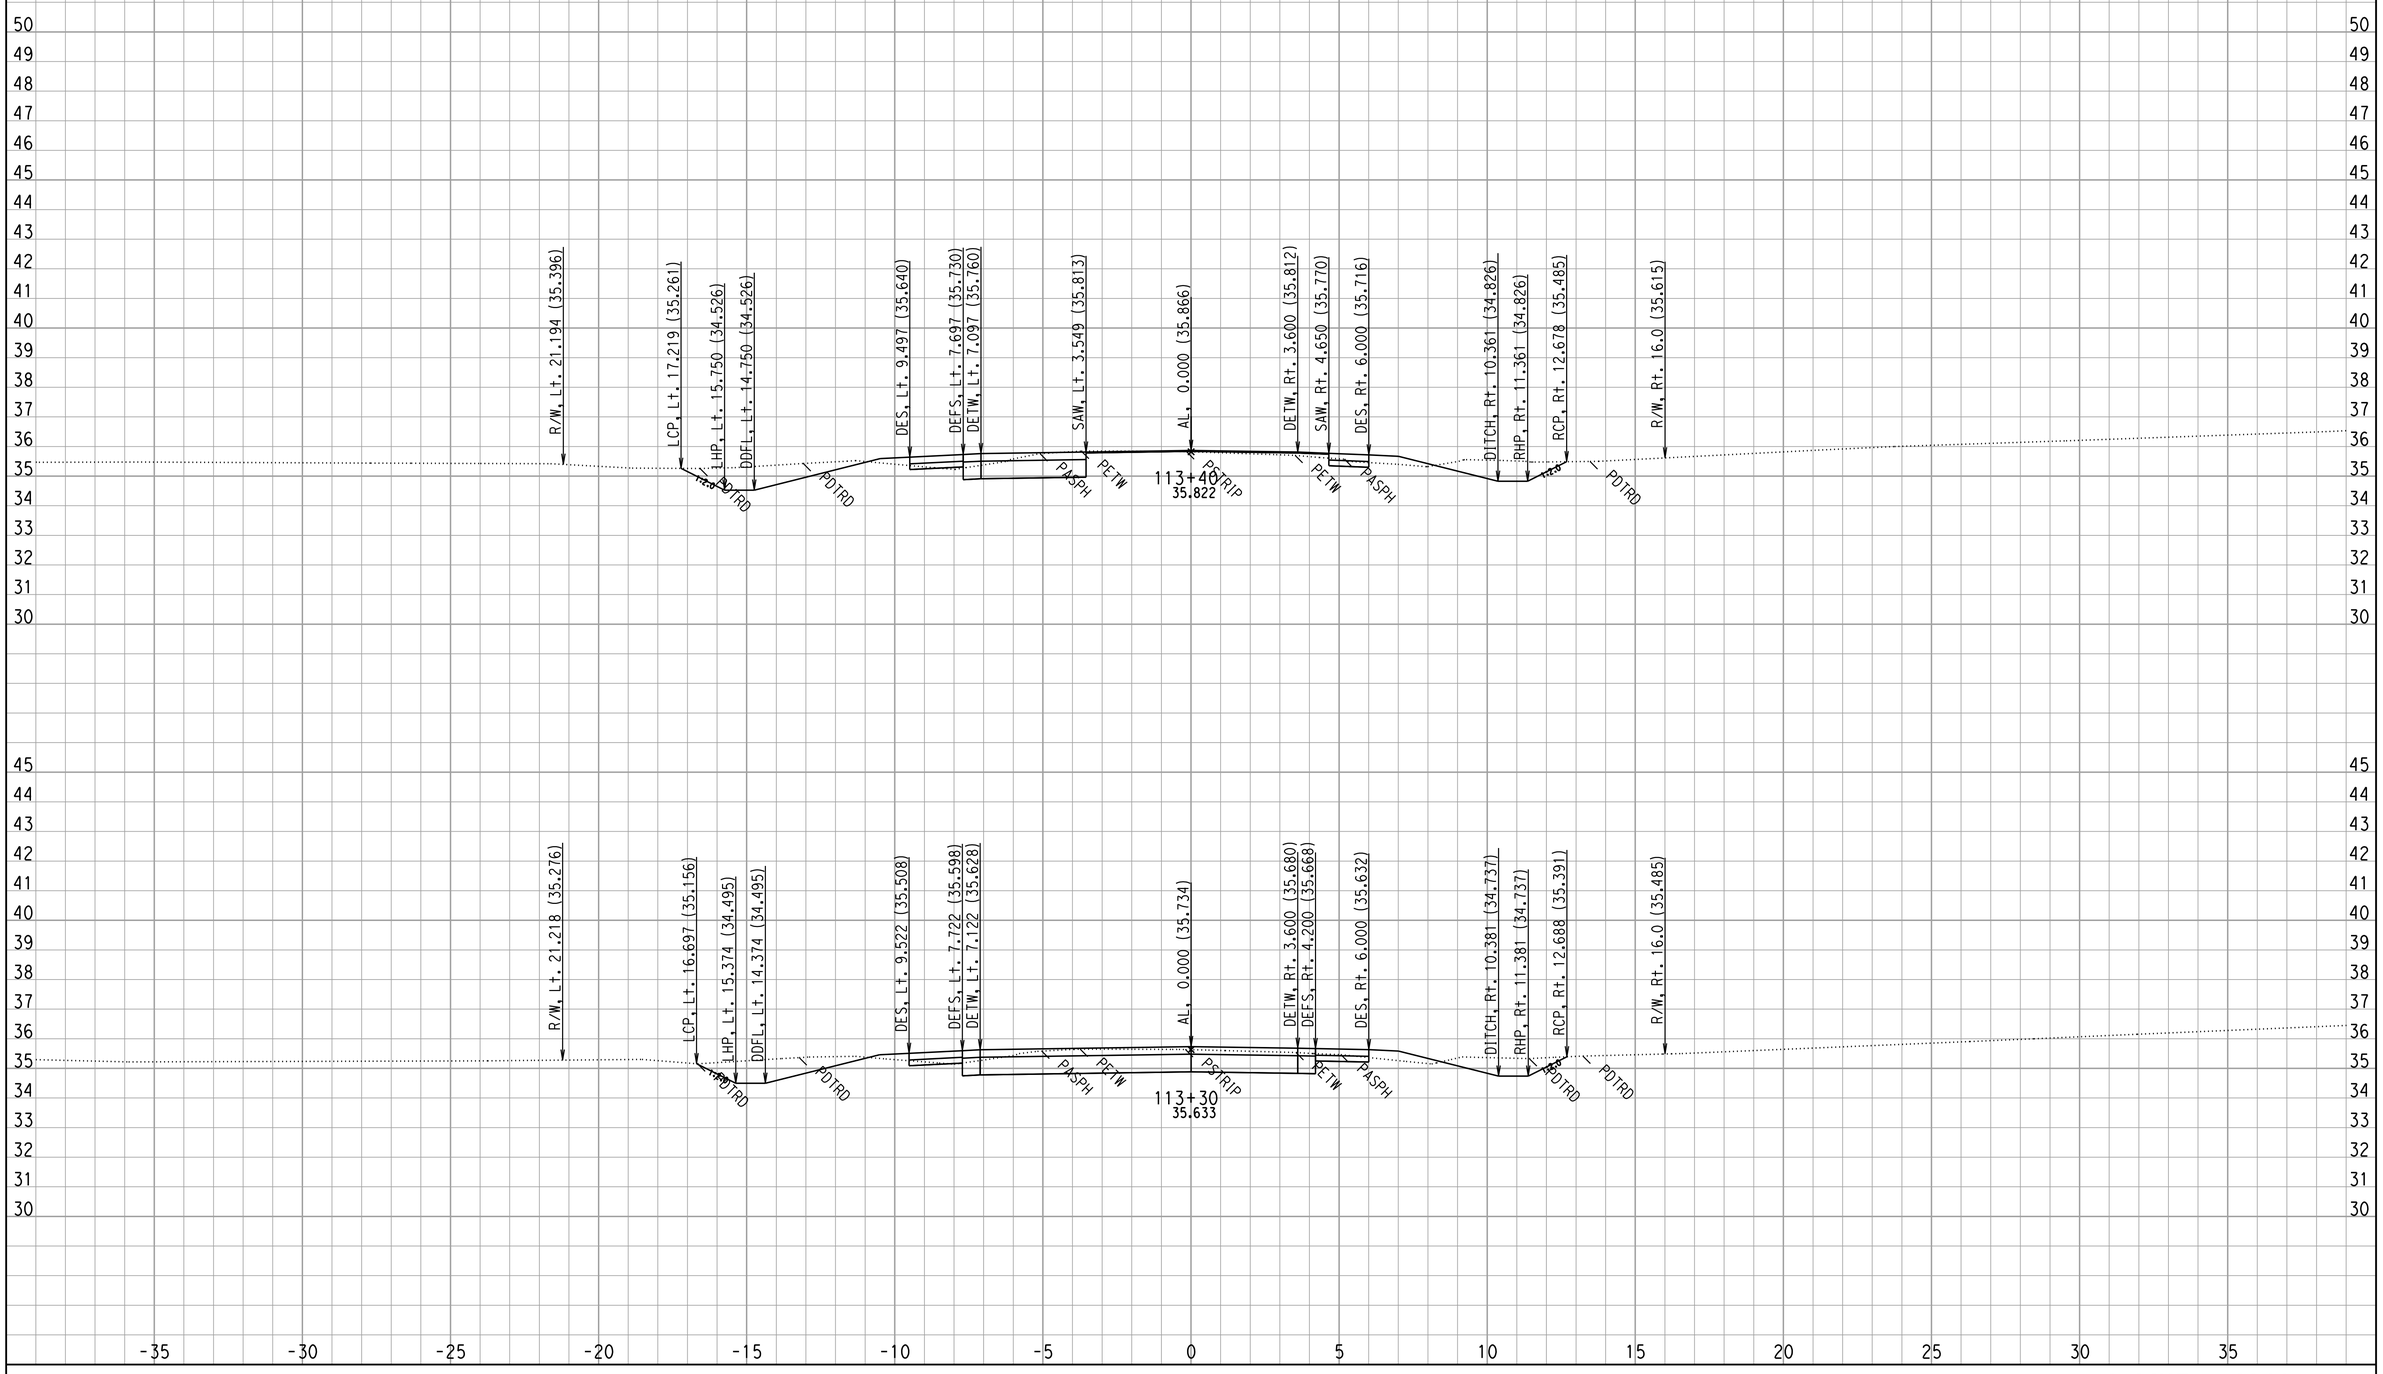

CROSS SECTIONS CREATED BY: WC DATE: 8/29/2008 ALL DIMENSIONS ARE METRIC

Project: 0147 File: D:\444201\TempRdDsn\0147\XSECTION\mainoutput\final\al69_pro69mx2_full_fin3_match18.ear

PROJECT: DUHIG
EA: 444211
0.5/3.3

Scale Ratio: 1:100 Horiz.
1:100 Vert.

A LINE - AL69
CROSS SECTIONS

SHEET 69 OF XXX

F:\4444211 final xsec.dgn 9/5/2008 12:44:10 PM

FOR EARTHWORK DEVELOPMENT ONLY

FOR DRIVEWAYS, DRAINAGES, & ROAD CONFORMS SEE PLANS

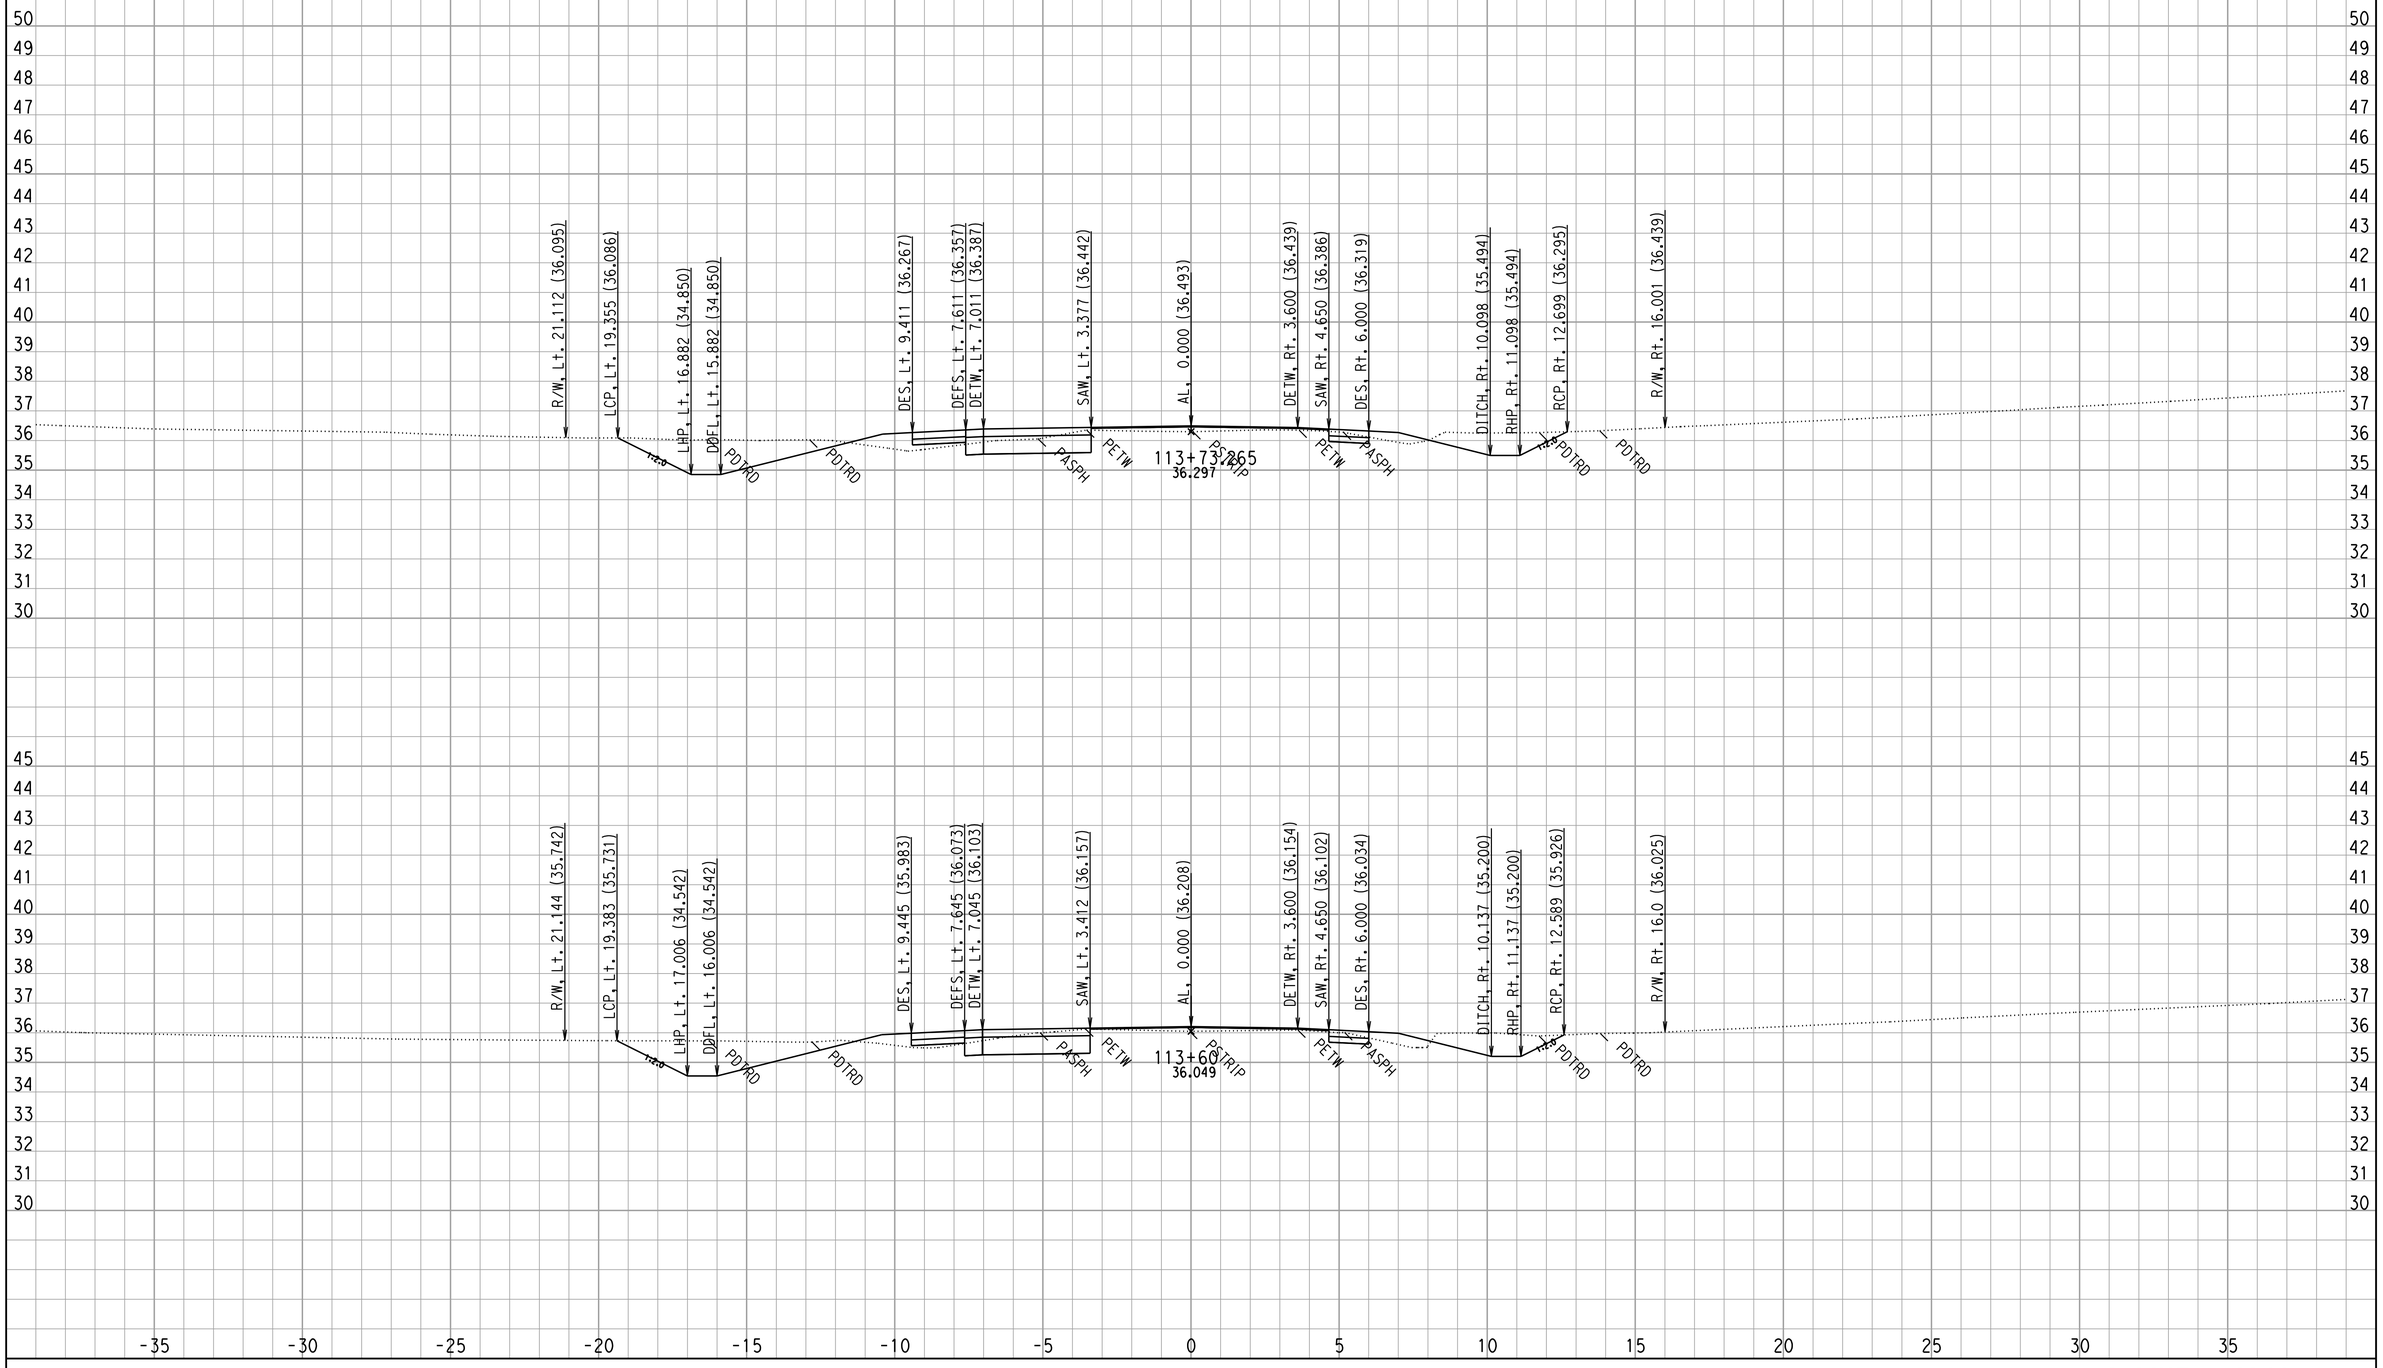

CROSS SECTIONS CREATED BY: WC DATE: 8/29/2008 ALL DIMENSIONS ARE METRIC

Project: 0147 File: D:\444201\TempRdDsn\0147\XSECTION\mainoutput\final\al69_pro69mx2_full_fin3_match18.ear

PROJECT: DUHIG
EA: 444211
0.5/3.3

Scale Ratio: 1:100 Horiz.
1:100 Vert.

A LINE - AL69
CROSS SECTIONS

SHEET 70 OF XXX

F:\4444211 final xsec.dgn 9/5/2008 12:44:10 PM

FOR EARTHWORK DEVELOPMENT ONLY

FOR DRIVEWAYS, DRAINAGES, & ROAD CONFORMS SEE PLANS

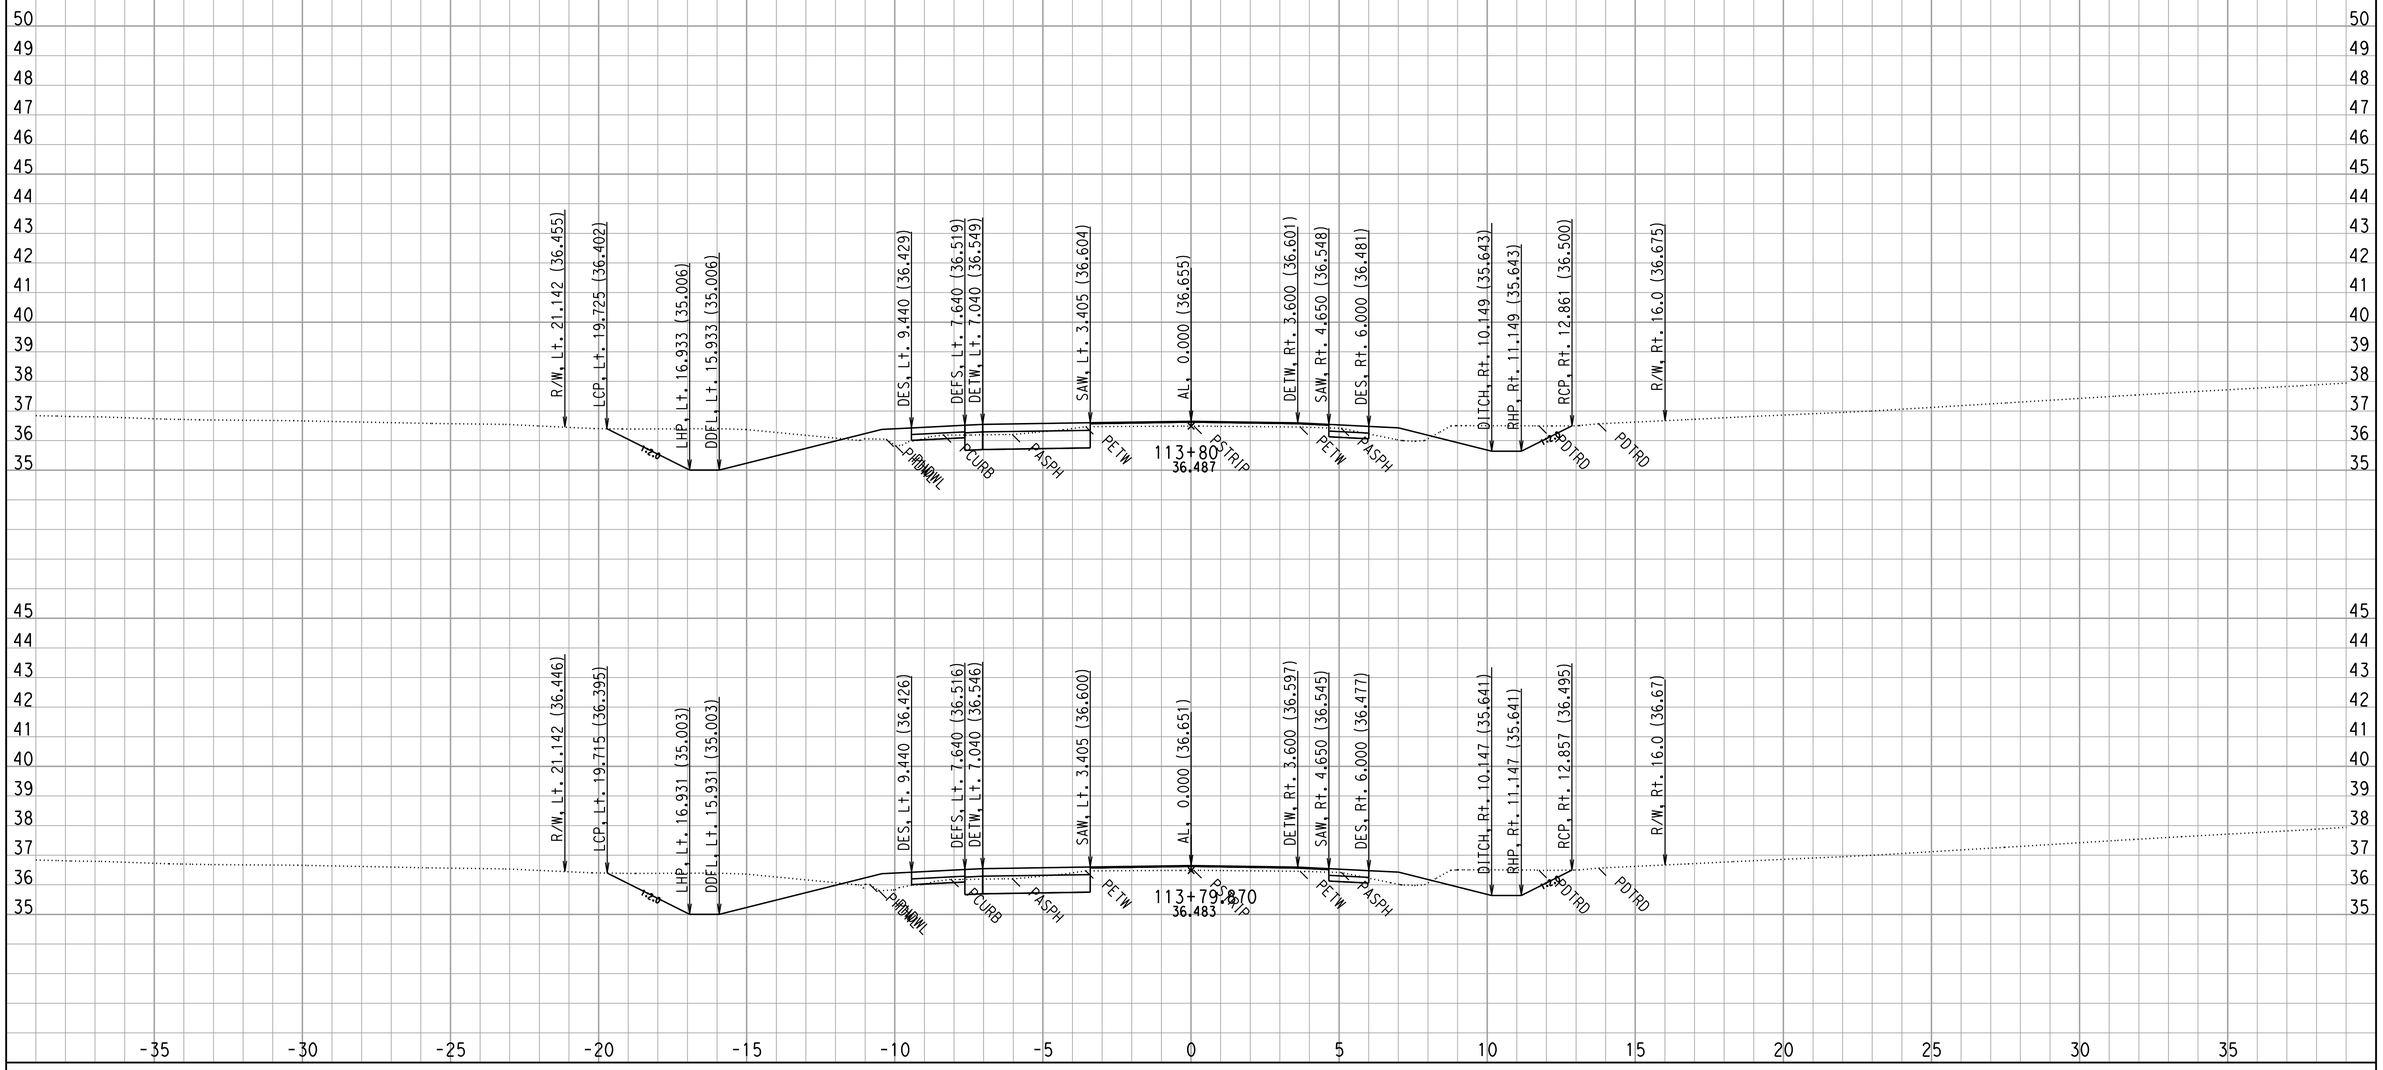

CROSS SECTIONS CREATED BY: WC DATE: 8/29/2008 ALL DIMENSIONS ARE METRIC

Project: 0147 File: D:\444201\TempRdDsn\0147\XSECTION\mainoutput\final\al69_pro69mx2_full_fin3_match18.ear

PROJECT: DUHIG
EA: 444211
0.5/3.3

Scale Ratio: 1:100 Horiz.
1:100 Vert.

A LINE - AL69
CROSS SECTIONS

SHEET 71 OF XXX

F:\4444211 final xsec.dgn 9/5/2008 12:44:10 PM

FOR EARTHWORK DEVELOPMENT ONLY

FOR DRIVEWAYS, DRAINAGES, & ROAD CONFORMS SEE PLANS

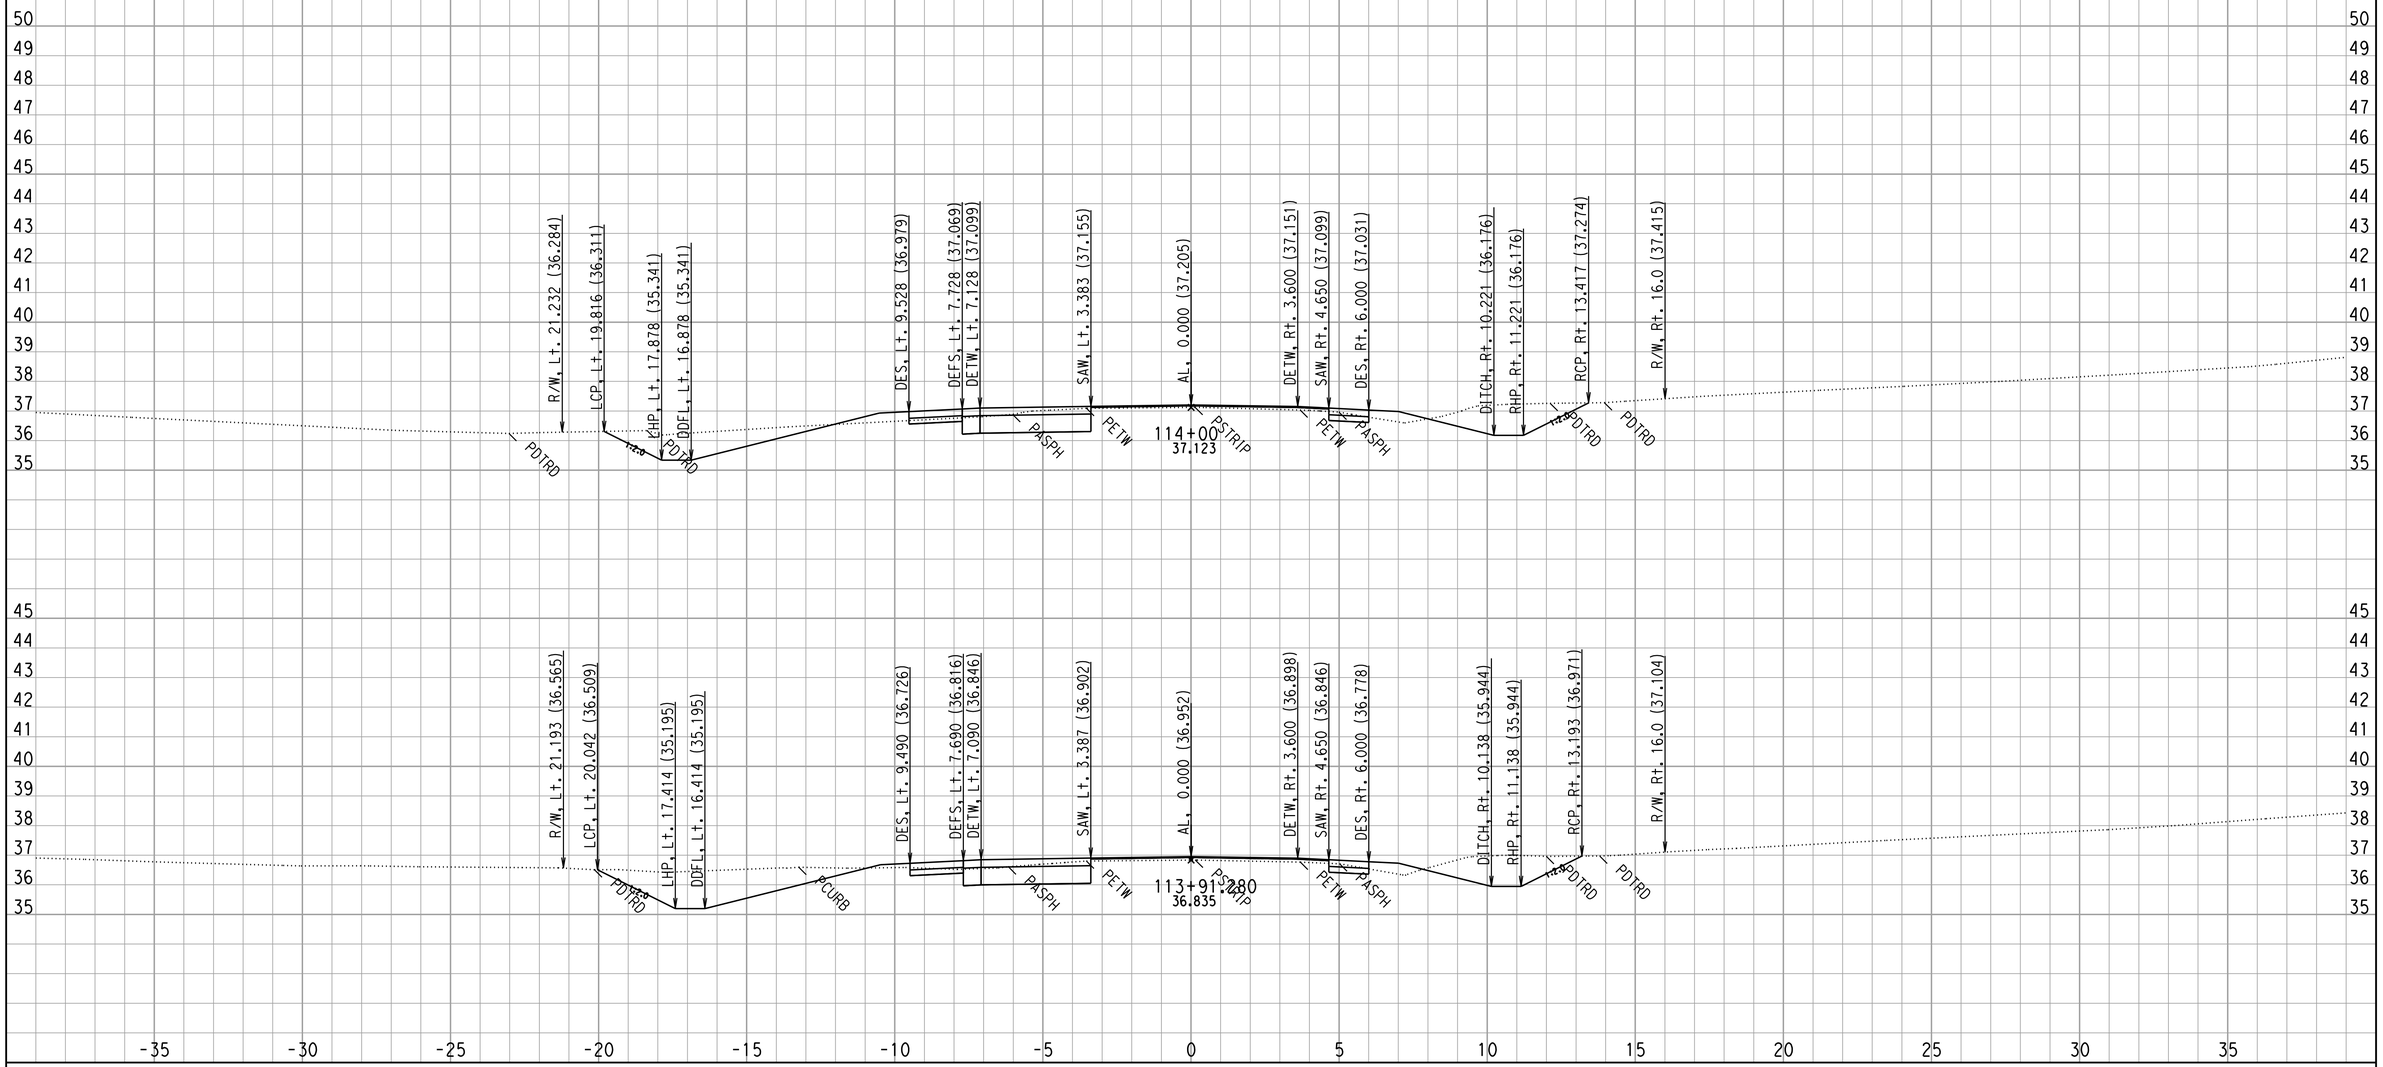

CROSS SECTIONS CREATED BY: WC DATE: 8/29/2008 ALL DIMENSIONS ARE METRIC

Project: 0147 File: D:\444201\TempRdDsn\0147\XSECTION\mainoutput\final\al69_pro69mx2_full_fin3_match18.ear

PROJECT: DUHIG
EA: 444211
0.5/3.3

Scale Ratio: 1:100 Horiz.
1:100 Vert.

A LINE - AL69
CROSS SECTIONS

SHEET 72 OF XXX

F:\4444211 final xsec.dgn 9/5/2008 12:44:10 PM

FOR EARTHWORK DEVELOPMENT ONLY

FOR DRIVEWAYS, DRAINAGES, & ROAD CONFORMS SEE PLANS

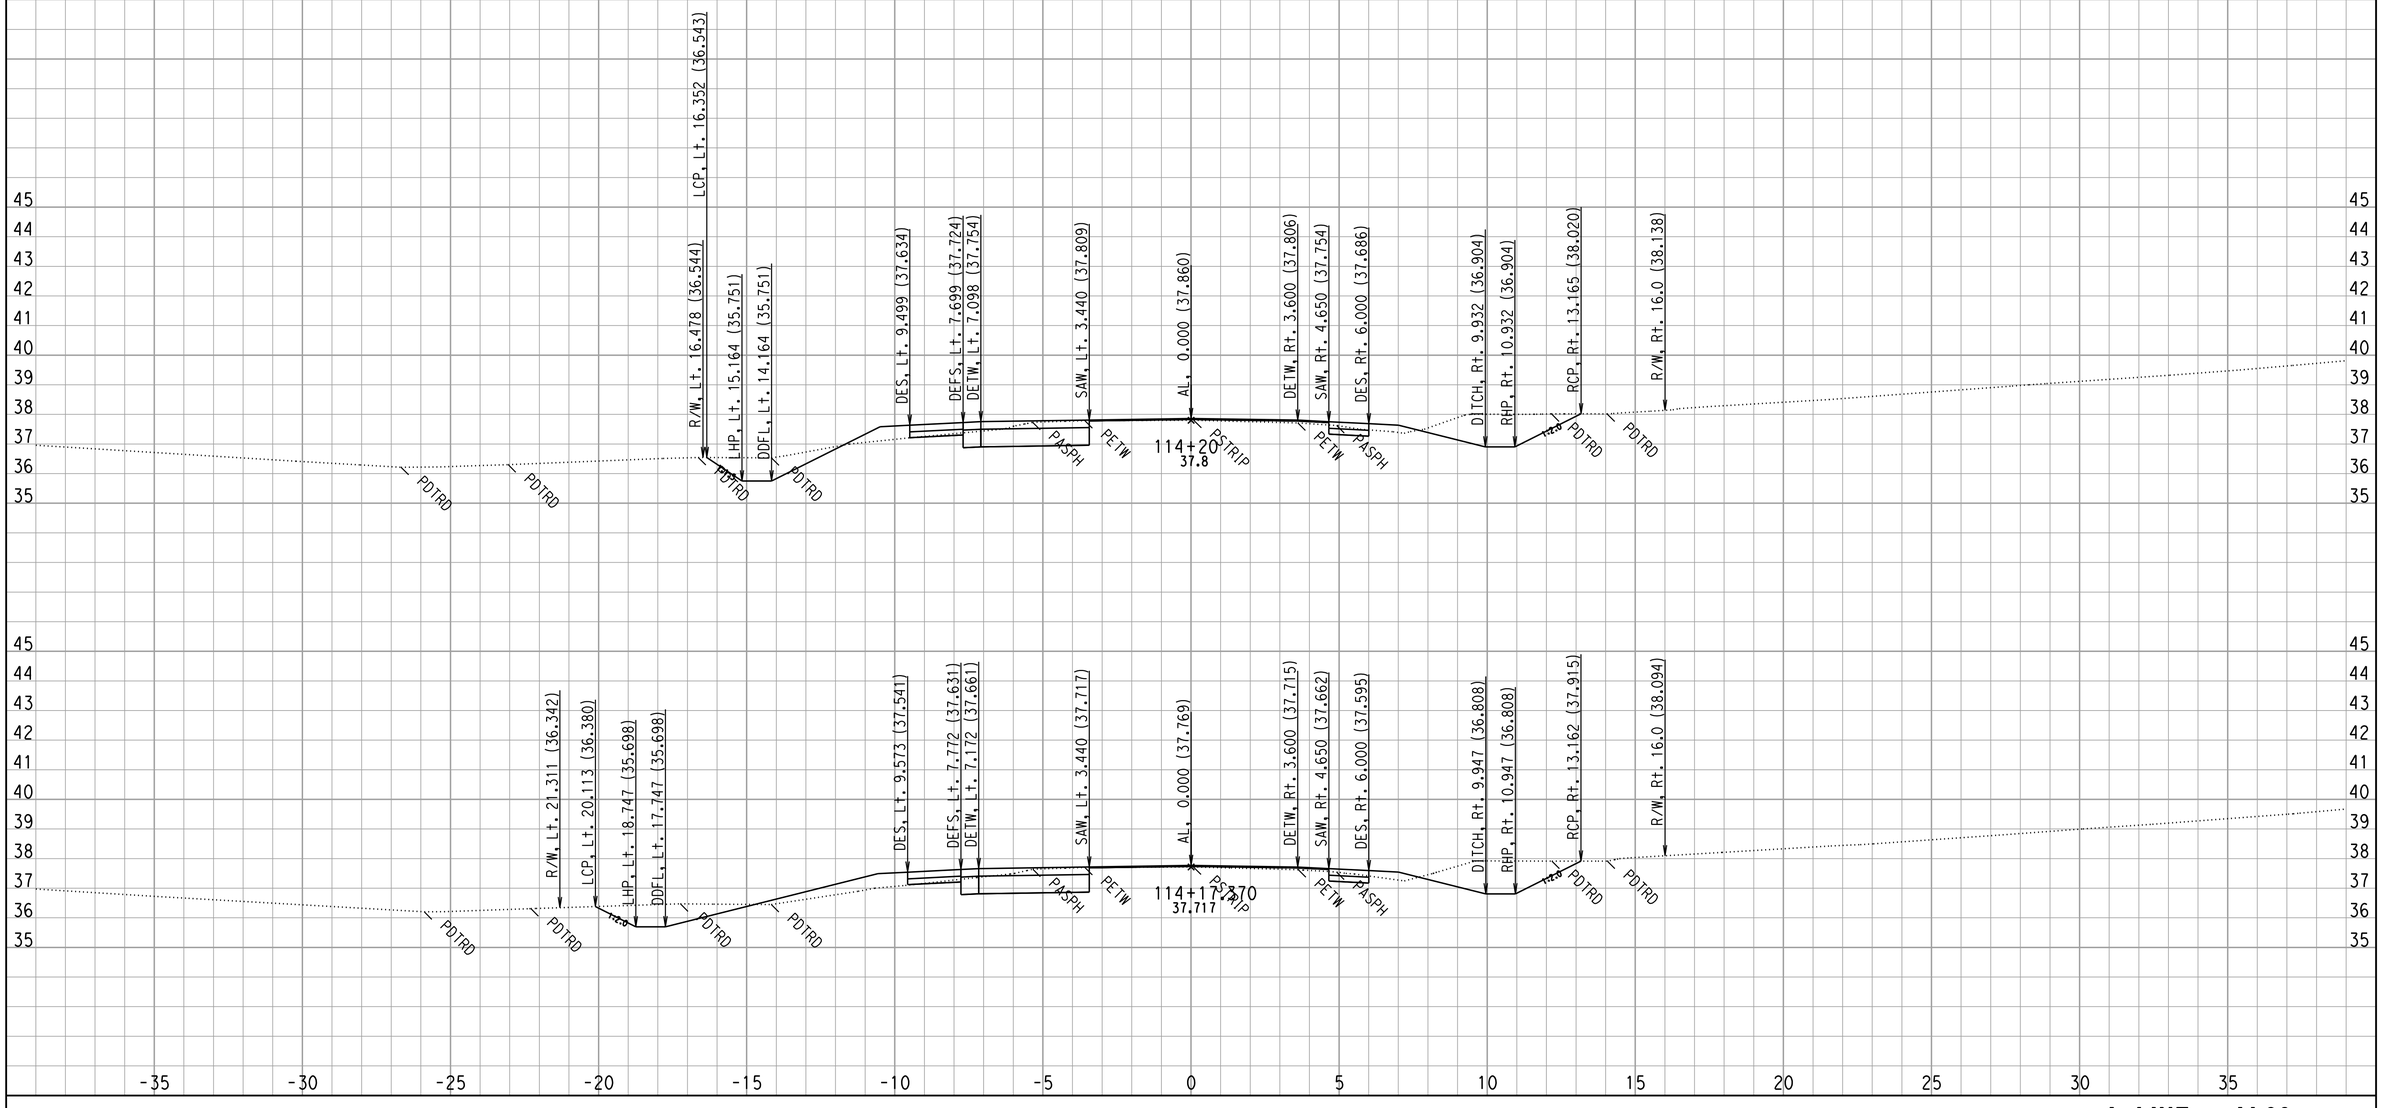

CROSS SECTIONS CREATED BY: WC

DATE: 8/29/2008

ALL DIMENSIONS ARE METRIC

PROJECT: DUHIG

EA: 444211

0.5/3.3

Scale Ratio: 1:100 Horiz.
1:100 Vert.

Project: 0147 File: D:\444201\TempRdDsn\0147\XSECTION\mainoutput\final\al69_pro69mx2_full_fin3_match18.ear

A LINE - AL69
CROSS SECTIONS

SHEET 73 OF XXX

F:\4444211 final xsec.dgn 9/5/2008 12:44:11 PM

FOR EARTHWORK DEVELOPMENT ONLY

FOR DRIVEWAYS, DRAINAGES, & ROAD CONFORMS SEE PLANS

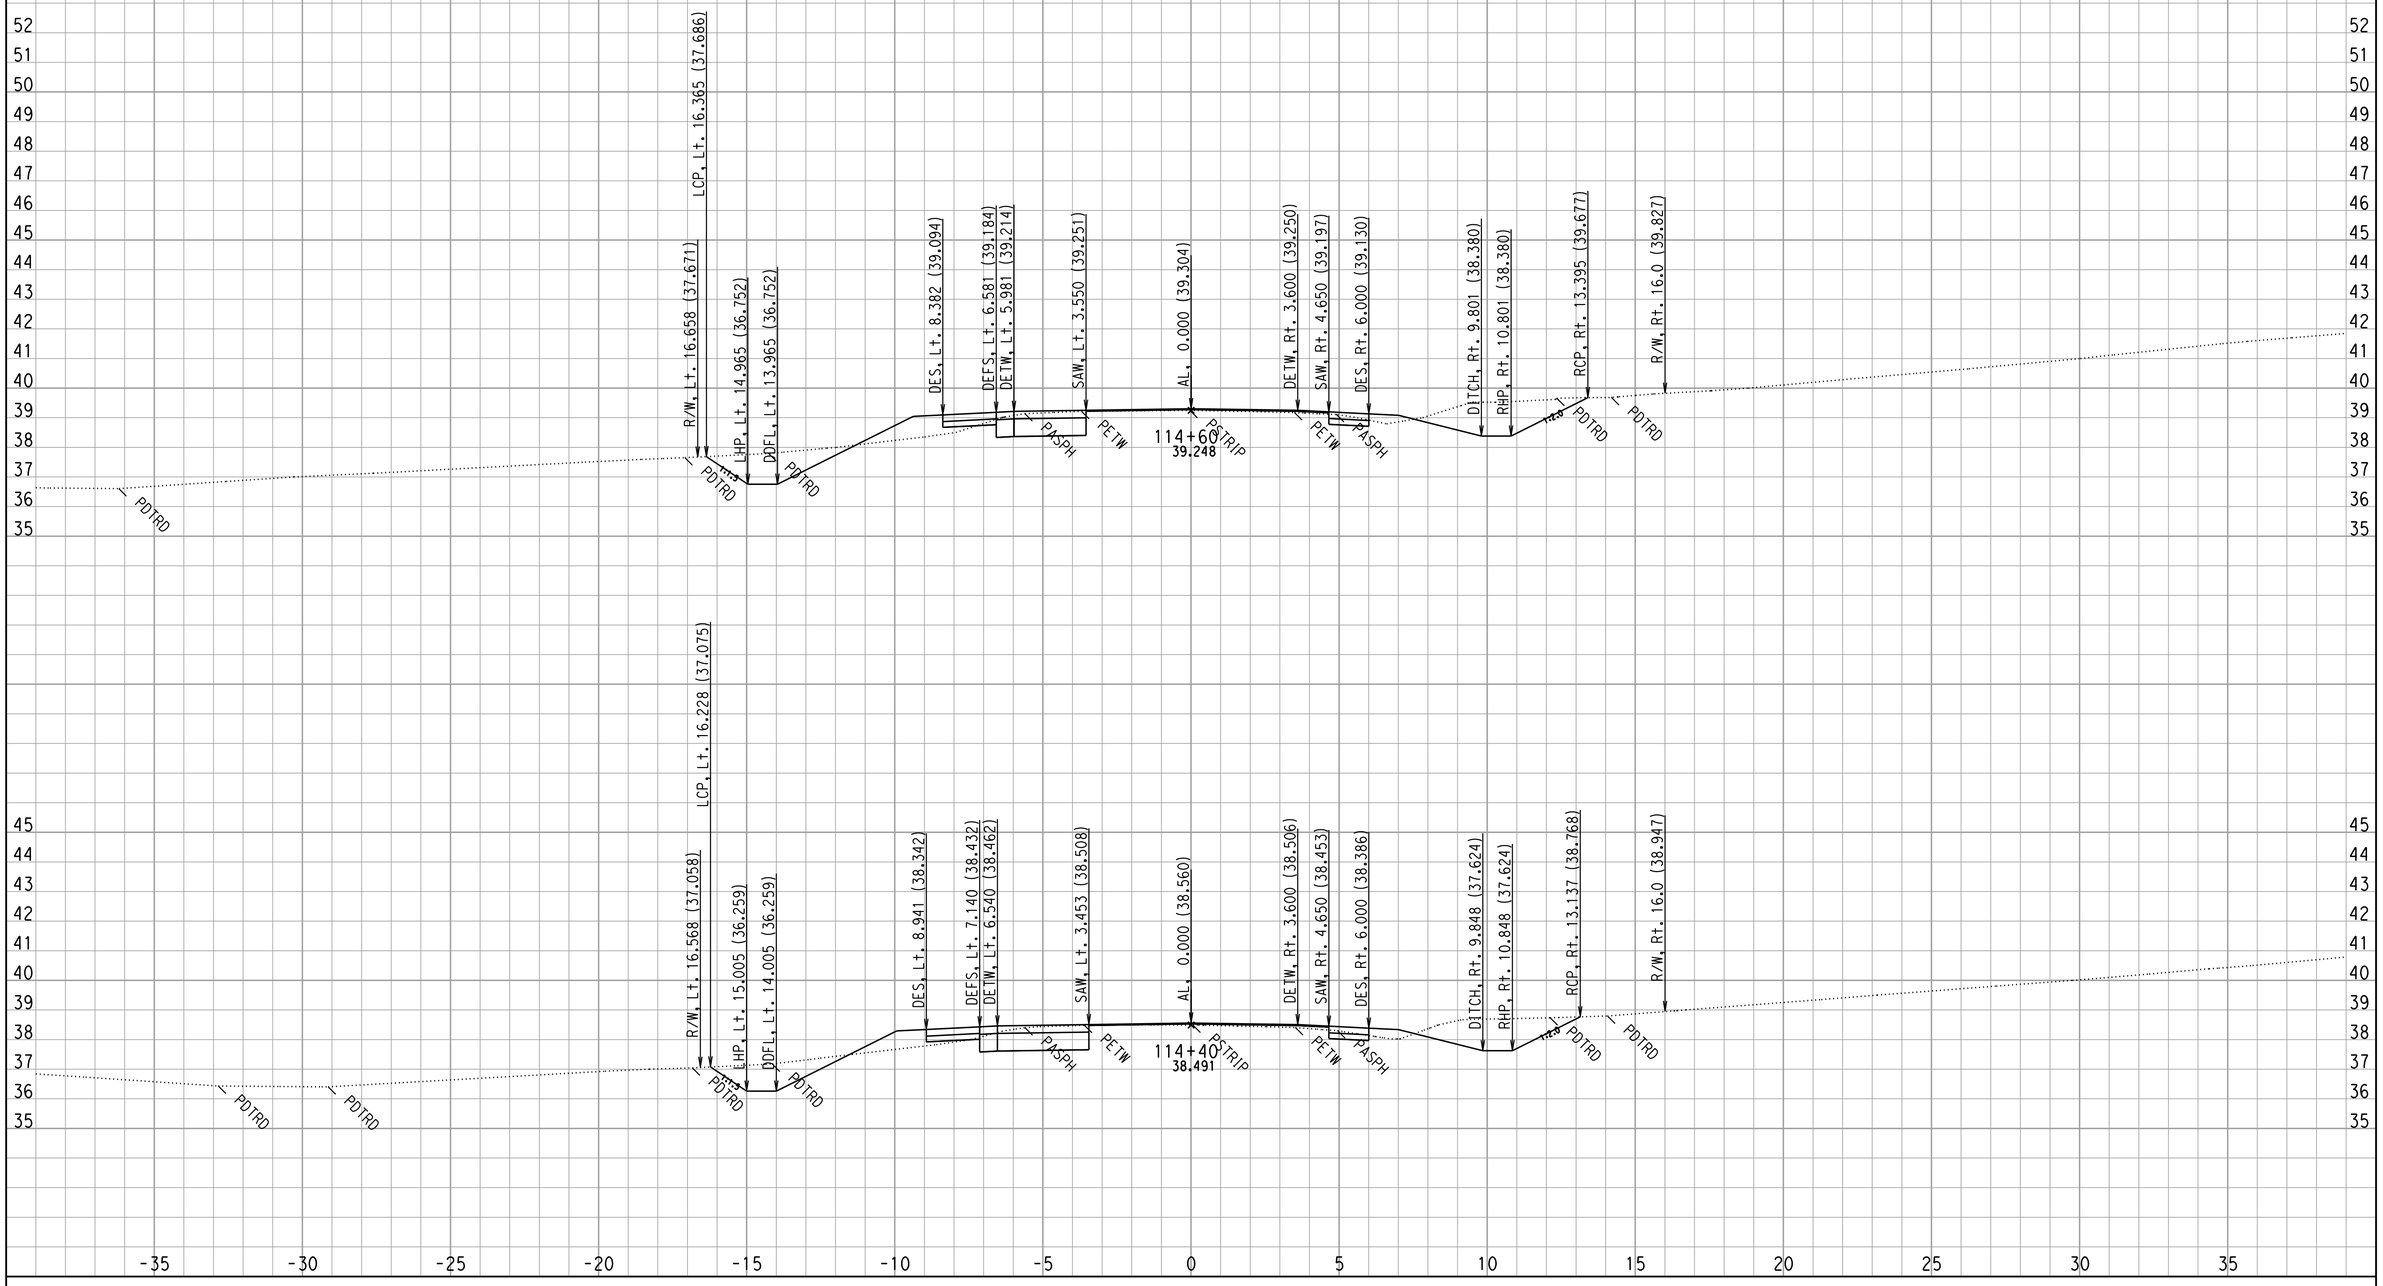

CROSS SECTIONS CREATED BY: WC DATE: 8/29/2008 ALL DIMENSIONS ARE METRIC

PROJECT: DUHIG
EA: 444211
0.5/3.3

Project: 0147 File: D:\444201\TempRdDsn\0147\XSECTION\mainoutput\final\al69_pro69mx2_full_fin3_match18.ear

Scale Ratio: 1:100 Horiz.
1:100 Vert.

A LINE - AL69
CROSS SECTIONS

SHEET 74 OF XXX

F:\4444211 final xsec.dgn 9/5/2008 12:44:11 PM

FOR EARTHWORK DEVELOPMENT ONLY

FOR DRIVEWAYS, DRAINAGES, & ROAD CONFORMS SEE PLANS

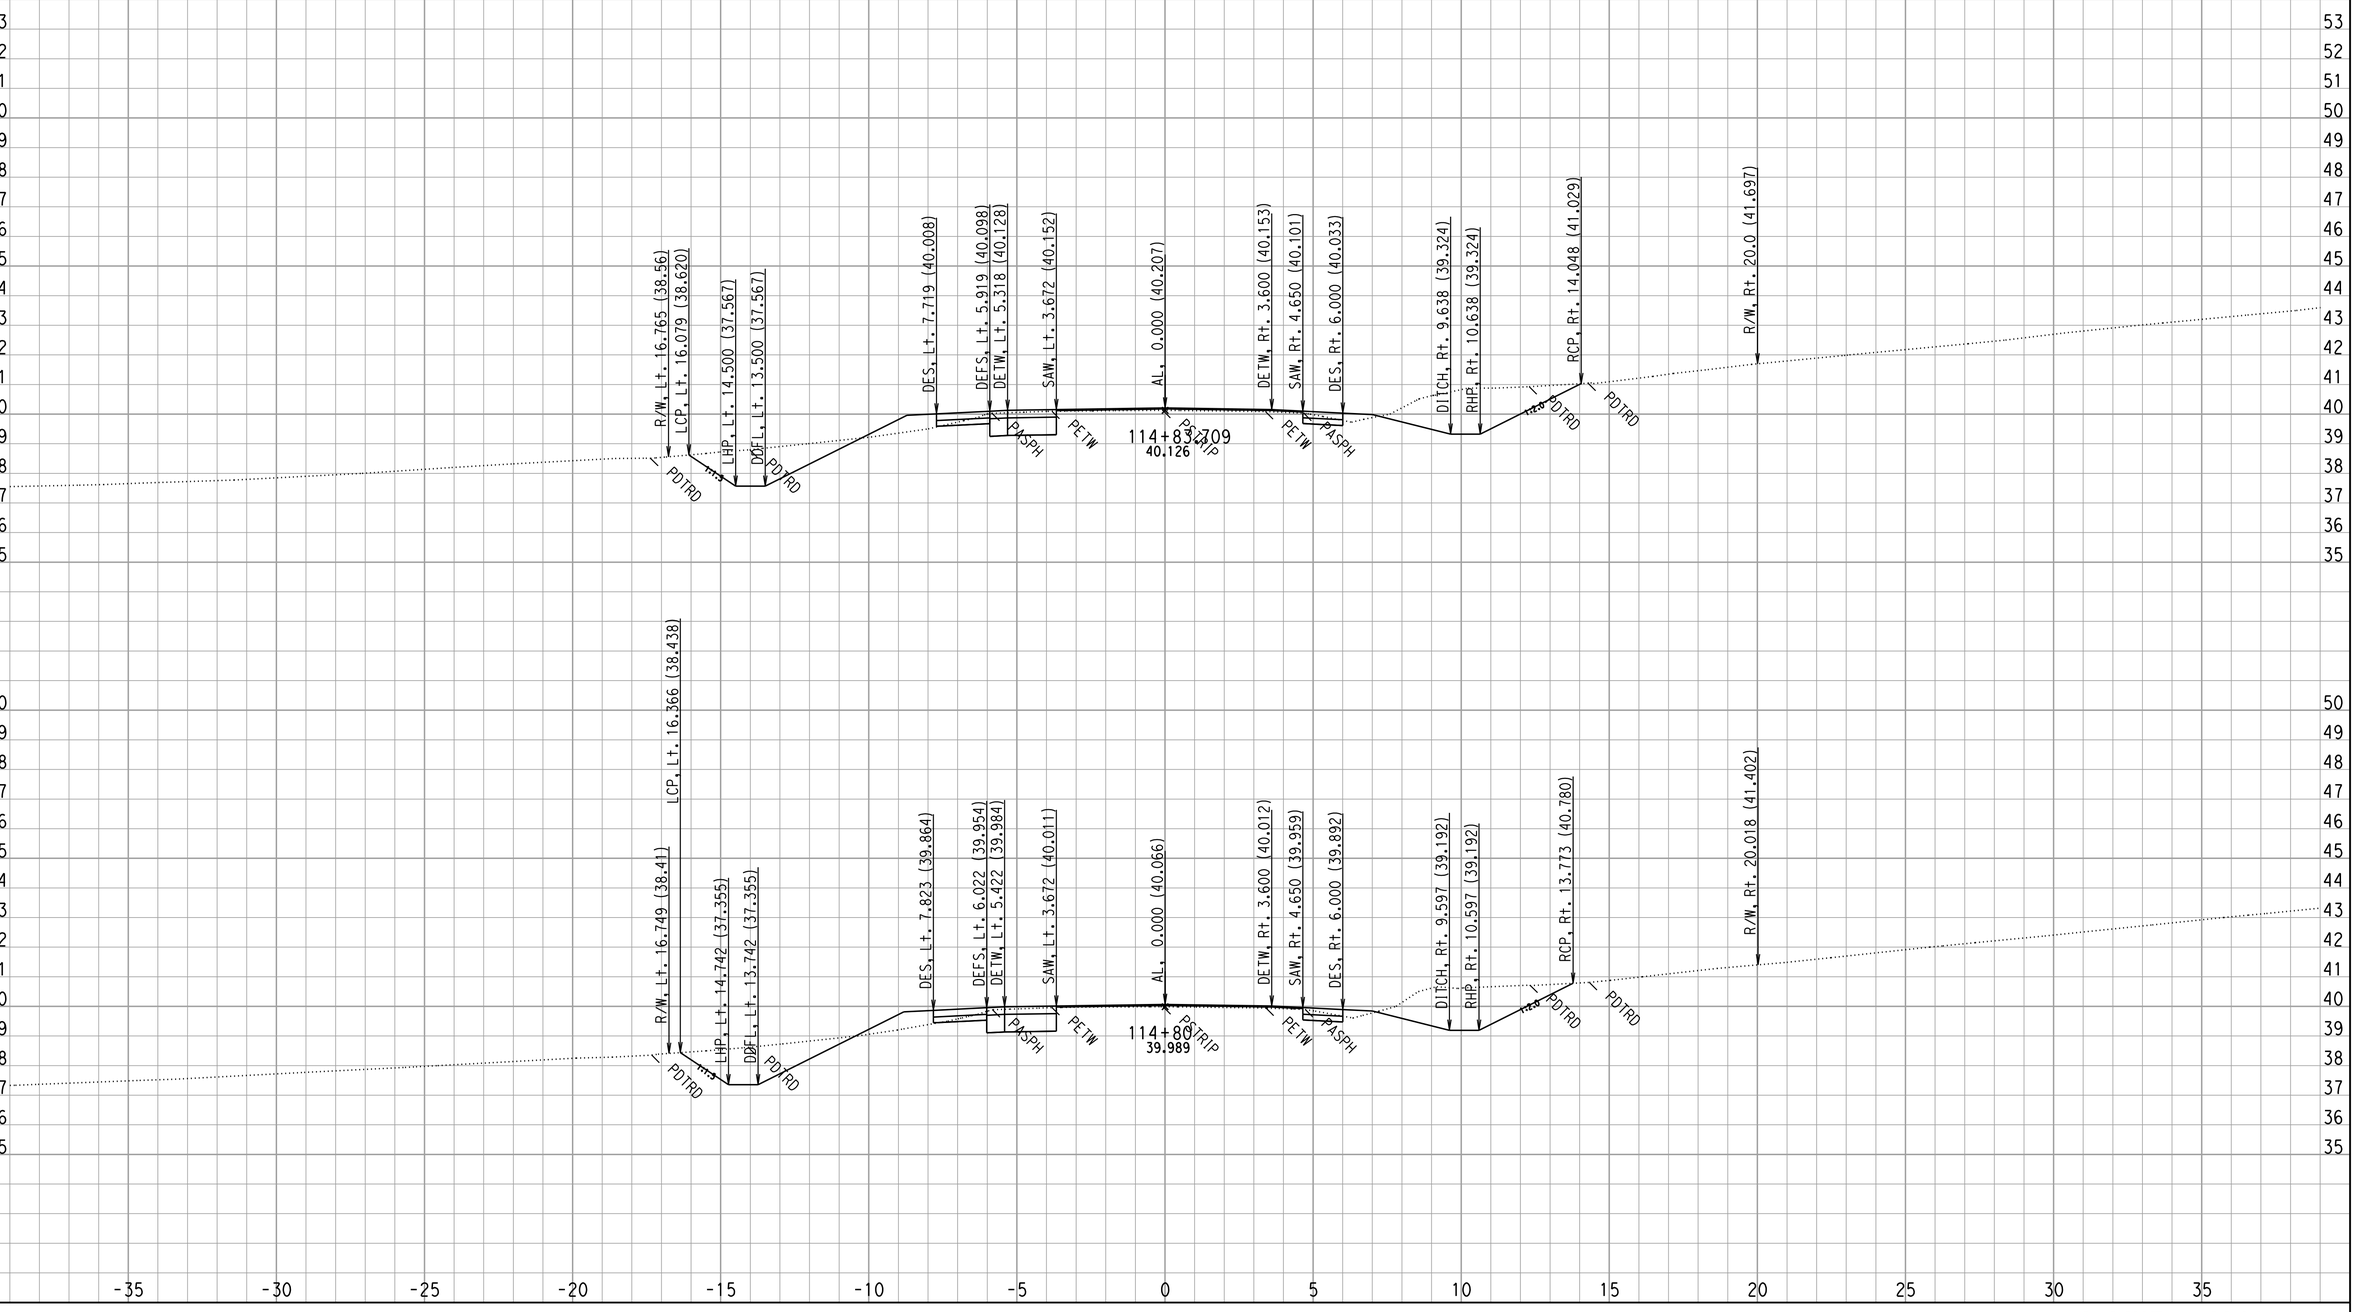

CROSS SECTIONS CREATED BY: WC DATE: 8/29/2008 ALL DIMENSIONS ARE METRIC

Project: 0147 File: D:\444201\TempRdDsn\0147\XSECTION\mainoutput\final\al69_pro69mx2_full_fin3_match18.ear

PROJECT: DUHIG
EA: 444211
0.5/3.3

Scale Ratio: 1:100 Horiz.
1:100 Vert.

A LINE - AL69
CROSS SECTIONS

SHEET 75 OF XXX

F:\4444211 final xsec.dgn 9/5/2008 12:44:11 PM

FOR EARTHWORK DEVELOPMENT ONLY

FOR DRIVEWAYS, DRAINAGES, & ROAD CONFORMS SEE PLANS

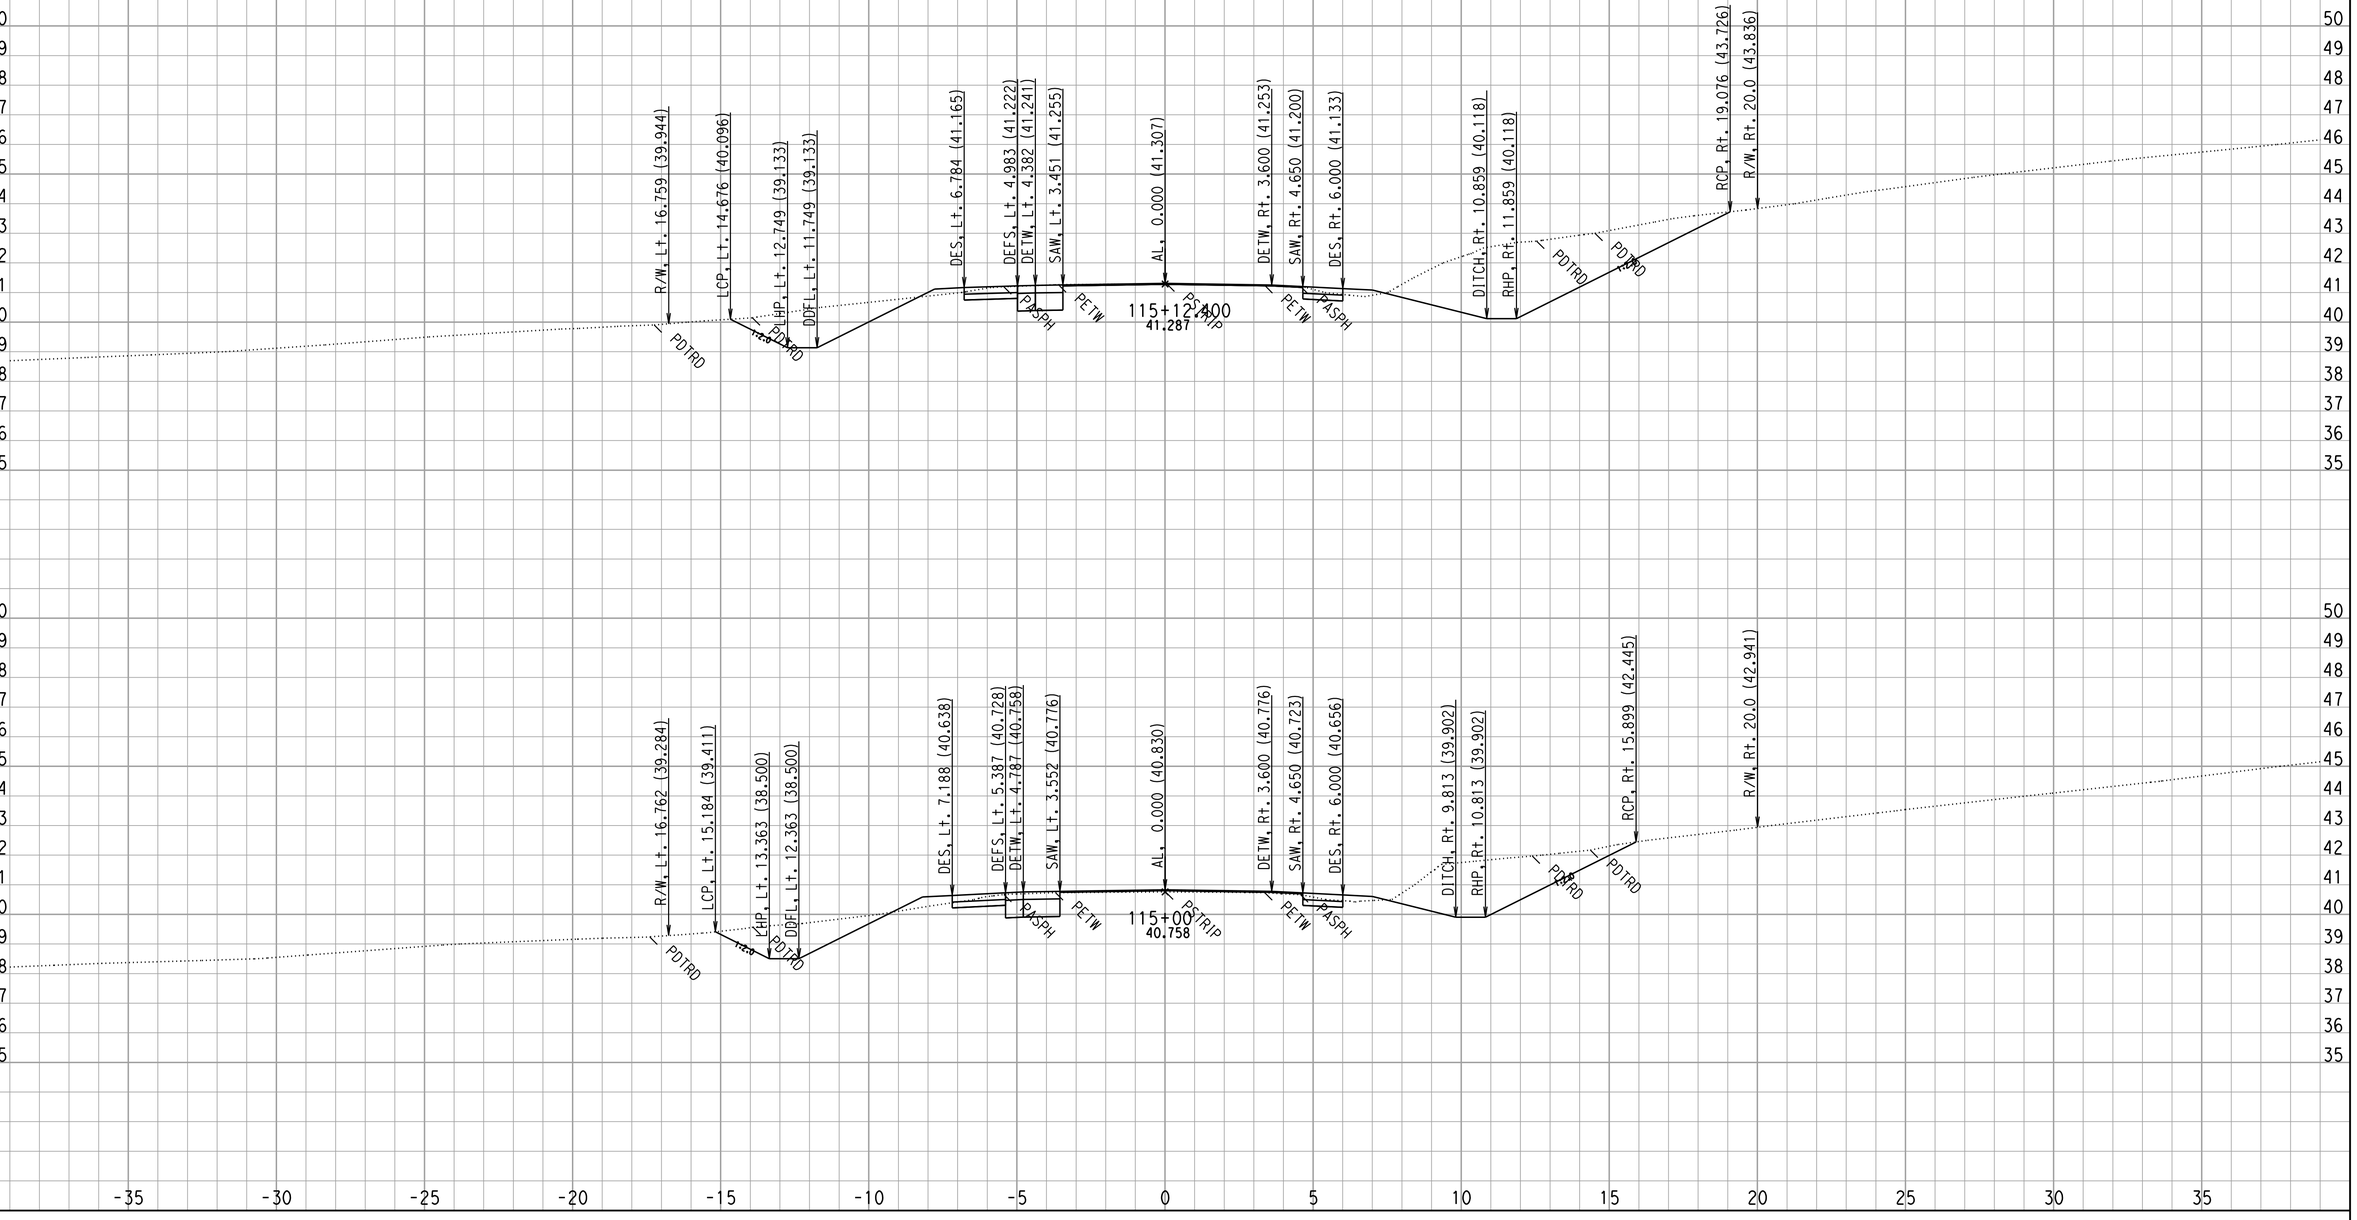

CROSS SECTIONS CREATED BY: WC DATE: 8/29/2008 ALL DIMENSIONS ARE METRIC

Project: 0147 File: D:\444201\TempRdDsn\0147\XSECTION\mainoutput\final\al69_pro69mx2_full_fin3_match18.ear

PROJECT: DUHIG
EA: 444211
0.5/3.3

Scale Ratio: 1:100 Horiz.
1:100 Vert.

A LINE - AL69
CROSS SECTIONS

SHEET 76 OF XXX

F:\4444211 final xsec.dgn 9/5/2008 12:44:11 PM

FOR EARTHWORK DEVELOPMENT ONLY

FOR DRIVEWAYS, DRAINAGES, & ROAD CONFORMS SEE PLANS

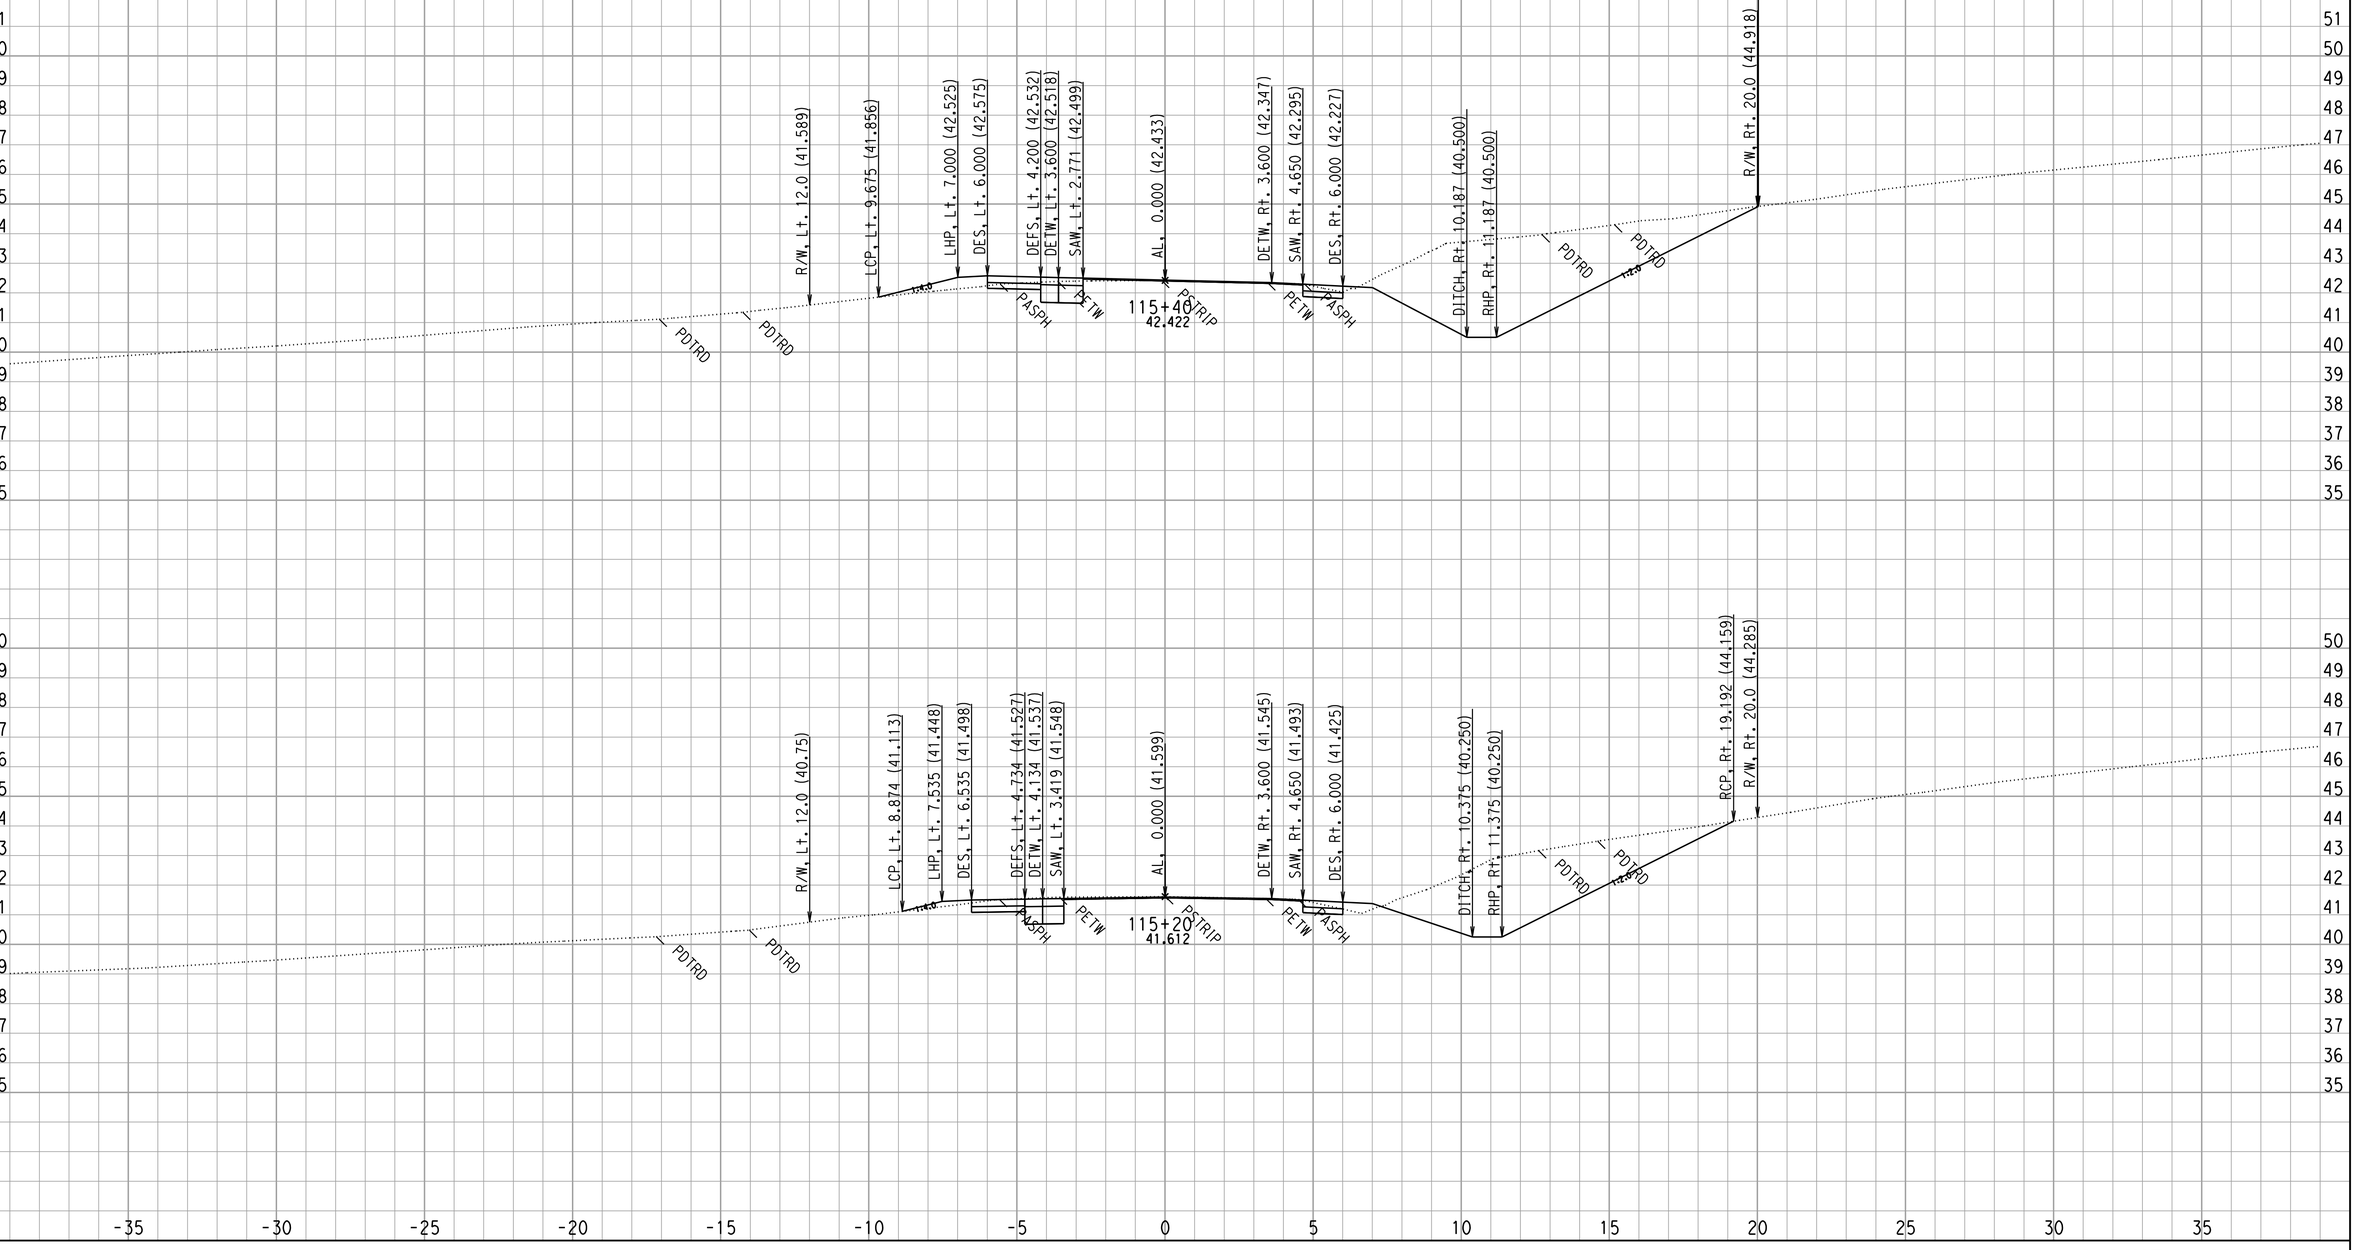

CROSS SECTIONS CREATED BY: WC DATE: 8/29/2008 ALL DIMENSIONS ARE METRIC

Project: 0147 File: D:\444201\TempRdDsn\0147\XSECTION\mainoutput\final\al69_pro69mx2_full_fin3_match18.ear

PROJECT: DUHIG
EA: 444211
0.5/3.3

Scale Ratio: 1:100 Horiz.
1:100 Vert.

A LINE - AL69
CROSS SECTIONS

SHEET 77 OF XXX

F:\4444211 final xsec.dgn 9/5/2008 12:44:12 PM

FOR EARTHWORK DEVELOPMENT ONLY

FOR DRIVEWAYS, DRAINAGES, & ROAD CONFORMS SEE PLANS

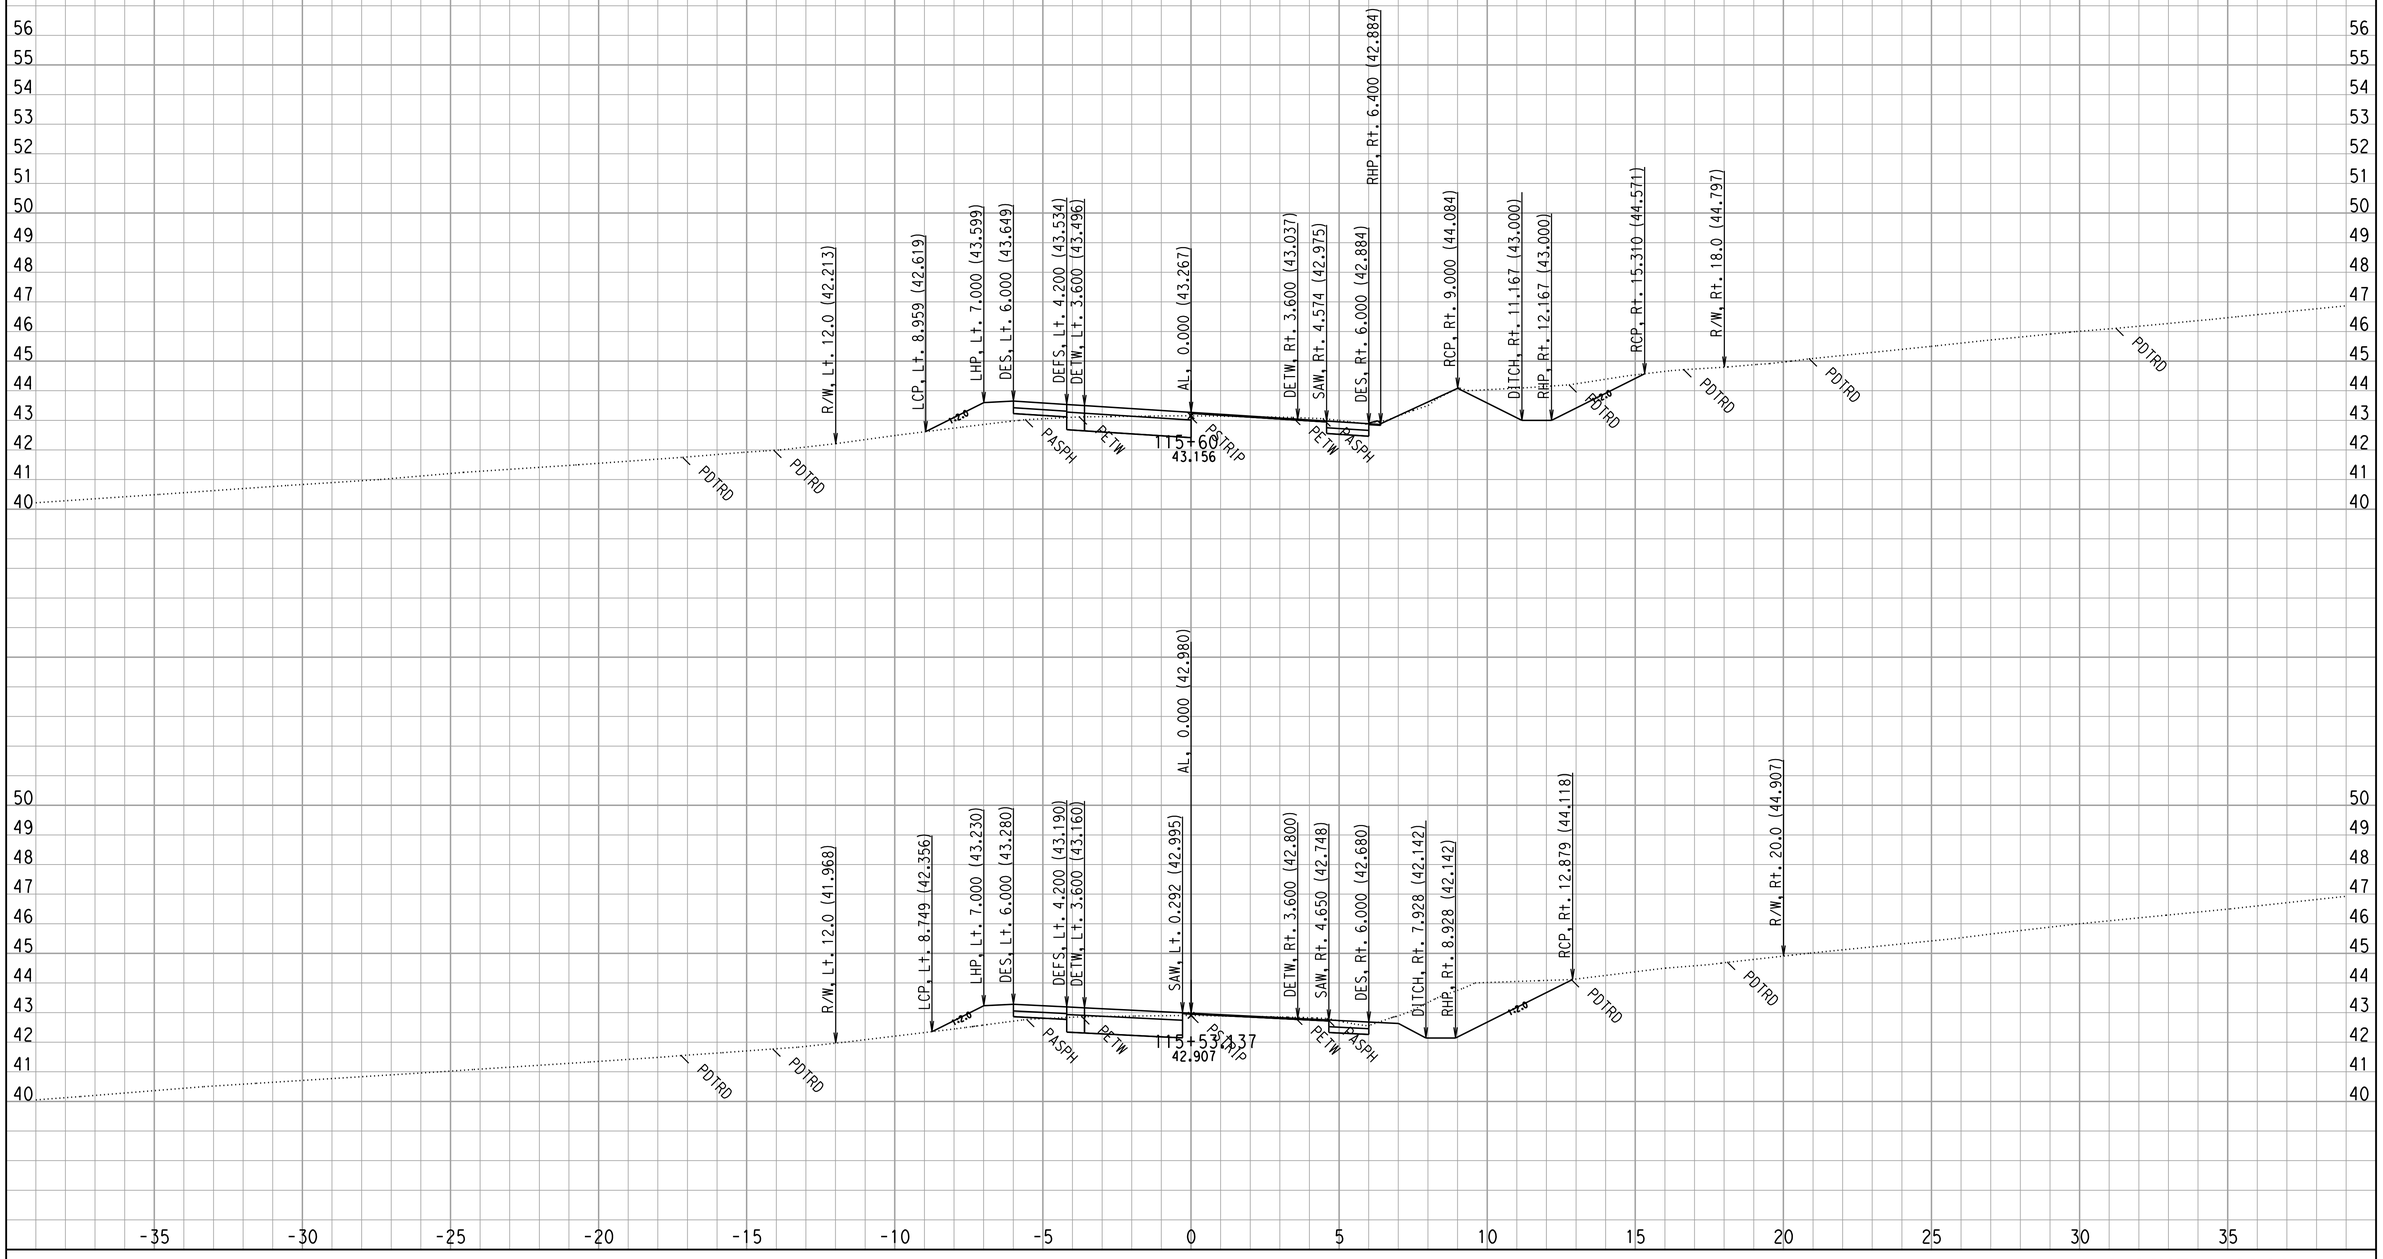

CROSS SECTIONS CREATED BY: WC DATE: 8/29/2008 ALL DIMENSIONS ARE METRIC

Project: 0147 File: D:\444201\TempRdDsn\0147\XSECTION\mainoutput\final\al69_pro69mx2_full_fin3_match18.ear

PROJECT: DUHIG
EA: 444211
0.5/3.3

Scale Ratio: 1:100 Horiz.
1:100 Vert.

A LINE - AL69
CROSS SECTIONS

SHEET 78 OF XXX

F:\4444211 final xsec.dgn 9/5/2008 12:44:12 PM

FOR EARTHWORK DEVELOPMENT ONLY

FOR DRIVEWAYS, DRAINAGES, & ROAD CONFORMS SEE PLANS

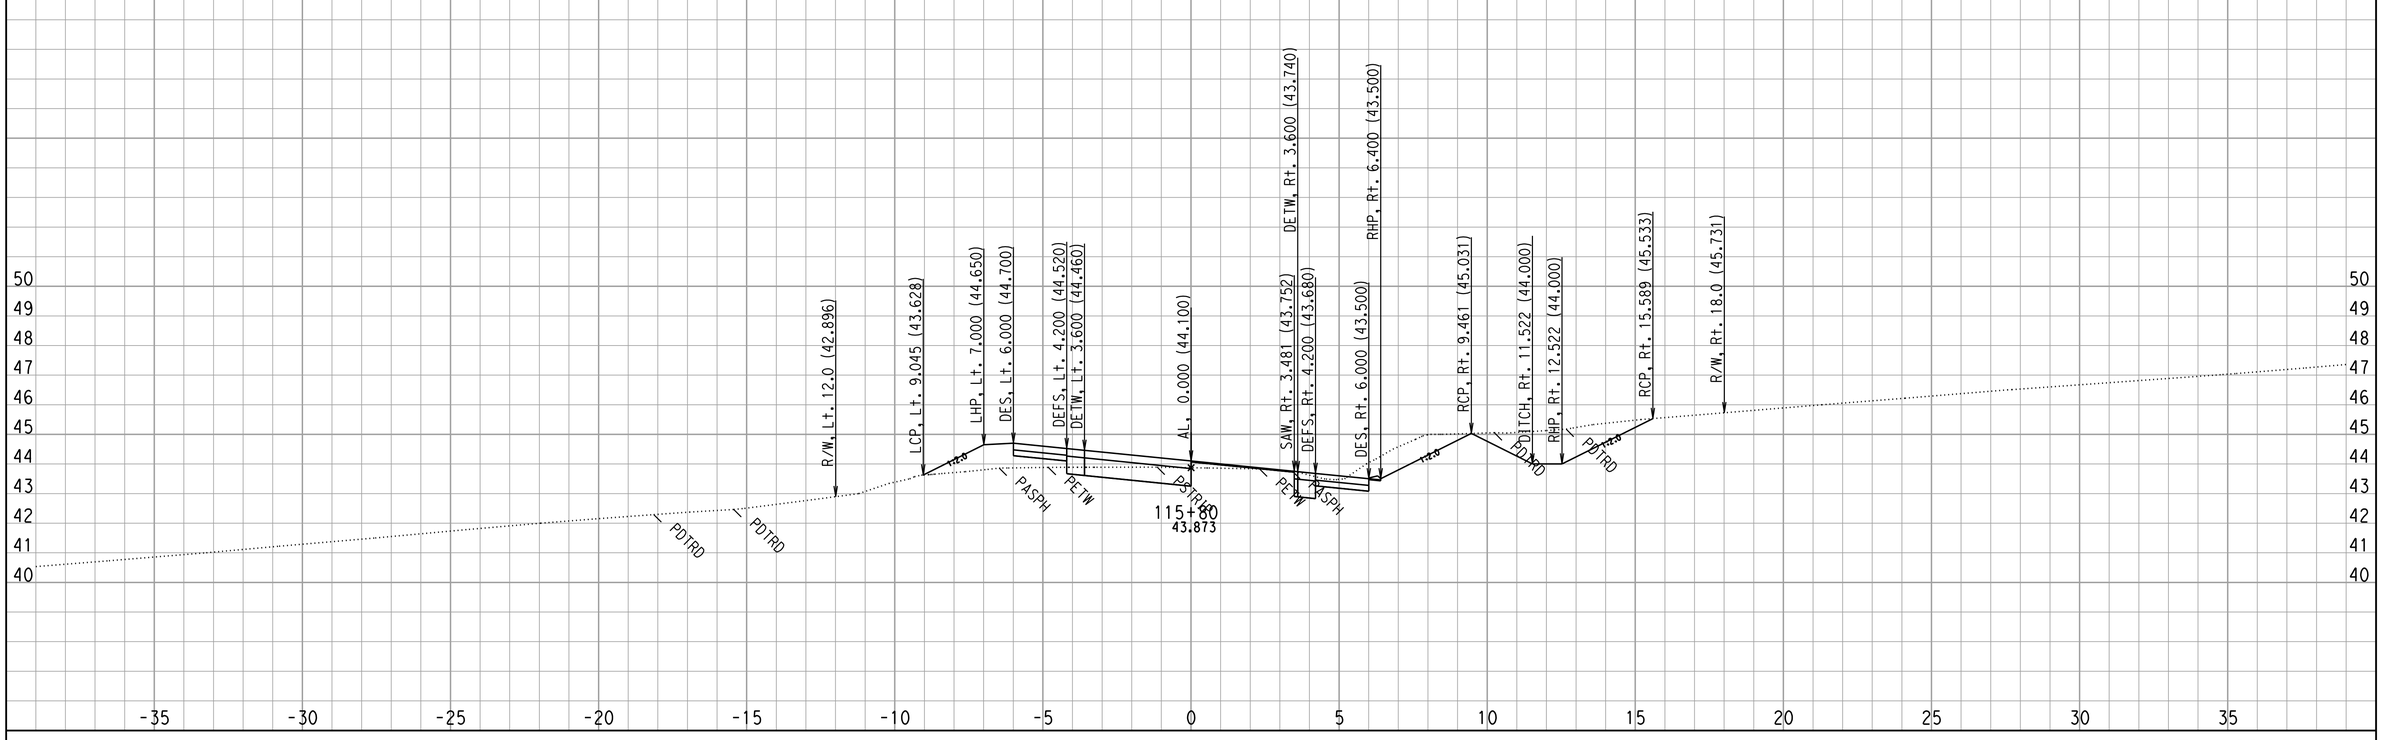

CROSS SECTIONS CREATED BY: WC DATE: 8/29/2008 ALL DIMENSIONS ARE METRIC

Project: 0147 File: D:\444201\TempRdDsn\0147\XSECTION\mainoutput\final\al69_pro69mx2_full_fin3_match18.ear

PROJECT: DUHIG
EA: 444211
0.5/3.3

Scale Ratio: 1:100 Horiz.
1:100 Vert.

A LINE - AL69
CROSS SECTIONS

SHEET 79 OF XXX

F:\4444211 final xsec.dgn 9/5/2008 12:44:12 PM

FOR EARTHWORK DEVELOPMENT ONLY

FOR DRIVEWAYS, DRAINAGES, & ROAD CONFORMS SEE PLANS

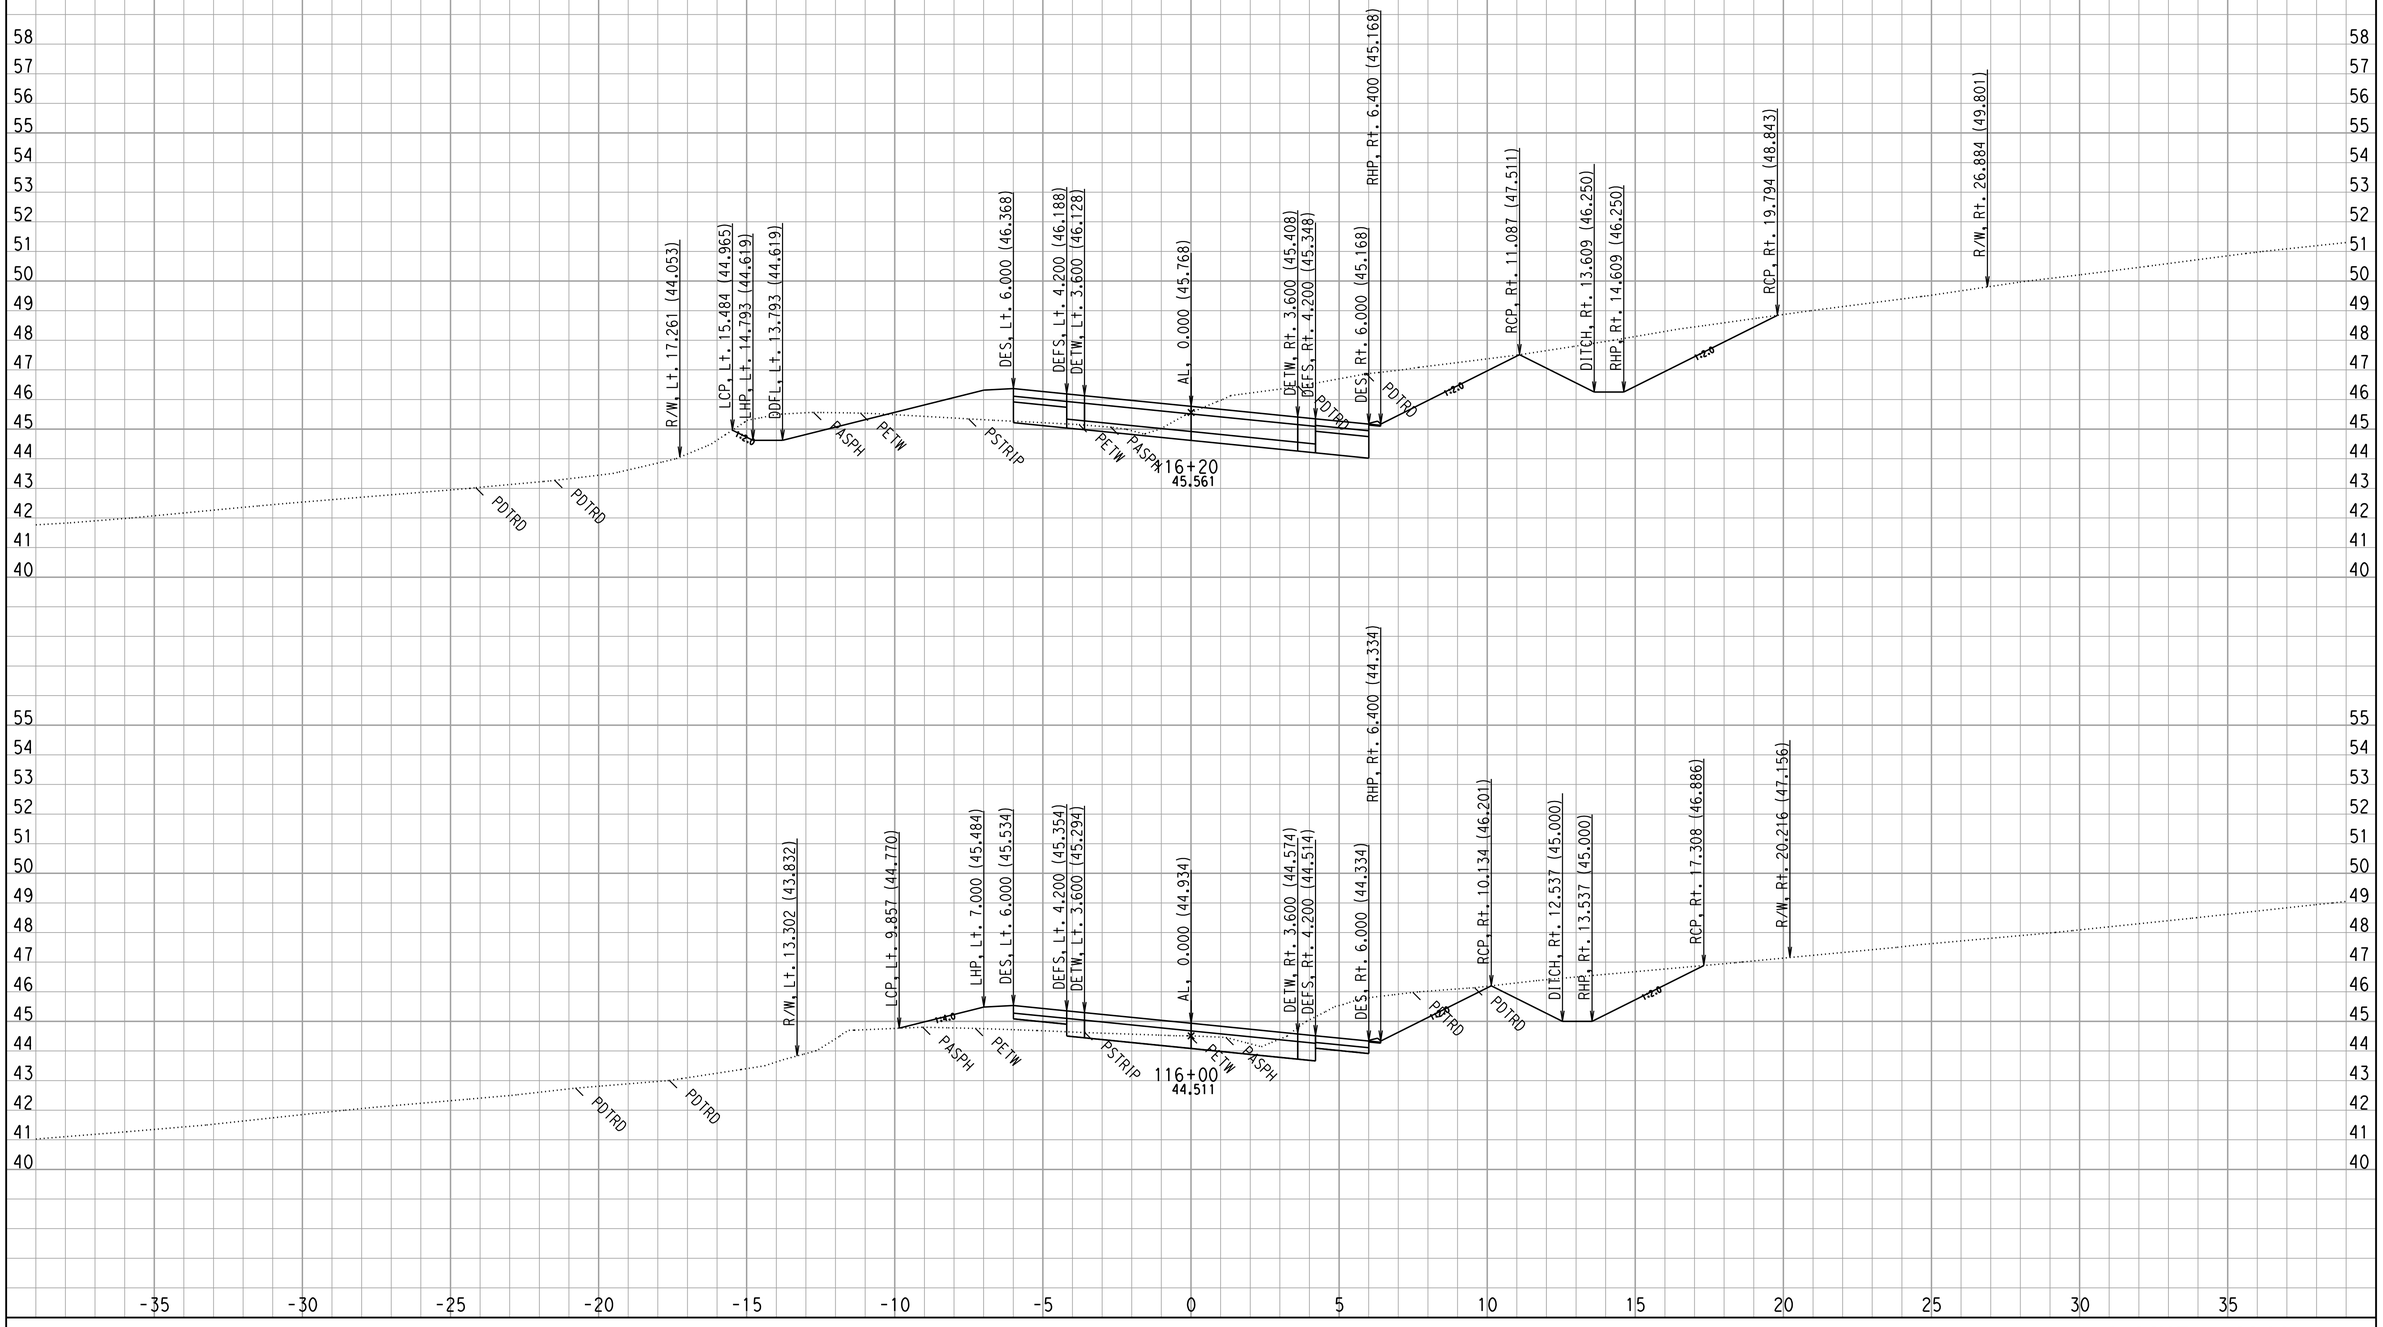

CROSS SECTIONS CREATED BY: WC DATE: 8/29/2008 ALL DIMENSIONS ARE METRIC

Project: 0147 File: D:\444201\TempRdDsn\0147\XSECTION\mainoutput\final\al69_pro69mx2_full_fin3_match18.ear

PROJECT: DUHIG
EA: 444211
0.5/3.3

Scale Ratio: 1:100 Horiz.
1:100 Vert.

A LINE - AL69
CROSS SECTIONS

SHEET 80 OF XXX

F:\4444211 final xsec.dgn 9/5/2008 12:44:12 PM

FOR EARTHWORK DEVELOPMENT ONLY

FOR DRIVEWAYS, DRAINAGES, & ROAD CONFORMS SEE PLANS

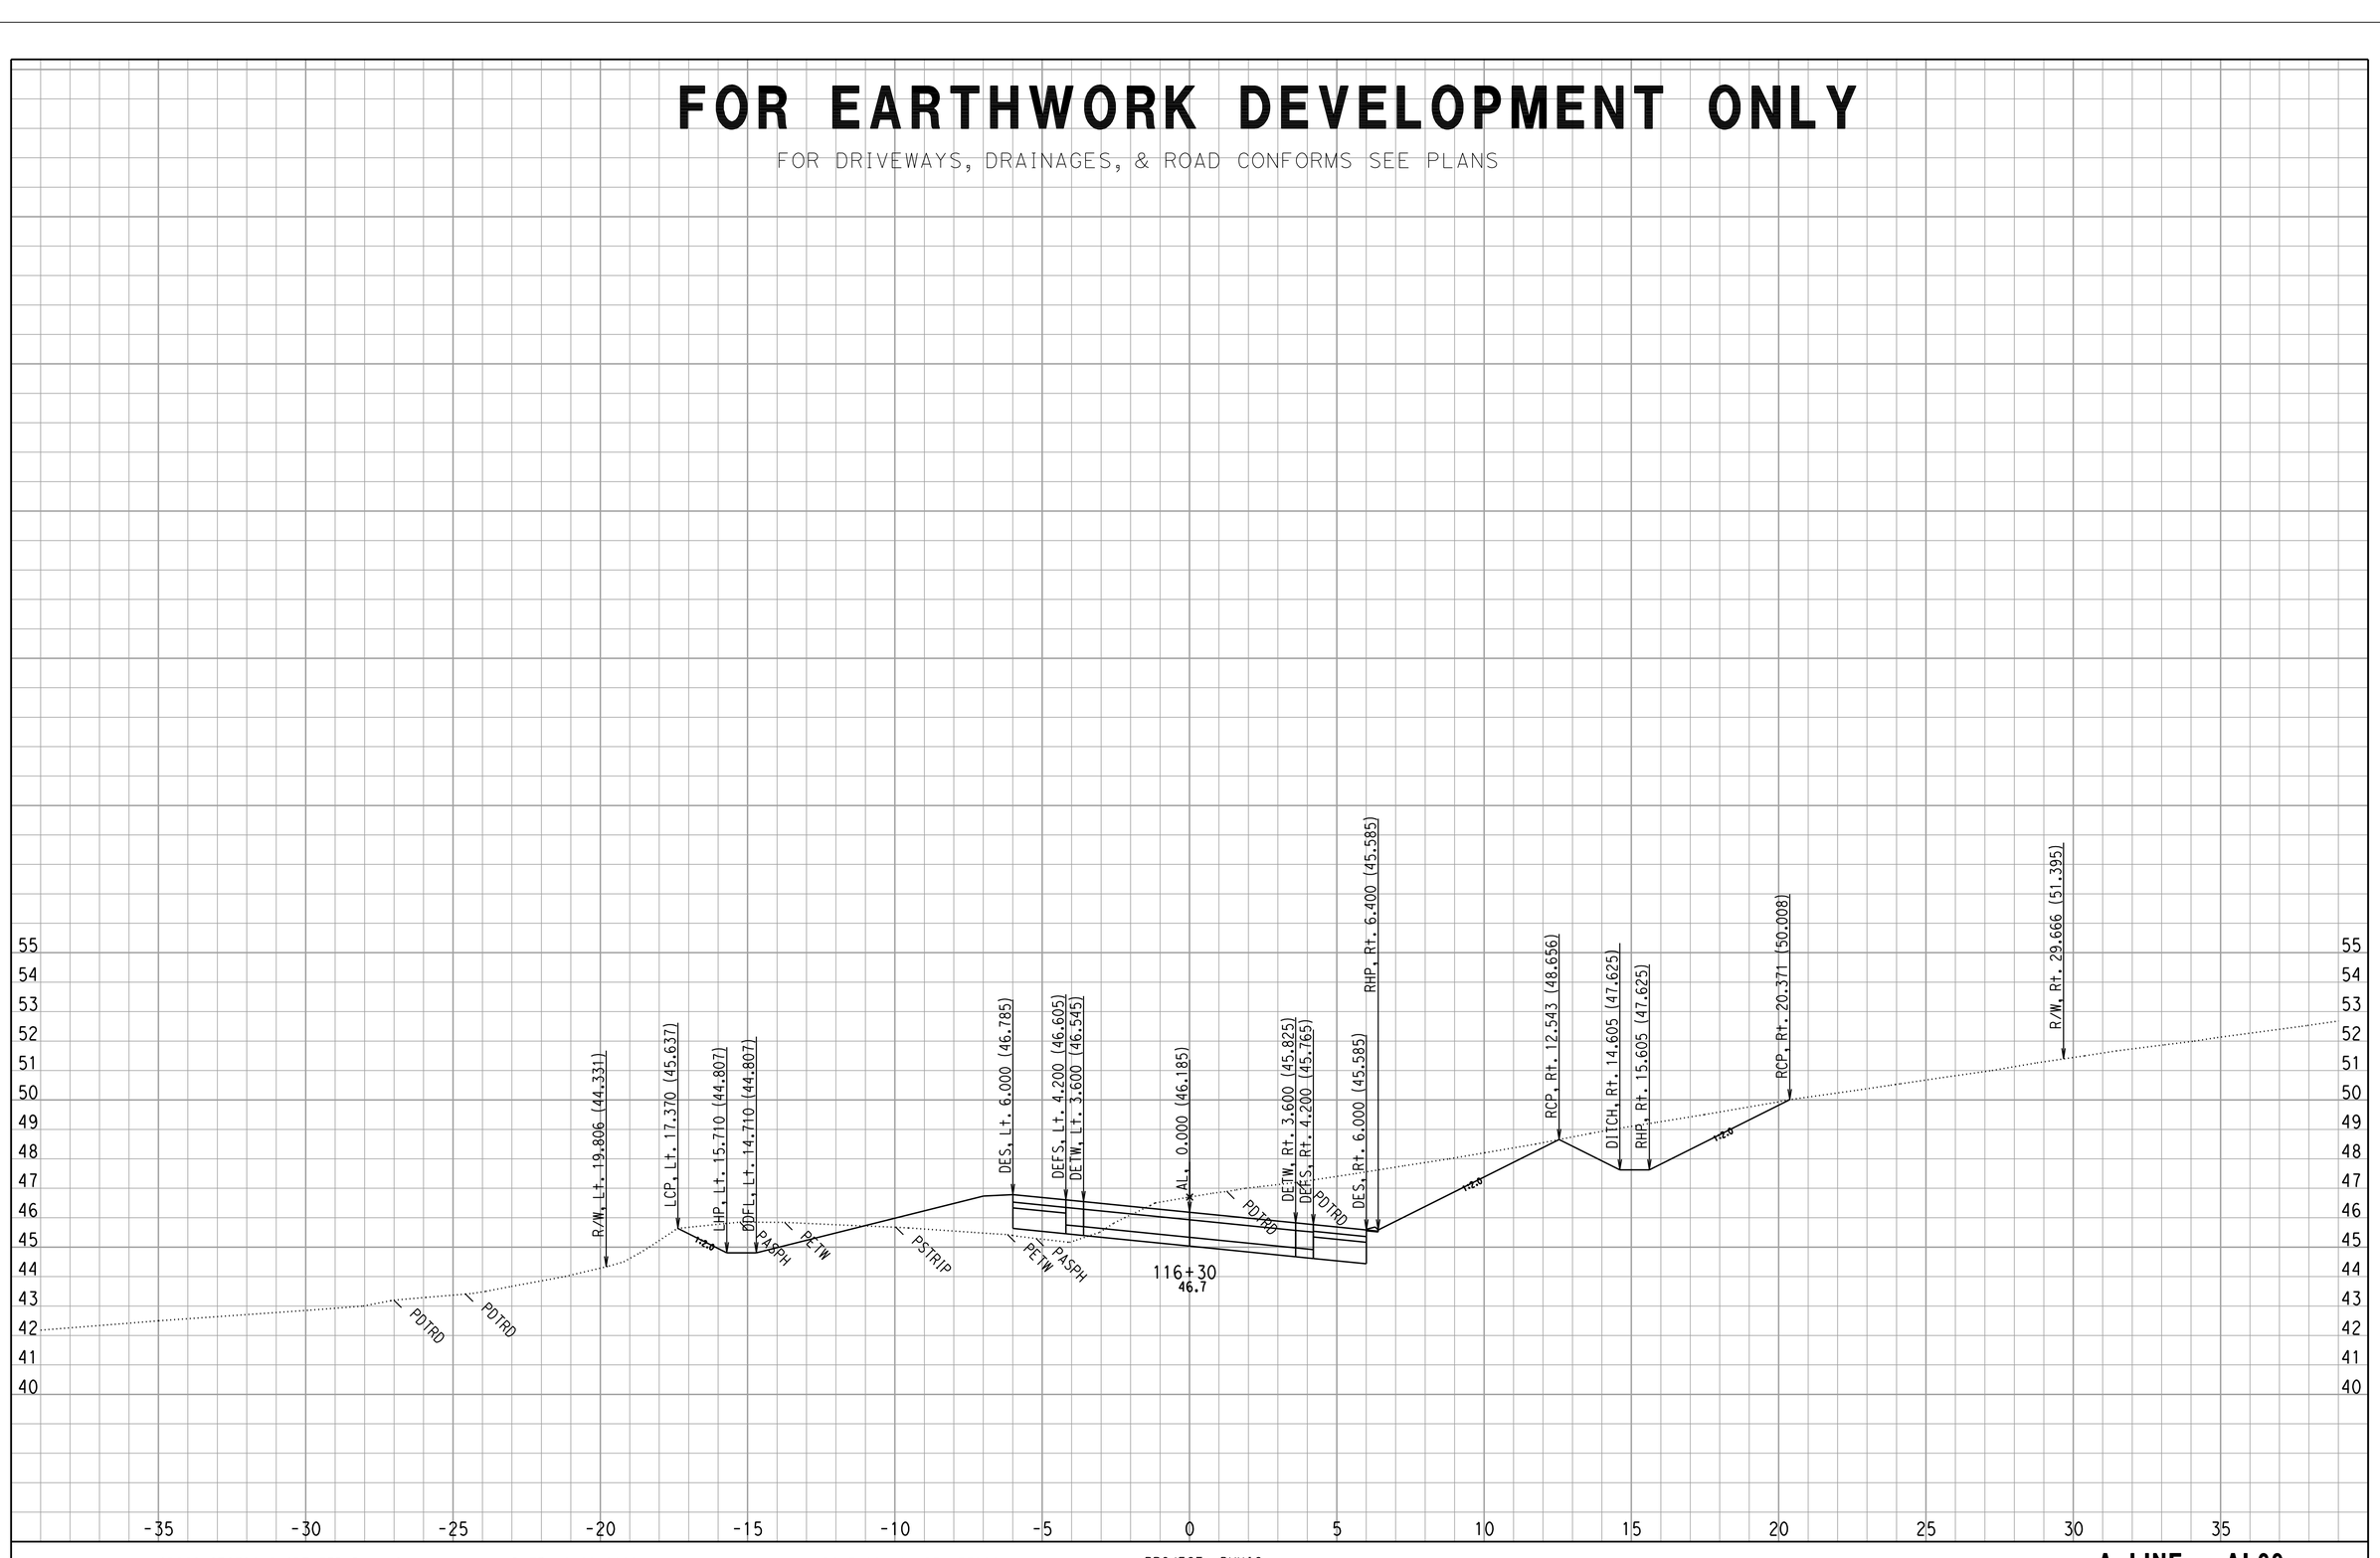

CROSS SECTIONS CREATED BY: WC DATE: 8/29/2008 ALL DIMENSIONS ARE METRIC

Project: 0147 File: D:\444201\TempRdDsn\0147\XSECTION\mainoutput\final\al69_pro69mx2_full_fin3_match18.ear

PROJECT: DUHIG
EA: 444211
0.5/3.3

Scale Ratio: 1:100 Horiz.
1:100 Vert.

A LINE - AL69
CROSS SECTIONS

SHEET 81 OF XXX

F:\4444211 final xsec.dgn 9/5/2008 12:44:12 PM

FOR EARTHWORK DEVELOPMENT ONLY

FOR DRIVEWAYS, DRAINAGES, & ROAD CONFORMS SEE PLANS

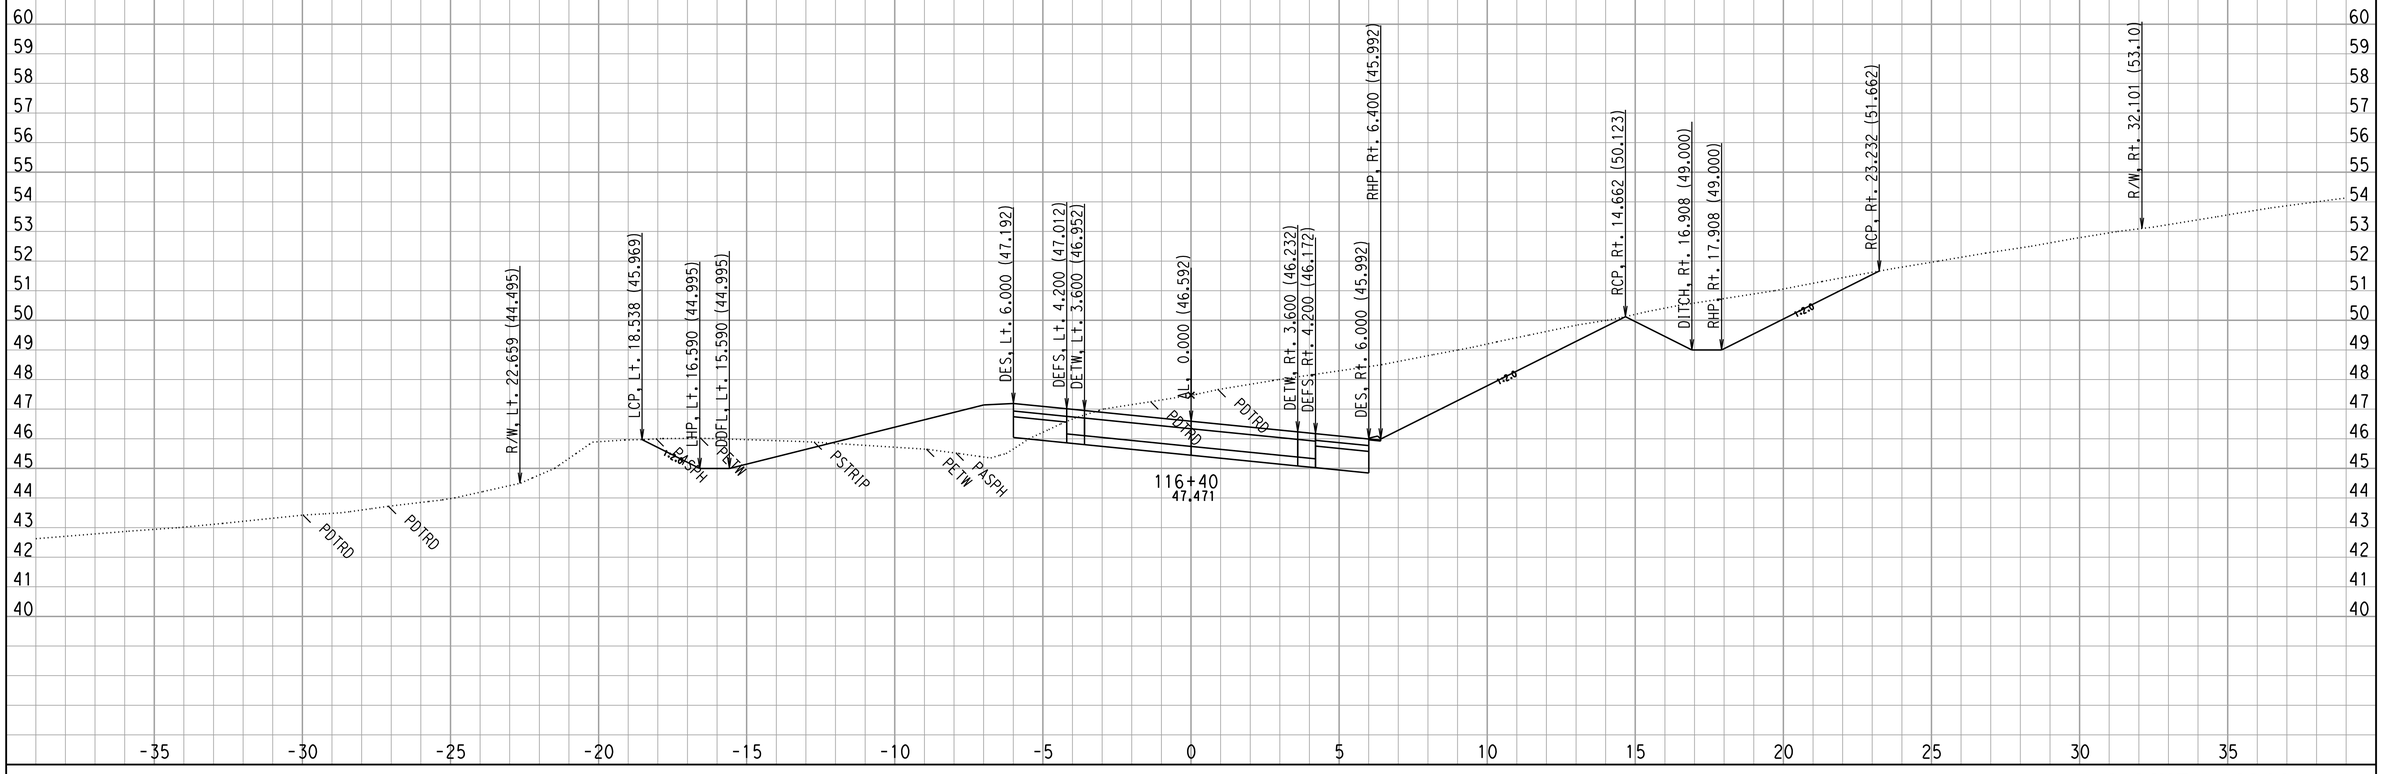

CROSS SECTIONS CREATED BY: WC DATE: 8/29/2008 ALL DIMENSIONS ARE METRIC

Project: 0147 File: D:\444201\TempRdDsn\0147\XSECTION\mainoutput\final\al69_pro69mx2_full_fin3_match18.ear

PROJECT: DUHIG
EA: 444211
0.5/3.3

Scale Ratio: 1:100 Horiz.
1:100 Vert.

A LINE - AL69
CROSS SECTIONS

SHEET 82 OF XXX

F:\4444211 final xsec.dgn 9/5/2008 12:44:13 PM

FOR EARTHWORK DEVELOPMENT ONLY

FOR DRIVEWAYS, DRAINAGES, & ROAD CONFORMS SEE PLANS

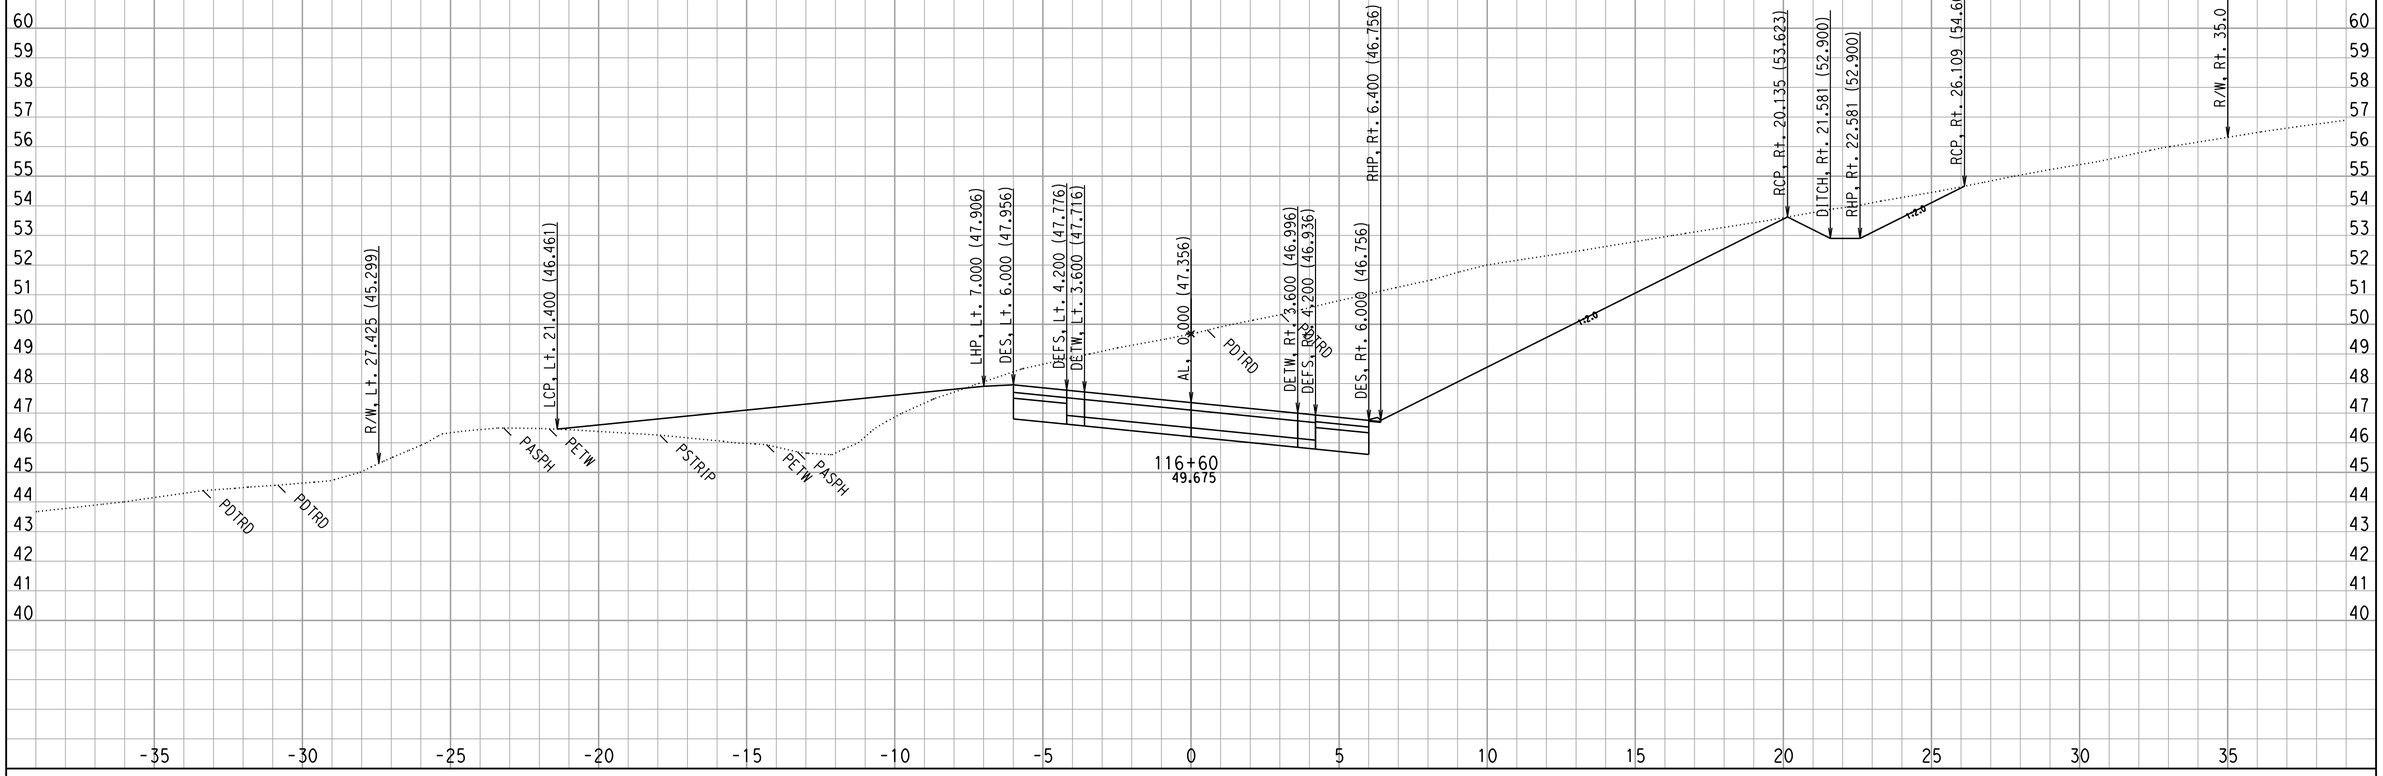

CROSS SECTIONS CREATED BY: WC DATE: 8/29/2008 ALL DIMENSIONS ARE METRIC

Project: 0147 File: D:\444201\TempRdDsn\0147\XSECTION\mainoutput\final\al69_pro69mx2_full_fin3_match18.ear

PROJECT: DUHIG
EA: 444211
0.5/3.3

Scale Ratio: 1:100 Horiz.
1:100 Vert.

A LINE - AL69
CROSS SECTIONS

SHEET 83 OF XXX

F:\4444211 final xsec.dgn 9/5/2008 12:44:13 PM

FOR EARTHWORK DEVELOPMENT ONLY

FOR DRIVEWAYS, DRAINAGES, & ROAD CONFORMS SEE PLANS

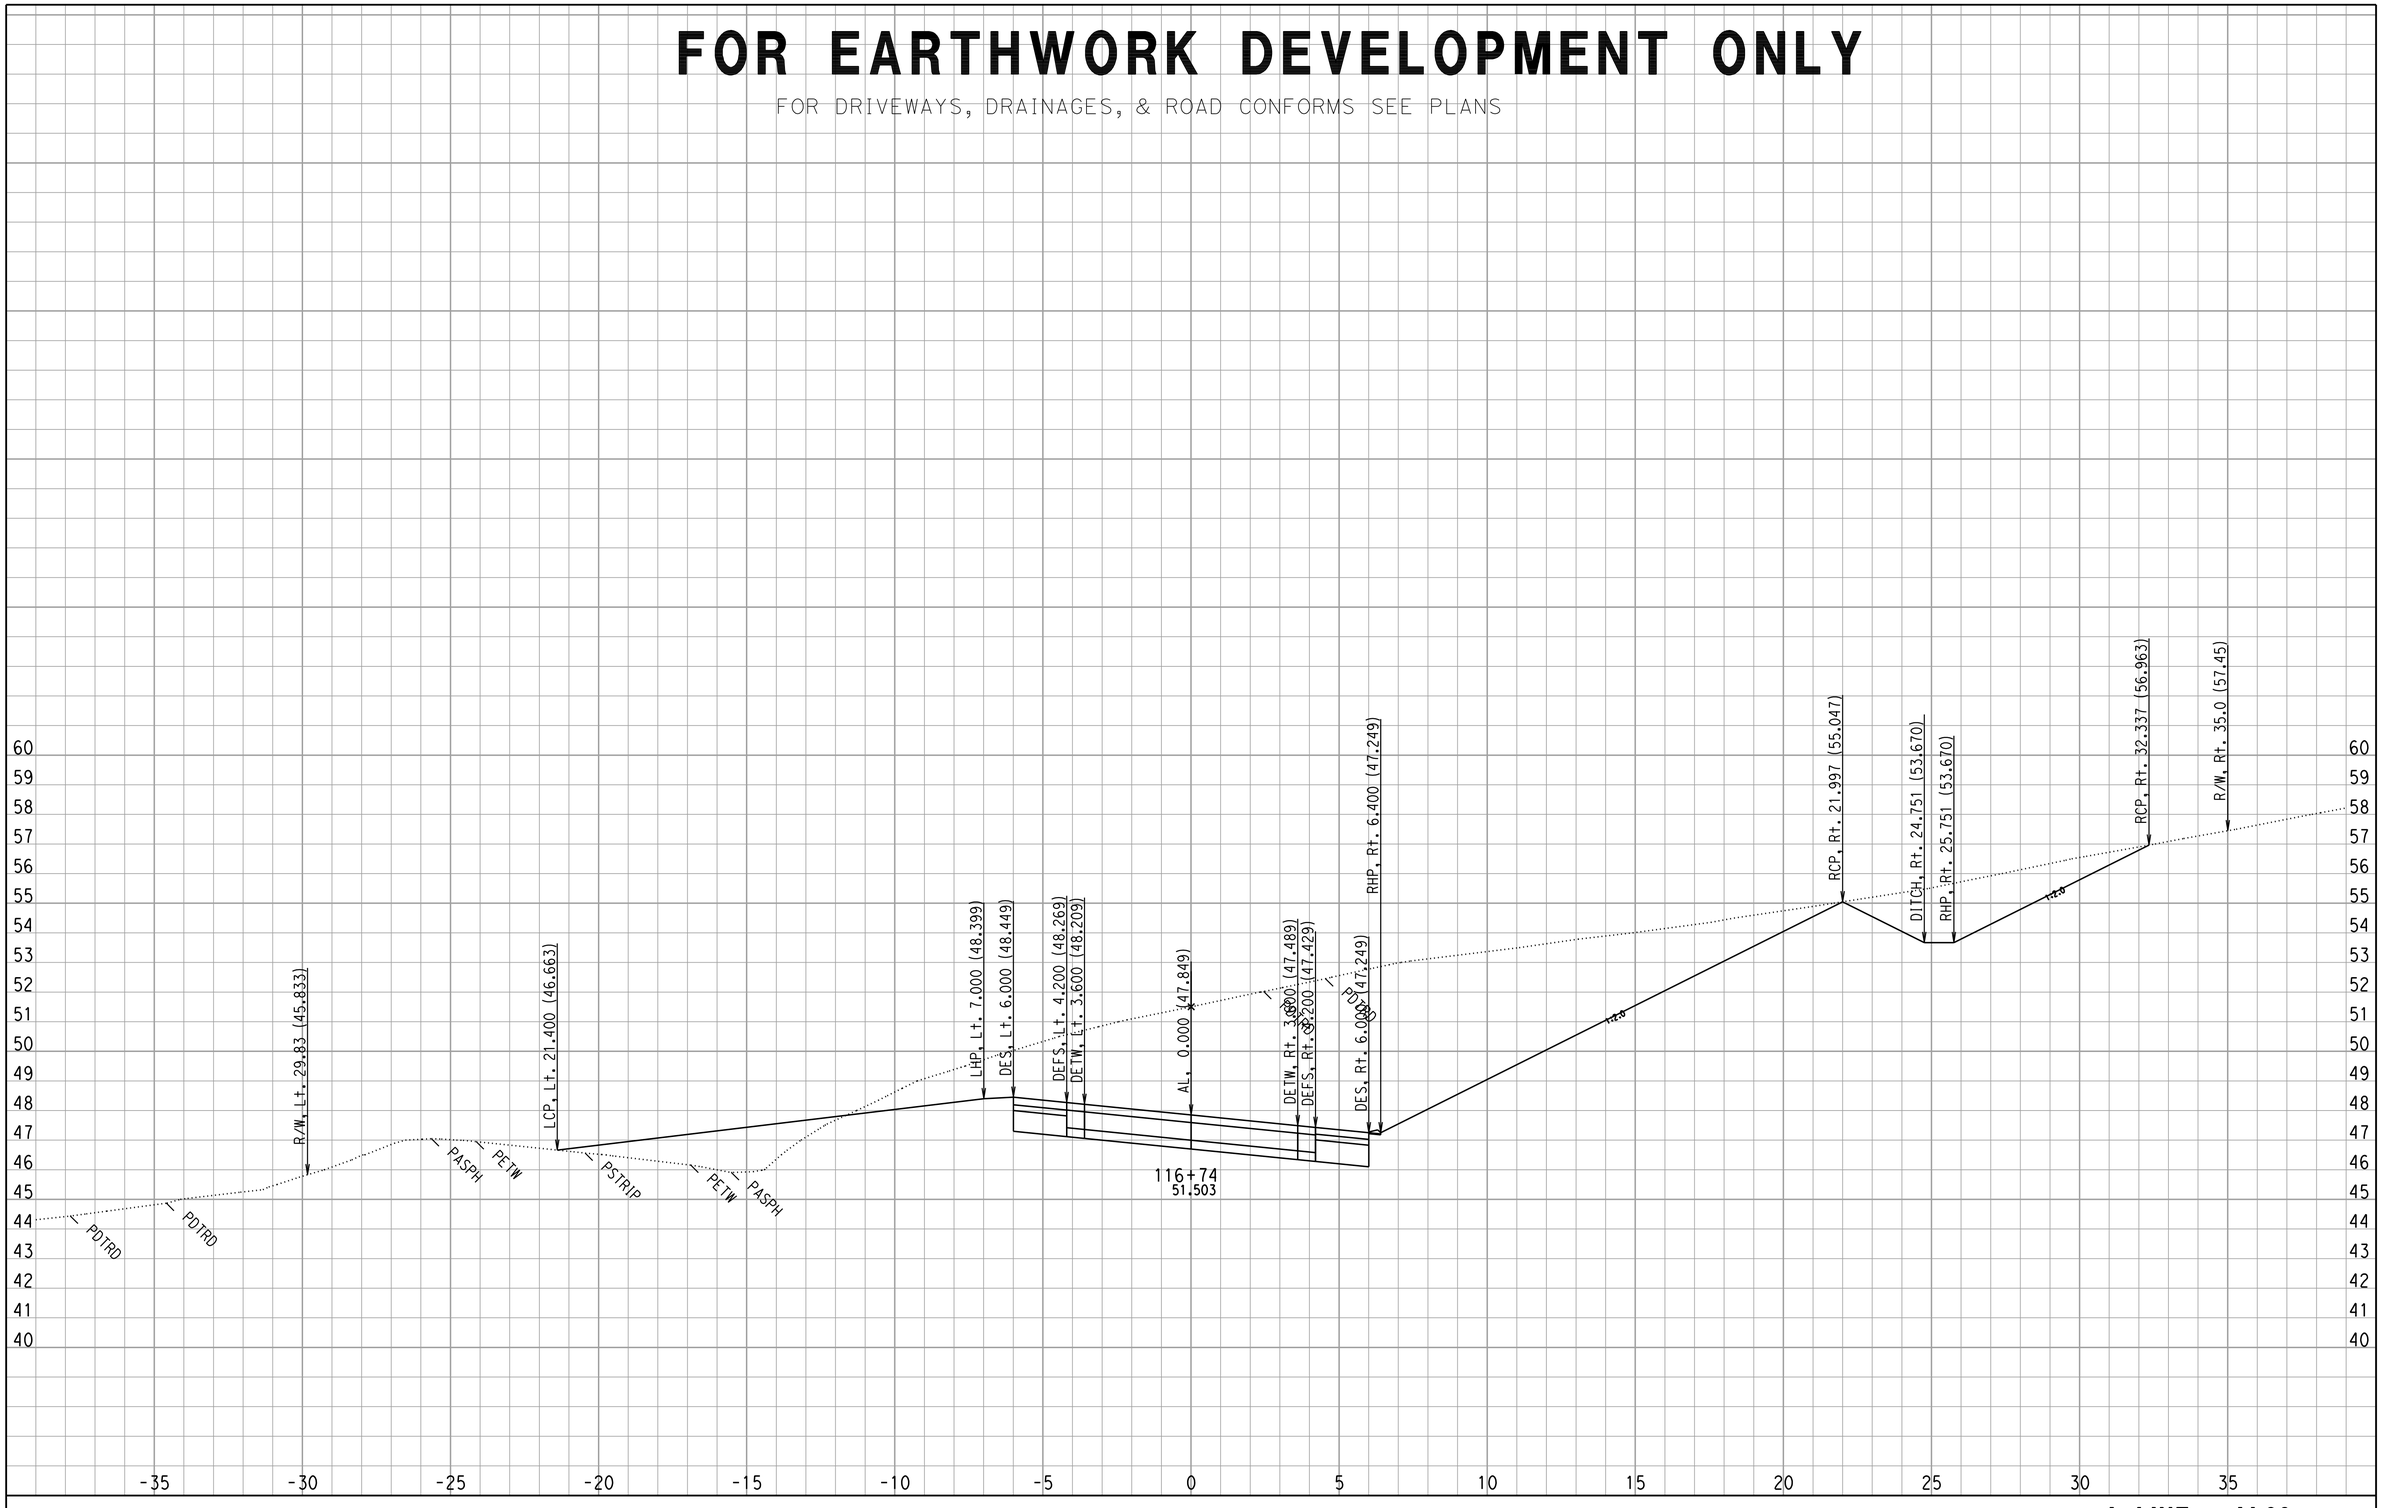
R/W, Lt. 29.83 (45.833)
LCP, Lt. 21.400 (46.663)
LHP, Lt. 7.000 (48.399)
DES, Lt. 6.000 (48.449)
DEFS, Lt. 4.200 (48.269)
DETW, Lt. 3.600 (48.209)
AL, 0.000 (47.849)
DETW, Rt. 3.600 (47.489)
DEFS, Rt. 4.200 (47.429)
DES, Rt. 6.000 (47.249)
RHP, Rt. 6.400 (47.249)
RCP, Rt. 21.997 (55.047)
RCP, Rt. 24.751 (53.670)
DITCH, Rt. 25.751 (53.670)
RHP, Rt. 25.751 (53.670)
RCP, Rt. 32.337 (56.963)
R/W, Rt. 35.0 (57.45)
PDTRD
PDTRD
PASPH
PETW
PSTRIP
PETW
PASPH
PDTRD
PDTRD
PDTRD

FOR EARTHWORK DEVELOPMENT ONLY

FOR DRIVEWAYS, DRAINAGES, & ROAD CONFORMS SEE PLANS

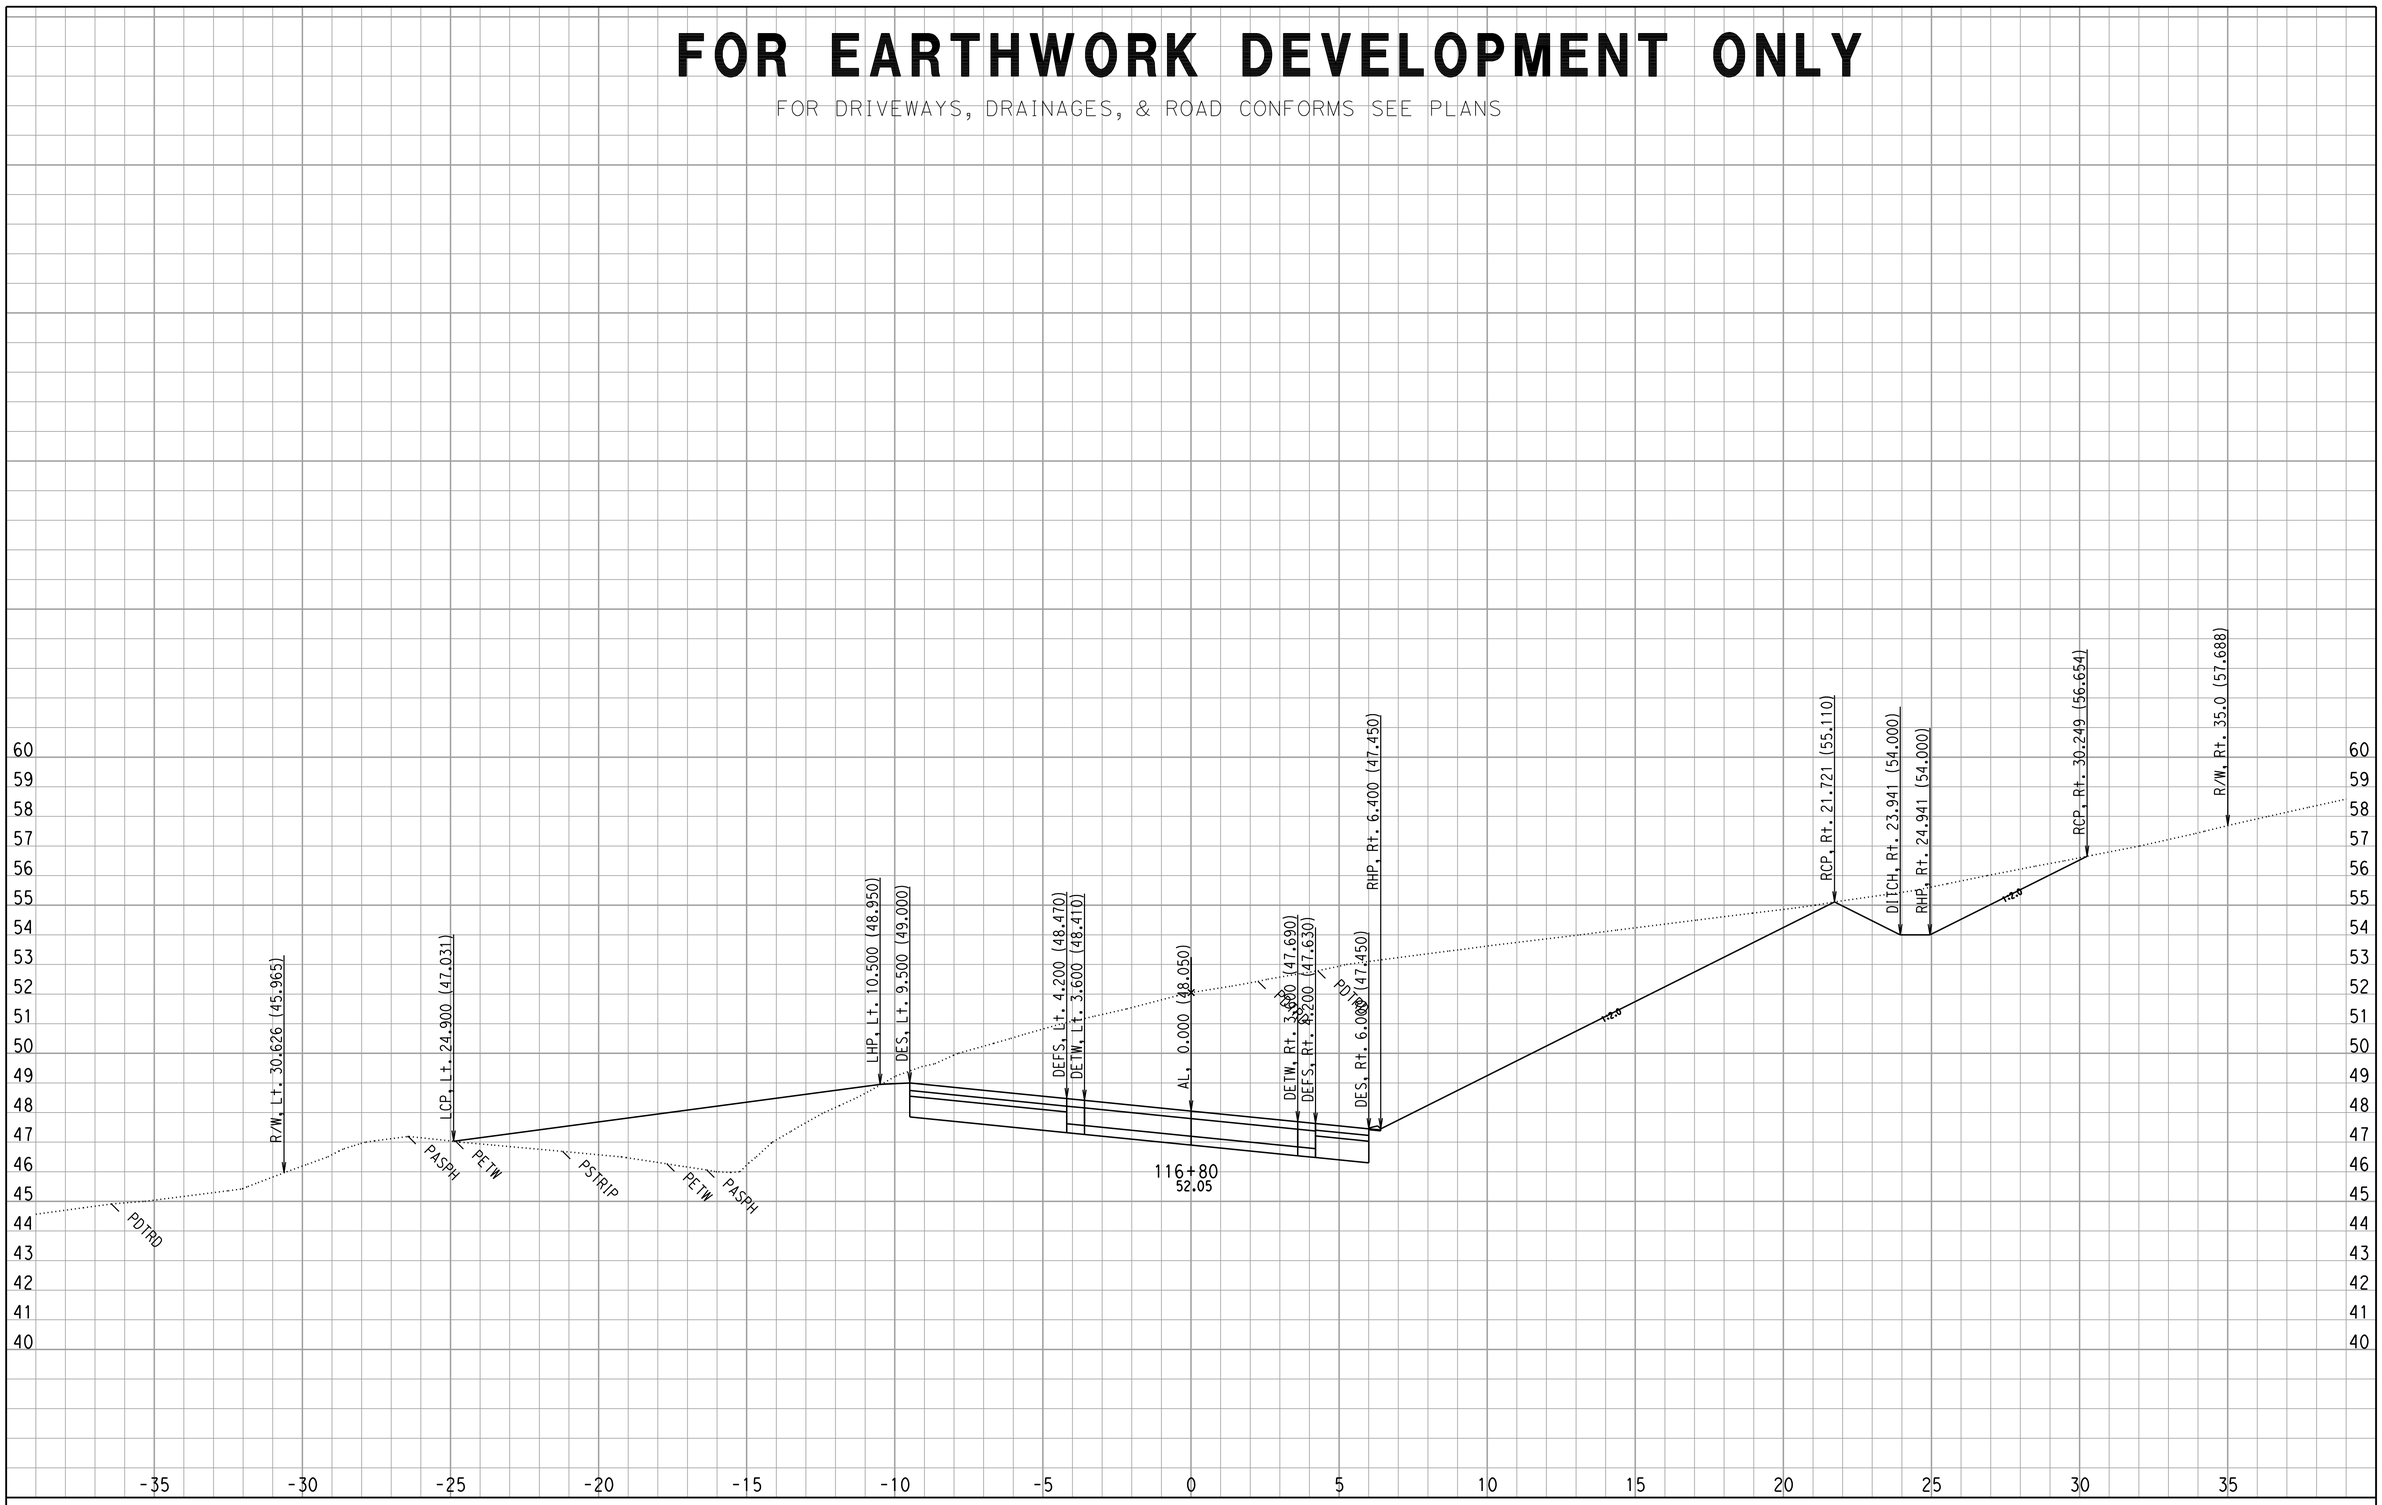

CROSS SECTIONS CREATED BY: WC DATE: 8/29/2008 ALL DIMENSIONS ARE METRIC

Project: 0147 File: D:\444201\TempRdDsn\0147\XSECTION\mainoutput\final\al69_pro69mx2_full_fin3_match18.ear

PROJECT: DUHIG
EA: 444211
0.5/3.3

Scale Ratio: 1:100 Horiz.
1:100 Vert.

A LINE - AL69
CROSS SECTIONS

SHEET 85 OF XXX

F:\4444211 final xsec.dgn 9/5/2008 12:44:13 PM

FOR EARTHWORK DEVELOPMENT ONLY

FOR DRIVEWAYS, DRAINAGES, & ROAD CONFORMS SEE PLANS

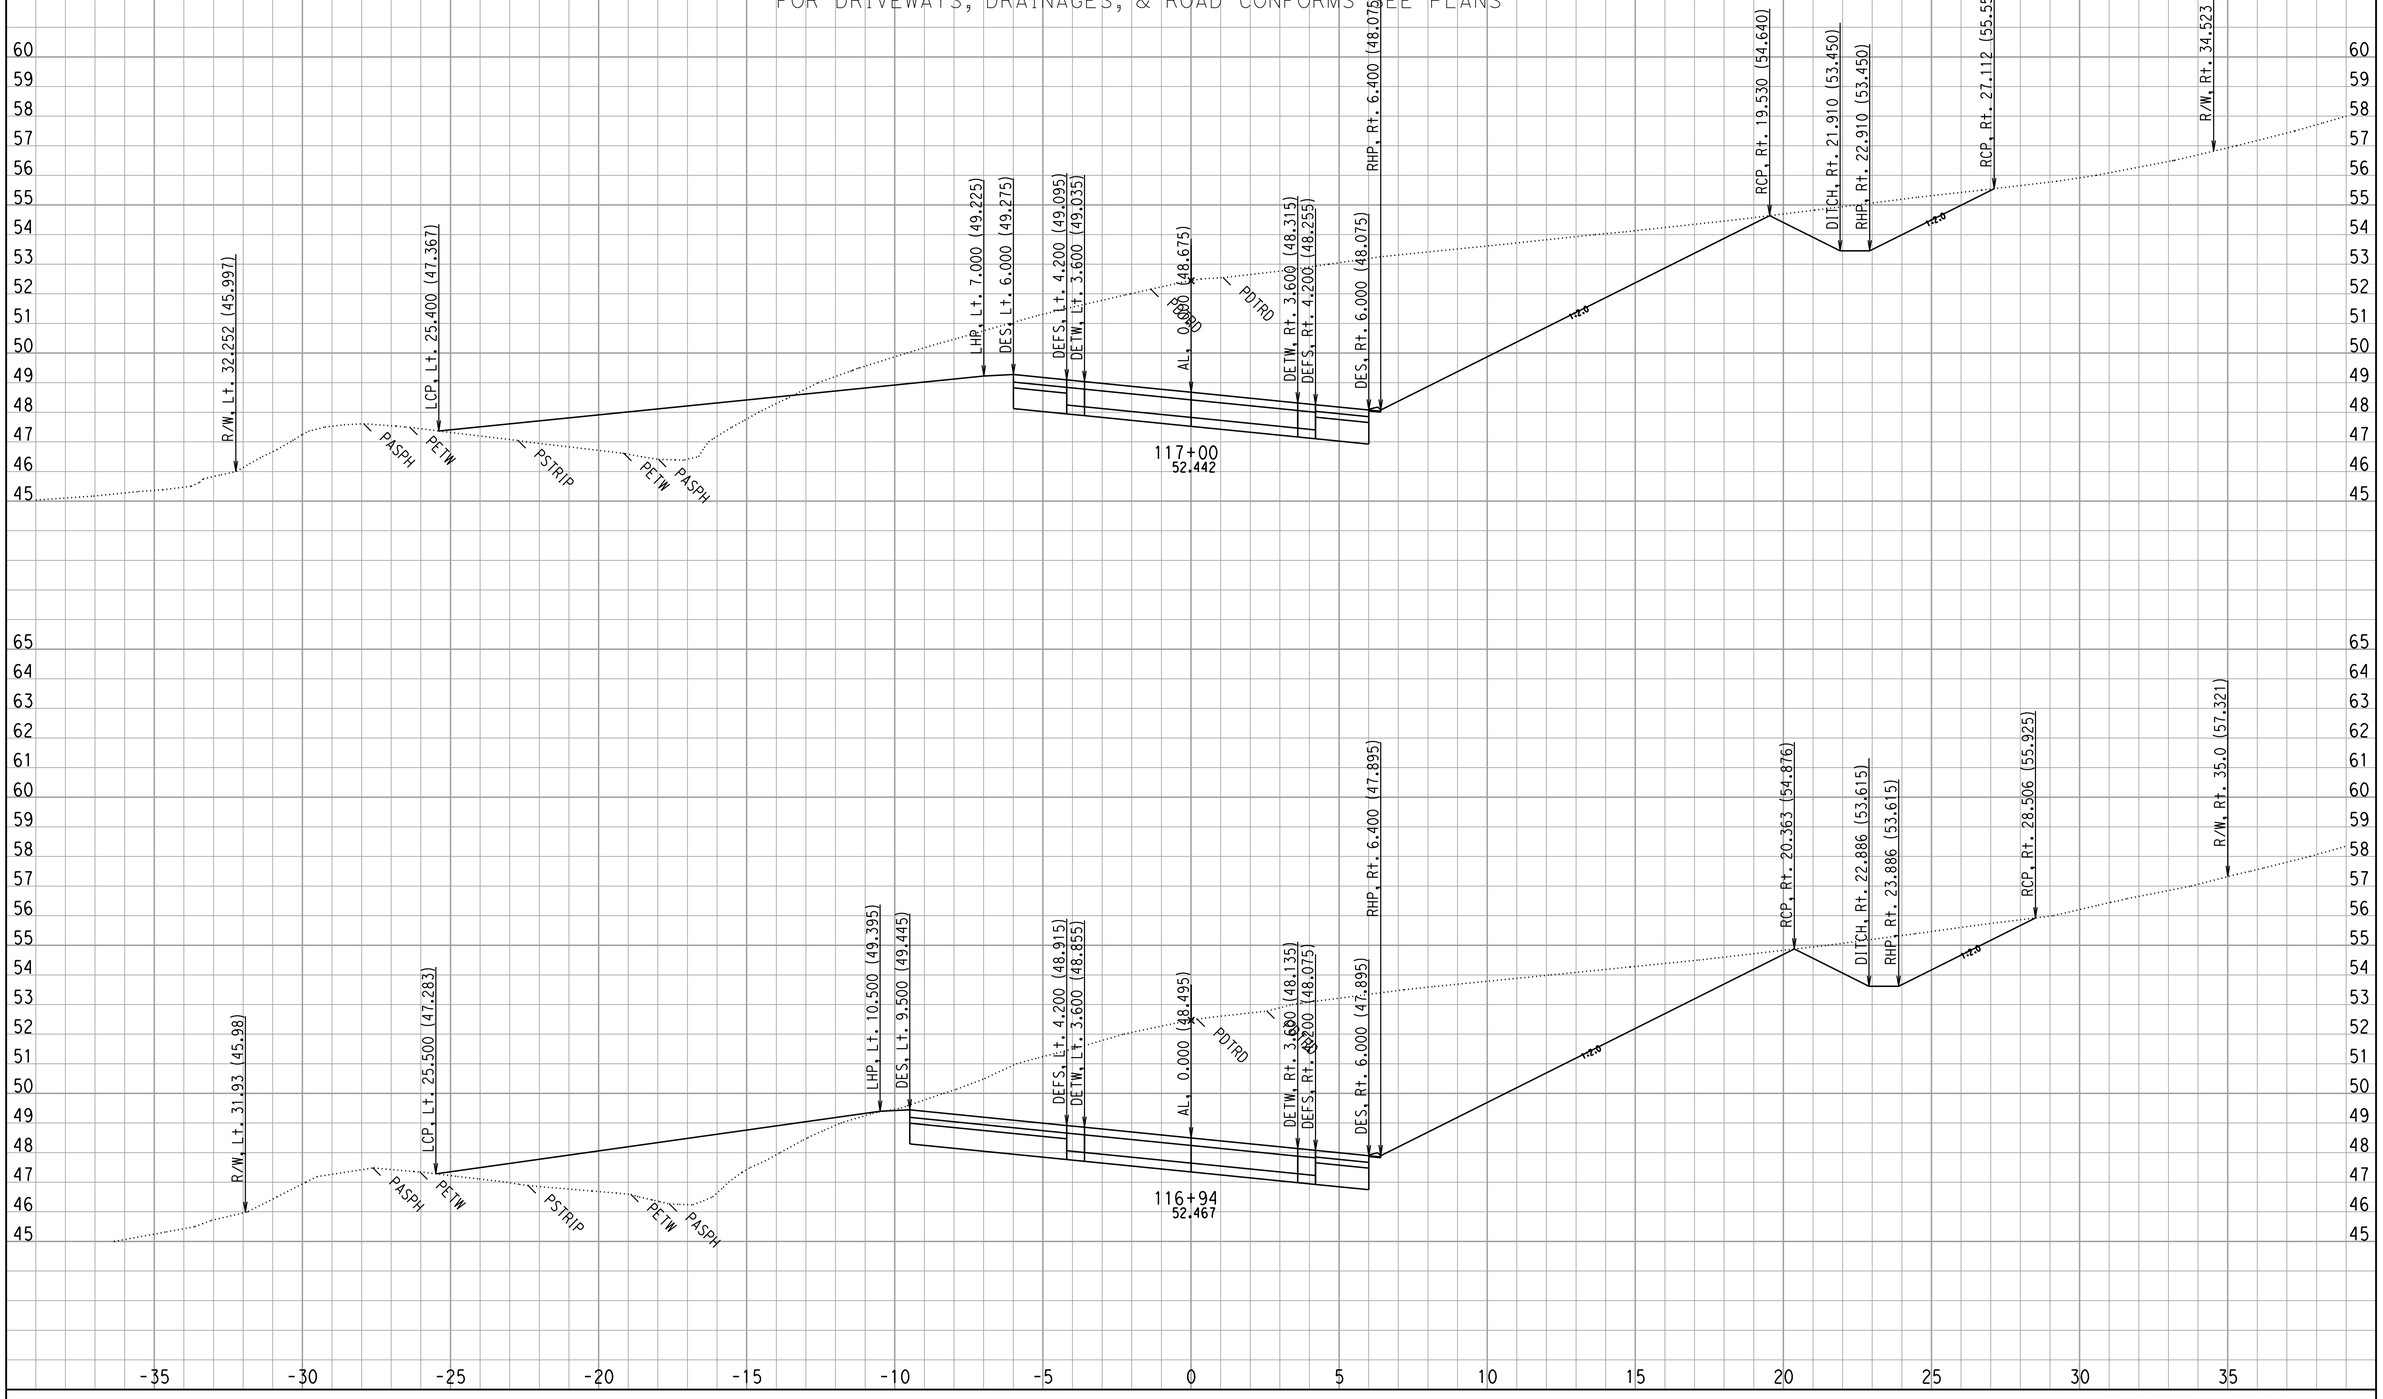

CROSS SECTIONS CREATED BY: WC DATE: 8/29/2008 ALL DIMENSIONS ARE METRIC

Project: 0147 File: D:\444201\TempRdDsn\0147\XSECTION\mainoutput\final\al69_pro69mx2_full_fin3_match18.ear

PROJECT: DUHIG
EA: 444211
0.5/3.3

Scale Ratio: 1:100 Horiz.
1:100 Vert.

A LINE - AL69
CROSS SECTIONS

SHEET 86 OF XXX

F:\4444211 final xsec.dgn 9/5/2008 12:44:14 PM

FOR EARTHWORK DEVELOPMENT ONLY

FOR DRIVEWAYS, DRAINAGES, & ROAD CONFORMS SEE PLANS

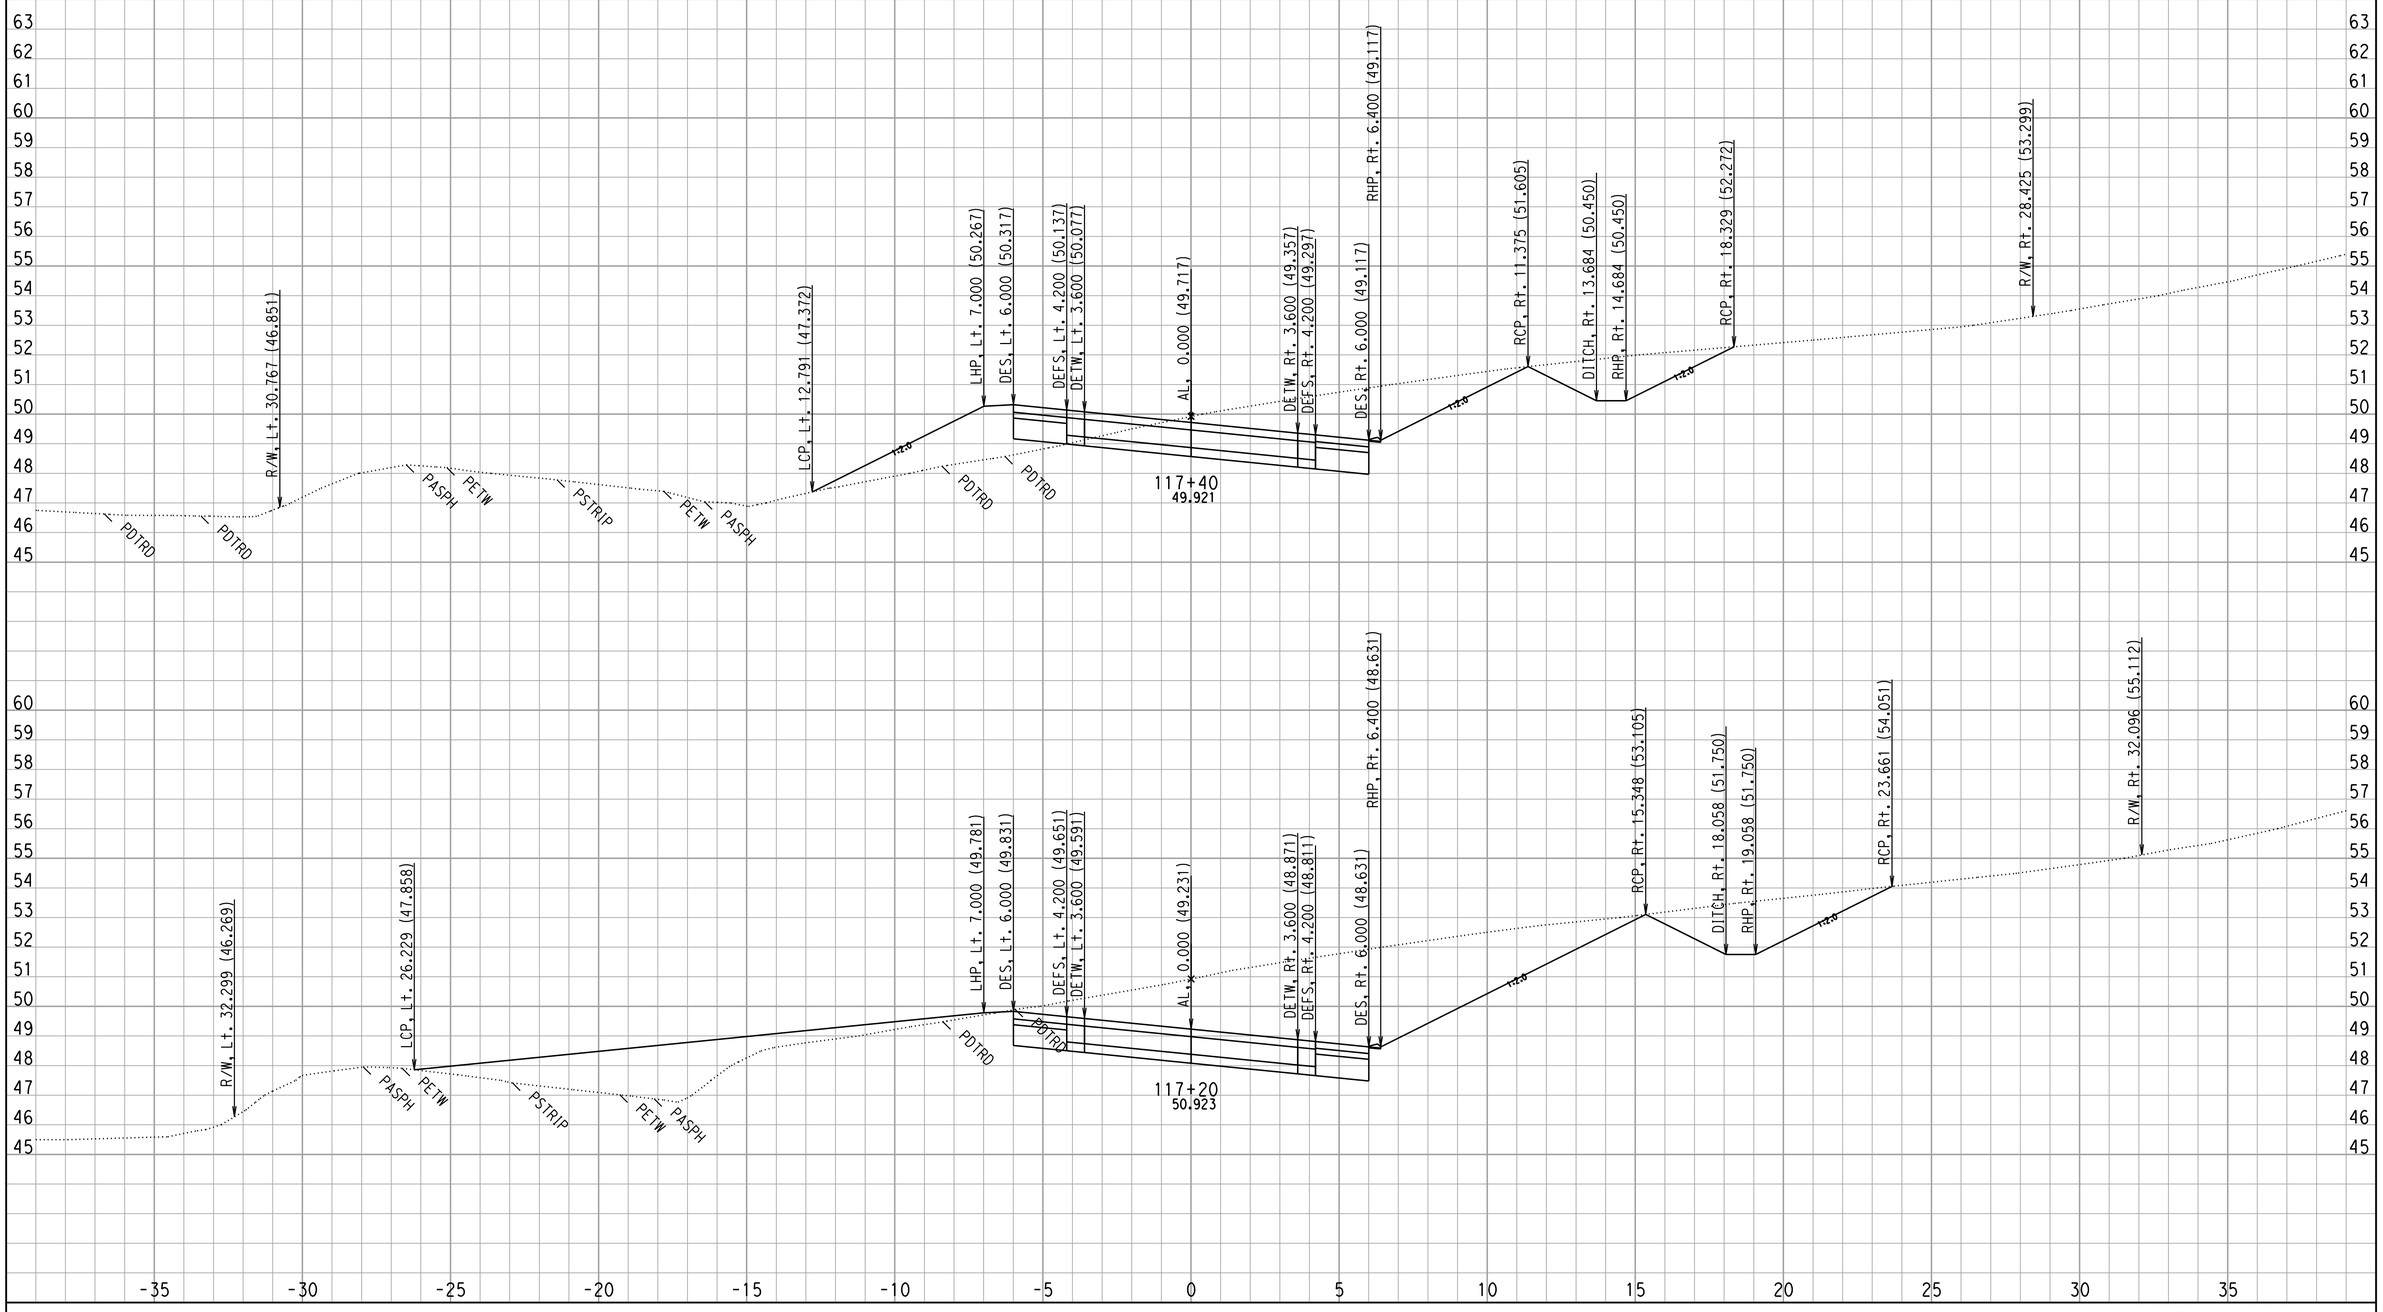

CROSS SECTIONS CREATED BY: WC DATE: 8/29/2008 ALL DIMENSIONS ARE METRIC

Project: 0147 File: D:\444201\TempRdDsn\0147\XSECTION\mainoutput\final\al69_pro69mx2_full_fin3_match18.ear

PROJECT: DUHIG
EA: 444211
0.5/3.3

Scale Ratio: 1:100 Horiz.
1:100 Vert.

A LINE - AL69
CROSS SECTIONS

SHEET 87 OF XXX

F:\4444211 final xsec.dgn 9/5/2008 12:44:14 PM

FOR EARTHWORK DEVELOPMENT ONLY

FOR DRIVEWAYS, DRAINAGES, & ROAD CONFORMS SEE PLANS

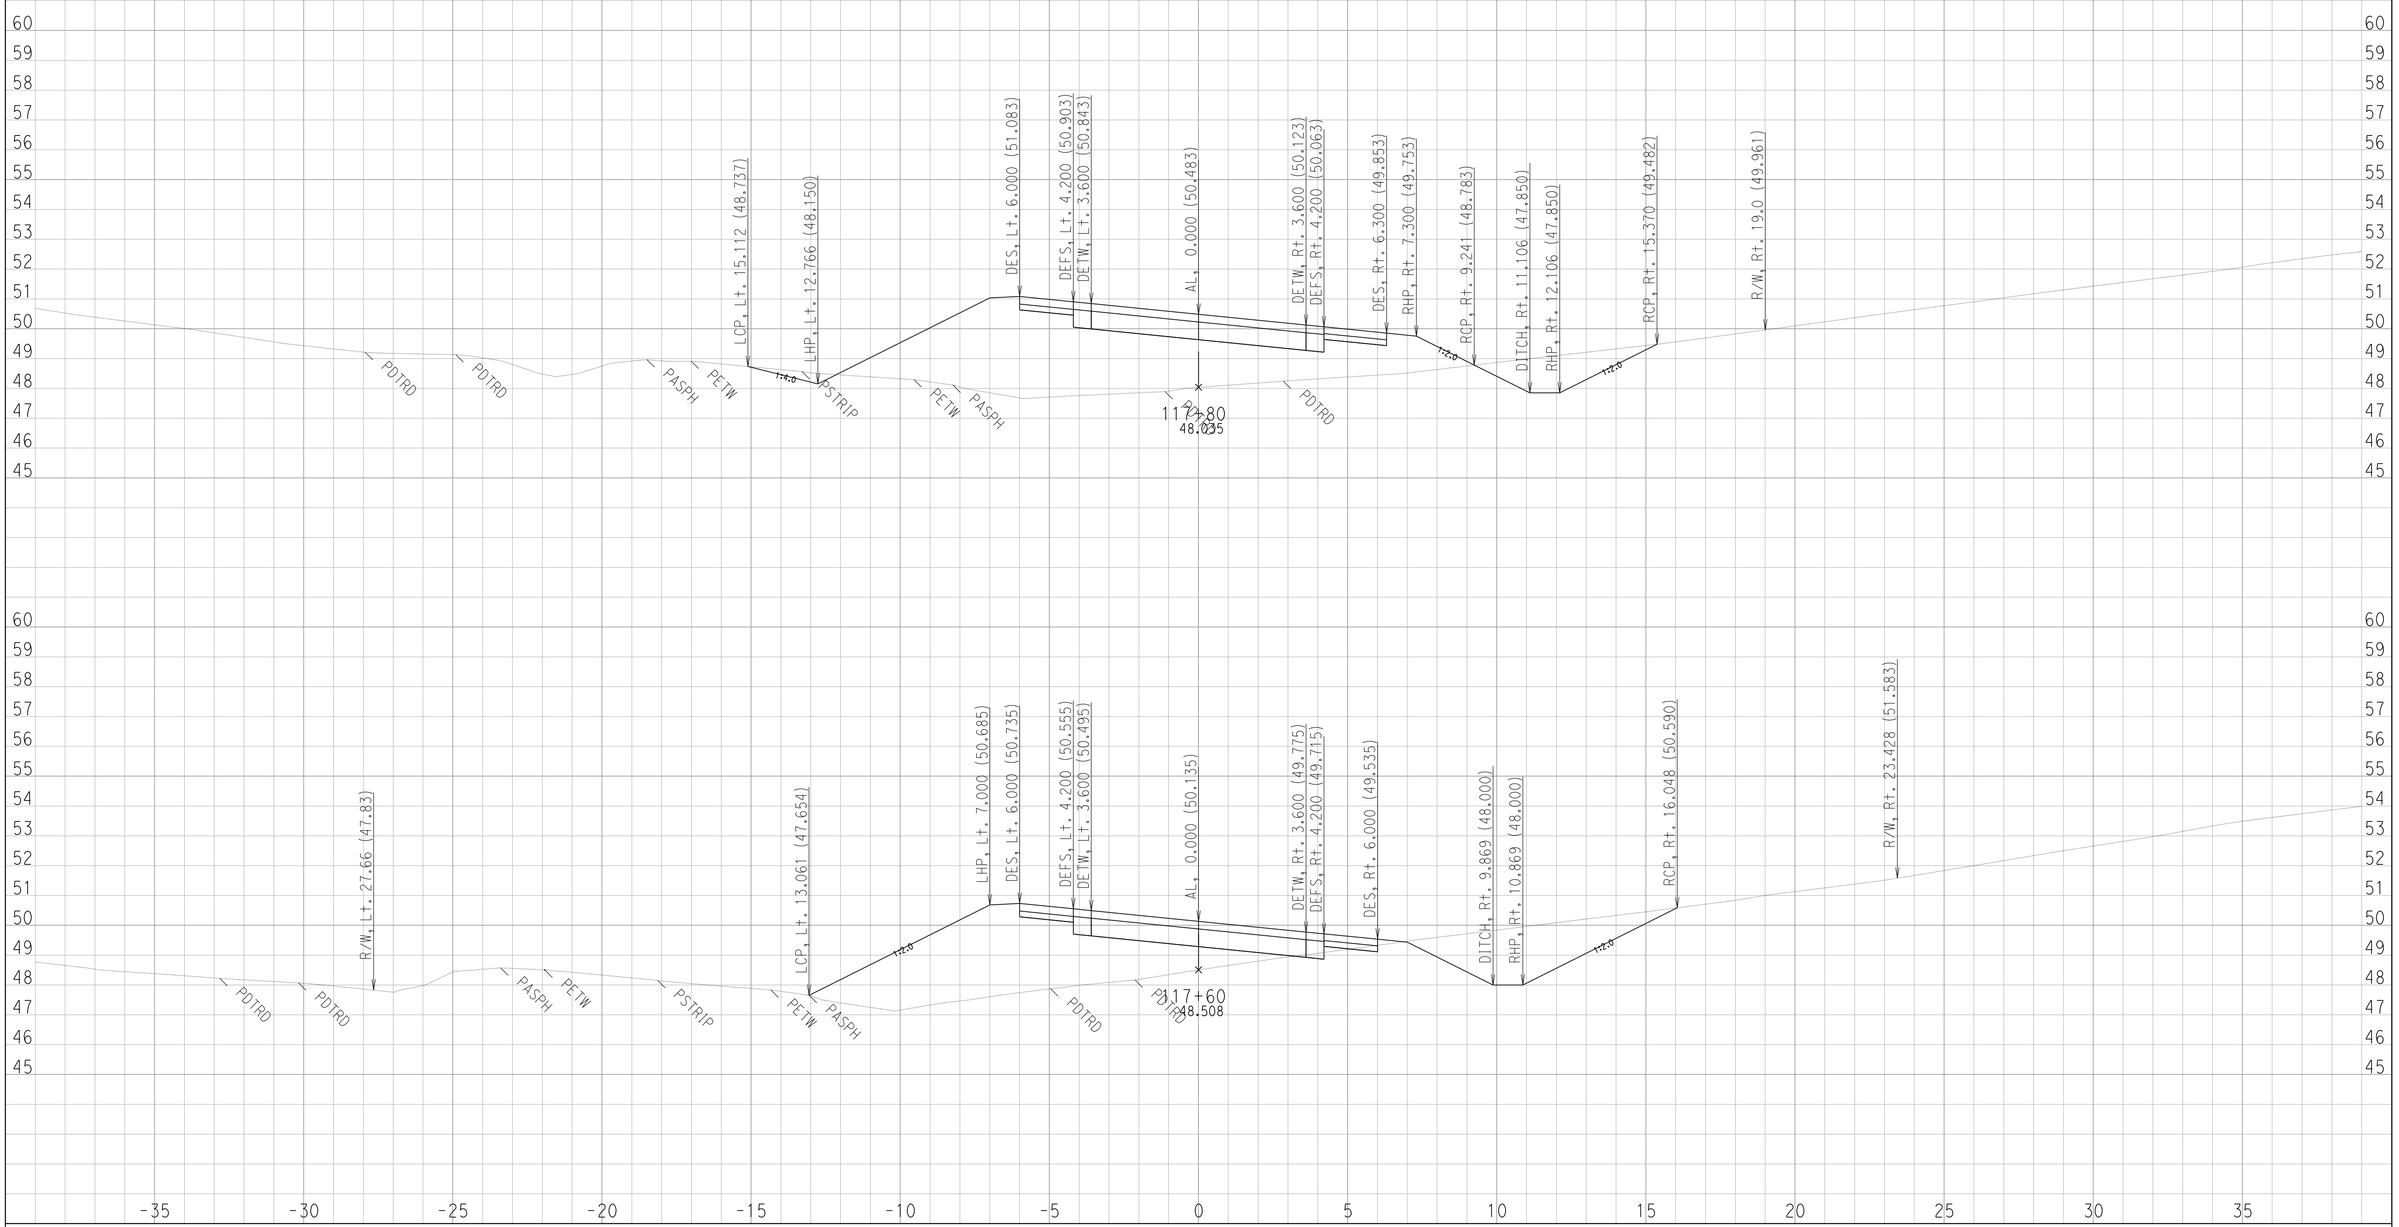

CROSS SECTIONS CREATED BY: WC

DATE: 8/29/2008

ALL DIMENSIONS ARE METRIC

PROJECT: DUHIG

EA: 444211

0.5/3.3

Project: 0147 File: D:\444201\TempRdDsn\0147\XSECTION\mainoutput\final\al69_pro69mx2_full_fin3_match18.ear

Scale Ratio: 1:100 Horiz.
1:100 Vert.

A LINE - AL69
CROSS SECTIONS

SHEET 88 OF XXX

FOR EARTHWORK DEVELOPMENT ONLY

FOR DRIVEWAYS, DRAINAGES, & ROAD CONFORMS SEE PLANS

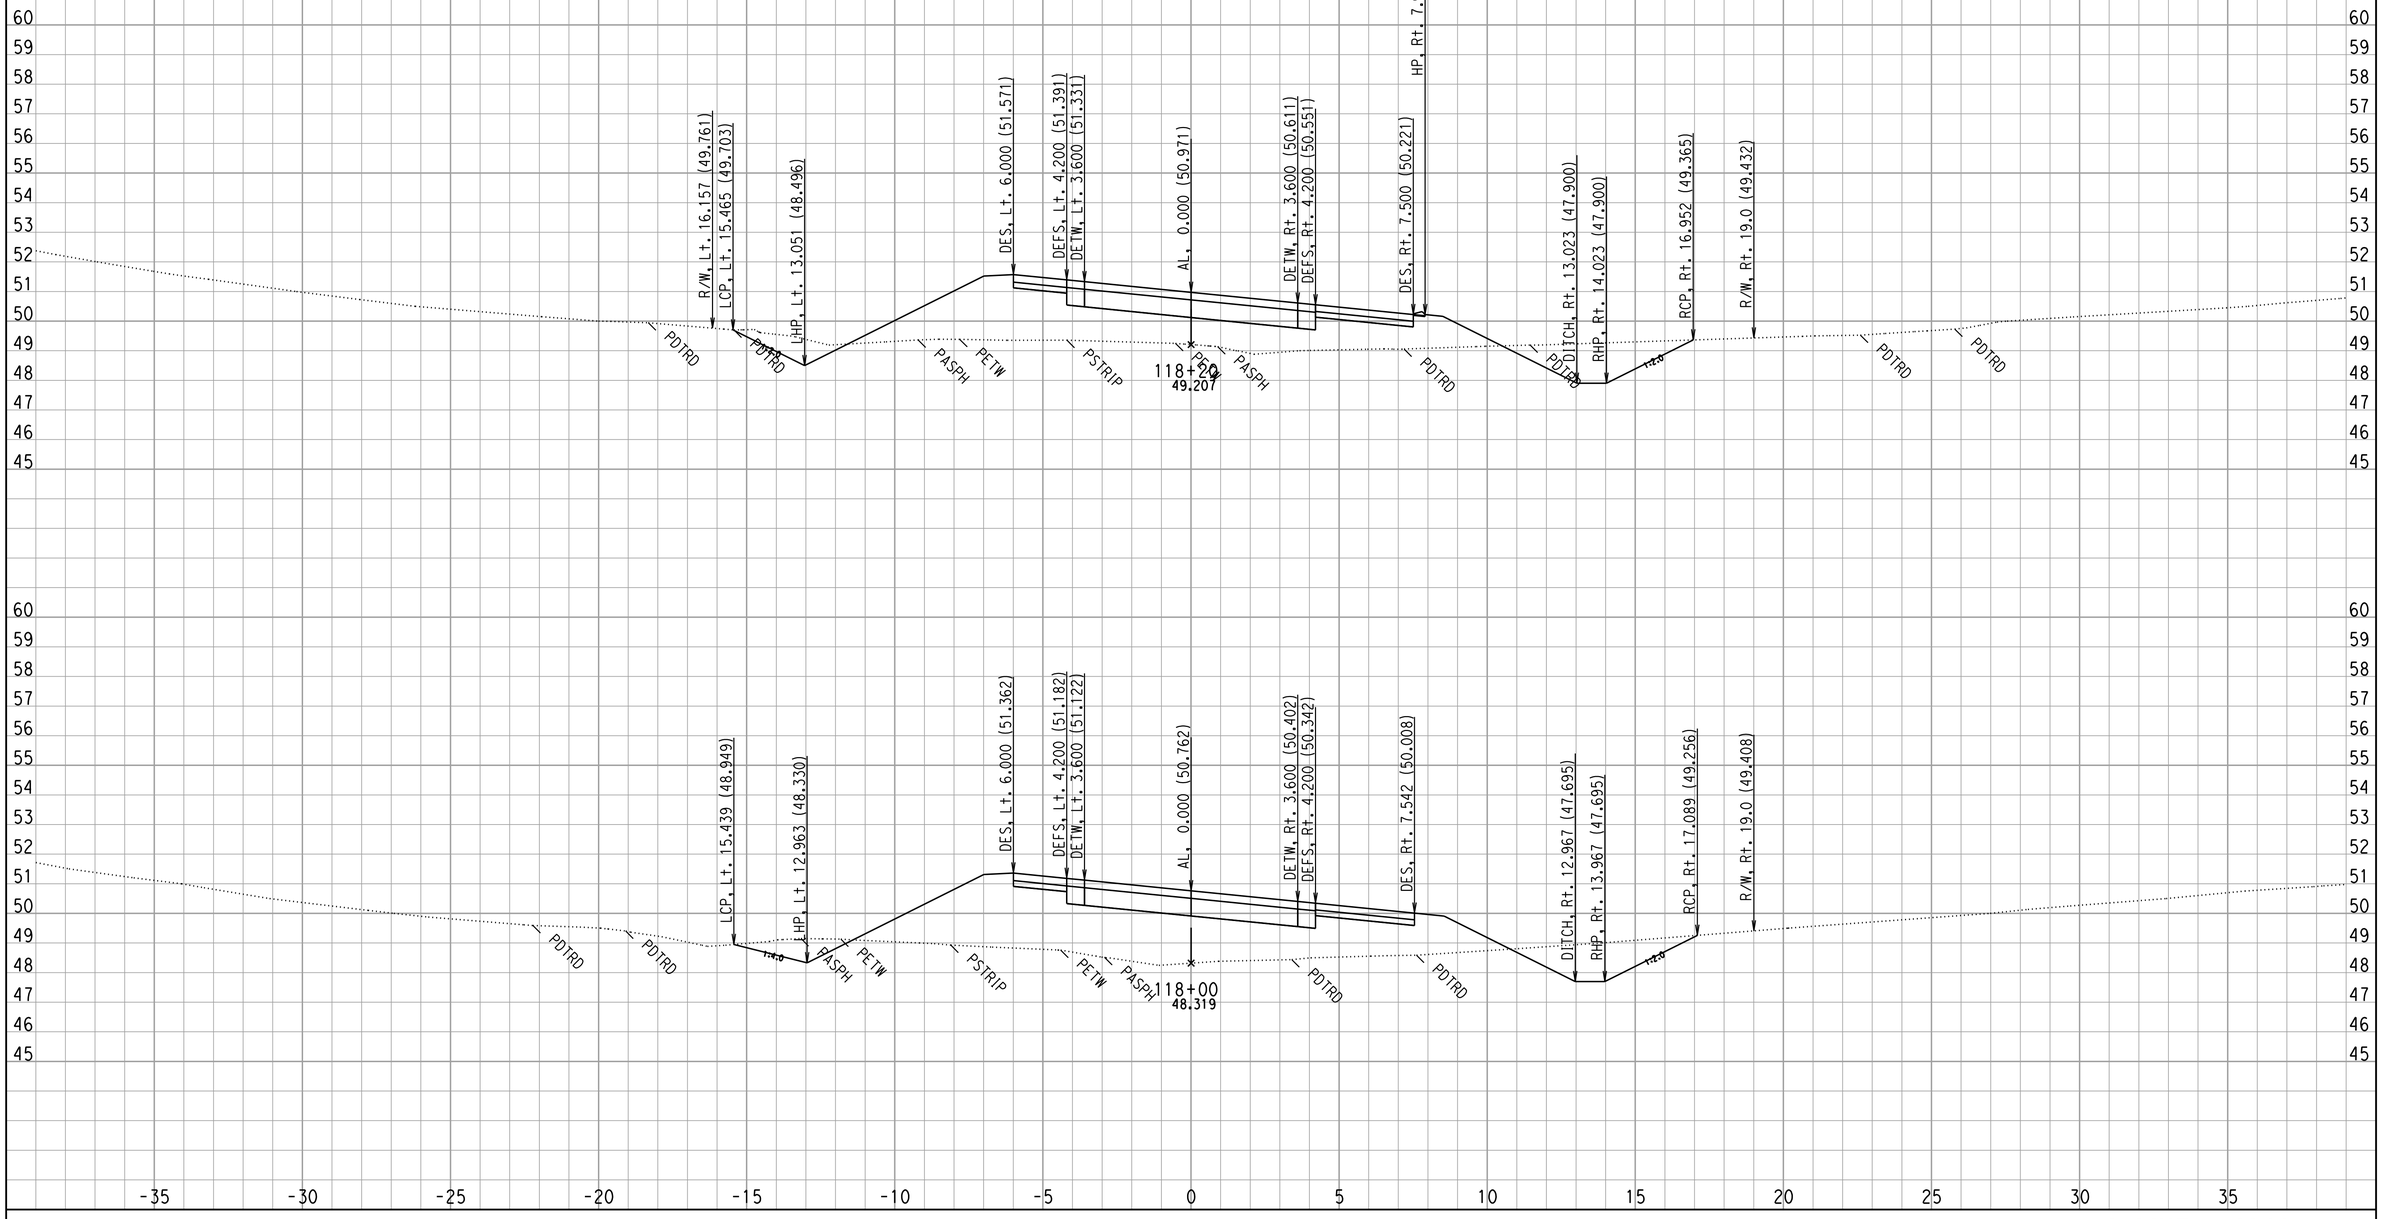

CROSS SECTIONS CREATED BY: WC

DATE: 8/29/2008

ALL DIMENSIONS ARE METRIC

PROJECT: DUHIG

EA: 444211

0.5/3.3

Project: 0147

File: D:\444201\TempRdDsn\0147\XSECTION\mainoutput\final\al69_pro69mx2_full_fin3_match18.ear

Scale Ratio: 1:100 Horiz.
1:100 Vert.

A LINE - AL69
CROSS SECTIONS

SHEET 89 OF XXX

F:\4444211 final xsec.dgn 9/5/2008 12:44:14 PM

FOR EARTHWORK DEVELOPMENT ONLY

FOR DRIVEWAYS, DRAINAGES, & ROAD CONFORMS SEE PLANS

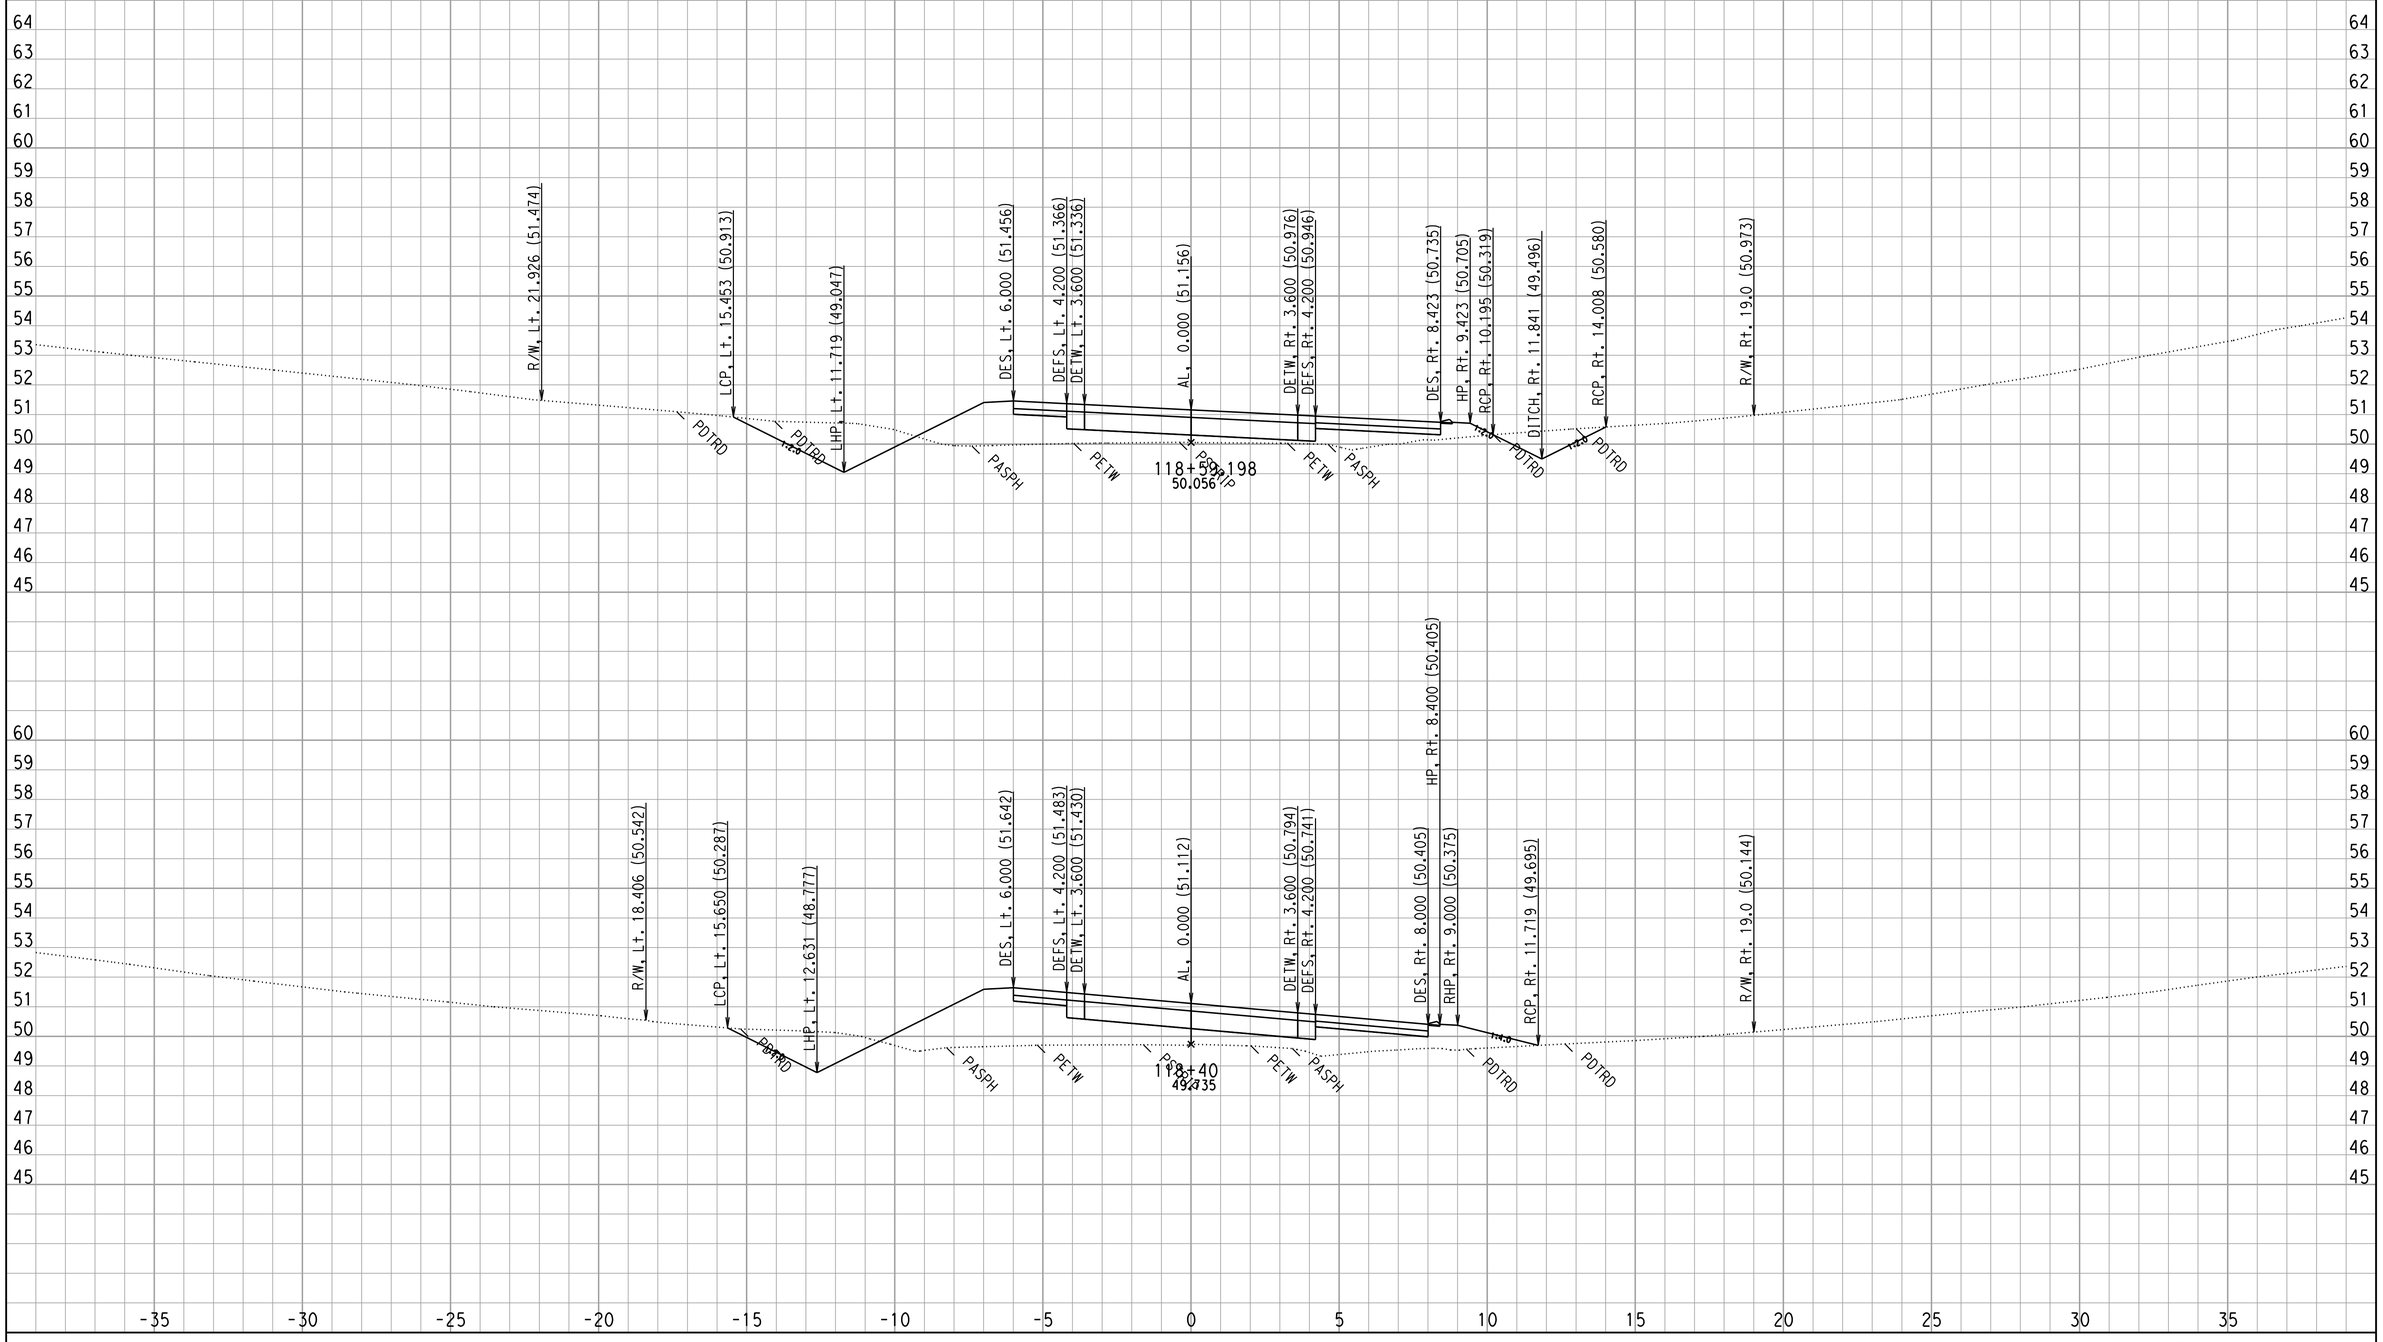

CROSS SECTIONS CREATED BY: WC DATE: 8/29/2008 ALL DIMENSIONS ARE METRIC

Project: 0147 File: D:\444201\TempRdDsn\0147\XSECTION\mainoutput\final\al69_pro69mx2_full_fin3_match18.ear

PROJECT: DUHIG
EA: 444211
0.5/3.3

Scale Ratio: 1:100 Horiz.
1:100 Vert.

A LINE - AL69
CROSS SECTIONS

SHEET 90 OF XXX

F:\4444211 final xsec.dgn 9/5/2008 12:44:15 PM

FOR EARTHWORK DEVELOPMENT ONLY

FOR DRIVEWAYS, DRAINAGES, & ROAD CONFORMS SEE PLANS

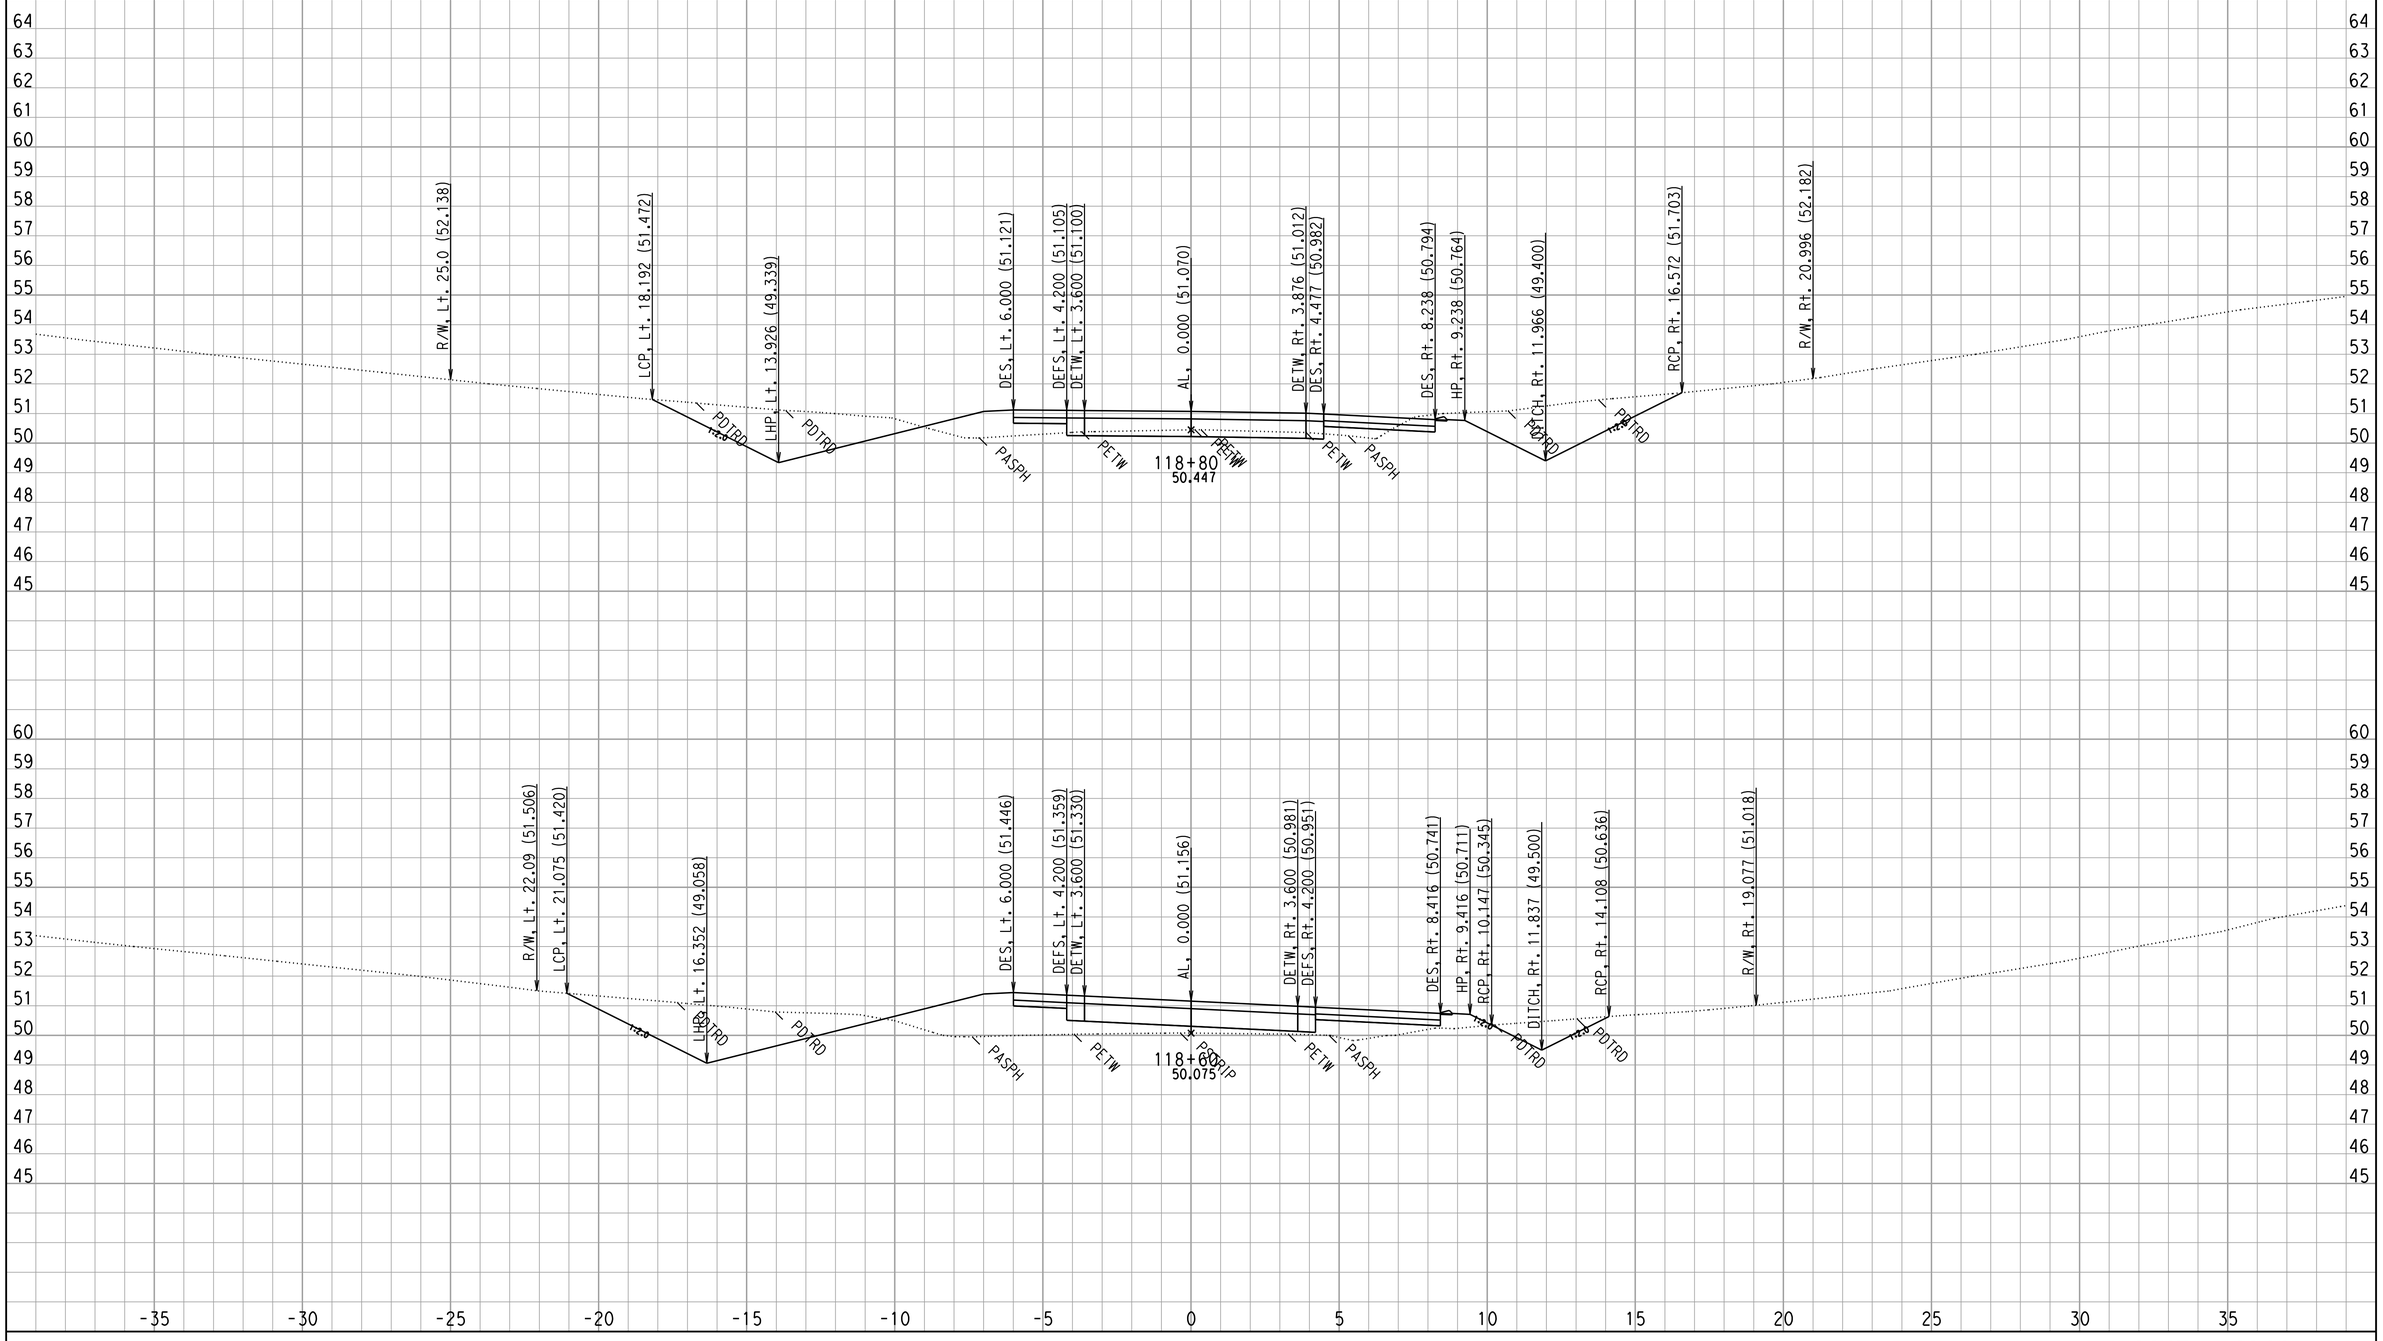

CROSS SECTIONS CREATED BY: WC

DATE: 8/29/2008

ALL DIMENSIONS ARE METRIC

PROJECT: DUHIG

EA: 444211

0.5/3.3

Project: 0147 File: D:\444201\TempRdDsn\0147\XSECTION\mainoutput\final\al69_pro69mx2_full_fin3_match18.ear

Scale Ratio: 1:100 Horiz.
1:100 Vert.

A LINE - AL69
CROSS SECTIONS

SHEET 91 OF XXX

F:\4444211 final xsec.dgn 9/5/2008 12:44:15 PM

FOR EARTHWORK DEVELOPMENT ONLY

FOR DRIVEWAYS, DRAINAGES, & ROAD CONFORMS SEE PLANS

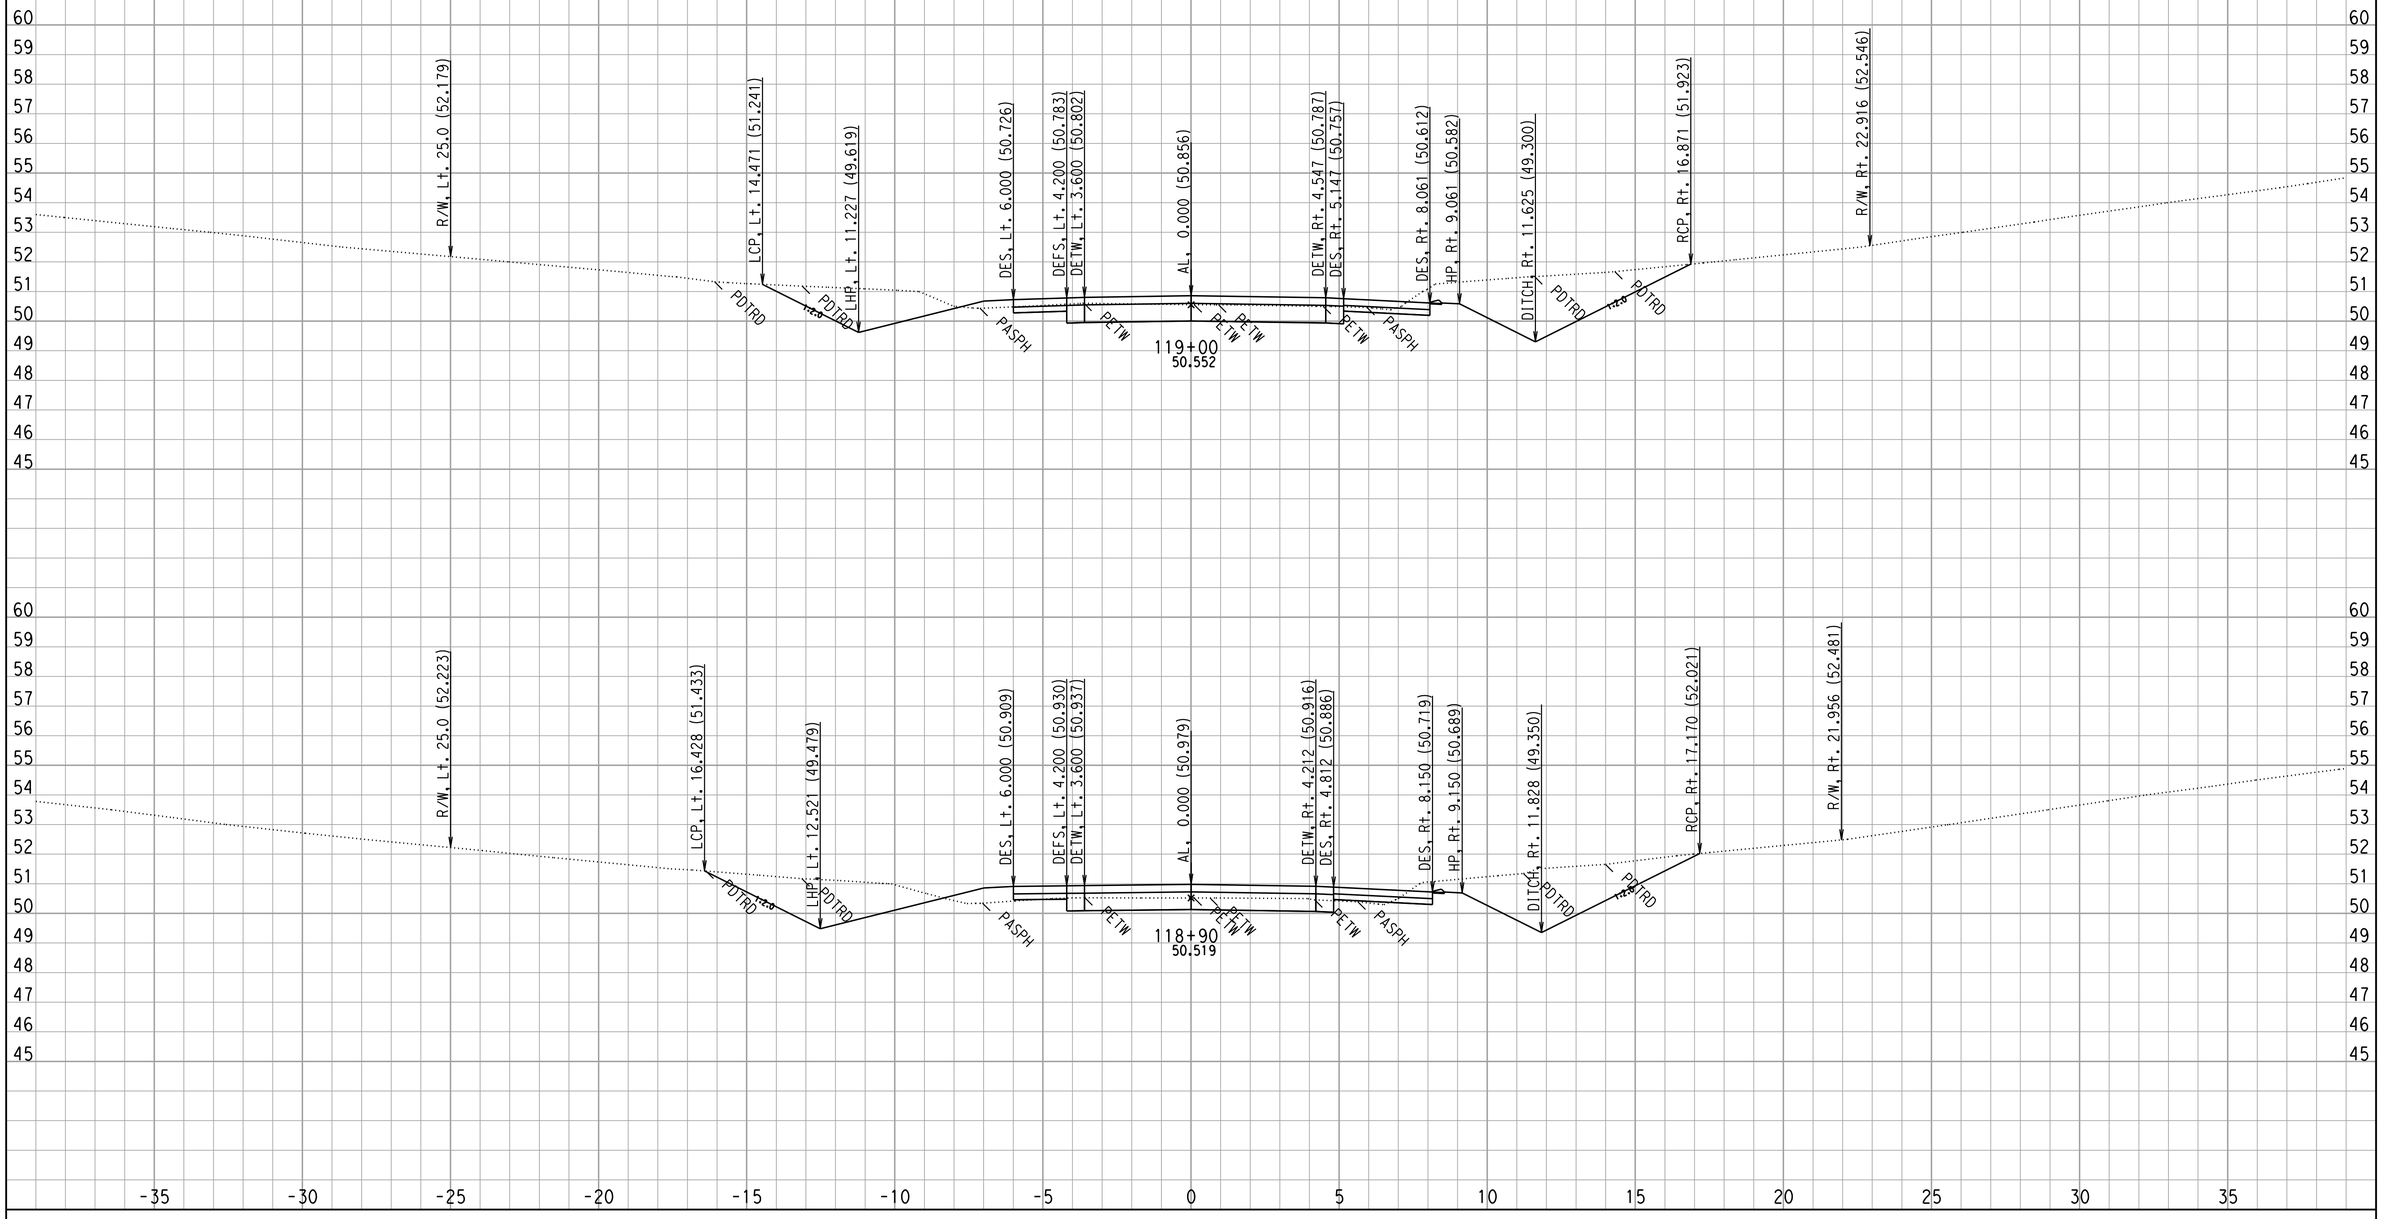

CROSS SECTIONS CREATED BY: WC DATE: 8/29/2008 ALL DIMENSIONS ARE METRIC

Project: 0147 File: D:\444201\TempRdDsn\0147\XSECTION\mainoutput\final\al69_pro69mx2_full_fin3_match18.ear

PROJECT: DUHIG
EA: 444211
0.5/3.3

Scale Ratio: 1:100 Horiz.
1:100 Vert.

A LINE - AL69
CROSS SECTIONS

SHEET 92 OF XXX

F:\4444211 final xsec.dgn 9/5/2008 12:44:15 PM

FOR EARTHWORK DEVELOPMENT ONLY

FOR DRIVEWAYS, DRAINAGES, & ROAD CONFORMS SEE PLANS

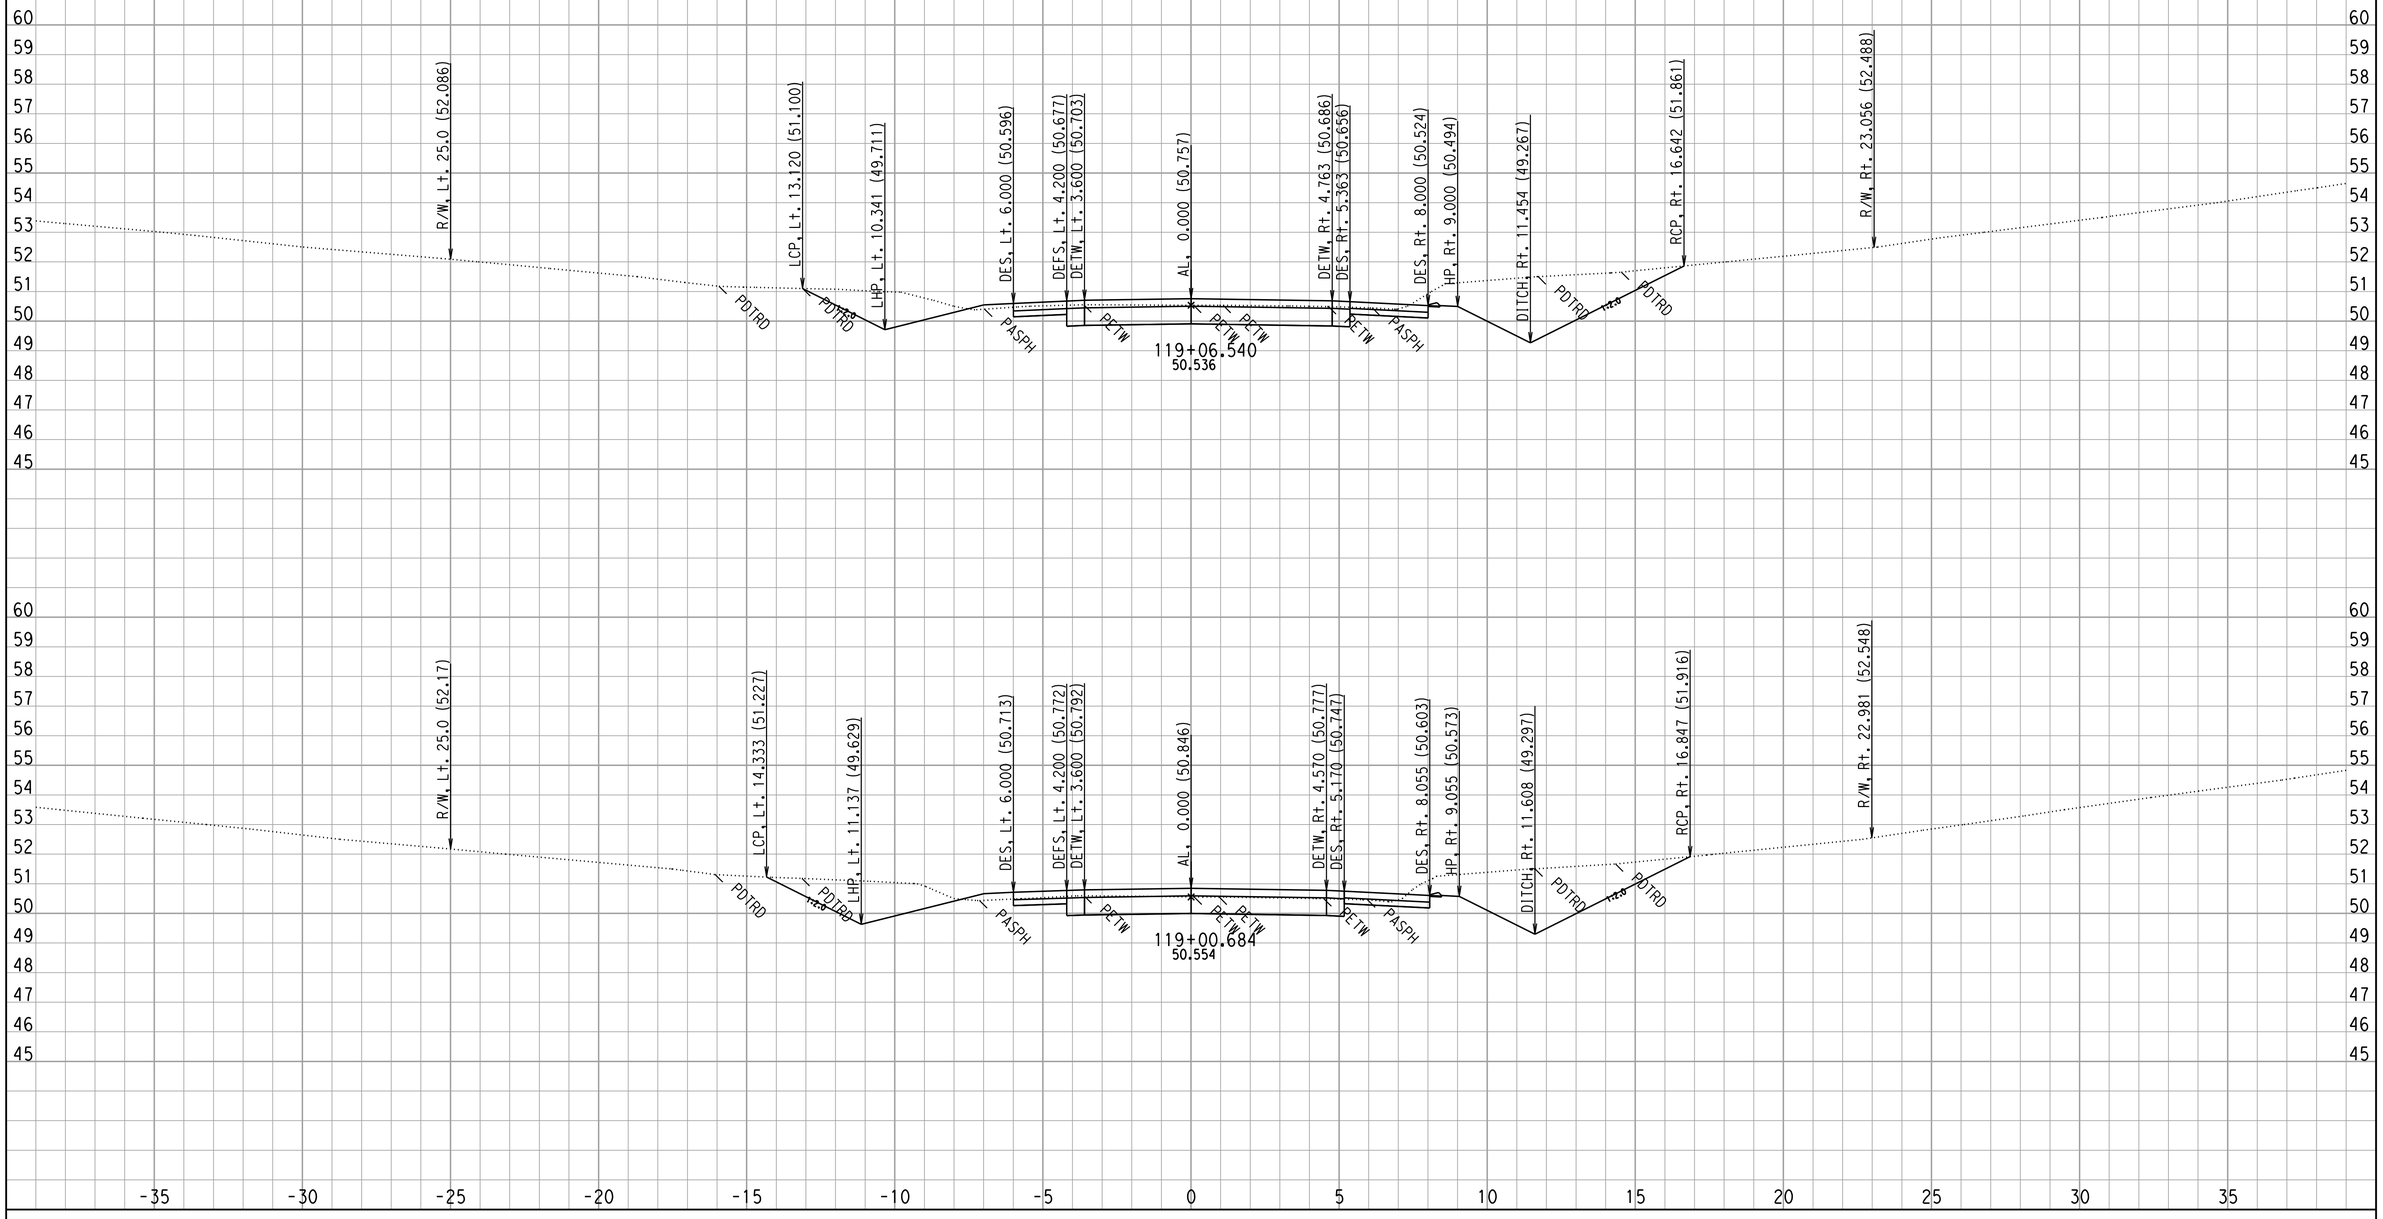

CROSS SECTIONS CREATED BY: WC DATE: 8/29/2008 ALL DIMENSIONS ARE METRIC

Project: 0147 File: D:\444201\TempRdDsn\0147\XSECTION\mainoutput\final\al69_pro69mx2_full_fin3_match18.ear

PROJECT: DUHIG
EA: 444211
0.5/3.3

Scale Ratio: 1:100 Horiz.
1:100 Vert.

A LINE - AL69
CROSS SECTIONS

SHEET 93 OF XXX

F:\4444211 final xsec.dgn 9/5/2008 12:44:15 PM

FOR EARTHWORK DEVELOPMENT ONLY

FOR DRIVEWAYS, DRAINAGES, & ROAD CONFORMS SEE PLANS

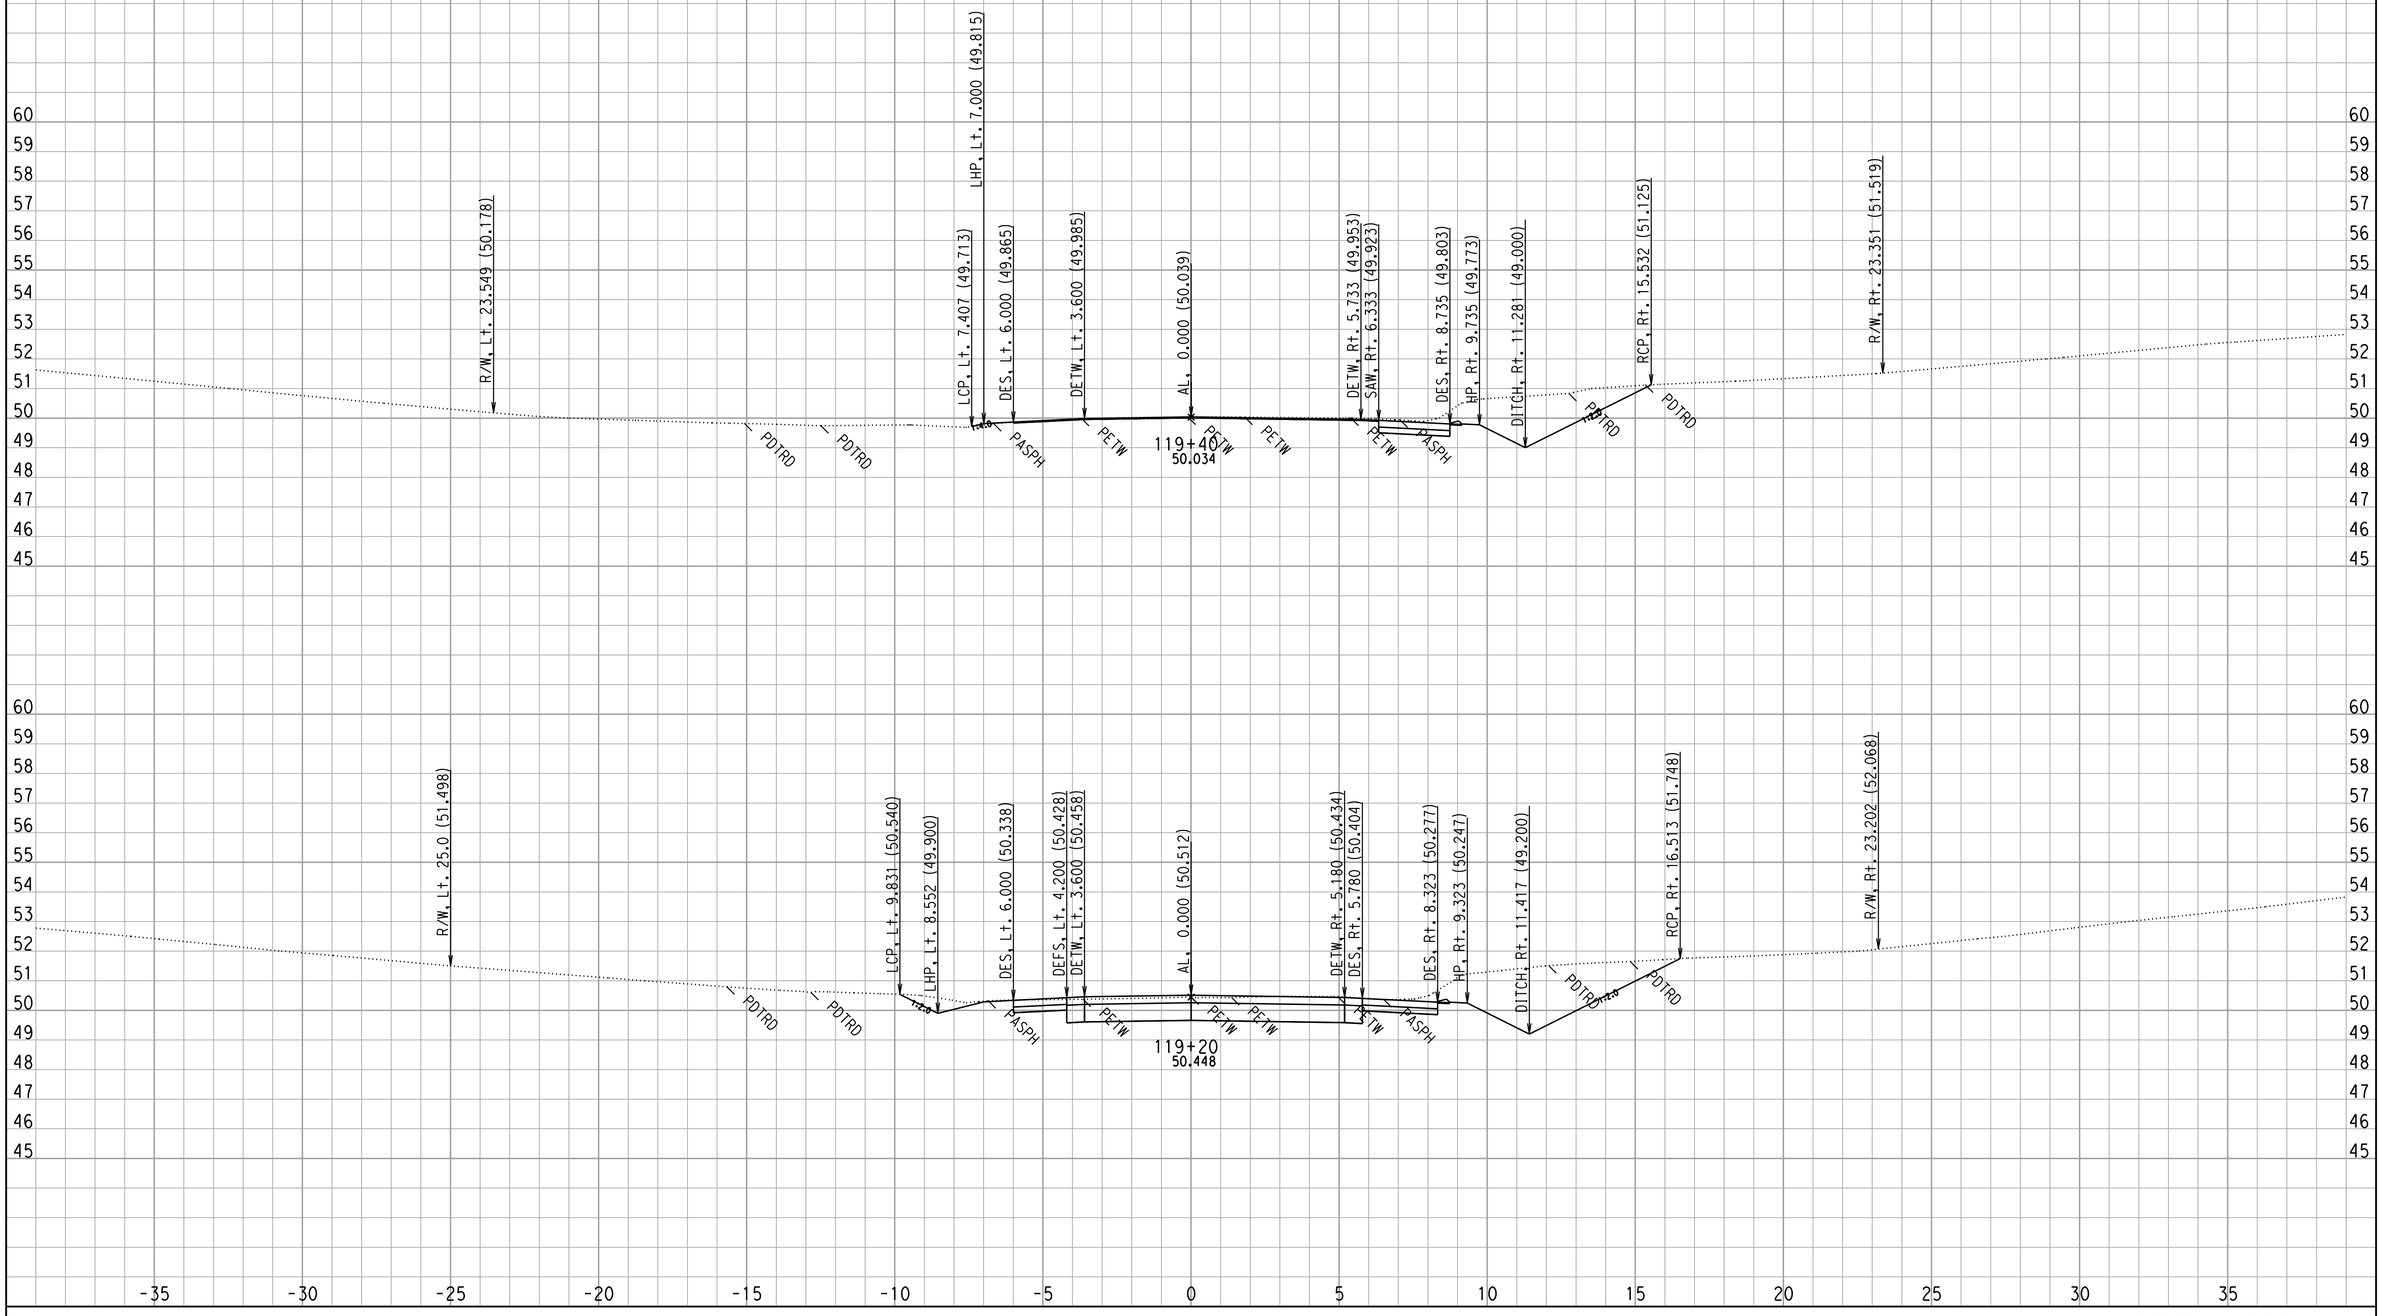

CROSS SECTIONS CREATED BY: WC DATE: 8/29/2008 ALL DIMENSIONS ARE METRIC

Project: 0147 File: D:\444201\TempRdDsn\0147\XSECTION\mainoutput\final\al69_pro69mx2_full_fin3_match18.ear

PROJECT: DUHIG
EA: 444211
0.5/3.3

Scale Ratio: 1:100 Horiz.
1:100 Vert.

A LINE - AL69
CROSS SECTIONS

SHEET 94 OF XXX

F:\4444211 final xsec.dgn 9/5/2008 12:44:15 PM

FOR EARTHWORK DEVELOPMENT ONLY

FOR DRIVEWAYS, DRAINAGES, & ROAD CONFORMS SEE PLANS

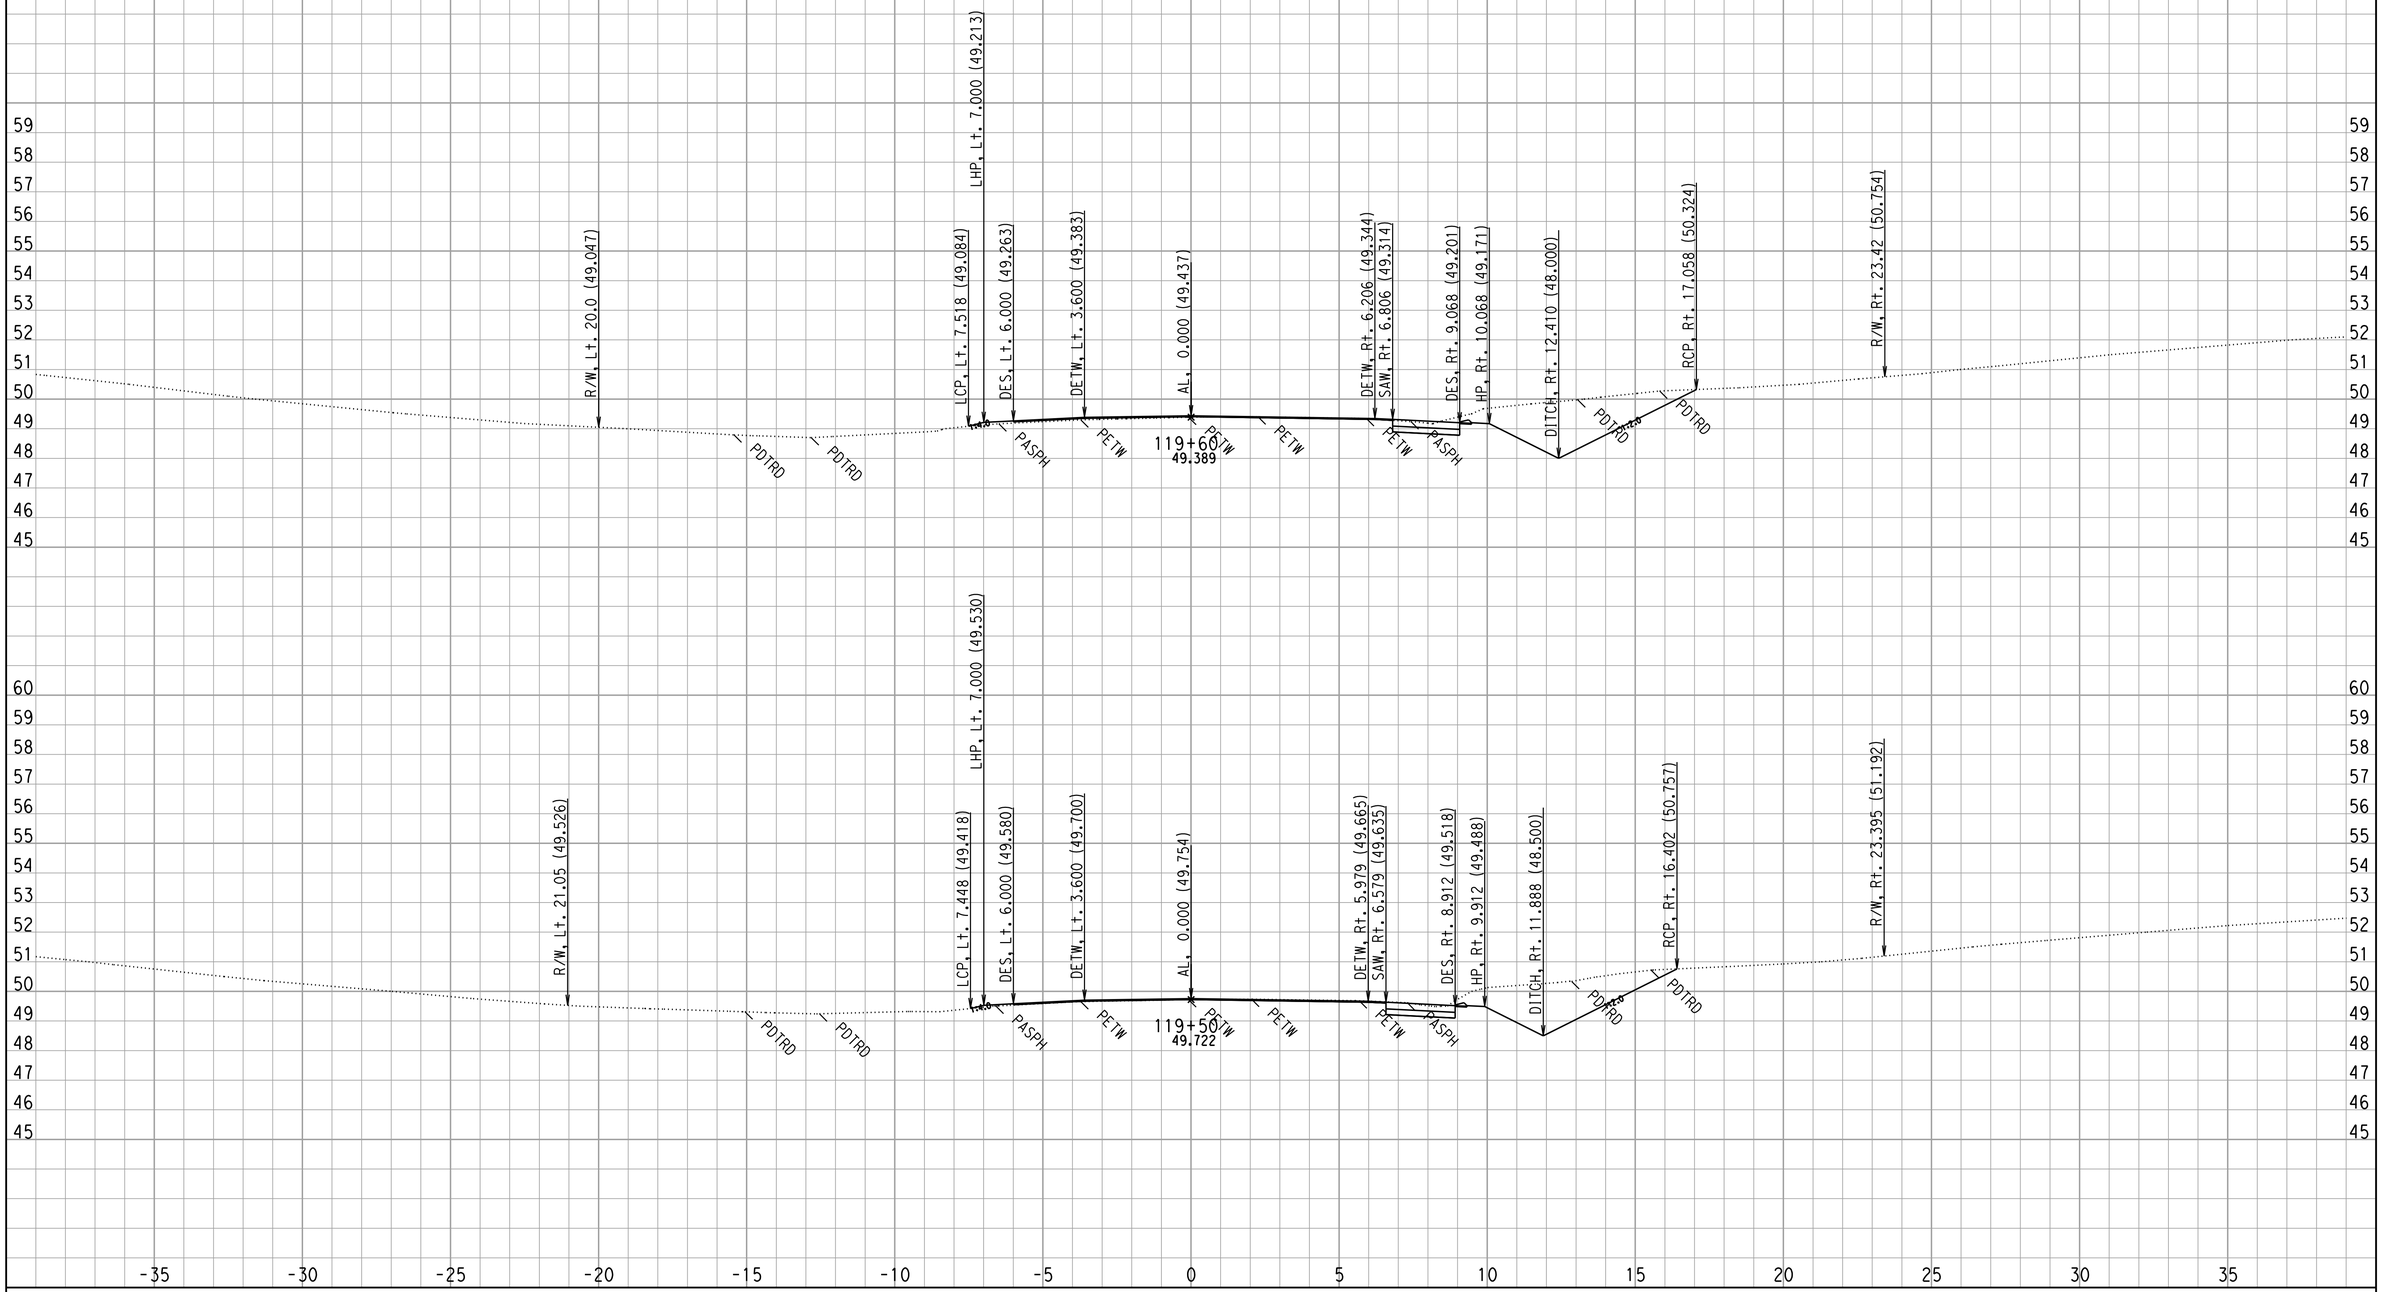

CROSS SECTIONS CREATED BY: WC DATE: 8/29/2008 ALL DIMENSIONS ARE METRIC

Project: 0147 File: D:\444201\TempRdDsn\0147\XSECTION\mainoutput\final\al69_pro69mx2_full_fin3_match18.ear

PROJECT: DUHIG
EA: 444211
0.5/3.3

Scale Ratio: 1:100 Horiz.
1:100 Vert.

A LINE - A LINE - AL69 CROSS SECTIONS

SHEET 95 OF XXX

F:\4444211 final xsec.dgn 9/5/2008 12:44:16 PM

FOR EARTHWORK DEVELOPMENT ONLY

FOR DRIVEWAYS, DRAINAGES, & ROAD CONFORMS SEE PLANS

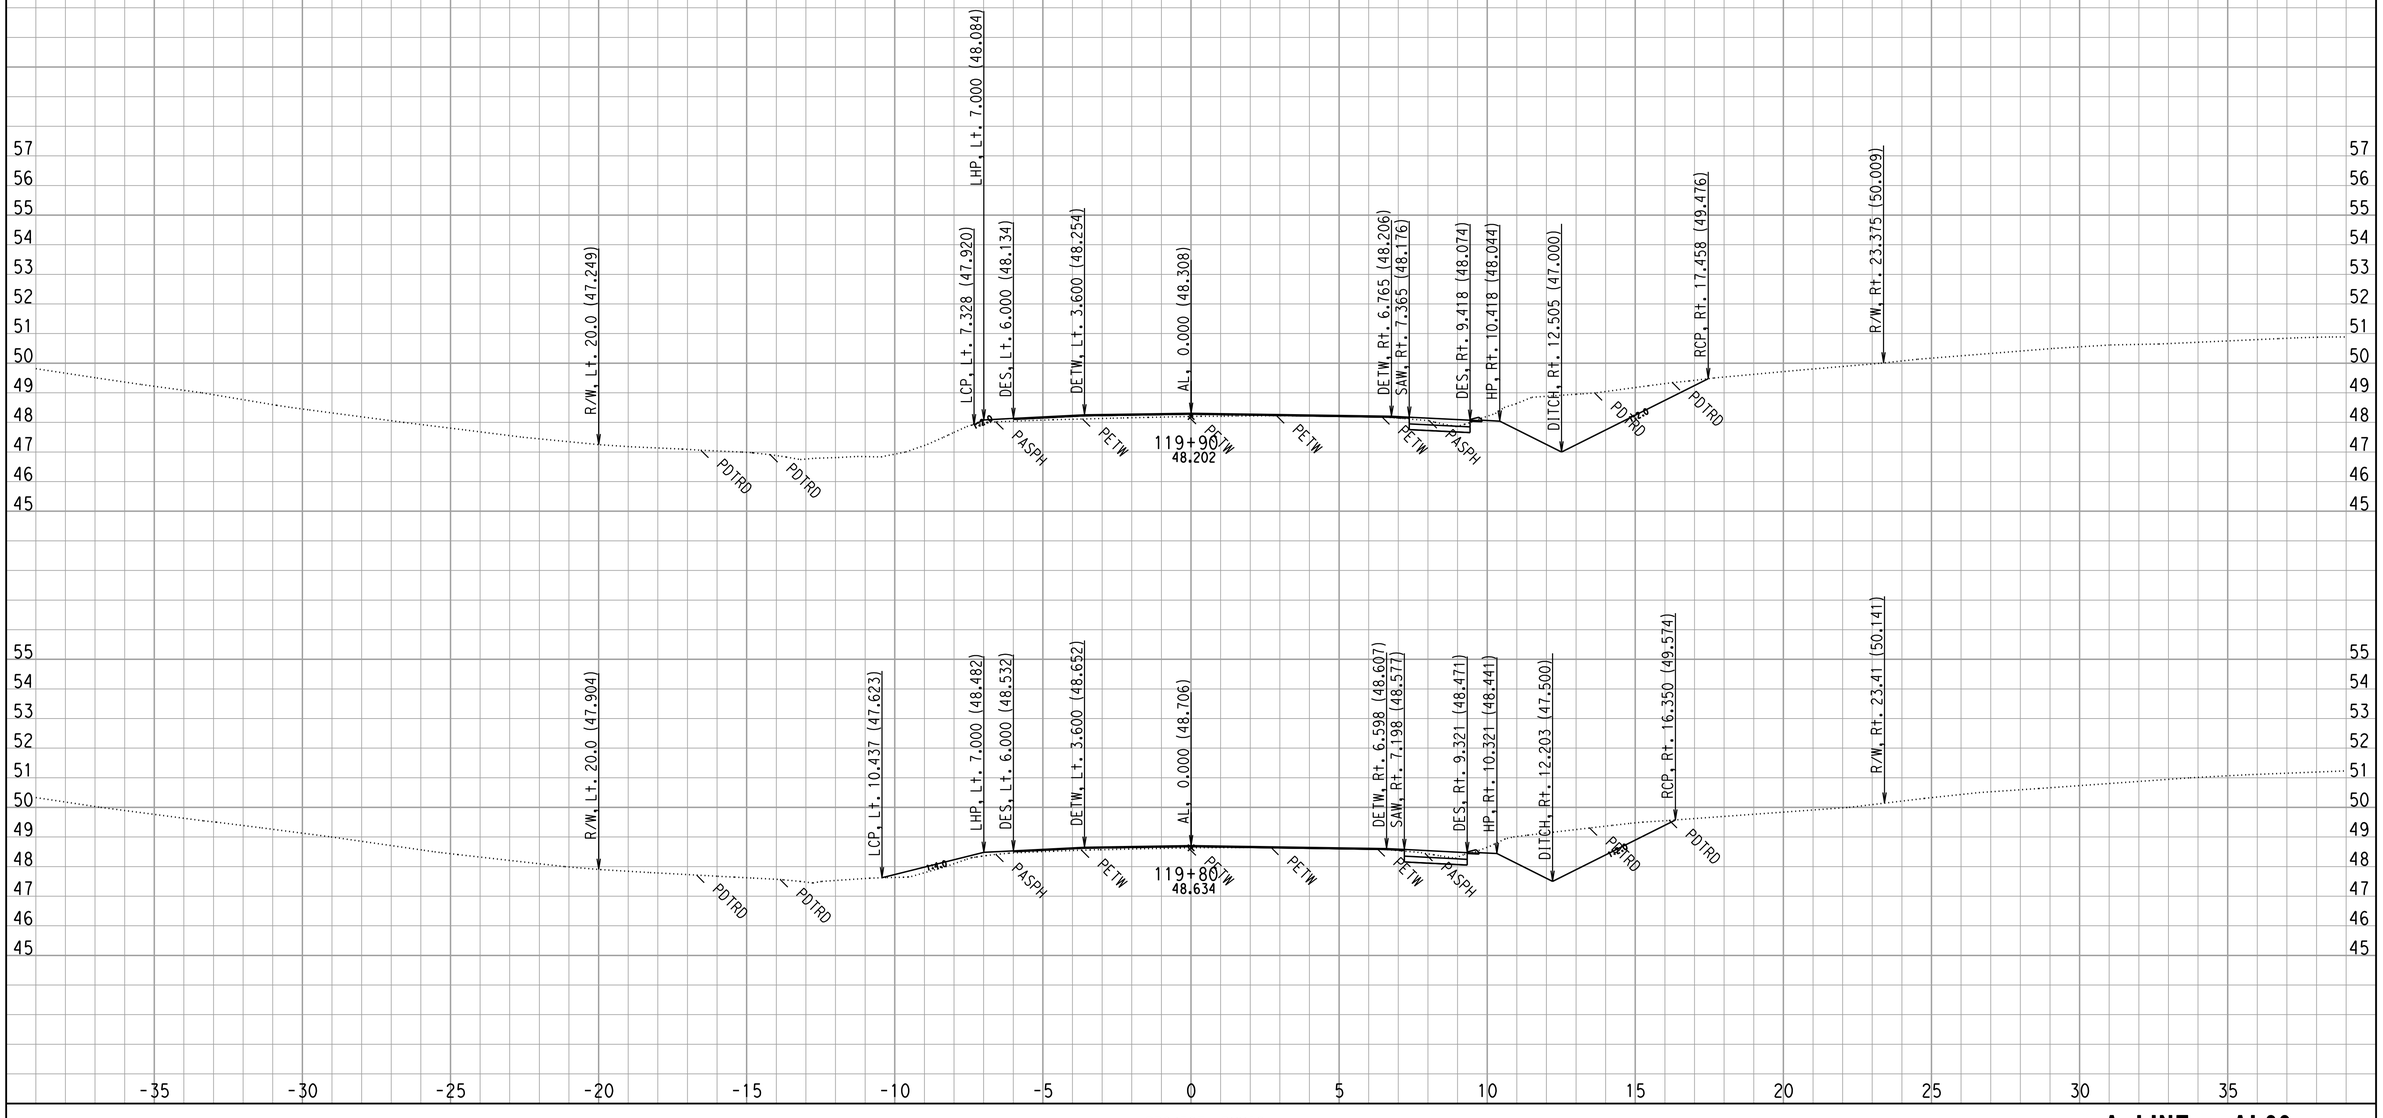

CROSS SECTIONS CREATED BY: WC DATE: 8/29/2008 ALL DIMENSIONS ARE METRIC

Project: 0147 File: D:\444201\TempRdDsn\0147\XSECTION\mainoutput\final\al69_pro69mx2_full_fin3_match18.ear

PROJECT: DUHIG
EA: 444211
0.5/3.3

Scale Ratio: 1:100 Horiz.
1:100 Vert.

A LINE - AL69
CROSS SECTIONS

SHEET 96 OF XXX

F:\4444211 final xsec.dgn 9/5/2008 12:44:16 PM

FOR EARTHWORK DEVELOPMENT ONLY

FOR DRIVEWAYS, DRAINAGES, & ROAD CONFORMS SEE PLANS

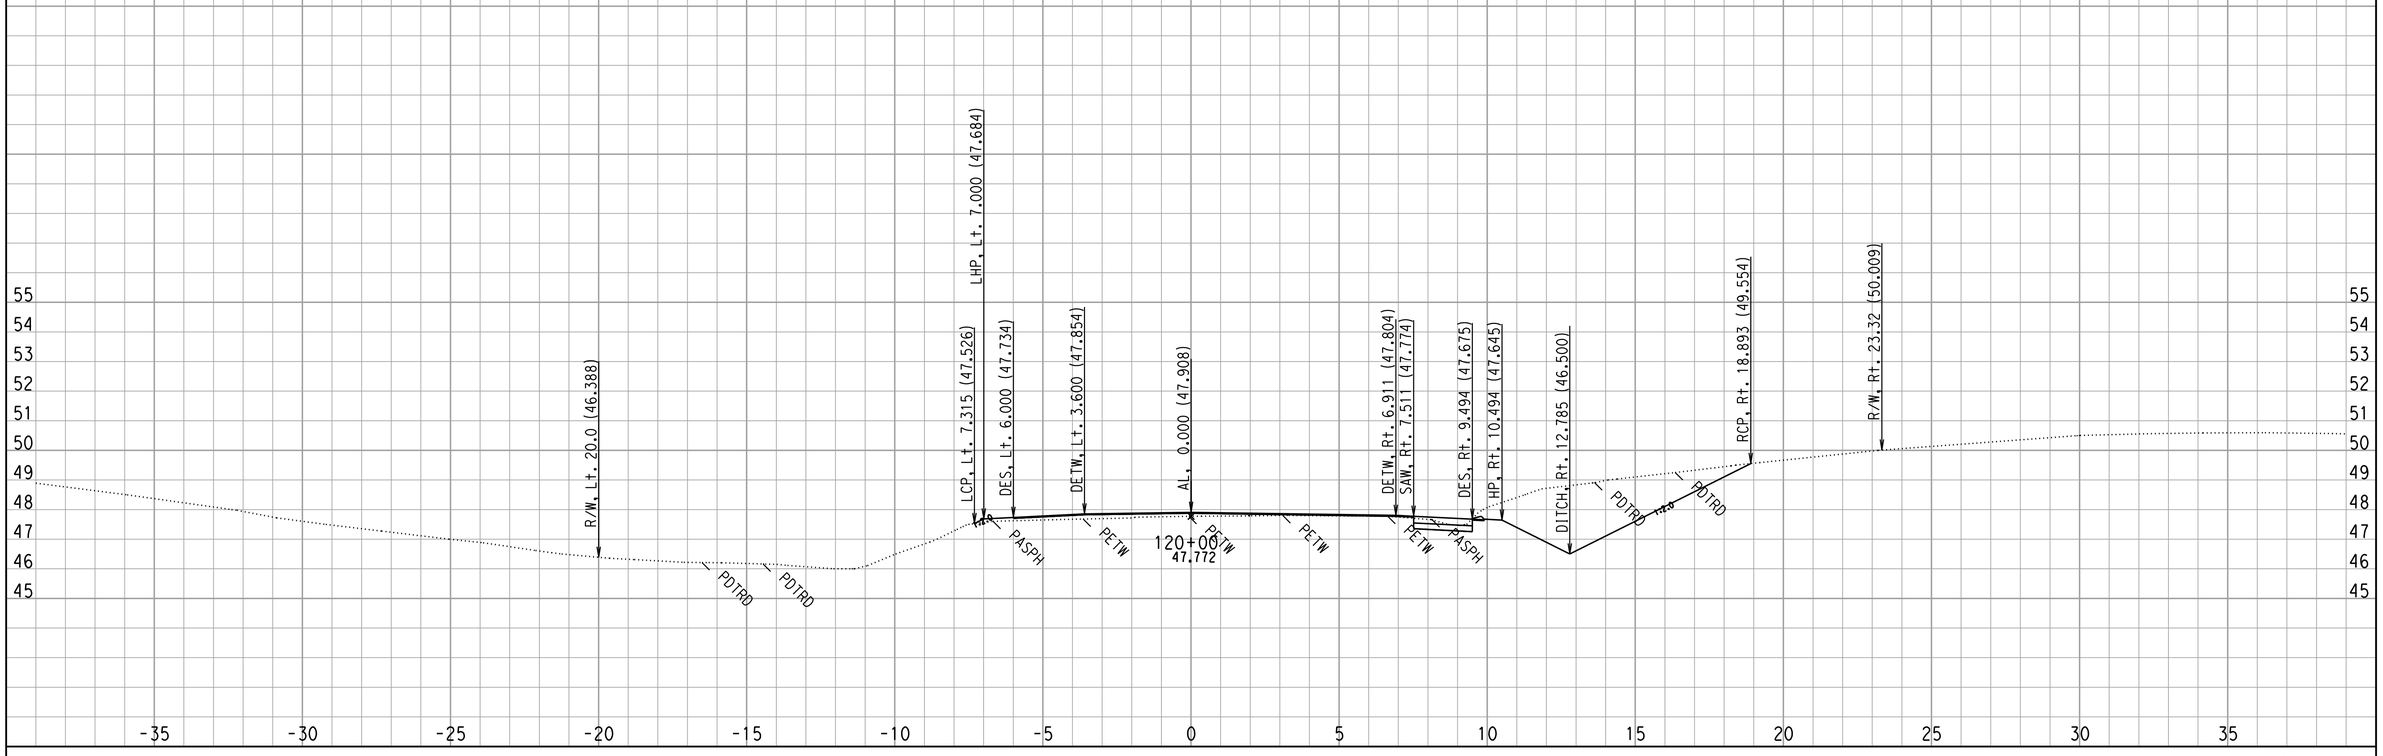

CROSS SECTIONS CREATED BY: WC DATE: 8/29/2008 ALL DIMENSIONS ARE METRIC

Project: 0147 File: D:\444201\TempRdDsn\0147\XSECTION\mainoutput\final\al69_pro69mx2_full_fin3_match18.ear

PROJECT: DUHIG
EA: 444211
0.5/3.3

Scale Ratio: 1:100 Horiz.
1:100 Vert.

A LINE - AL69
CROSS SECTIONS

SHEET 97 OF XXX

F:\4444211 final xsec.dgn 9/5/2008 12:44:16 PM

FOR EARTHWORK DEVELOPMENT ONLY

FOR DRIVEWAYS, DRAINAGES, & ROAD CONFORMS SEE PLANS

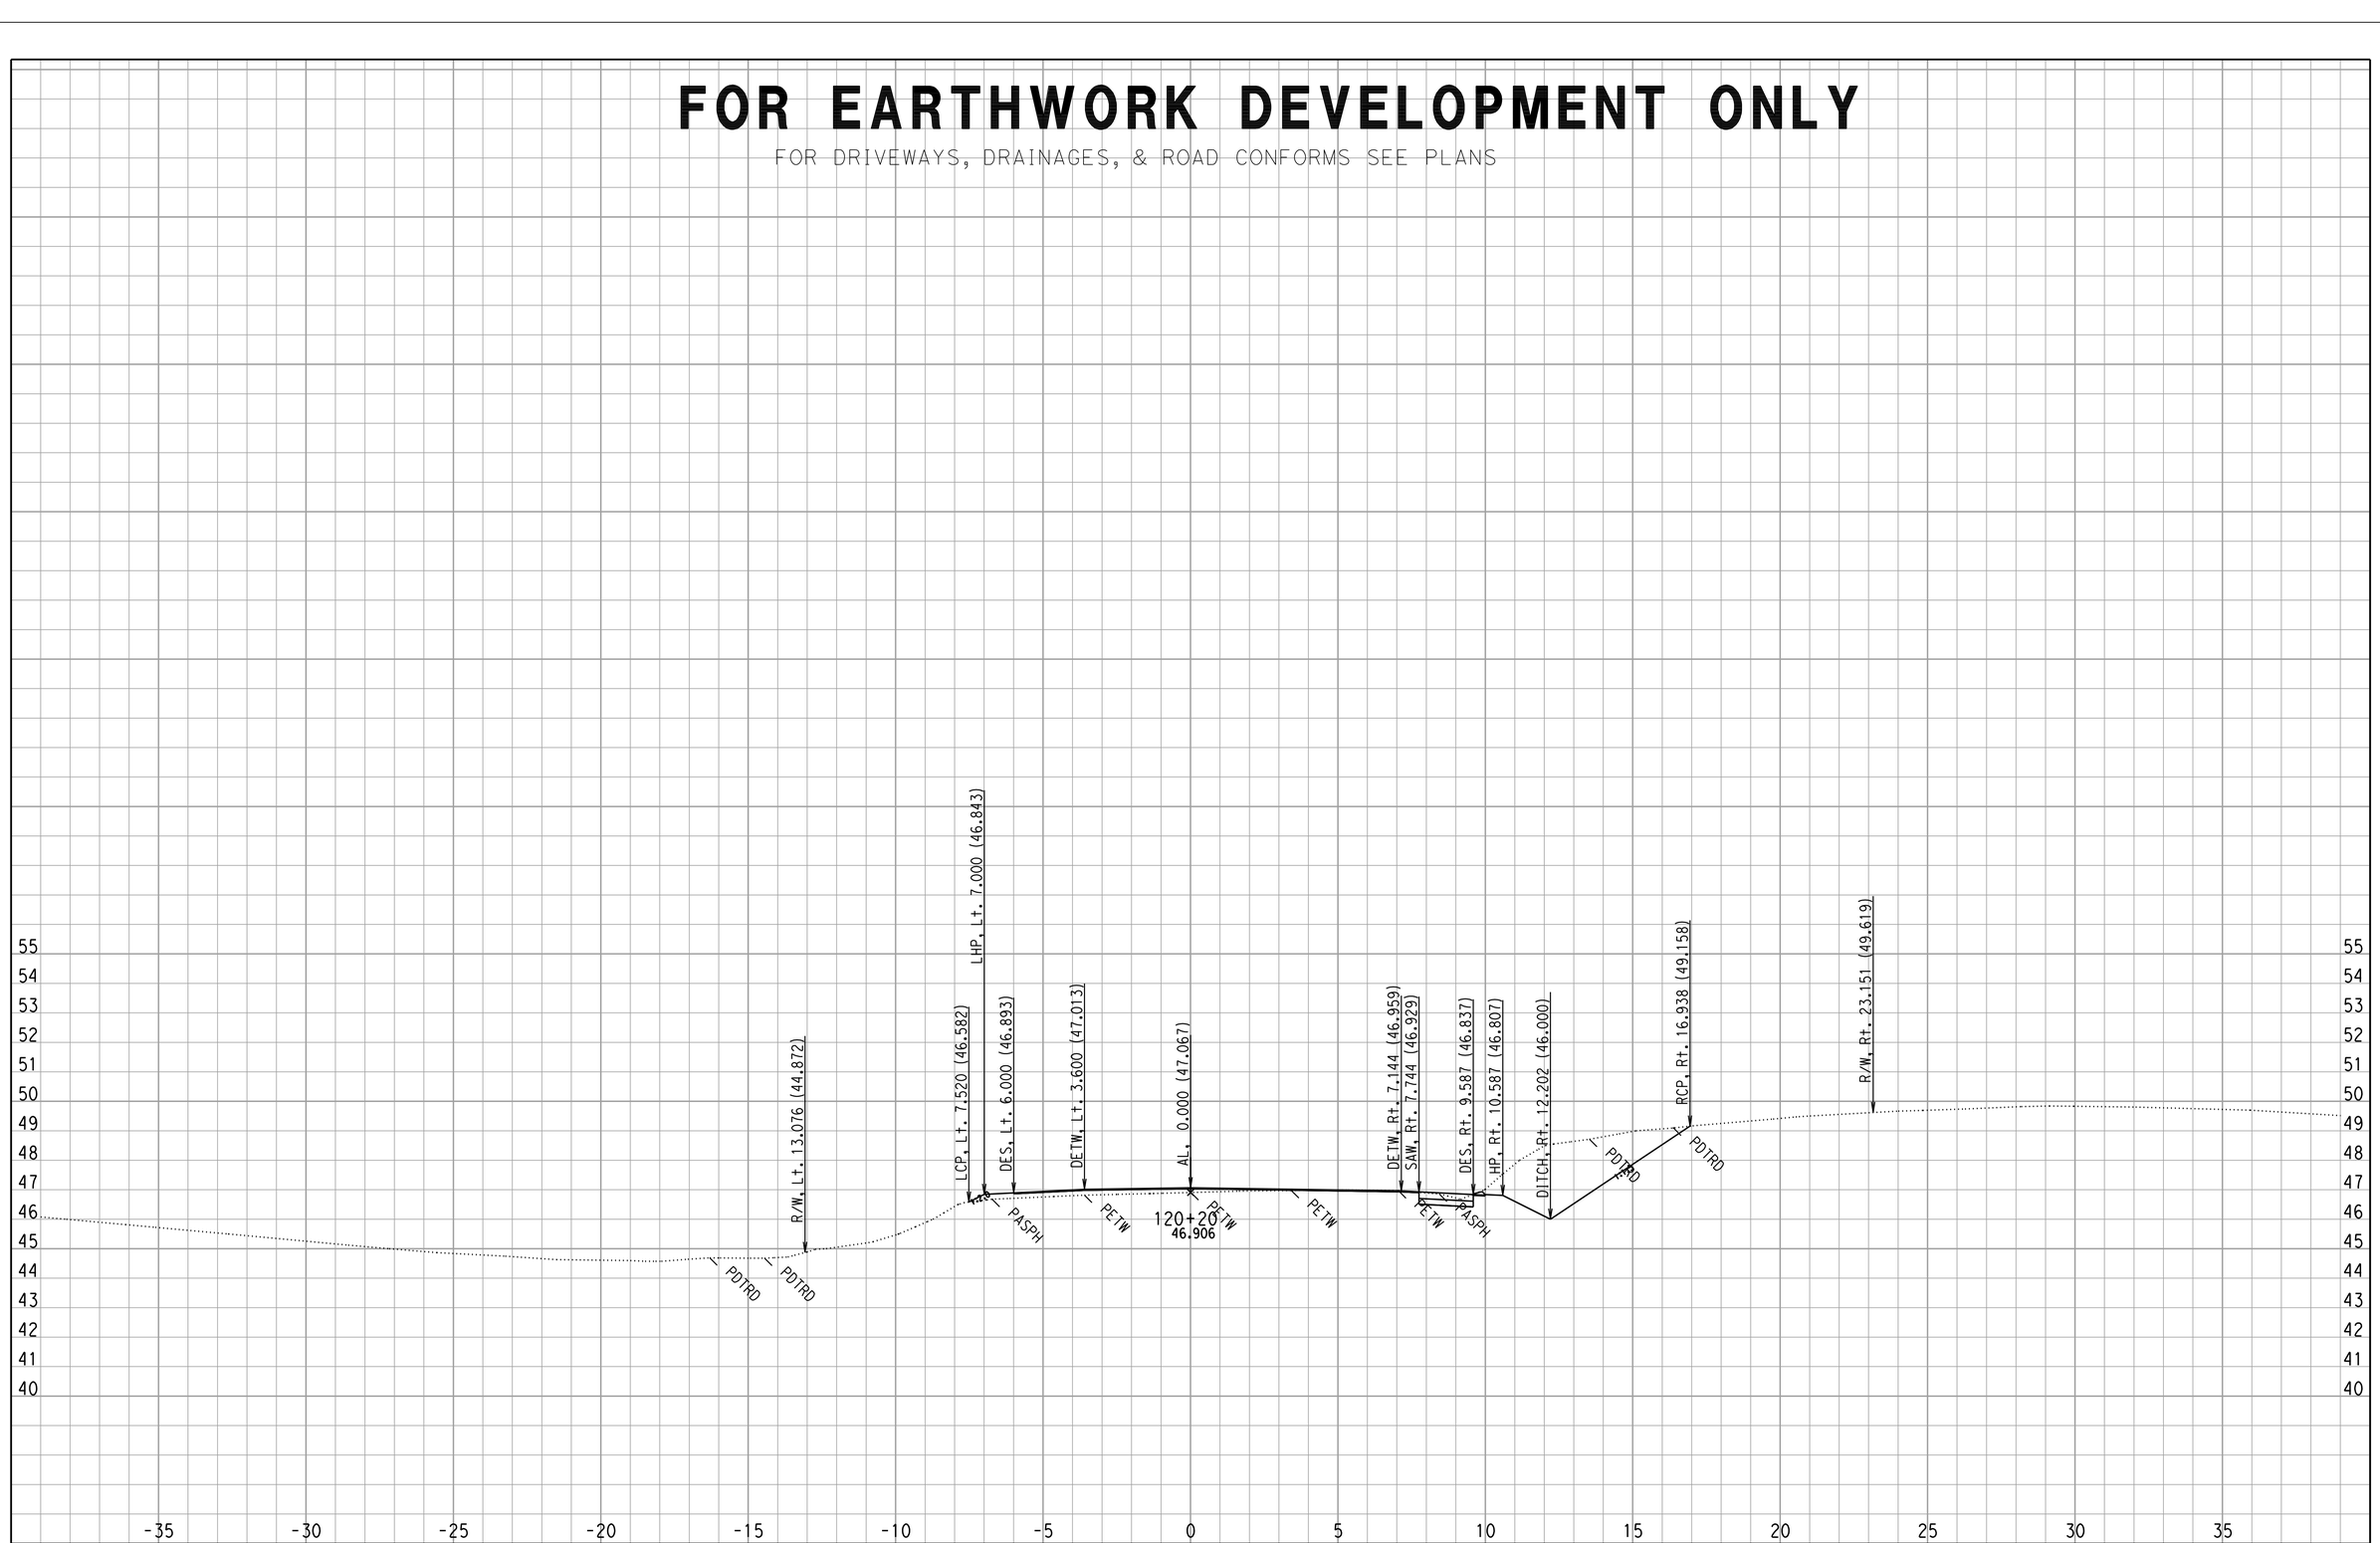

CROSS SECTIONS CREATED BY: WC DATE: 8/29/2008 ALL DIMENSIONS ARE METRIC

PROJECT: DUHIG
EA: 444211
0.5/3.3

Scale Ratio: 1:100 Horiz.
1:100 Vert.

Project: 0147 File: D:\444201\TempRdDsn\0147\XSECTION\mainoutput\final\al69_pro69mx2_full_fin3_match18.ear

A LINE - AL69
CROSS SECTIONS

SHEET 98 OF XXX

F:\4444211 final xsec.dgn 9/5/2008 12:44:16 PM

FOR EARTHWORK DEVELOPMENT ONLY

FOR DRIVEWAYS, DRAINAGES, & ROAD CONFORMS SEE PLANS

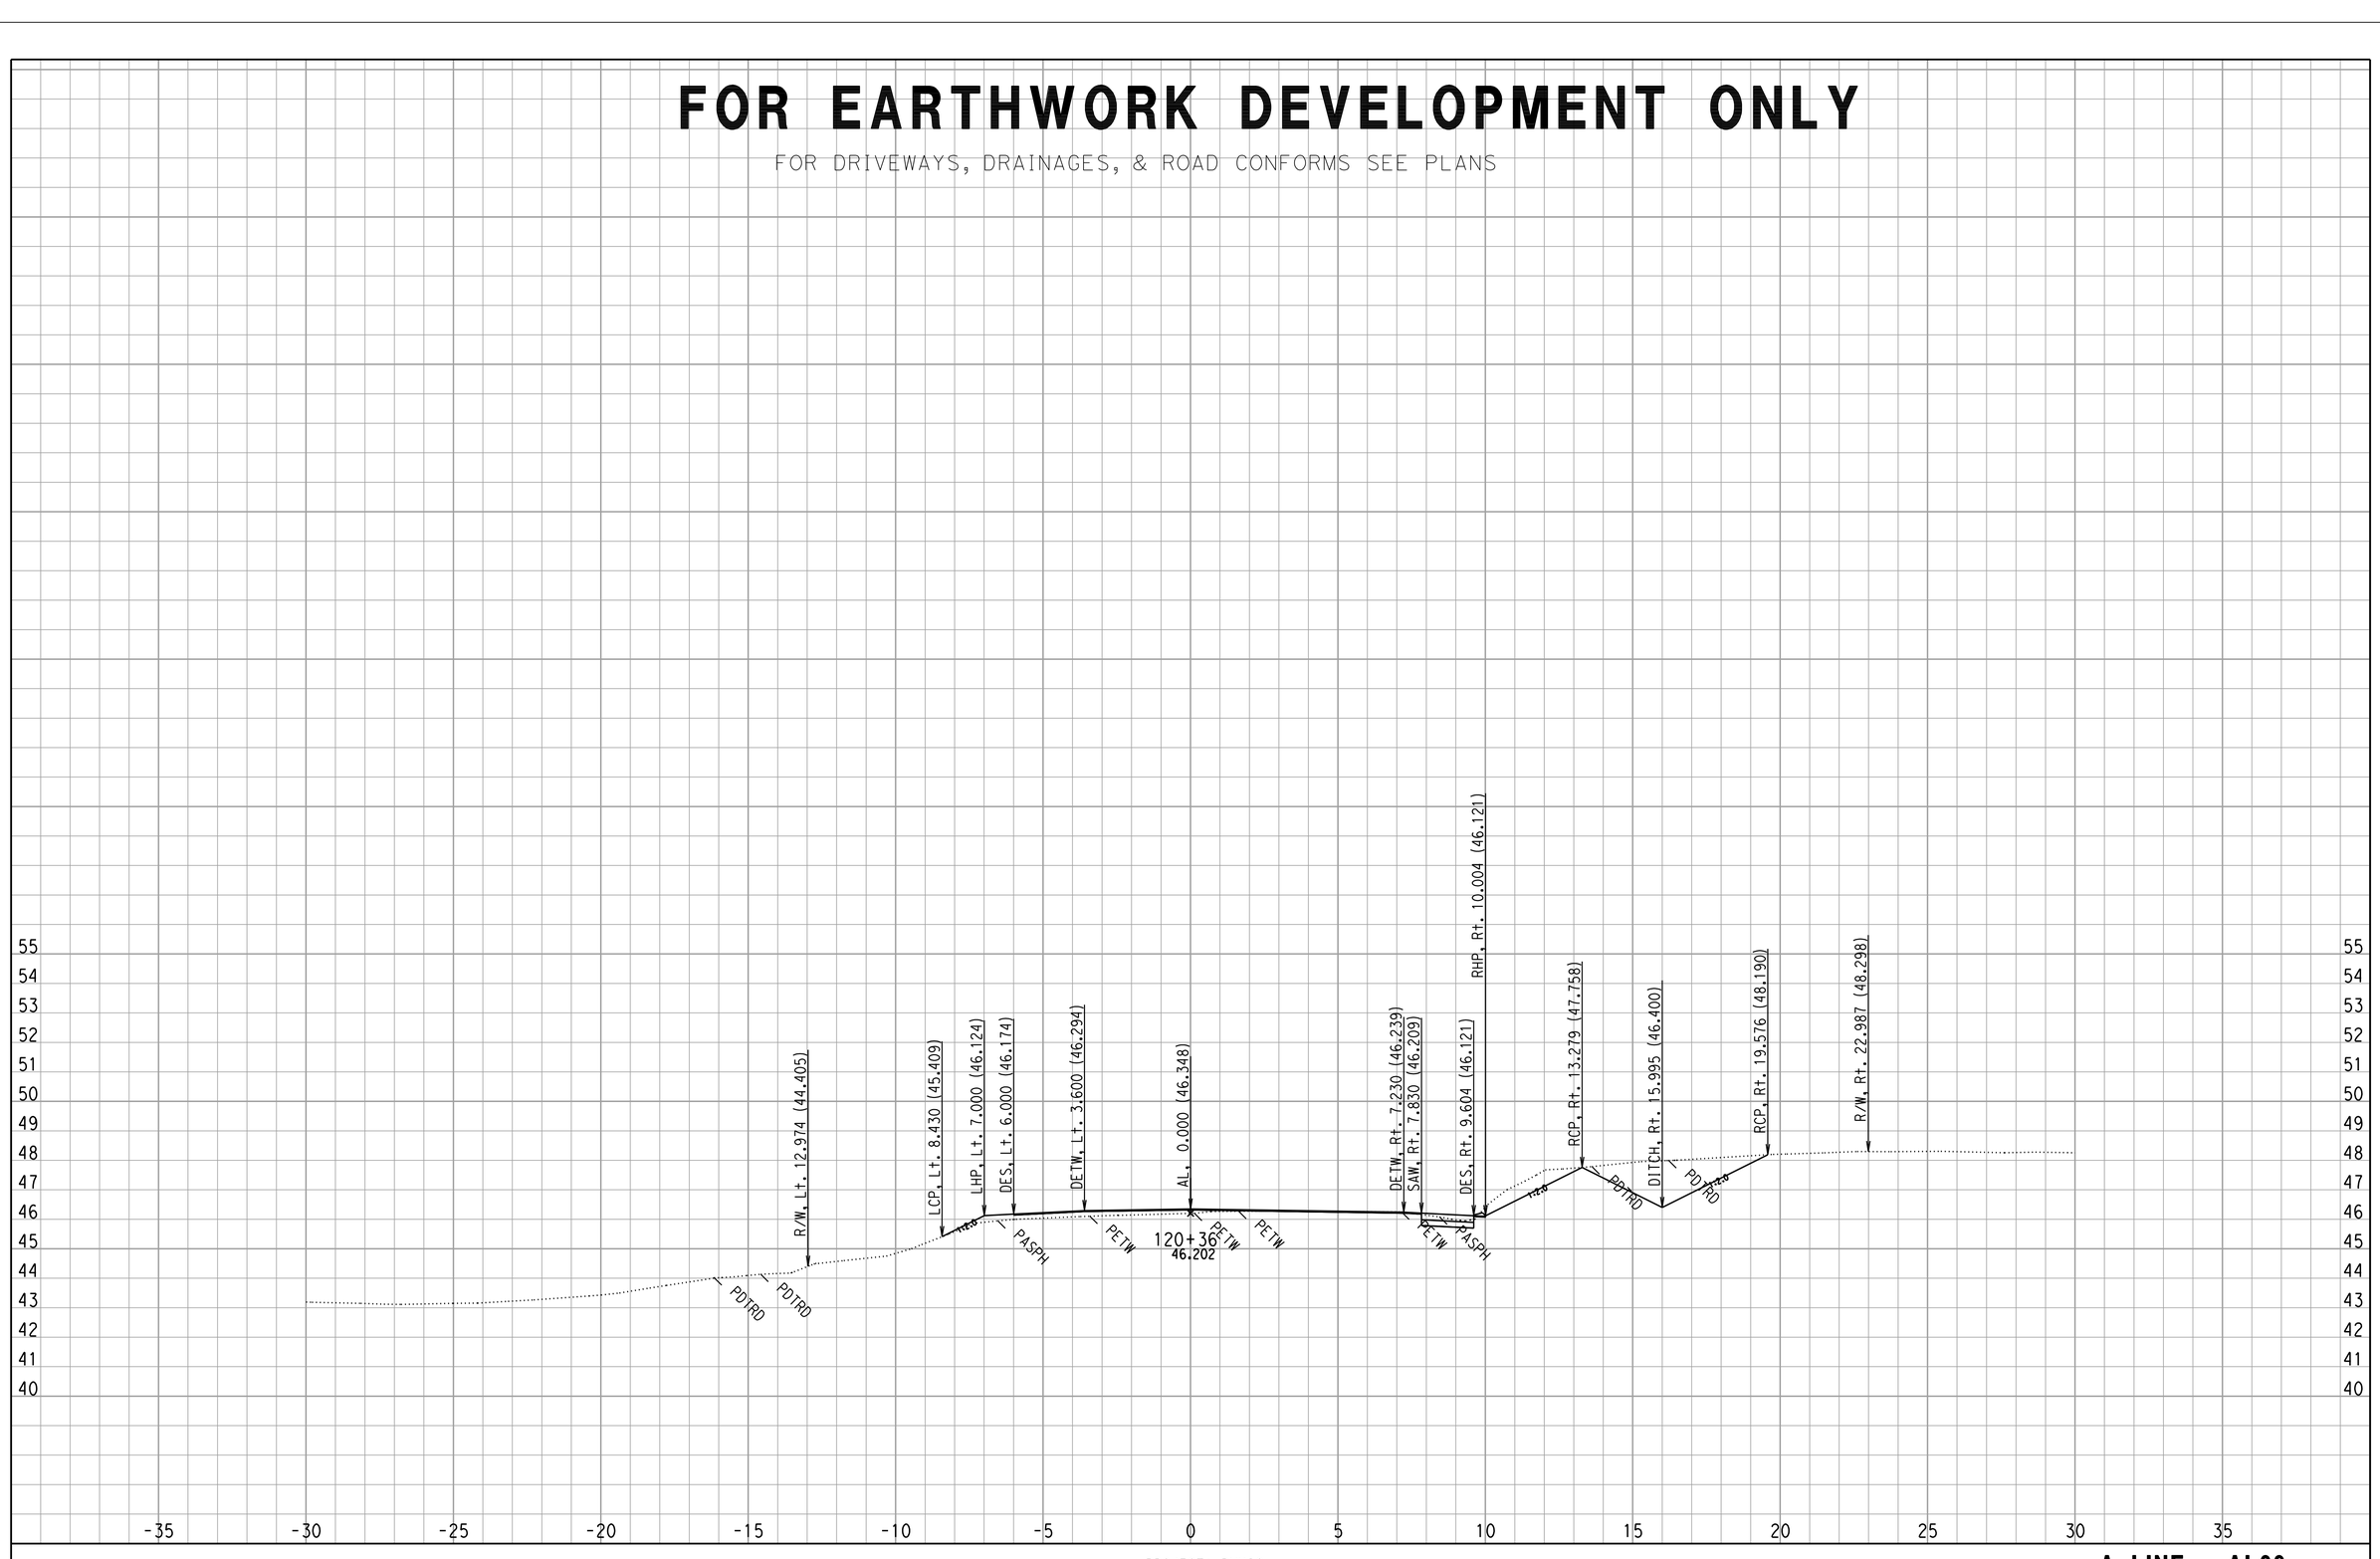

CROSS SECTIONS CREATED BY: WC DATE: 8/29/2008 ALL DIMENSIONS ARE METRIC

Project: 0147 File: D:\444201\TempRdDsn\0147\XSECTION\mainoutput\final\al69_pro69mx2_full_fin3_match18.ear

PROJECT: DUHIG
EA: 444211
0.5/3.3

Scale Ratio: 1:100 Horiz.
1:100 Vert.

A LINE - AL69 CROSS SECTIONS

SHEET 99 OF XXX

F:\4444211 final xsec.dgn 9/5/2008 12:44:17 PM

FOR EARTHWORK DEVELOPMENT ONLY

FOR DRIVEWAYS, DRAINAGES, & ROAD CONFORMS SEE PLANS

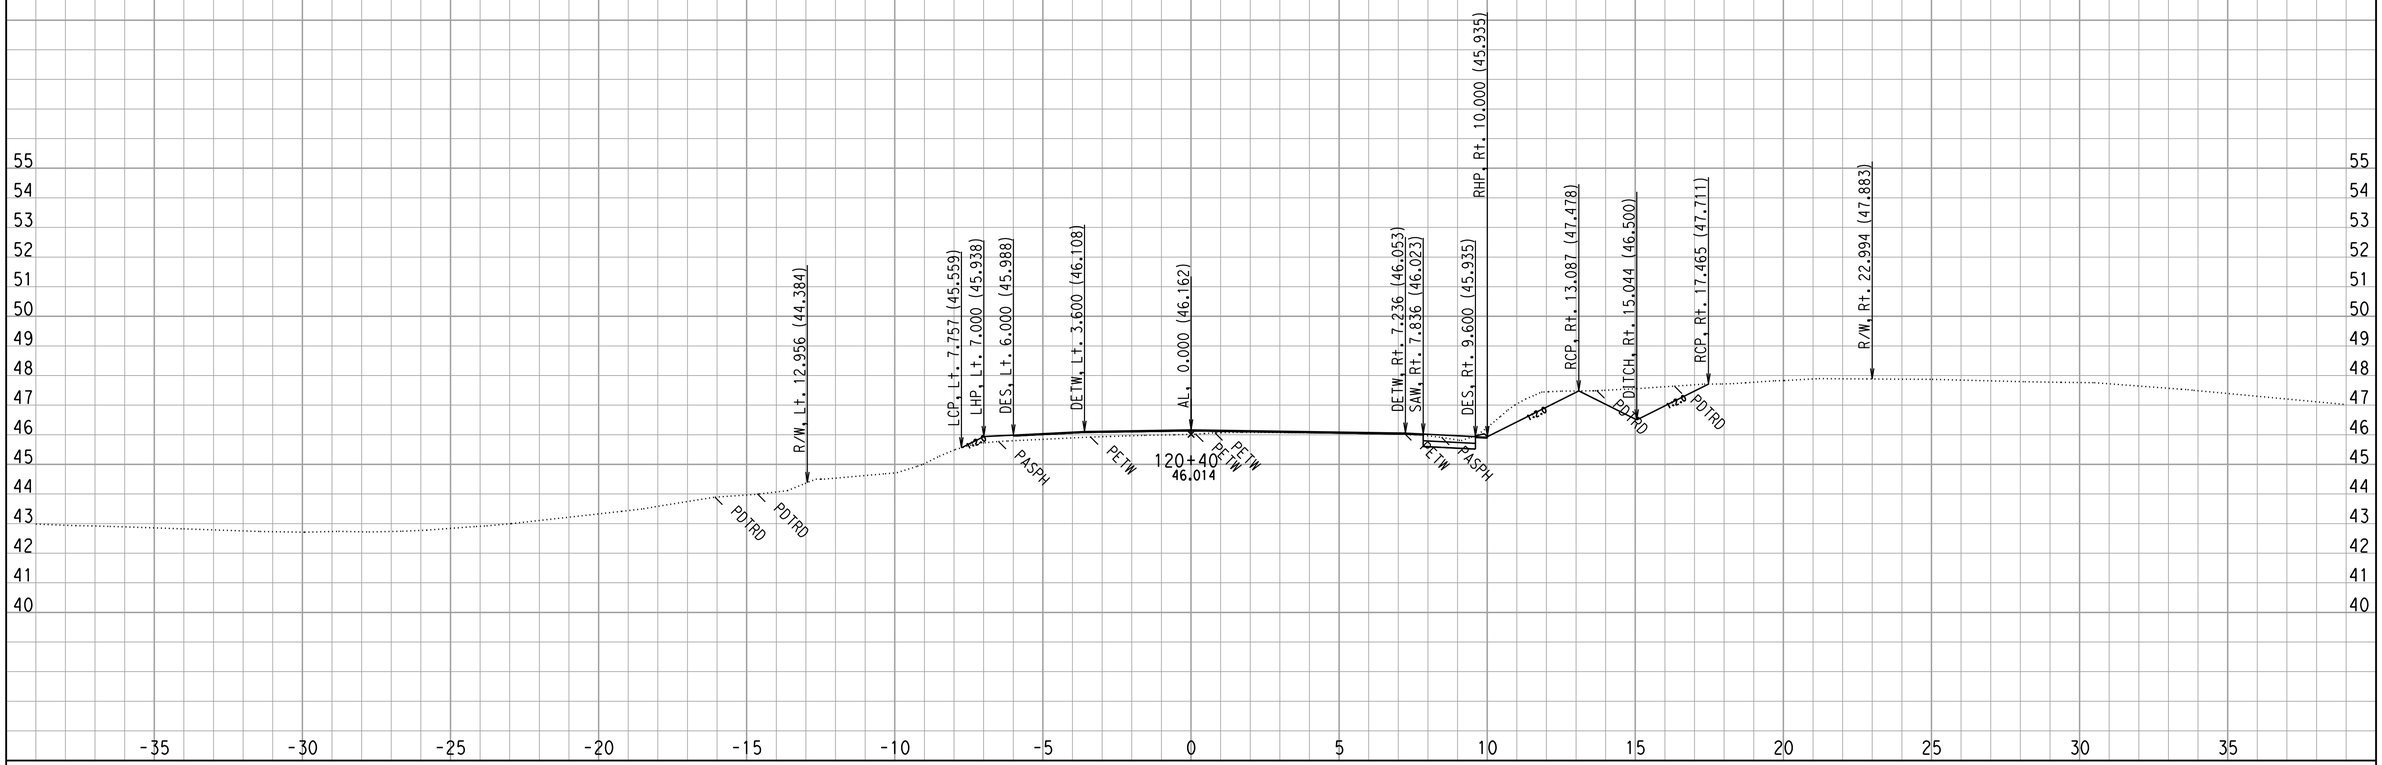

CROSS SECTIONS CREATED BY: WC DATE: 8/29/2008 ALL DIMENSIONS ARE METRIC

Project: 0147 File: D:\444201\TempRdDsn\0147\XSECTION\mainoutput\final\al69_pro69mx2_full_fin3_match18.ear

PROJECT: DUHIG
EA: 444211
0.5/3.3

Scale Ratio: 1:100 Horiz.
1:100 Vert.

A LINE - AL69
CROSS SECTIONS

SHEET 100 OF XXX

F:\4444211 final xsec.dgn 9/5/2008 12:44:17 PM

FOR EARTHWORK DEVELOPMENT ONLY

FOR DRIVEWAYS, DRAINAGES, & ROAD CONFORMS SEE PLANS

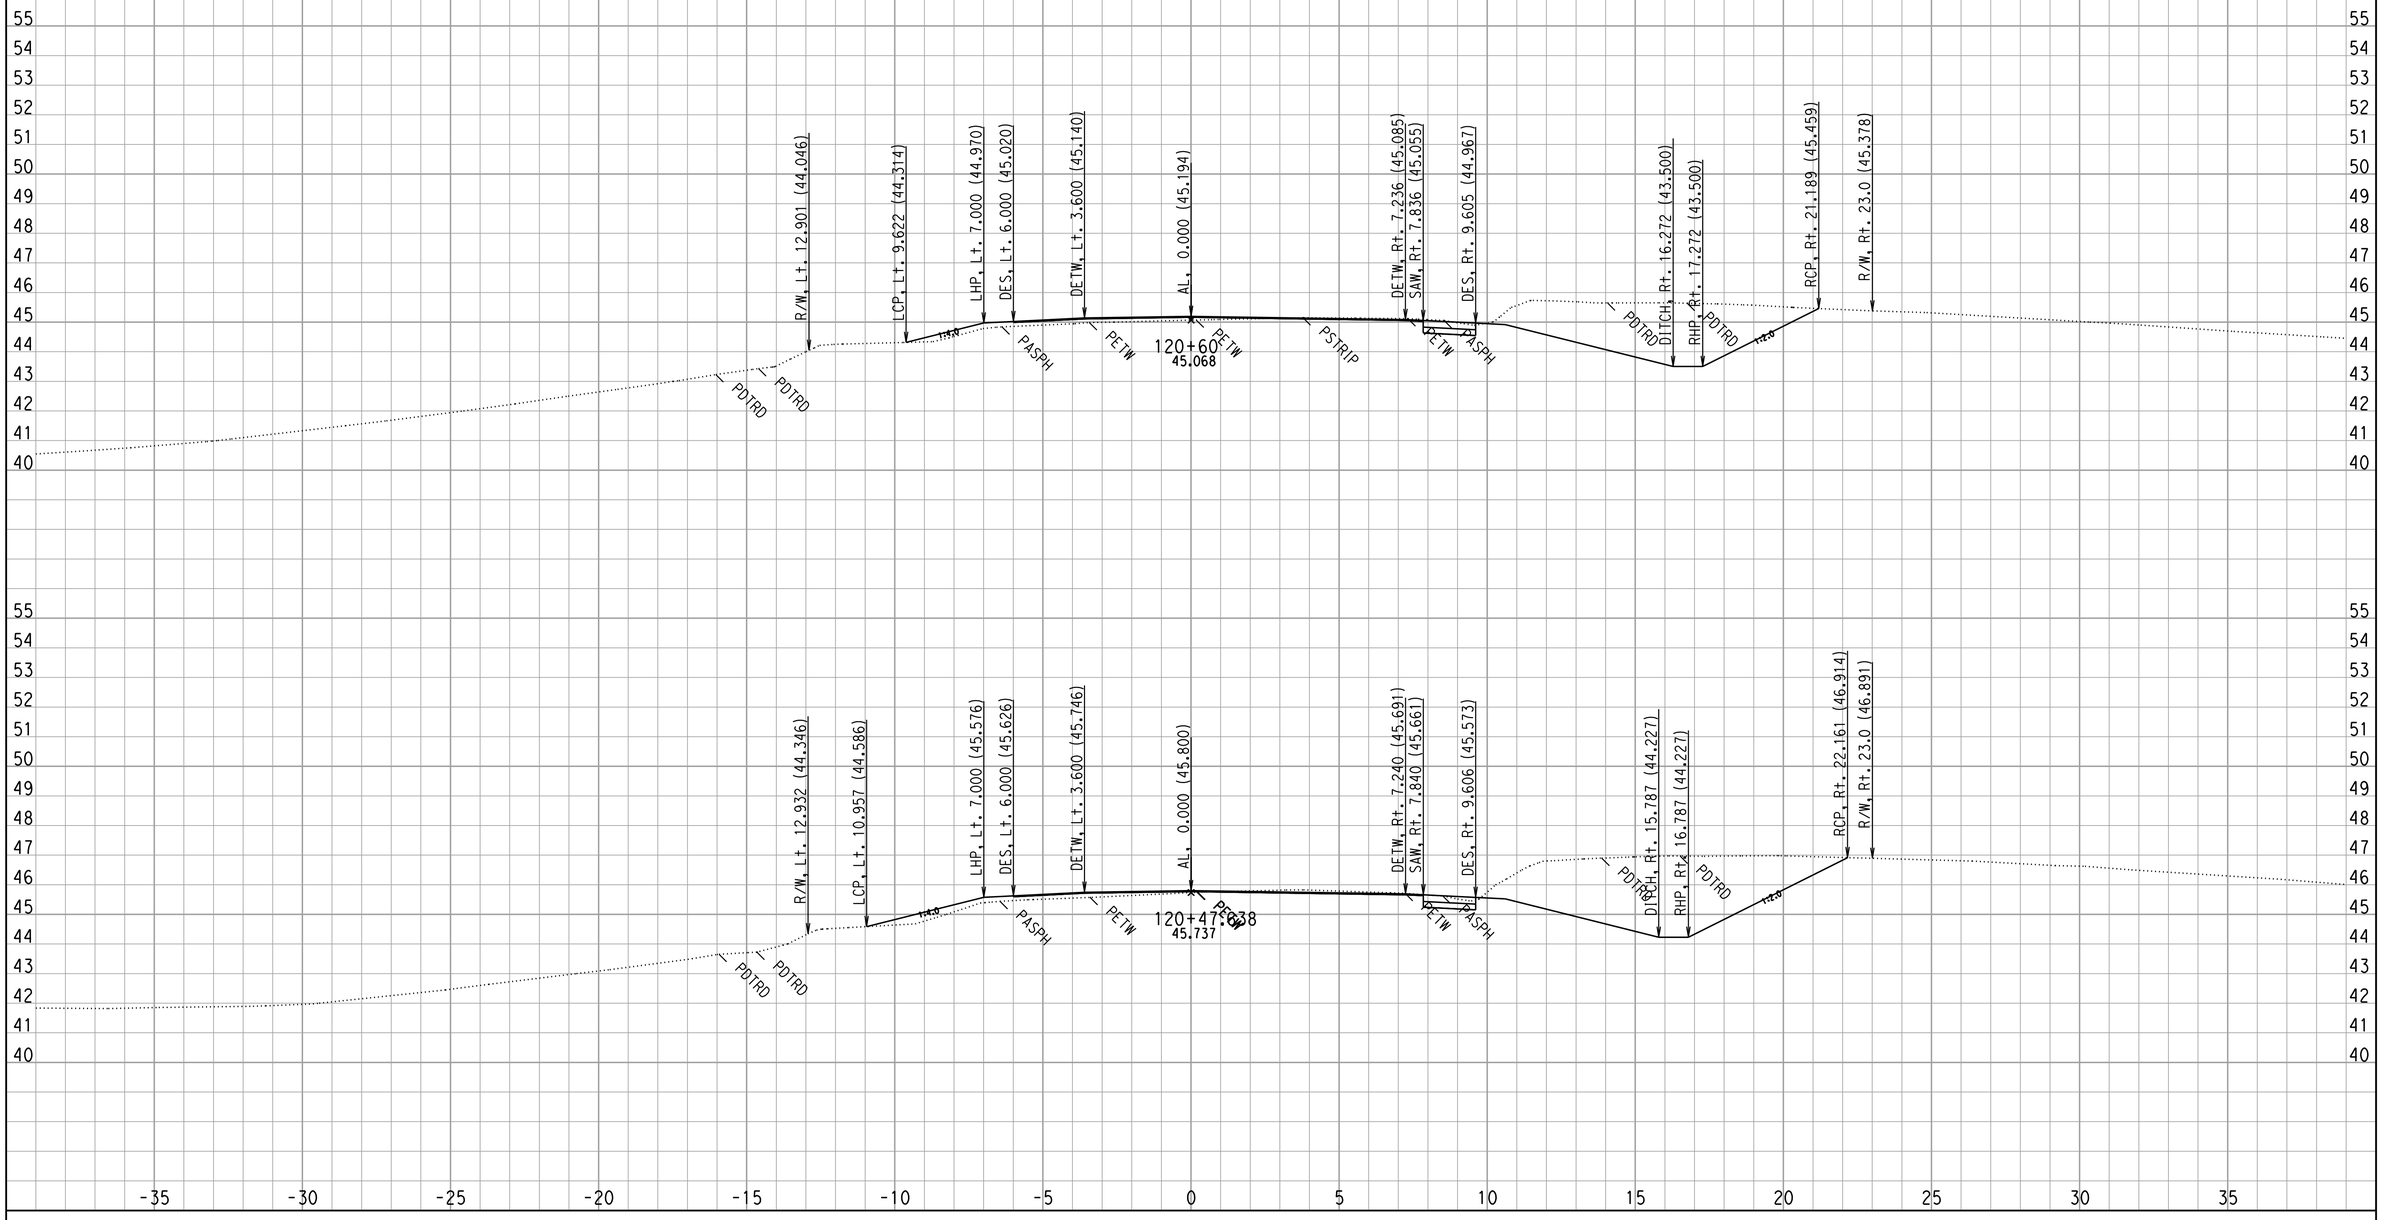

CROSS SECTIONS CREATED BY: WC

DATE: 8/29/2008

ALL DIMENSIONS ARE METRIC

PROJECT: DUHIG

EA: 444211

0.5/3.3

Scale Ratio: 1:100 Horiz.
1:100 Vert.

Project: 0147 File: D:\444201\TempRdDsn\0147\XSECTION\mainoutput\final\al69_pro69mx2_full_fin3_match18.ear

A LINE - AL69
CROSS SECTIONS

SHEET 101 OF XXX

F:\4444211 final xsec.dgn 9/5/2008 12:44:17 PM

FOR EARTHWORK DEVELOPMENT ONLY

FOR DRIVEWAYS, DRAINAGES, & ROAD CONFORMS SEE PLANS

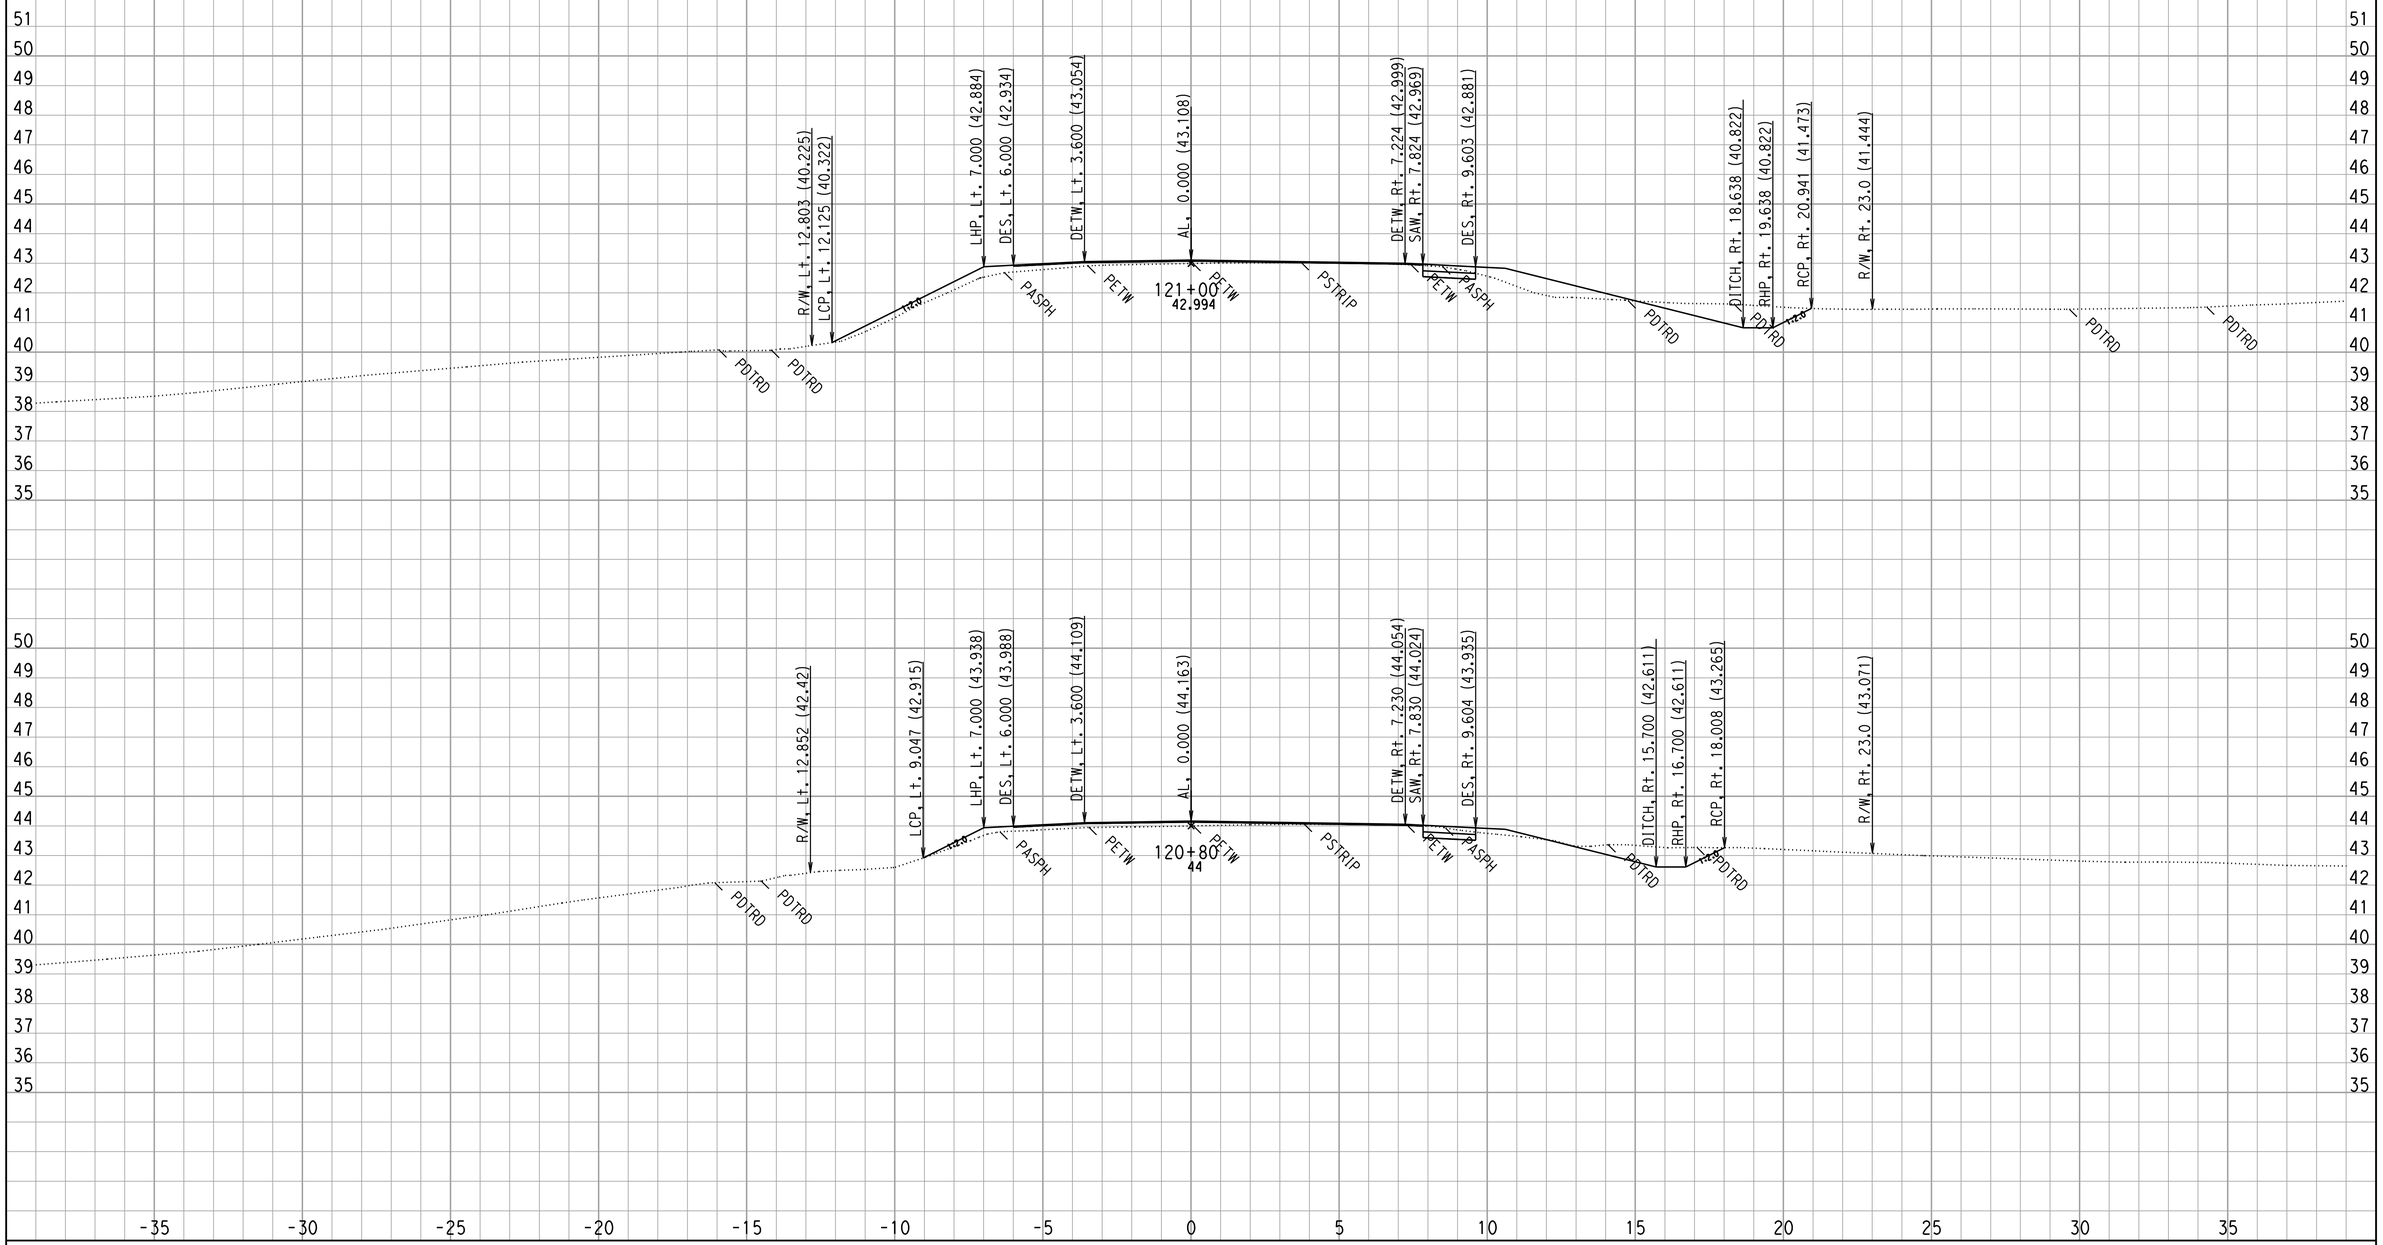

CROSS SECTIONS CREATED BY: WC DATE: 8/29/2008 ALL DIMENSIONS ARE METRIC

Project: 0147 File: D:\444201\TempRdDsn\0147\XSECTION\mainoutput\final\al69_pro69mx2_full_fin3_match18.ear

PROJECT: DUHIG
EA: 444211
0.5/3.3

Scale Ratio: 1:100 Horiz.
1:100 Vert.

A LINE - AL69
CROSS SECTIONS

SHEET 102 OF XXX

F:\4444211 final xsec.dgn 9/5/2008 12:44:17 PM

FOR EARTHWORK DEVELOPMENT ONLY

FOR DRIVEWAYS, DRAINAGES, & ROAD CONFORMS SEE PLANS

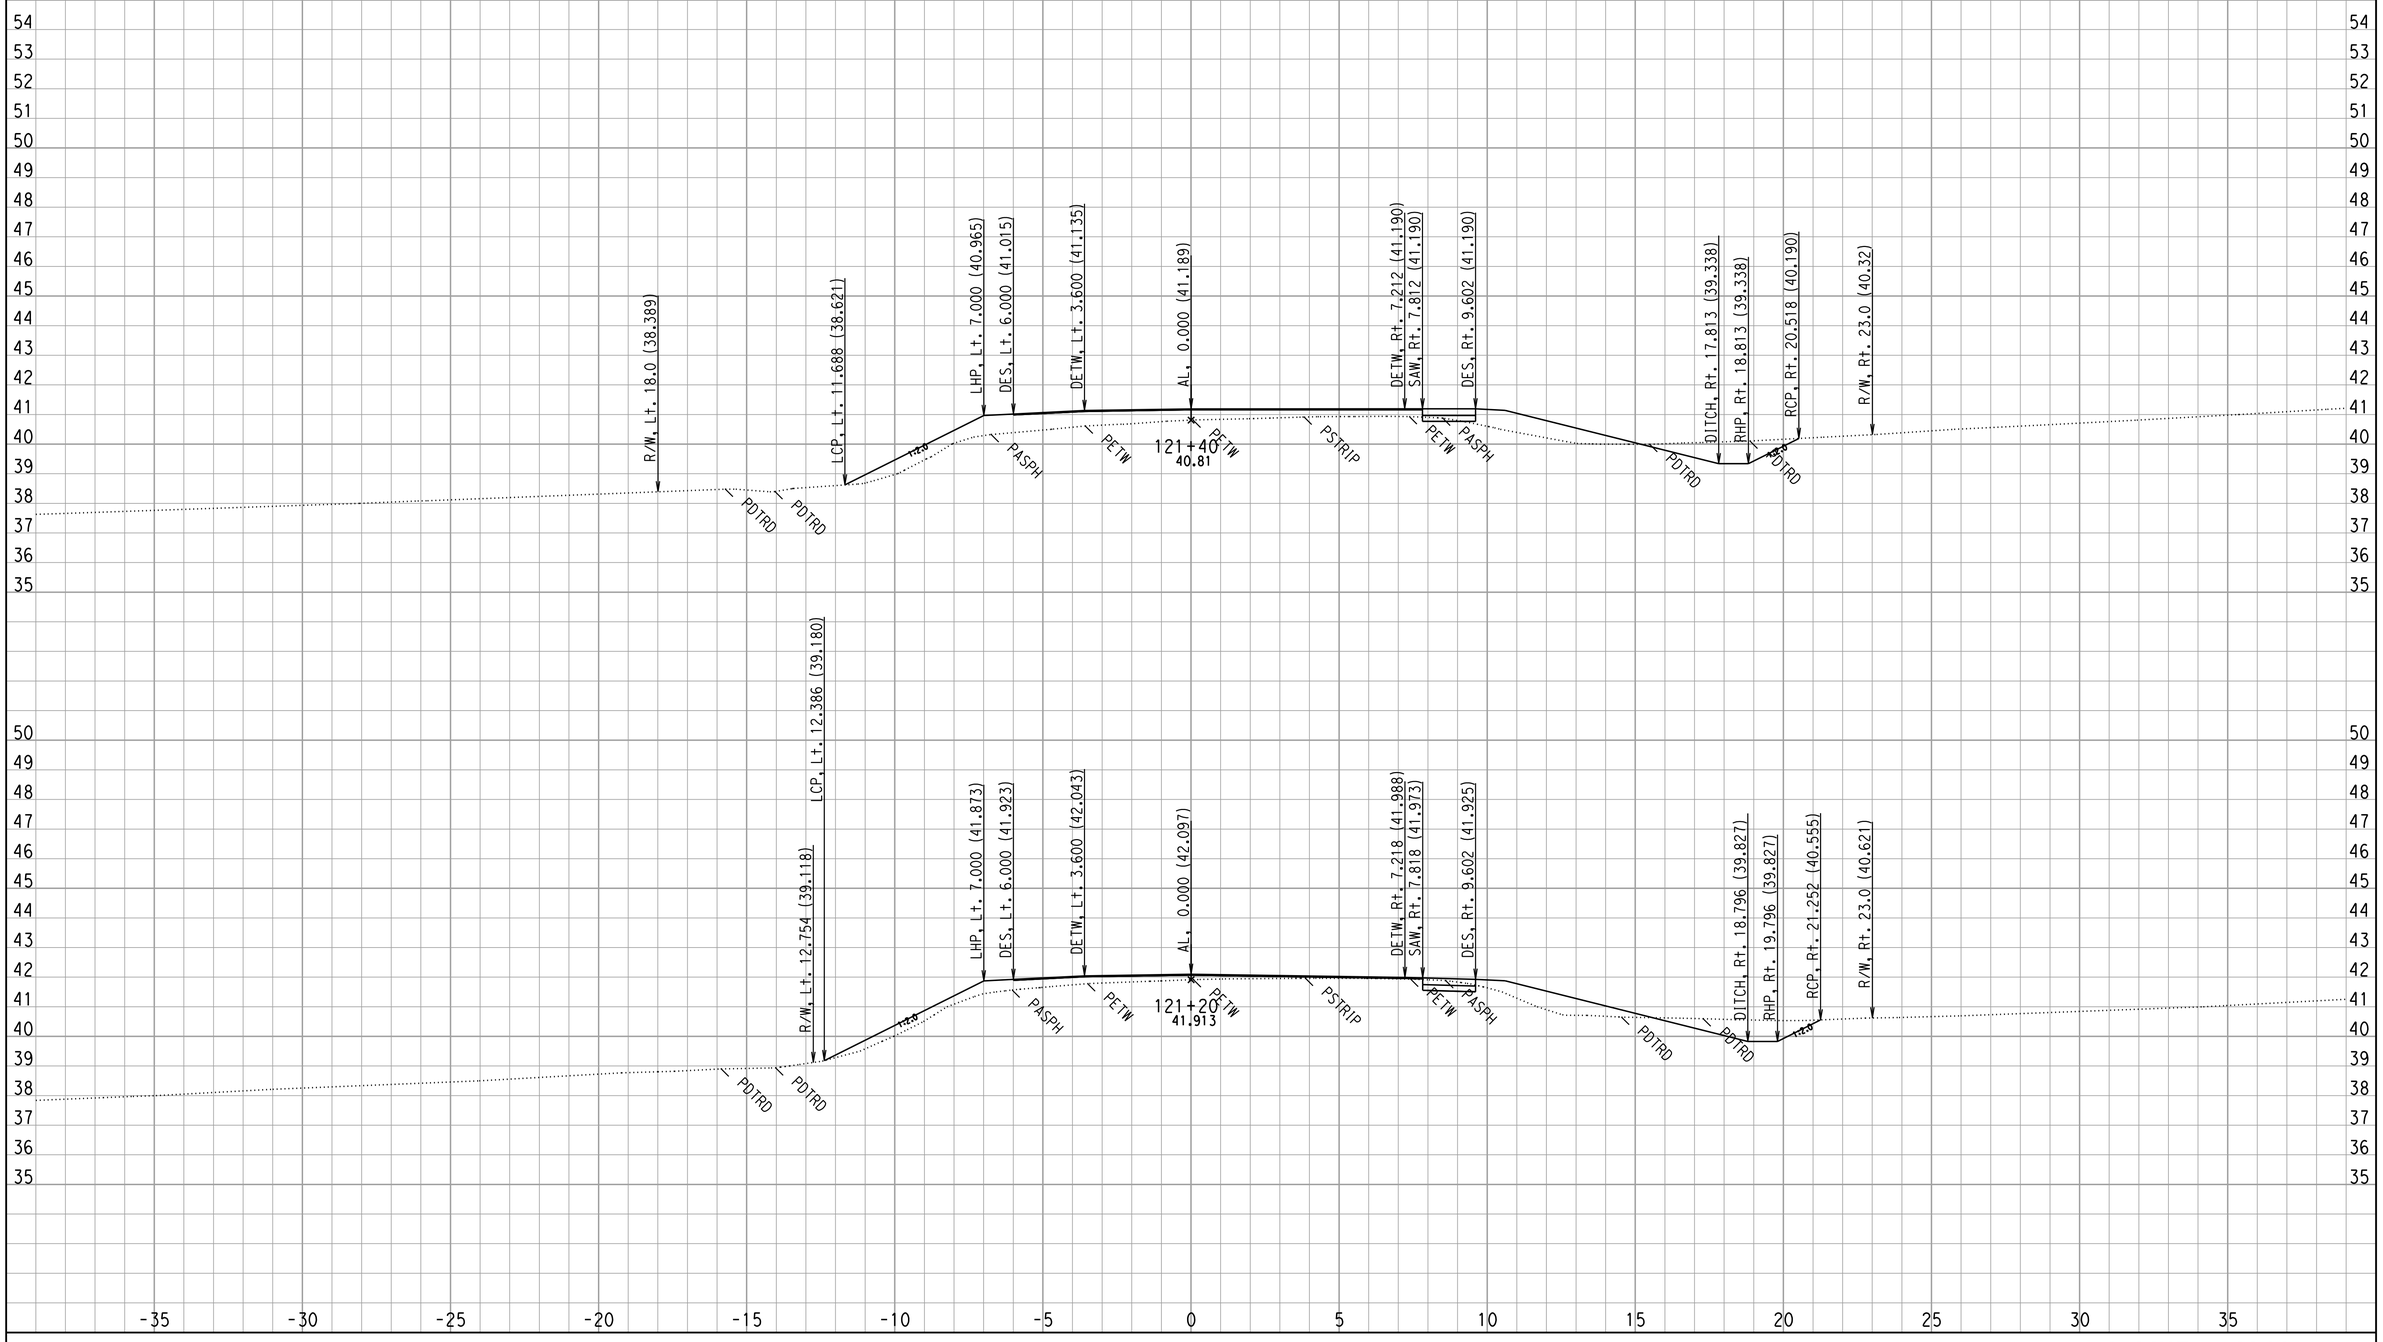

CROSS SECTIONS CREATED BY: WC DATE: 8/29/2008 ALL DIMENSIONS ARE METRIC

Project: 0147 File: D:\444201\TempRdDsn\0147\XSECTION\mainoutput\final\al69_pro69mx2_full_fin3_match18.ear

PROJECT: DUHIG
EA: 444211
0.5/3.3

Scale Ratio: 1:100 Horiz.
1:100 Vert.

A LINE - AL69
CROSS SECTIONS

SHEET 103 OF XXX

F:\4444211 final xsec.dgn 9/5/2008 12:44:18 PM

FOR EARTHWORK DEVELOPMENT ONLY

FOR DRIVEWAYS, DRAINAGES, & ROAD CONFORMS SEE PLANS

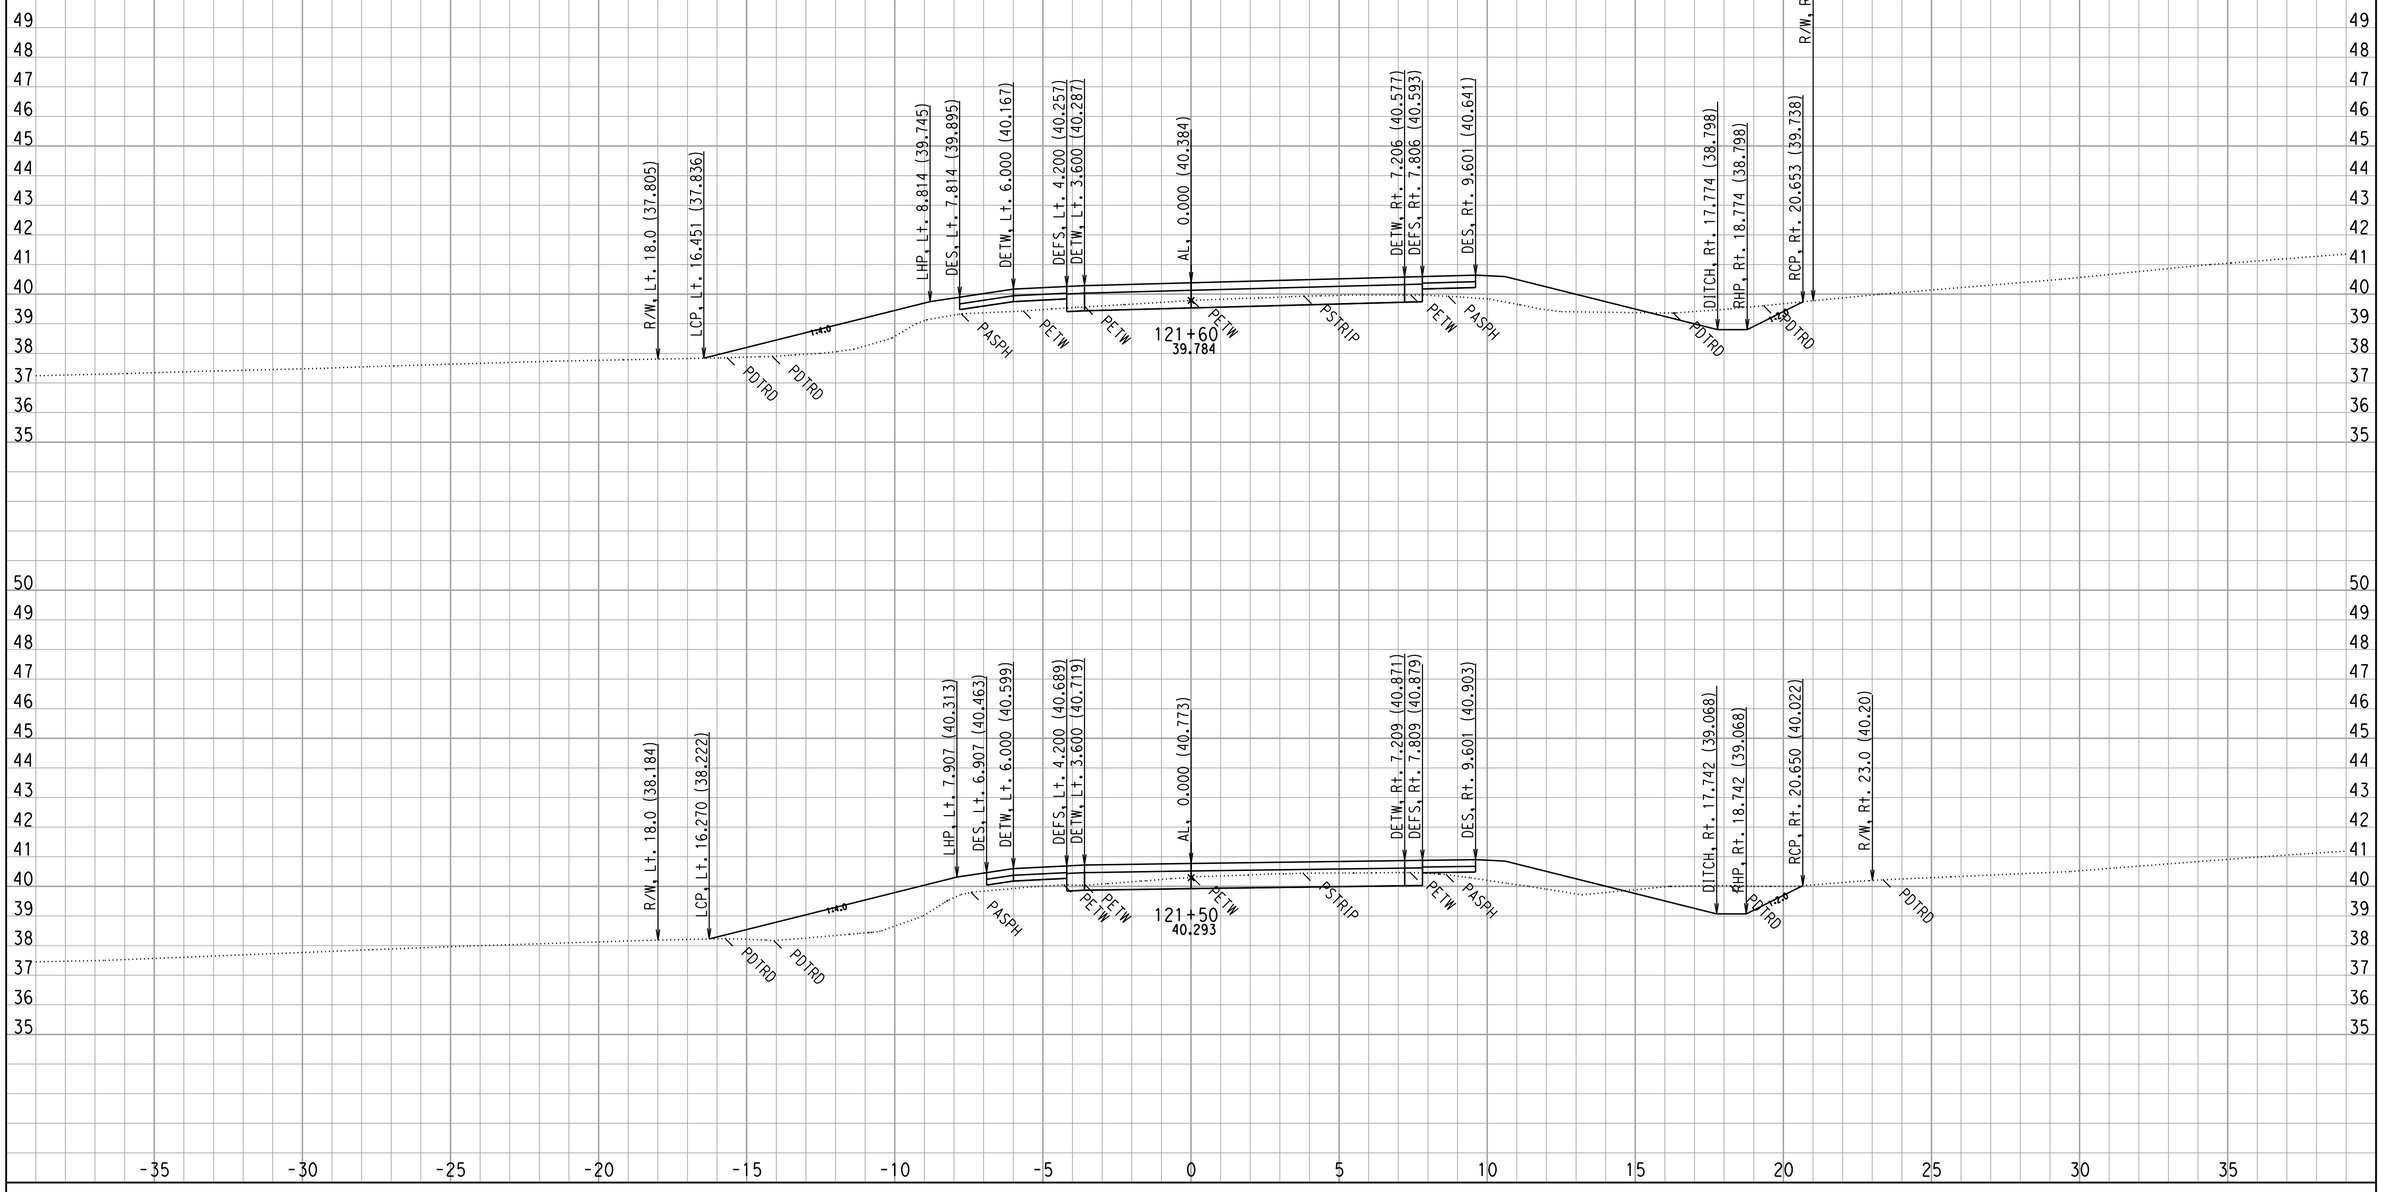

CROSS SECTIONS CREATED BY: WC DATE: 8/29/2008 ALL DIMENSIONS ARE METRIC

Project: 0147 File: D:\444201\TempRdDsn\0147\XSECTION\mainoutput\final\al69_pro69mx2_full_fin3_match18.ear

PROJECT: DUHIG
EA: 444211
0.5/3.3

Scale Ratio: 1:100 Horiz.
1:100 Vert.

A LINE - AL69
CROSS SECTIONS

SHEET 104 OF XXX

F:\4444211 final xsec.dgn 9/5/2008 12:44:18 PM

FOR EARTHWORK DEVELOPMENT ONLY

FOR DRIVEWAYS, DRAINAGES, & ROAD CONFORMS SEE PLANS

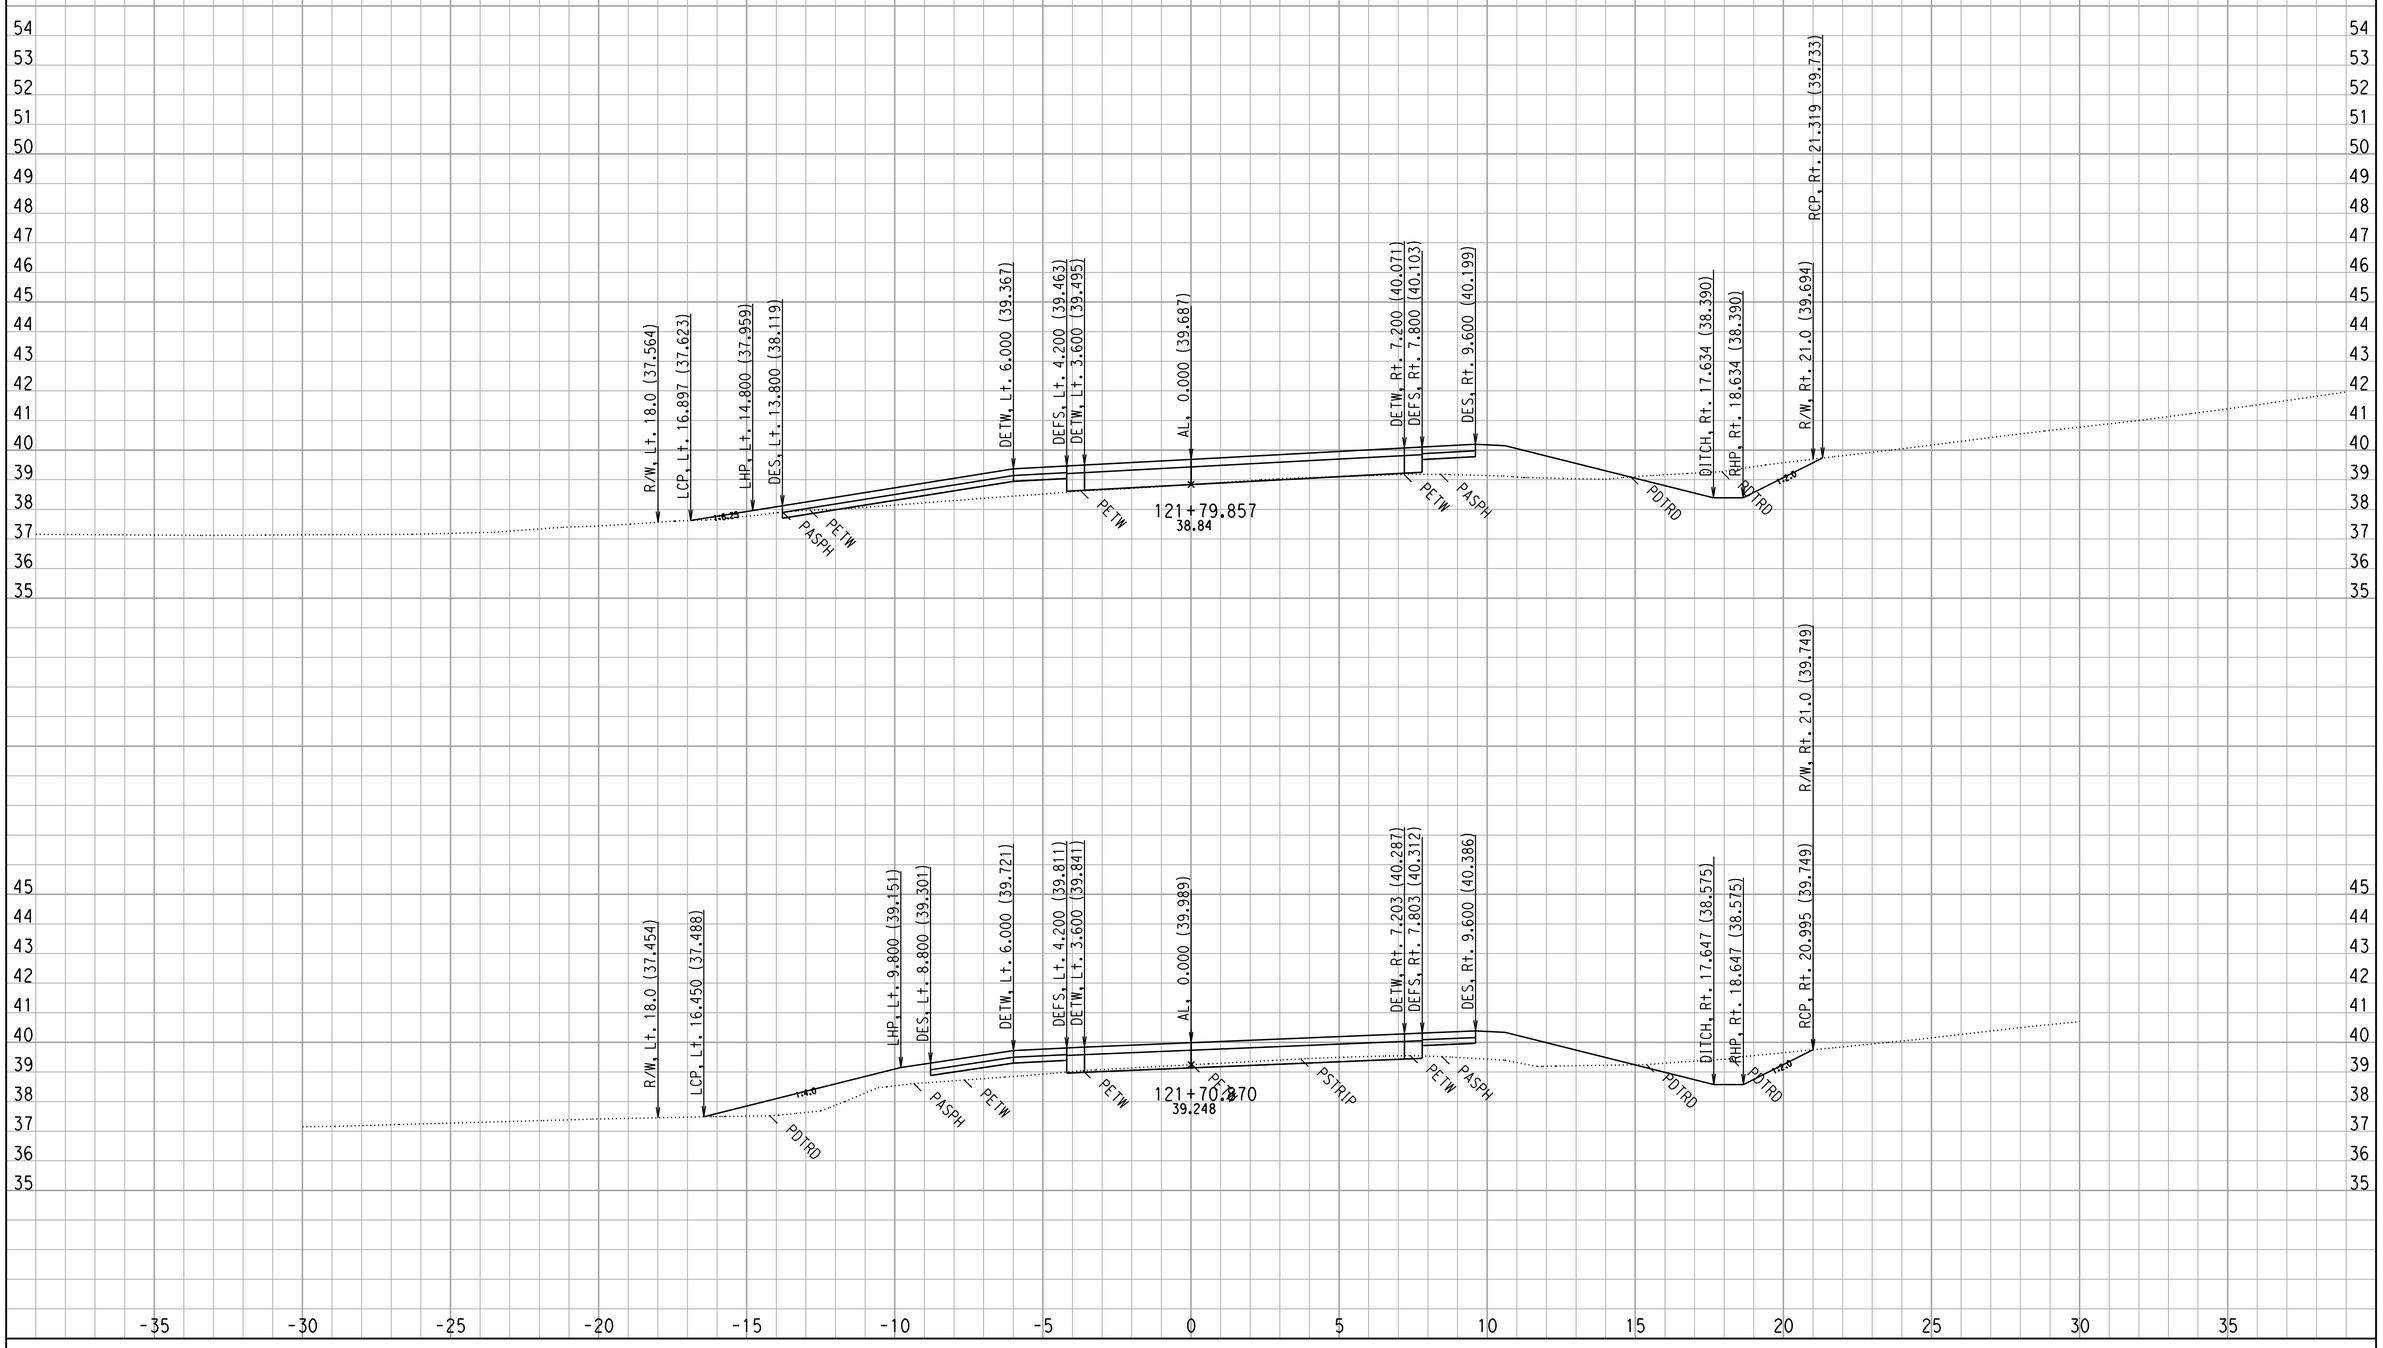

CROSS SECTIONS CREATED BY: WC DATE: 8/29/2008 ALL DIMENSIONS ARE METRIC

Project: 0147 File: D:\444201\TempRdDsn\0147\XSECTION\mainoutput\final\al69_pro69mx2_full_fin3_match18.ear

PROJECT: DUHIG
EA: 444211
0.5/3.3

Scale Ratio: 1:100 Horiz.
1:100 Vert.

A LINE - AL69
CROSS SECTIONS

SHEET 105 OF XXX

F:\4444211 final xsec.dgn 9/5/2008 12:44:18 PM

FOR EARTHWORK DEVELOPMENT ONLY

FOR DRIVEWAYS, DRAINAGES, & ROAD CONFORMS SEE PLANS

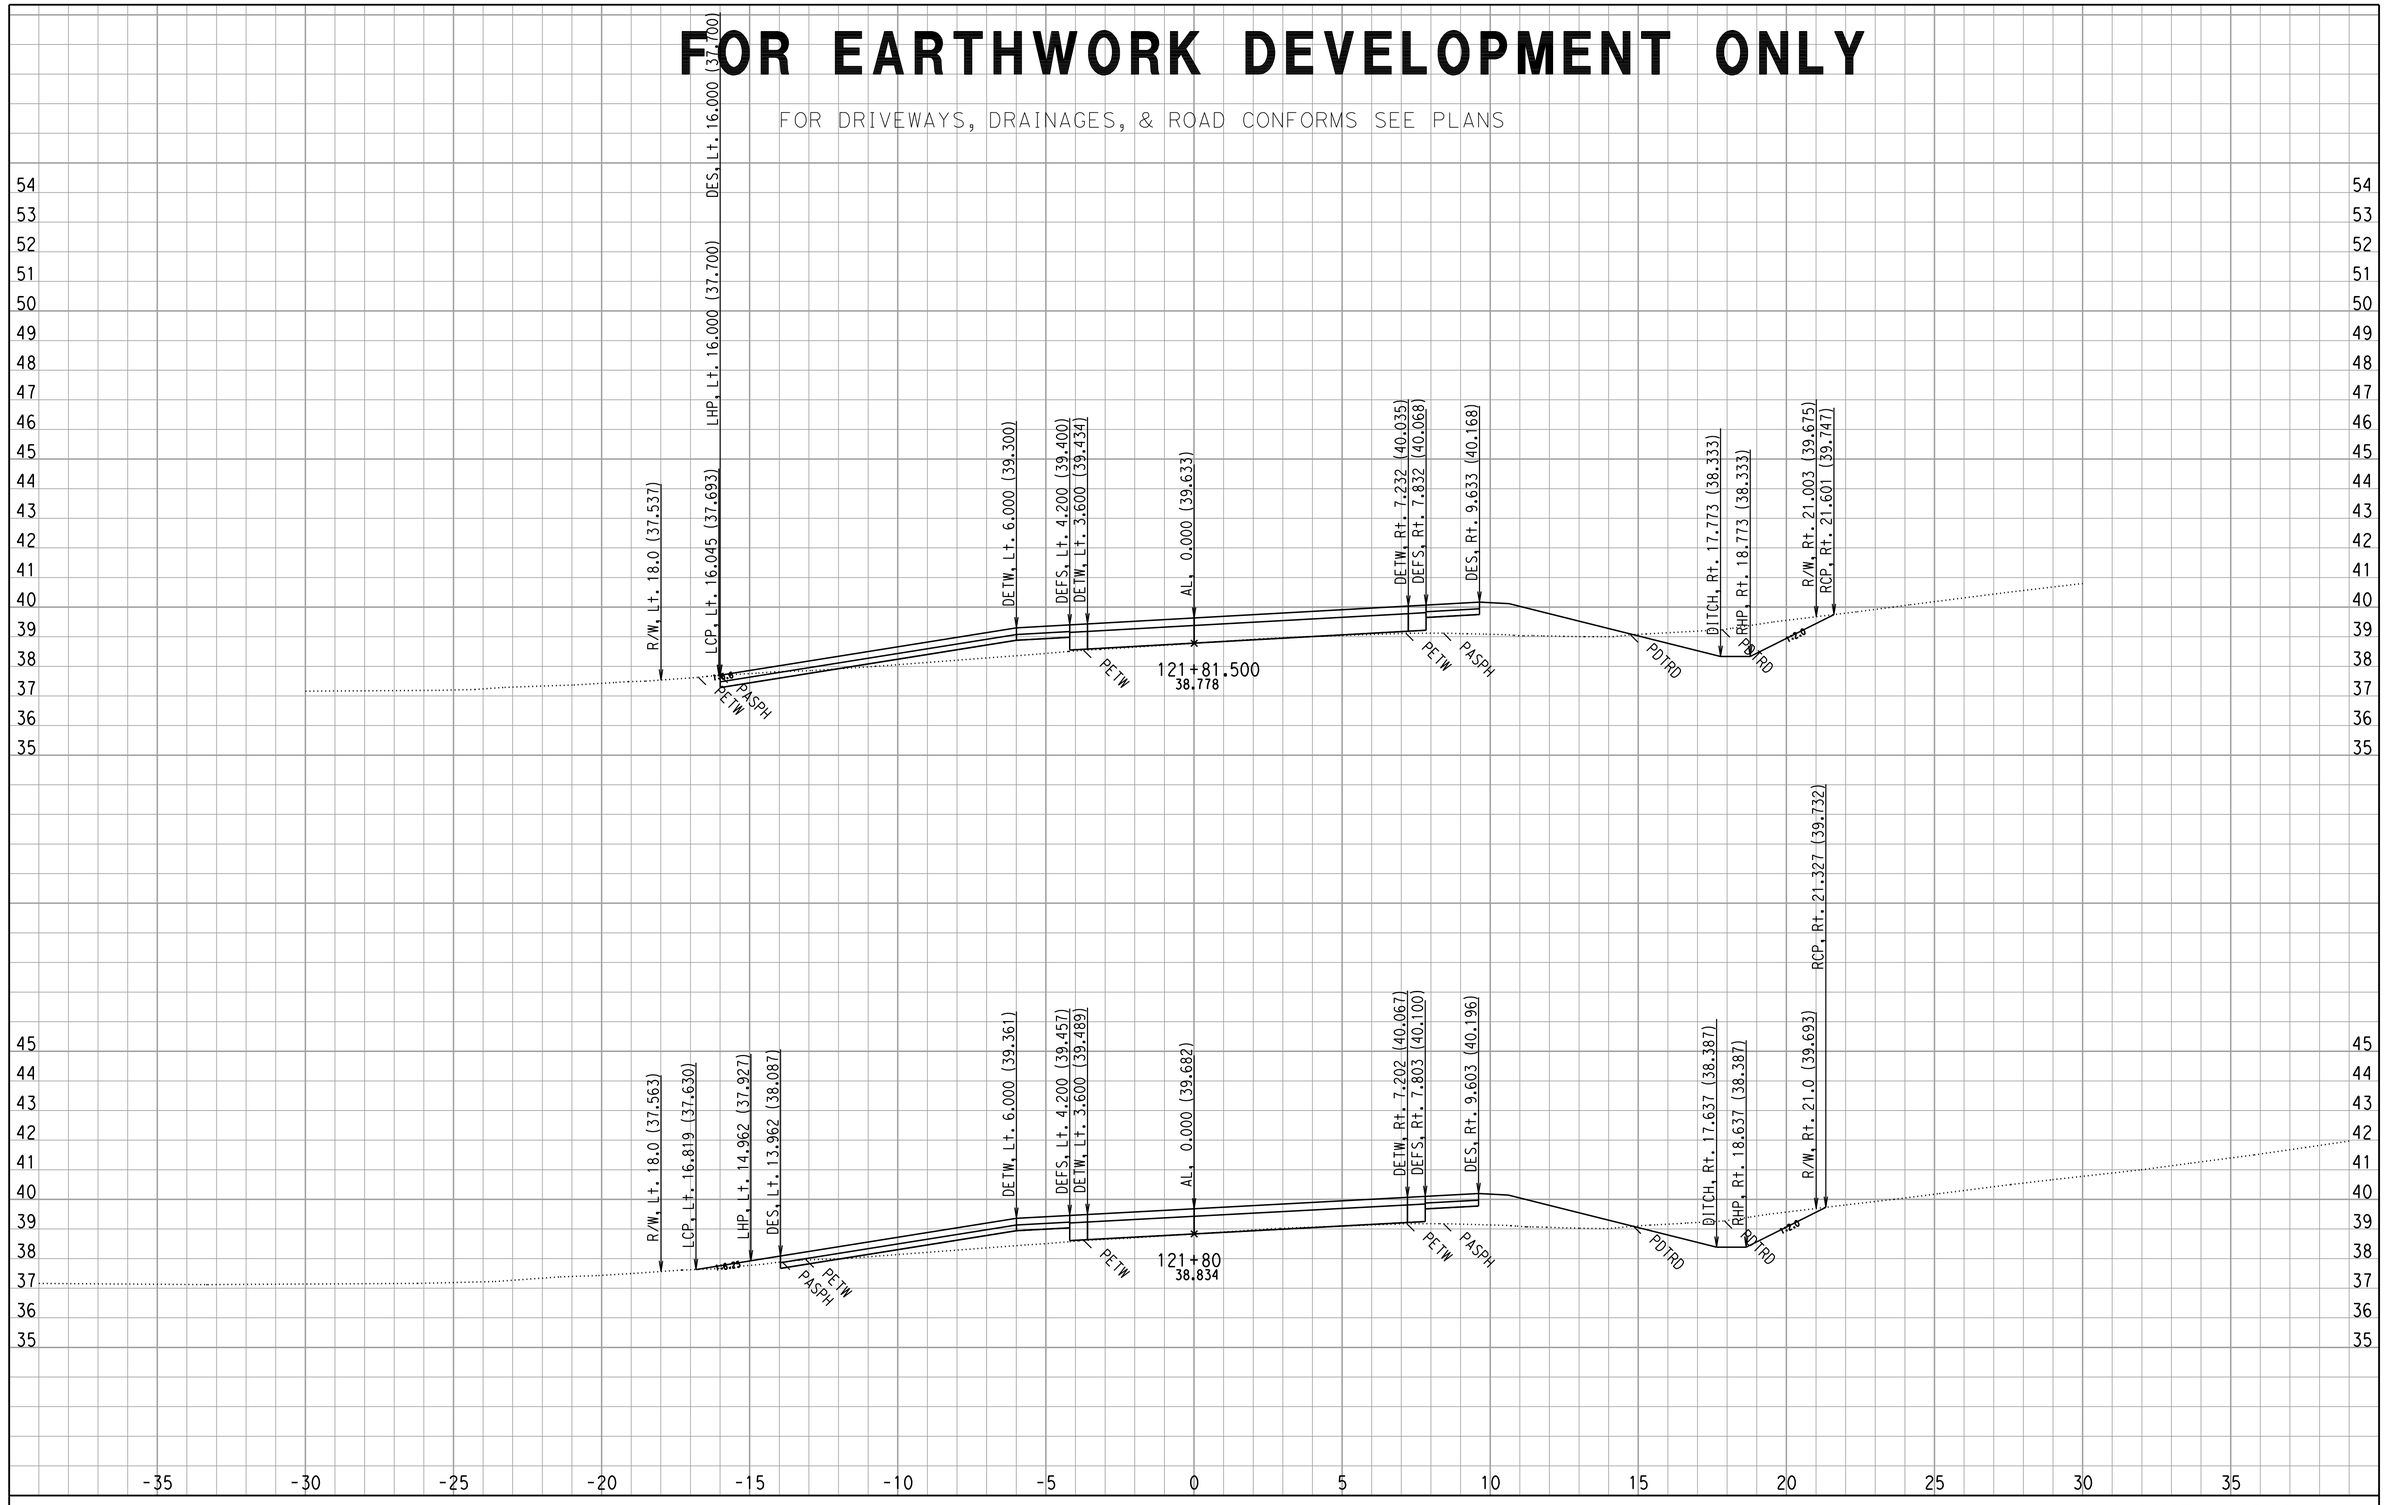

CROSS SECTIONS CREATED BY: WC DATE: 8/29/2008 ALL DIMENSIONS ARE METRIC

Project: 0147 File: D:\444201\TempRdDsn\0147\XSECTION\mainoutput\final\al69_pro69mx2_full_fin3_match18.ear

PROJECT: DUHIG
EA: 444211
0.5/3.3

Scale Ratio: 1:100 Horiz.
1:100 Vert.

A LINE - AL69
CROSS SECTIONS

SHEET 106 OF XXX

F:\4444211 final xsec.dgn 9/5/2008 12:44:18 PM

FOR EARTHWORK DEVELOPMENT ONLY

FOR DRIVEWAYS, DRAINAGES, & ROAD CONFORMS SEE PLANS

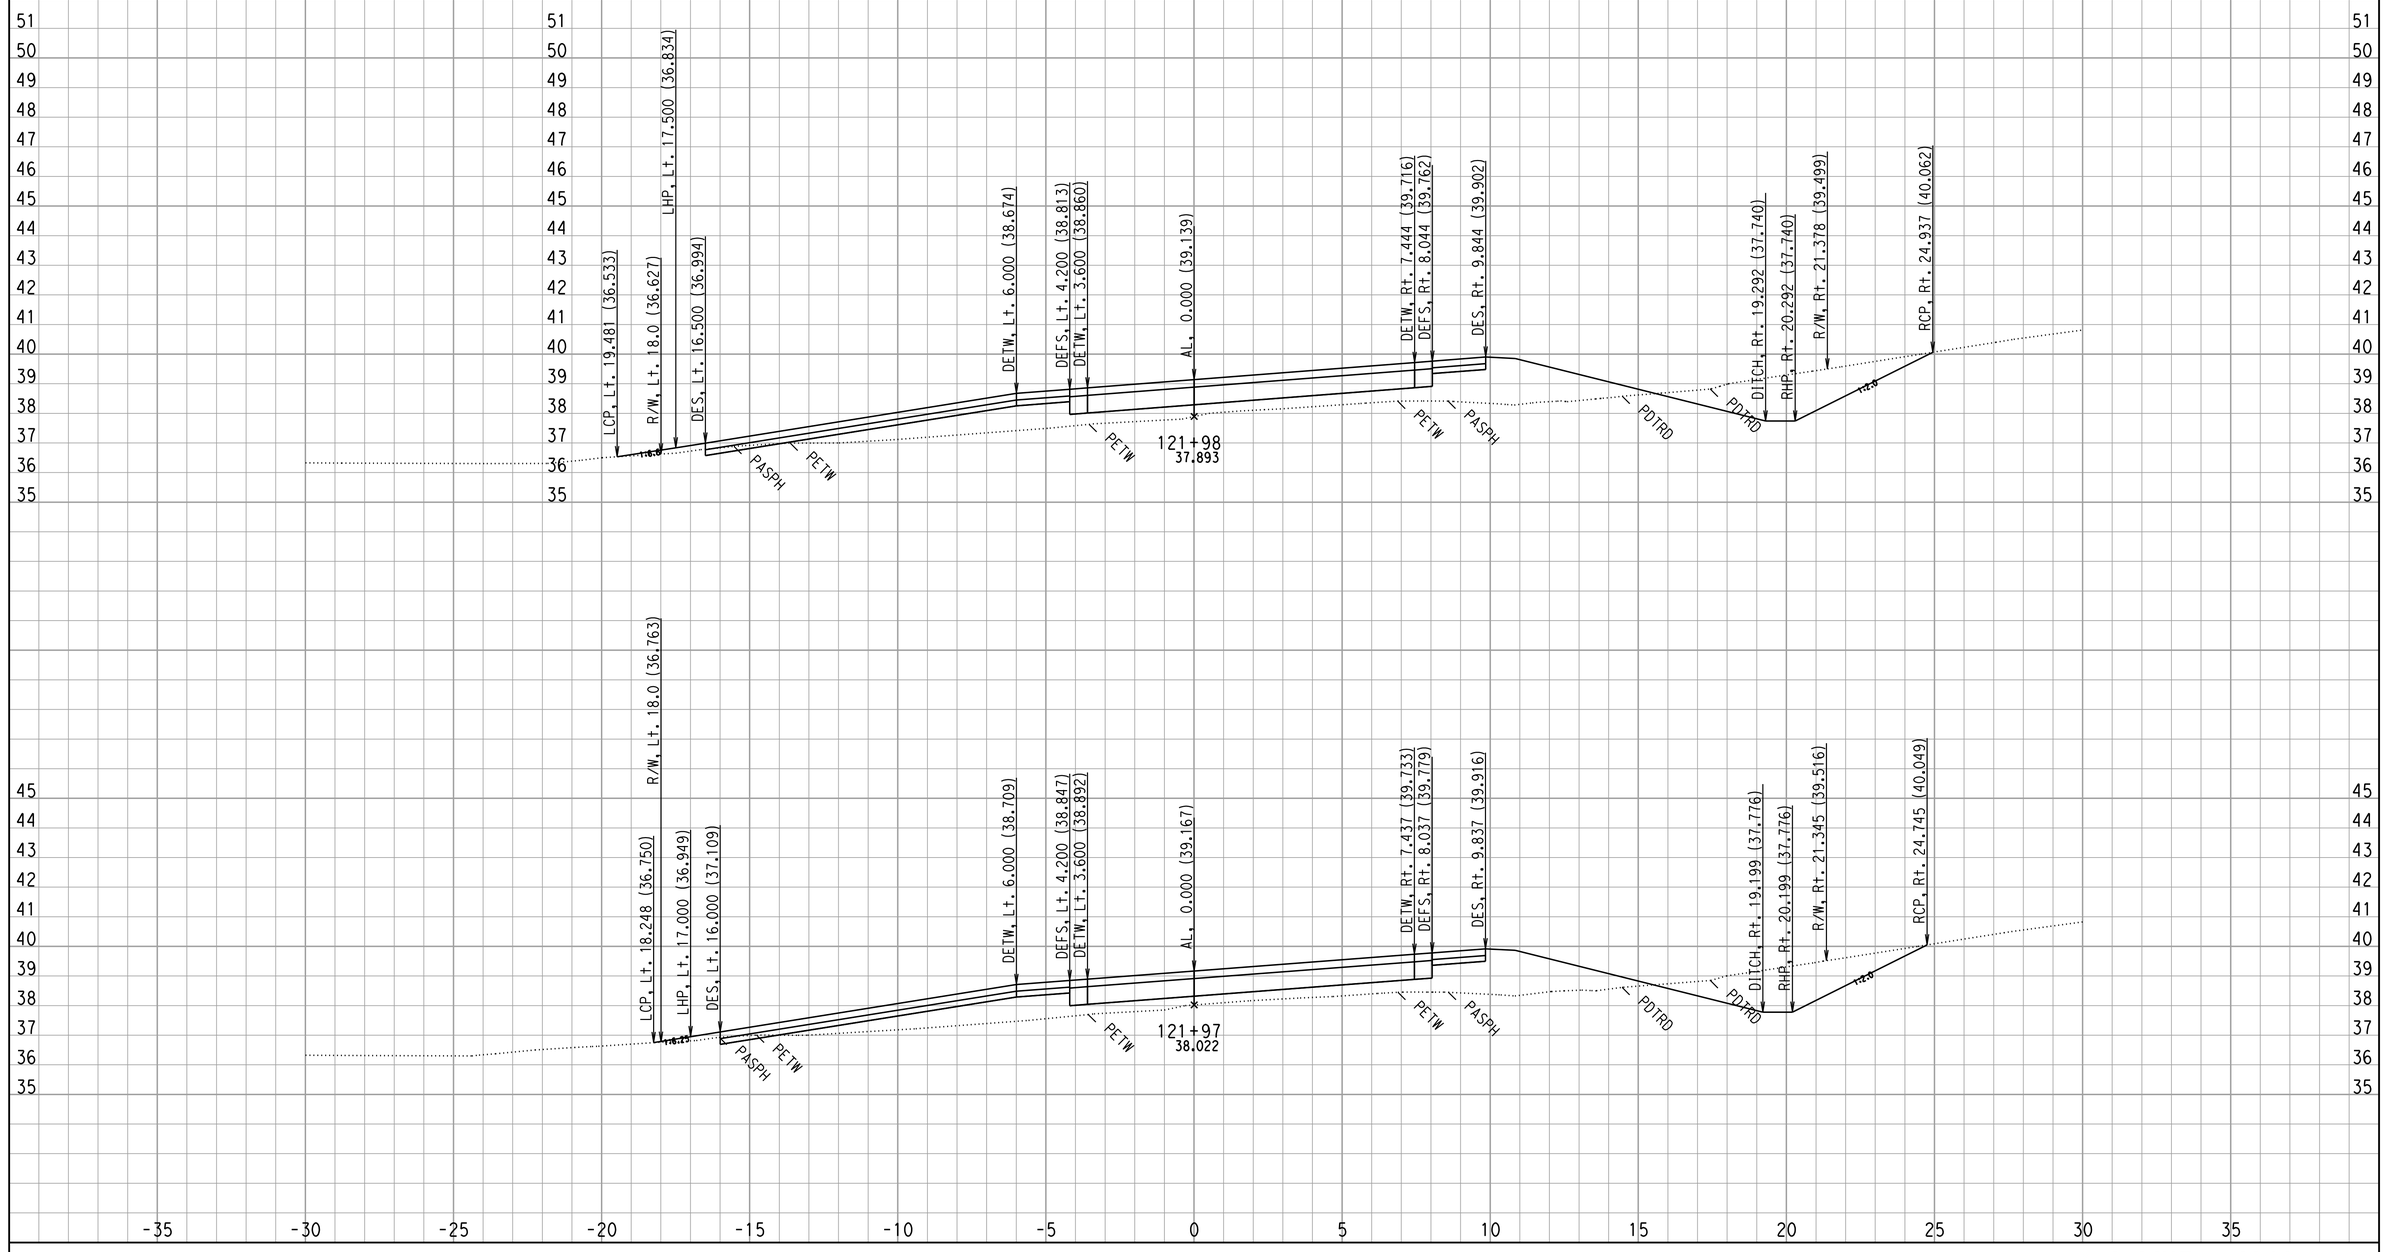

CROSS SECTIONS CREATED BY: WC DATE: 8/29/2008 ALL DIMENSIONS ARE METRIC

Project: 0147 File: D:\444201\TempRdDsn\0147\XSECTION\mainoutput\final\al69_pro69mx2_full_fin3_match18.ear

PROJECT: DUHIG
EA: 444211
0.5/3.3

Scale Ratio: 1:100 Horiz.
1:100 Vert.

A LINE - AL69
CROSS SECTIONS

SHEET 107 OF XXX

F:\4444211 final xsec.dgn 9/5/2008 12:44:19 PM

FOR EARTHWORK DEVELOPMENT ONLY

FOR DRIVEWAYS, DRAINAGES, & ROAD CONFORMS SEE PLANS

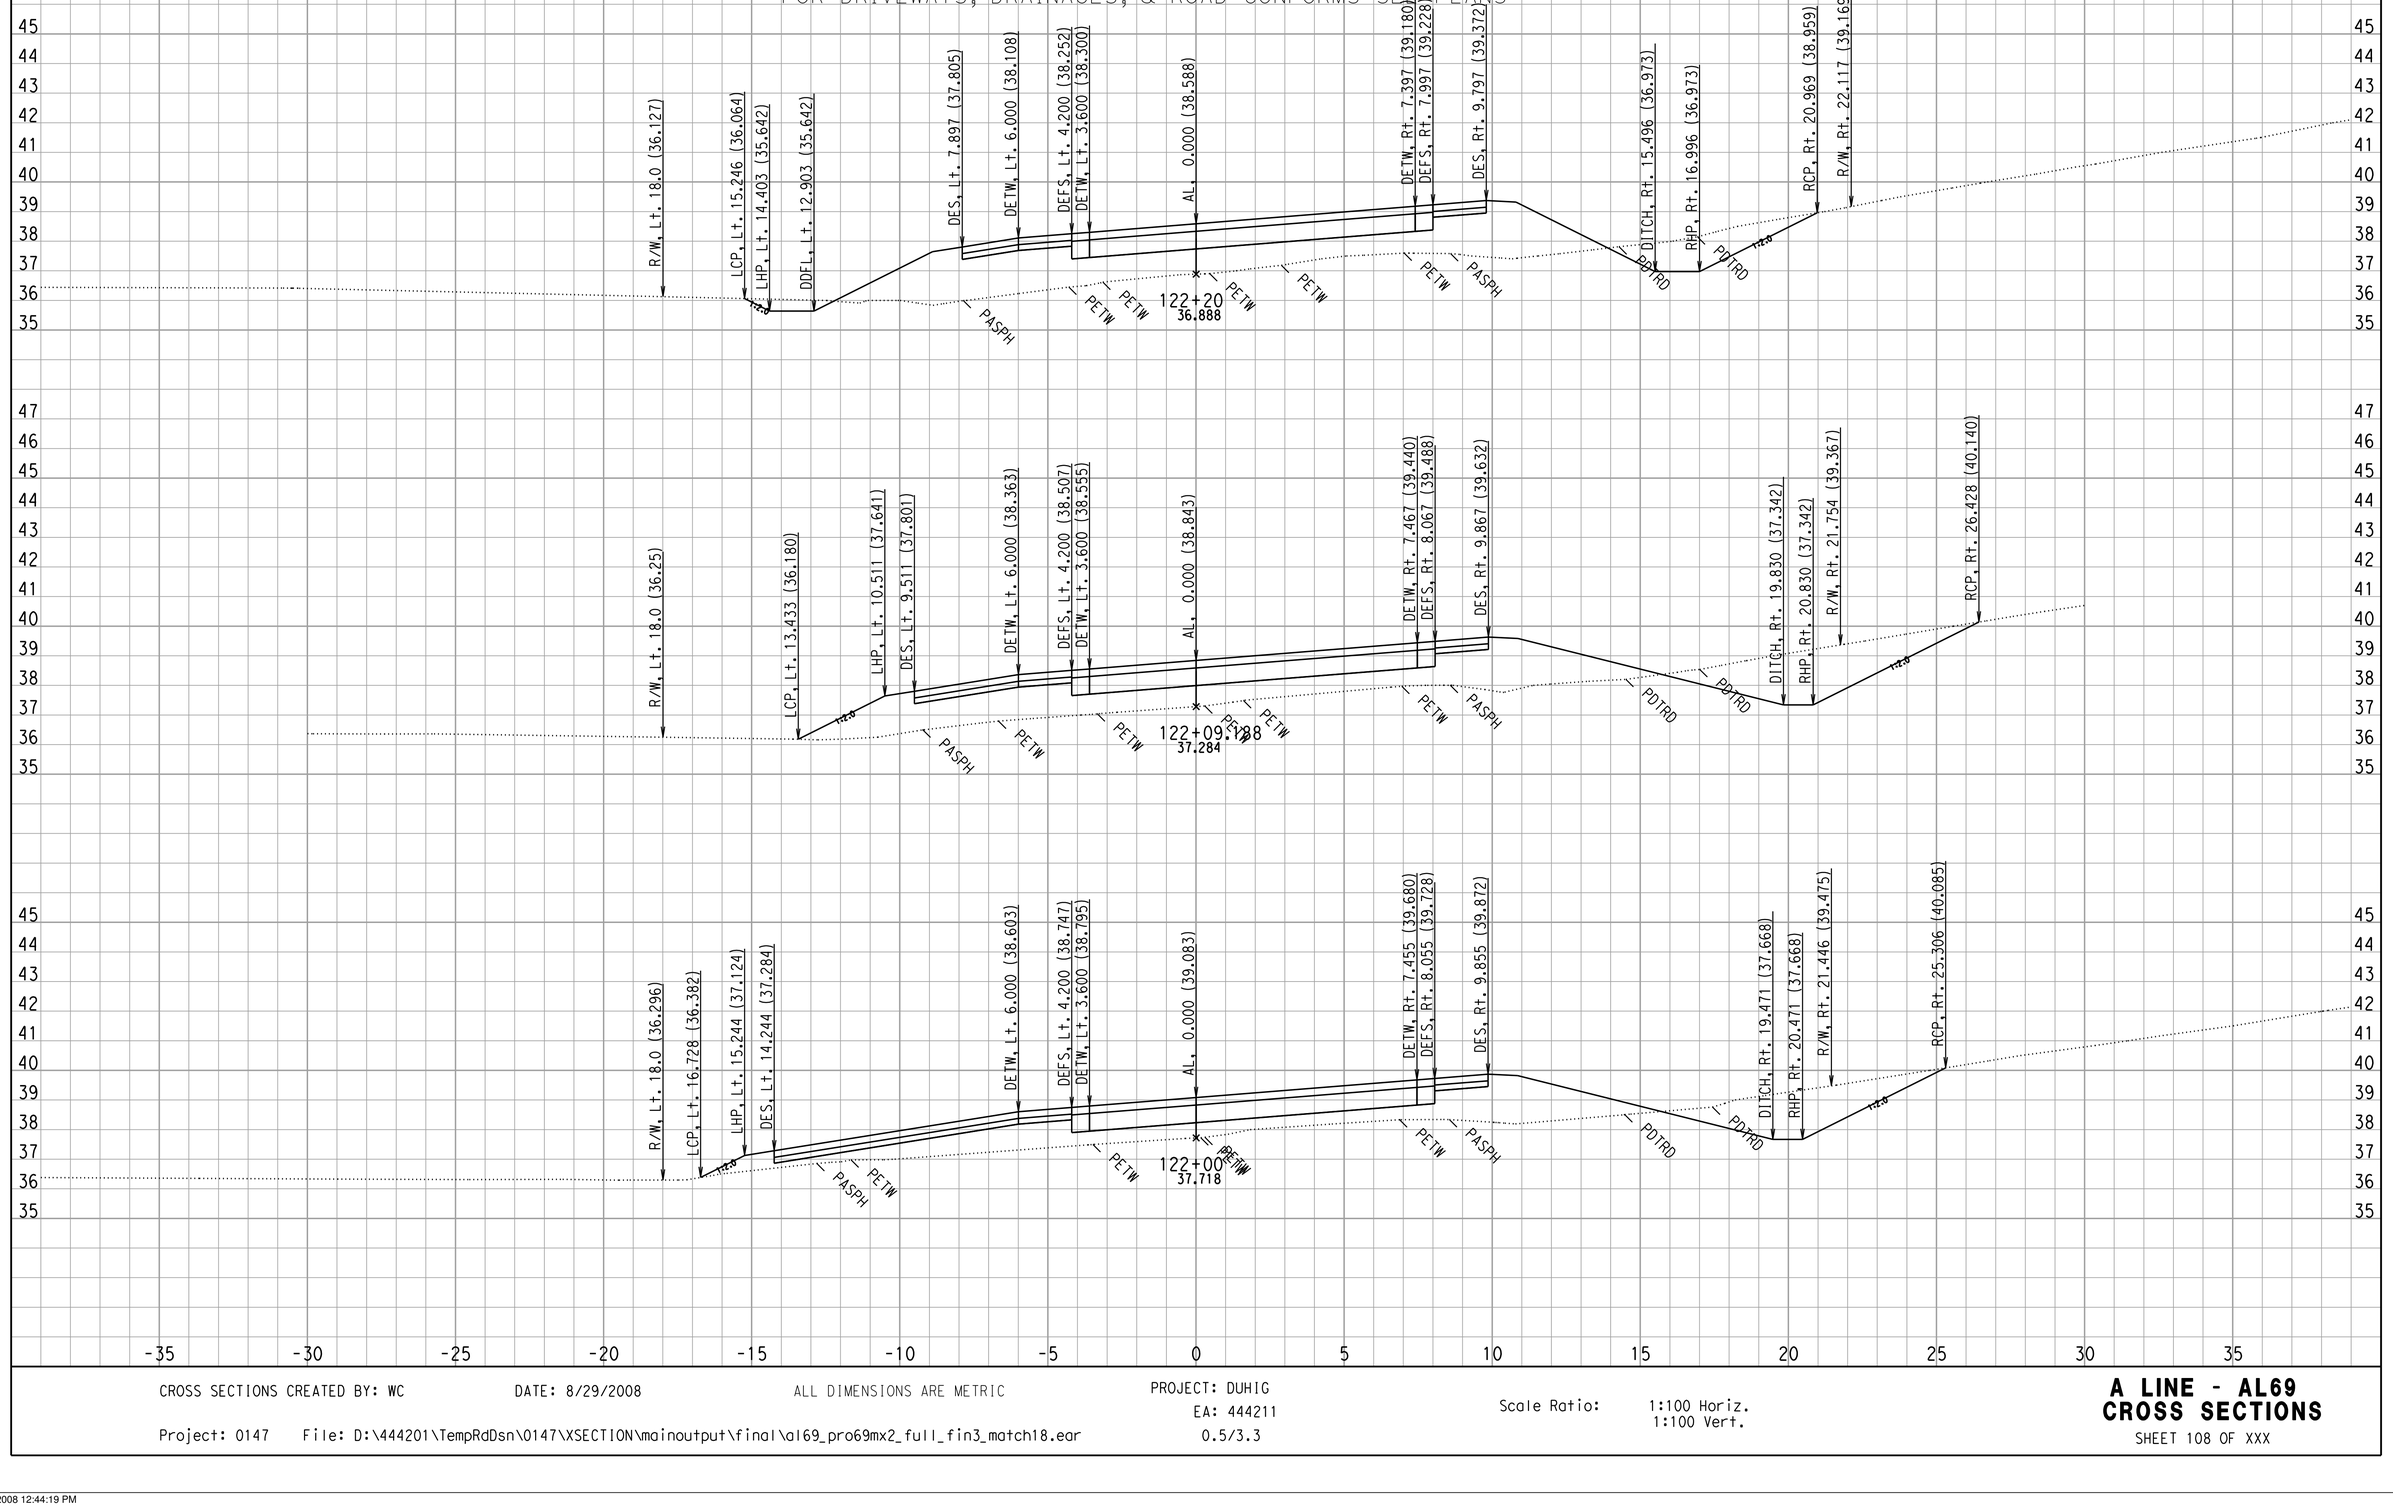

CROSS SECTIONS CREATED BY: WC DATE: 8/29/2008 ALL DIMENSIONS ARE METRIC

Project: 0147 File: D:\444201\TempRdDsn\0147\XSECTION\mainoutput\final\al69_pro69mx2_full_fin3_match18.ear

PROJECT: DUHIG
EA: 444211
0.5/3.3

Scale Ratio: 1:100 Horiz.
1:100 Vert.

A LINE - AL69
CROSS SECTIONS

SHEET 108 OF XXX

F:\4444211 final xsec.dgn 9/5/2008 12:44:19 PM

FOR EARTHWORK DEVELOPMENT ONLY

FOR DRIVEWAYS, DRAINAGES, & ROAD CONFORMS SEE PLANS

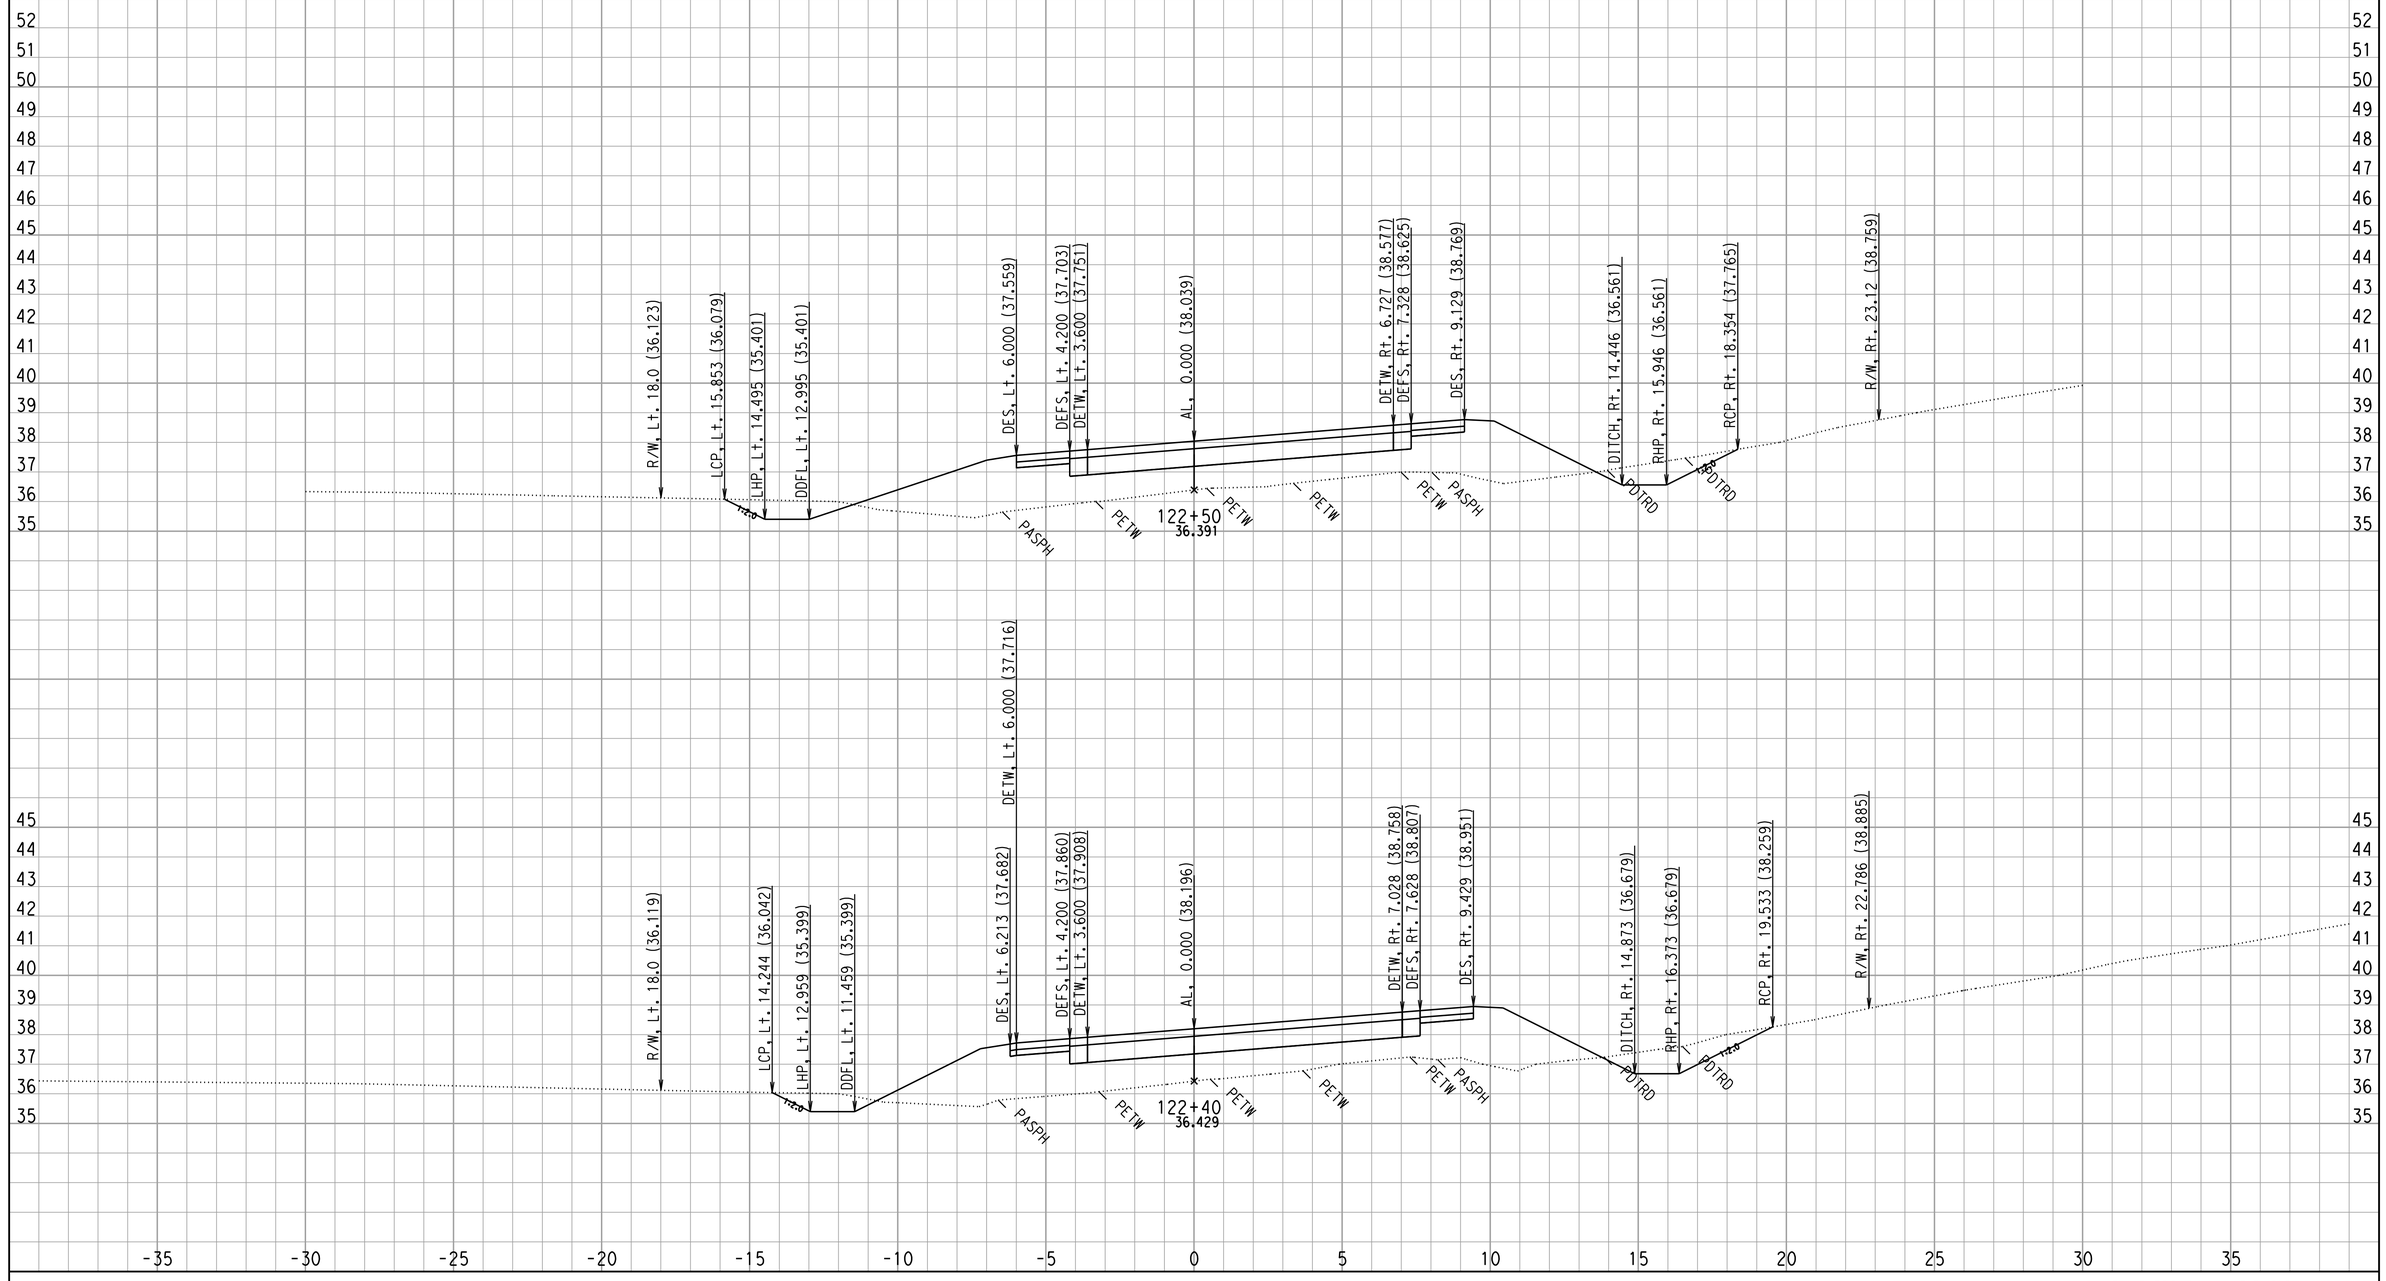

CROSS SECTIONS CREATED BY: WC DATE: 8/29/2008 ALL DIMENSIONS ARE METRIC

Project: 0147 File: D:\444201\TempRdDsn\0147\XSECTION\mainoutput\final\al69_pro69mx2_full_fin3_match18.ear

PROJECT: DUHIG
EA: 444211
0.5/3.3

Scale Ratio: 1:100 Horiz.
1:100 Vert.

A LINE - AL69
CROSS SECTIONS

SHEET 109 OF XXX

F:\4444211 final xsec.dgn 9/5/2008 12:44:19 PM

FOR EARTHWORK DEVELOPMENT ONLY

FOR DRIVEWAYS, DRAINAGES, & ROAD CONFORMS SEE PLANS

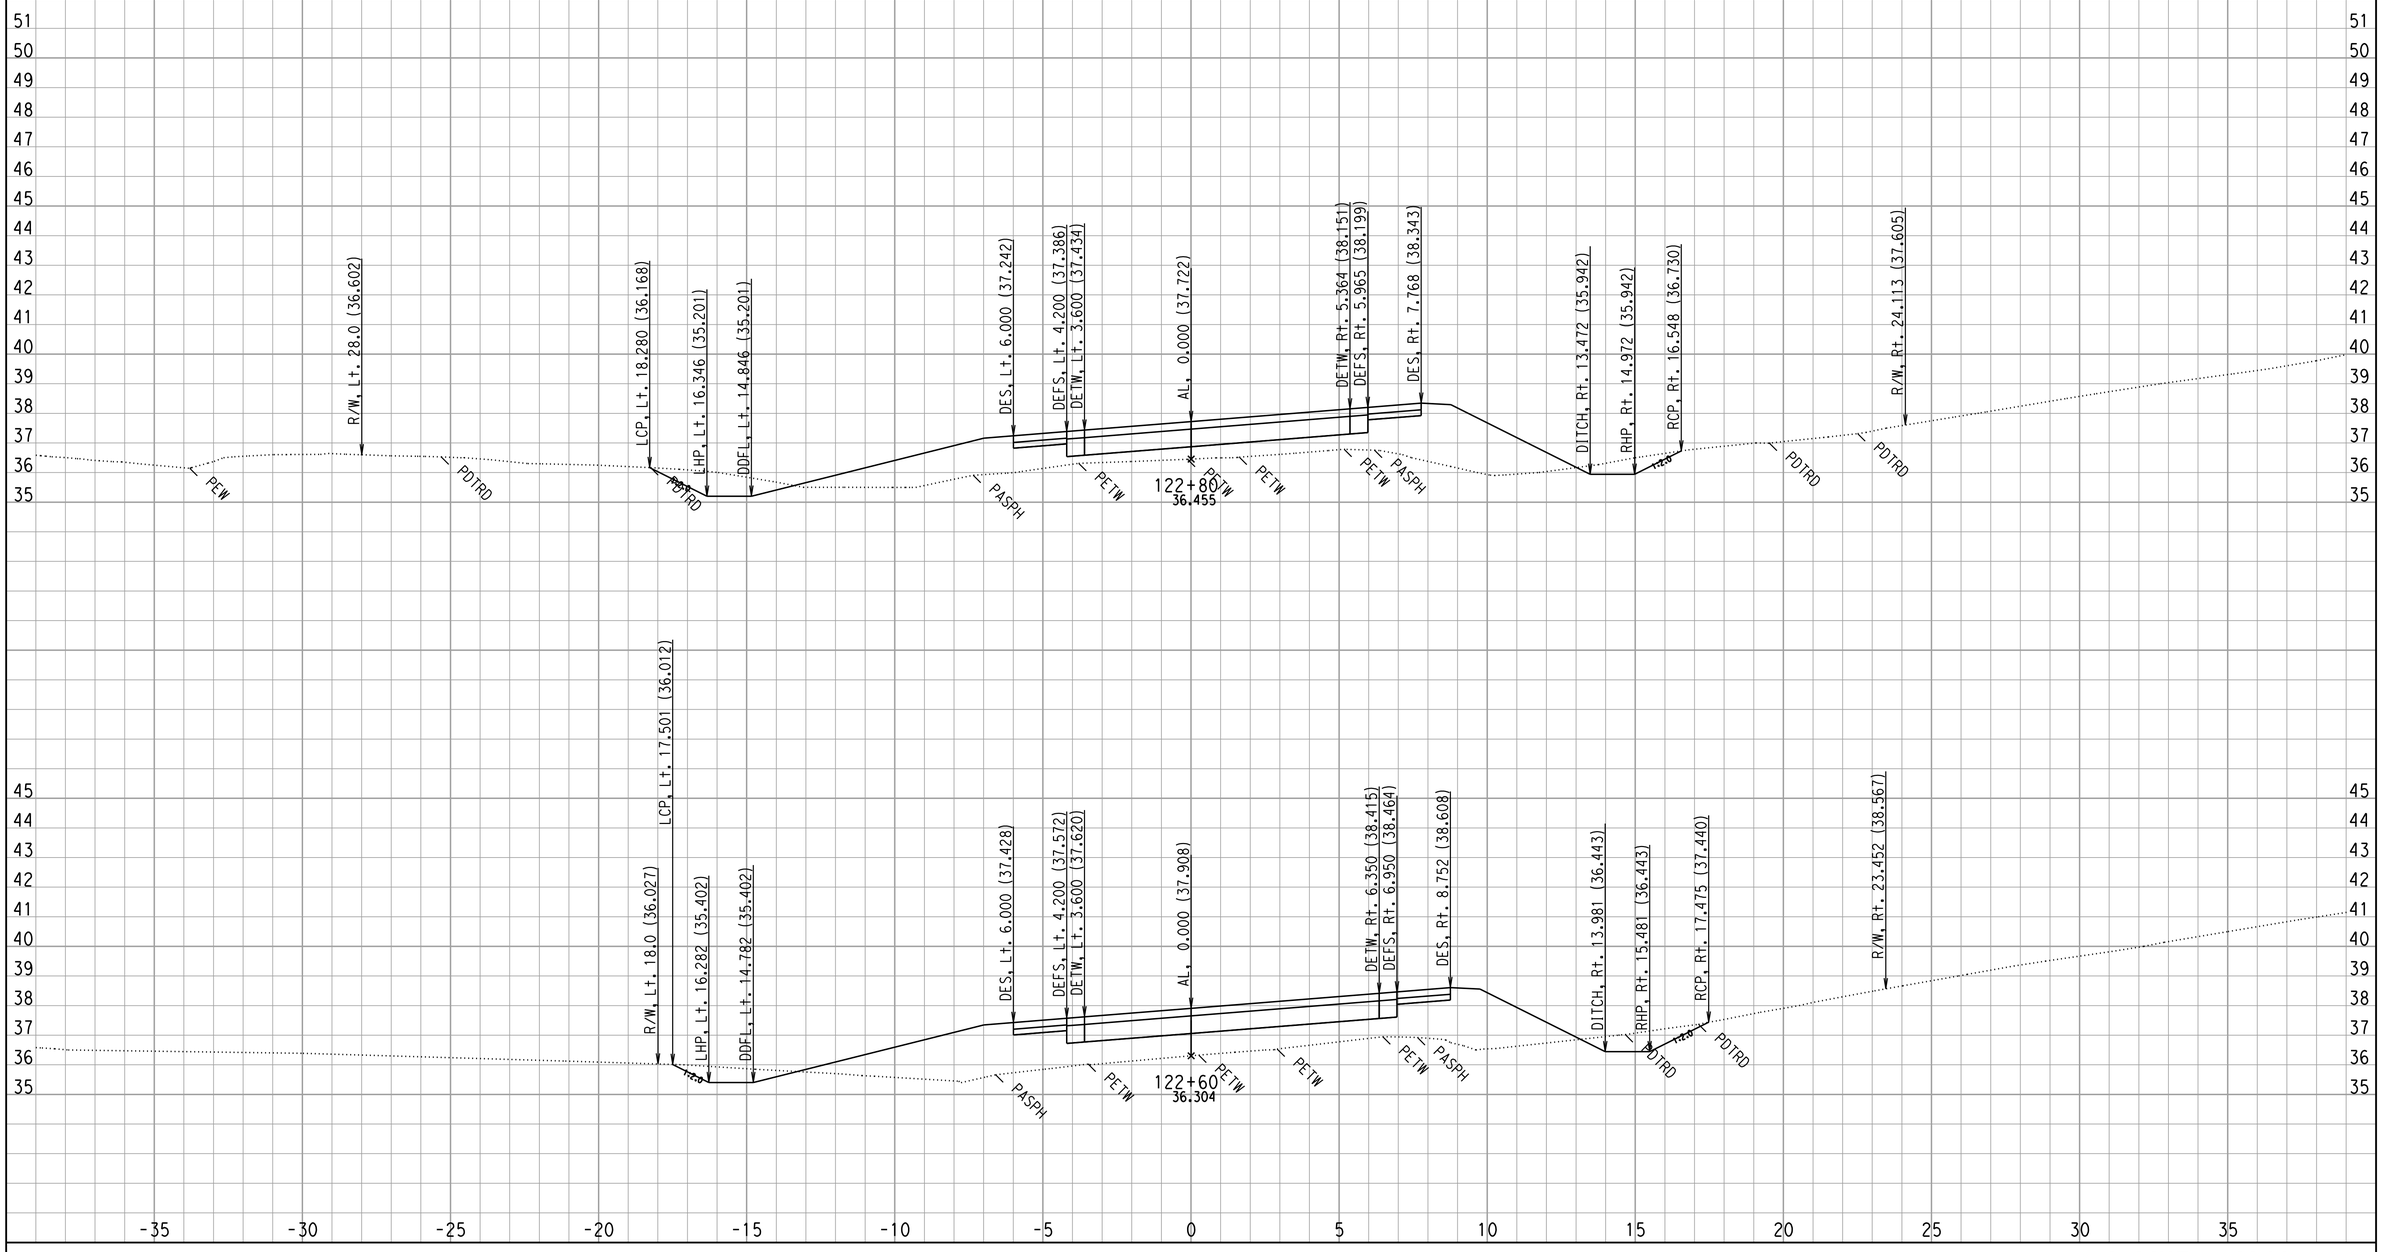

CROSS SECTIONS CREATED BY: WC DATE: 8/29/2008 ALL DIMENSIONS ARE METRIC

Project: 0147 File: D:\444201\TempRdDsn\0147\XSECTION\mainoutput\final\al69_pro69mx2_full_fin3_match18.ear

PROJECT: DUHIG
EA: 444211
0.5/3.3

Scale Ratio: 1:100 Horiz.
1:100 Vert.

A LINE - AL69
CROSS SECTIONS

SHEET 110 OF XXX

F:\4444211 final xsec.dgn 9/5/2008 12:44:19 PM

FOR EARTHWORK DEVELOPMENT ONLY

FOR DRIVEWAYS, DRAINAGES, & ROAD CONFORMS SEE PLANS

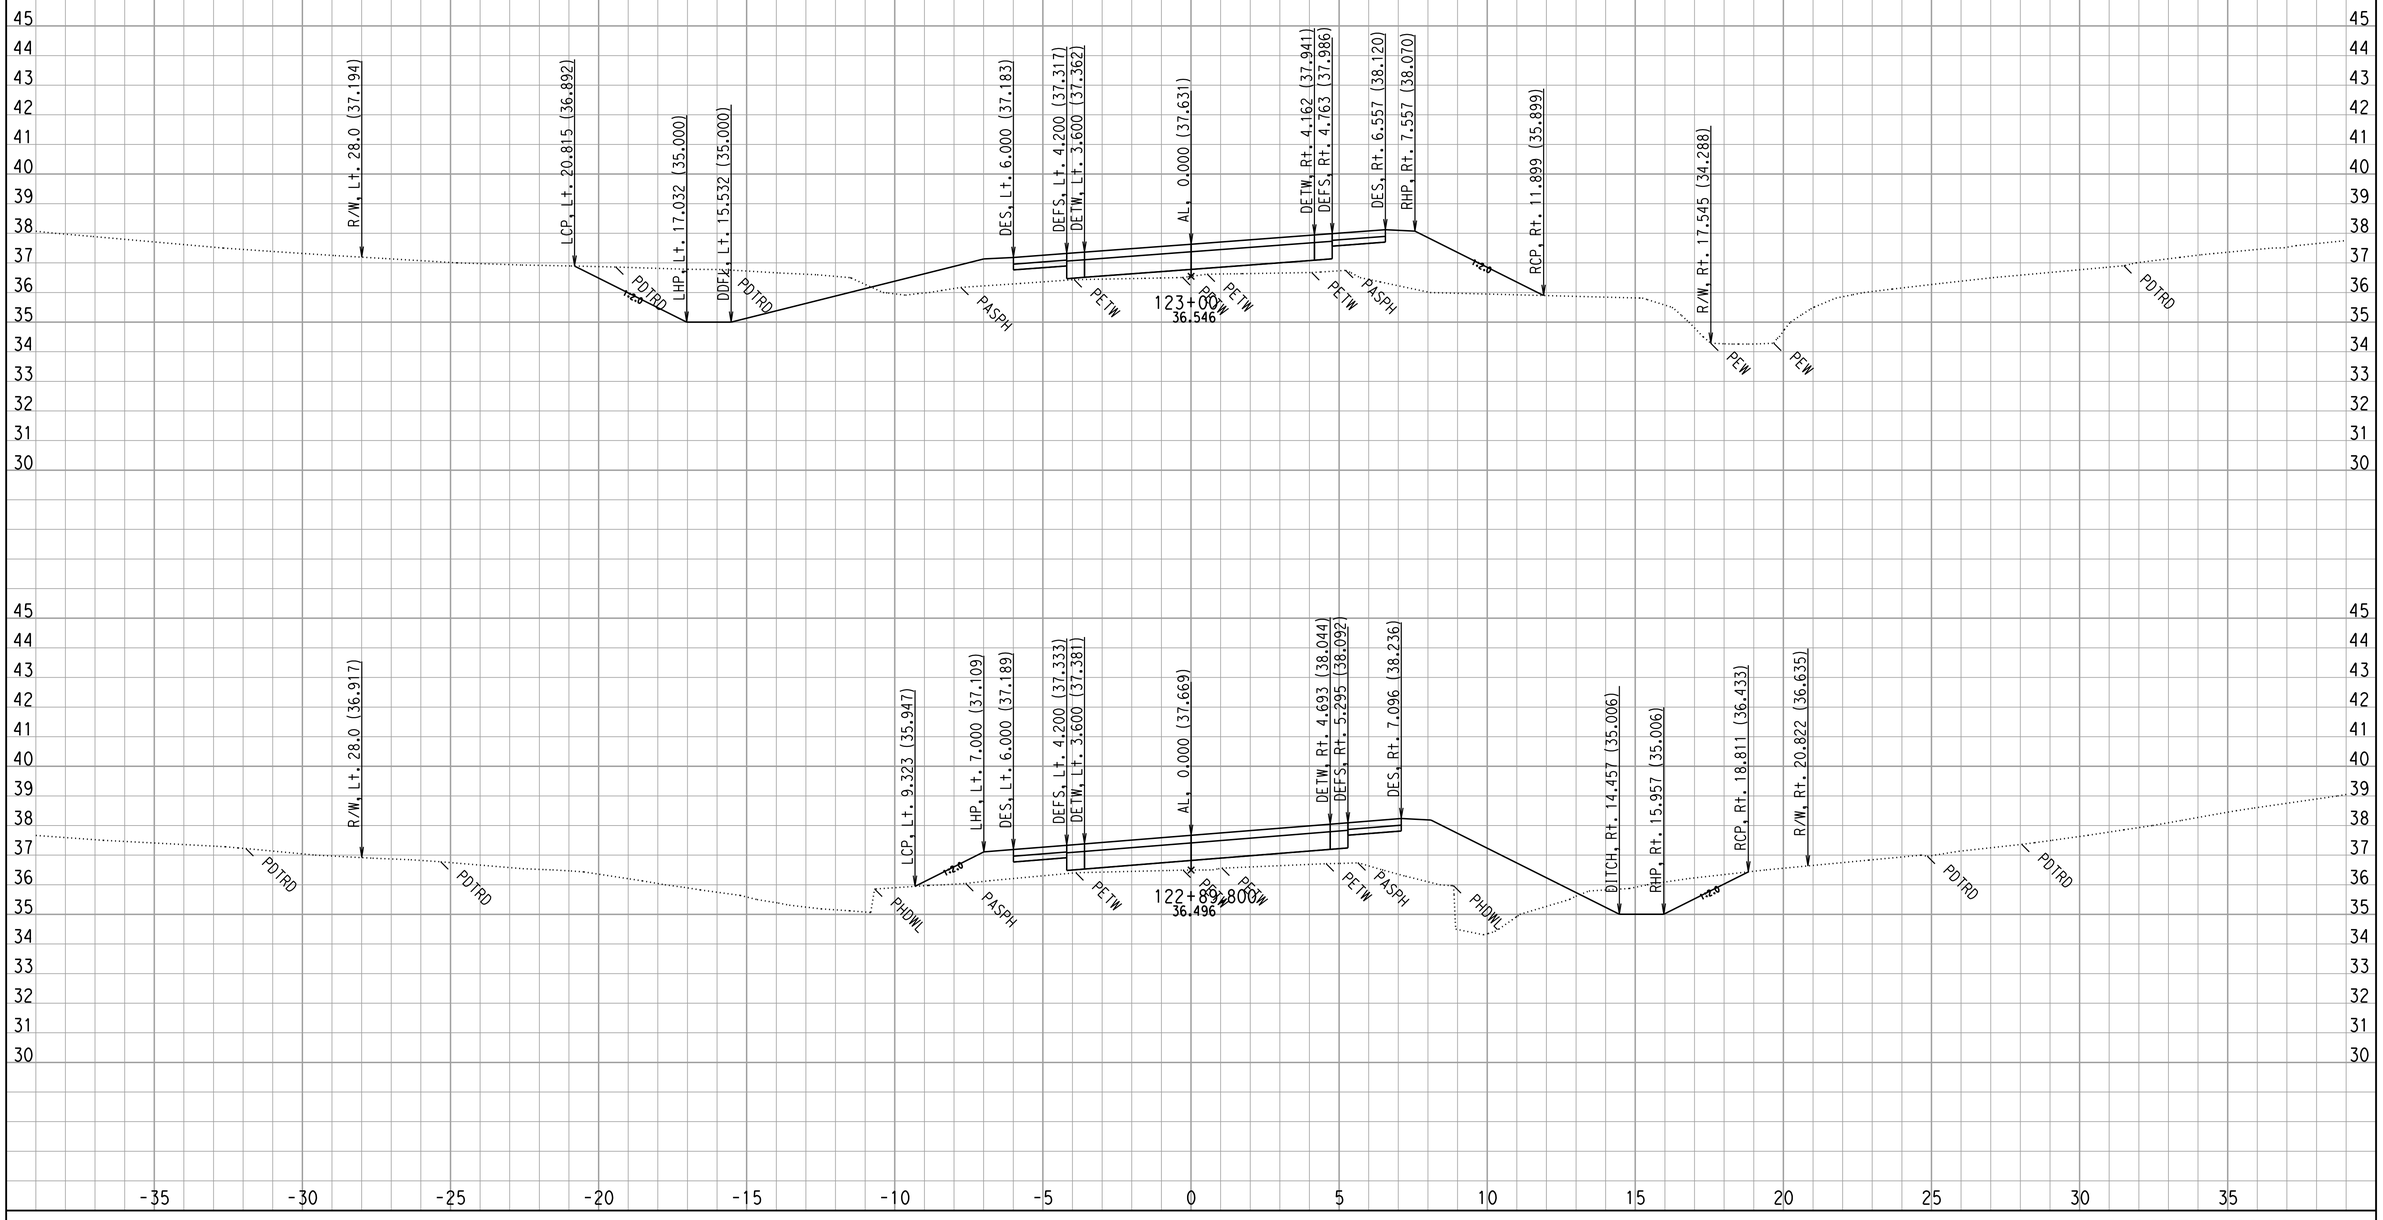

CROSS SECTIONS CREATED BY: WC DATE: 8/29/2008 ALL DIMENSIONS ARE METRIC

Project: 0147 File: D:\444201\TempRdDsn\0147\XSECTION\mainoutput\final\al69_pro69mx2_full_fin3_match18.ear

PROJECT: DUHIG
EA: 444211
0.5/3.3

Scale Ratio: 1:100 Horiz.
1:100 Vert.

A LINE - AL69
CROSS SECTIONS

SHEET 111 OF XXX

F:\4444211 final xsec.dgn 9/5/2008 12:44:19 PM

FOR EARTHWORK DEVELOPMENT ONLY

FOR DRIVEWAYS, DRAINAGES, & ROAD CONFORMS SEE PLANS

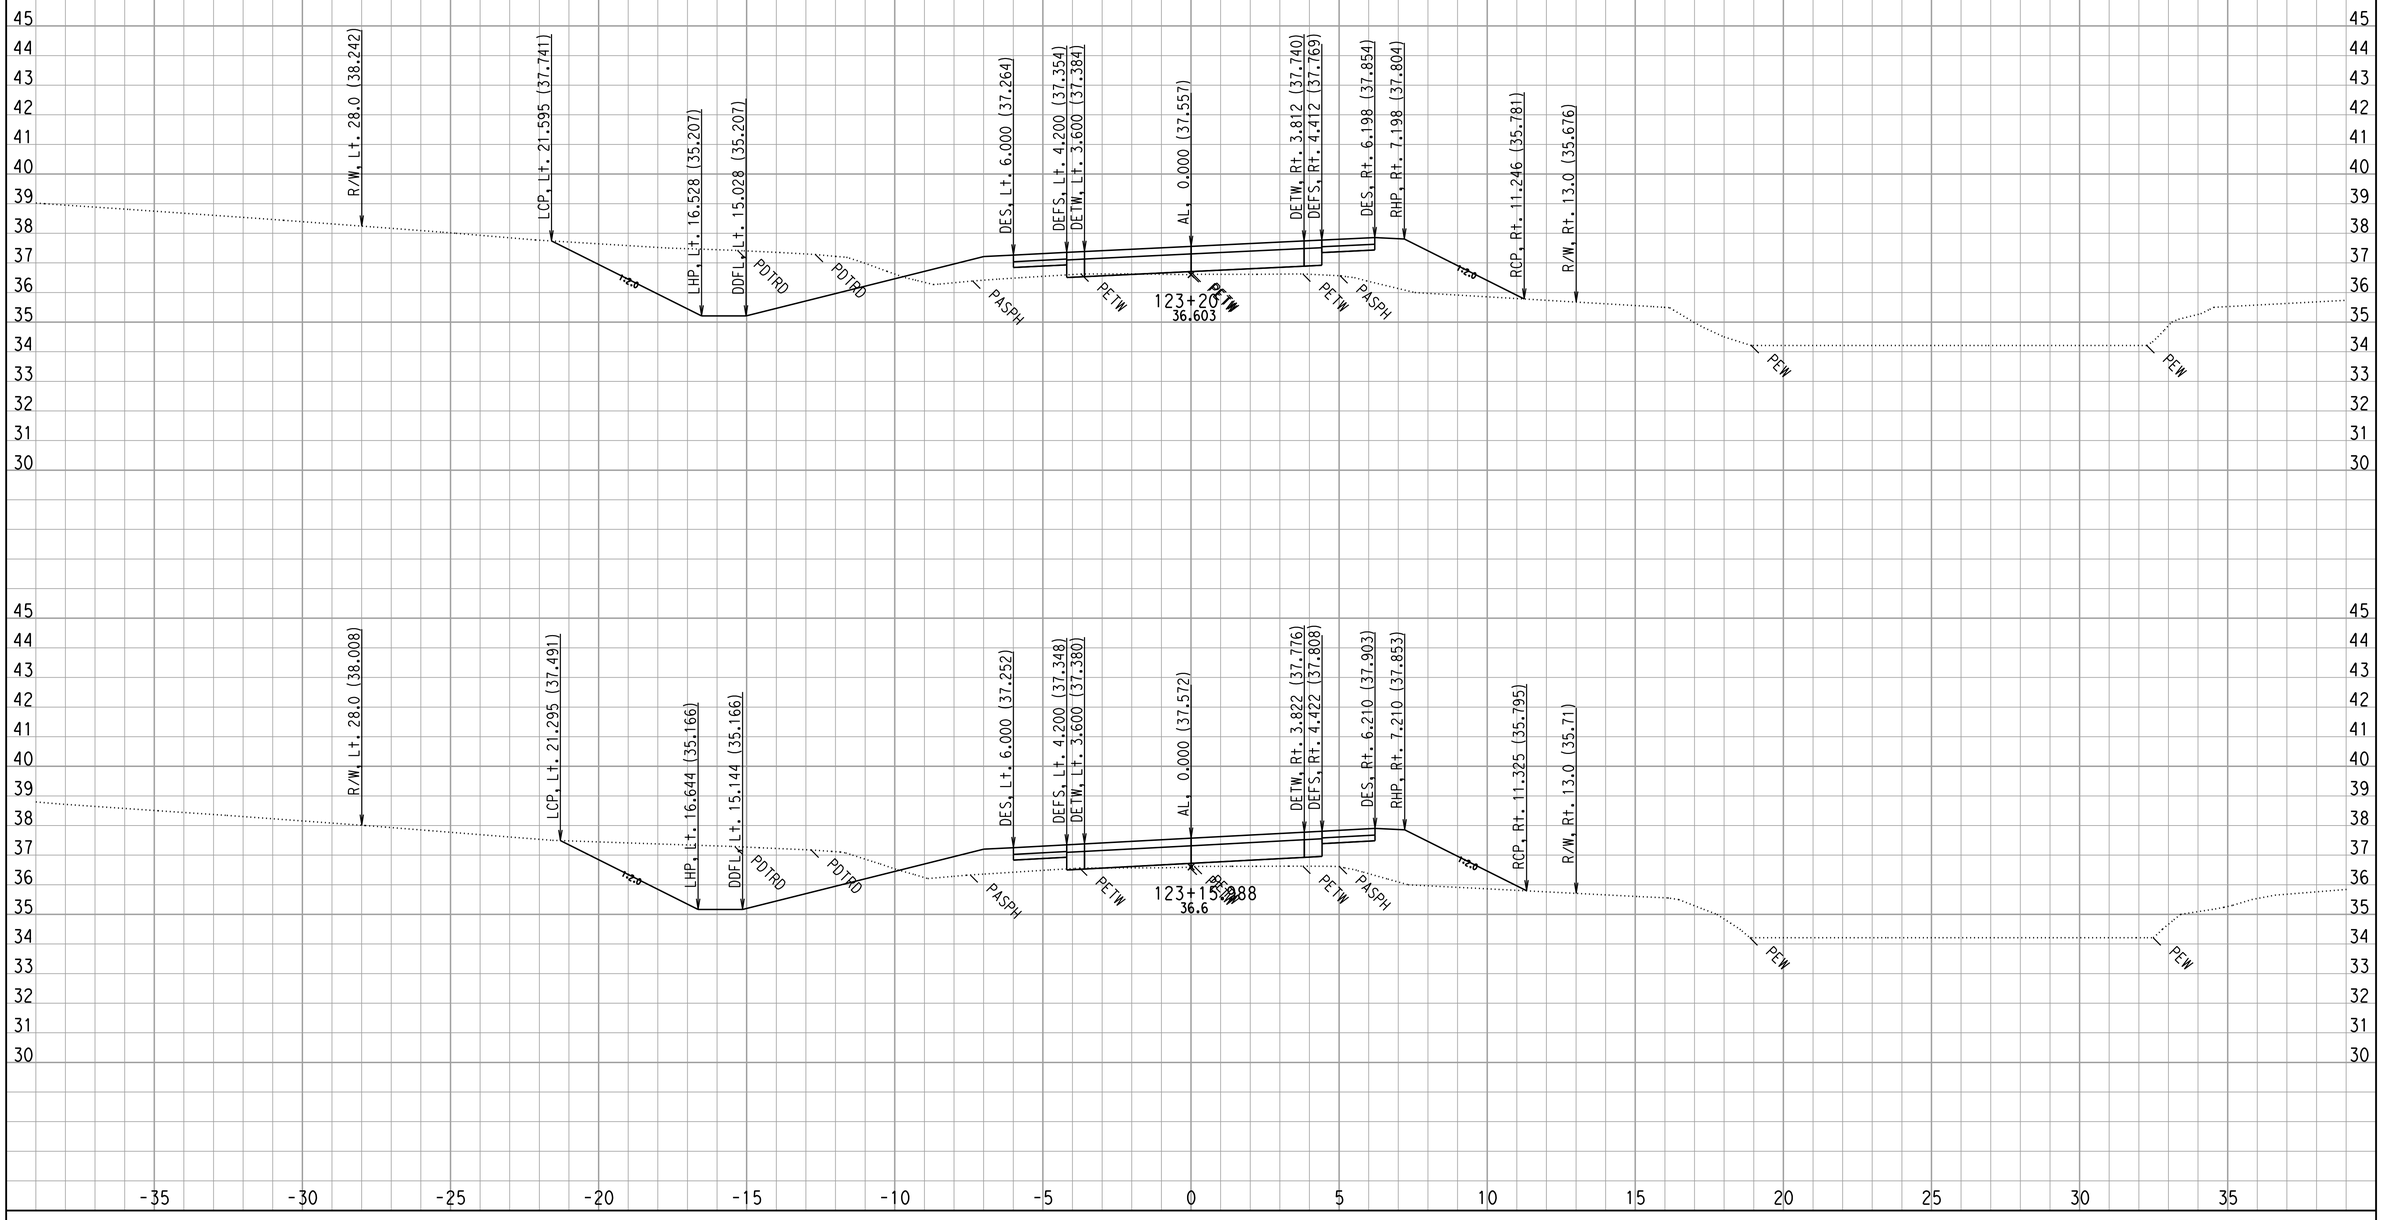

CROSS SECTIONS CREATED BY: WC DATE: 8/29/2008 ALL DIMENSIONS ARE METRIC

Project: 0147 File: D:\444201\TempRdDsn\0147\XSECTION\mainoutput\final\al69_pro69mx2_full_fin3_match18.ear

PROJECT: DUHIG
EA: 444211
0.5/3.3

Scale Ratio: 1:100 Horiz.
1:100 Vert.

A LINE - AL69
CROSS SECTIONS

SHEET 112 OF XXX

F:\4444211 final xsec.dgn 9/5/2008 12:44:20 PM

FOR EARTHWORK DEVELOPMENT ONLY

FOR DRIVEWAYS, DRAINAGES, & ROAD CONFORMS SEE PLANS

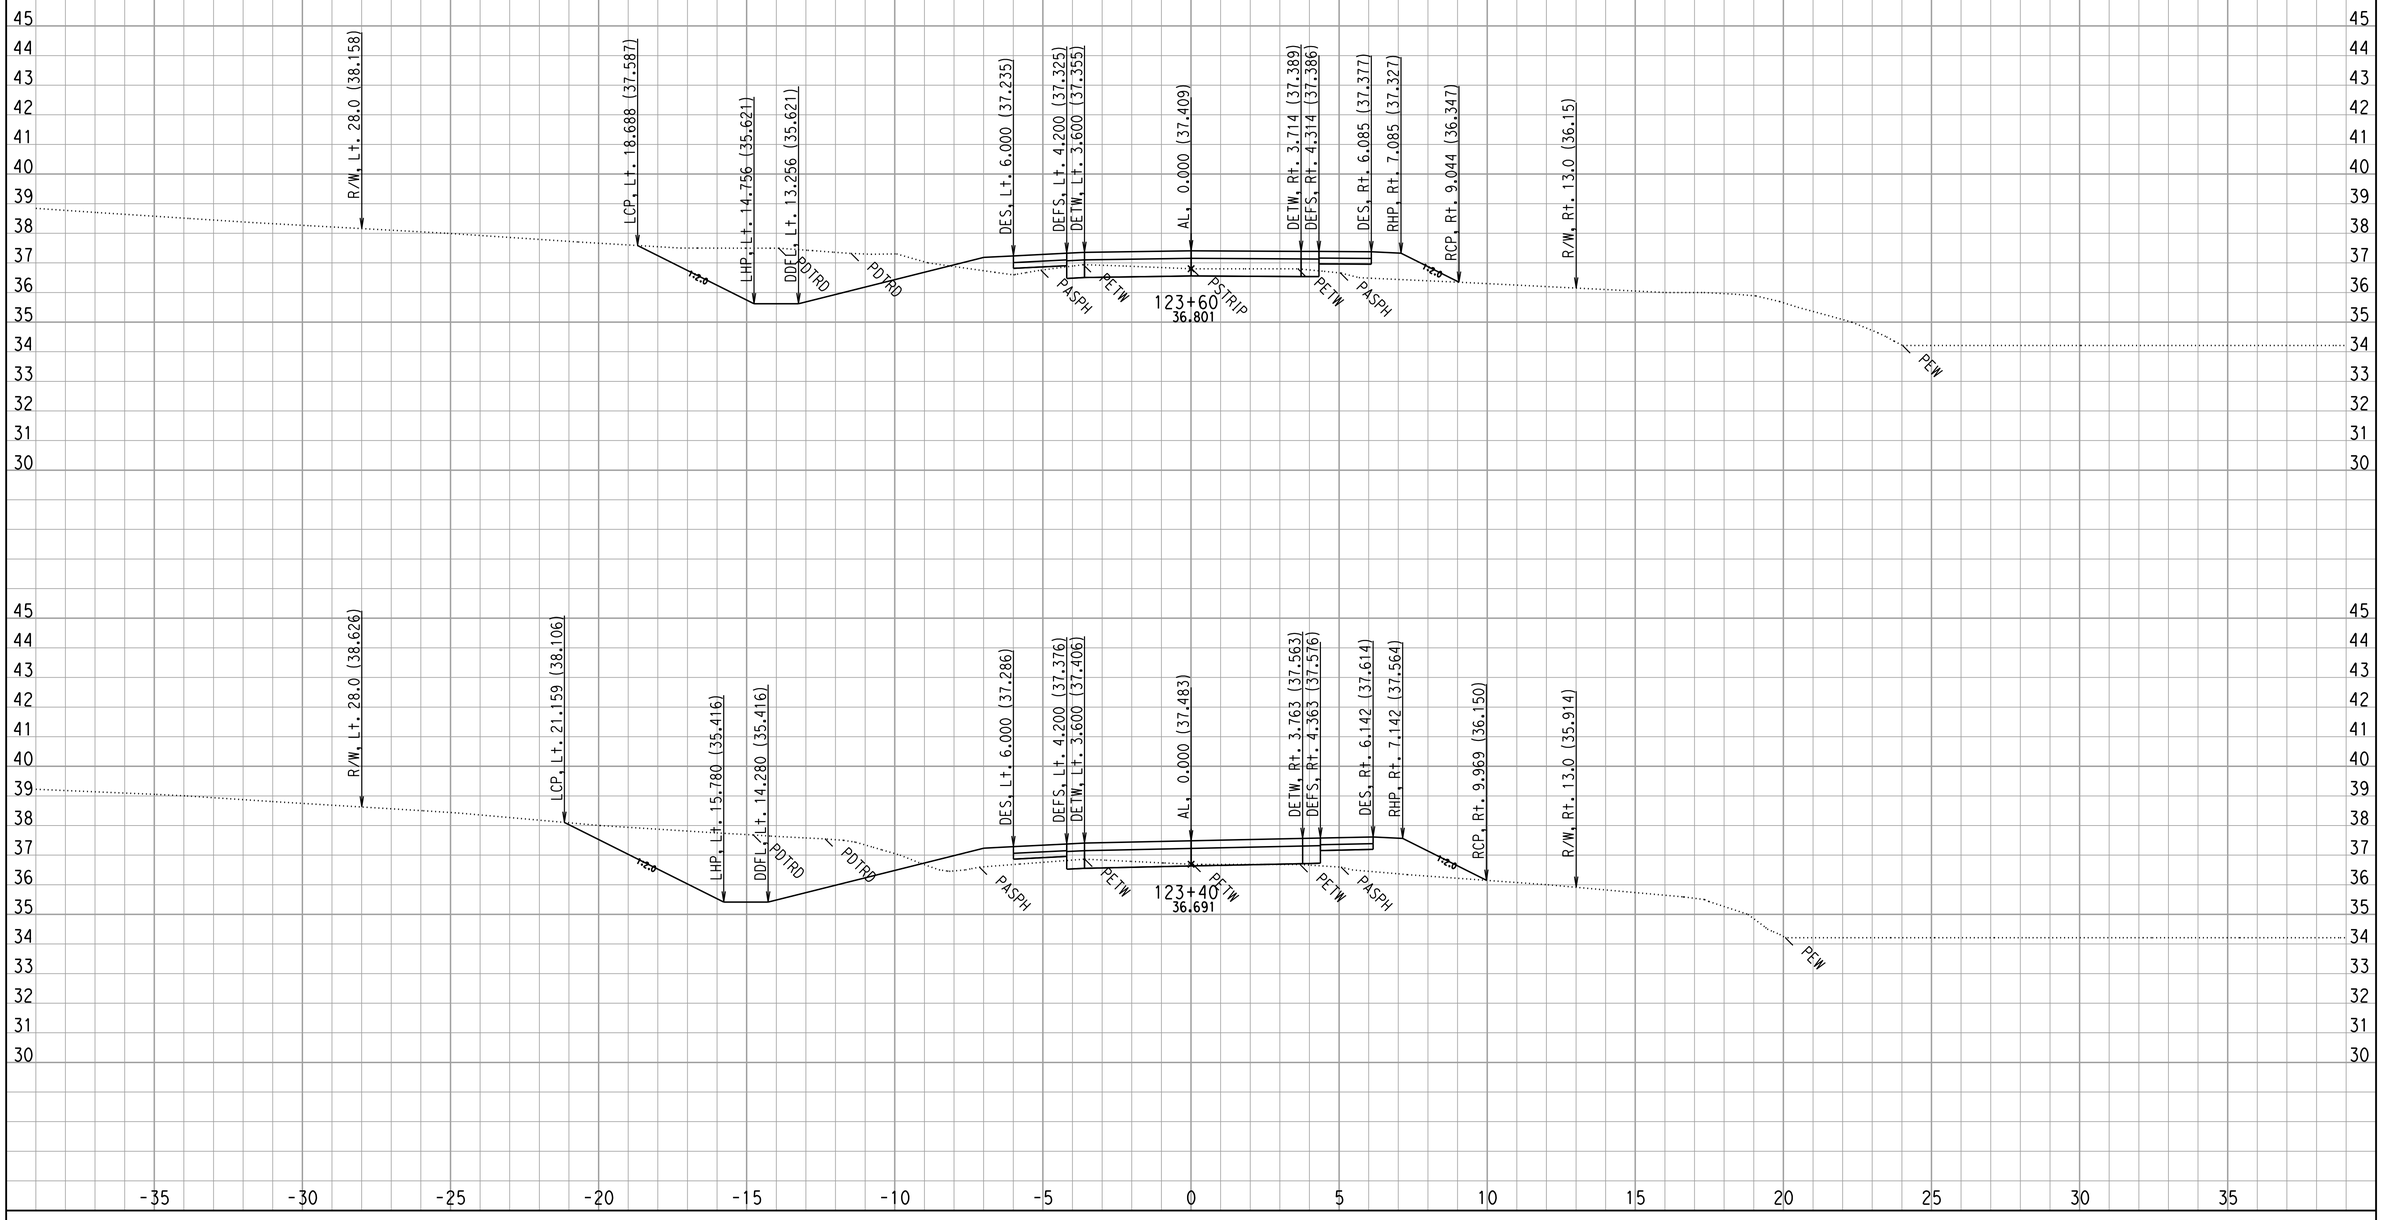

CROSS SECTIONS CREATED BY: WC DATE: 8/29/2008 ALL DIMENSIONS ARE METRIC

Project: 0147 File: D:\444201\TempRdDsn\0147\XSECTION\mainoutput\final\al69_pro69mx2_full_fin3_match18.ear

PROJECT: DUHIG
EA: 444211
0.5/3.3

Scale Ratio: 1:100 Horiz.
1:100 Vert.

A LINE - AL69
CROSS SECTIONS

SHEET 113 OF XXX

F:\4444211 final xsec.dgn 9/5/2008 12:44:20 PM

FOR EARTHWORK DEVELOPMENT ONLY

FOR DRIVEWAYS, DRAINAGES, & ROAD CONFORMS SEE PLANS

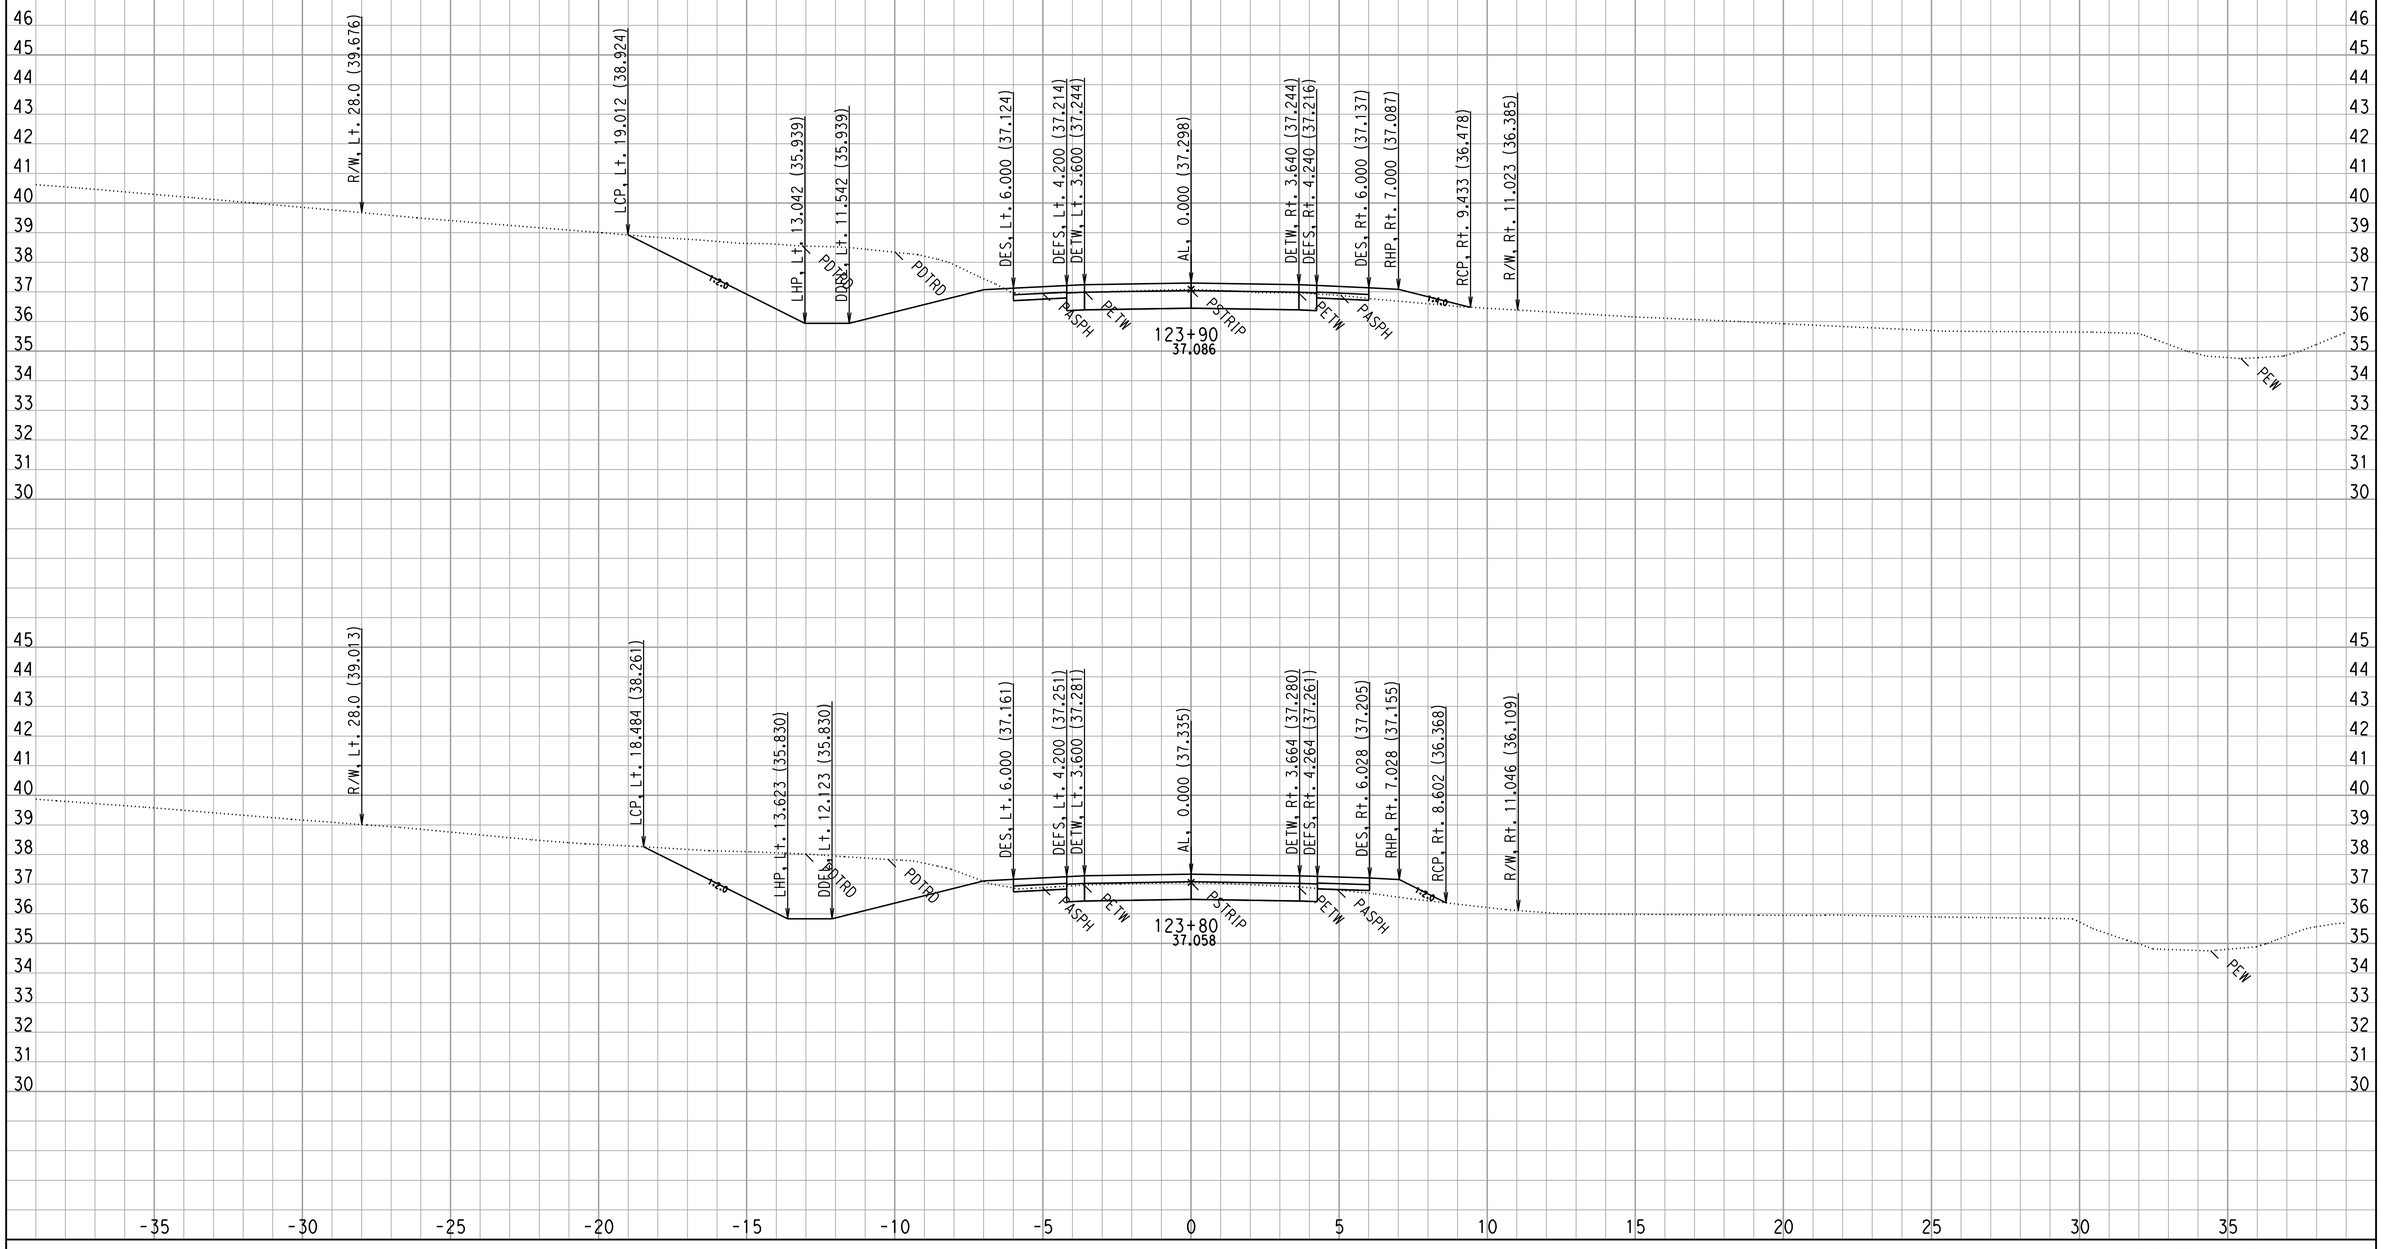

CROSS SECTIONS CREATED BY: WC DATE: 8/29/2008 ALL DIMENSIONS ARE METRIC

Project: 0147 File: D:\444201\TempRdDsn\0147\XSECTION\mainoutput\final\al69_pro69mx2_full_fin3_match18.ear

PROJECT: DUHIG
EA: 444211
0.5/3.3

Scale Ratio: 1:100 Horiz.
1:100 Vert.

A LINE - AL69
CROSS SECTIONS

SHEET 114 OF XXX

F:\4444211 final xsec.dgn 9/5/2008 12:44:20 PM

FOR EARTHWORK DEVELOPMENT ONLY

FOR DRIVEWAYS, DRAINAGES, & ROAD CONFORMS SEE PLANS

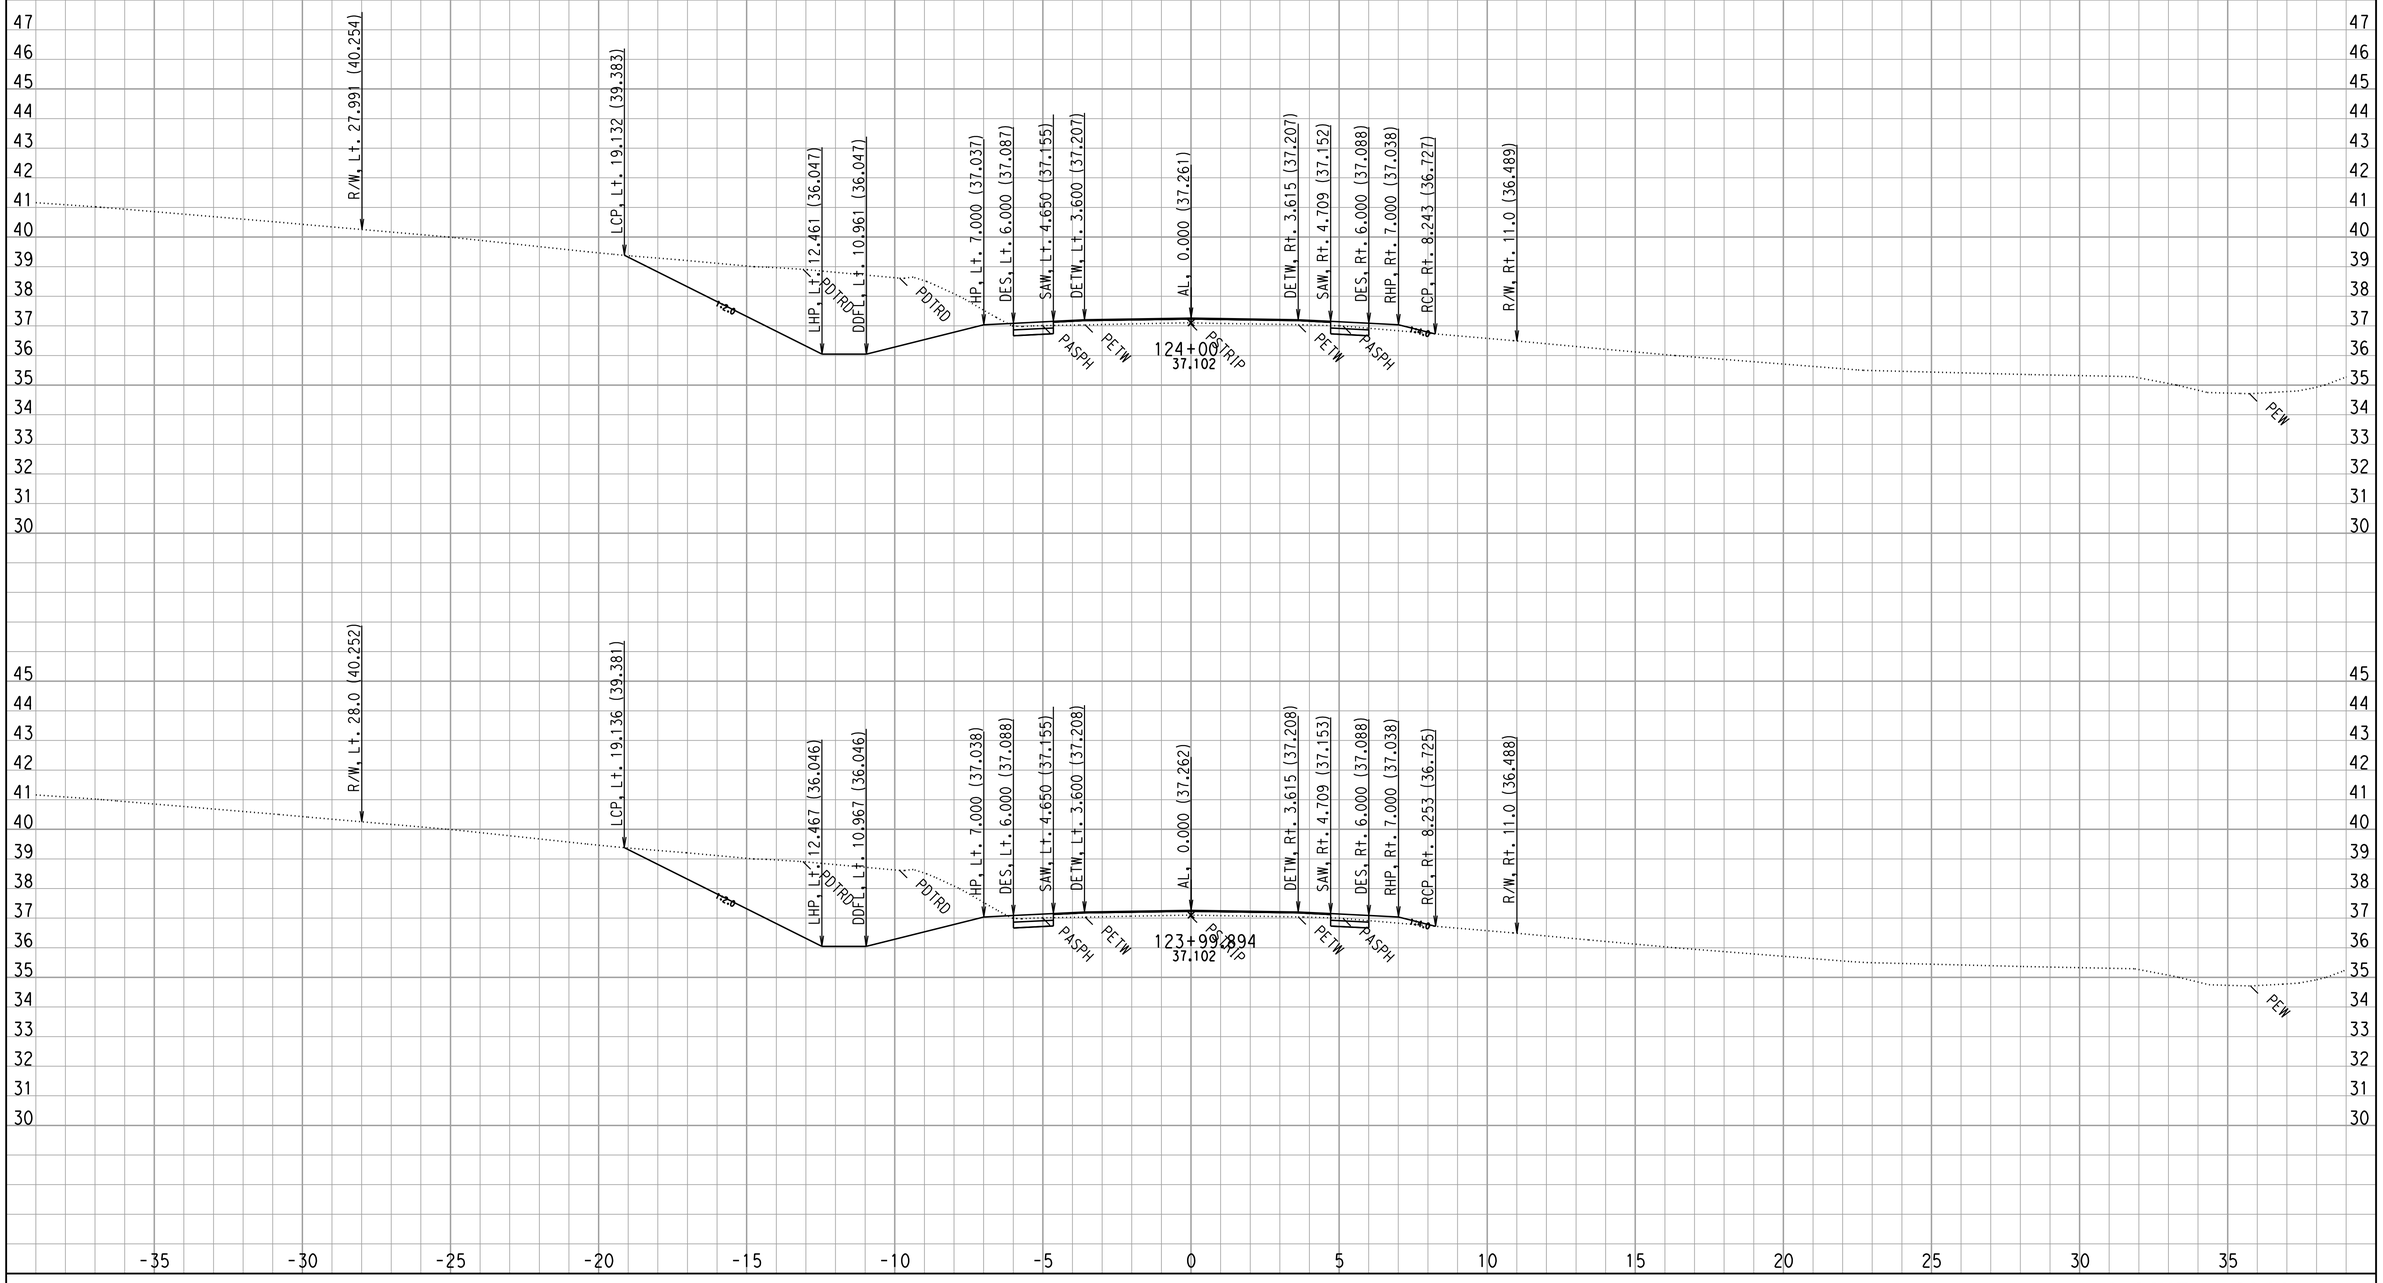

CROSS SECTIONS CREATED BY: WC DATE: 8/29/2008 ALL DIMENSIONS ARE METRIC

Project: 0147 File: D:\444201\TempRdDsn\0147\XSECTION\mainoutput\final\al69_pro69mx2_full_fin3_match18.ear

PROJECT: DUHIG
EA: 444211
0.5/3.3

Scale Ratio: 1:100 Horiz.
1:100 Vert.

A LINE - AL69
CROSS SECTIONS

SHEET 115 OF XXX

F:\4444211 final xsec.dgn 9/5/2008 12:44:20 PM

FOR EARTHWORK DEVELOPMENT ONLY

FOR DRIVEWAYS, DRAINAGES, & ROAD CONFORMS SEE PLANS

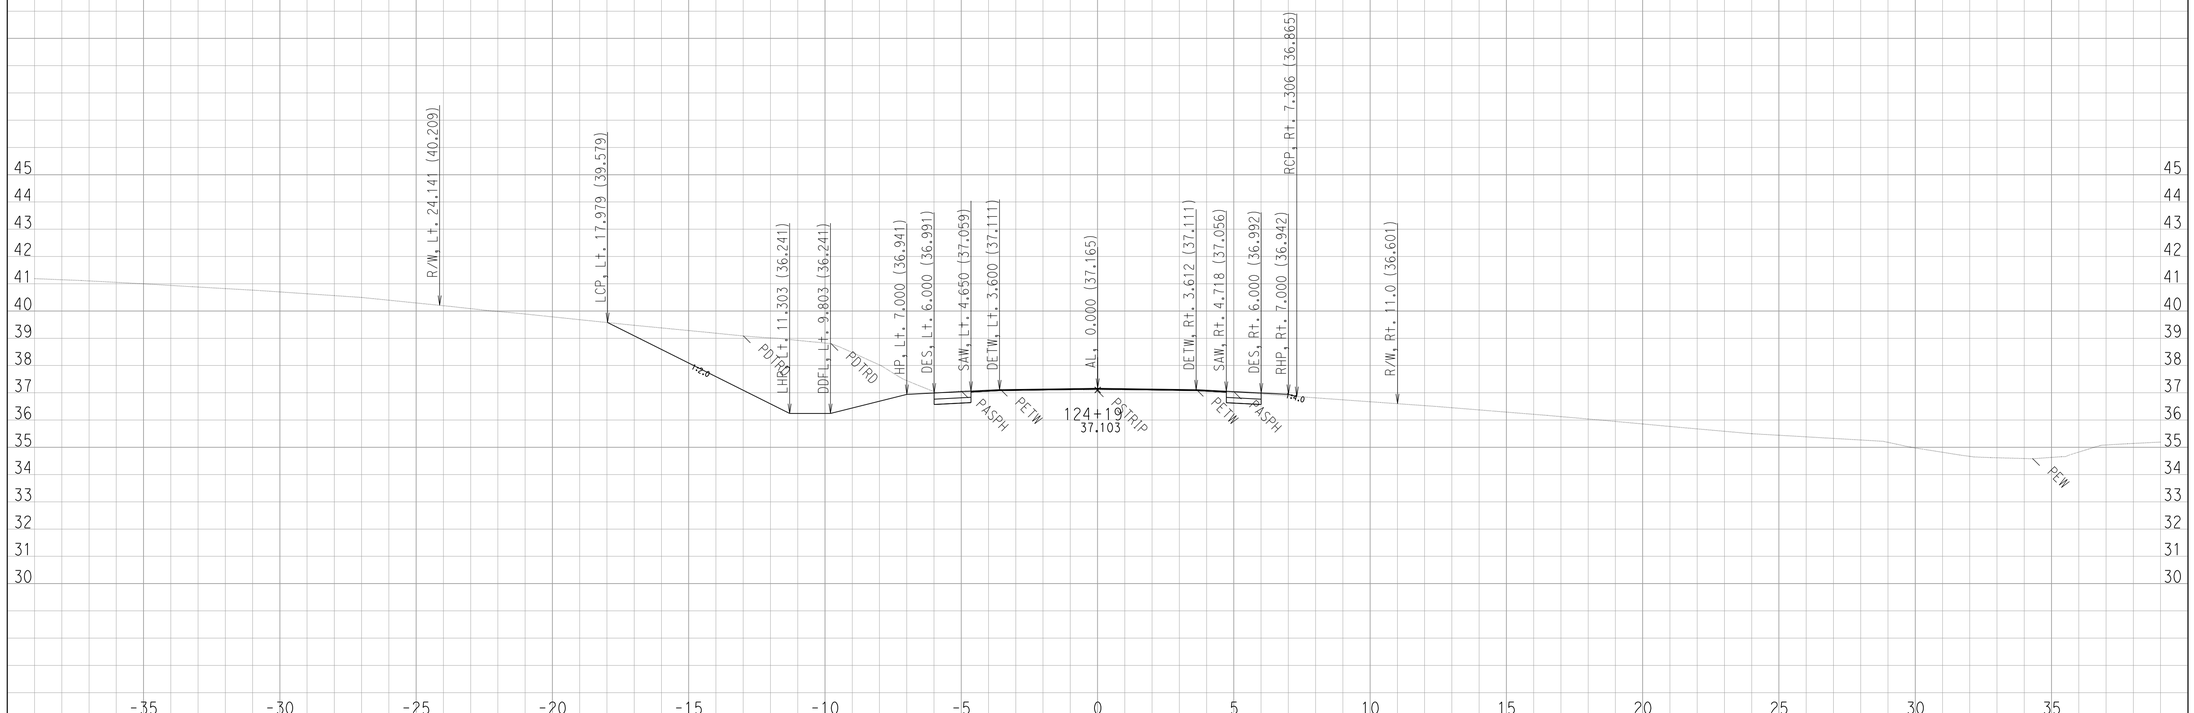

CROSS SECTIONS CREATED BY: WC DATE: 8/29/2008 ALL DIMENSIONS ARE METRIC

Project: 0147 File: D:\444201\TempRdDsn\0147\XSECTION\mainoutput\final\al69_pro69mx2_full_fin3_match18.ear

PROJECT: DUHIG
EA: 444211
0.5/3.3

Scale Ratio: 1:100 Horiz.
1:100 Vert.

A LINE - AL69
CROSS SECTIONS

SHEET 116 OF XXX

FOR EARTHWORK DEVELOPMENT ONLY

FOR DRIVEWAYS, DRAINAGES, & ROAD CONFORMS SEE PLANS

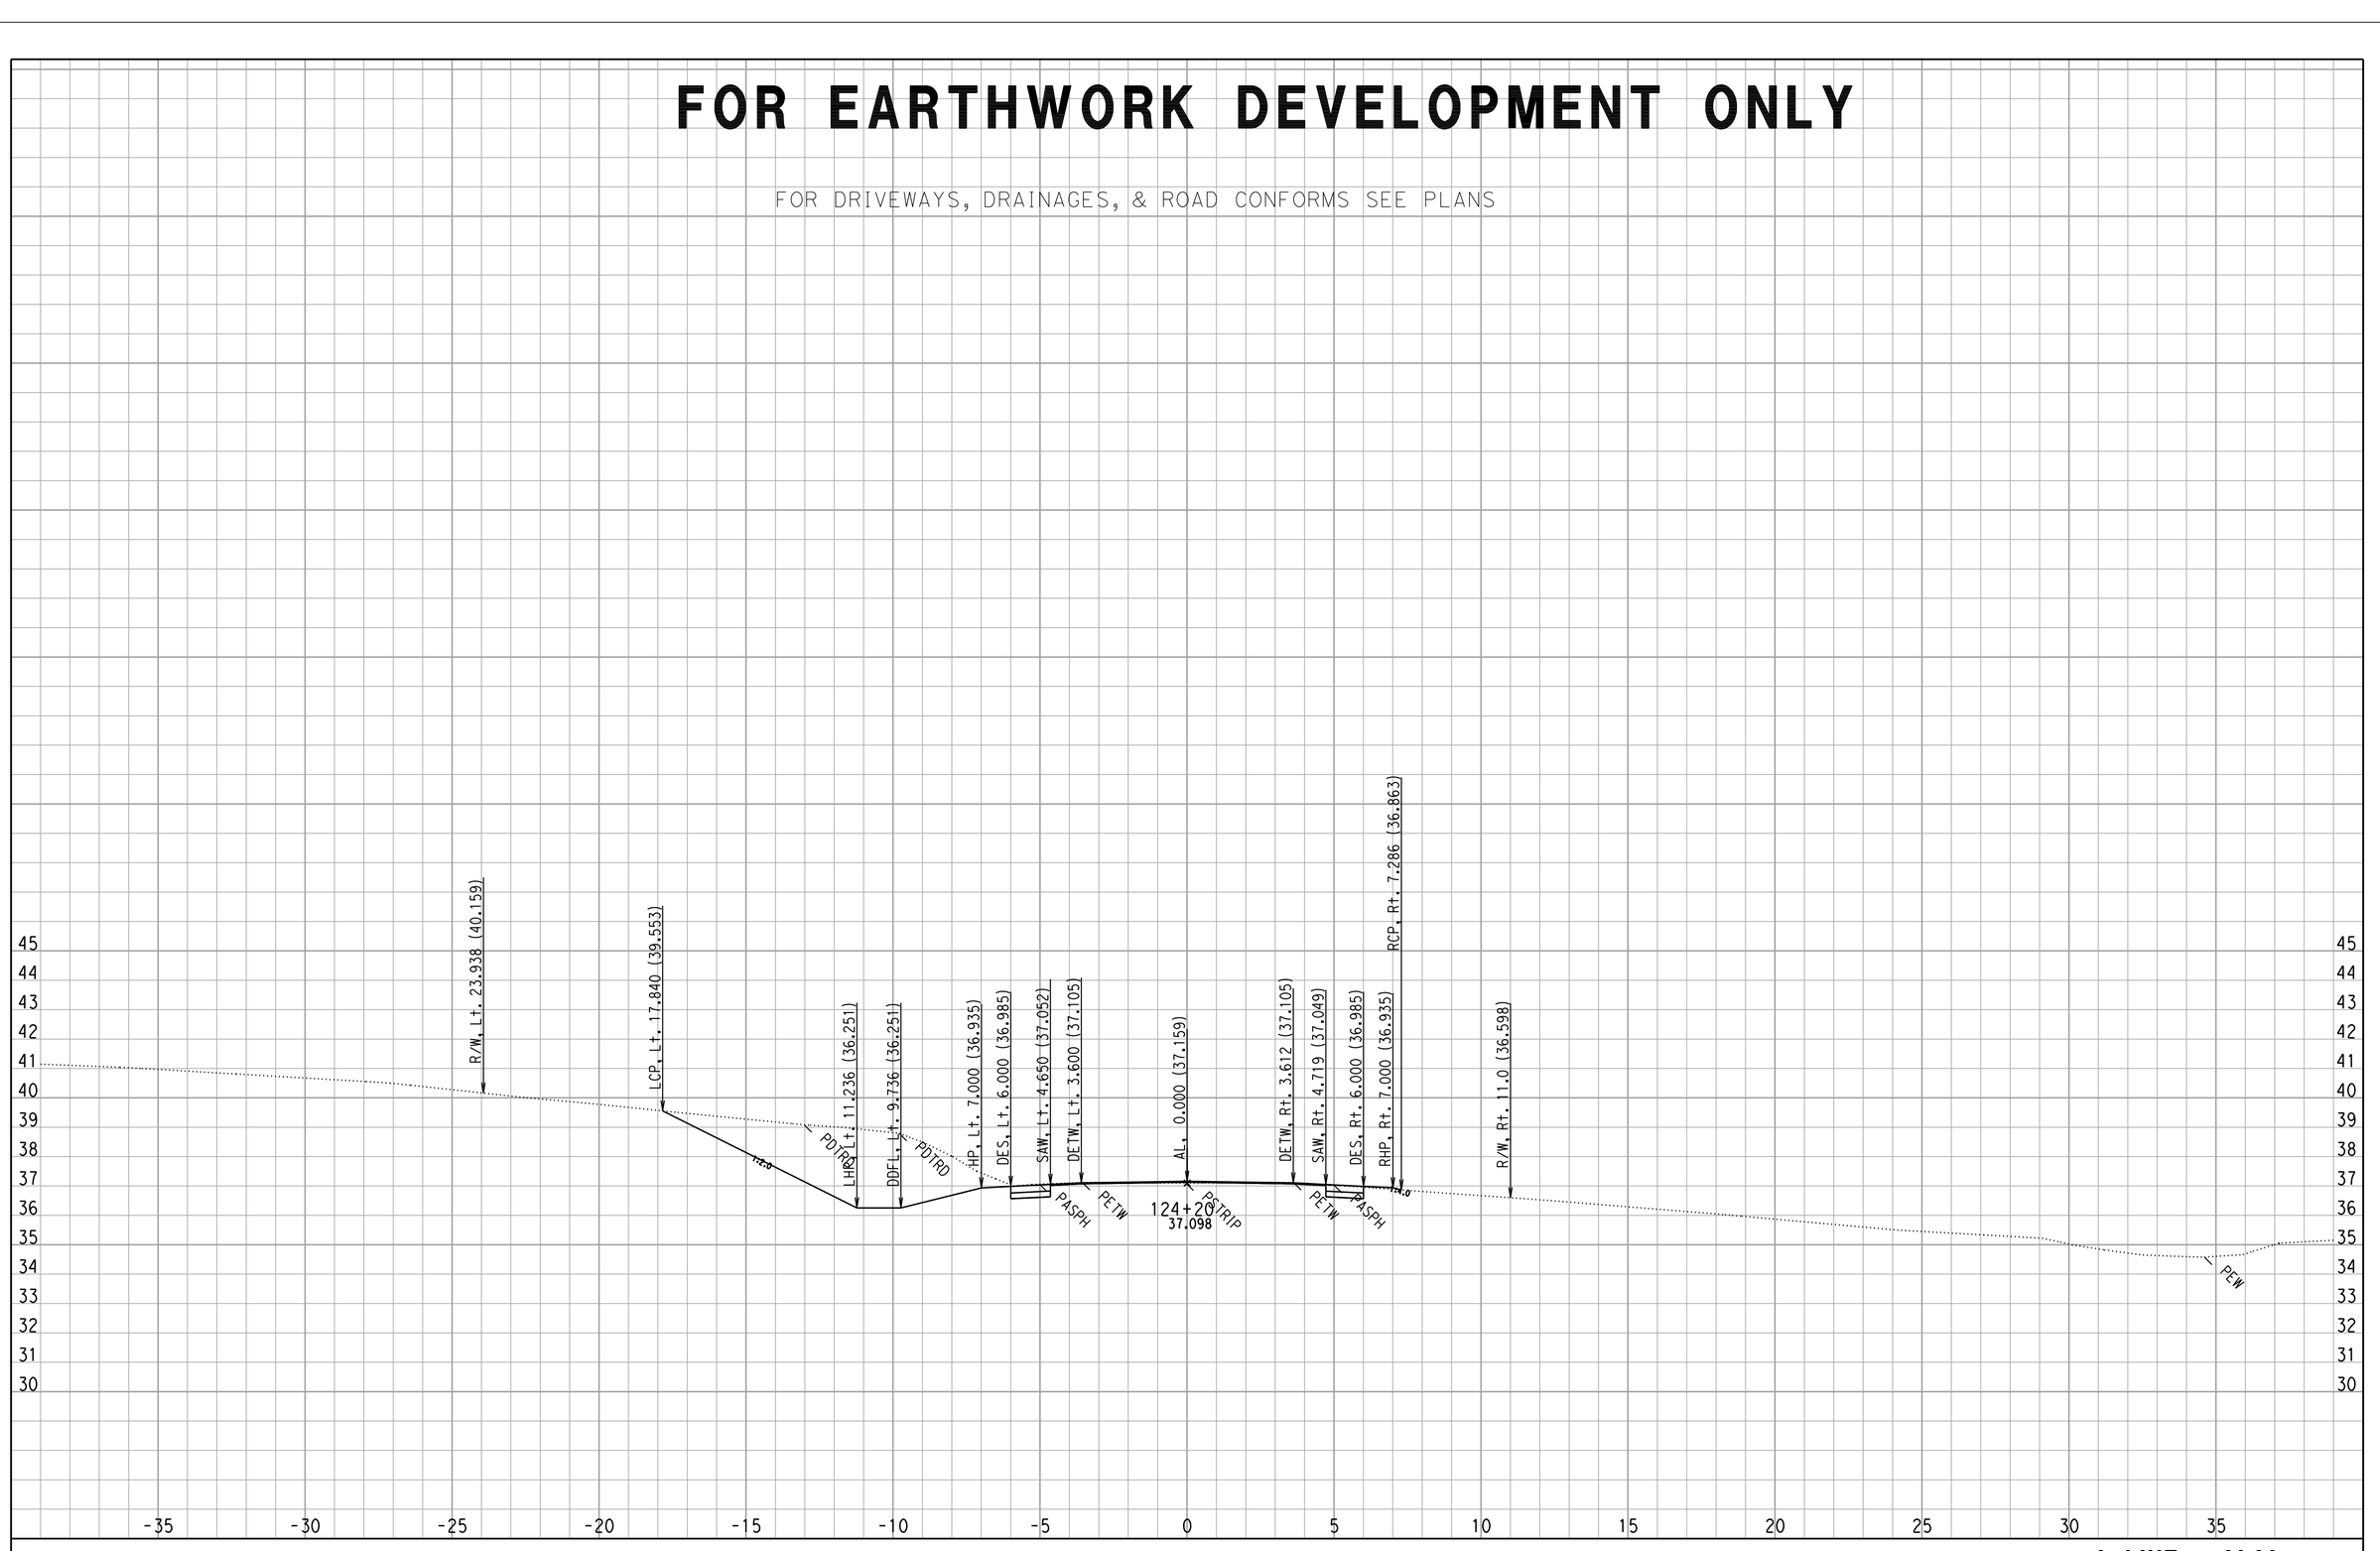

CROSS SECTIONS CREATED BY: WC DATE: 8/29/2008 ALL DIMENSIONS ARE METRIC

Project: 0147 File: D:\444201\TempRdDsn\0147\XSECTION\mainoutput\final\al69_pro69mx2_full_fin3_match18.ear

PROJECT: DUHIG
EA: 444211
0.5/3.3

Scale Ratio: 1:100 Horiz.
1:100 Vert.

A LINE - AL69
CROSS SECTIONS

SHEET 117 OF XXX

F:\4444211 final xsec.dgn 9/5/2008 12:44:21 PM

FOR EARTHWORK DEVELOPMENT ONLY

FOR DRIVEWAYS, DRAINAGES, & ROAD CONFORMS SEE PLANS

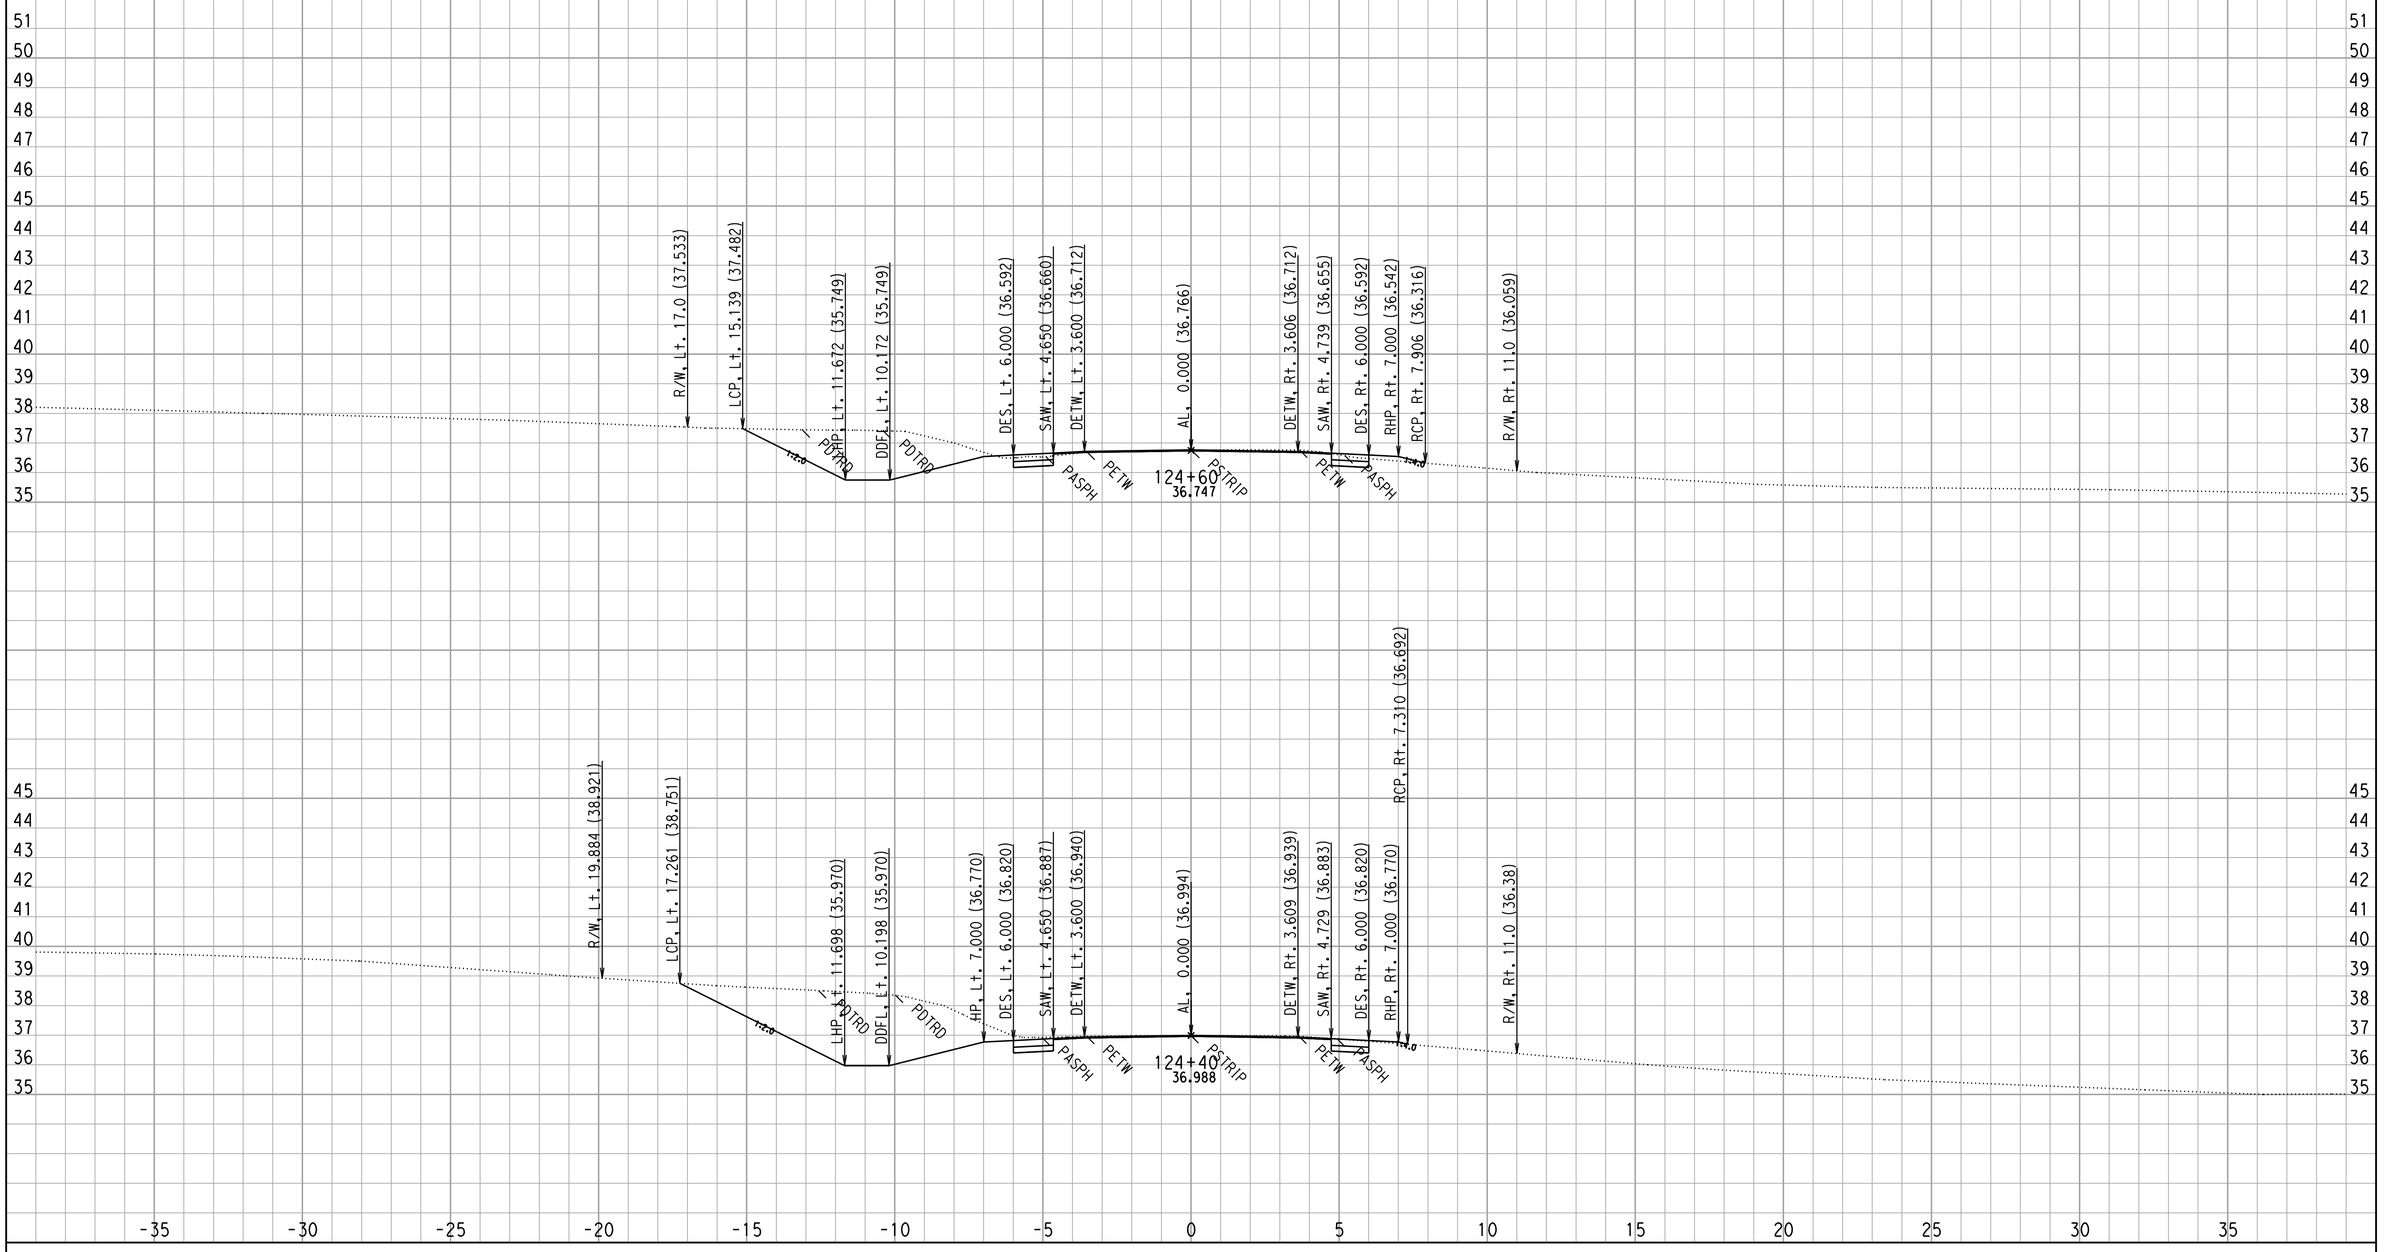

CROSS SECTIONS CREATED BY: WC DATE: 8/29/2008 ALL DIMENSIONS ARE METRIC

Project: 0147 File: D:\444201\TempRdDsn\0147\XSECTION\mainoutput\final\al69_pro69mx2_full_fin3_match18.ear

PROJECT: DUHIG
EA: 444211
0.5/3.3

Scale Ratio: 1:100 Horiz.
1:100 Vert.

A LINE - AL69
CROSS SECTIONS

SHEET 118 OF XXX

F:\4444211 final xsec.dgn 9/5/2008 12:44:21 PM

FOR EARTHWORK DEVELOPMENT ONLY

FOR DRIVEWAYS, DRAINAGES, & ROAD CONFORMS SEE PLANS

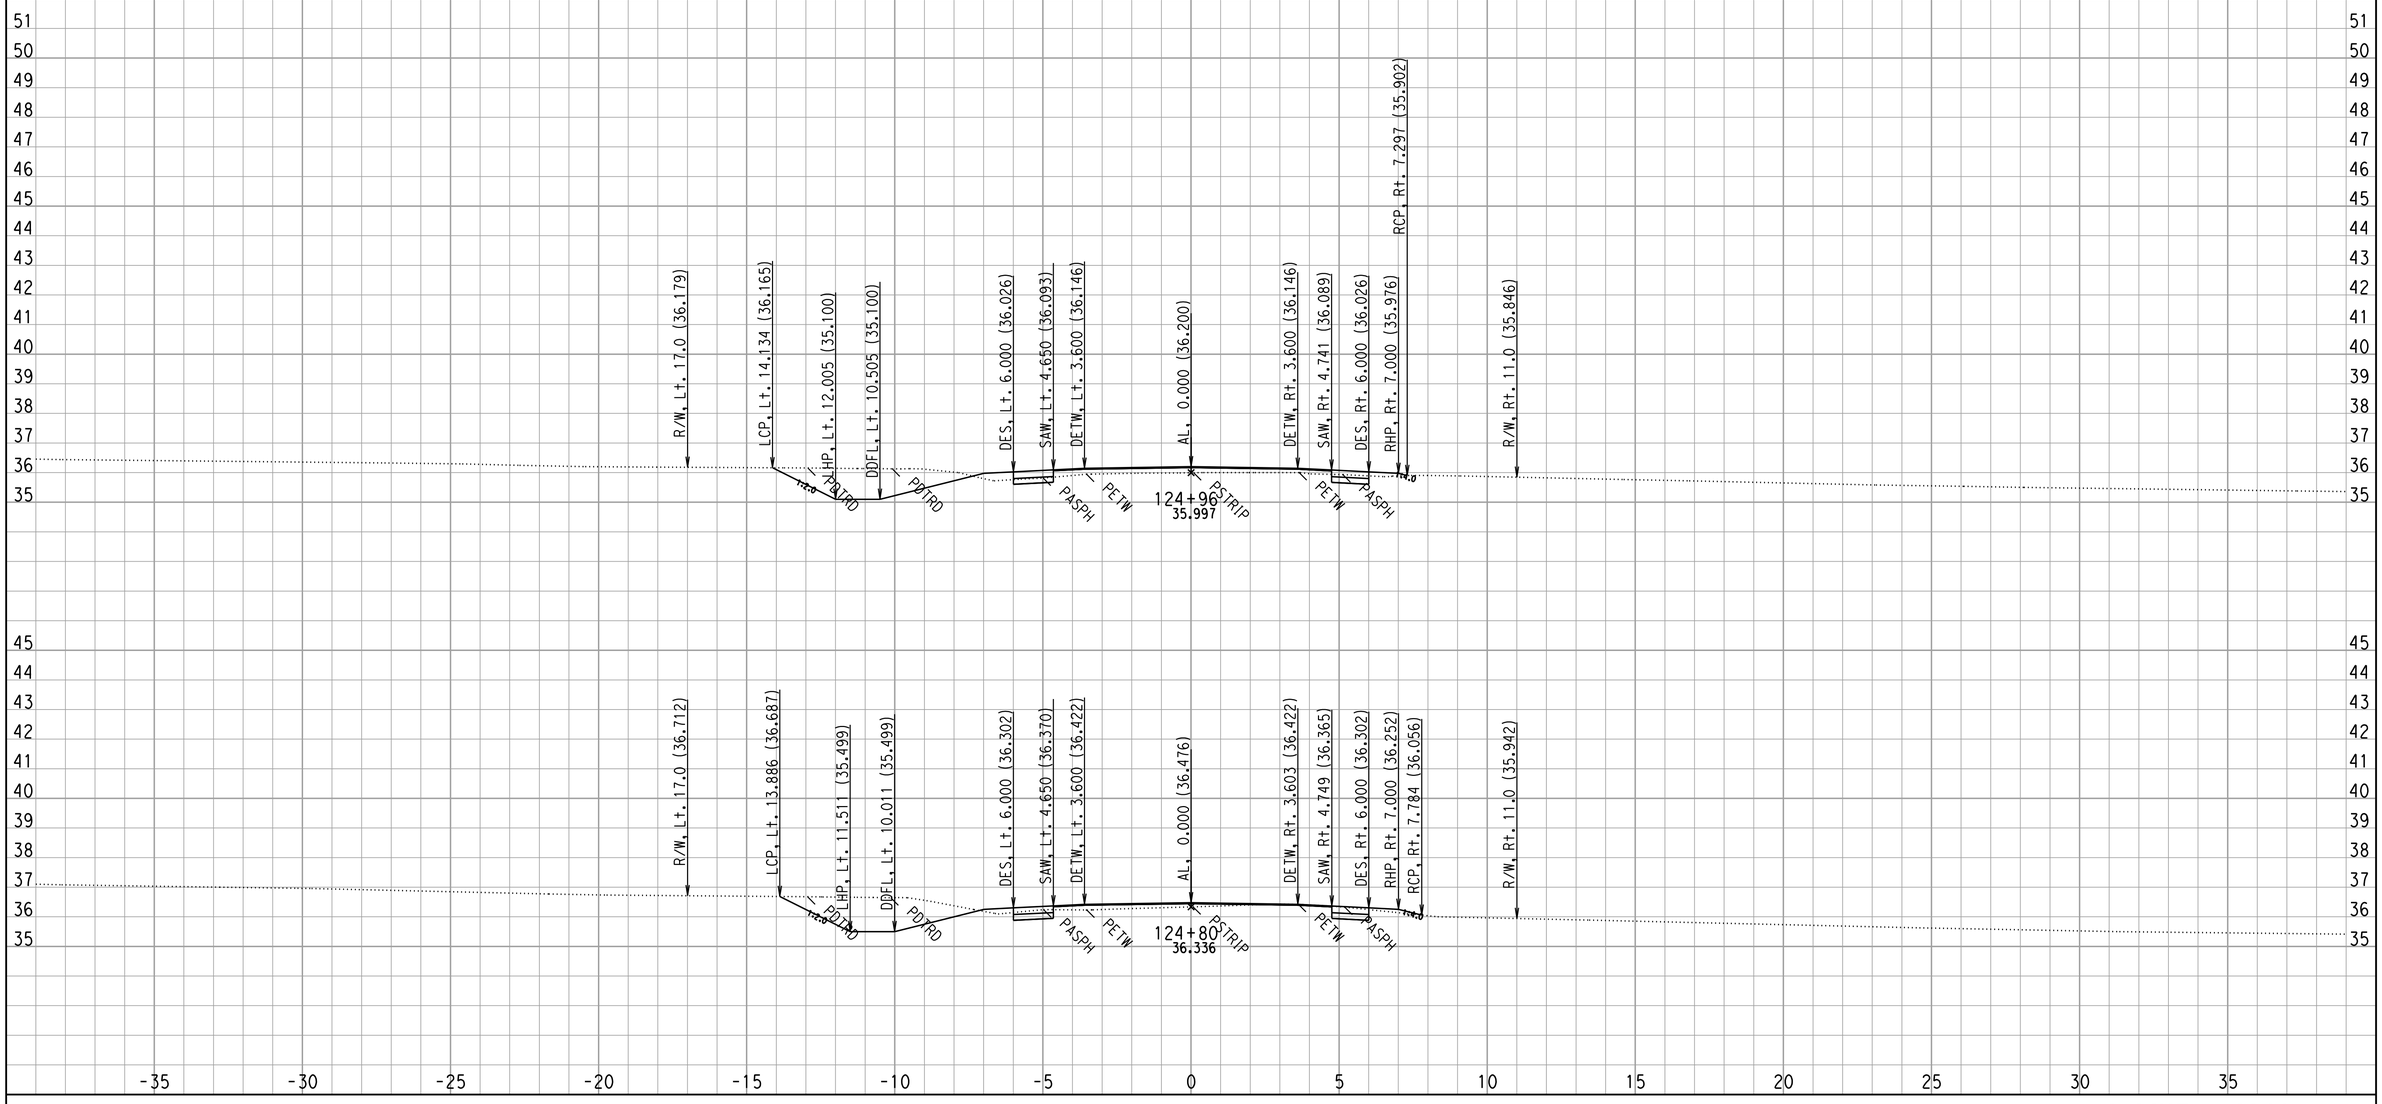

CROSS SECTIONS CREATED BY: WC DATE: 8/29/2008 ALL DIMENSIONS ARE METRIC

Project: 0147 File: D:\444201\TempRdDsn\0147\XSECTION\mainoutput\final\al69_pro69mx2_full_fin3_match18.ear

PROJECT: DUHIG
EA: 444211
0.5/3.3

Scale Ratio: 1:100 Horiz.
1:100 Vert.

A LINE - AL69
CROSS SECTIONS

SHEET 119 OF XXX

F:\4444211 final xsec.dgn 9/5/2008 12:44:21 PM

FOR EARTHWORK DEVELOPMENT ONLY

FOR DRIVEWAYS, DRAINAGES, & ROAD CONFORMS SEE PLANS

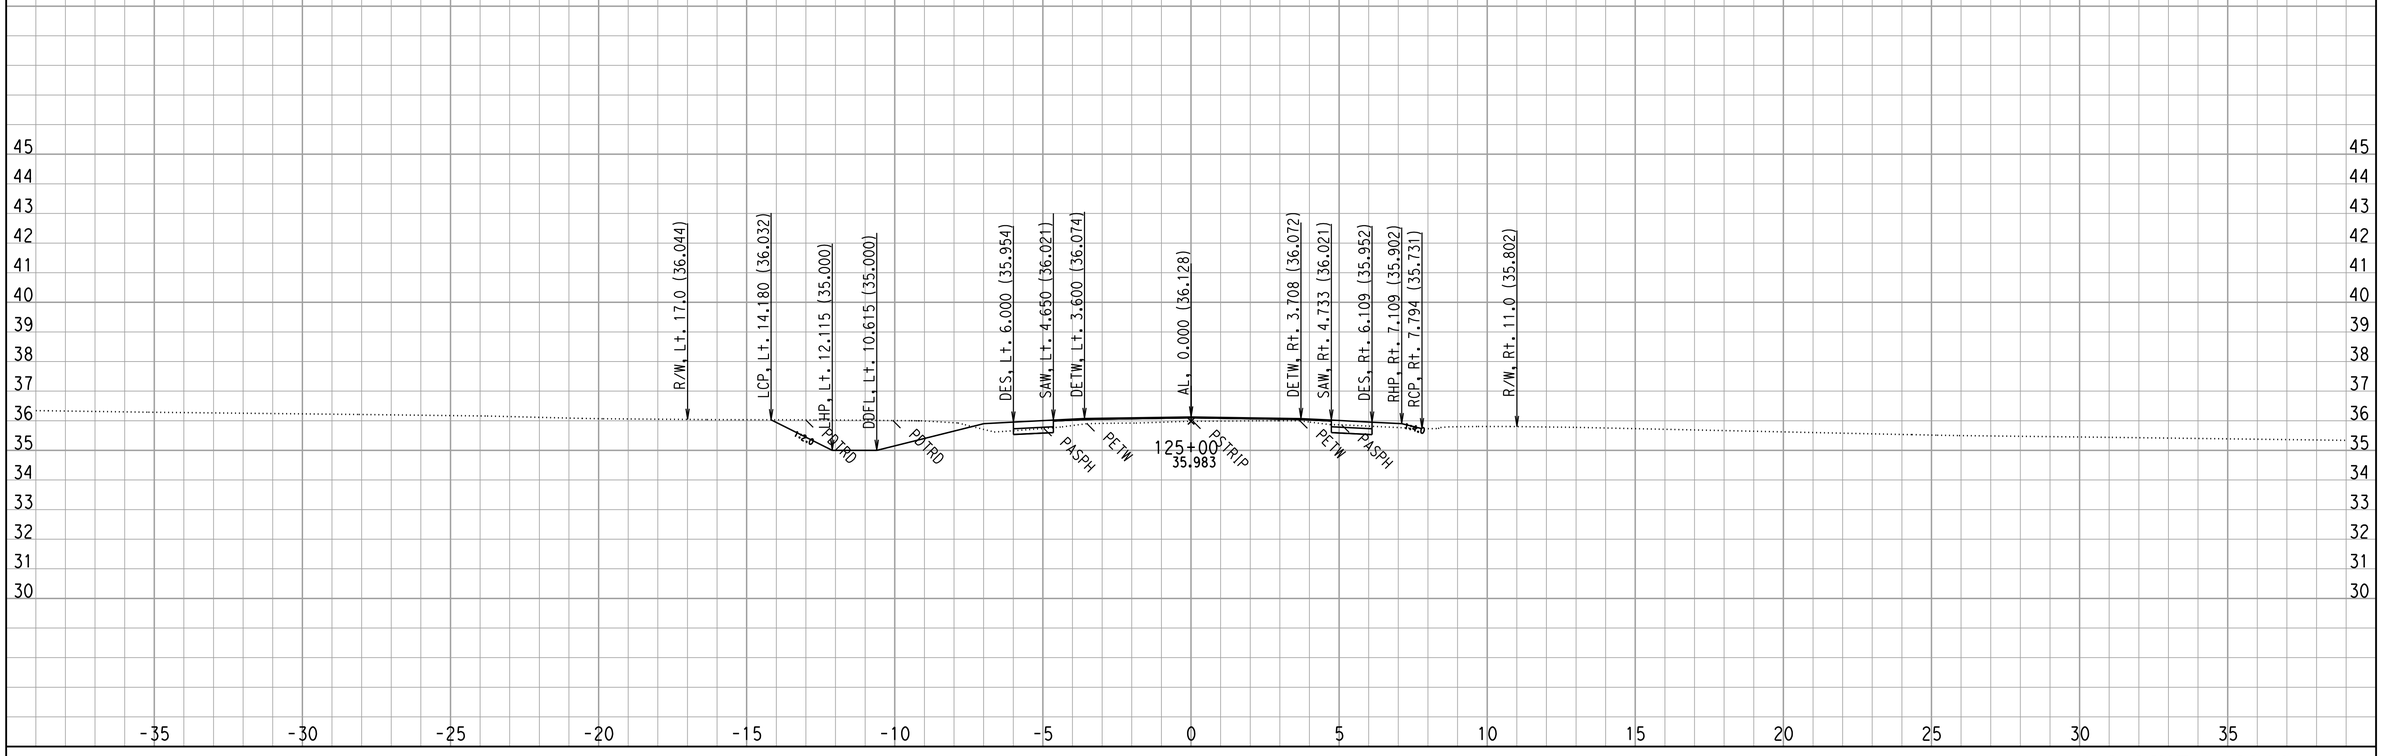

CROSS SECTIONS CREATED BY: WC DATE: 8/29/2008 ALL DIMENSIONS ARE METRIC

Project: 0147 File: D:\444201\TempRdDsn\0147\XSECTION\mainoutput\final\al69_pro69mx2_full_fin3_match18.ear

PROJECT: DUHIG
EA: 444211
0.5/3.3

Scale Ratio: 1:100 Horiz.
1:100 Vert.

A LINE - AL69
CROSS SECTIONS

SHEET 120 OF XXX

F:\4444211 final xsec.dgn 9/5/2008 12:44:22 PM

FOR EARTHWORK DEVELOPMENT ONLY

FOR DRIVEWAYS, DRAINAGES, & ROAD CONFORMS SEE PLANS

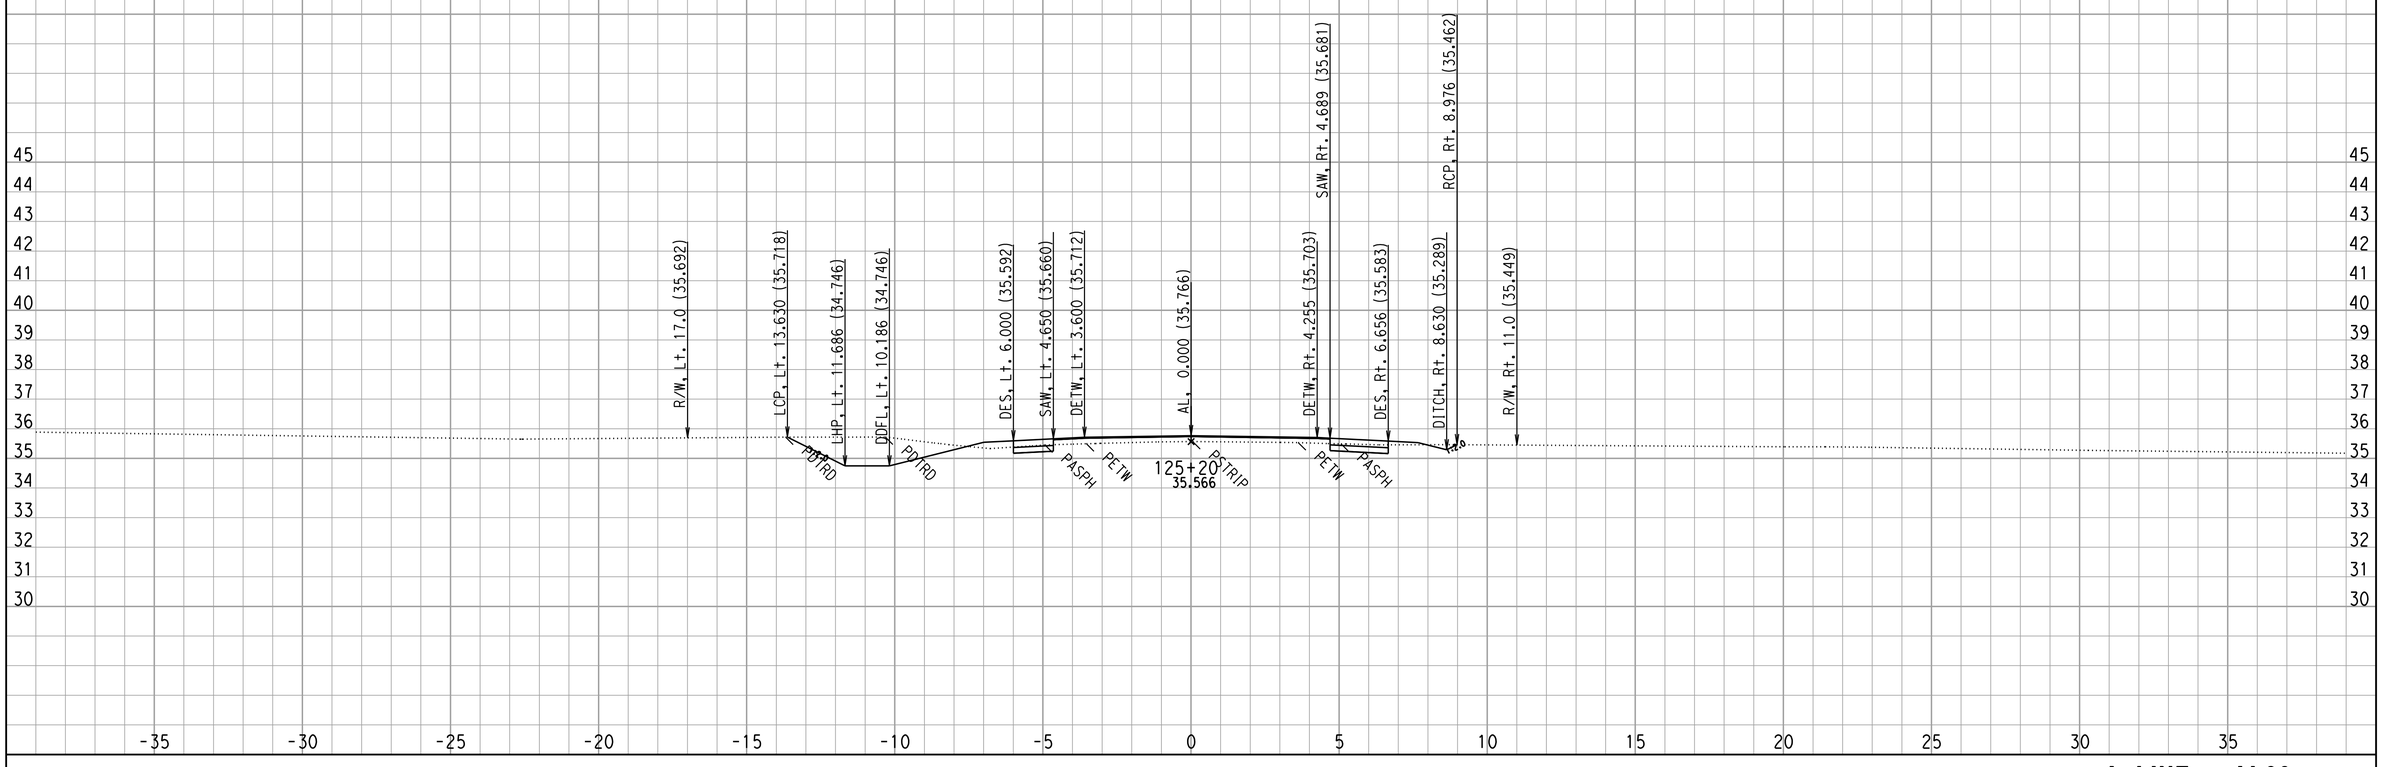

CROSS SECTIONS CREATED BY: WC DATE: 8/29/2008 ALL DIMENSIONS ARE METRIC

PROJECT: DUHIG
EA: 444211
0.5/3.3

Scale Ratio: 1:100 Horiz.
1:100 Vert.

Project: 0147 File: D:\444201\TempRdDsn\0147\XSECTION\mainoutput\final\al69_pro69mx2_full_fin3_match18.ear

A LINE - AL69
CROSS SECTIONS
SHEET 121 OF XXX

F:\4444211 final xsec.dgn 9/5/2008 12:44:22 PM

FOR EARTHWORK DEVELOPMENT ONLY

FOR DRIVEWAYS, DRAINAGES, & ROAD CONFORMS SEE PLANS

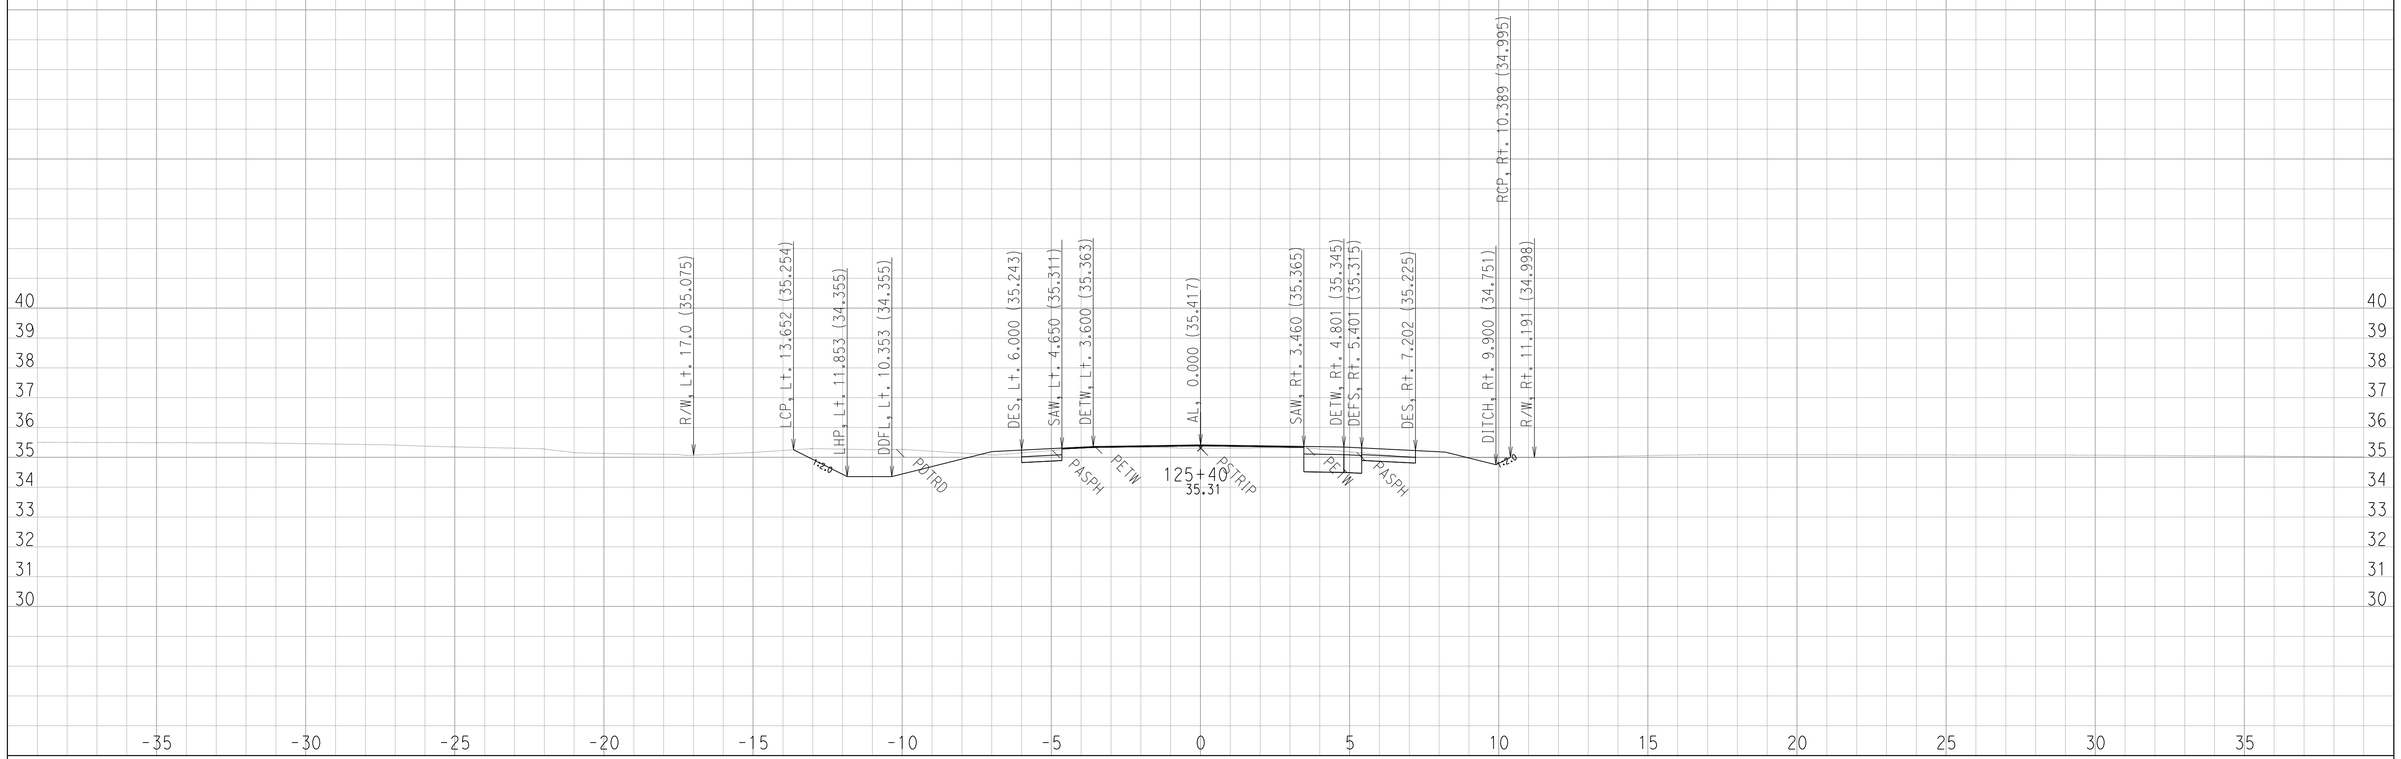

CROSS SECTIONS CREATED BY: WC DATE: 8/29/2008 ALL DIMENSIONS ARE METRIC

PROJECT: DUHIG
EA: 444211
0.5/3.3

Project: 0147 File: D:\444201\TempRdDsn\0147\XSECTION\mainoutput\final\al69_pro69mx2_full_fin3_match18.ear

Scale Ratio: 1:100 Horiz.
1:100 Vert.

A LINE - AL69
CROSS SECTIONS

SHEET 122 OF XXX

FOR EARTHWORK DEVELOPMENT ONLY

FOR DRIVEWAYS, DRAINAGES, & ROAD CONFORMS SEE PLANS

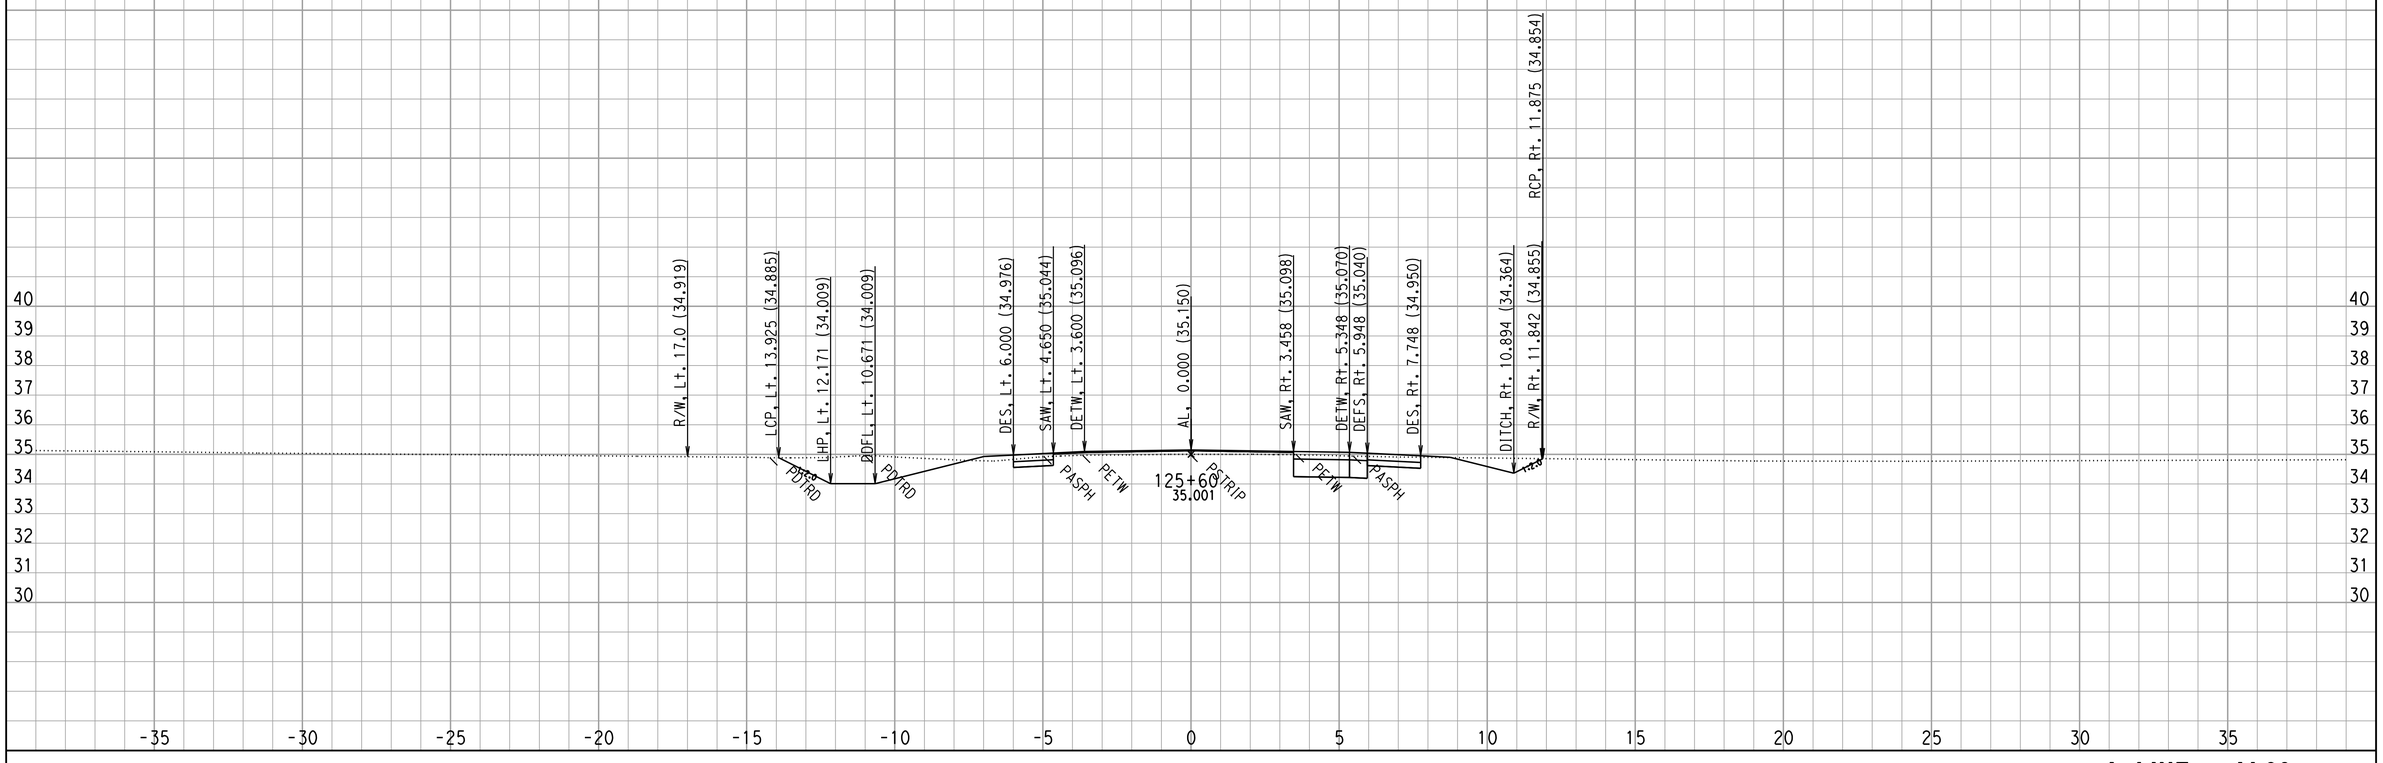

CROSS SECTIONS CREATED BY: WC DATE: 8/29/2008 ALL DIMENSIONS ARE METRIC

PROJECT: DUHIG
EA: 444211
0.5/3.3

Project: 0147 File: D:\444201\TempRdDsn\0147\XSECTION\mainoutput\final\al69_pro69mx2_full_fin3_match18.ear

Scale Ratio: 1:100 Horiz.
1:100 Vert.

A LINE - AL69
CROSS SECTIONS

SHEET 123 OF XXX

F:\4444211 final xsec.dgn 9/5/2008 12:44:22 PM

FOR EARTHWORK DEVELOPMENT ONLY

FOR DRIVEWAYS, DRAINAGES, & ROAD CONFORMS SEE PLANS

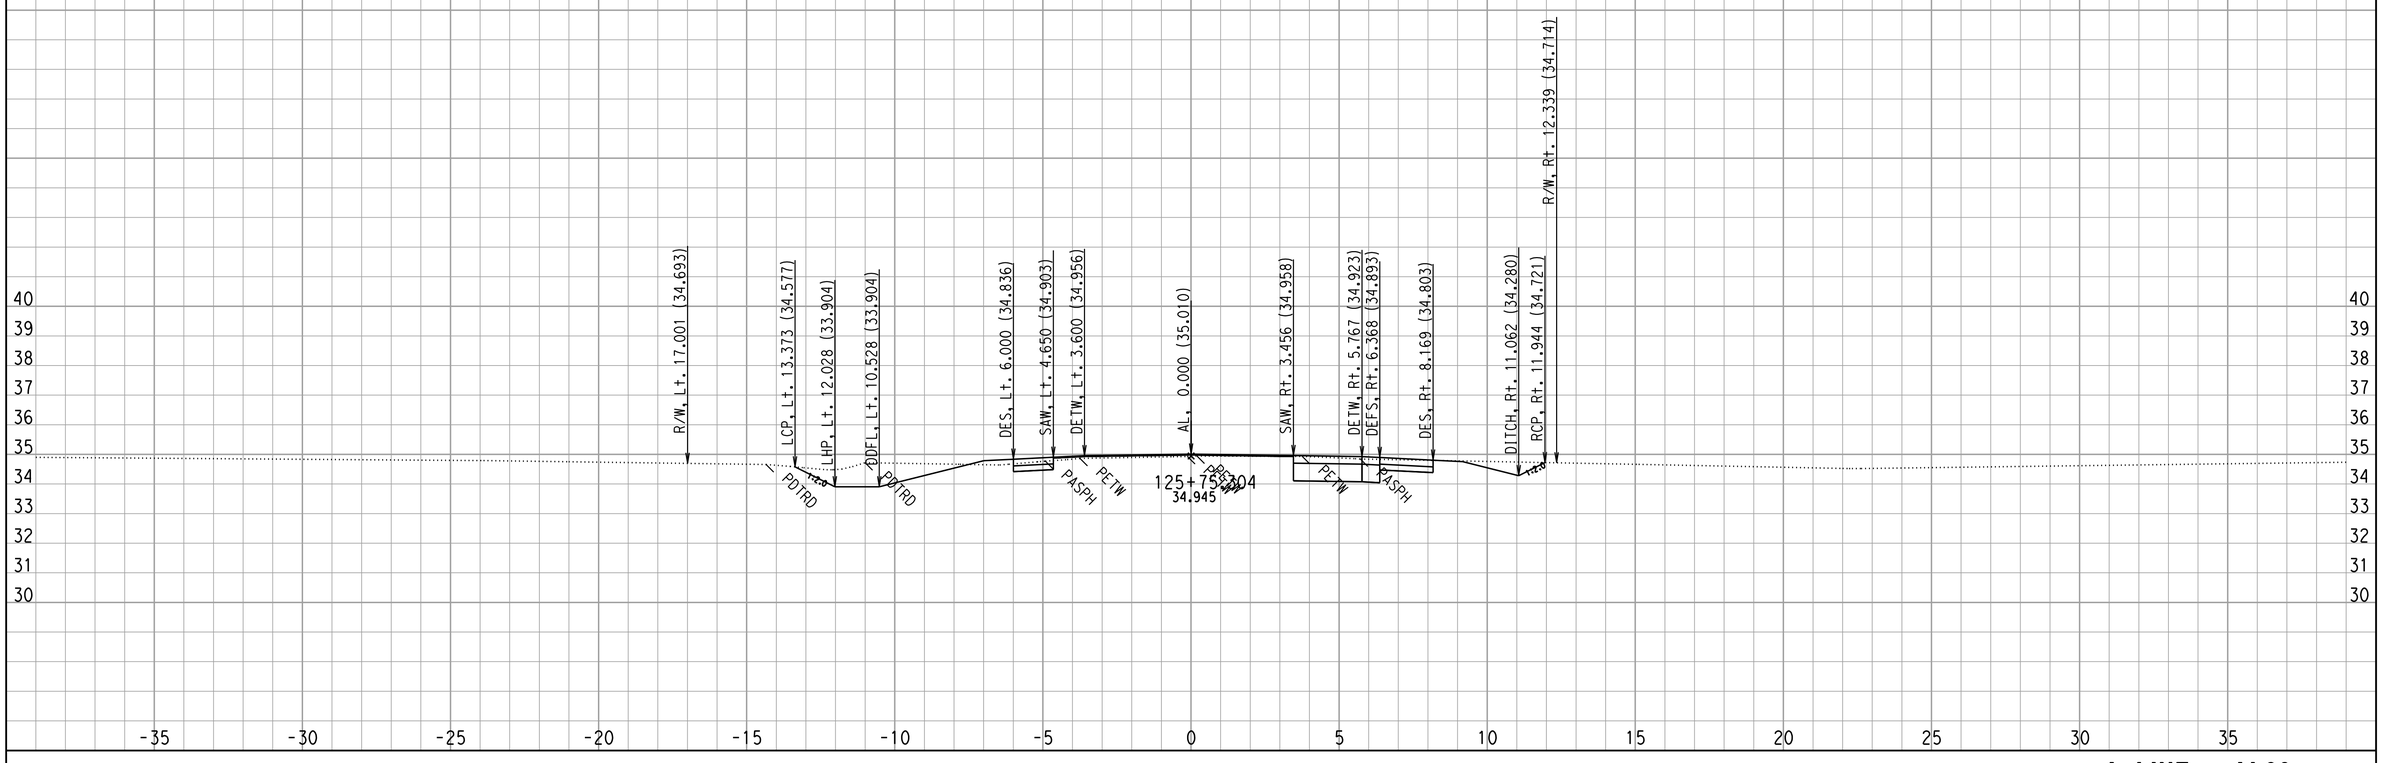

CROSS SECTIONS CREATED BY: WC DATE: 8/29/2008 ALL DIMENSIONS ARE METRIC

PROJECT: DUHIG
EA: 444211
0.5/3.3

Project: 0147 File: D:\444201\TempRdDsn\0147\XSECTION\mainoutput\final\al69_pro69mx2_full_fin3_match18.ear

Scale Ratio: 1:100 Horiz.
1:100 Vert.

A LINE - AL69
CROSS SECTIONS
SHEET 124 OF XXX

F:\4444211 final xsec.dgn 9/5/2008 12:44:22 PM

FOR EARTHWORK DEVELOPMENT ONLY

FOR DRIVEWAYS, DRAINAGES, & ROAD CONFORMS SEE PLANS

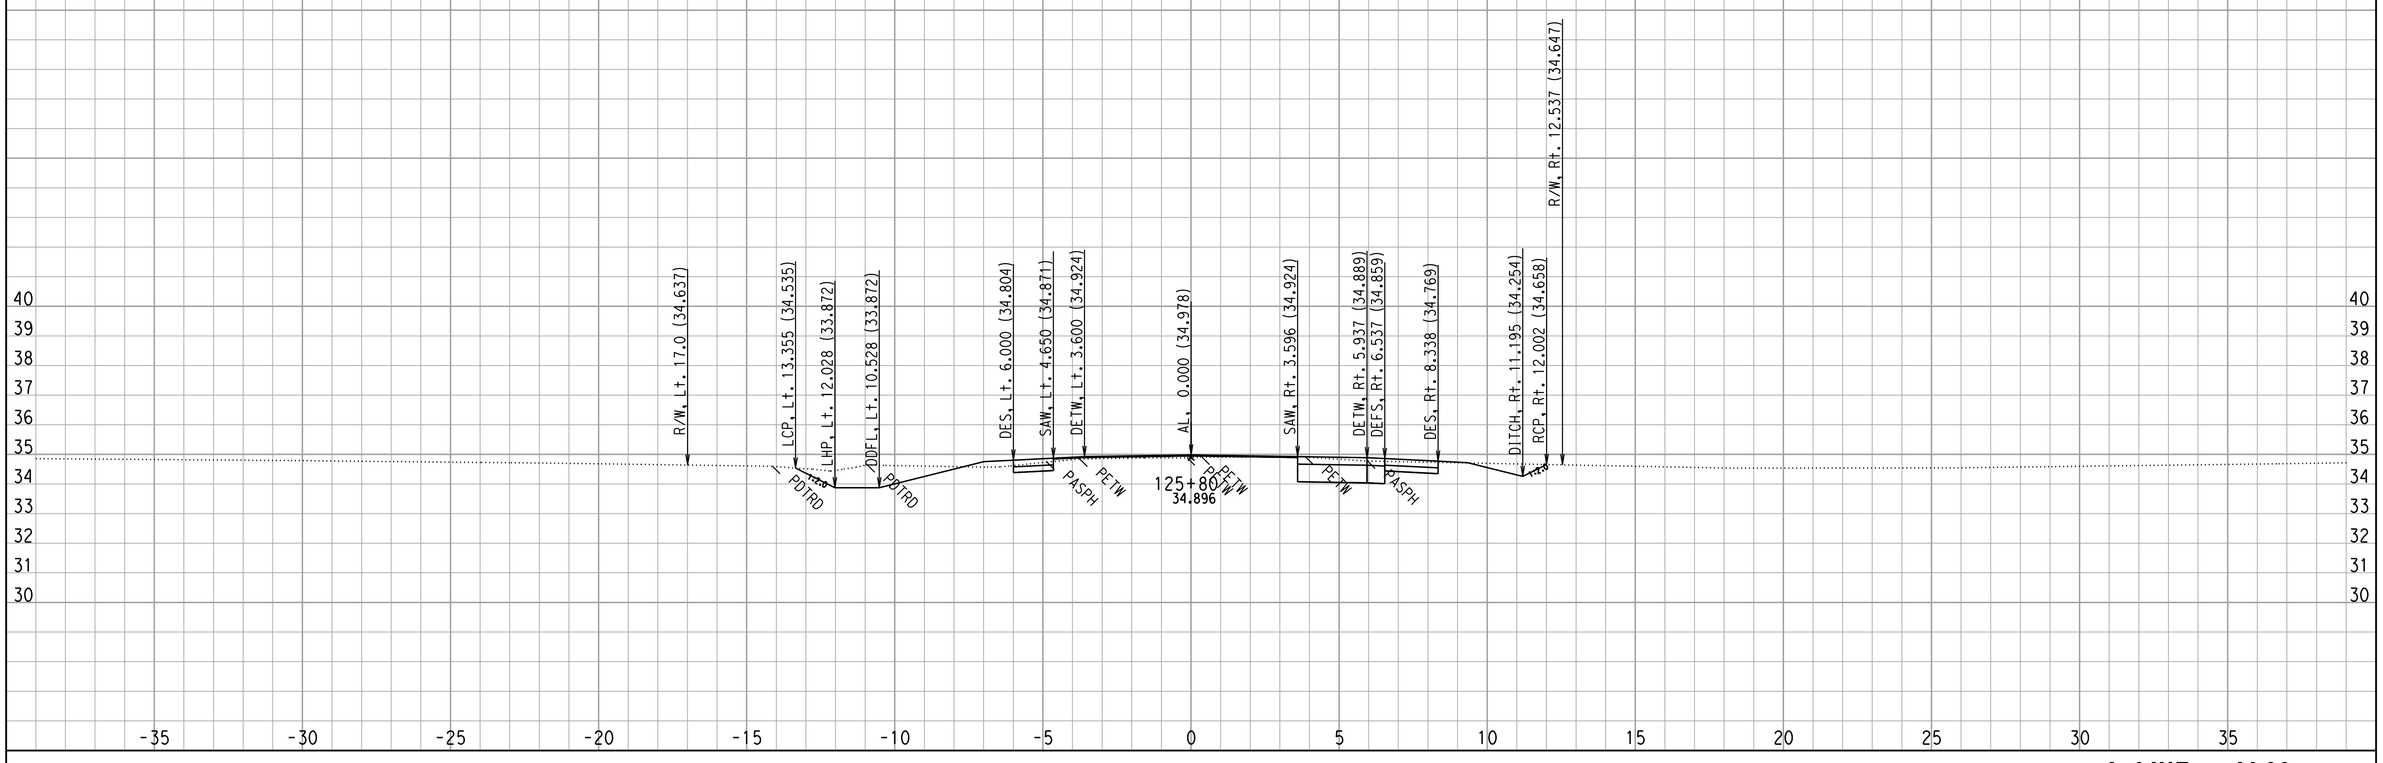

CROSS SECTIONS CREATED BY: WC DATE: 8/29/2008 ALL DIMENSIONS ARE METRIC

PROJECT: DUHIG
EA: 444211
0.5/3.3

Scale Ratio: 1:100 Horiz.
1:100 Vert.

Project: 0147 File: D:\444201\TempRdDsn\0147\XSECTION\mainoutput\final\al69_pro69mx2_full_fin3_match18.ear

A LINE - AL69
CROSS SECTIONS
SHEET 125 OF XXX

F:\4444211 final xsec.dgn 9/5/2008 12:44:23 PM

FOR EARTHWORK DEVELOPMENT ONLY

FOR DRIVEWAYS, DRAINAGES, & ROAD CONFORMS SEE PLANS

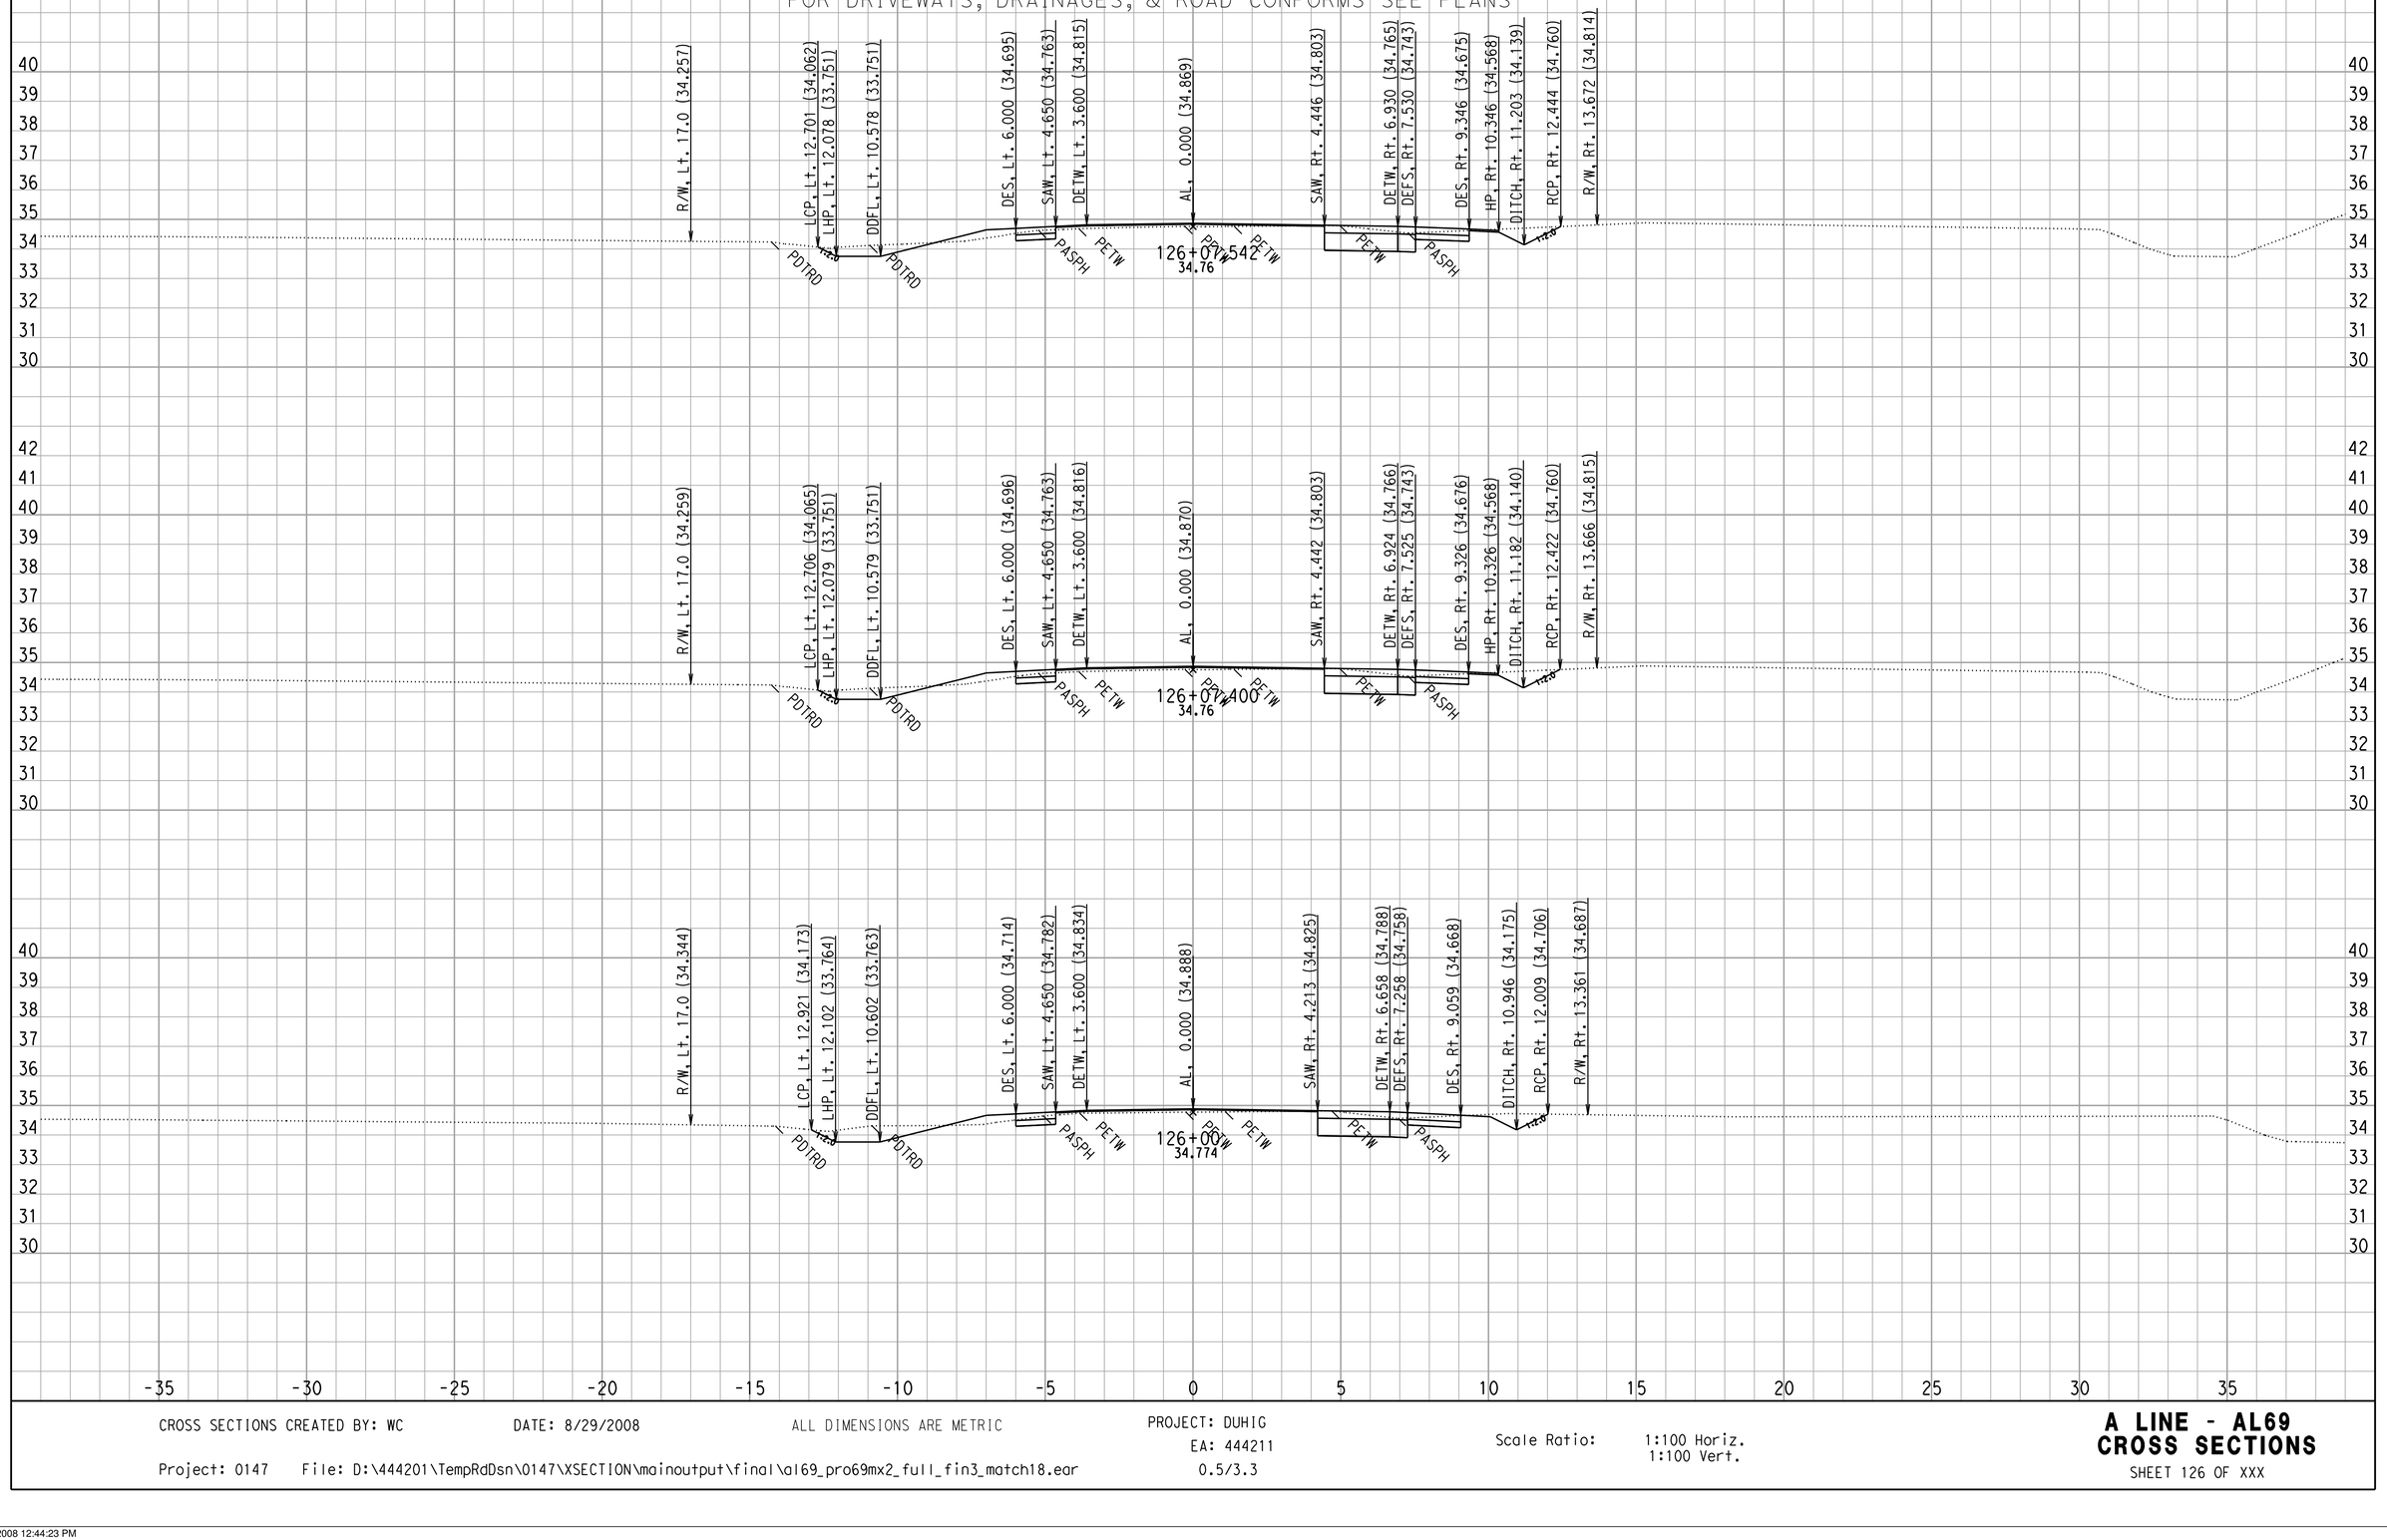

CROSS SECTIONS CREATED BY: WC

DATE: 8/29/2008

ALL DIMENSIONS ARE METRIC

PROJECT: DUHIG

EA: 444211

0.5/3.3

Scale Ratio: 1:100 Horiz.
1:100 Vert.

Project: 0147 File: D:\444201\TempRdDsn\0147\XSECTION\mainoutput\final\al69_pro69mx2_full_fin3_match18.ear

A LINE - AL69
CROSS SECTIONS

SHEET 126 OF XXX

F:\4444211 final xsec.dgn 9/5/2008 12:44:23 PM

FOR EARTHWORK DEVELOPMENT ONLY

FOR DRIVEWAYS, DRAINAGES, & ROAD CONFORMS SEE PLANS

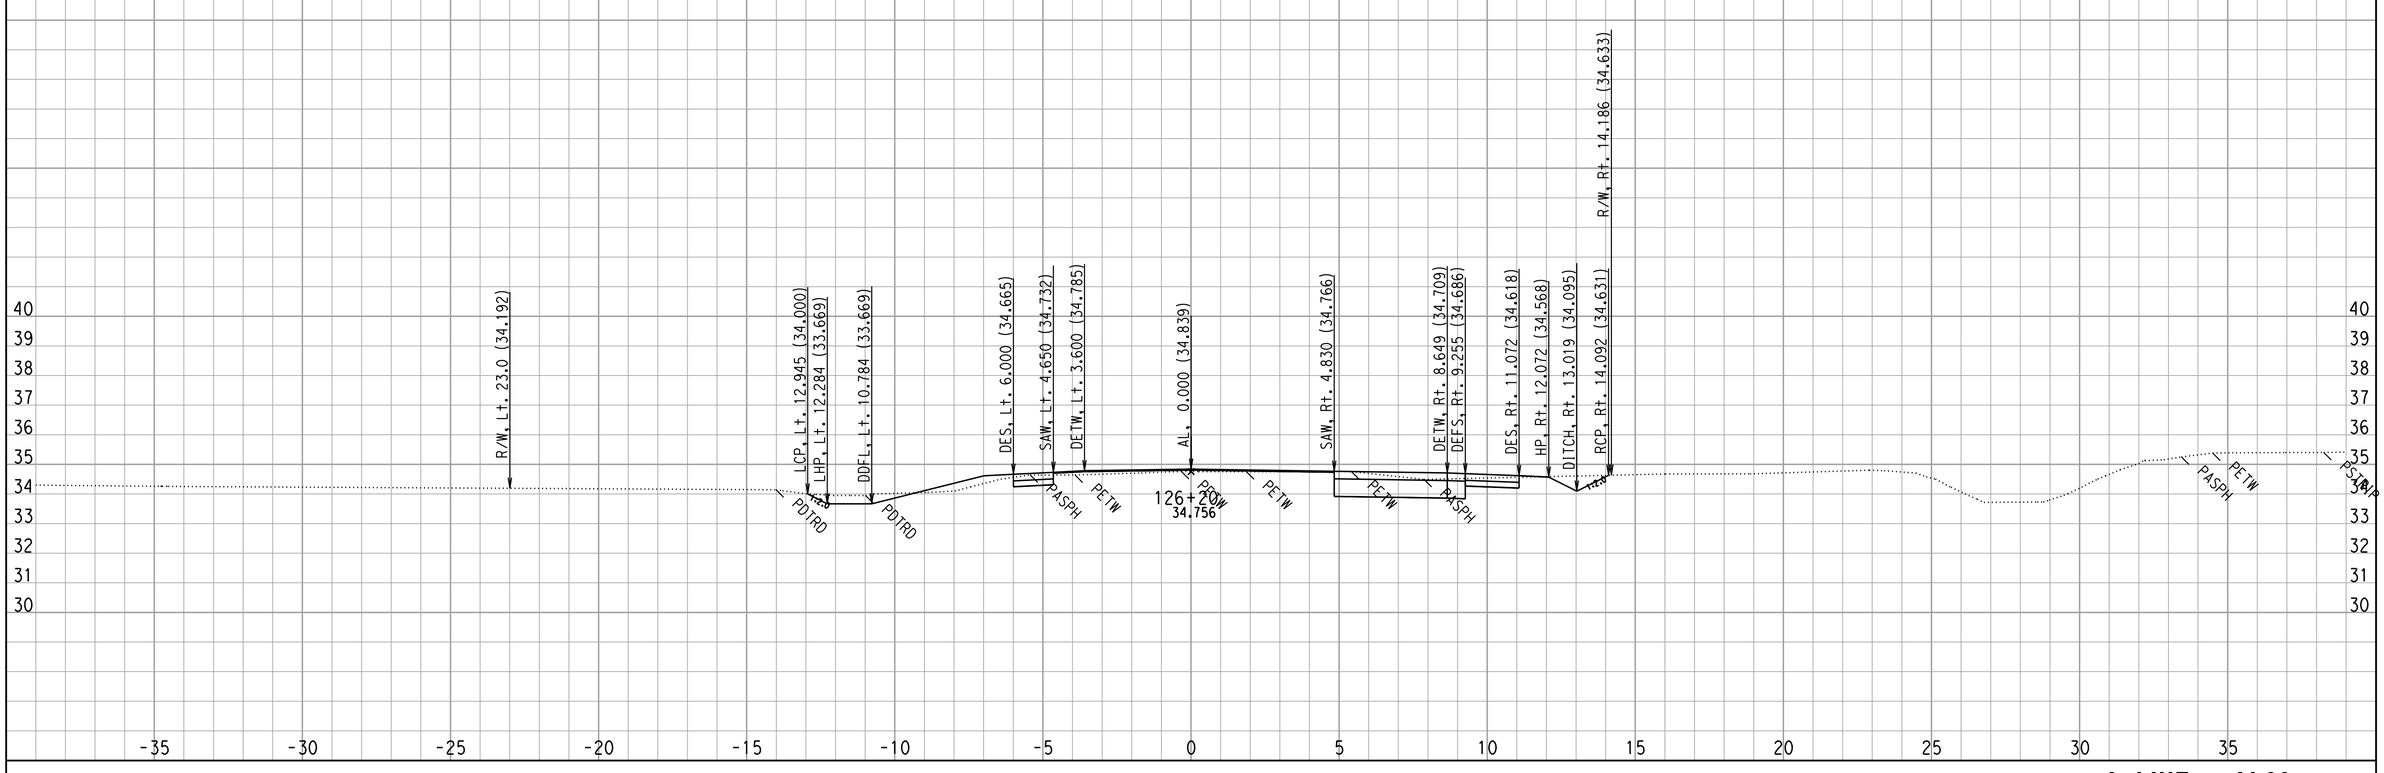

CROSS SECTIONS CREATED BY: WC DATE: 8/29/2008 ALL DIMENSIONS ARE METRIC

Project: 0147 File: D:\444201\TempRdDsn\0147\XSECTION\mainoutput\final\al69_pro69mx2_full_fin3_match18.ear

PROJECT: DUHIG
EA: 444211
0.5/3.3

Scale Ratio: 1:100 Horiz.
1:100 Vert.

A LINE - AL69
CROSS SECTIONS

SHEET 127 OF XXX

F:\4444211 final xsec.dgn 9/5/2008 12:44:23 PM

FOR EARTHWORK DEVELOPMENT ONLY

FOR DRIVEWAYS, DRAINAGES, & ROAD CONFORMS SEE PLANS

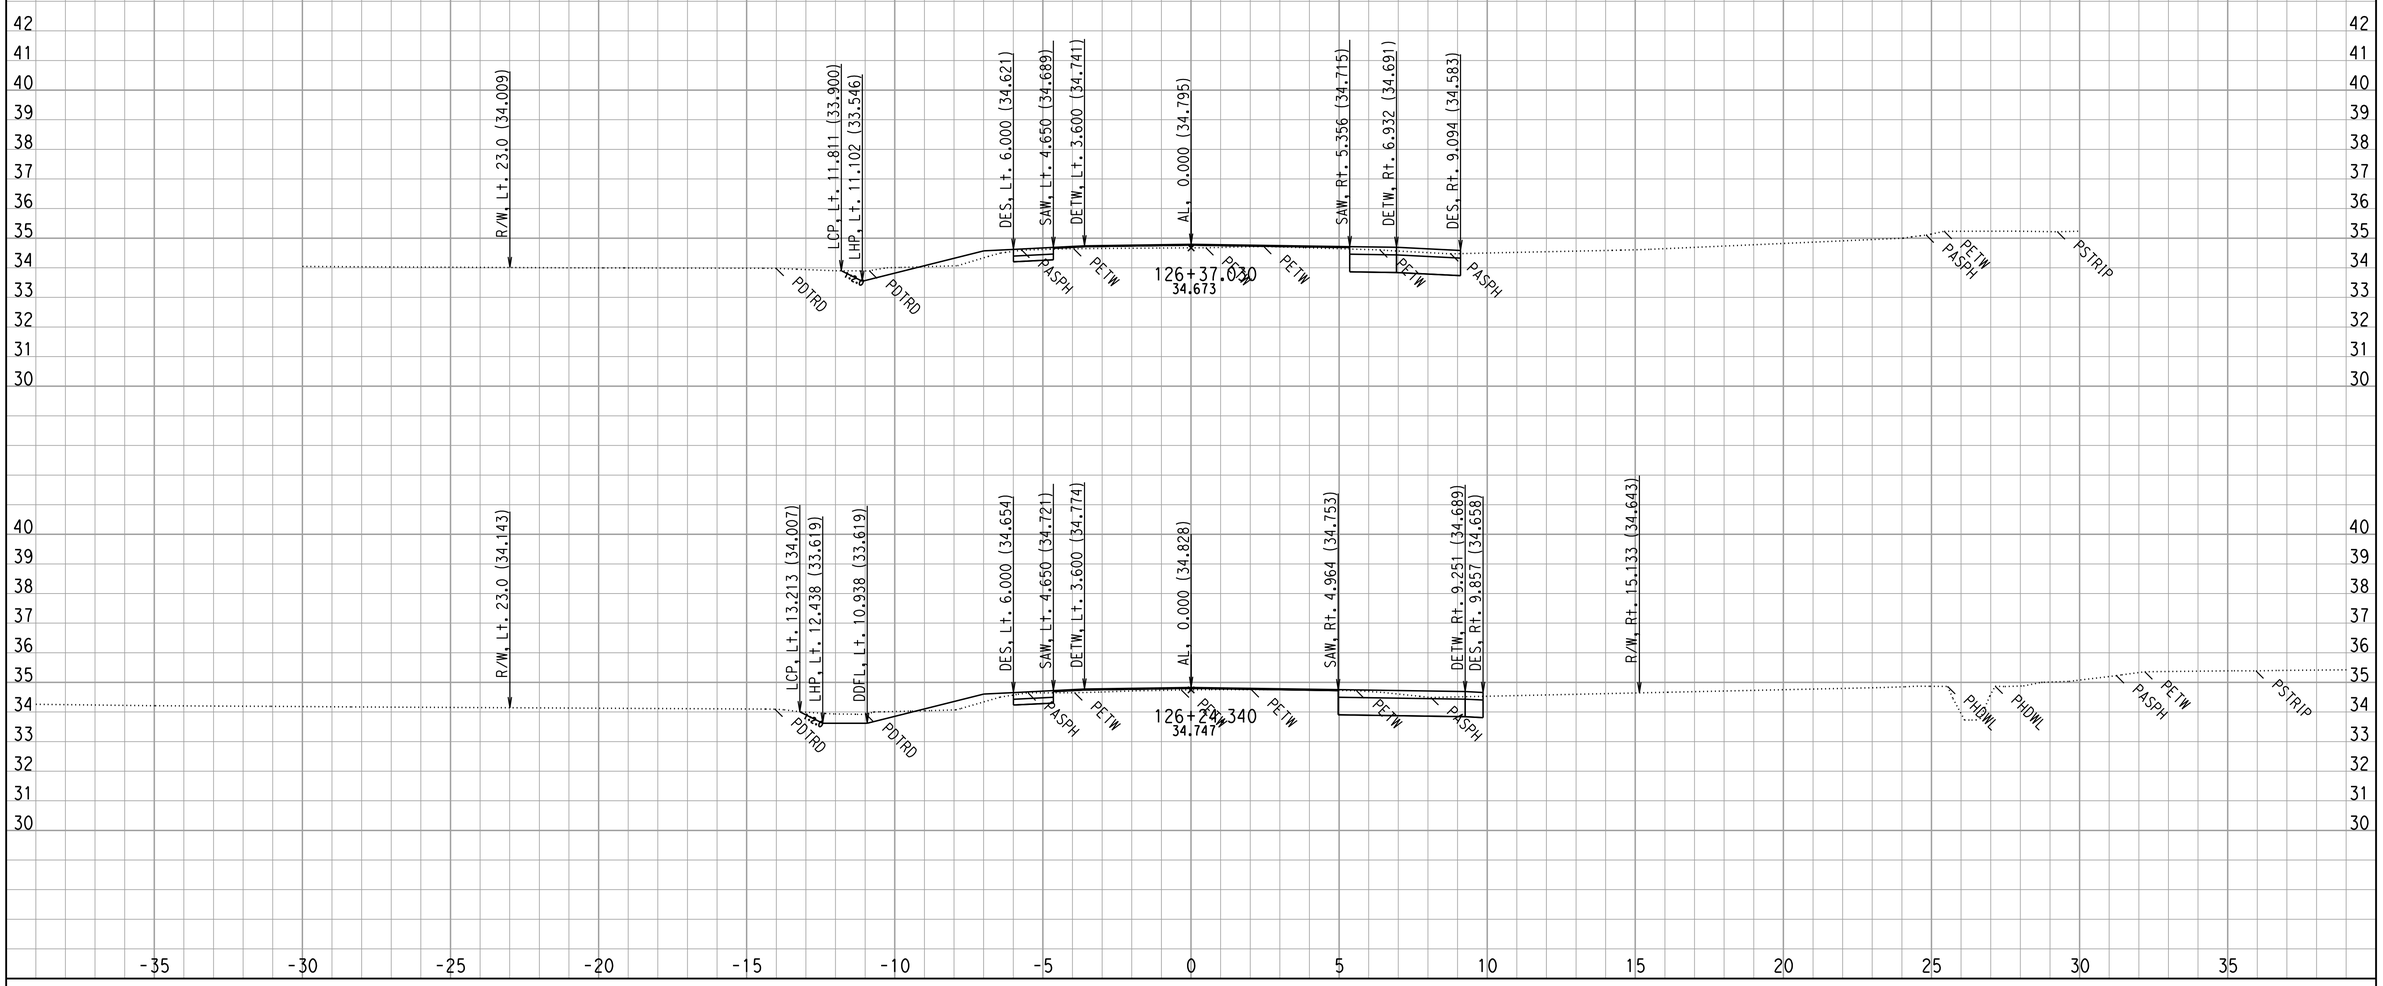

CROSS SECTIONS CREATED BY: WC DATE: 8/29/2008 ALL DIMENSIONS ARE METRIC

PROJECT: DUHIG
EA: 444211
0.5/3.3

Project: 0147 File: D:\444201\TempRdDsn\0147\XSECTION\mainoutput\final\al69_pro69mx2_full_fin3_match18.ear

Scale Ratio: 1:100 Horiz.
1:100 Vert.

A LINE - AL69
CROSS SECTIONS

SHEET 128 OF XXX

F:\4444211 final xsec.dgn 9/5/2008 12:44:23 PM

FOR EARTHWORK DEVELOPMENT ONLY

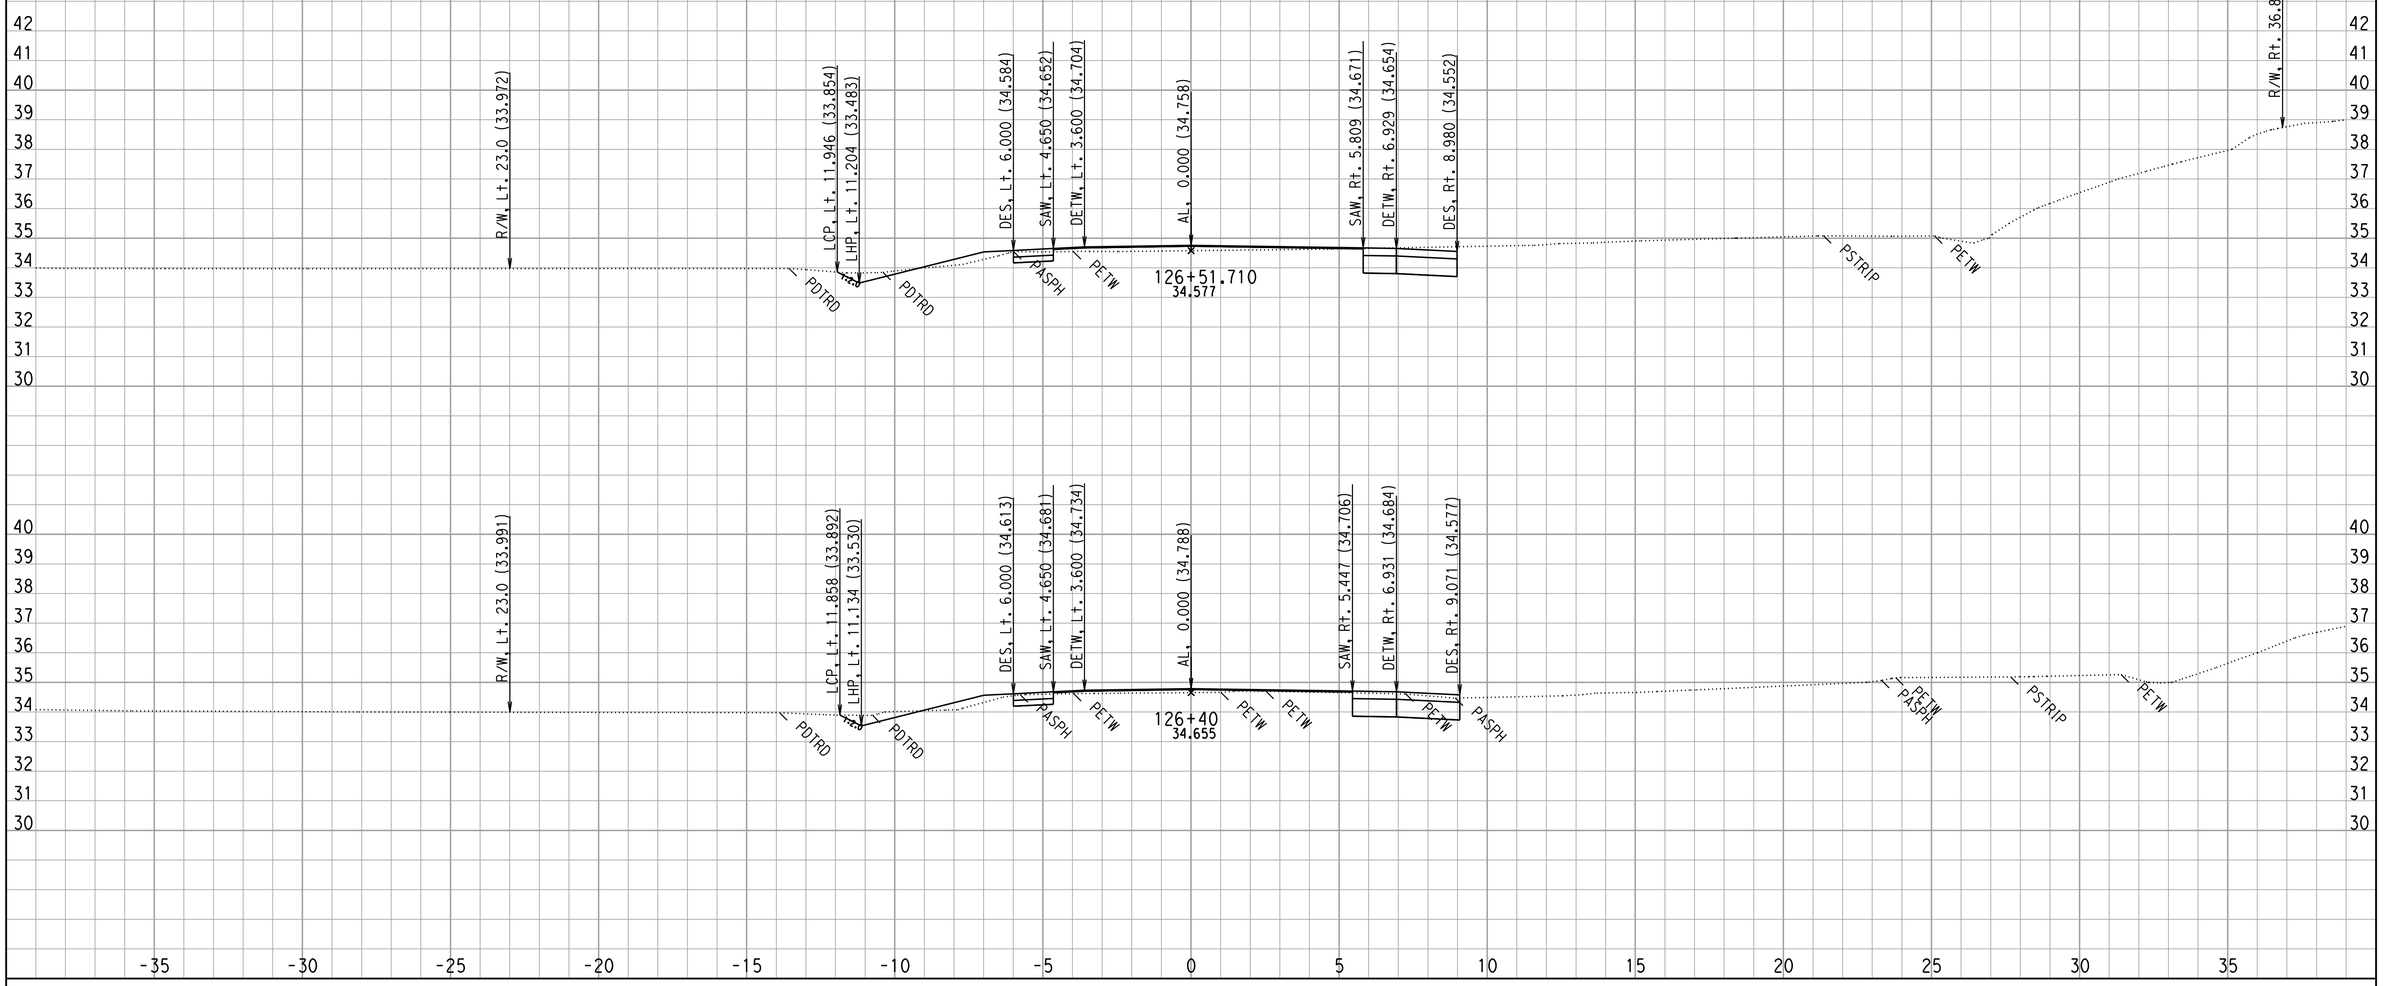

CROSS SECTIONS CREATED BY: WC DATE: 8/29/2008 ALL DIMENSIONS ARE METRIC

PROJECT: DUHIG
EA: 444211
0.5/3.3

Project: 0147 File: D:\444201\TempRdDsn\0147\XSECTION\mainoutput\final\al69_pro69mx2_full_fin3_match18.ear

Scale Ratio: 1:100 Horiz.
1:100 Vert.

A LINE - AL69
CROSS SECTIONS

SHEET 129 OF XXX

F:\4444211 final xsec.dgn 9/5/2008 12:44:24 PM

FOR EARTHWORK DEVELOPMENT ONLY

FOR DRIVEWAYS, DRAINAGES, & ROAD CONFORMS SEE PLANS

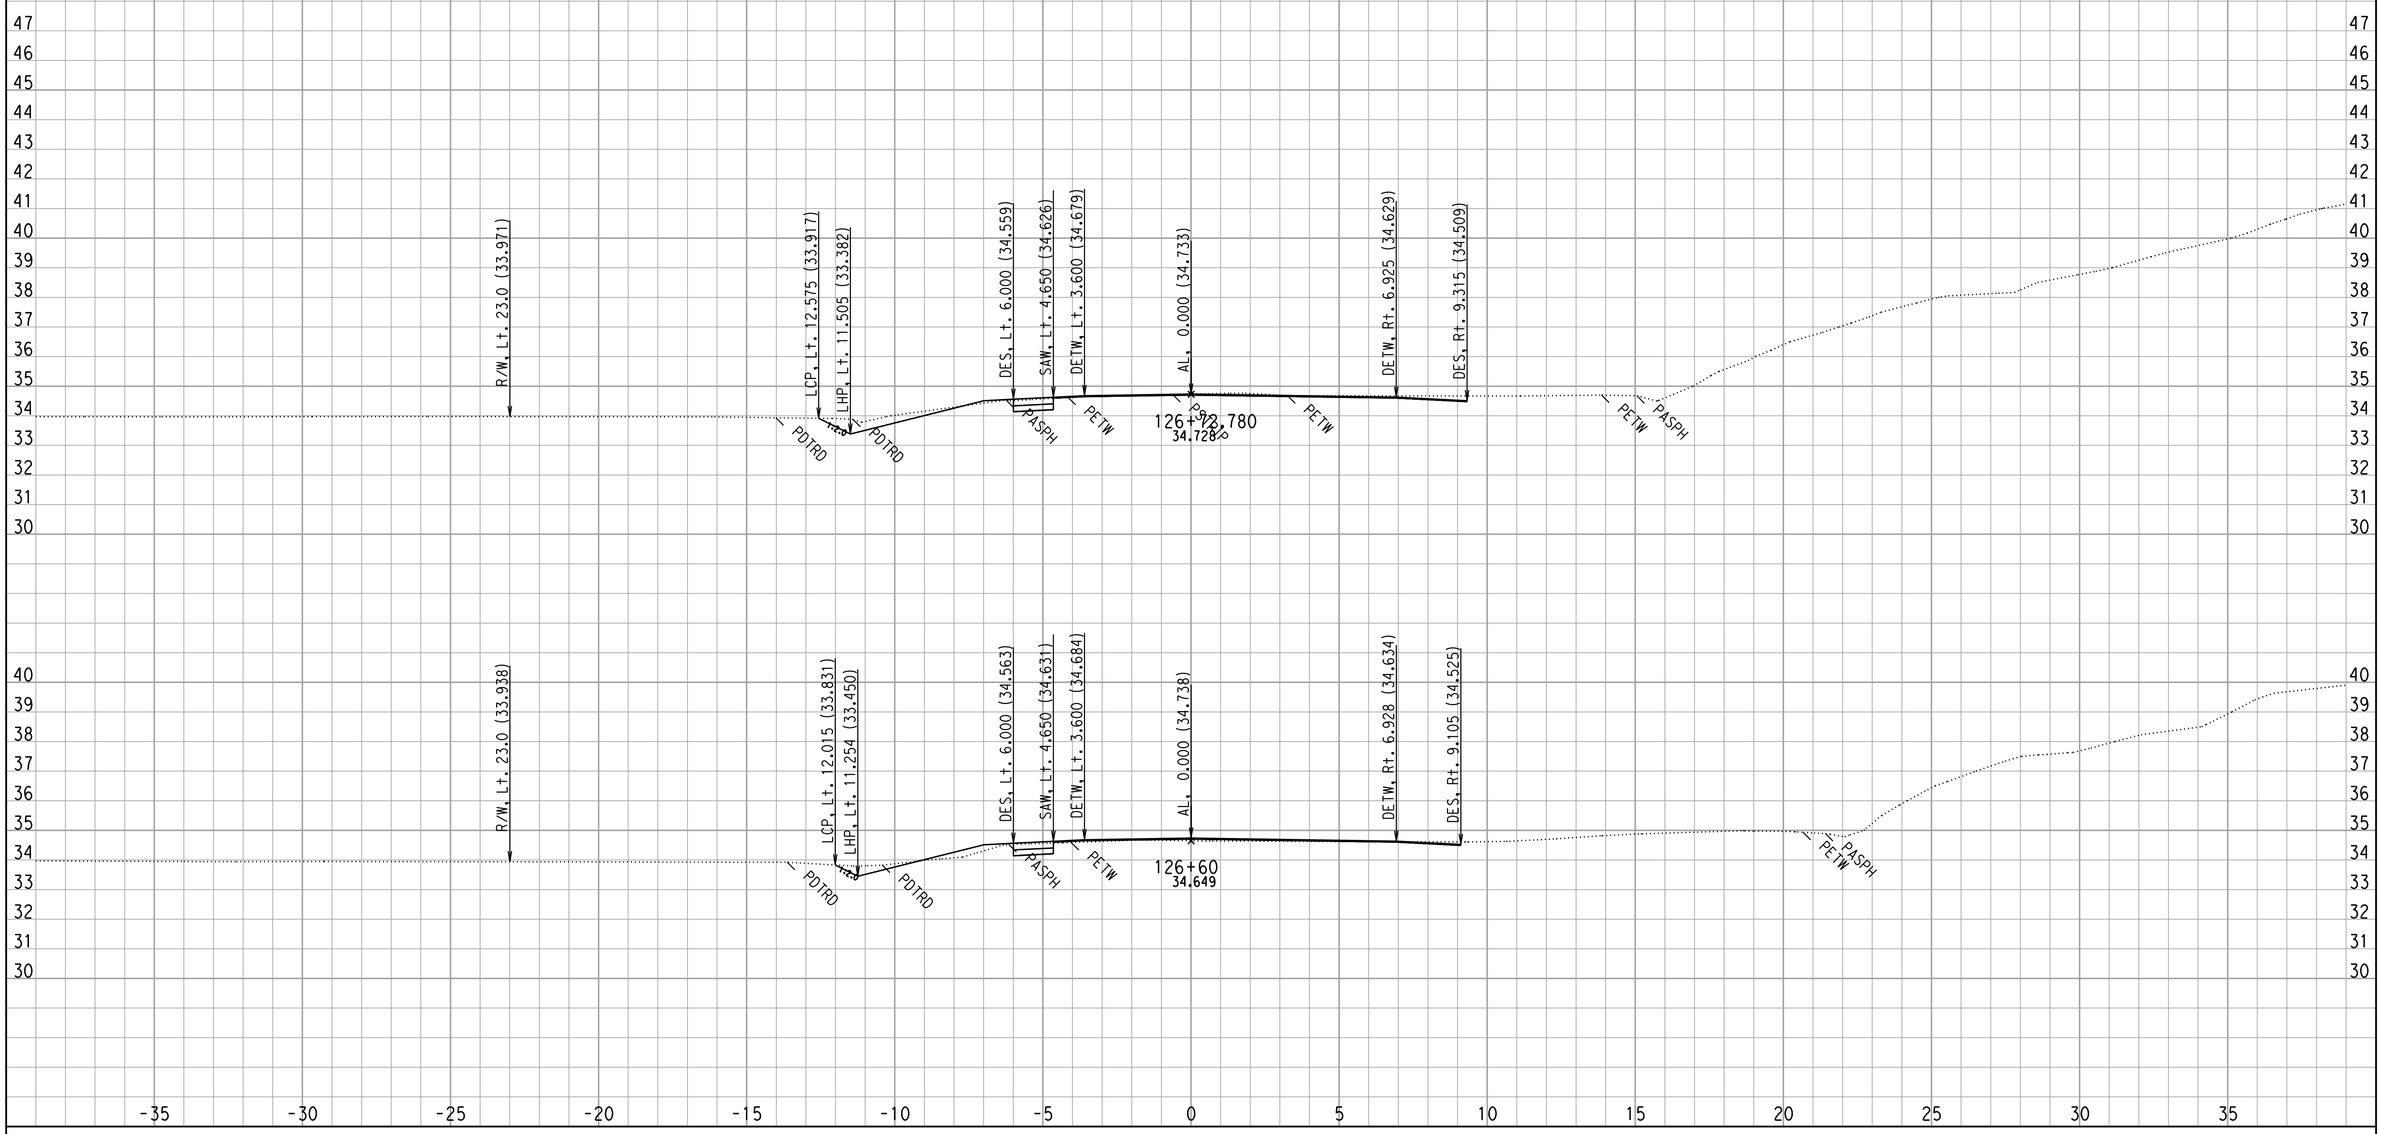

CROSS SECTIONS CREATED BY: WC DATE: 8/29/2008 ALL DIMENSIONS ARE METRIC

Project: 0147 File: D:\444201\TempRdDsn\0147\XSECTION\mainoutput\final\al69_pro69mx2_full_fin3_match18.ear

PROJECT: DUHIG
EA: 444211
0.5/3.3

Scale Ratio: 1:100 Horiz.
1:100 Vert.

A LINE - AL69
CROSS SECTIONS

SHEET 130 OF XXX

F:\4444211 final xsec.dgn 9/5/2008 12:44:24 PM

FOR EARTHWORK DEVELOPMENT ONLY

FOR DRIVEWAYS, DRAINAGES, & ROAD CONFORMS SEE PLANS

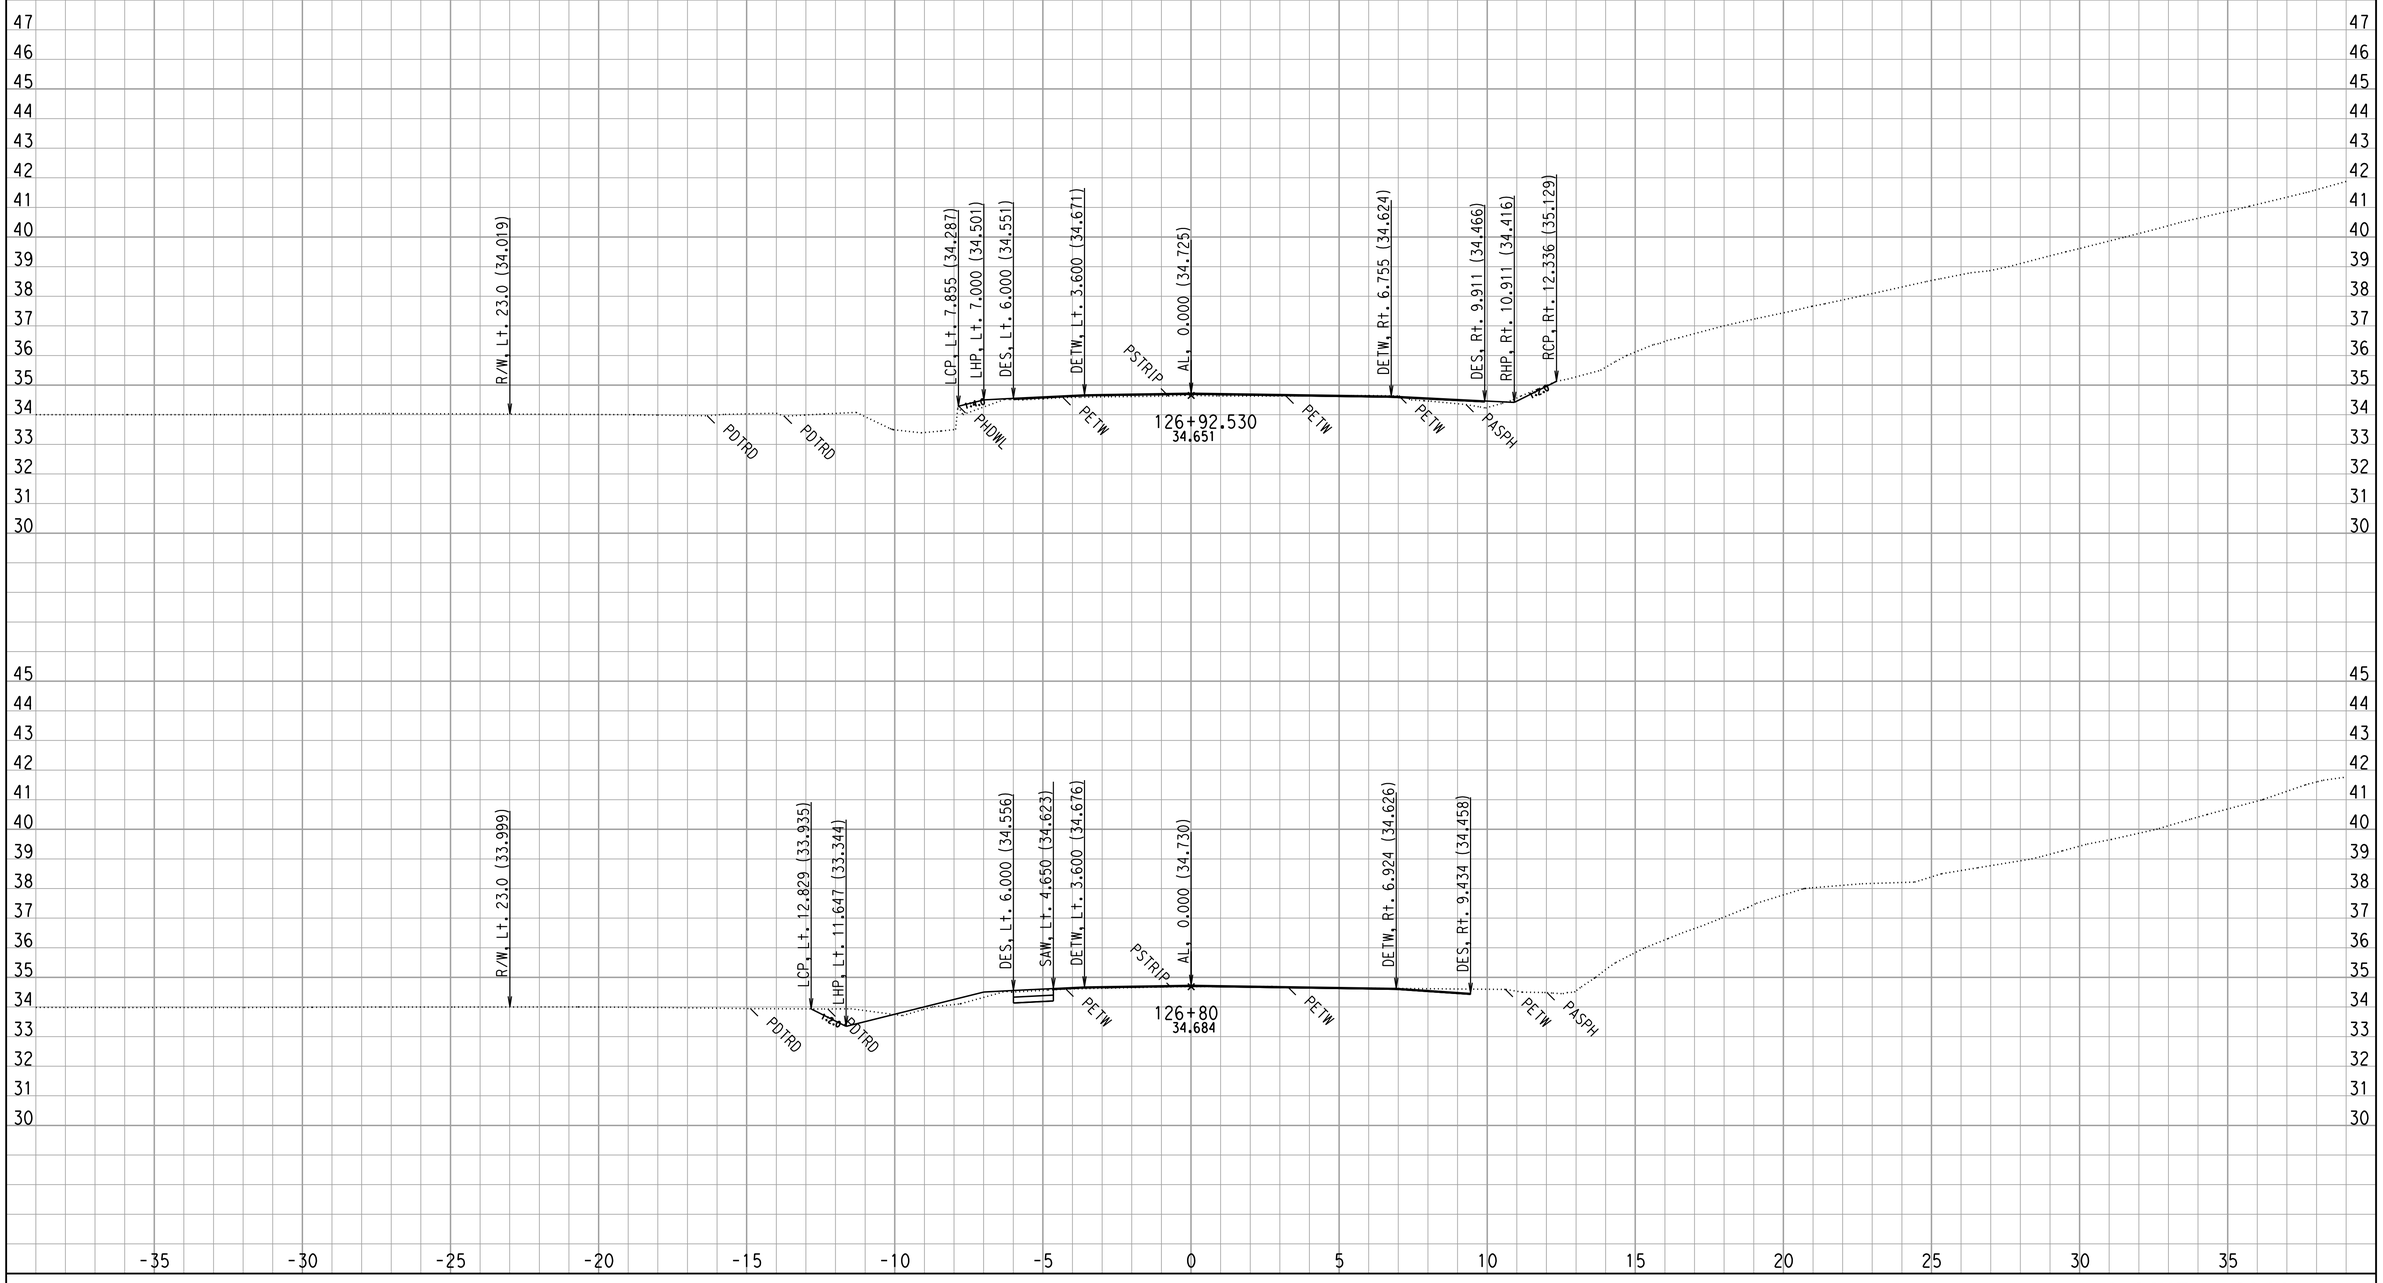

CROSS SECTIONS CREATED BY: WC DATE: 8/29/2008 ALL DIMENSIONS ARE METRIC

Project: 0147 File: D:\444201\TempRdDsn\0147\XSECTION\mainoutput\final\al69_pro69mx2_full_fin3_match18.ear

PROJECT: DUHIG
EA: 444211
0.5/3.3

Scale Ratio: 1:100 Horiz.
1:100 Vert.

A LINE - AL69
CROSS SECTIONS

F:\4444211 final xsec.dgn 9/5/2008 12:44:24 PM

FOR EARTHWORK DEVELOPMENT ONLY

FOR DRIVEWAYS, DRAINAGES, & ROAD CONFORMS SEE PLANS

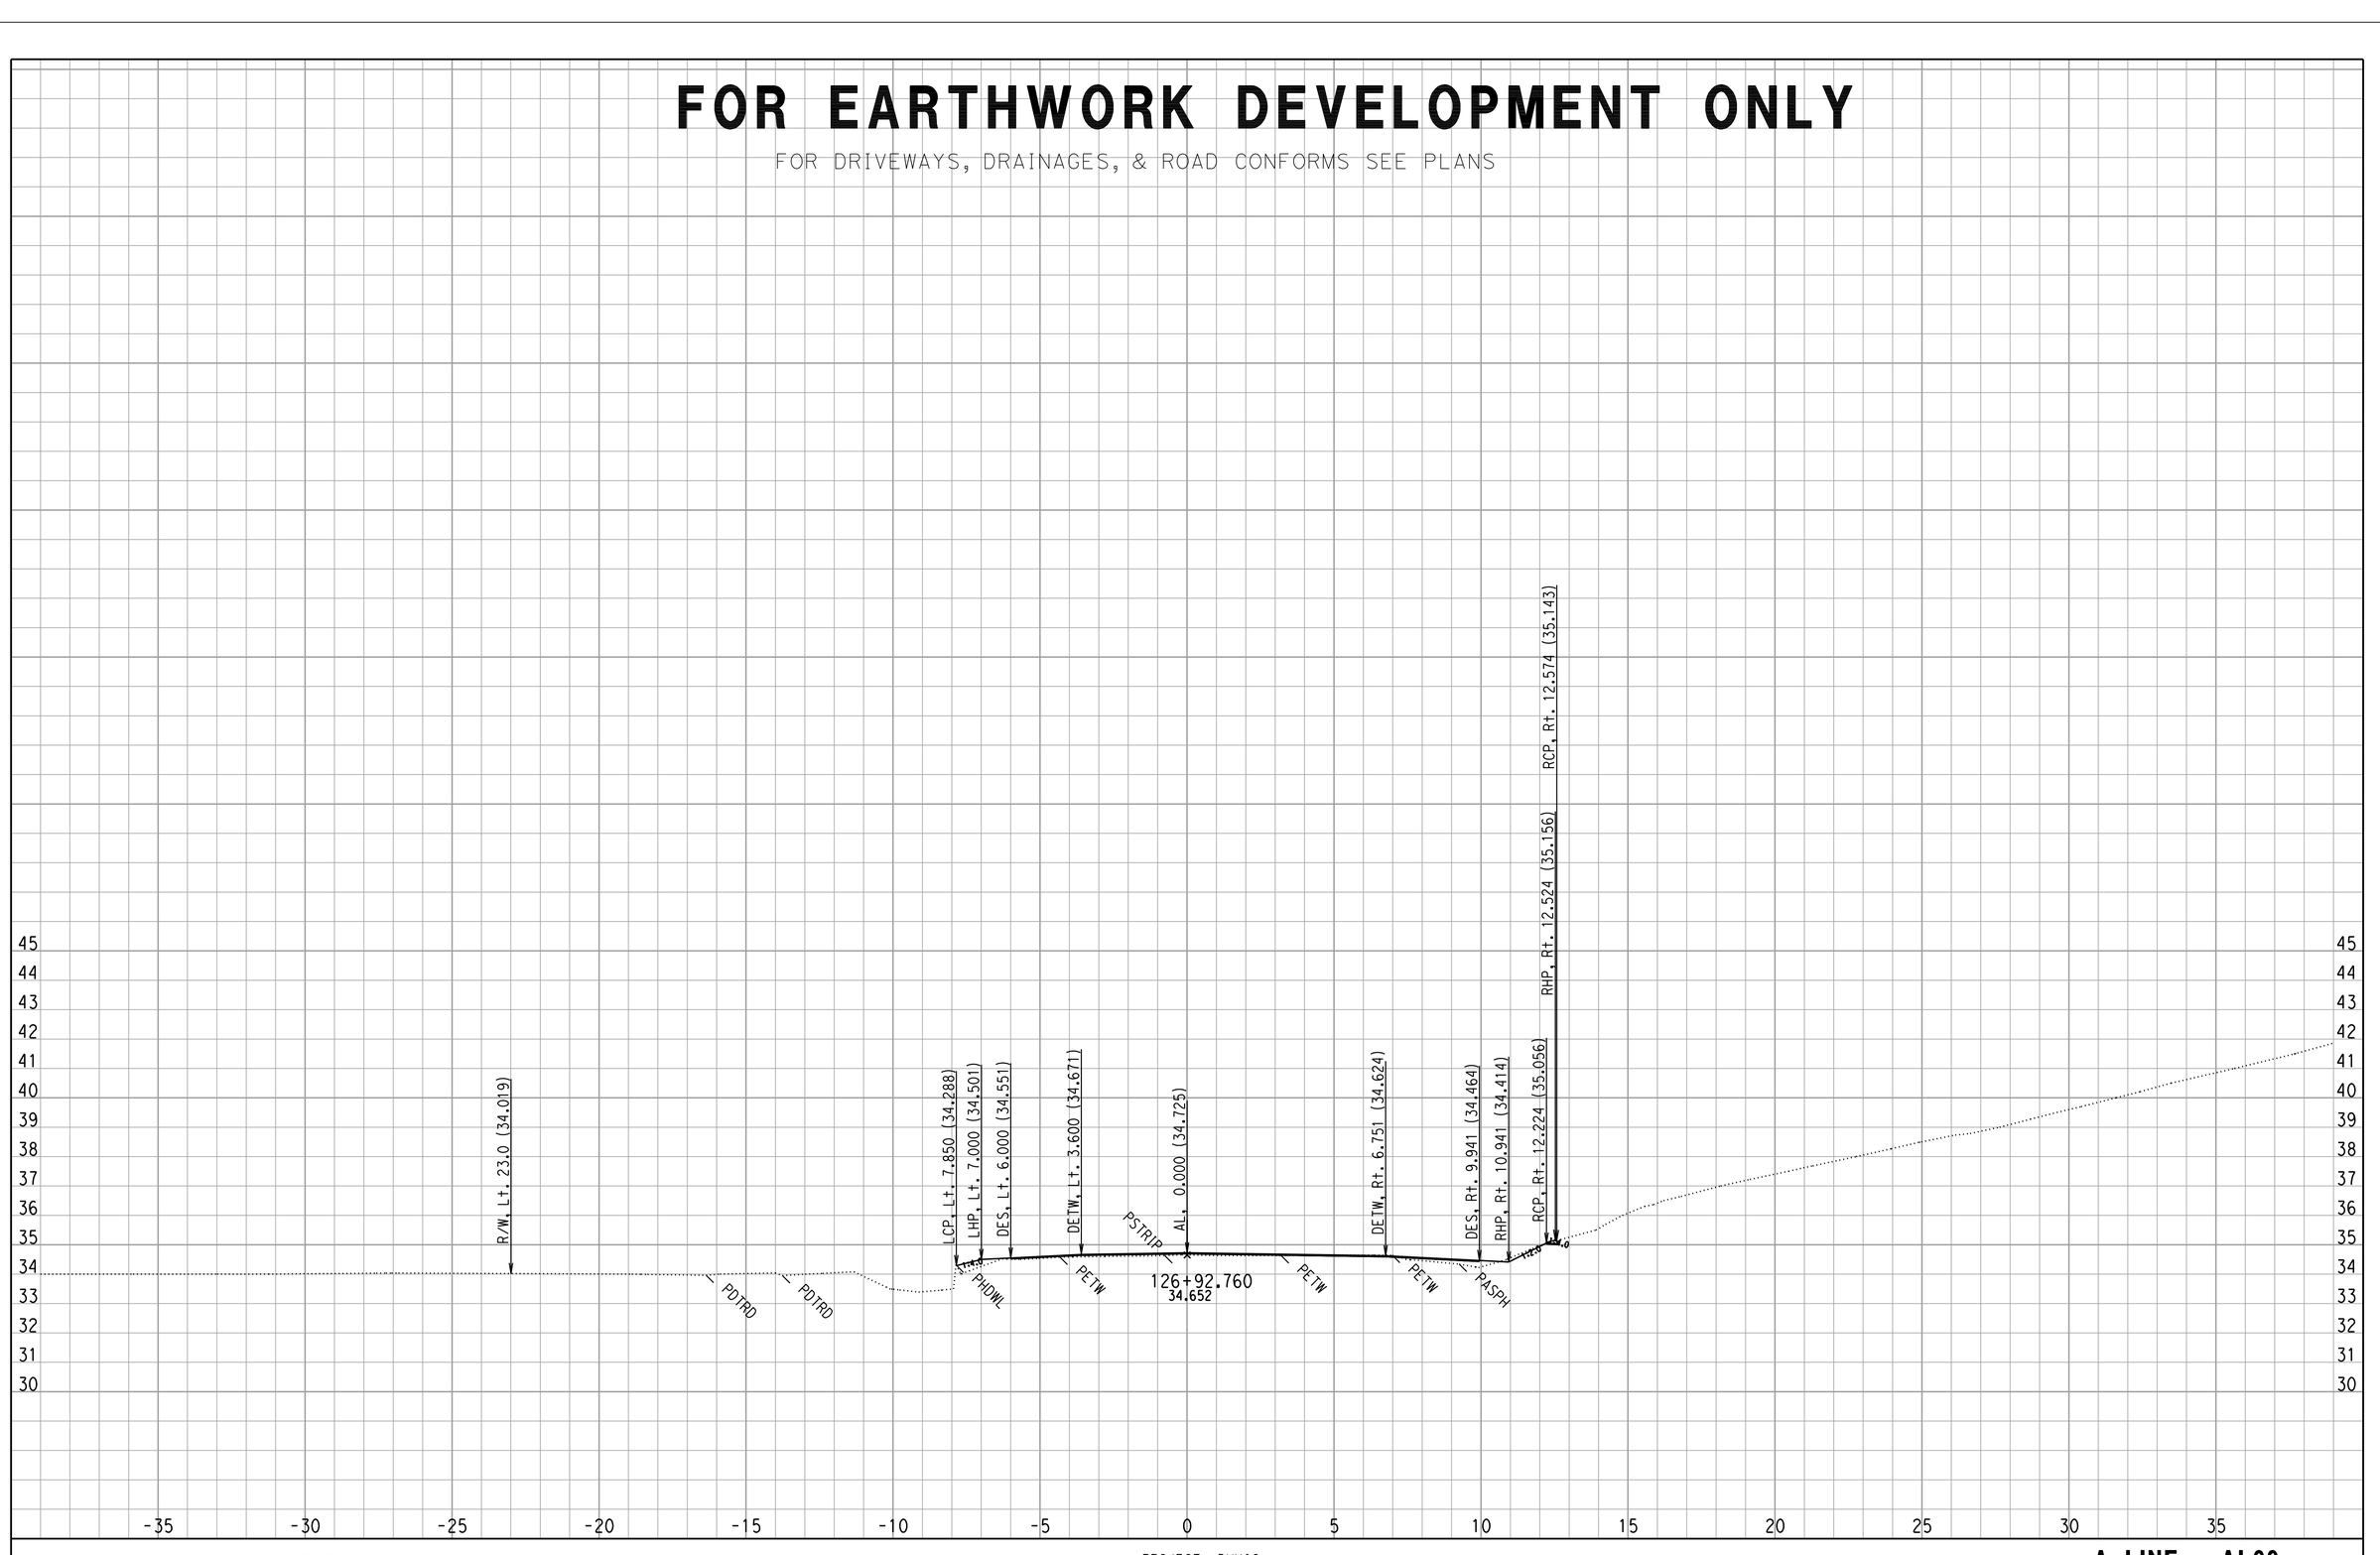

CROSS SECTIONS CREATED BY: WC DATE: 8/29/2008 ALL DIMENSIONS ARE METRIC

PROJECT: DUHIG
EA: 444211
0.5/3.3

Project: 0147 File: D:\444201\TempRdDsn\0147\XSECTION\mainoutput\final\al69_pro69mx2_full_fin3_match18.ear

Scale Ratio: 1:100 Horiz.
1:100 Vert.

A LINE - AL69
CROSS SECTIONS

SHEET 132 OF XXX

F:\4444211 final xsec.dgn 9/5/2008 12:44:24 PM

FOR EARTHWORK DEVELOPMENT ONLY

FOR DRIVEWAYS, DRAINAGES, & ROAD CONFORMS SEE PLANS

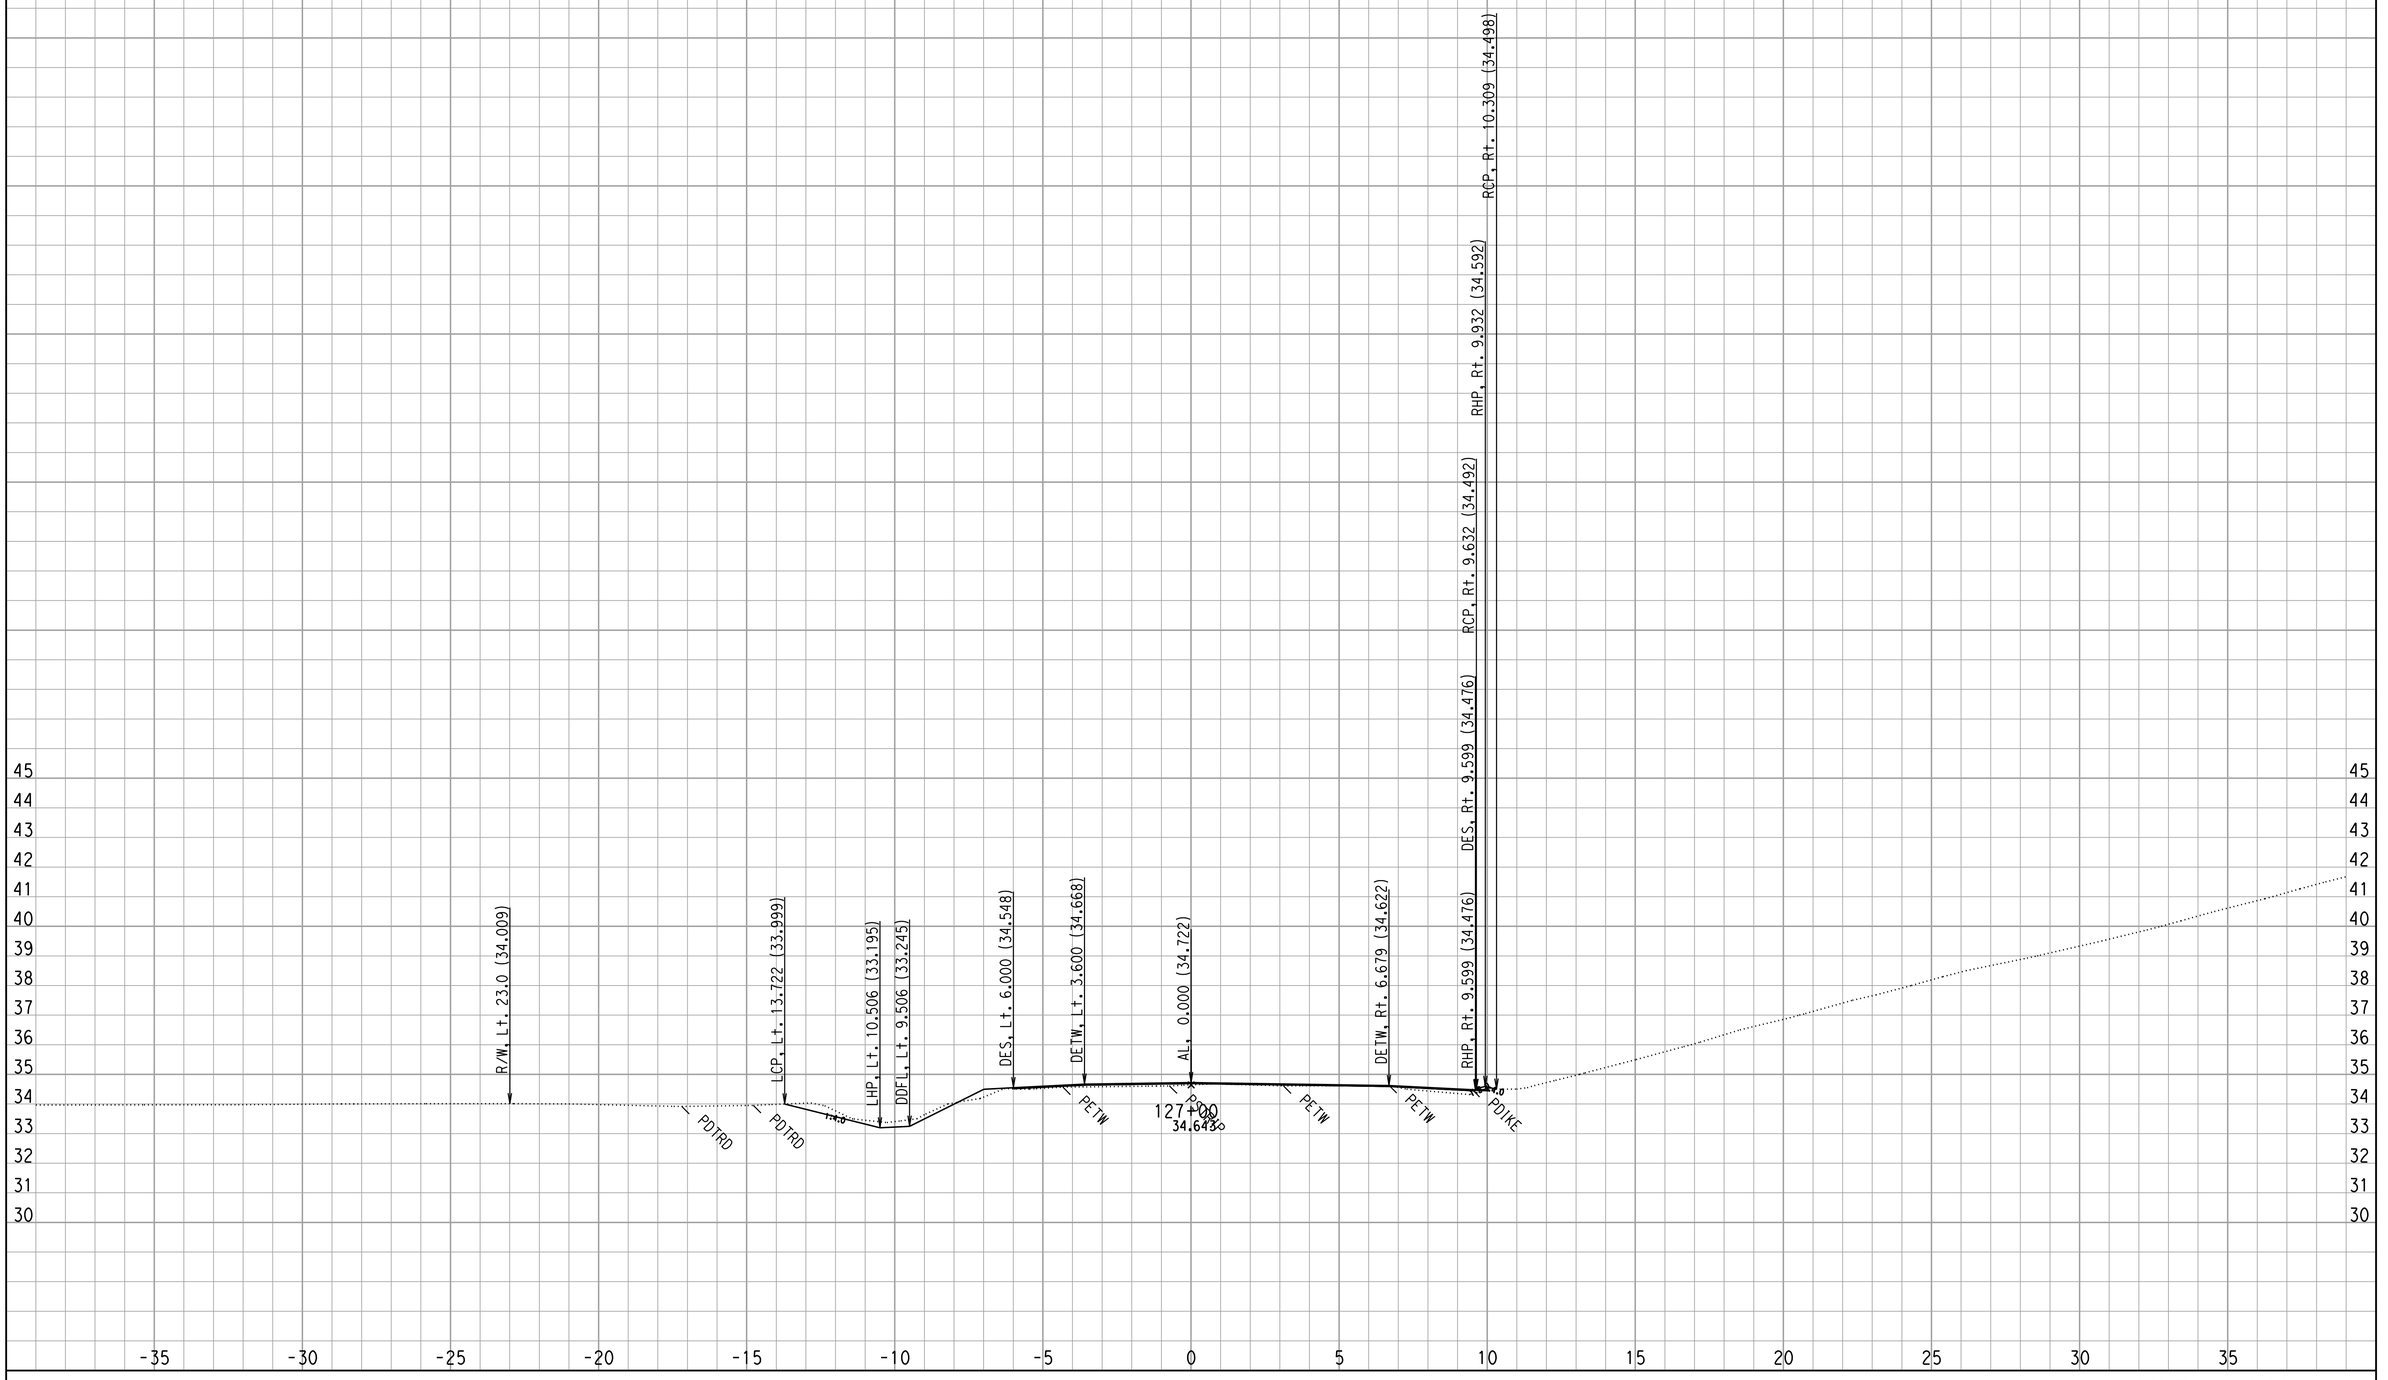

CROSS SECTIONS CREATED BY: WC DATE: 8/29/2008 ALL DIMENSIONS ARE METRIC

Project: 0147 File: D:\444201\TempRdDsn\0147\XSECTION\mainoutput\final\al69_pro69mx2_full_fin3_match18.ear

PROJECT: DUHIG
EA: 444211
0.5/3.3

Scale Ratio: 1:100 Horiz.
1:100 Vert.

A LINE - AL69
CROSS SECTIONS

SHEET 133 OF XXX

F:\4444211 final xsec.dgn 9/5/2008 12:44:25 PM

FOR EARTHWORK DEVELOPMENT ONLY

FOR DRIVEWAYS, DRAINAGES, & ROAD CONFORMS SEE PLANS

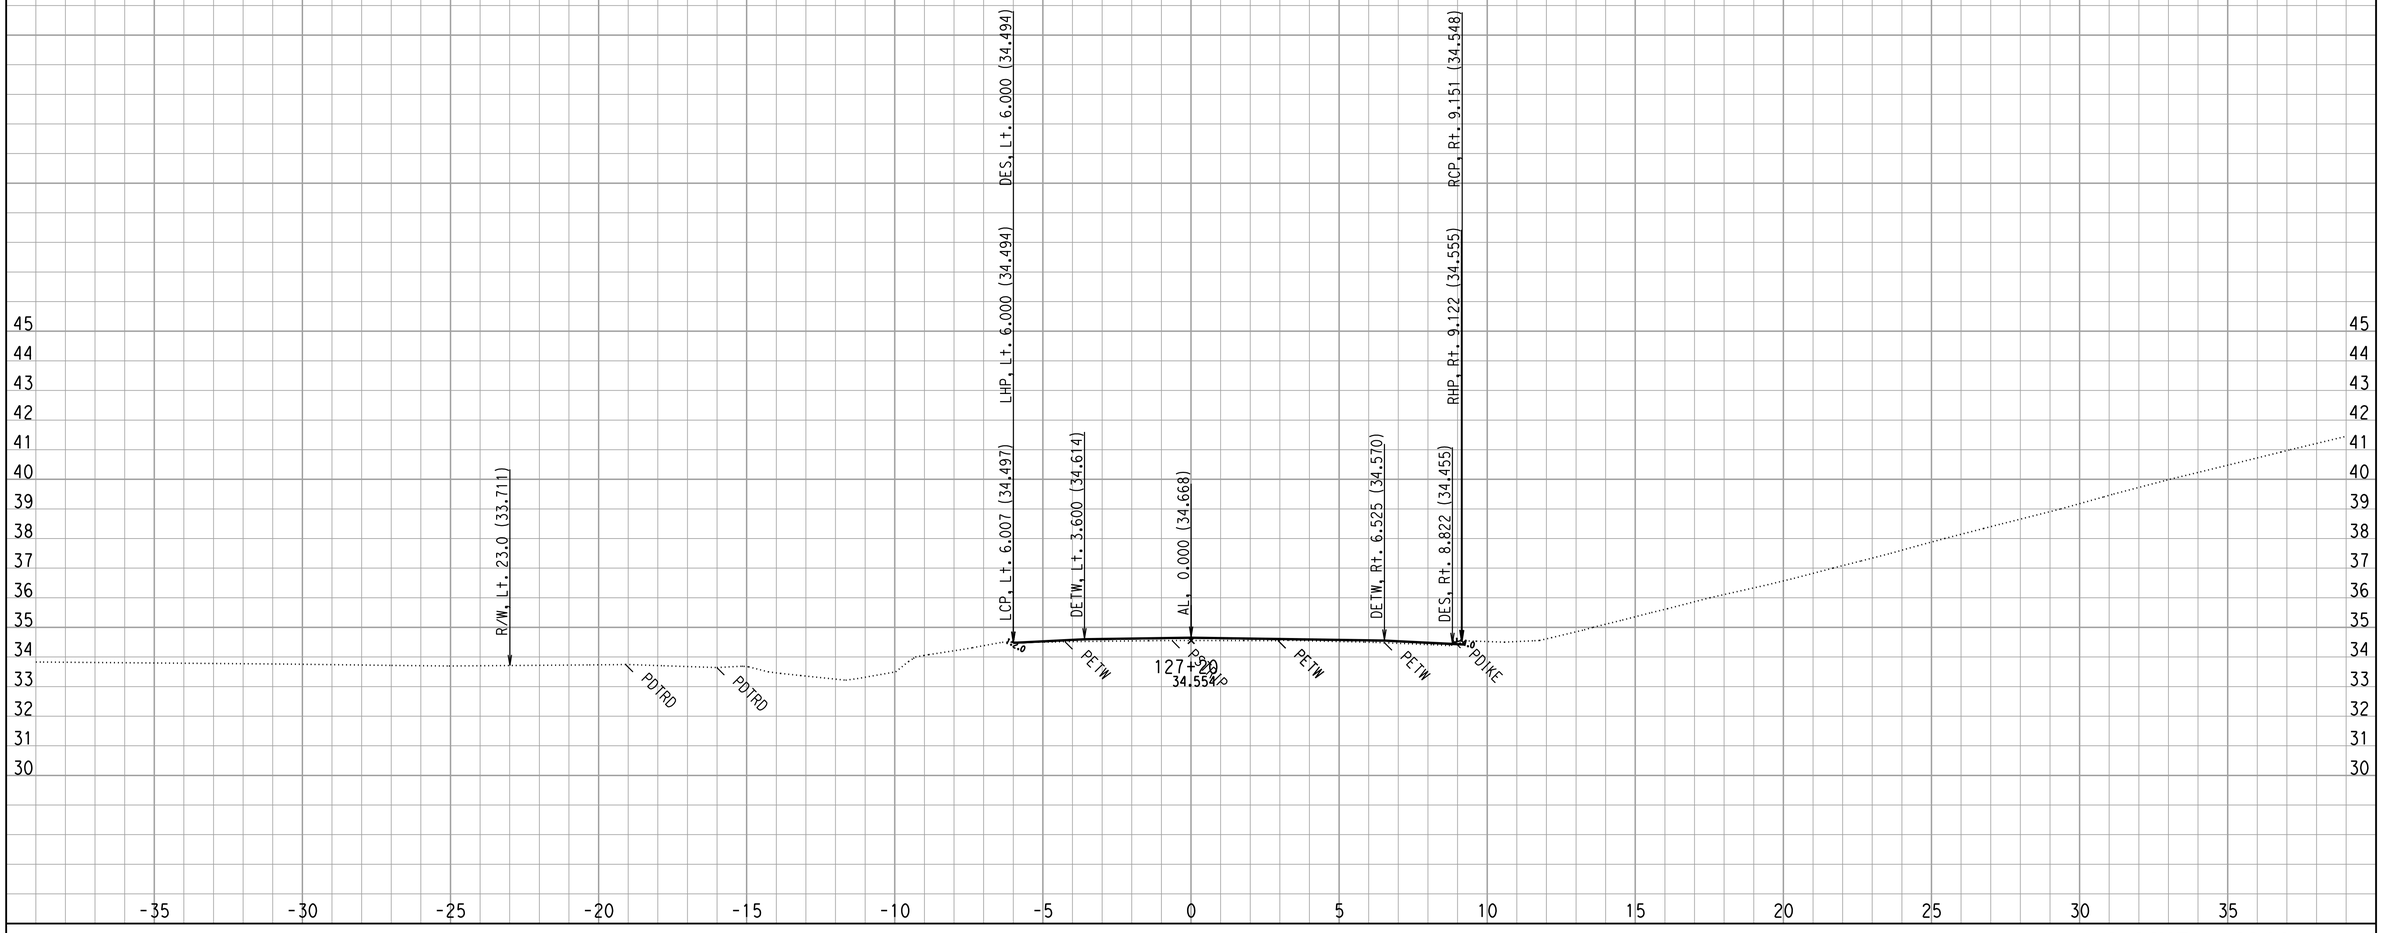

CROSS SECTIONS CREATED BY: WC DATE: 8/29/2008 ALL DIMENSIONS ARE METRIC

Project: 0147 File: D:\444201\TempRdDsn\0147\XSECTION\mainoutput\final\al69_pro69mx2_full_fin3_match18.ear

PROJECT: DUHIG
EA: 444211
0.5/3.3

Scale Ratio: 1:100 Horiz.
1:100 Vert.

A LINE - AL69
CROSS SECTIONS

SHEET 134 OF XXX

F:\4444211 final xsec.dgn 9/5/2008 12:44:25 PM

FOR EARTHWORK DEVELOPMENT ONLY

FOR DRIVEWAYS, DRAINAGES, & ROAD CONFORMS SEE PLANS

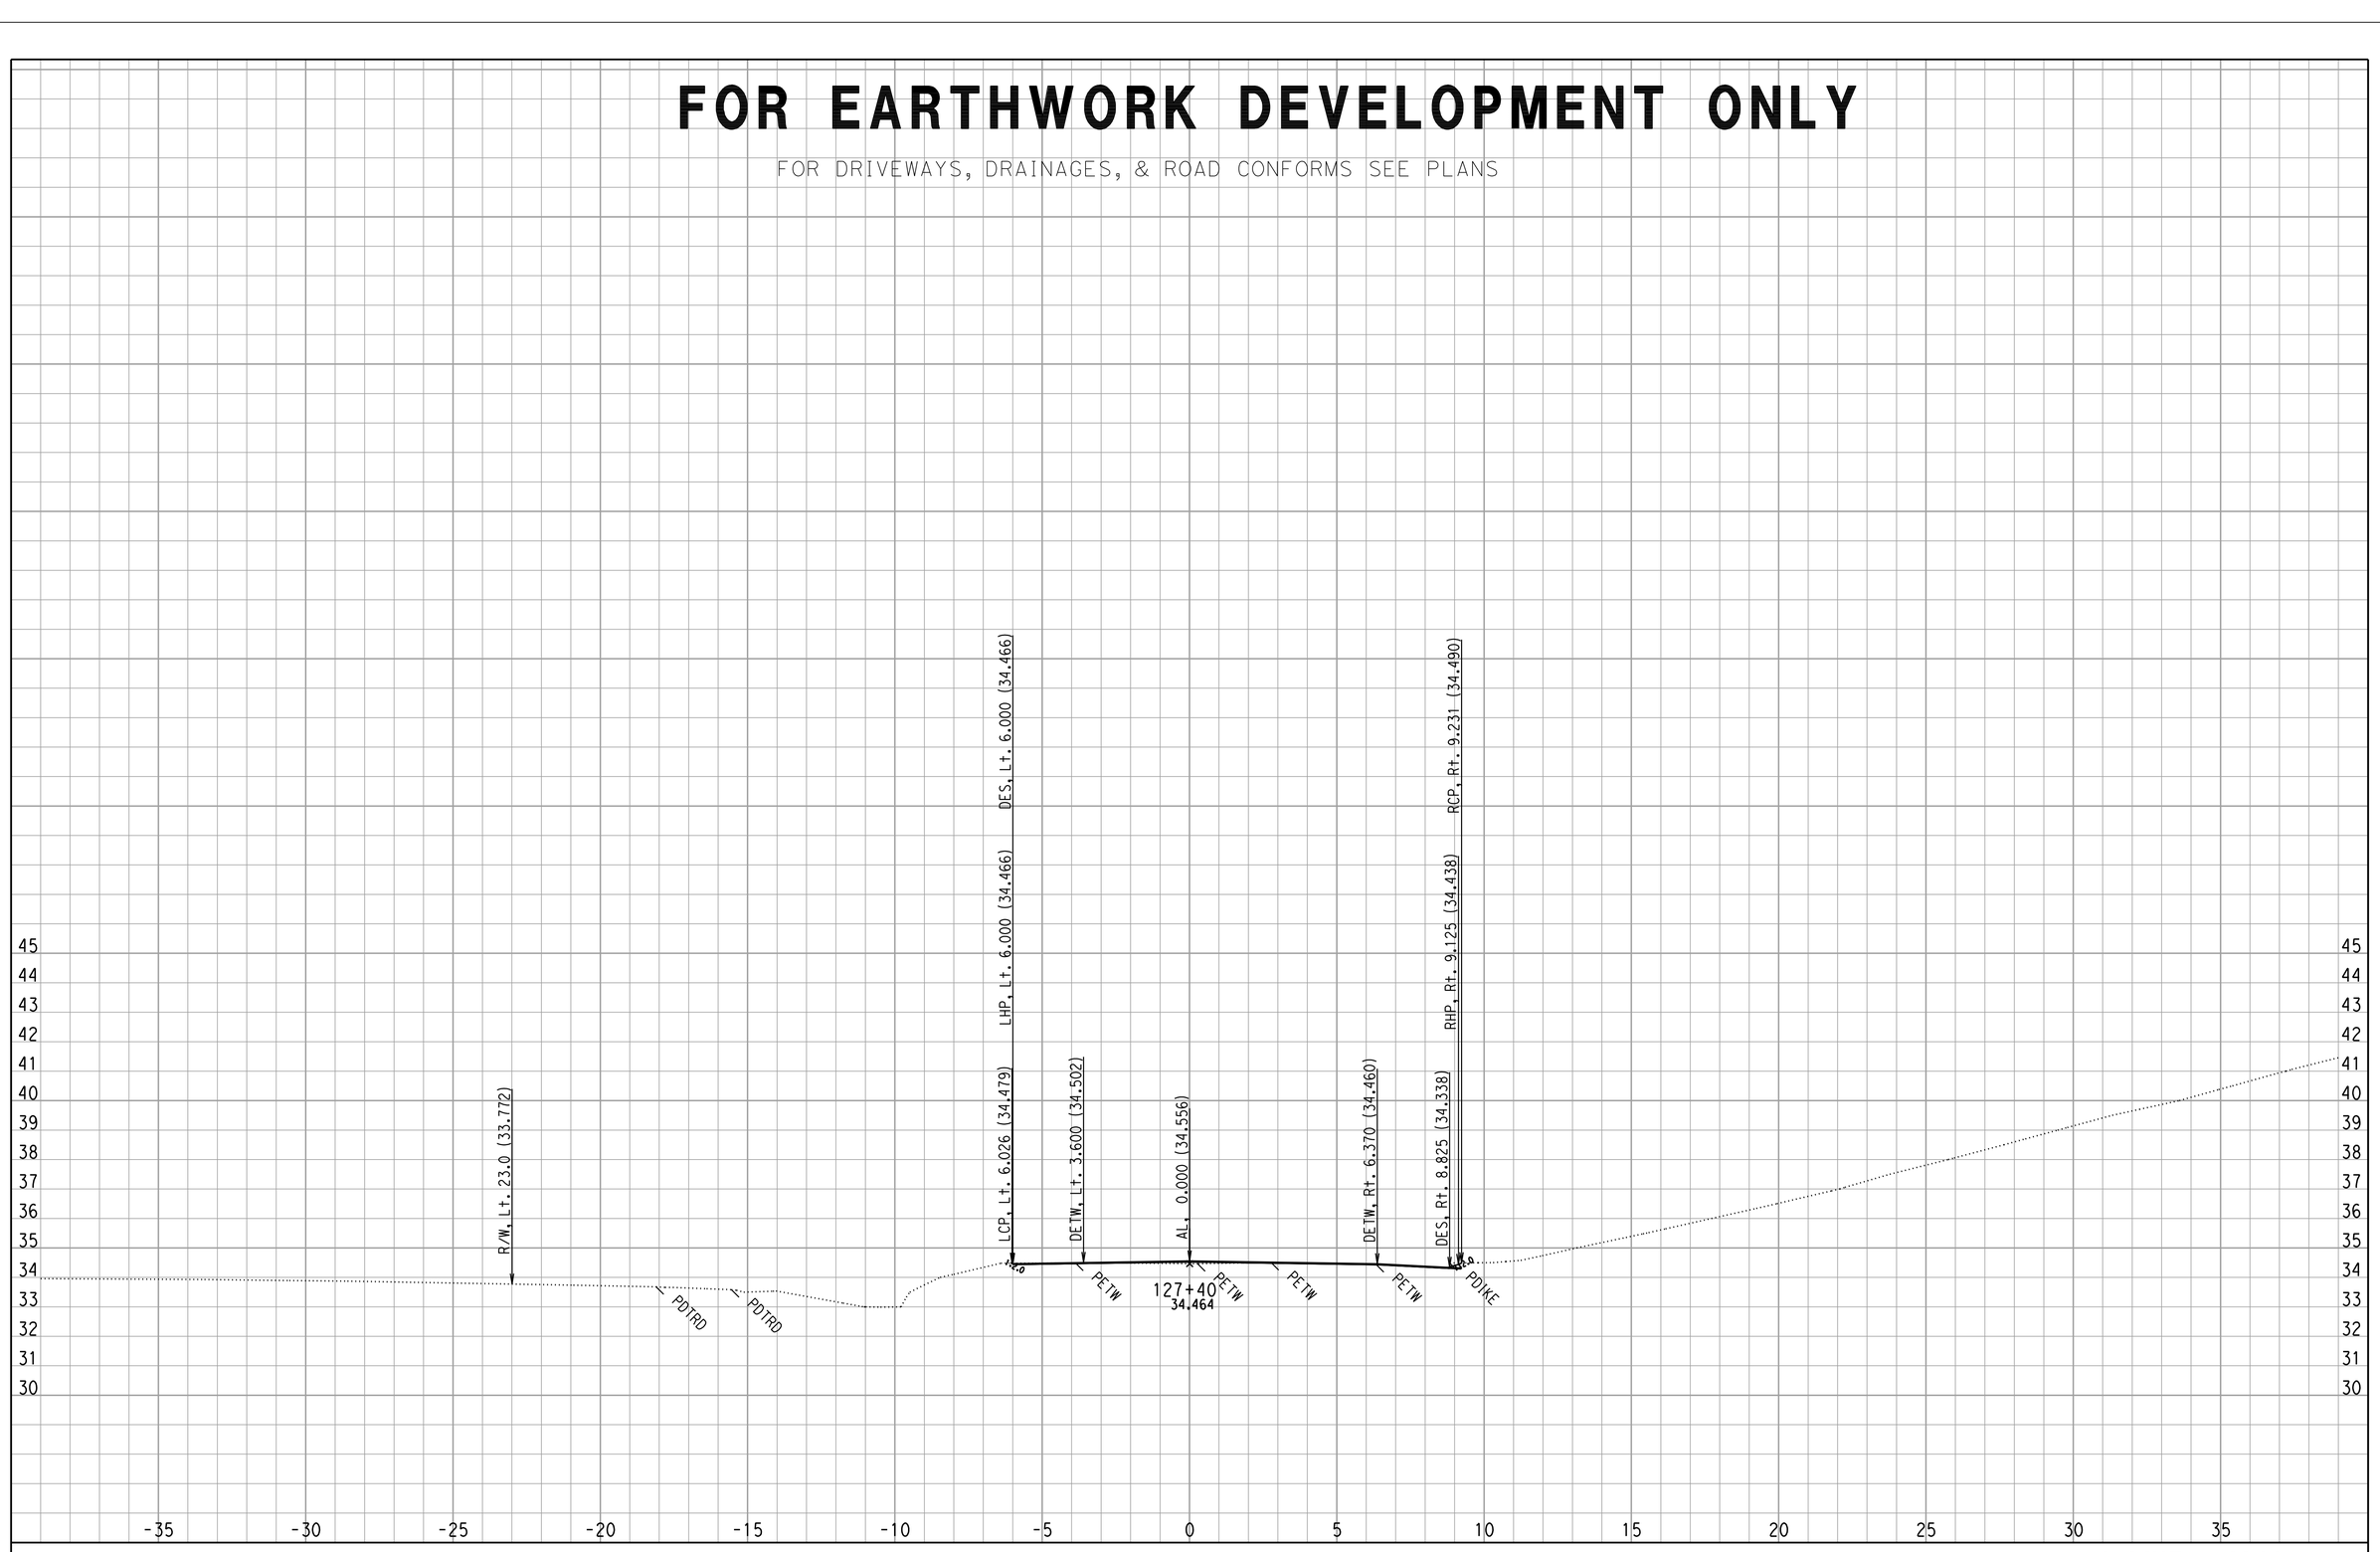

CROSS SECTIONS CREATED BY: WC DATE: 8/29/2008 ALL DIMENSIONS ARE METRIC

Project: 0147 File: D:\444201\TempRdDsn\0147\XSECTION\mainoutput\final\al69_pro69mx2_full_fin3_match18.ear

PROJECT: DUHIG
EA: 444211
0.5/3.3

Scale Ratio: 1:100 Horiz.
1:100 Vert.

A LINE - AL69
CROSS SECTIONS

SHEET 135 OF XXX

F:\4444211 final xsec.dgn 9/5/2008 12:44:25 PM

FOR EARTHWORK DEVELOPMENT ONLY

FOR DRIVEWAYS, DRAINAGES, & ROAD CONFORMS SEE PLANS

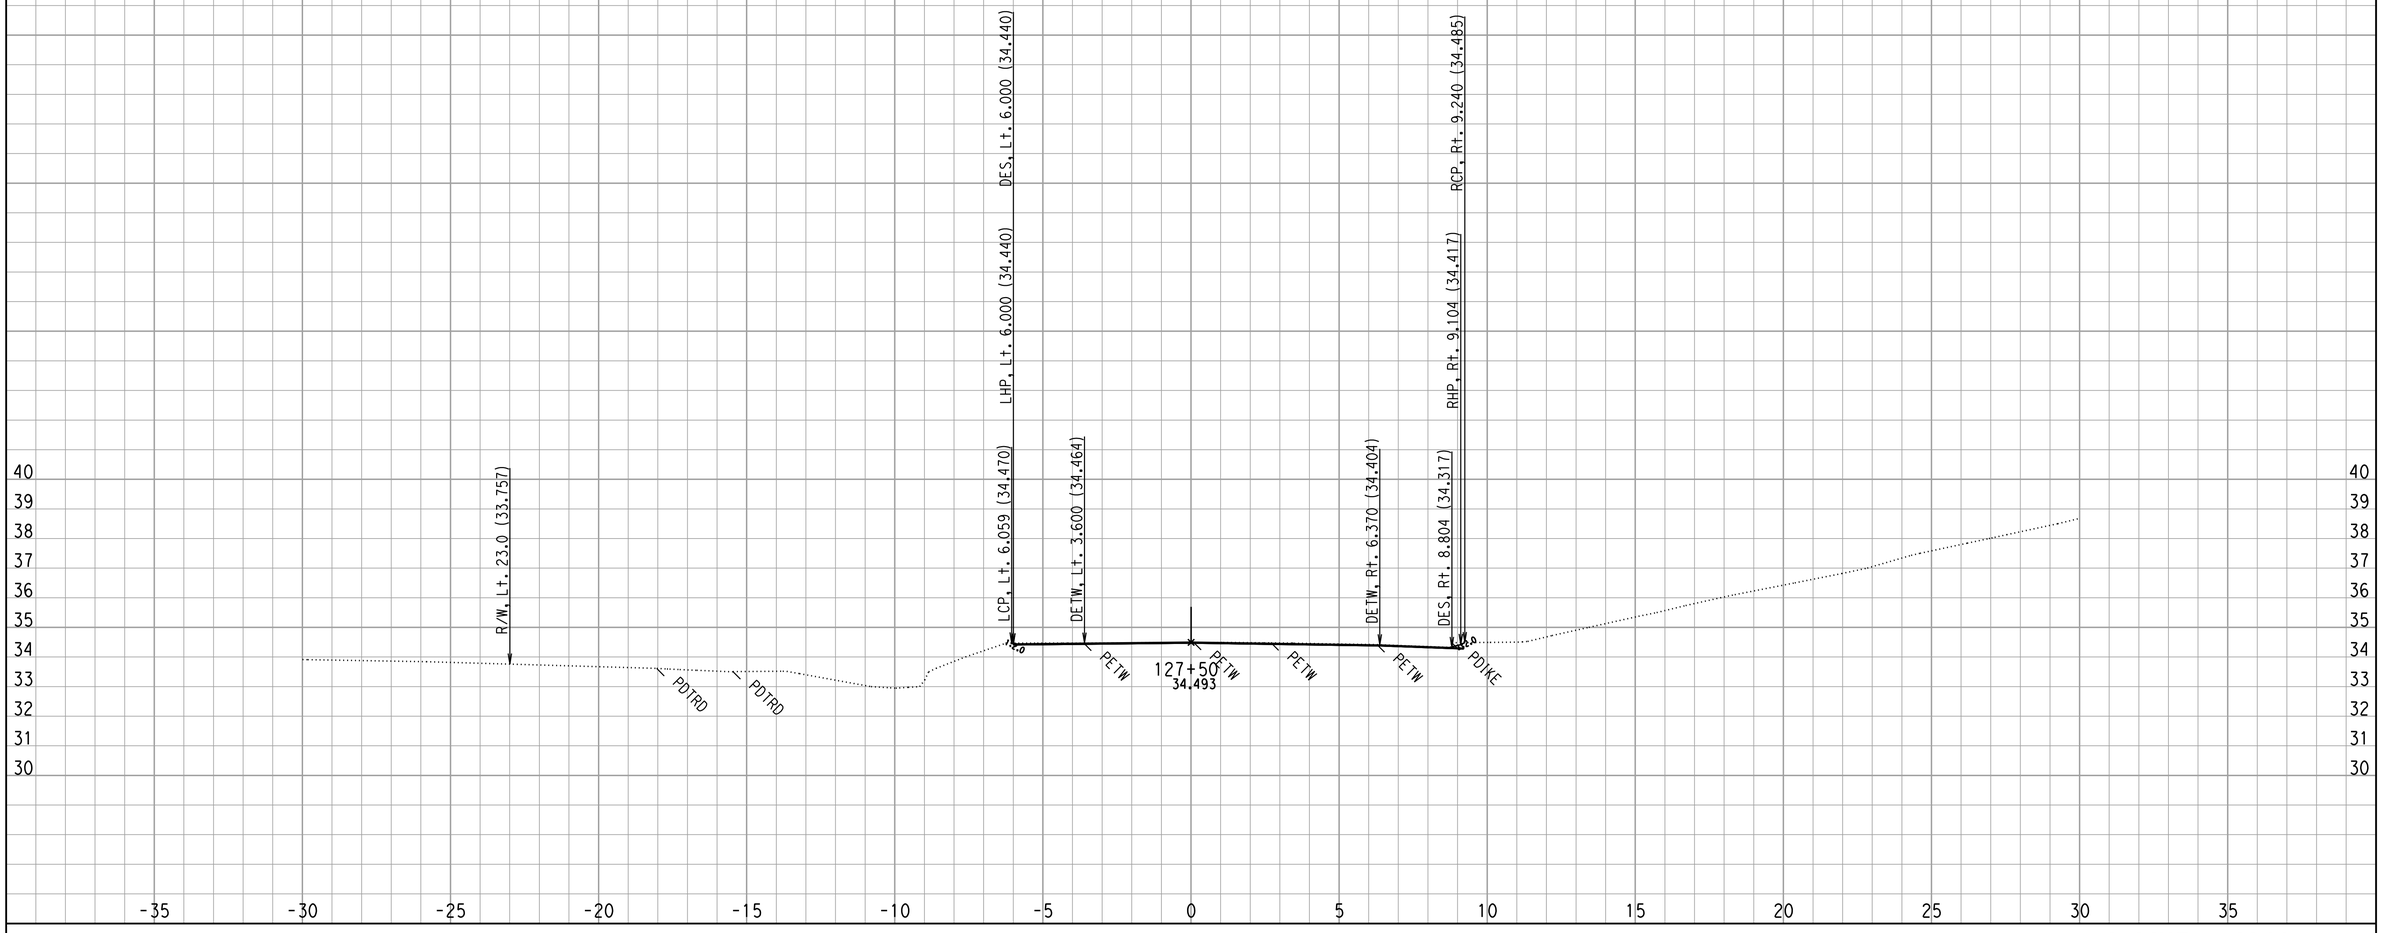

CROSS SECTIONS CREATED BY: WC DATE: 8/29/2008 ALL DIMENSIONS ARE METRIC

Project: 0147 File: D:\444201\TempRdDsn\0147\XSECTION\mainoutput\final\al69_pro69mx2_full_fin3_match18.ear

PROJECT: DUHIG
EA: 444211
0.5/3.3

Scale Ratio: 1:100 Horiz.
1:100 Vert.

A LINE - AL69
CROSS SECTIONS

SHEET 136 OF XXX

F:\4444211 final xsec.dgn 9/5/2008 12:44:25 PM