EARTHWORK DEVELOPMENT ONLY - see SC, SCD for details

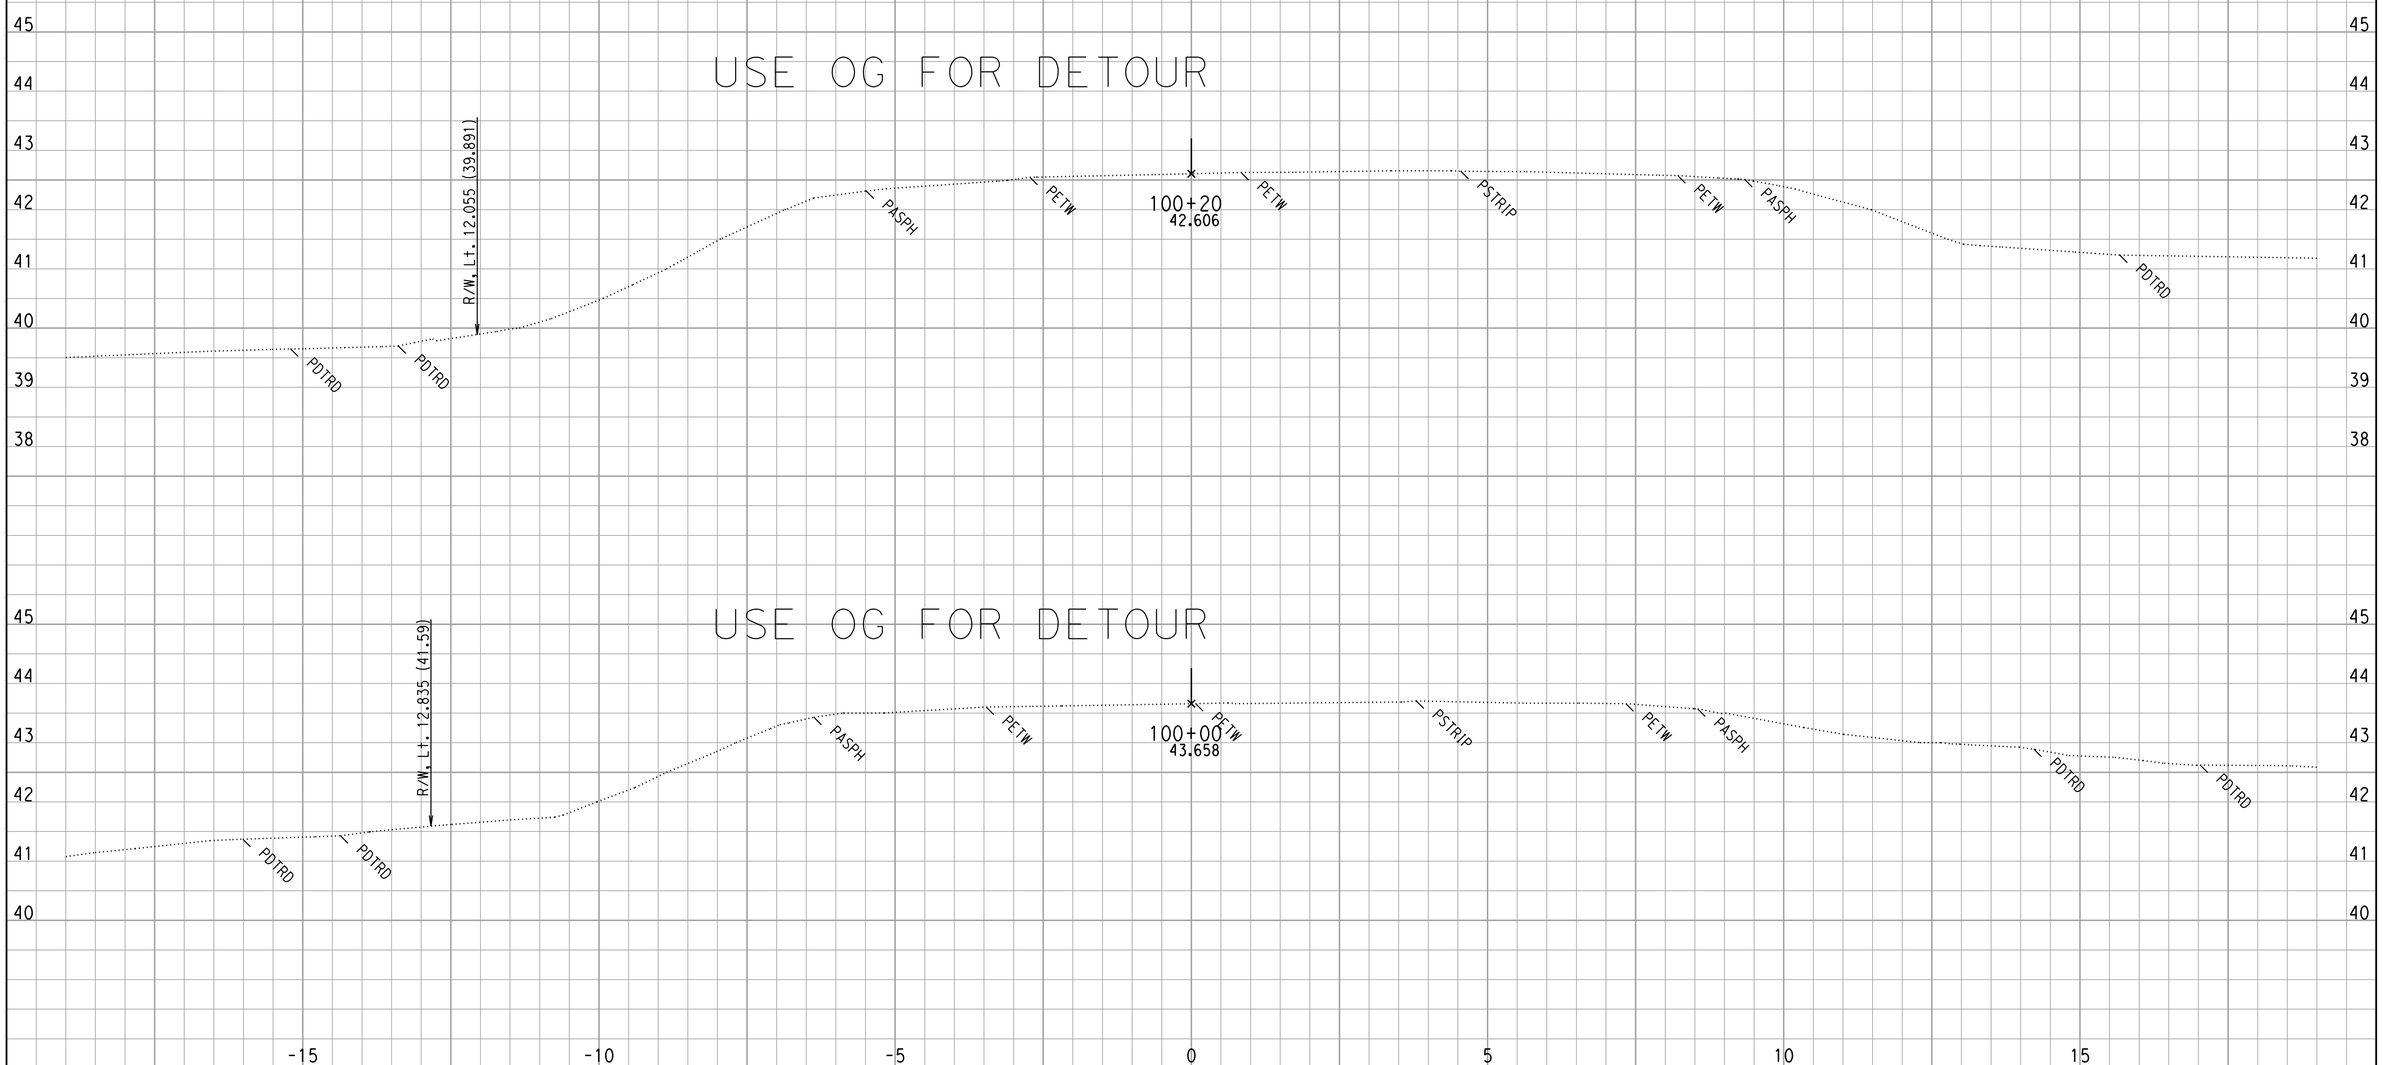

CREATED BY: WC
DATE: 10/16/2008
KC Project: 0147 File: D:\444201\TempRdDsn\0147\XSECTION\tempoutput\temp1out3.ear

CONTRACT: 444211
DIST/CO/RTE/KP: 04-NAP-121-0.5/3.3

Scale Ratio: 1:50 Horiz.
1:50 Vert.

All Dimensions are Meters

TEMP1
CROSS SECTIONS
SHEET 1 OF 16

EARTHWORK DEVELOPMENT ONLY - see SC, SCD for details

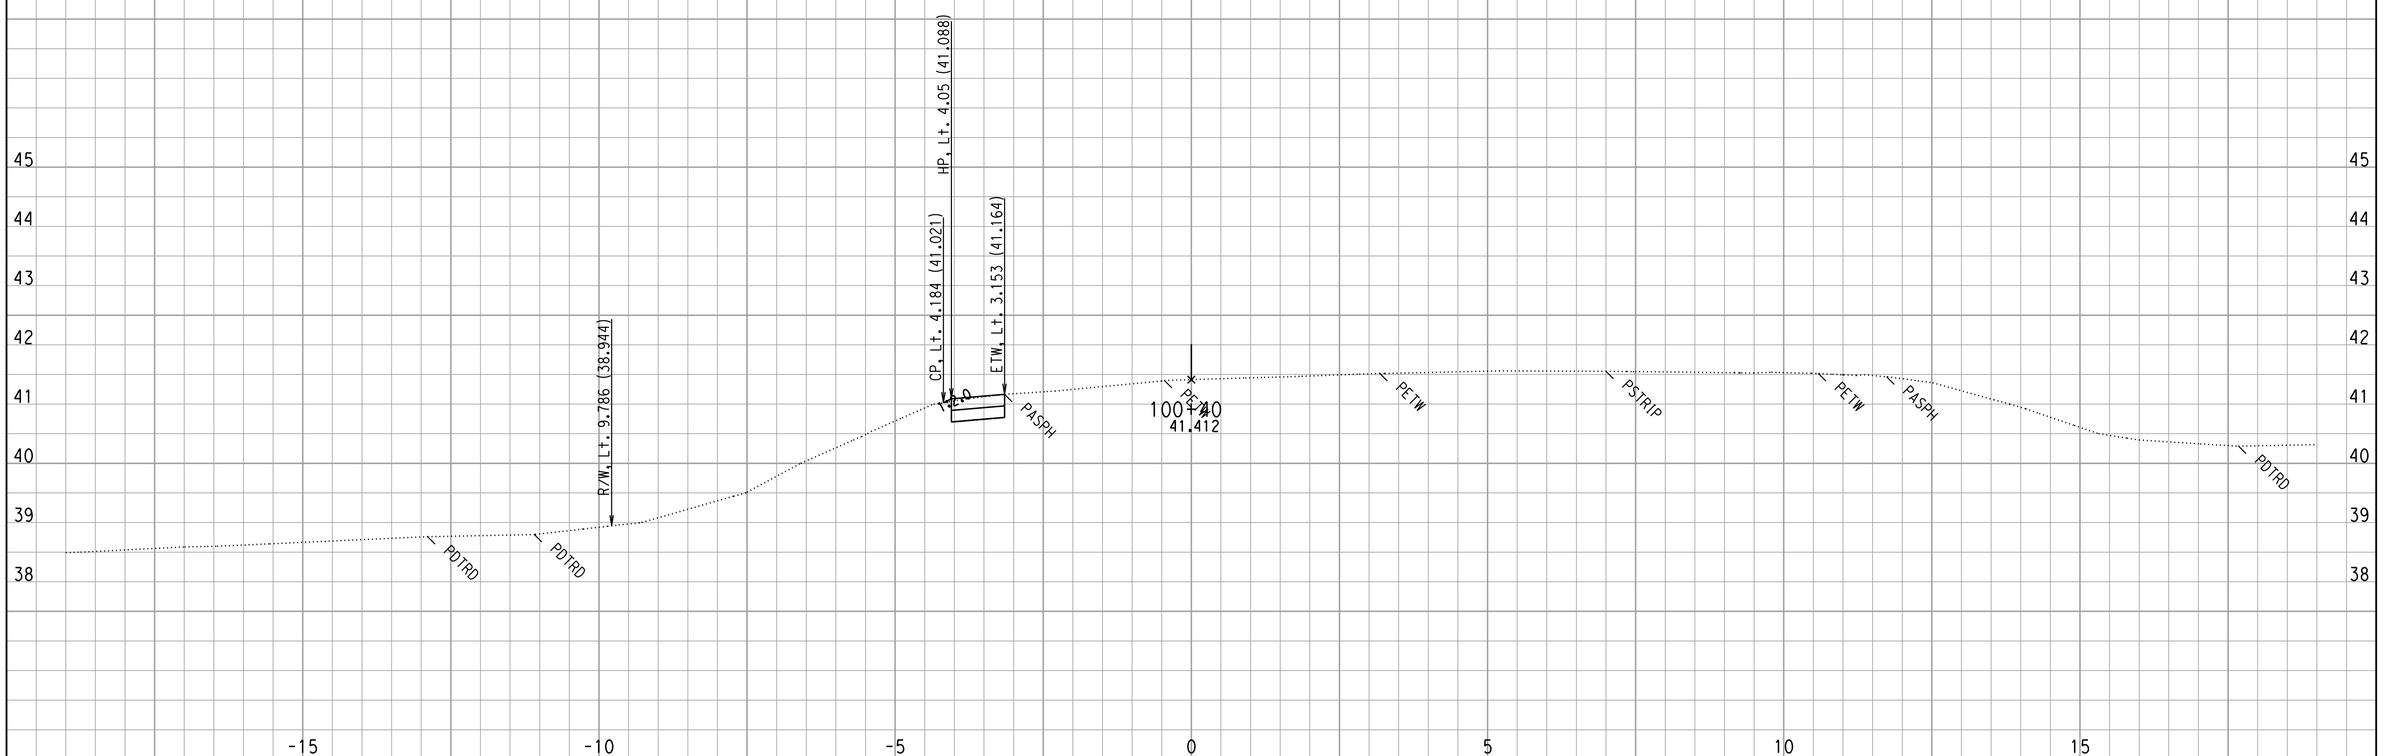

CREATED BY: WC
DATE: 10/16/2008
KC Project: 0147 File: D:\444201\TempRdDsn\0147\XSECTION\tempoutput\temp1out3.ear

CONTRACT: 444211
DIST/CO/RTE/KP: 04-NAP-121-0.5/3.3

Scale Ratio: 1:50 Horiz.
1:50 Vert.

All Dimensions are Meters

TEMP1
CROSS SECTIONS
SHEET 2 OF 16

EARTHWORK DEVELOPMENT ONLY - see SC, SCD for details

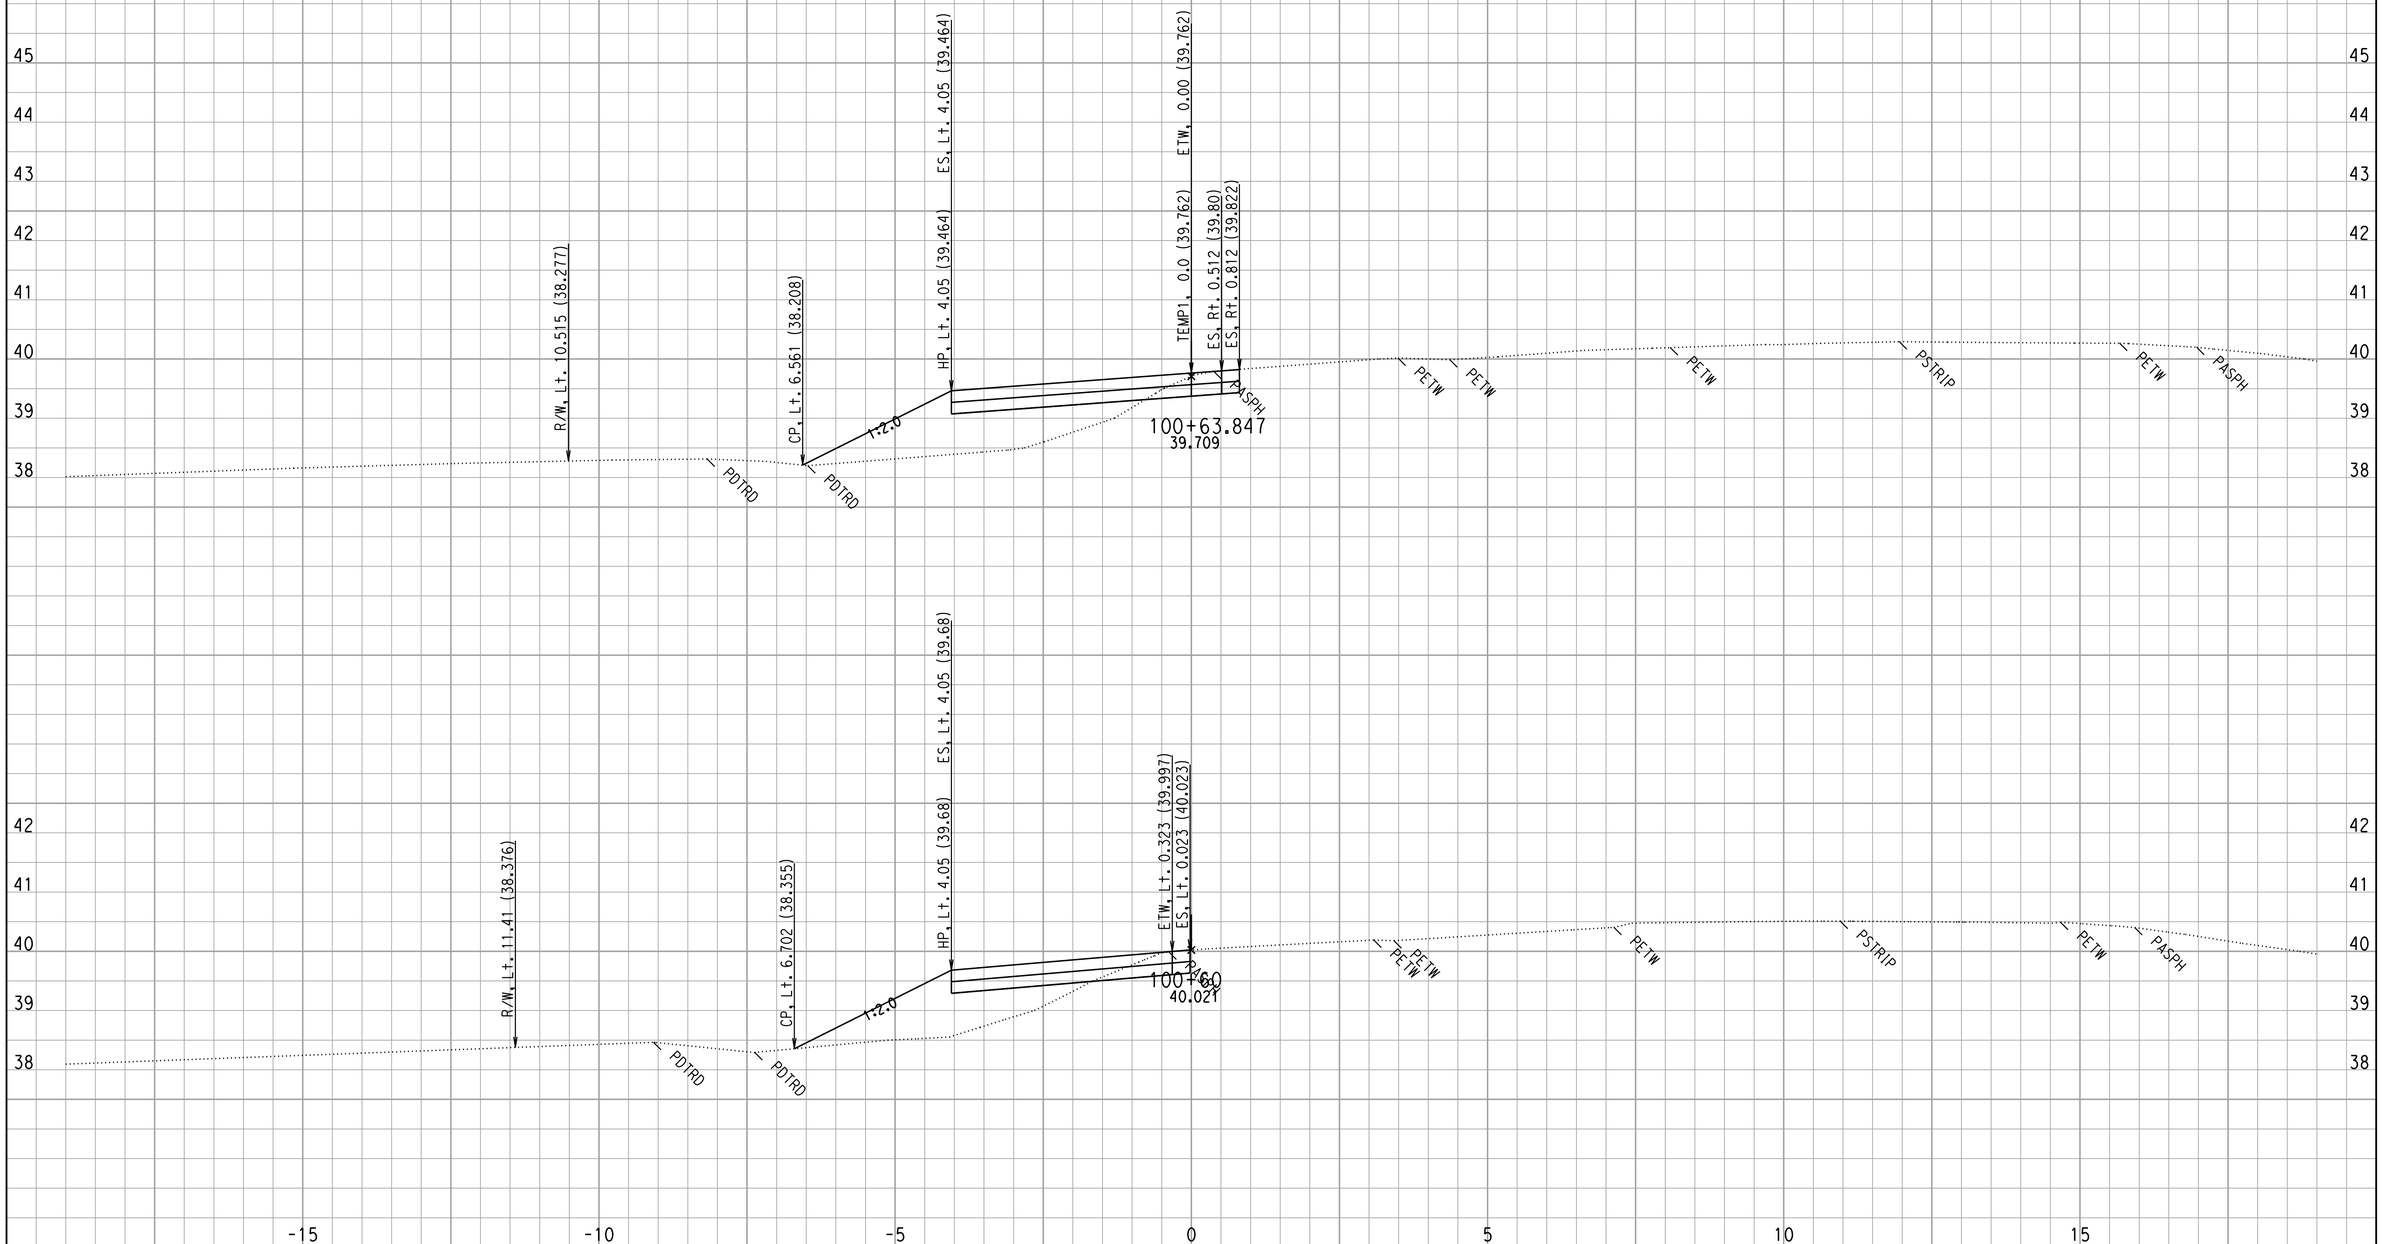

CREATED BY: WC
DATE: 10/16/2008
KC Project: 0147 File: D:\444201\TempRdDsn\0147\XSECTION\tempoutput\temp1out3.ear

CONTRACT: 444211
DIST/CO/RTE/KP: 04-NAP-121-0.5/3.3

Scale Ratio: 1:50 Horiz.
1:50 Vert.

All Dimensions are Meters

TEMP1
CROSS SECTIONS
SHEET 3 OF 16

EARTHWORK DEVELOPMENT ONLY - see SC, SCD for details

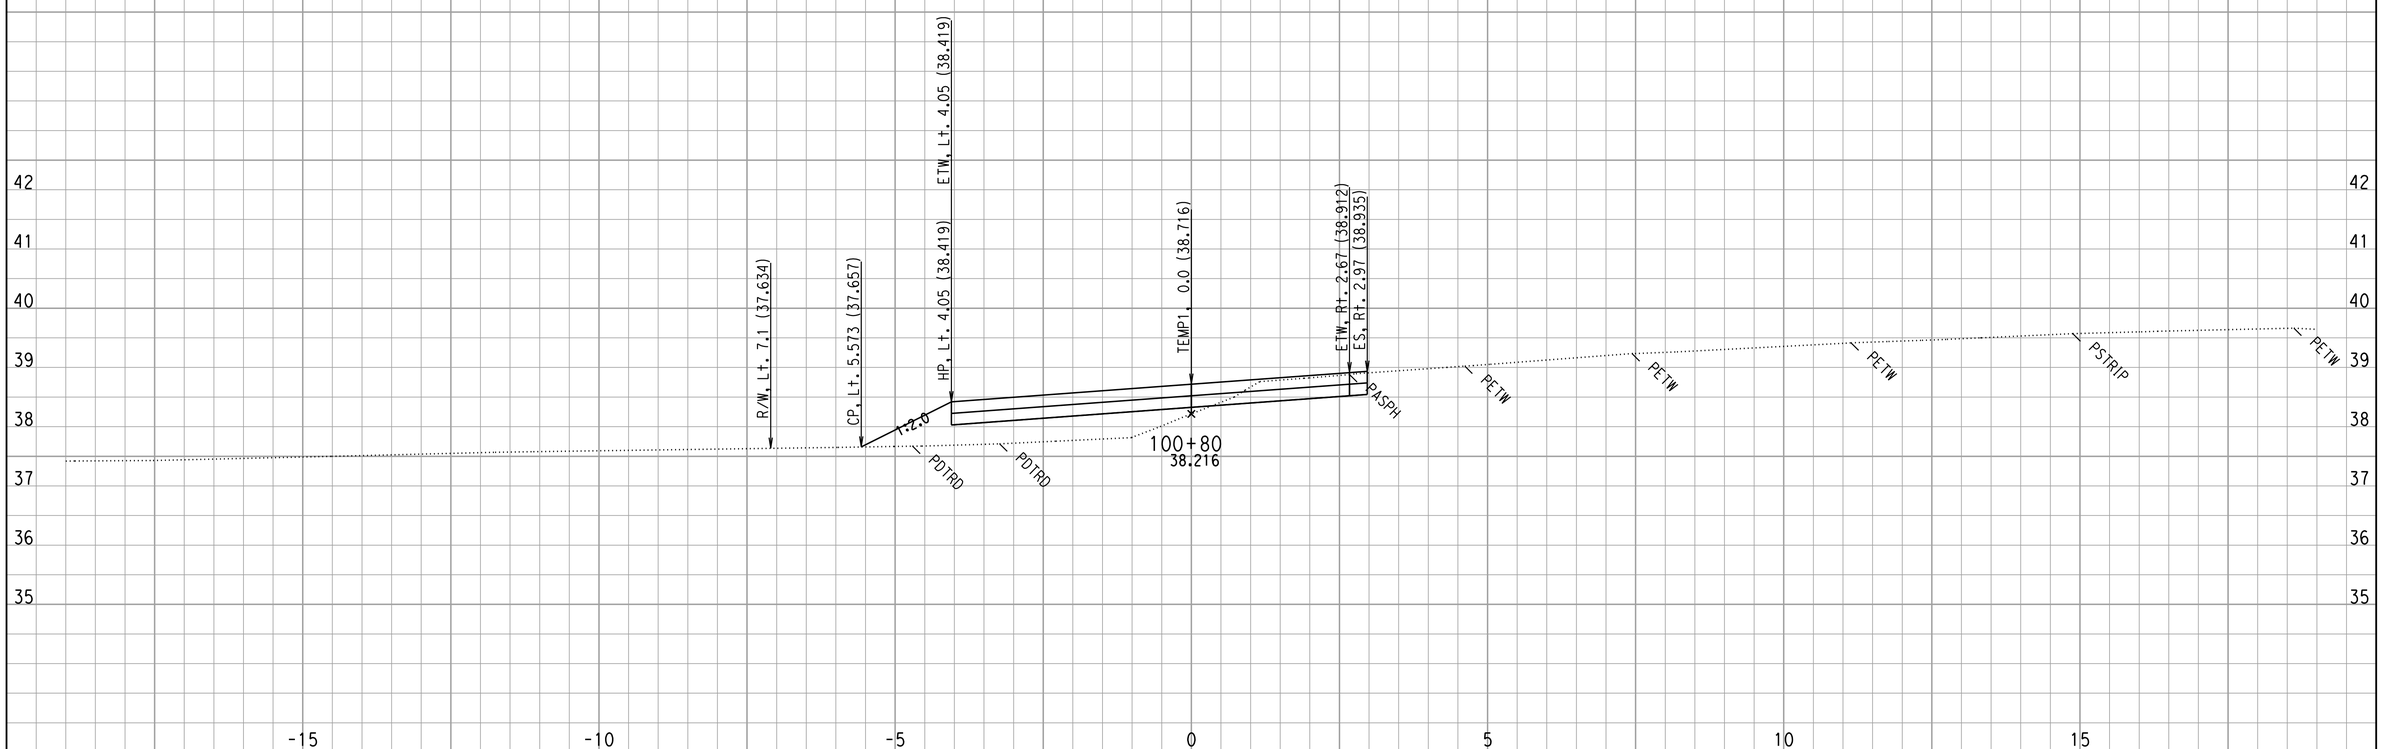

CREATED BY: WC

DATE: 10/16/2008

KC Project: 0147 File: D:\444201\TempRdDsn\0147\XSECTION\tempoutput\temp1out3.ear

CONTRACT: 444211

DIST/CO/RTE/KP: 04-NAP-121-0.5/3.3

Scale Ratio: 1:50 Horiz.
1:50 Vert.

All Dimensions are Meters

TEMP1
CROSS SECTIONS

SHEET 4 OF 16

EARTHWORK DEVELOPMENT ONLY - see SC, SCD for details

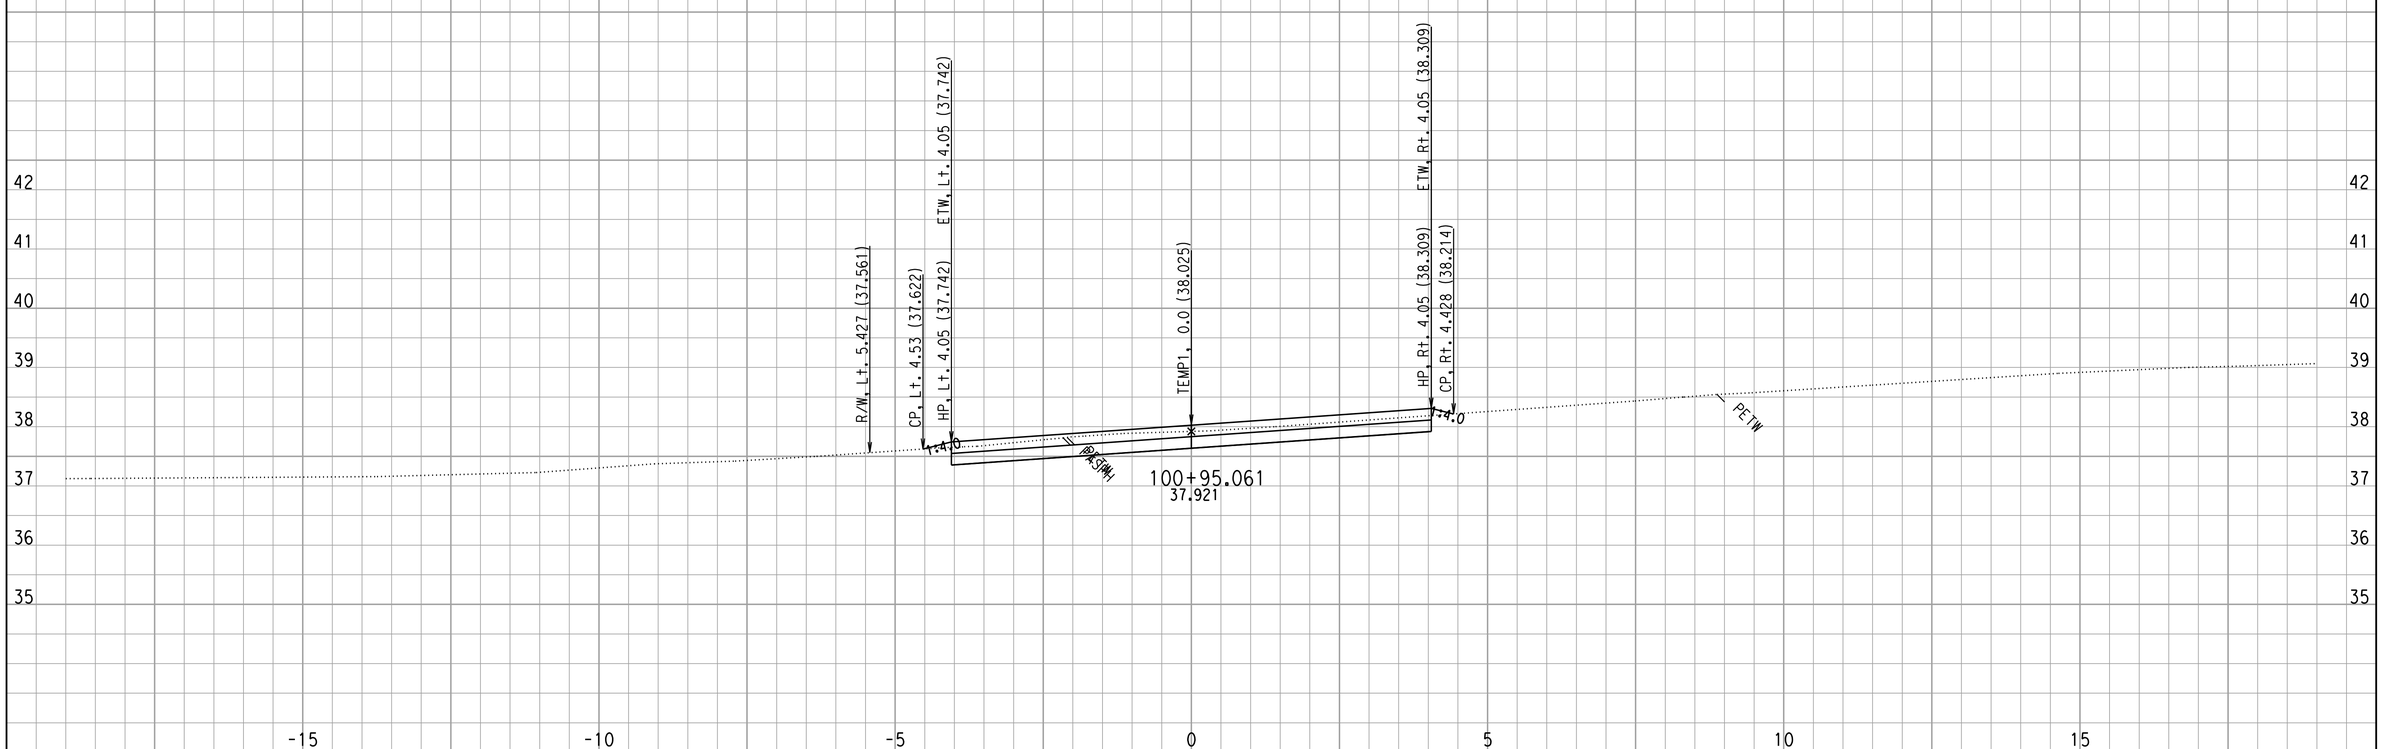

CREATED BY: WC
DATE: 10/16/2008
KC Project: 0147 File: D:\444201\TempRdDsn\0147\XSECTION\tempoutput\temp1out3.ear

CONTRACT: 444211
DIST/CO/RTE/KP: 04-NAP-121-0.5/3.3

Scale Ratio: 1:50 Horiz.
1:50 Vert.

All Dimensions are Meters

TEMP1
CROSS SECTIONS
SHEET 5 OF 16

EARTHWORK DEVELOPMENT ONLY - see SC, SCD for details

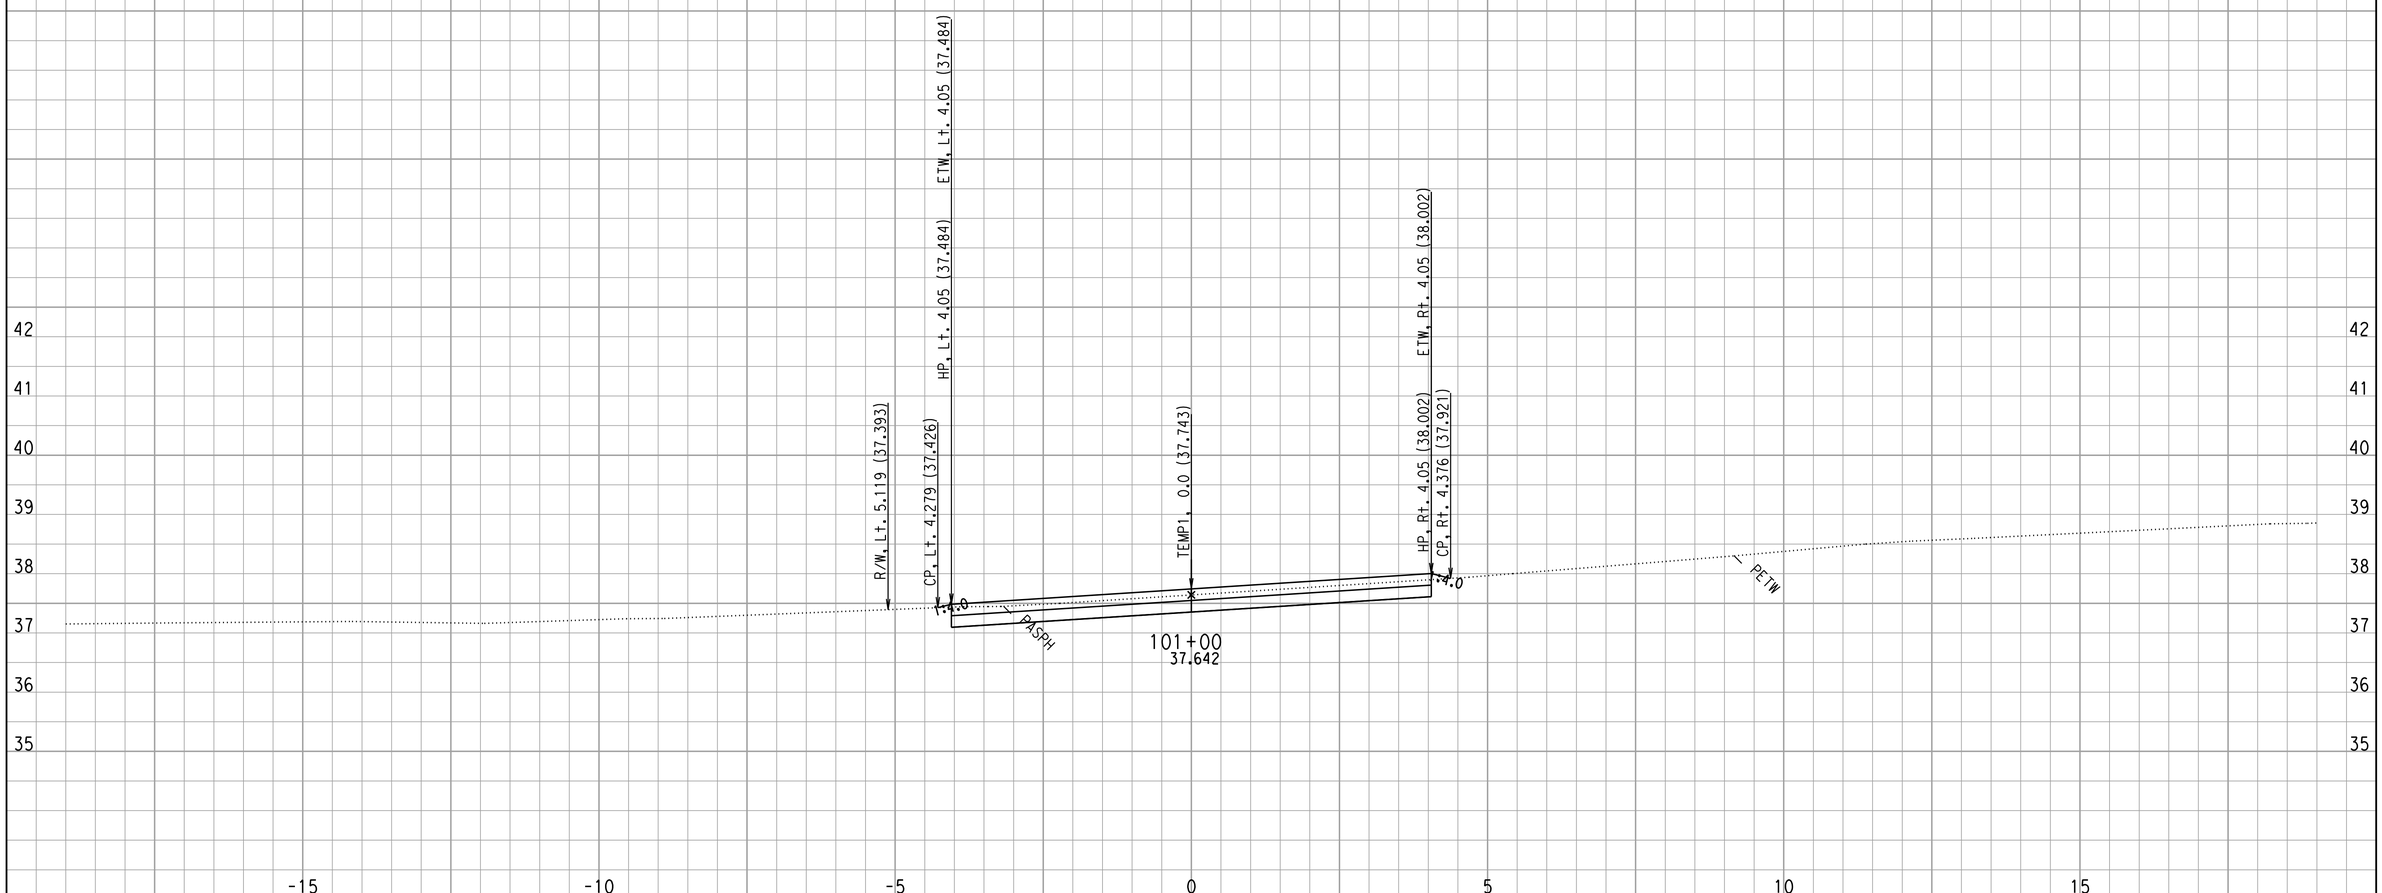

CREATED BY: WC
DATE: 10/16/2008
KC Project: 0147 File: D:\444201\TempRdDsn\0147\XSECTION\tempoutput\temp1out3.ear

CONTRACT: 444211
DIST/CO/RTE/KP: 04-NAP-121-0.5/3.3

Scale Ratio: 1:50 Horiz.
1:50 Vert.

All Dimensions are Meters

TEMP1
CROSS SECTIONS
SHEET 6 OF 16

...\TEMP1OUT.DGN 10/16/2008 11:16:08 PM

EARTHWORK DEVELOPMENT ONLY - see SC, SCD for details

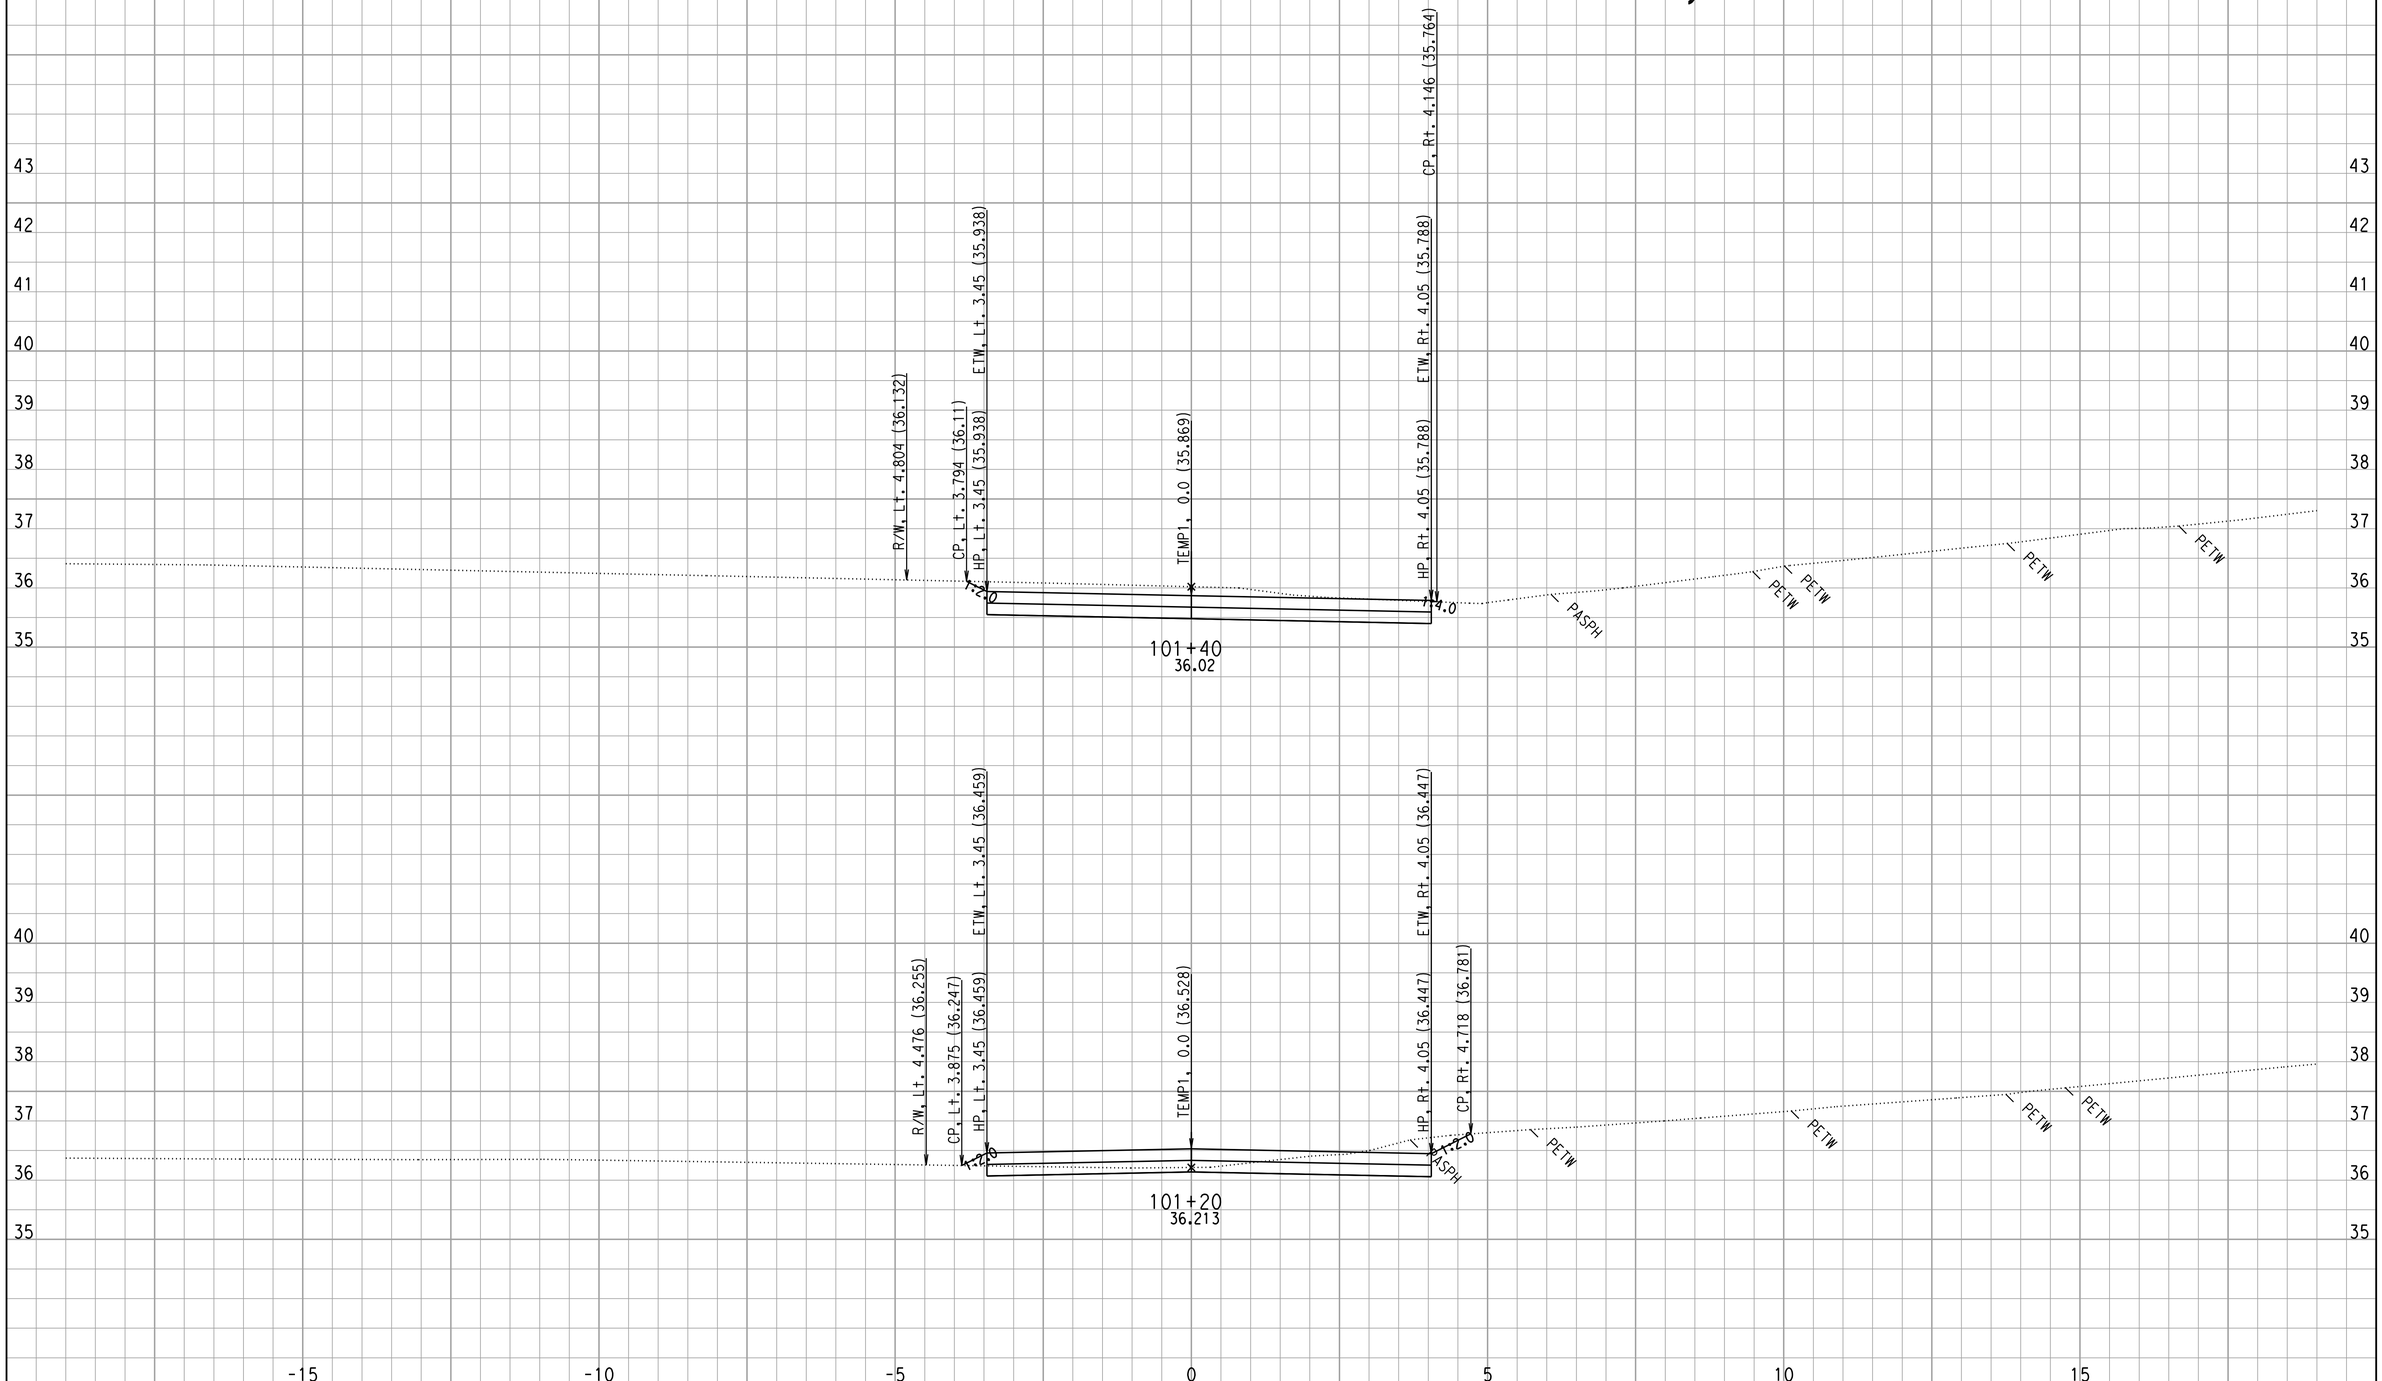

CREATED BY: WC
DATE: 10/16/2008
KC Project: 0147 File: D:\444201\TempRdDsn\0147\XSECTION\tempoutput\temp1out3.ear

CONTRACT: 444211
DIST/CO/RTE/KP: 04-NAP-121-0.5/3.3

Scale Ratio: 1:50 Horiz.
1:50 Vert.

All Dimensions are Meters

TEMP1
CROSS SECTIONS
SHEET 7 OF 16

...\TEMP1OUT.DGN 10/16/2008 11:16:08 PM

EARTHWORK DEVELOPMENT ONLY - see SC, SCD for details

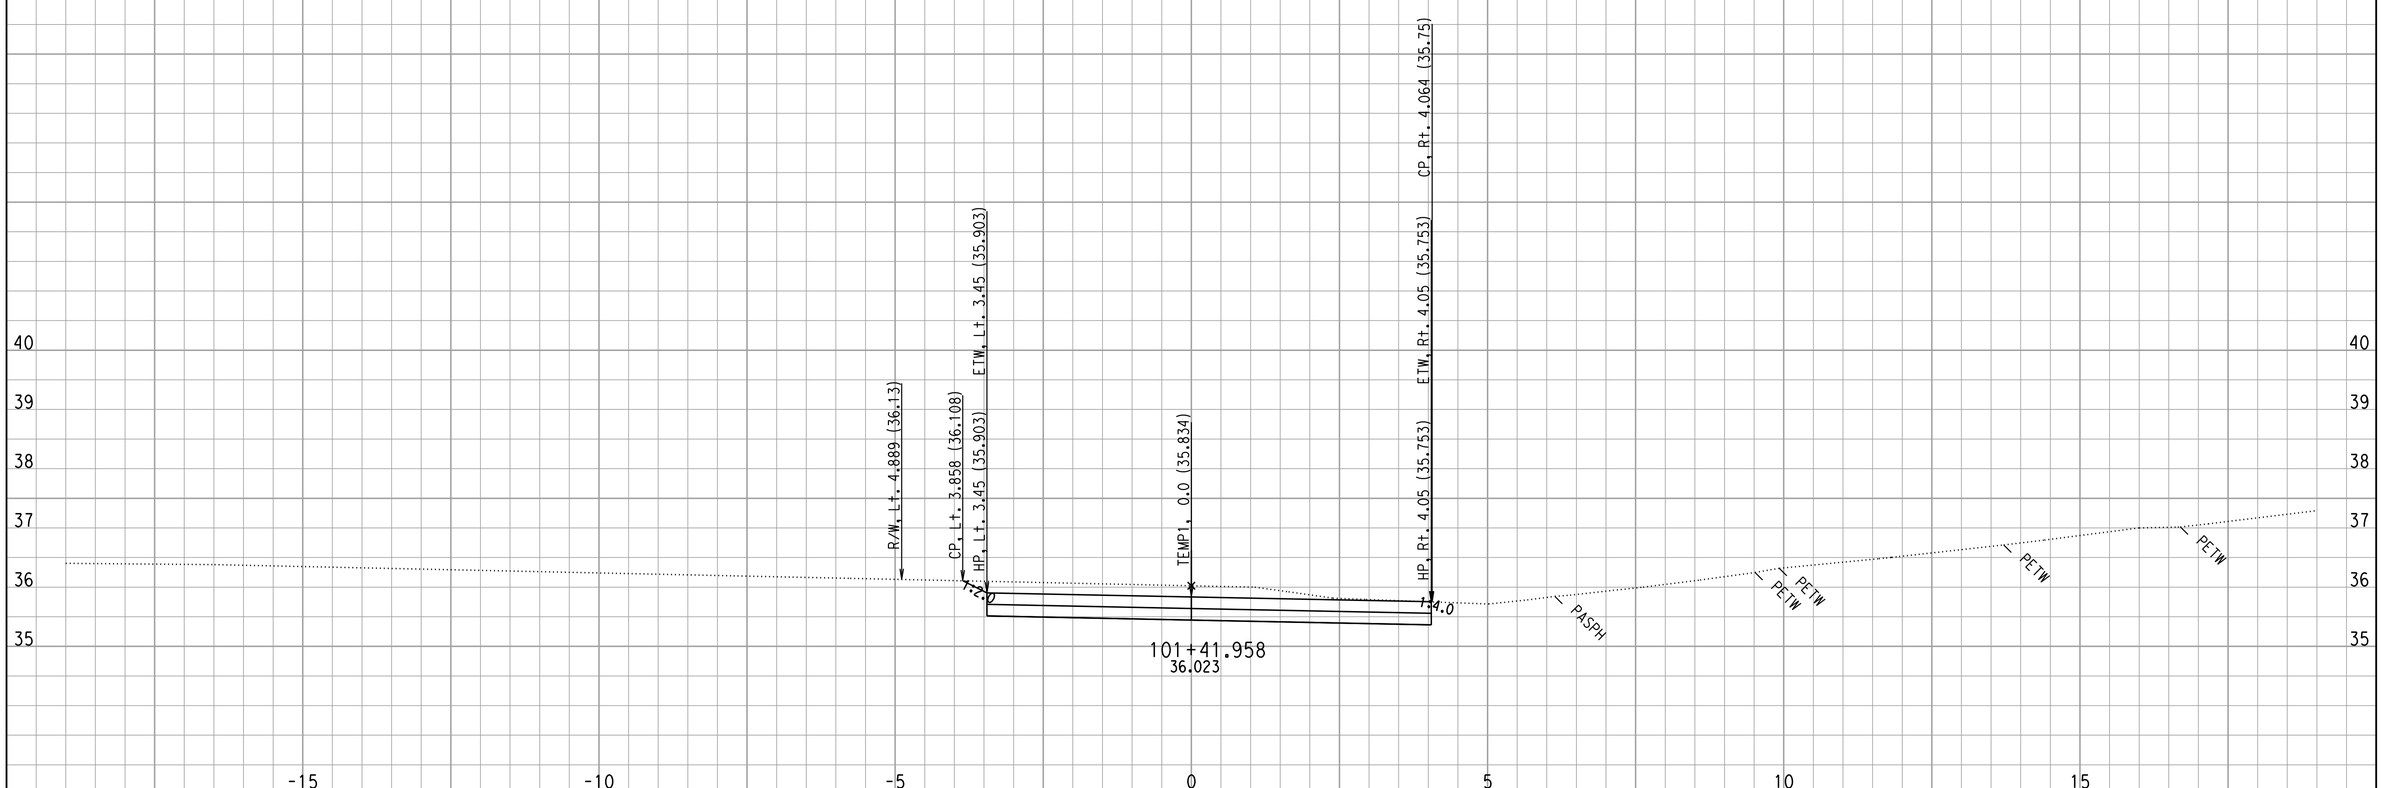

CREATED BY: WC
DATE: 10/16/2008
KC Project: 0147 File: D:\444201\TempRdDsn\0147\XSECTION\tempoutput\temp1out3.ear

CONTRACT: 444211
DIST/CO/RTE/KP: 04-NAP-121-0.5/3.3

Scale Ratio: 1:50 Horiz.
1:50 Vert.

All Dimensions are Meters

TEMP1
CROSS SECTIONS
SHEET 8 OF 16

EARTHWORK DEVELOPMENT ONLY - see SC, SCD for details

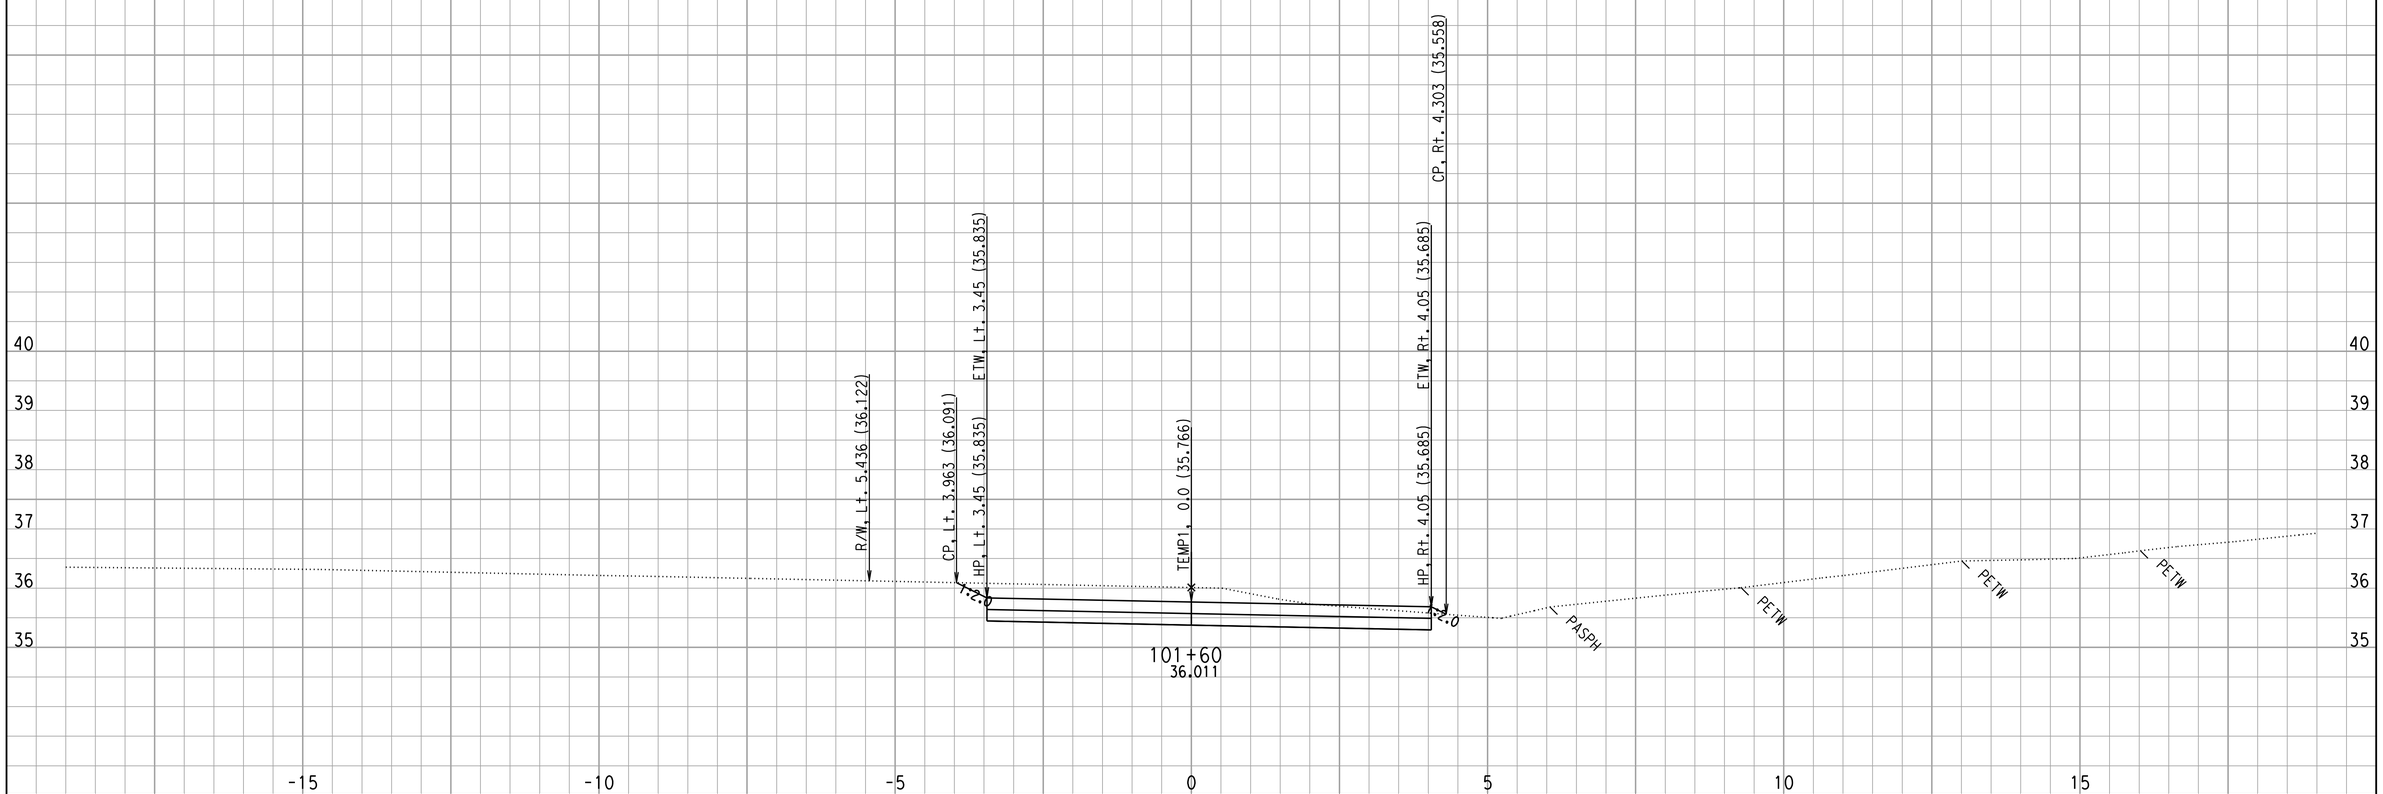

CREATED BY: WC
DATE: 10/16/2008
KC Project: 0147 File: D:\444201\TempRdDsn\0147\XSECTION\tempoutput\temp1out3.ear

CONTRACT: 444211
DIST/CO/RTE/KP: 04-NAP-121-0.5/3.3

Scale Ratio: 1:50 Horiz.
1:50 Vert.

All Dimensions are Meters

TEMP1
CROSS SECTIONS
SHEET 9 OF 16

EARTHWORK DEVELOPMENT ONLY - see SC, SCD for details

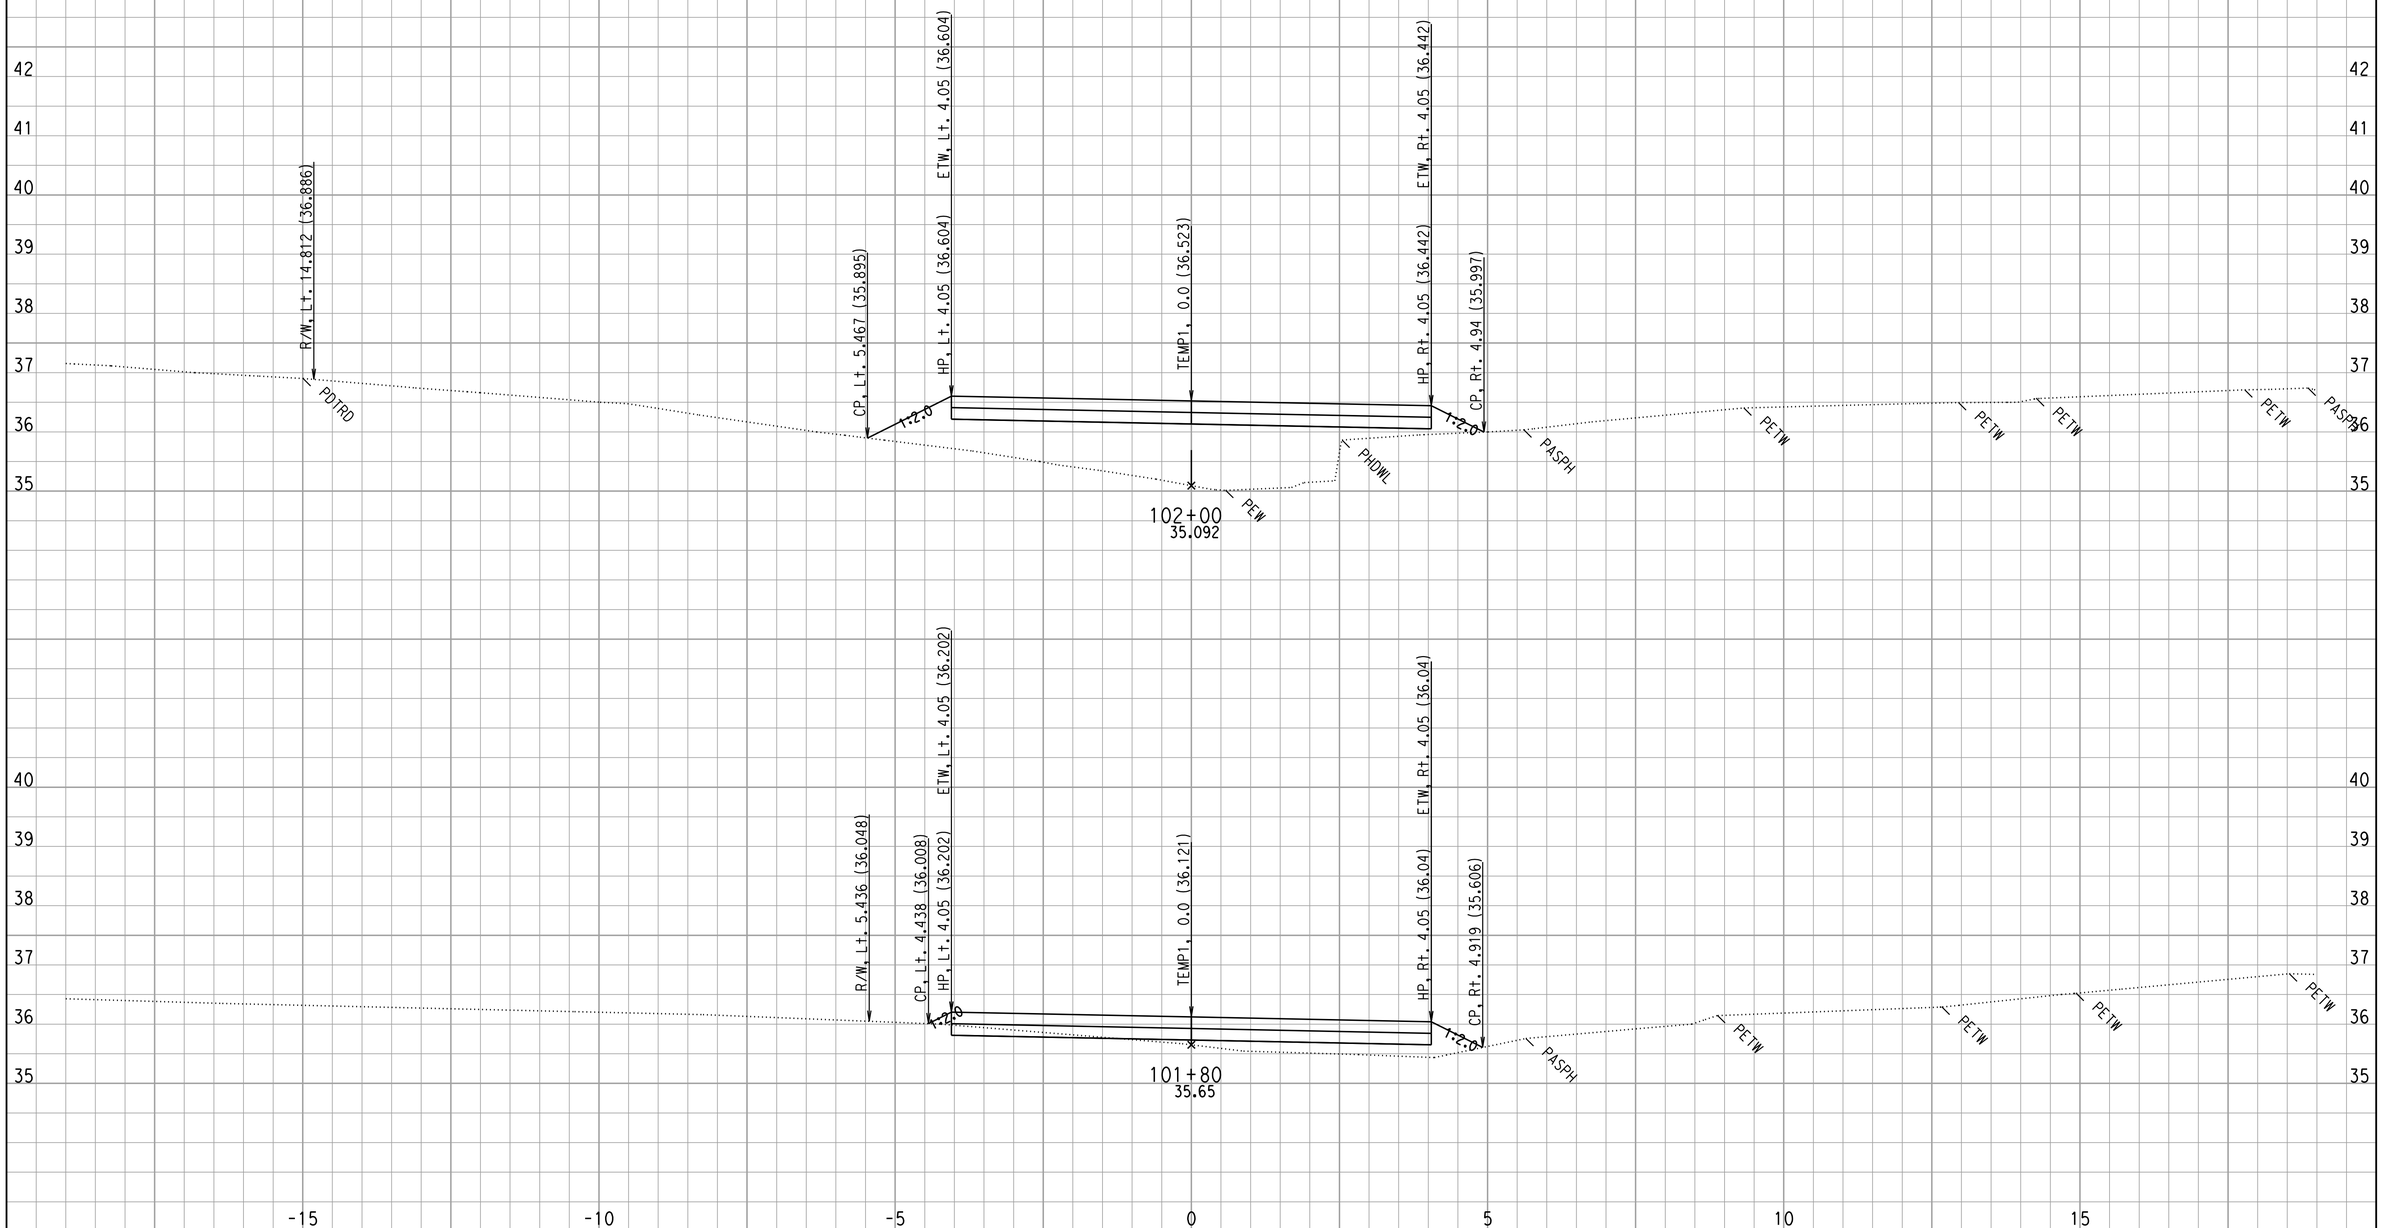

CREATED BY: WC
DATE: 10/16/2008
KC Project: 0147 File: D:\444201\TempRdDsn\0147\XSECTION\tempoutput\temp1out3.ear

CONTRACT: 444211
DIST/CO/RTE/KP: 04-NAP-121-0.5/3.3

Scale Ratio: 1:50 Horiz.
1:50 Vert.

All Dimensions are Meters

TEMP1
CROSS SECTIONS
SHEET 10 OF 16

...\TEMP1OUT.DGN 10/16/2008 11:16:09 PM

EARTHWORK DEVELOPMENT ONLY - see SC, SCD for details

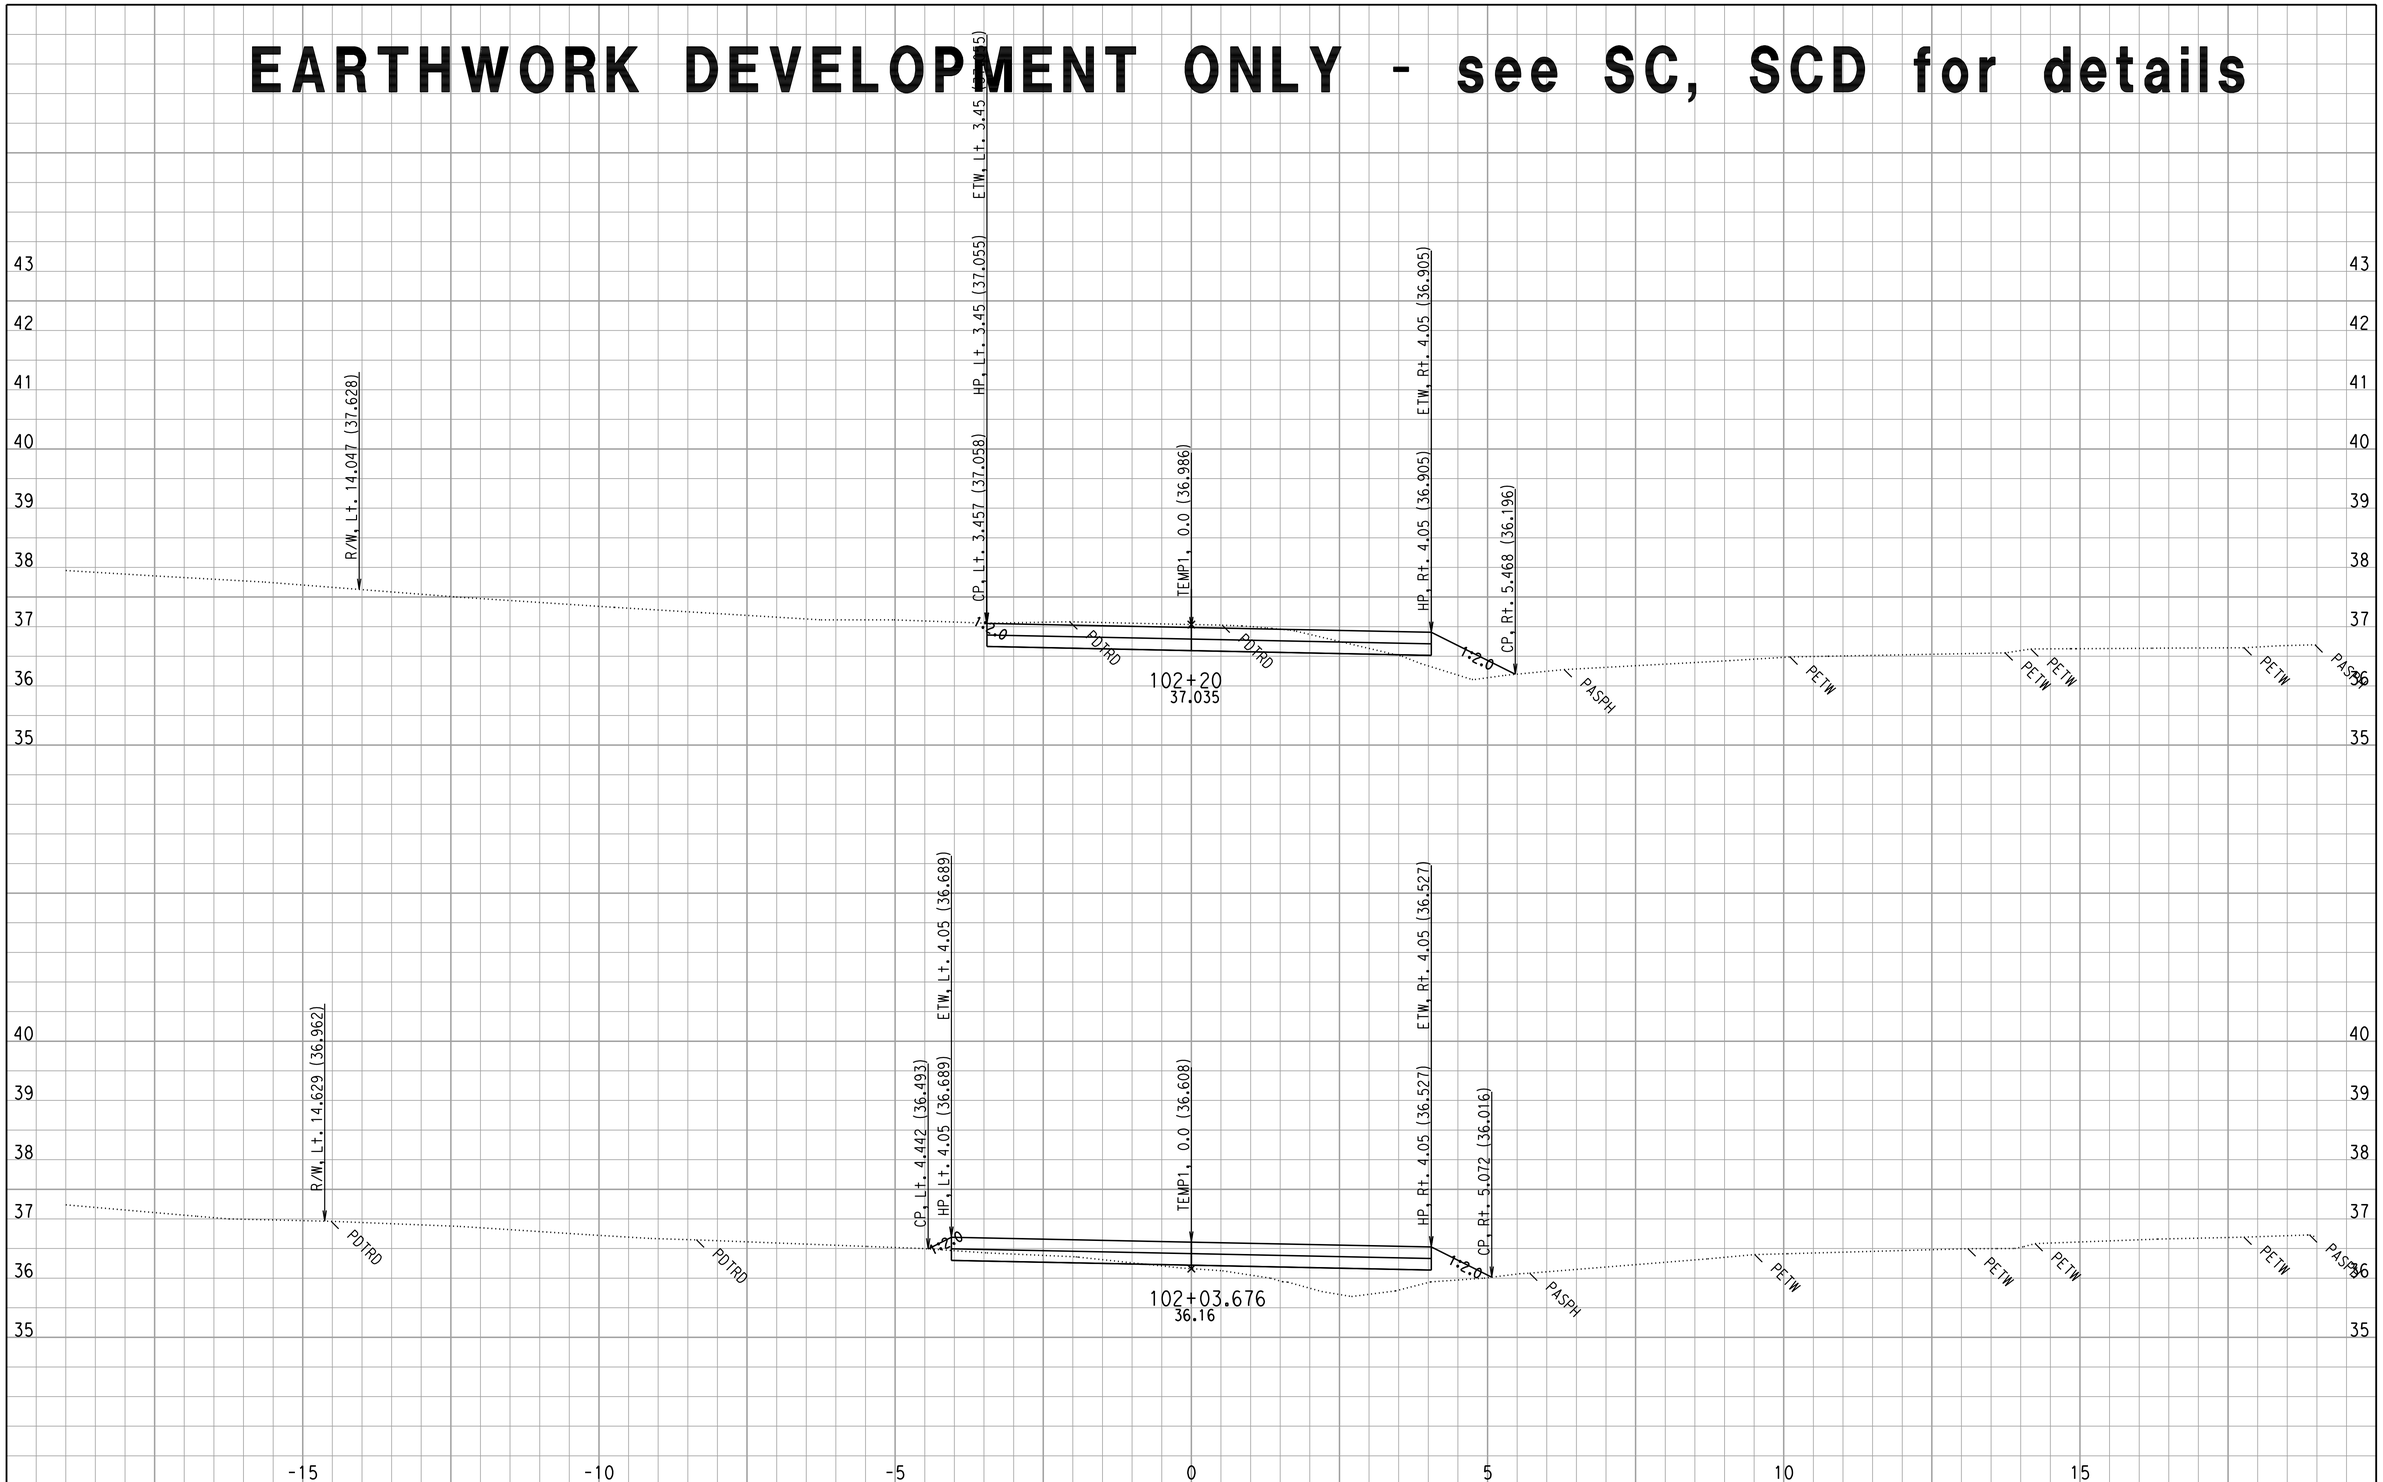

CREATED BY: WC
DATE: 10/16/2008
KC Project: 0147 File: D:\444201\TempRdDsn\0147\XSECTION\tempoutput\temp1out3.ear

CONTRACT: 444211
DIST/CO/RTE/KP: 04-NAP-121-0.5/3.3

Scale Ratio: 1:50 Horiz.
1:50 Vert.

All Dimensions are Meters

TEMP1
CROSS SECTIONS
SHEET 11 OF 16

EARTHWORK DEVELOPMENT ONLY - see SC, SCD for details

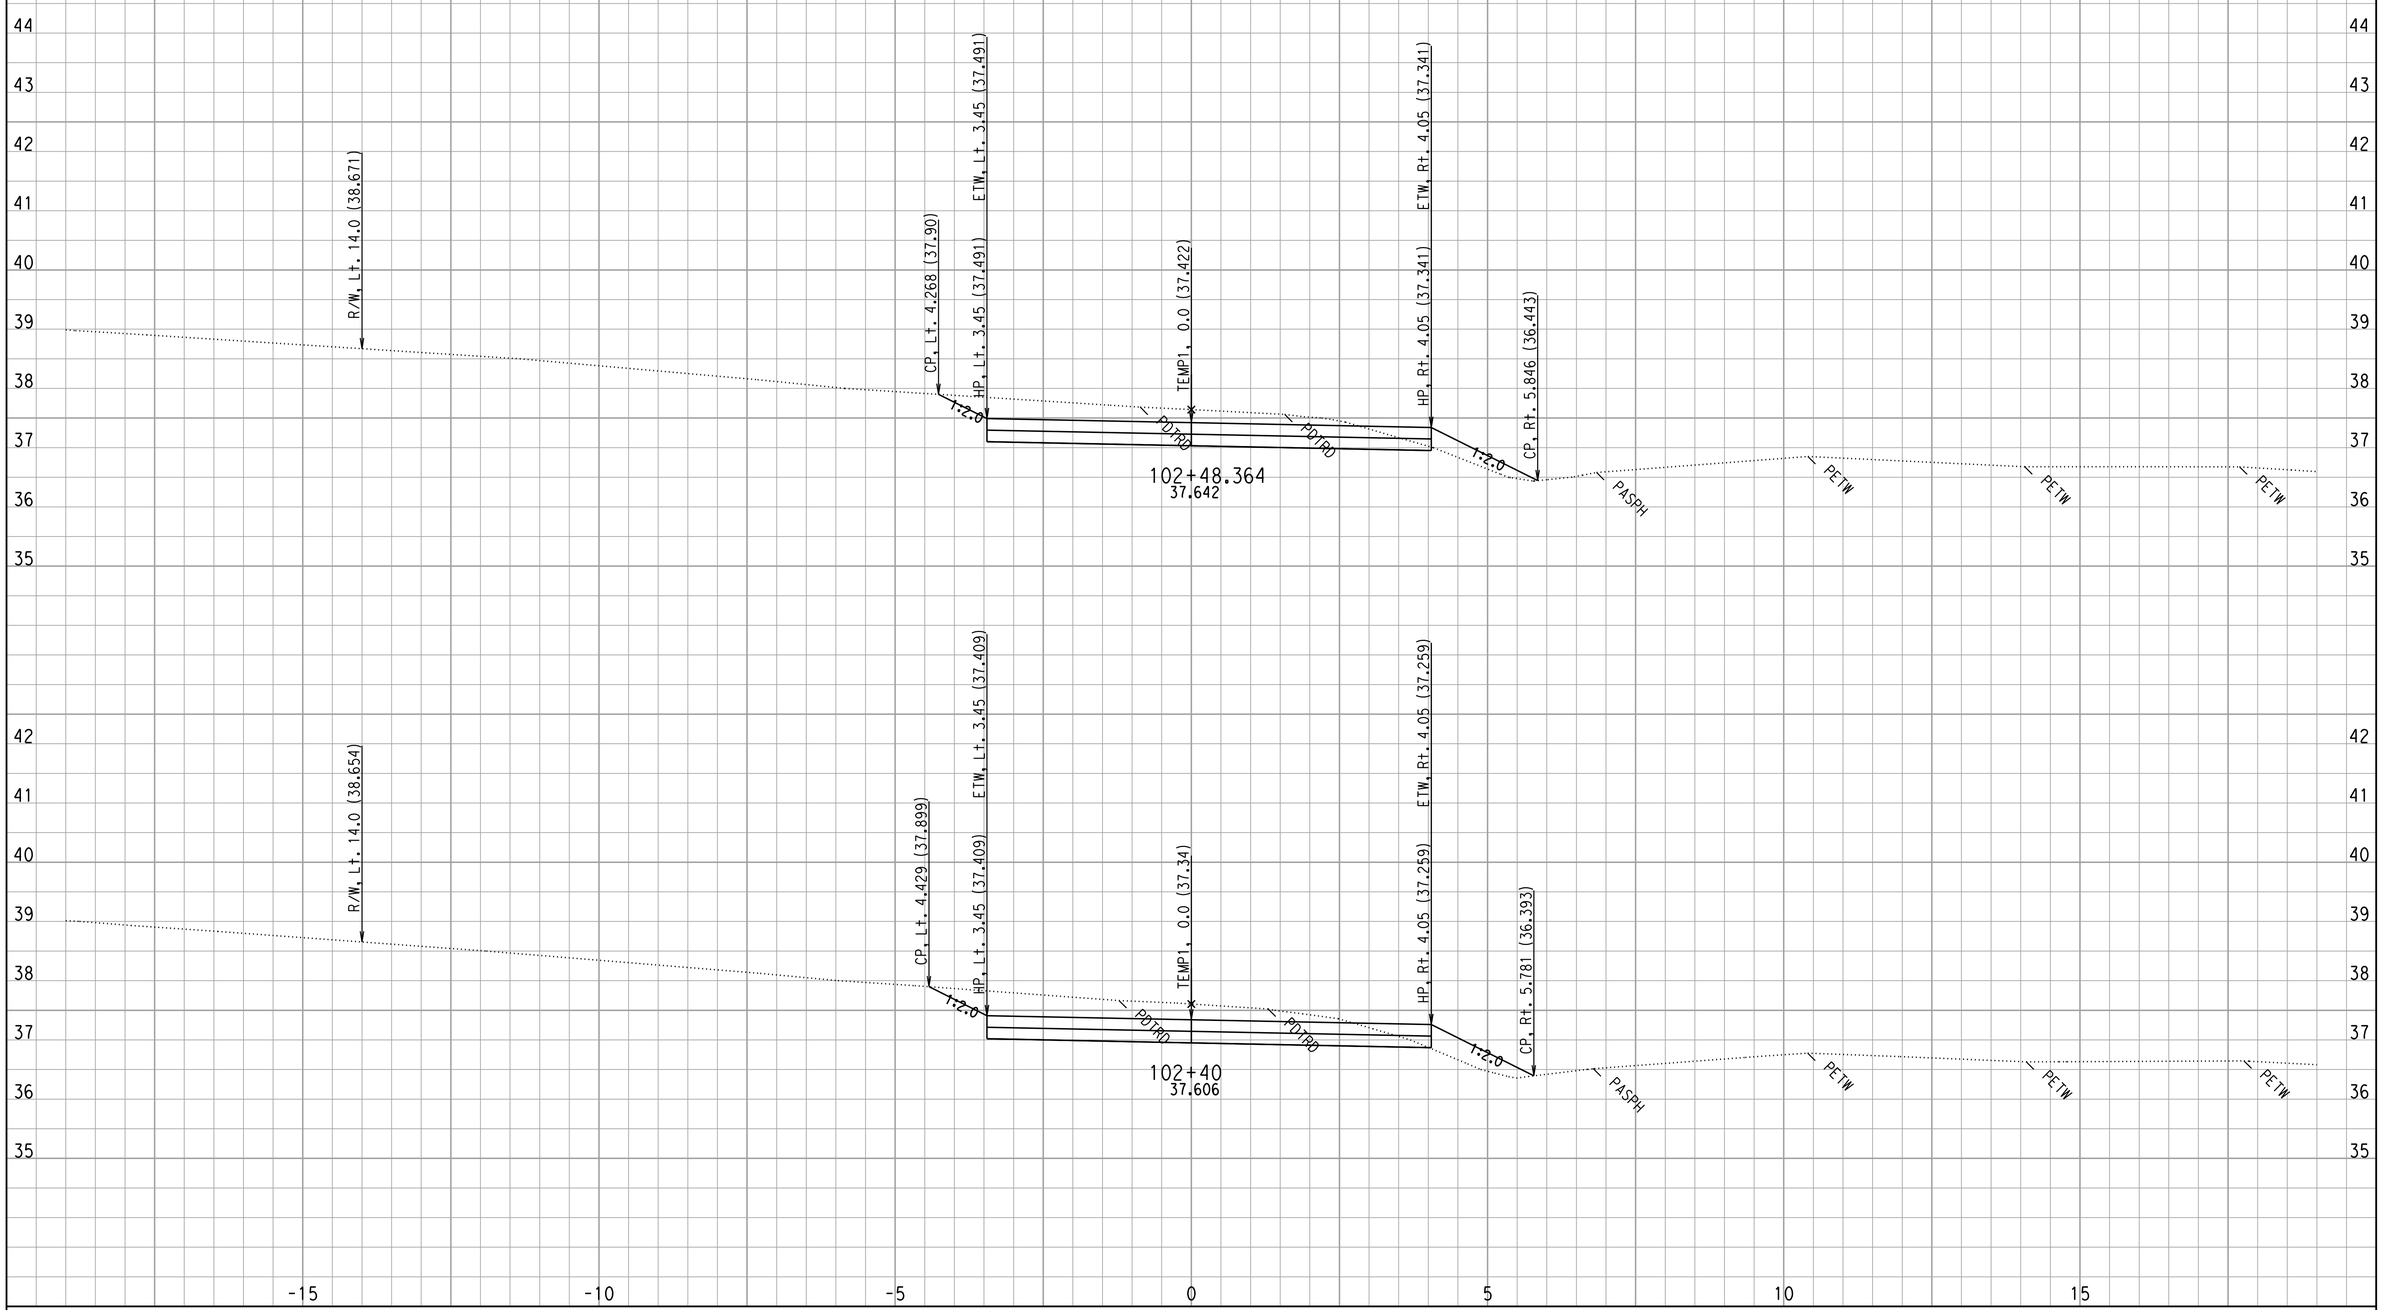

CREATED BY: WC
DATE: 10/16/2008
KC Project: 0147 File: D:\444201\TempRdDsn\0147\XSECTION\tempoutput\temp1out3.ear

CONTRACT: 444211
DIST/CO/RTE/KP: 04-NAP-121-0.5/3.3

Scale Ratio: 1:50 Horiz.
1:50 Vert.

All Dimensions are Meters

TEMP1
CROSS SECTIONS
SHEET 12 OF 16

EARTHWORK DEVELOPMENT ONLY - see SC, SCD for details

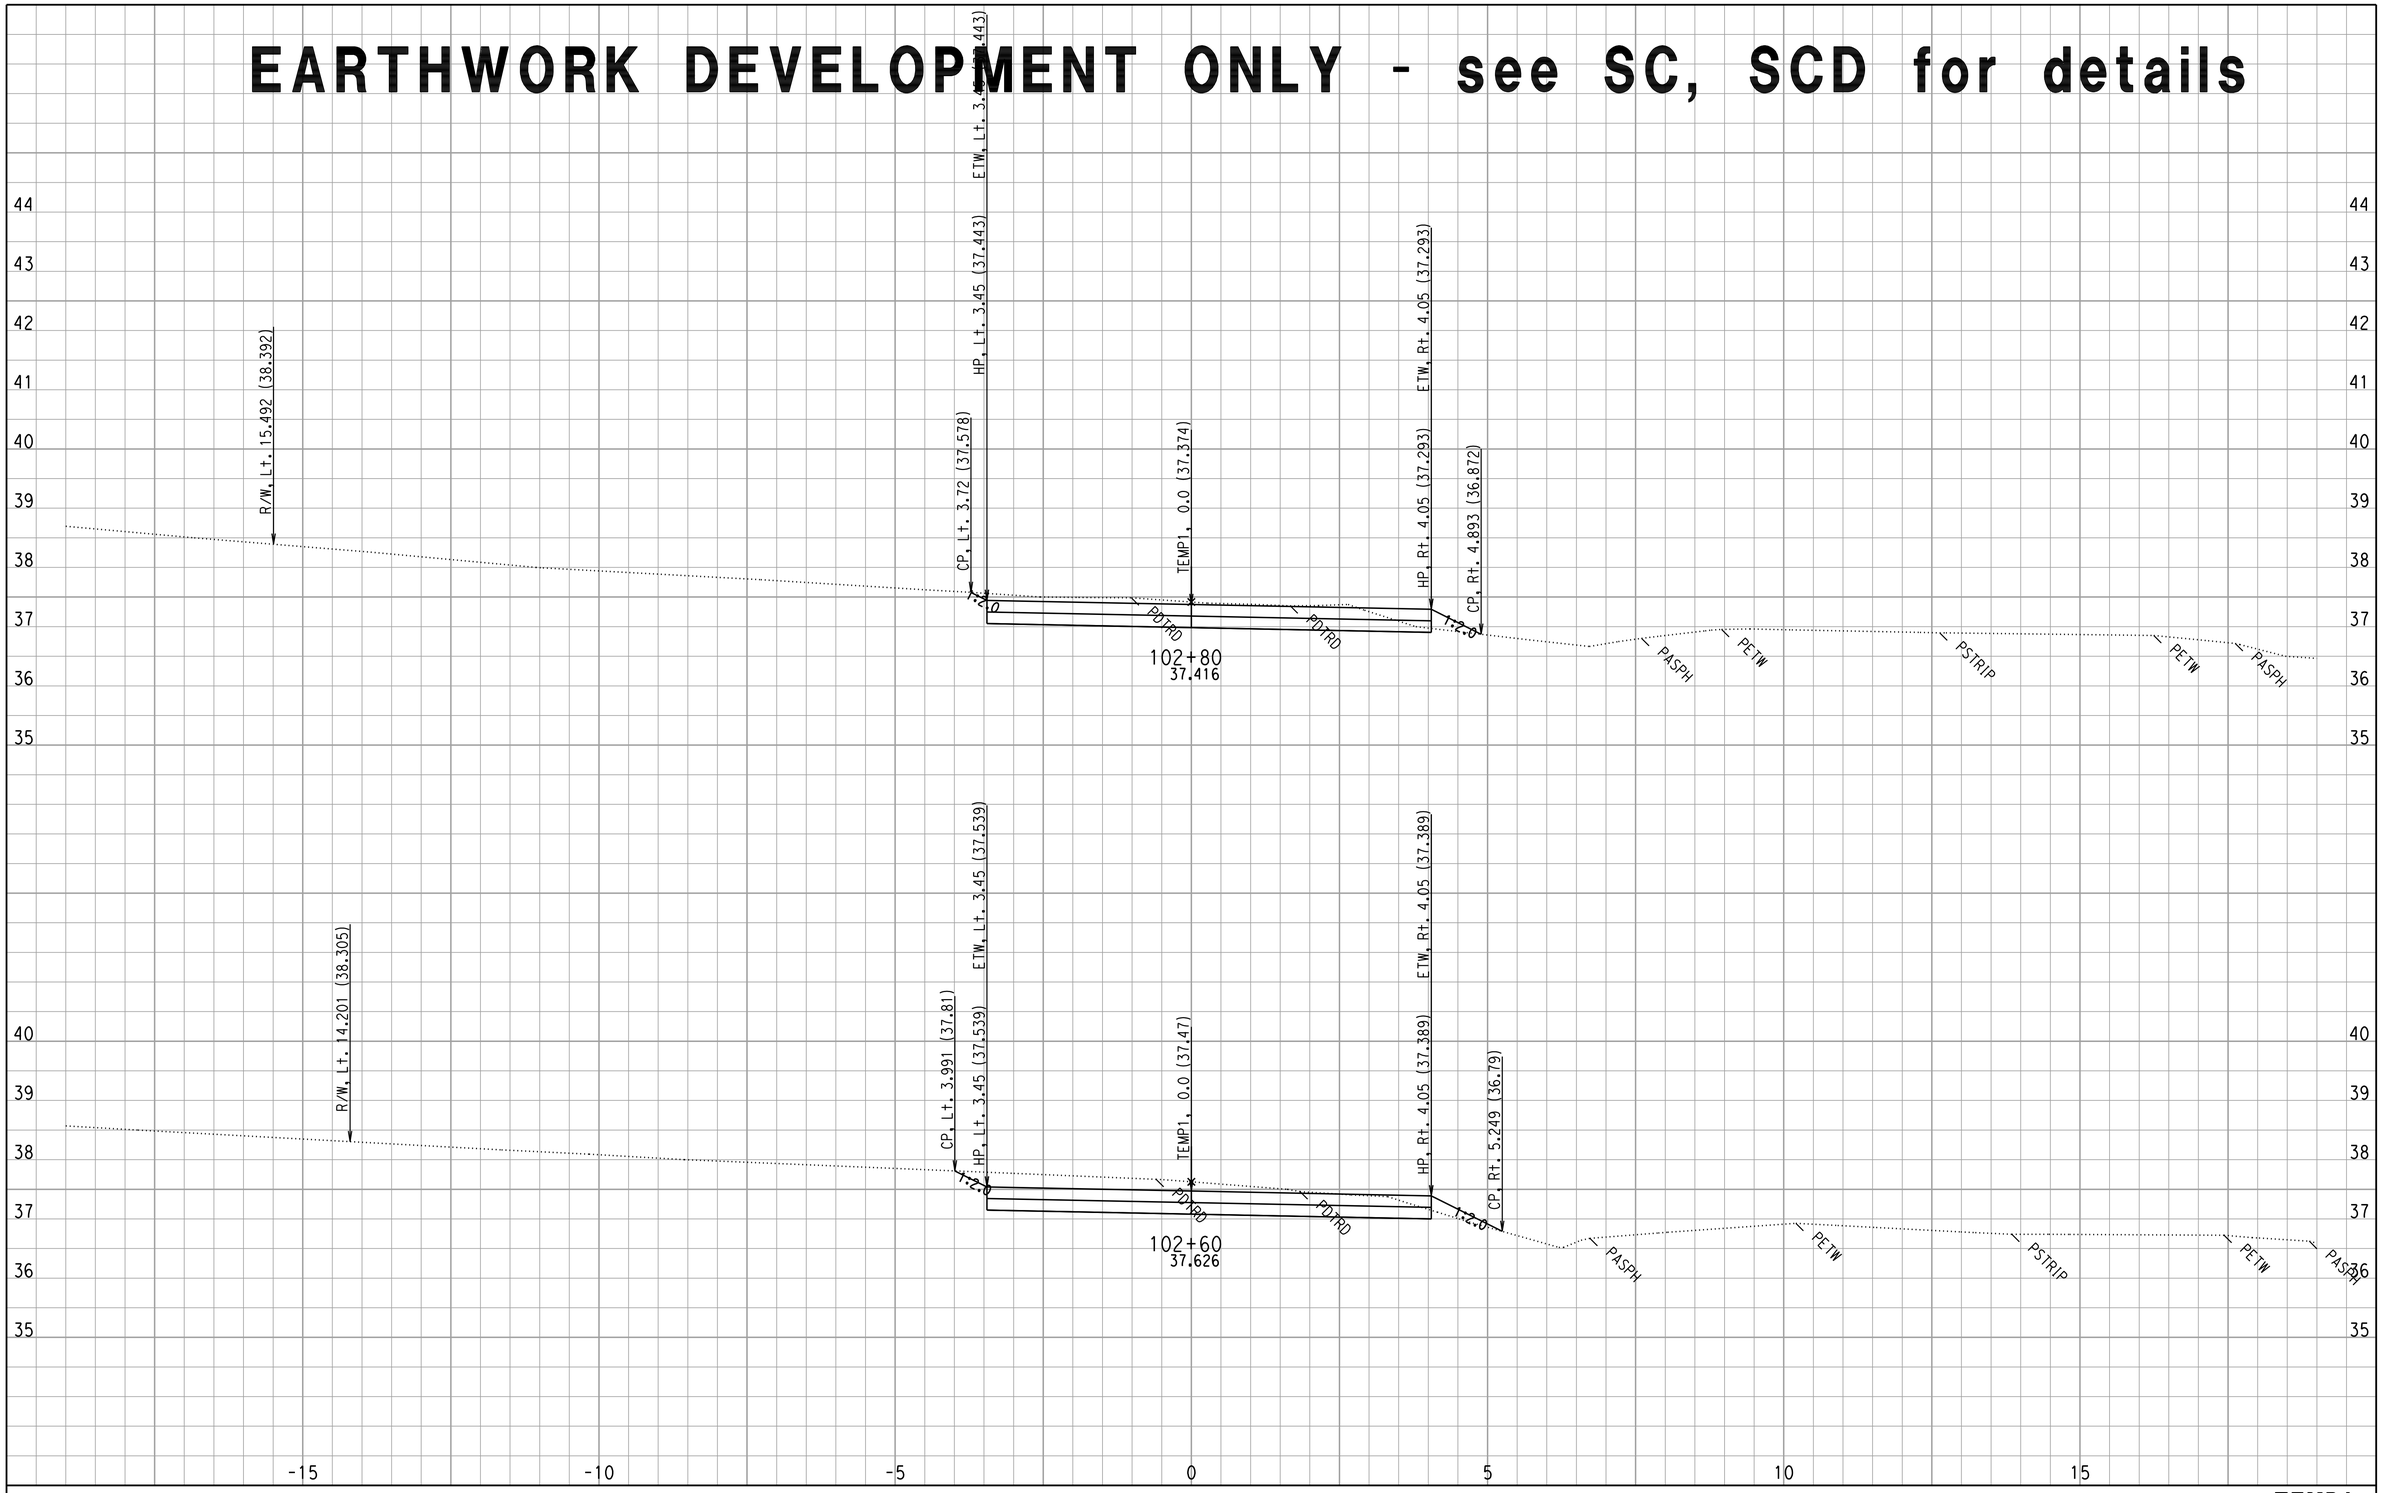

CREATED BY: WC
DATE: 10/16/2008
KC Project: 0147 File: D:\444201\TempRdDsn\0147\XSECTION\tempoutput\temp1out3.ear

CONTRACT: 444211
DIST/CO/RTE/KP: 04-NAP-121-0.5/3.3

Scale Ratio: 1:50 Horiz.
1:50 Vert.

All Dimensions are Meters

TEMP1
CROSS SECTIONS
SHEET 13 OF 16

...\TEMP1OUT.DGN 10/16/2008 11:16:10 PM

EARTHWORK DEVELOPMENT ONLY - see SC, SCD for details

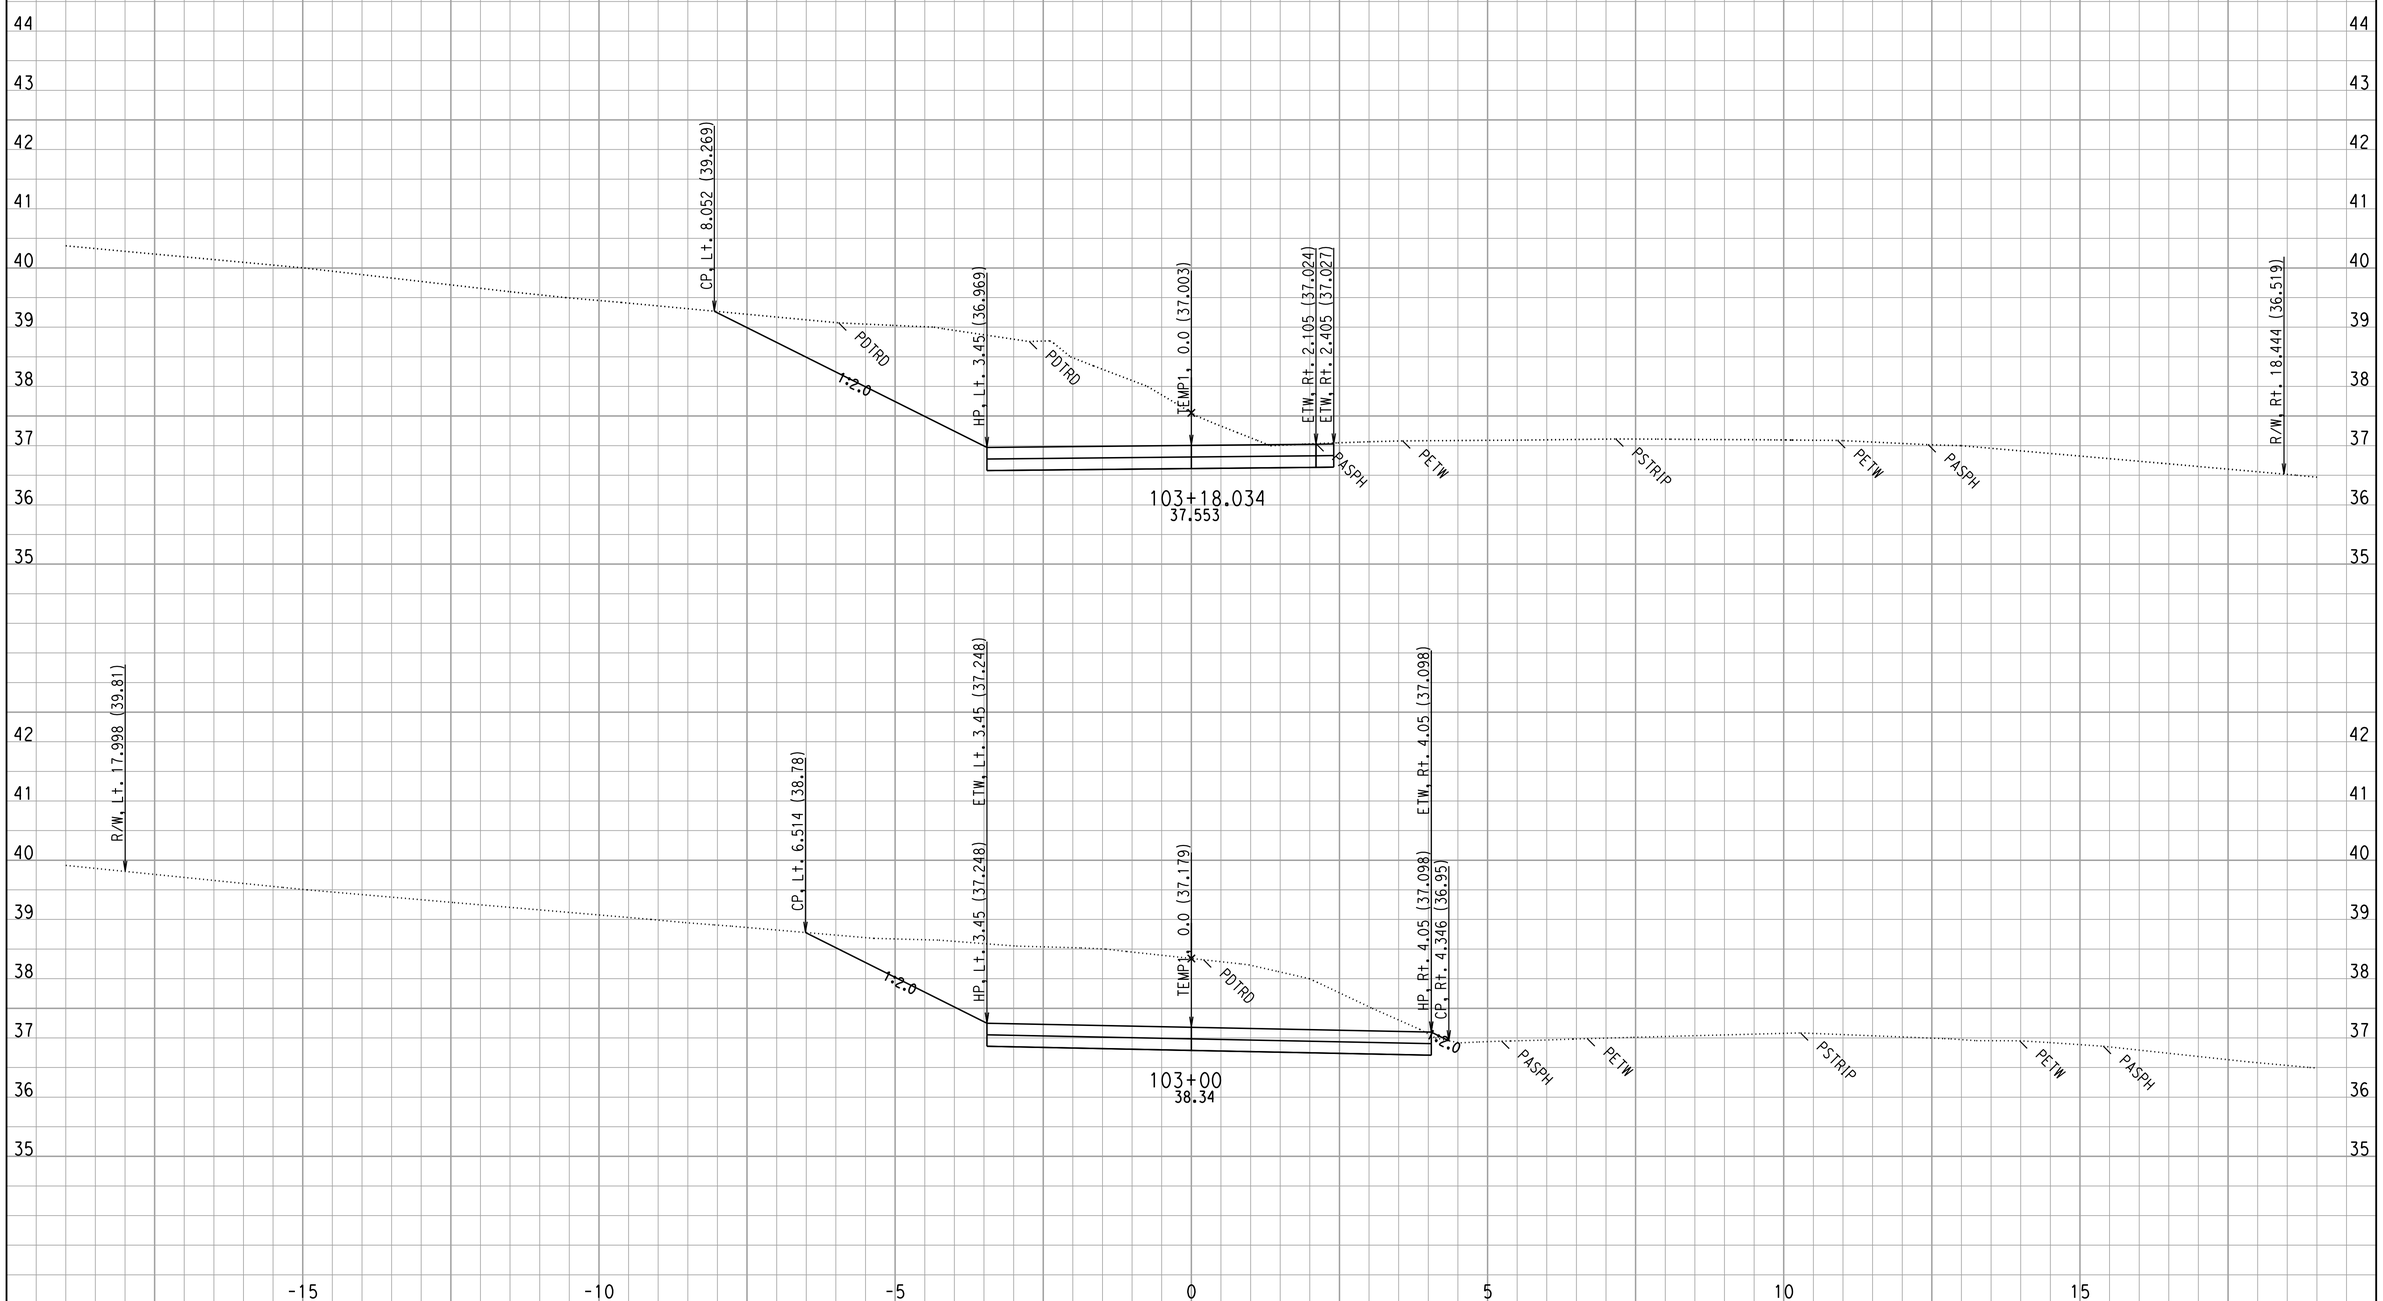

CREATED BY: WC
DATE: 10/16/2008
KC Project: 0147 File: D:\444201\TempRdDsn\0147\XSECTION\tempoutput\temp1out3.ear

CONTRACT: 444211
DIST/CO/RTE/KP: 04-NAP-121-0.5/3.3

Scale Ratio: 1:50 Horiz.
1:50 Vert.

All Dimensions are Meters

TEMP1
CROSS SECTIONS
SHEET 14 OF 16

EARTHWORK DEVELOPMENT ONLY - see SC, SCD for details

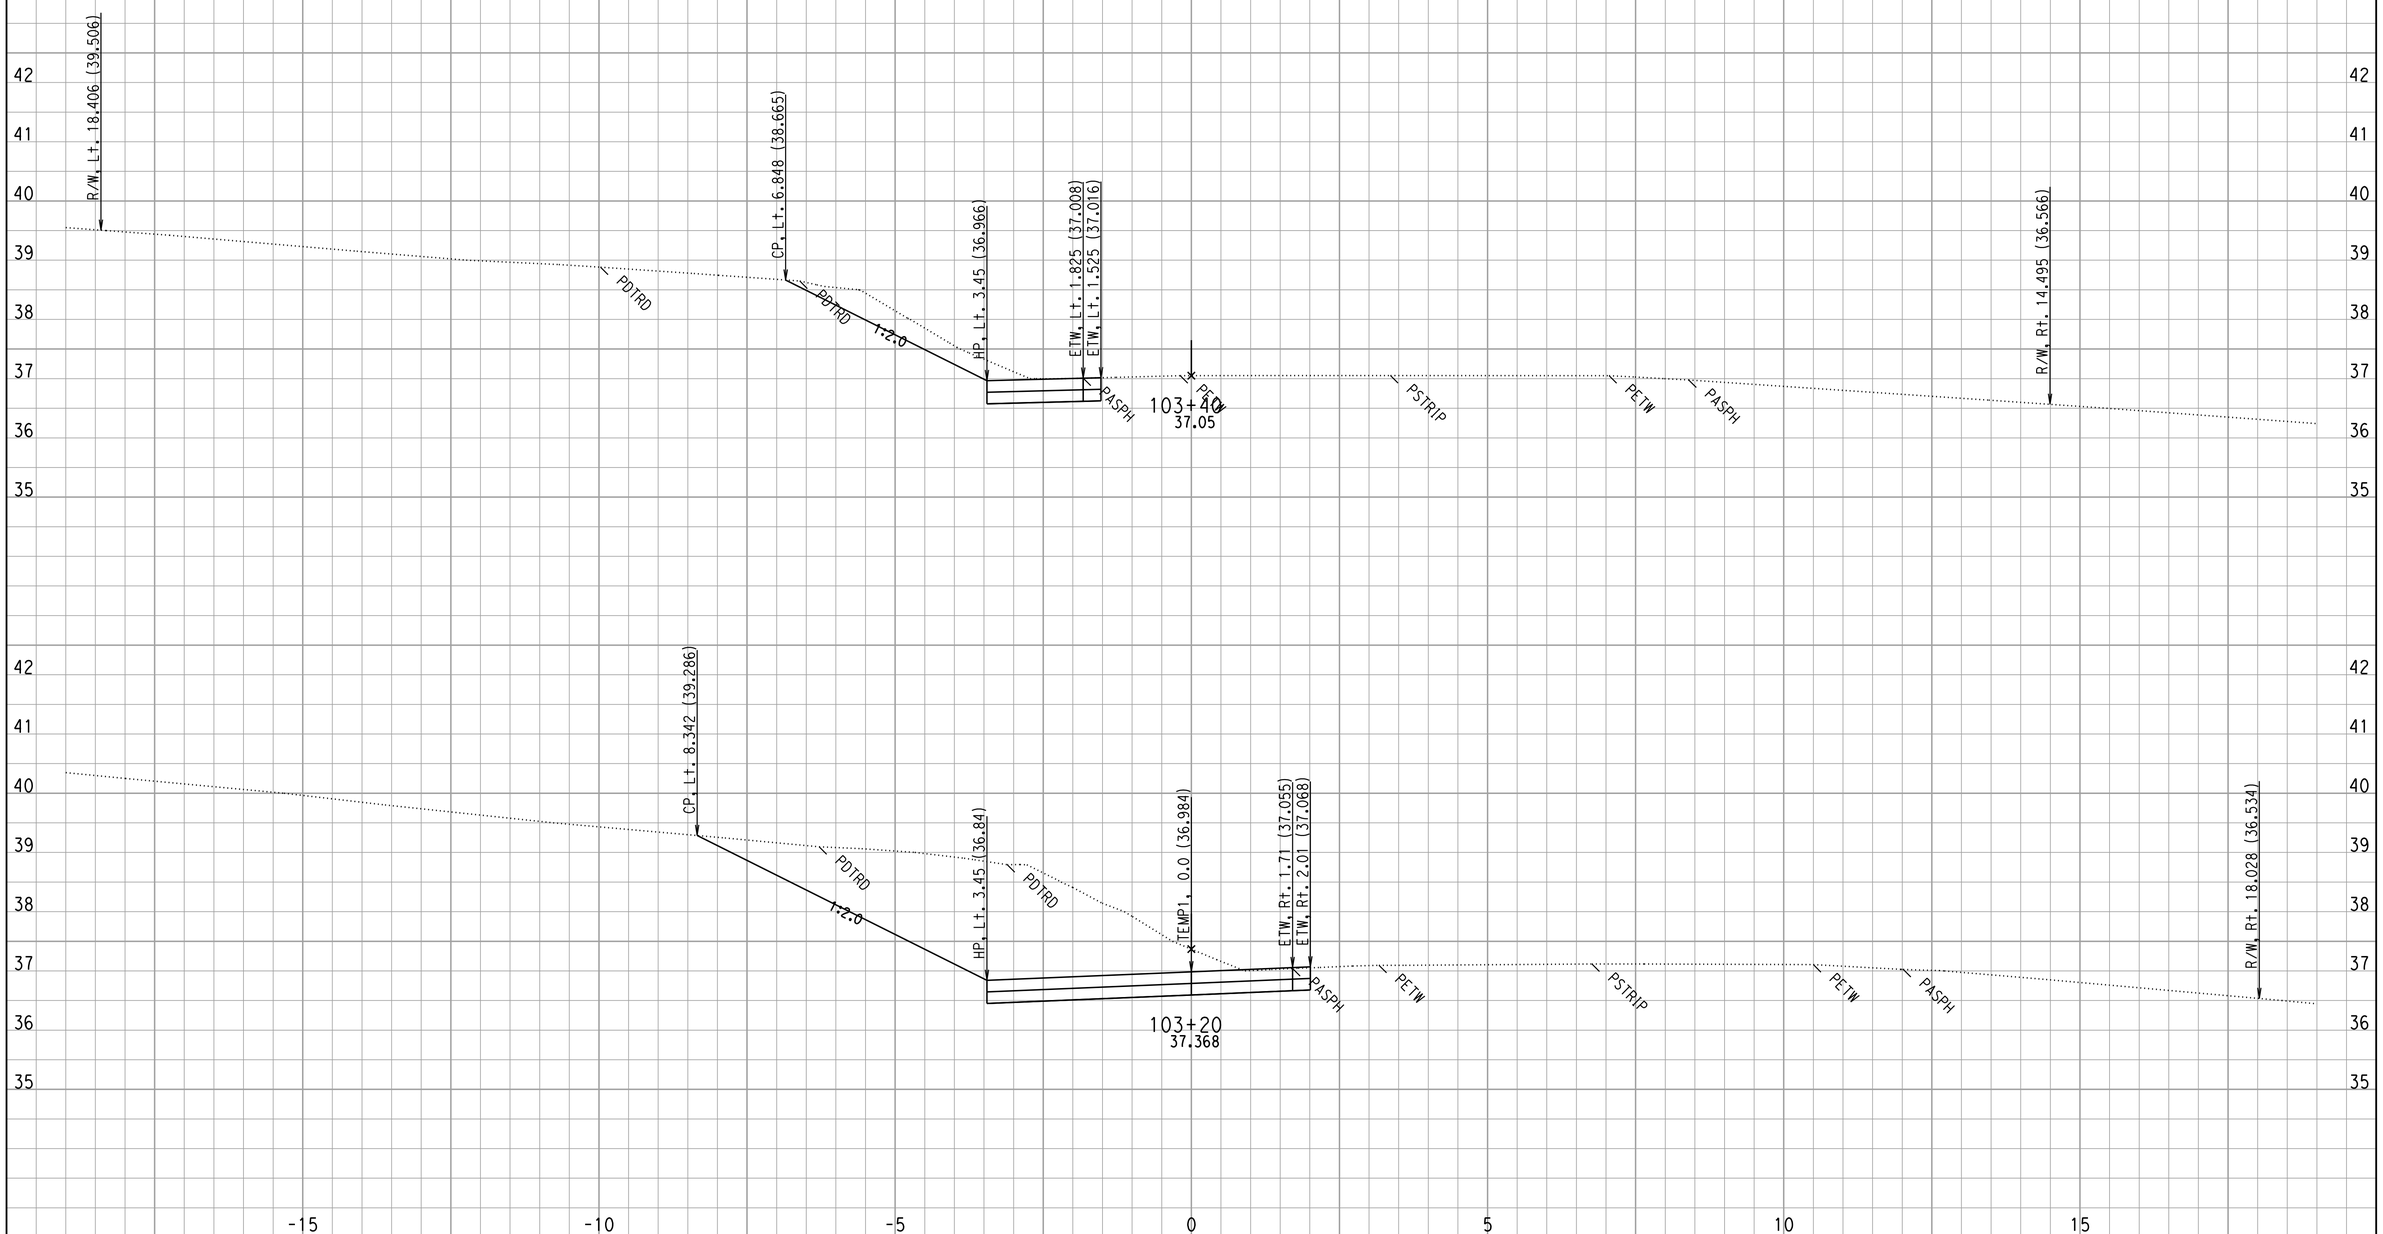

CREATED BY: WC
DATE: 10/16/2008
KC Project: 0147 File: D:\444201\TempRdDsn\0147\XSECTION\tempoutput\temp1out3.ear

CONTRACT: 444211
DIST/CO/RTE/KP: 04-NAP-121-0.5/3.3

Scale Ratio: 1:50 Horiz.
1:50 Vert.

All Dimensions are Meters

TEMP1
CROSS SECTIONS
SHEET 15 OF 16

EARTHWORK DEVELOPMENT ONLY - see SC, SCD for details

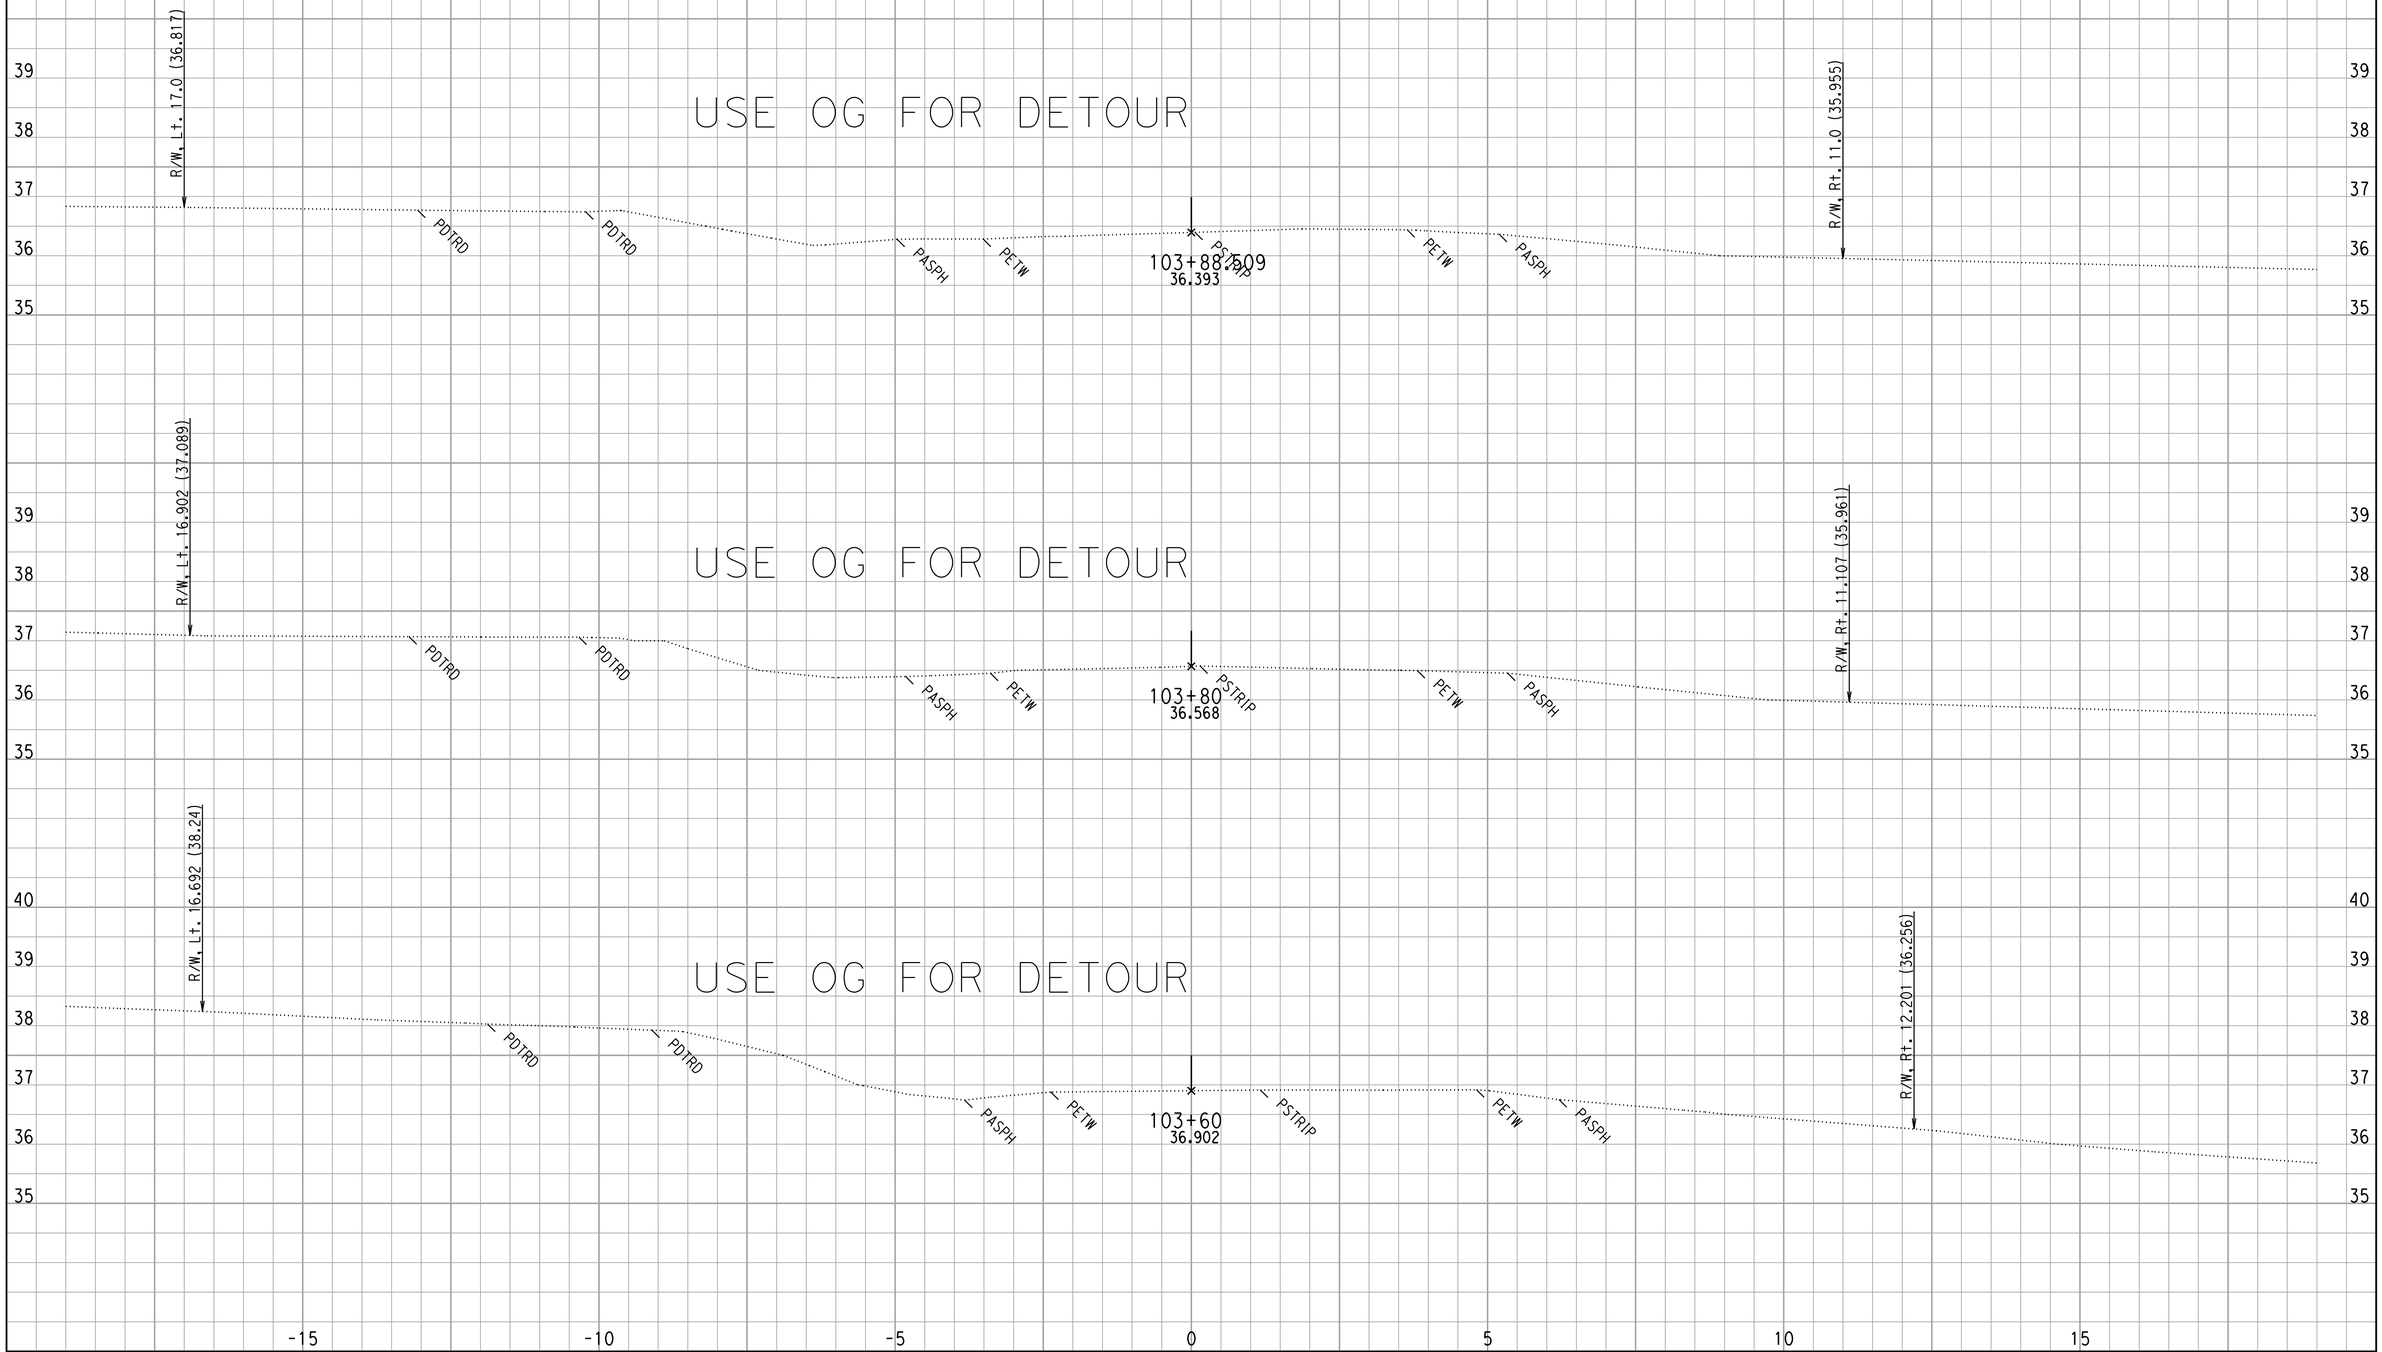

CREATED BY: WC
DATE: 10/16/2008
KC Project: 0147 File: D:\444201\TempRdDsn\0147\XSECTION\tempoutput\temp1out3.ear

CONTRACT: 444211
DIST/CO/RTE/KP: 04-NAP-121-0.5/3.3

Scale Ratio: 1:50 Horiz.
1:50 Vert.

All Dimensions are Meters

TEMP1
CROSS SECTIONS
SHEET 16 OF 16

...\TEMP1OUT.DGN 10/16/2008 11:16:11 PM