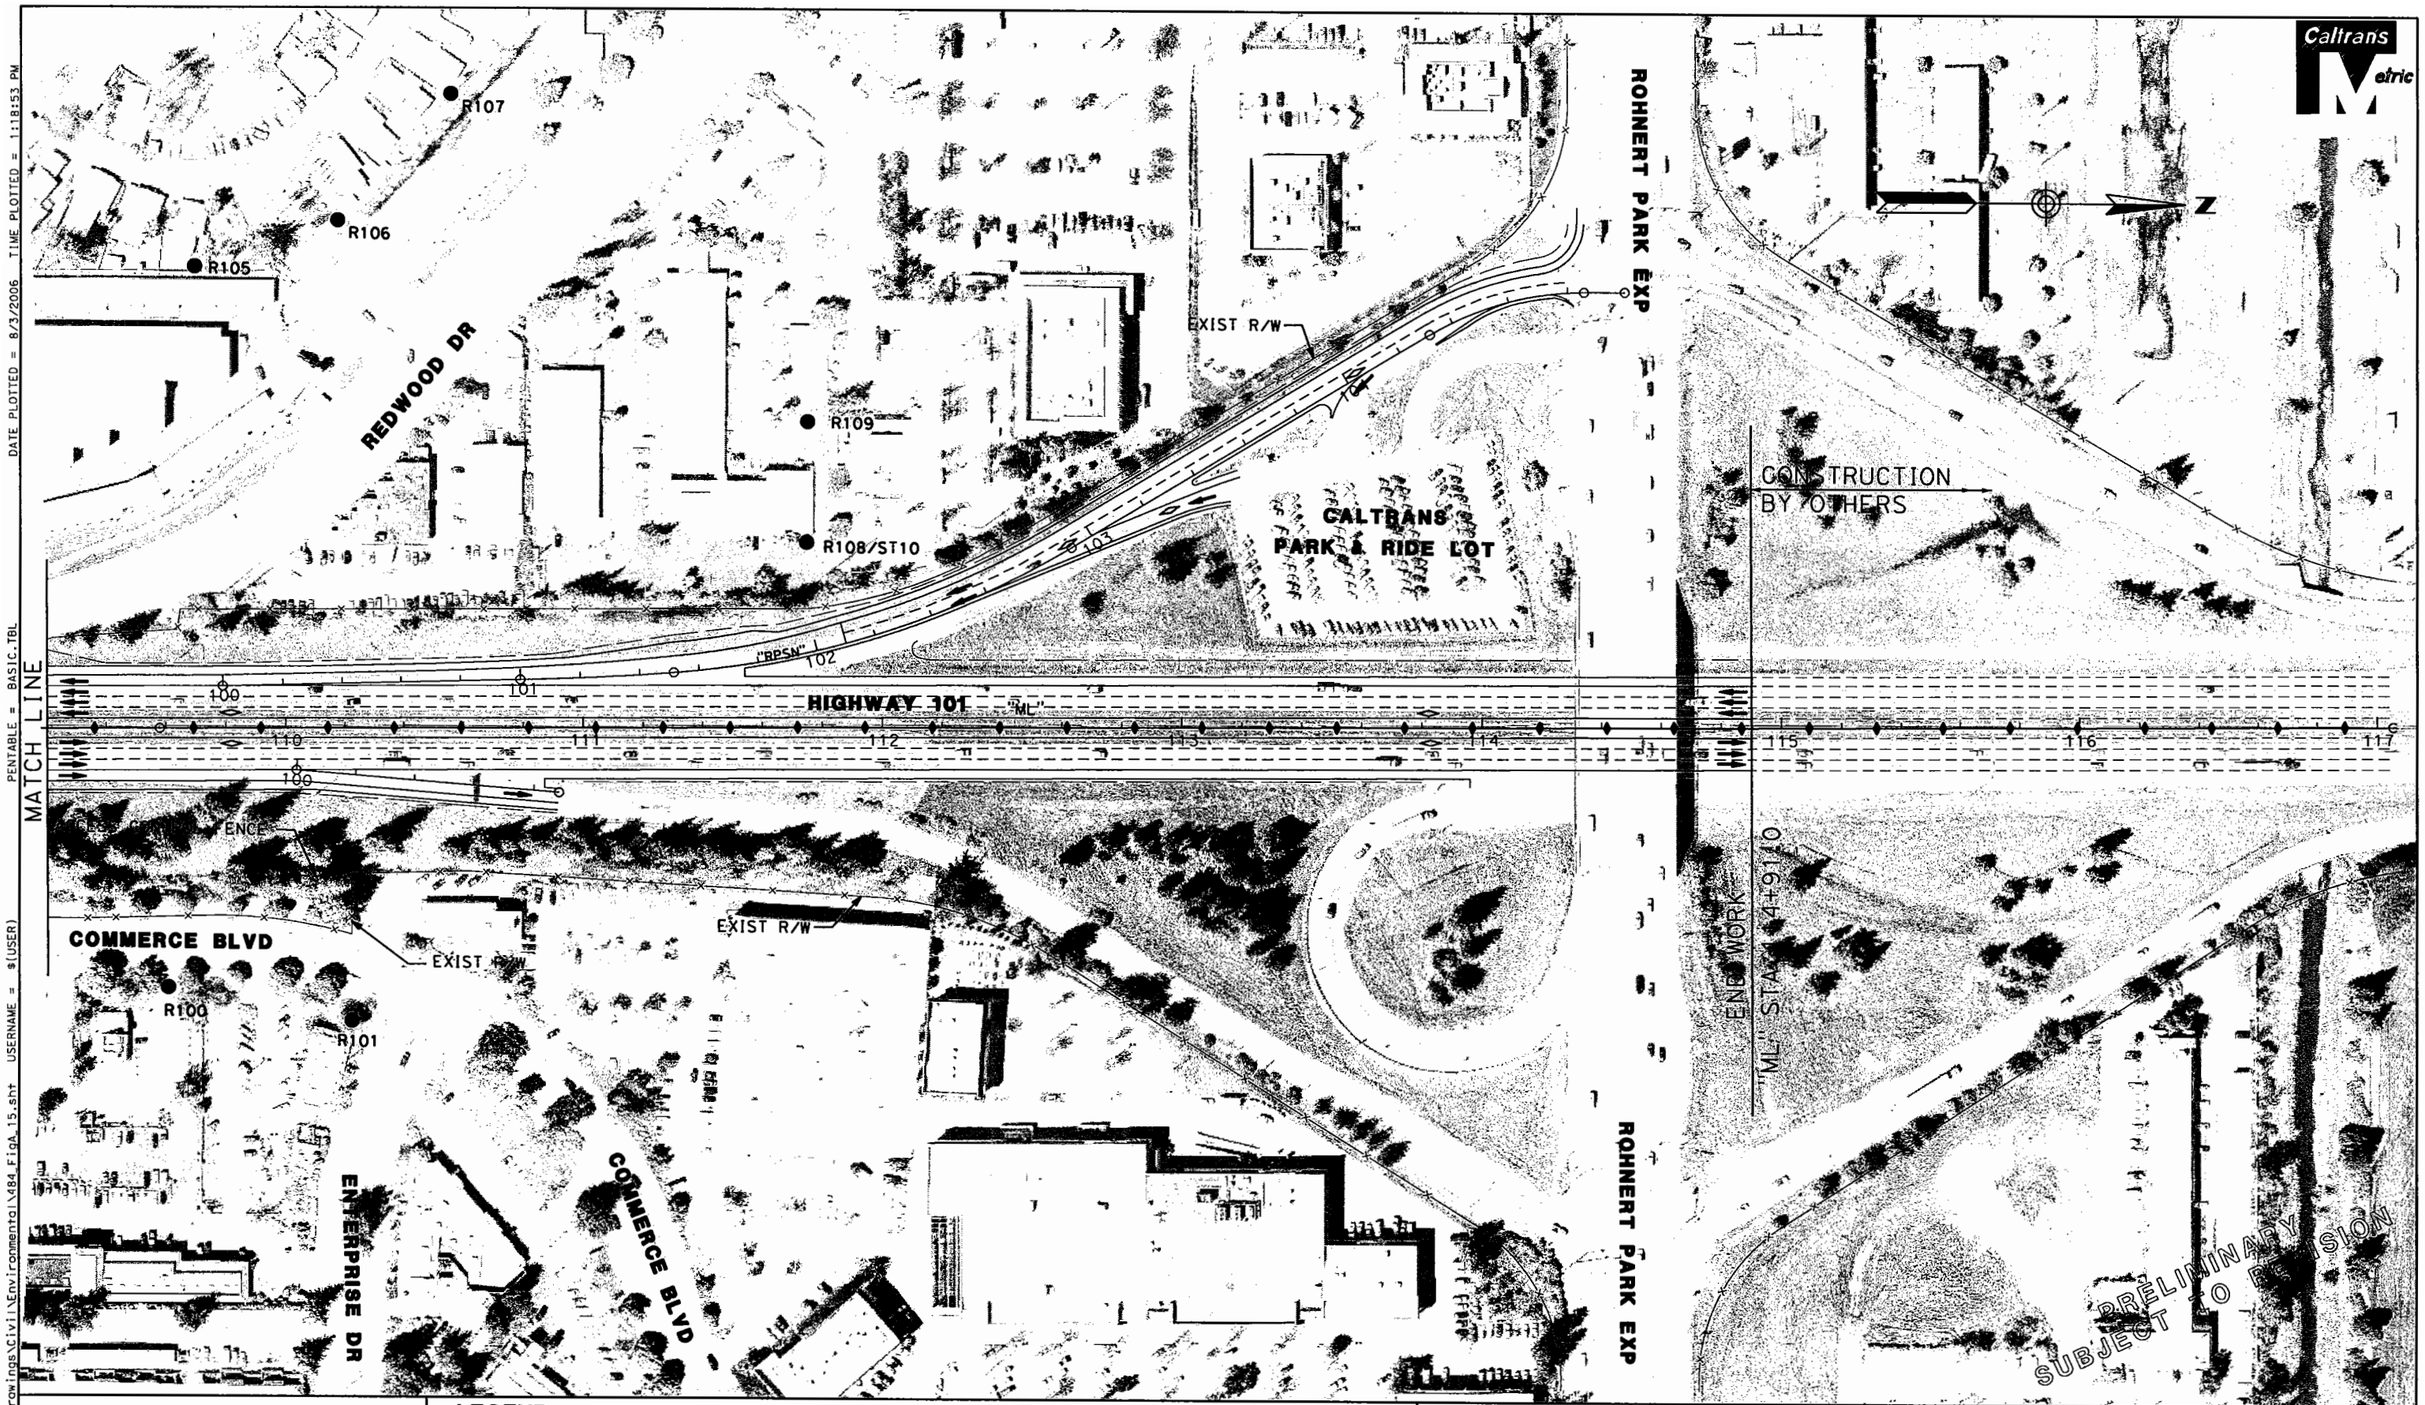


DATE PLOTTED = 8/3/2006 TIME PLOTTED = 1:18:53 PM

PENTABLE = BASIC.TBL

DGN FILE = R:\645484\Drawings\Civil\Environmental\484_FigA_15.sht USERNAME = $(USER)

**SCTA**
Sonoma County
Transportation Authority

Caltrans

0 25 50 75 100 m
SCALE: 1:2000

CU: 04219 EA: 0A1800

**LEGEND**

Retaining Wall
Sound Wall
Combined Sound Wall/Retaining Wall
Concrete Barrier

Existing State Right-of-Way — Exist R/W
Proposed State Right-of-Way — Prop R/W
toe of fill F | C top of cut

| | |
|---|---|
| Sound Wall Number | SXX |
| Sensitive Noise Receptor | R1 ● |
| Long Term Noise Monitor | LT1 ● |
| Short Term Noise Monitor | ST1 ● |

Callouts show sound wall, retaining wall and combined retaining wall/sound wall heights where applicable.

Figure A - Sheet 15 of 15

HIGHWAY 101 HOV LANE WIDENING PROJECT
PETALUMA TO ROHNERT PARK

**BUILD ALTERNATIVE**