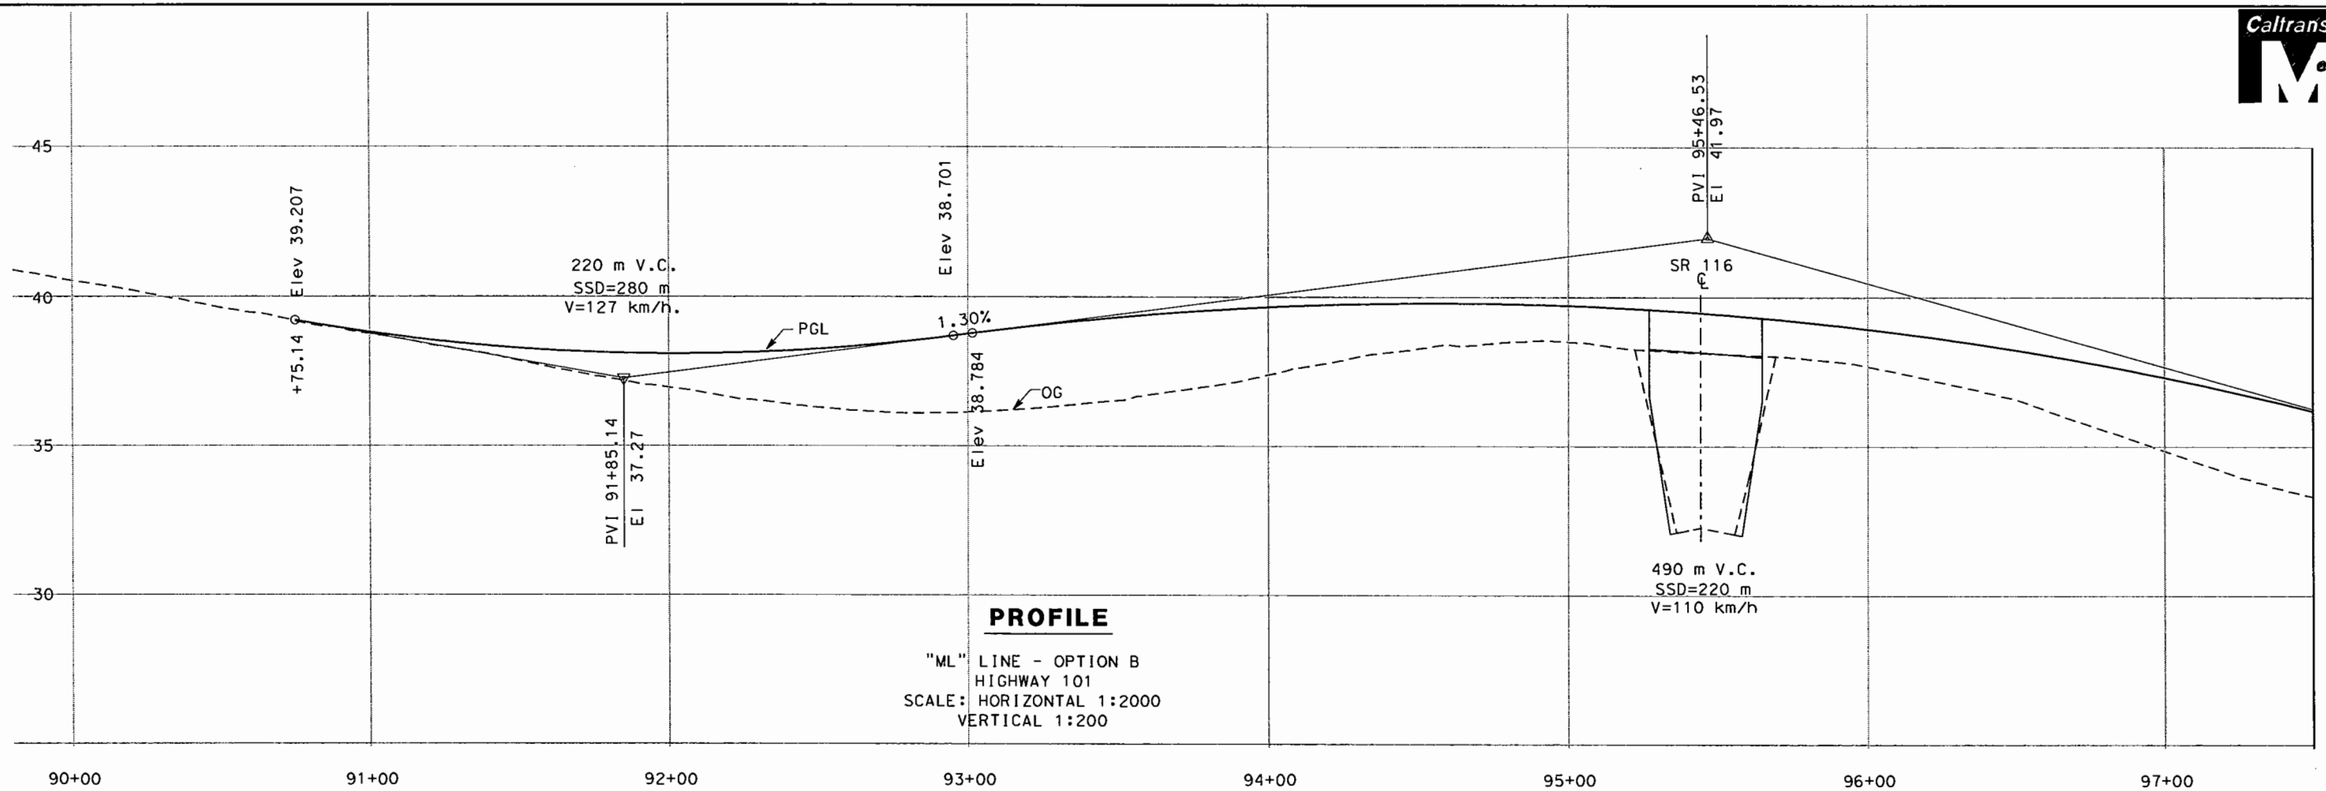

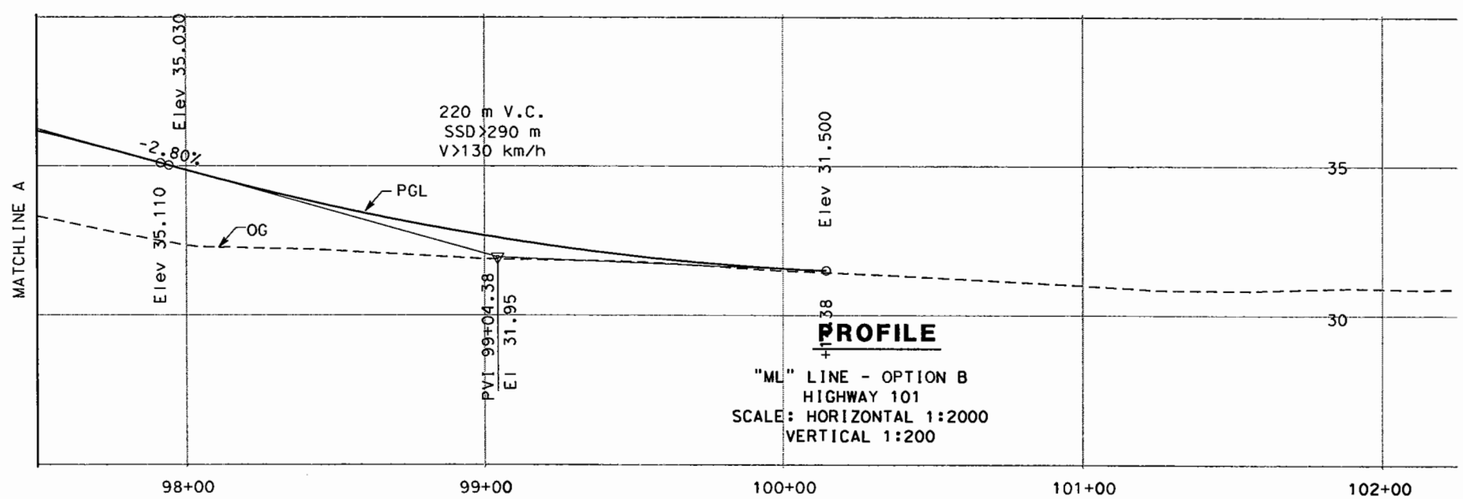

PRELIMINARY
SUBJECT TO REVISION

SCTA
Sonoma County
Transportation Authority

Caltrans

Figure B - Sheet 1 of 6
HIGHWAY 101 HOV LANE WIDENING PROJECT
PETALUMA TO ROHNERT PARK

PROFILES

DGN FILE = r:\64548\drawings\civil\environmental\484figb_1.sht USERNAME = $(USER)
PENTABLE = BASIC.TBL
DATE PLOTTED = 8/3/2006 TIME PLOTTED = 4:41:57 PM

CU: 04219 EA: 0A1800