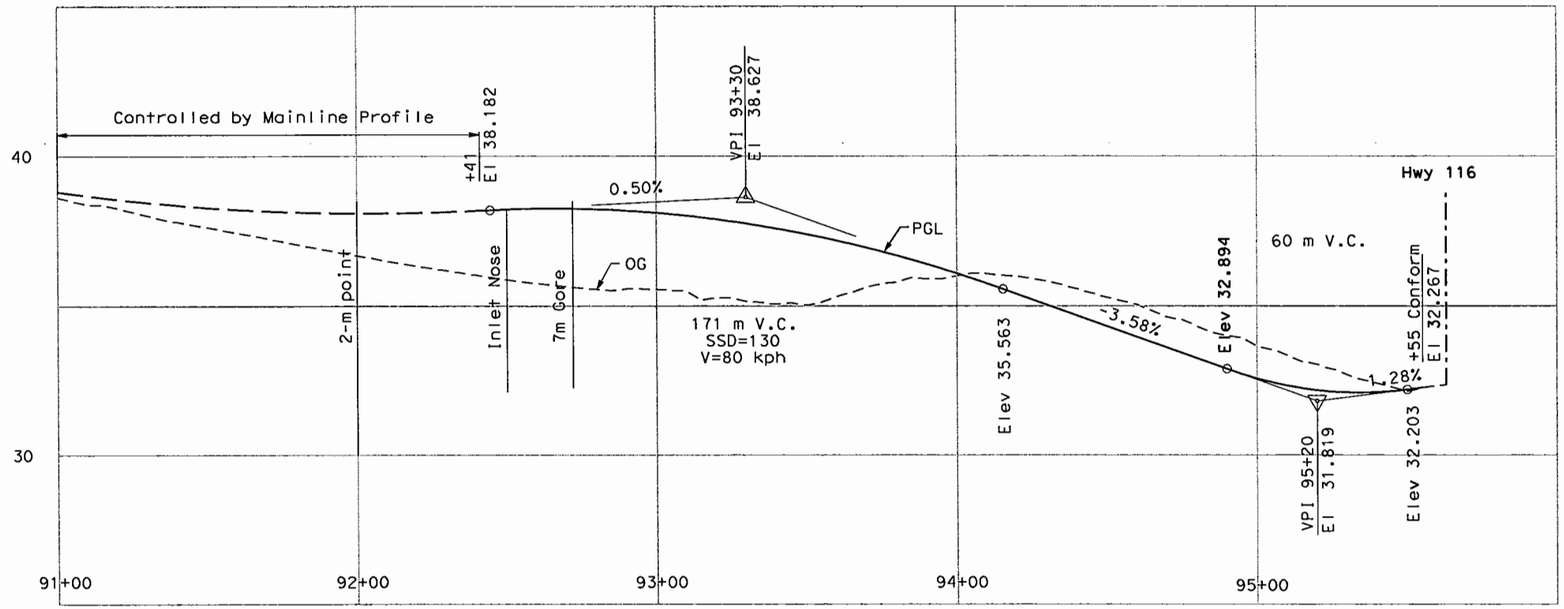


**PROFILE**

"GSNC" LINE - OPTION B
SB ON RAMP FROM SR 116
SCALE: HORIZONTAL 1:2000
VERTICAL 1:200

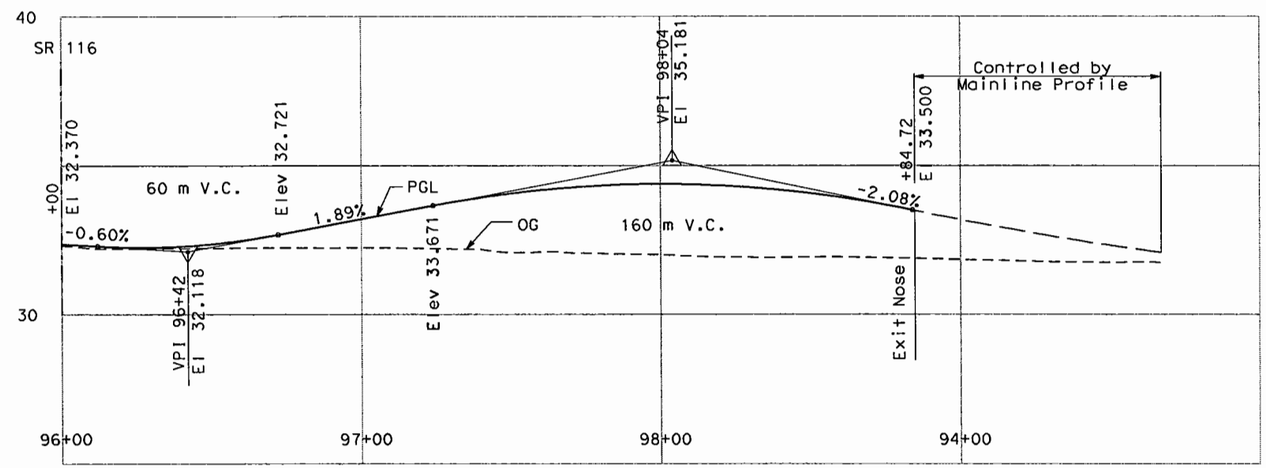


**PROFILE**

"GSFC" LINE - OPTION B
SB OFF RAMP TO SR 116
SCALE: HORIZONTAL 1:2000
VERTICAL 1:200

PRELIMINARY
SUBJECT TO REVISION

SCTA
Sonoma County
Transportation Authority

Caltrans

Figure B - Sheet 3 of 6
HIGHWAY 101 HOV LANE WIDENING PROJECT
PETALUMA TO ROHNERT PARK

**PROFILES**

DGN FILE = r:\645484\drawings\civil\environmental\484figb_3.sht USERNAME = $(USER) PENTABLE = BASIC.TBL DATE PLOTTED = 8/3/2006 TIME PLOTTED = 4:42:02 PM