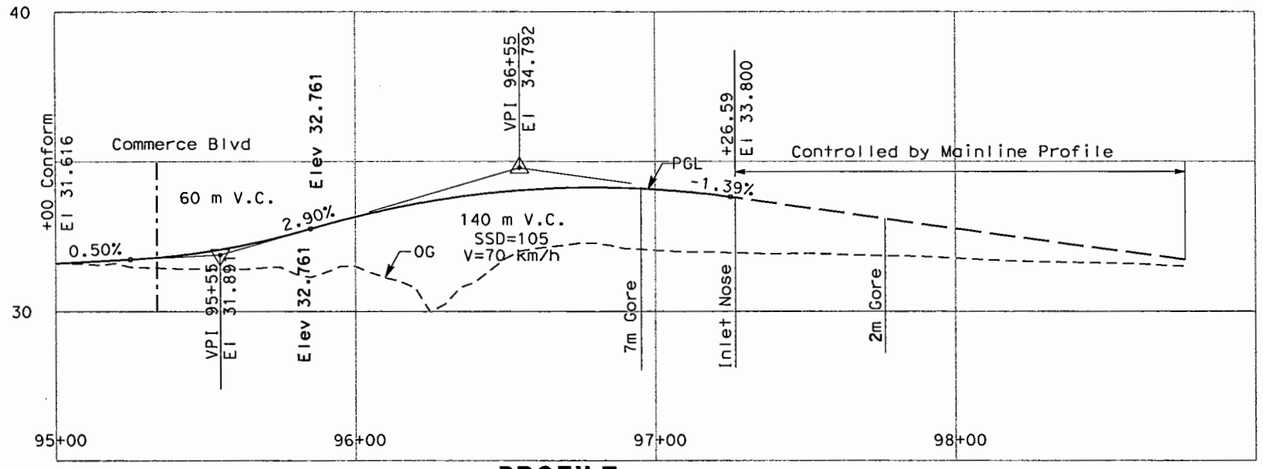

PROFILE

"GNNC" LINE - OPTION B
NB ON RAMP FROM OLD REDWOOD HIGHWAY - COMMERCE BLVD
SCALE: HORIZONTAL 1:2000
VERTICAL 1:200

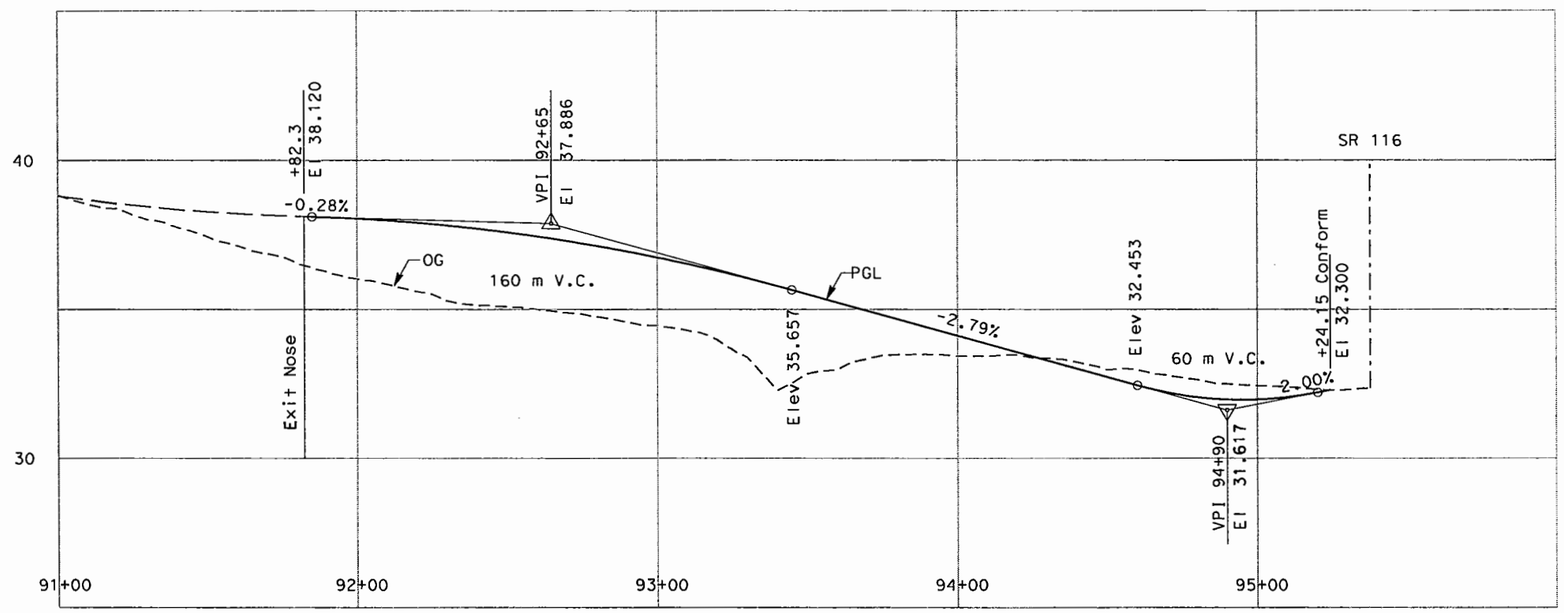

PROFILE

"GNFC" LINE - OPTION B
NB OFF RAMP TO SR116
SCALE: HORIZONTAL 1:2000
VERTICAL 1:200

PRELIMINARY
SUBJECT TO REVISION

SCTA
Sonoma County
Transportation Authority

Caltrans

Figure B - Sheet 4 of 6
HIGHWAY 101 HOV LANE WIDENING PROJECT
PETALUMA TO ROHNERT PARK

PROFILES

DGN FILE = r:\645484\drawings\civil\environmental\484figb_4.sht USERNAME = $(USER)
DATE PLOTTED = 8/3/2006 TIME PLOTTED = 4:42:05 PM
PENTABLE = BASIC.TBL

CU: 04219 EA: 0A1800