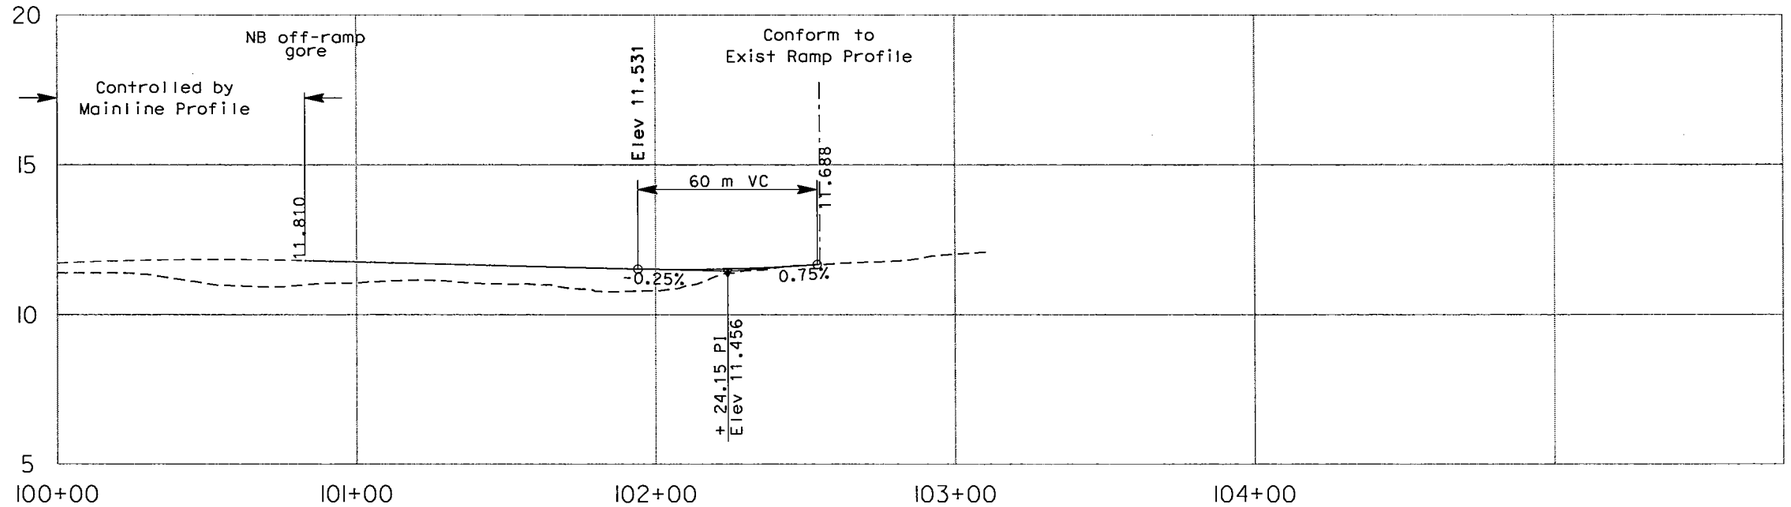

PROFILE

"ONF" LINE - NB OFF RAMP TO
OLD REDWOOD HIGHWAY
SCALE: HORIZONTAL 1:2000
VERTICAL 1:200

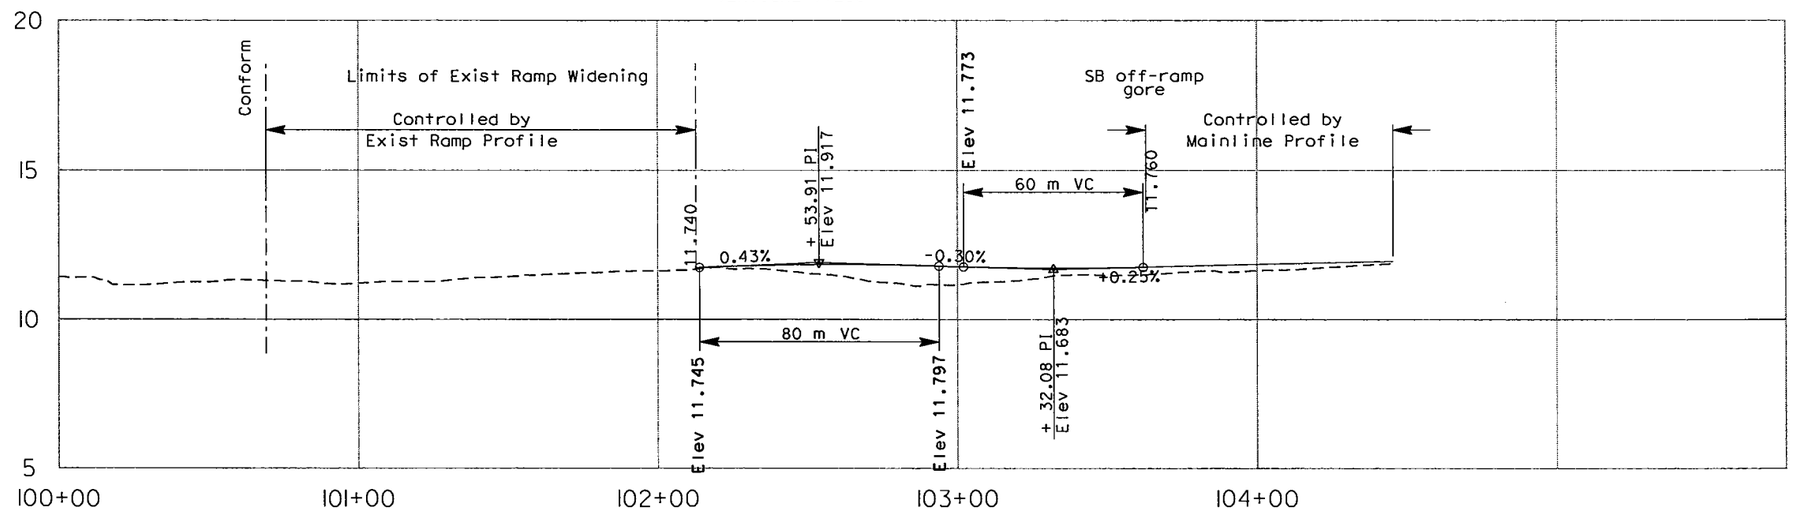

PROFILE

"OSF" LINE - SB OFF RAMP TO
OLD REDWOOD HIGHWAY
SCALE: HORIZONTAL 1:2000
VERTICAL 1:200

PRELIMINARY
SUBJECT TO REVISION

SCTA
Sonoma County
Transportation Authority

Caltrans

Figure B - Sheet 5 of 6
HIGHWAY 101 HOV LANE WIDENING PROJECT
PETALUMA TO ROHNERT PARK

PROFILES

CU: 04219 EA: 0A1800

DGN FILE = r:\64548\drawings\civil\environmental\484figb_5.sht USERNAME = $(USER) PENTABLE = BASIC.TBL DATE PLOTTED = 8/3/2006 TIME PLOTTED = 4:42:06 PM