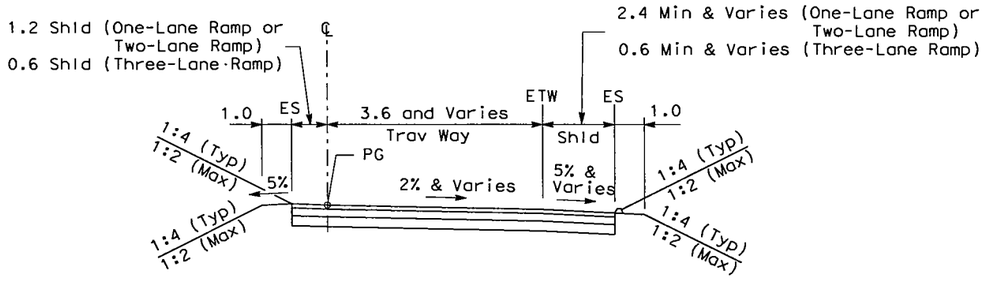

ENTRANCE RAMP

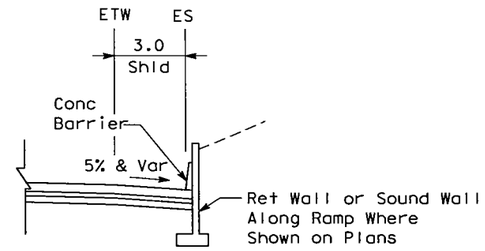

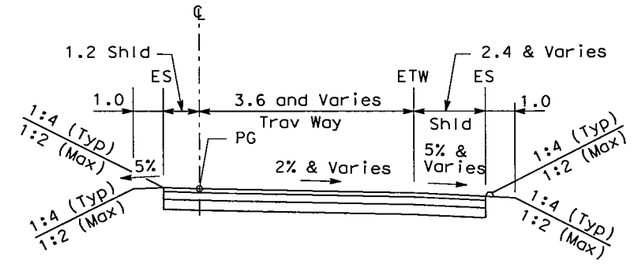

EXIT RAMP

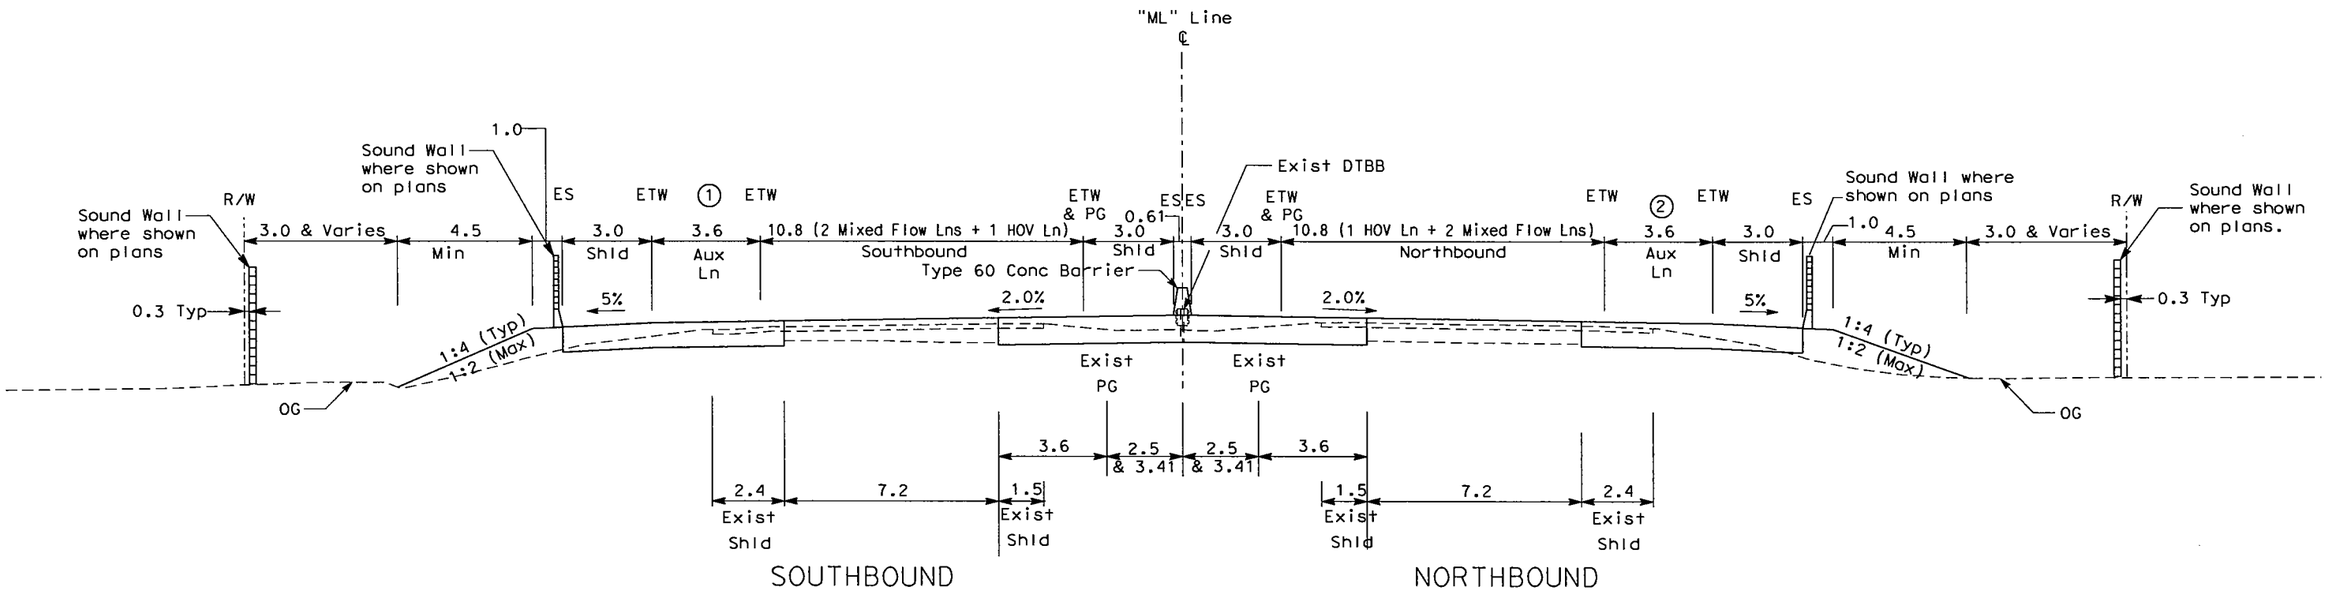

NOTE:
DTBB TO BE USED IN LIEU OF CONCRETE MEDIAN BARRIER WITHIN 100-YEAR FLOOD PLAIN AREAS, AS DETERMINED IN DESIGN PHASE. INSIDE SHOULDER WIDTH ADJACENT TO DTBB TO BE 3.6m.

1. Southbound Exit to Petaluma Boulevard North SR-116 to Rohnert Park Expressway
2. Pepper Road to W. Sierra Ave SR-116 to Rohnert Park Expressway

PRELIMINARY SUBJECT TO REVISION

SCTA Sonoma County Transportation Authority

Caltrans

Figure C - Sheet 1 of 1

HIGHWAY 101 HOV LANE WIDENING PROJECT
PETALUMA TO ROHNERT PARK

TYPICAL SECTIONS

CU: 04219 EA: 0A1800

DGN FILE = r:\645484\drawings\civil\environmental\484_fig_1.sht USERNAME = $(USER)
PENTABLE = BASIC.TBL DATE PLOTTED = 8/3/2006 TIME PLOTTED = 4:41:53 PM