Legend

Delineation Area Boundary (DAB)

OW — Other Waters of the United States

OW — Affected Other Waters of the United States

SW — Seasonal Wetlands

SW — Affected Seasonal Wetlands

PRELIMINARY WETLAND DELINEATION REPORT

Highway 101 HOV Lane Widening and Improvements Project:
Old Redwood Highway in Petaluma
to Rohnert Park Expressway in Rohnert Park

PARSONS

Figure 5-8A

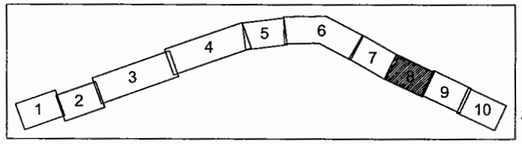

Scale : 1"=100'

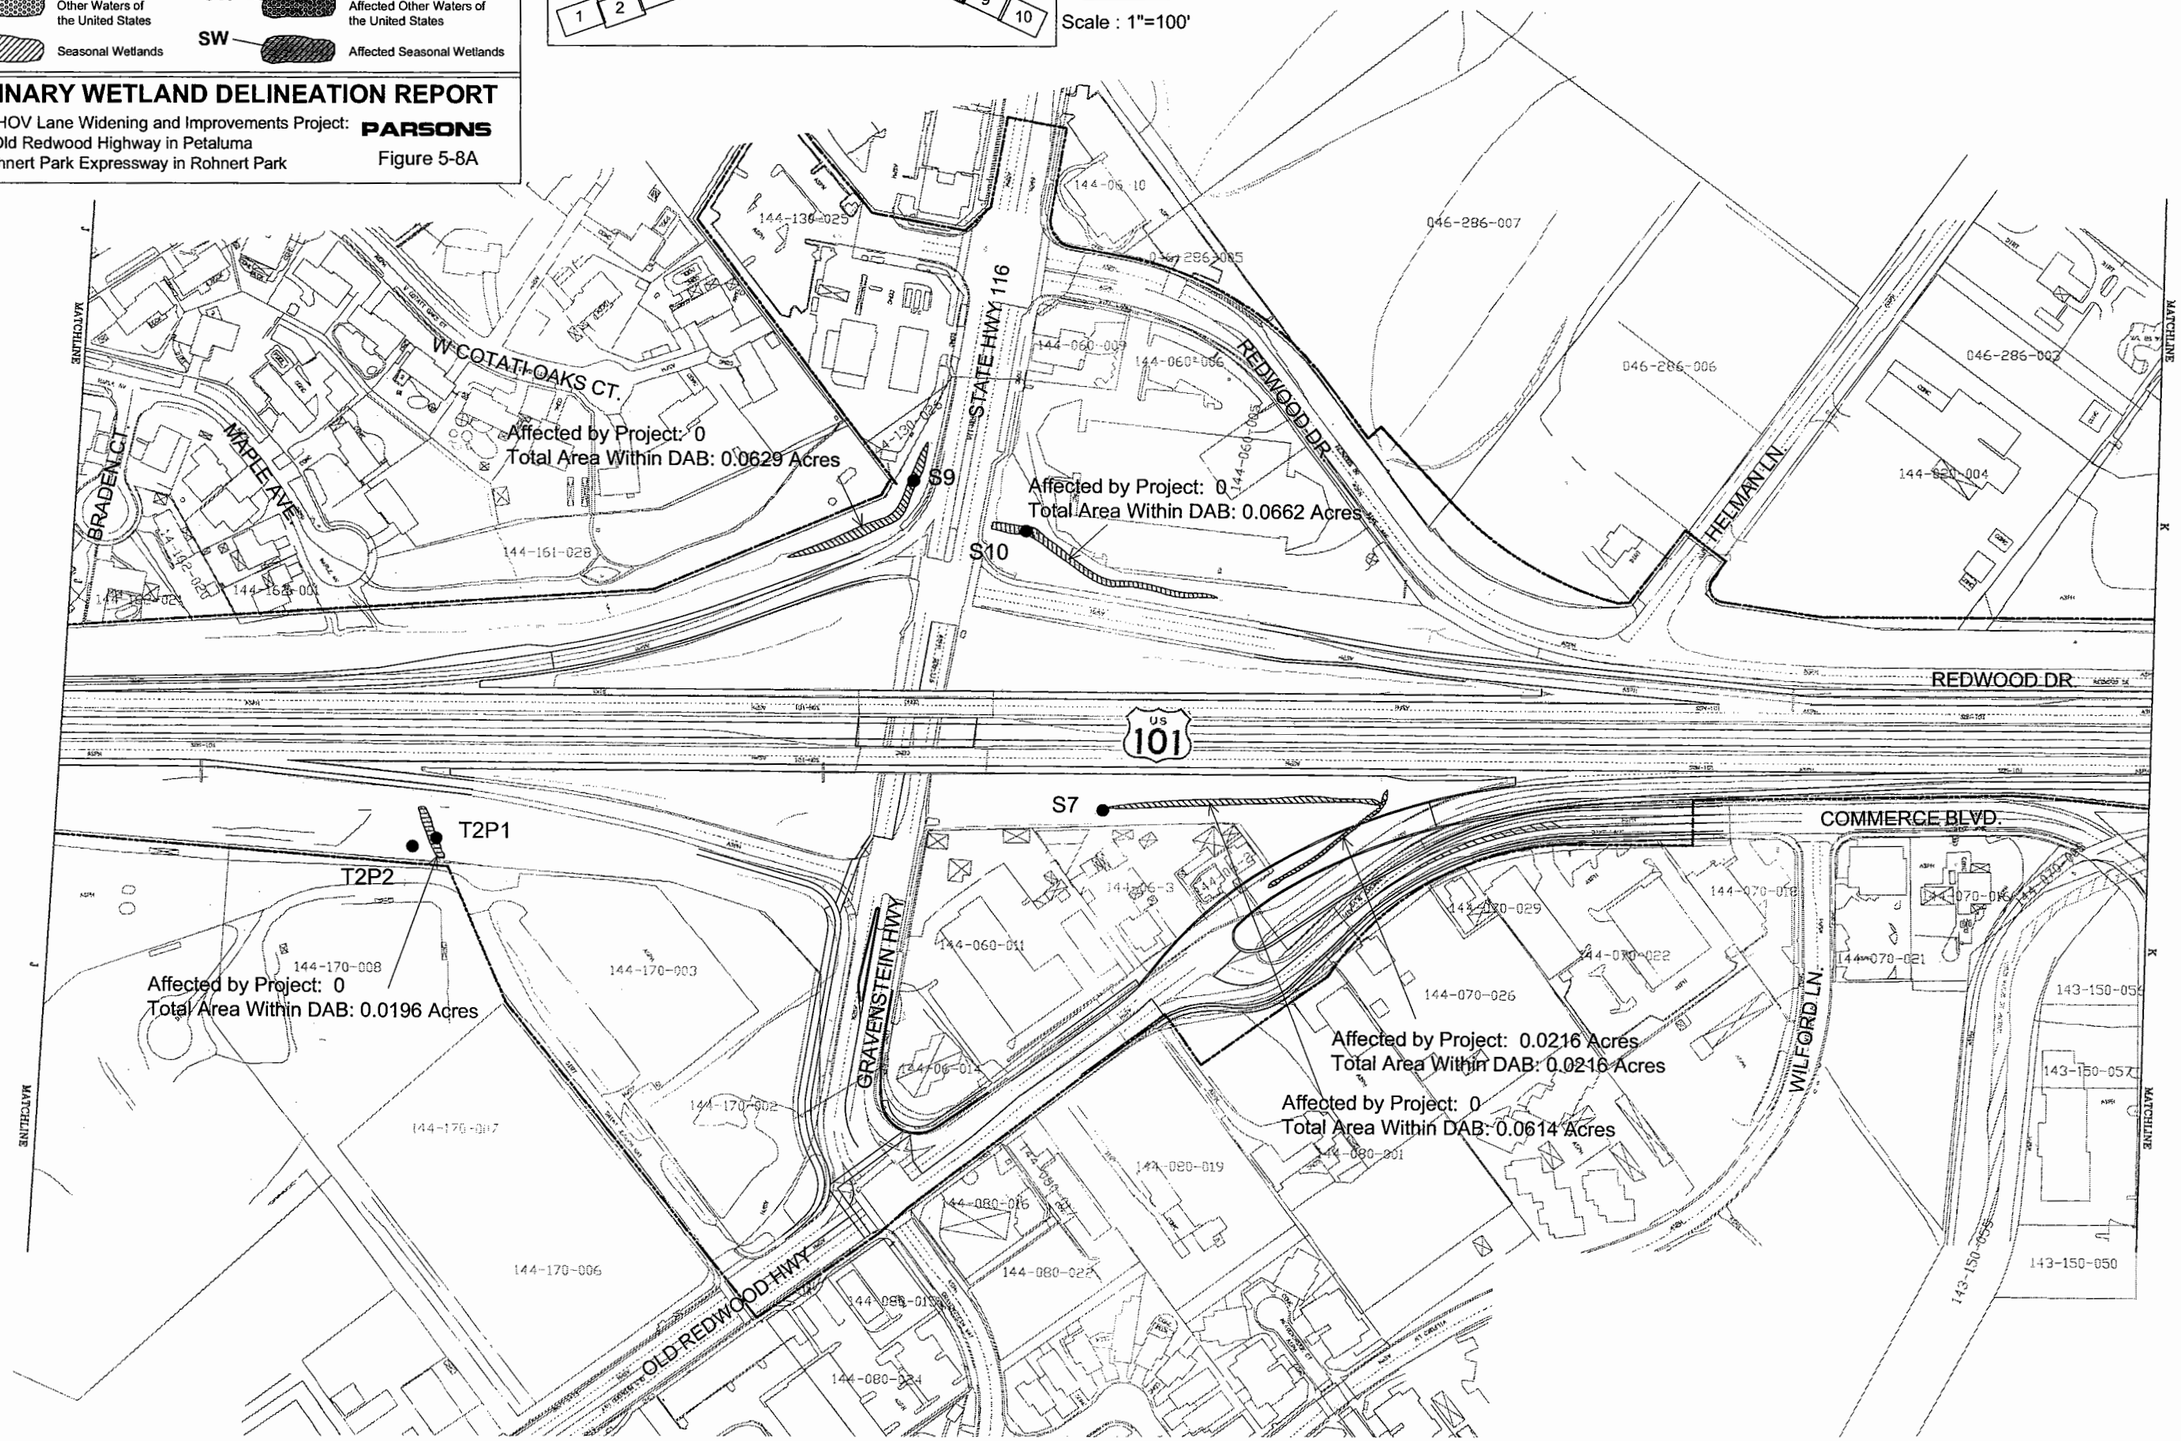

R:\6454&4\Studies\Environmental\wetland Impacts -FR\Wetland Impacts All A.dwg\Projects