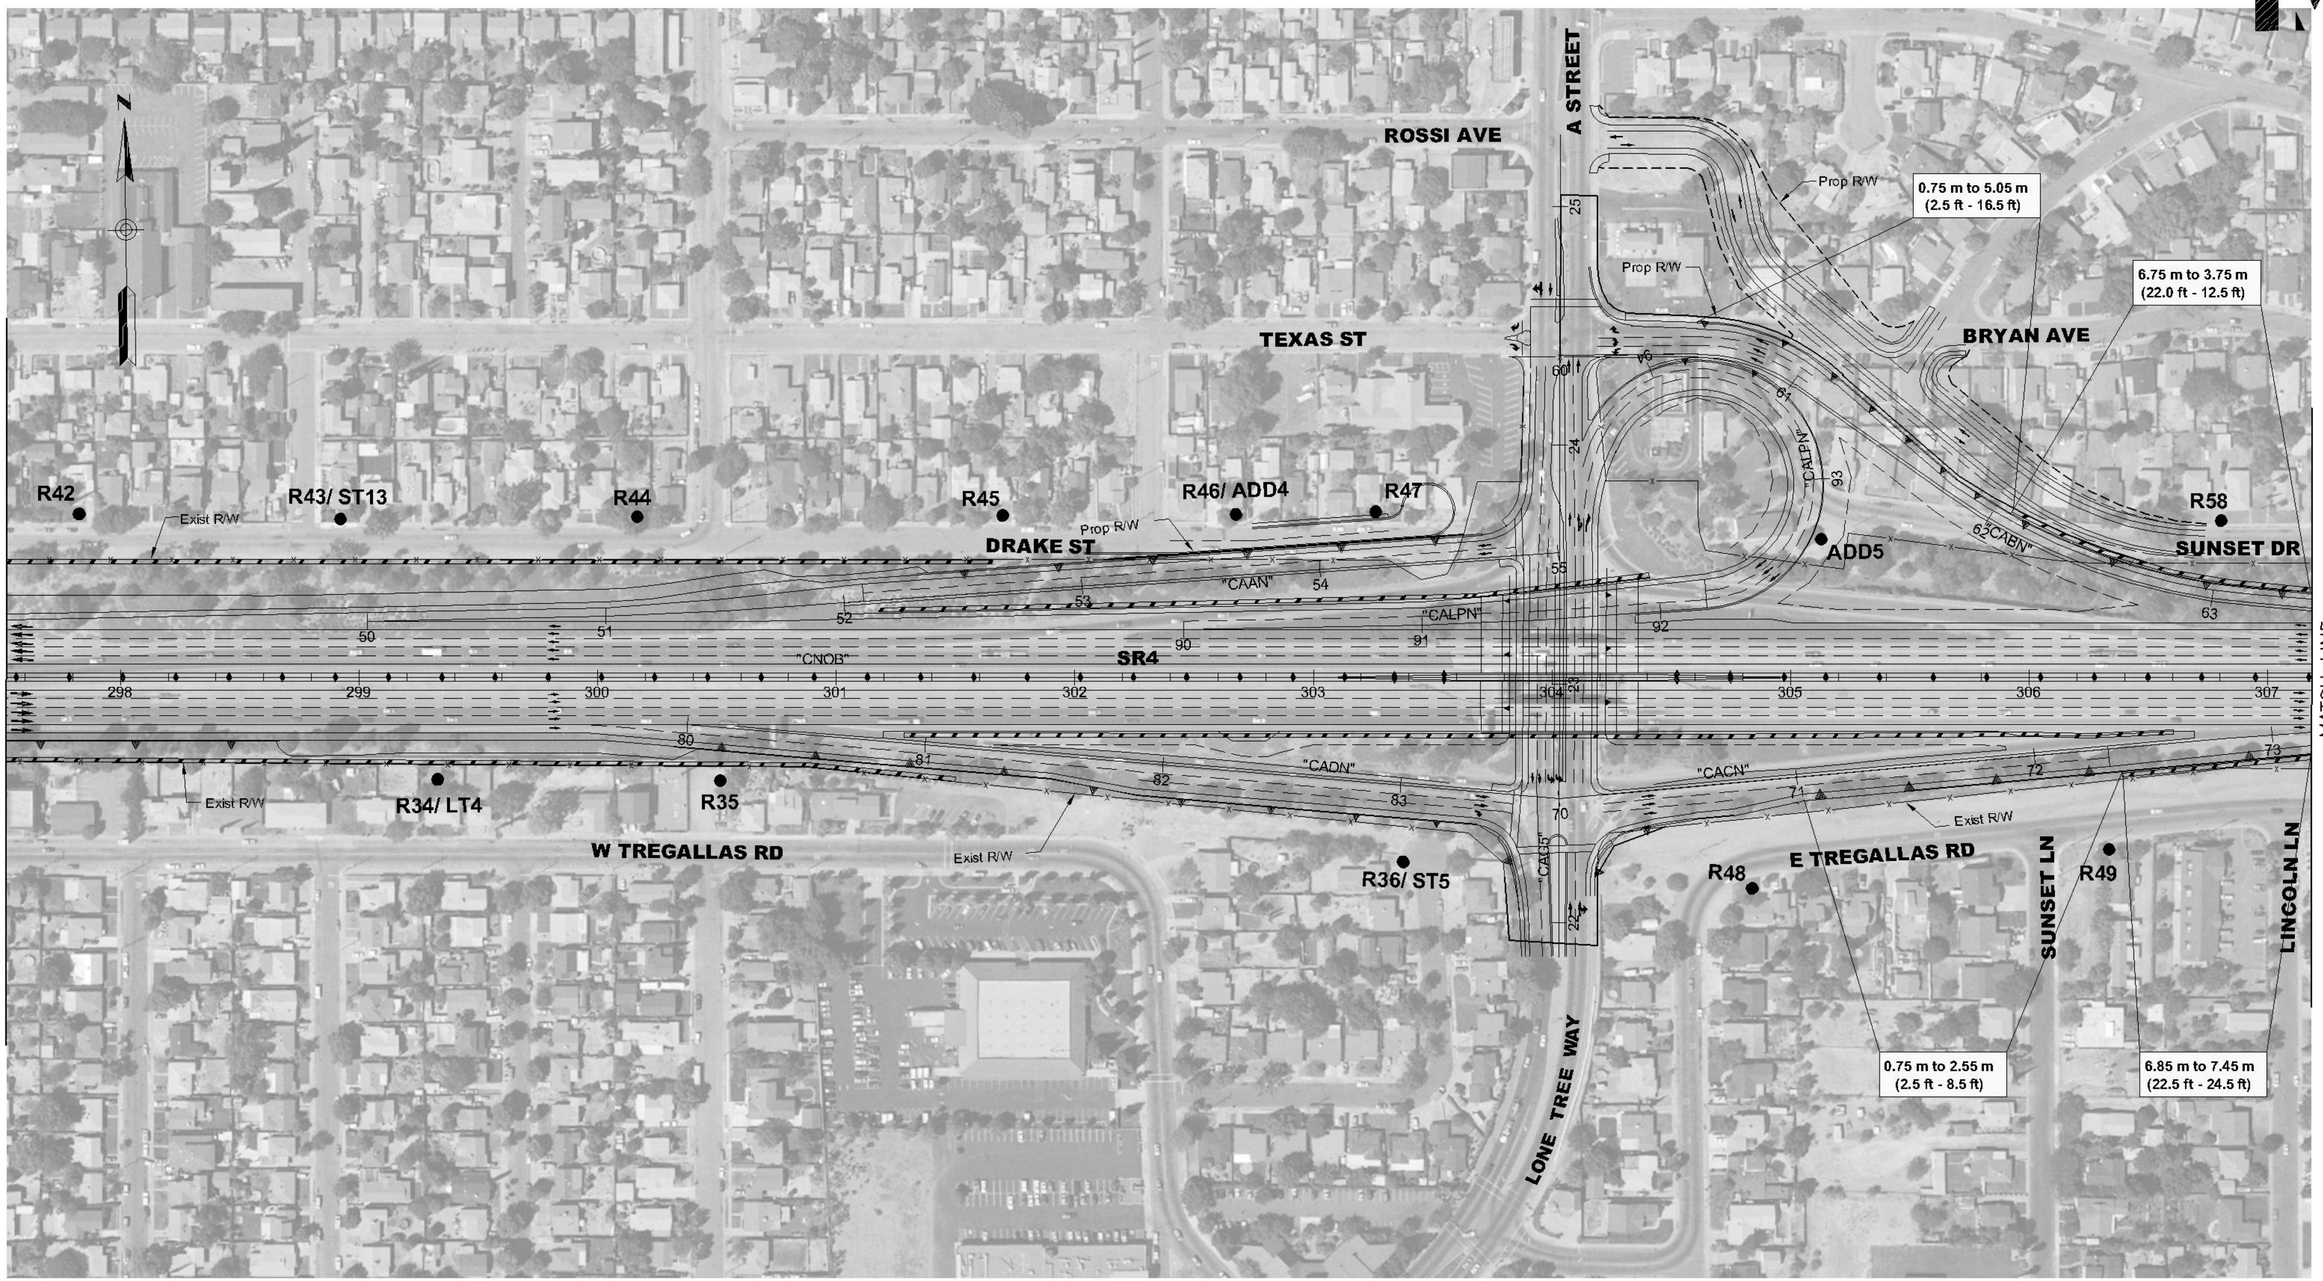

0 25 50 75 100 m

SCALE: 1:2500

LEGEND

- Retaining Wall
- Sound Wall
- Combined Sound Wall/Retaining Wall
- Concrete Median Barrier
- Railroad Track to be Removed
- Existing Right-of-Way (Exist R/W)
- Proposed Right-of-Way (Prop R/W)
- Sensitive Receptor R1
- Long Term Monitor LT1
- Short Term Monitor ST1

Wetlands:
- Affected by Project
- Affected During Construction
- Delineated in Project Vicinity

Note: For sound wall heights, see Table 2.2.6-2. Callouts show retaining wall and combined retaining wall/sound wall heights where applicable.

Figure A - Sheet 8 of 12

STATE ROUTE 4 (EAST) WIDENING PROJECT: LOVERIDGE ROAD TO STATE ROUTE 160

BUILD ALTERNATIVE

File Name: R:\644483\Drawings\Civil\DPR\layout04.dwg Printed Date: Sep 28, 2004 – 3:18pm