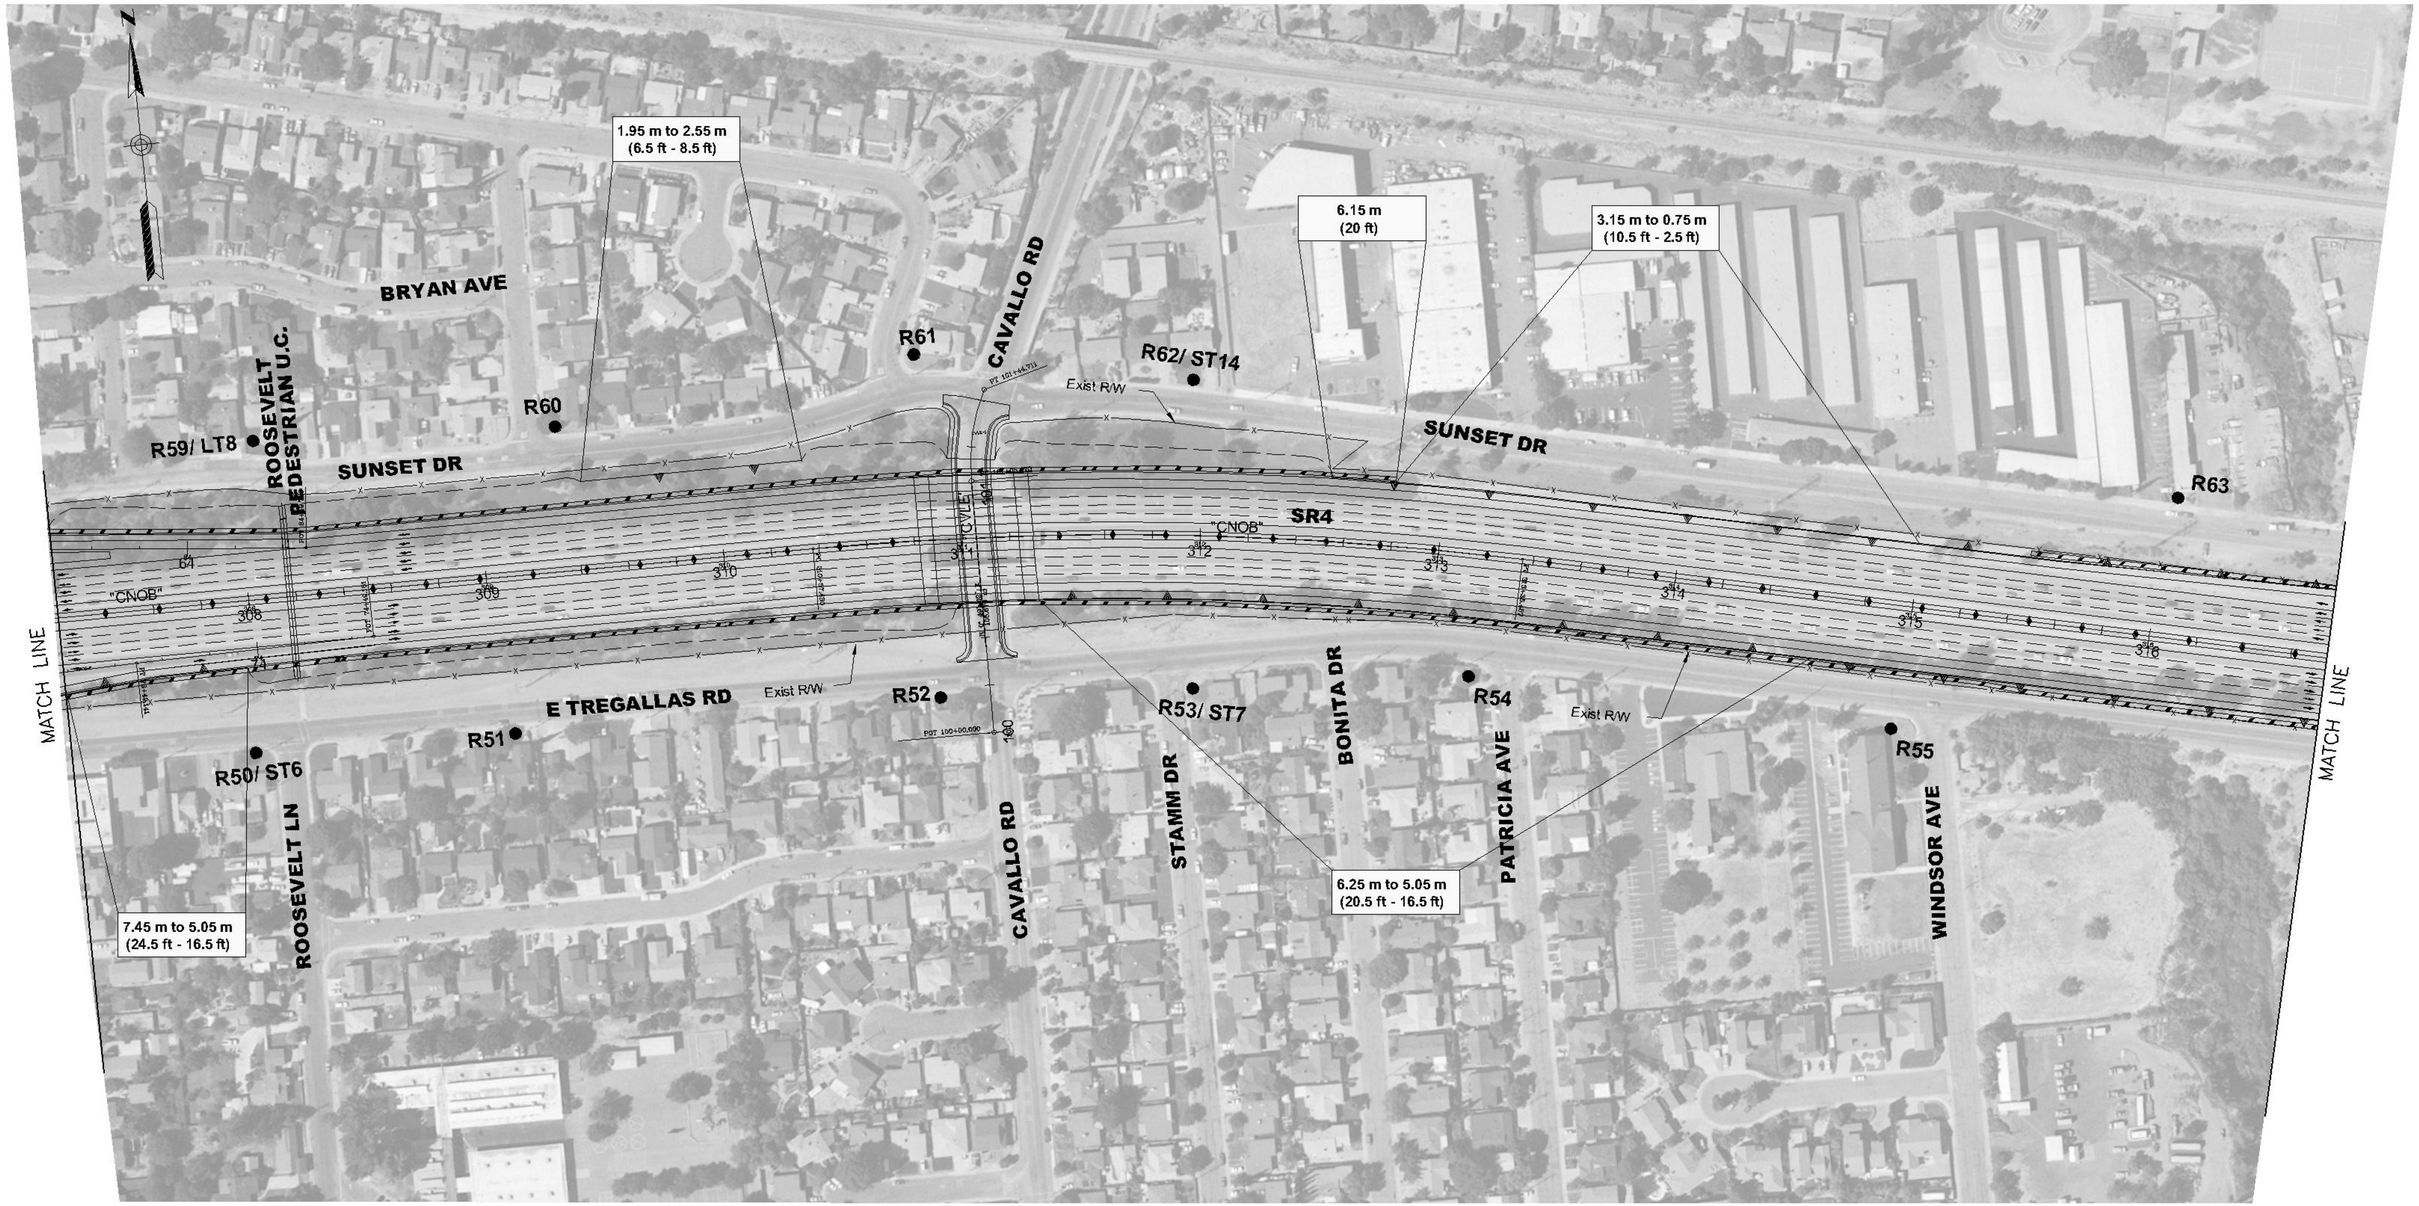

LEGEND

- Retaining Wall
- Sound Wall
- Combined Sound Wall/Retaining Wall
- Concrete Median Barrier
- Railroad Track to be Removed

- Existing Right-of-Way — Exist R/W
- Proposed Right-of-Way — Prop R/W
- Sensitive Receptor — R1
- Long Term Monitor — LT1
- Short Term Monitor — ST1

Wetlands:
- Affected by Project
- Affected During Construction
- Delineated in Project Vicinity

Note: For sound wall heights, see Table 2.2.6-2. Callouts show retaining wall and combined retaining wall/sound wall heights where applicable.

0 25 50 75 100 m

SCALE: 1:2500

Figure A - Sheet 9 of 12

STATE ROUTE 4 (EAST) WIDENING PROJECT:
LOVERIDGE ROAD TO STATE ROUTE 160

BUILD ALTERNATIVE

File Name: R:\644483\Drawings\Civil\DPR\layout05.dwg Printed Date: Sep 28, 2004 – 3:19pm