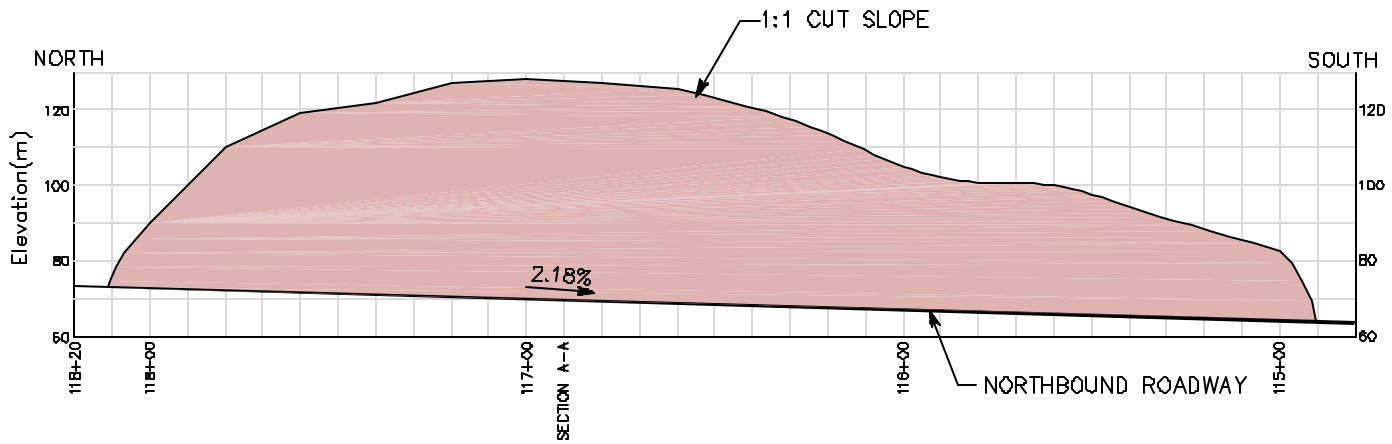

ELEVATION

SCALE 1:1000

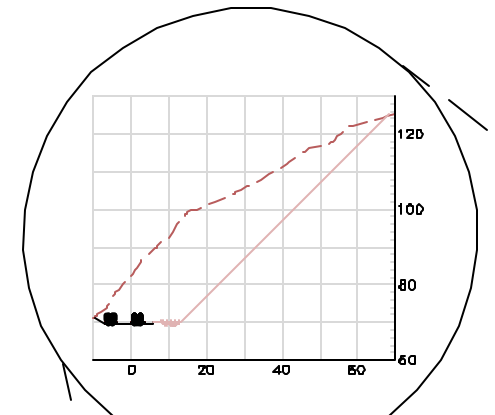

SECTION A-A

SCALE 1:1000

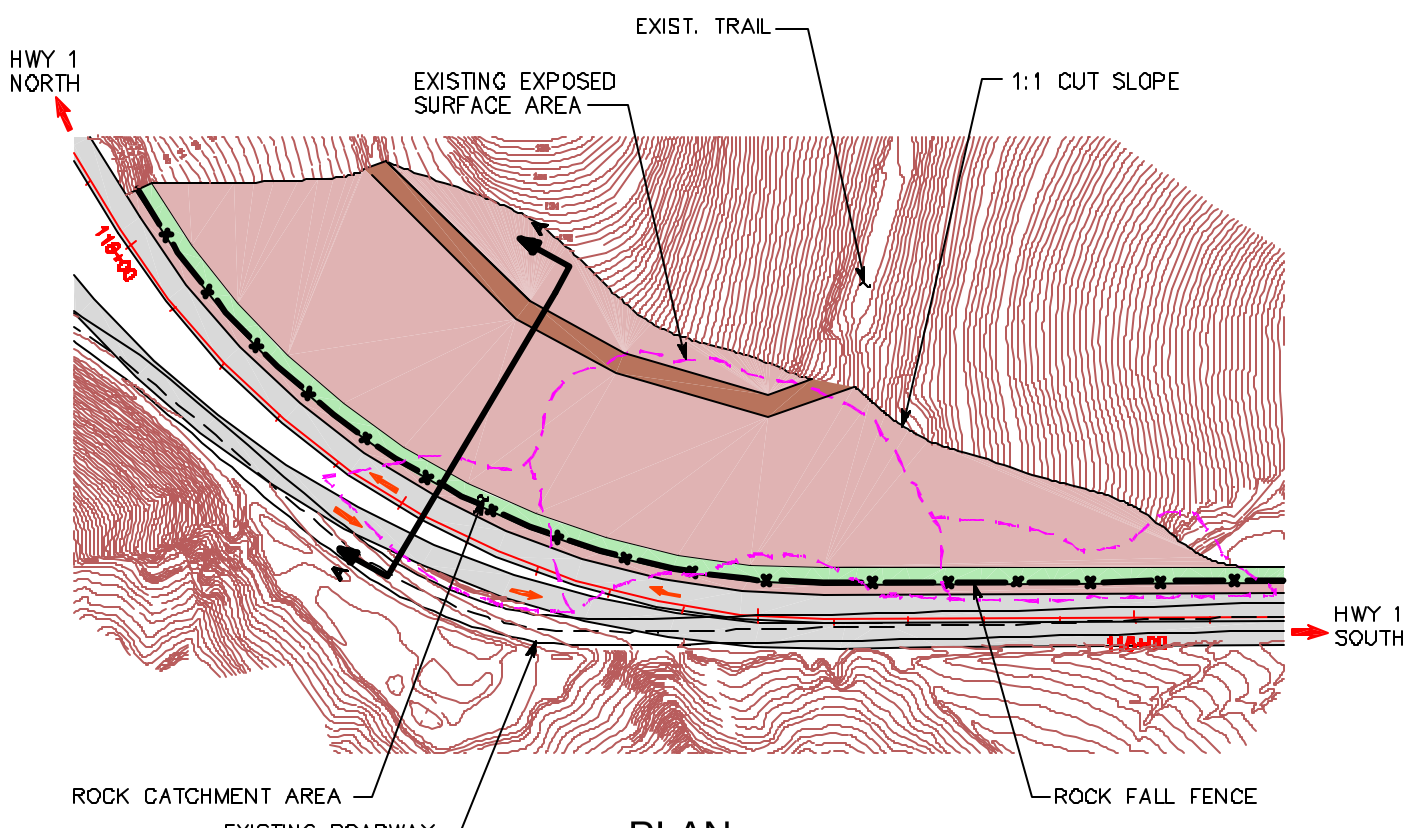

PLAN

SCALE 1:1000

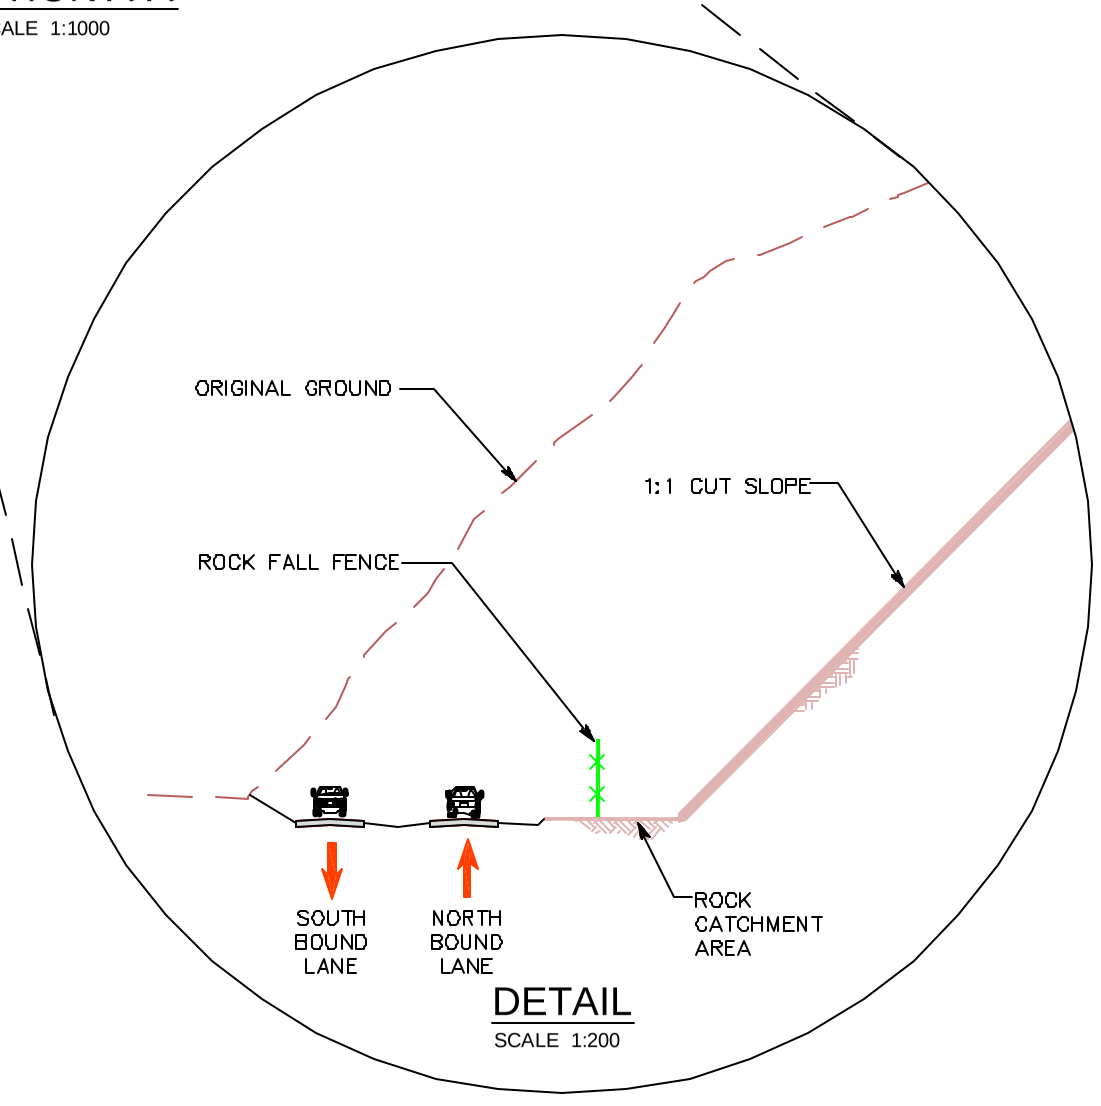

DETAIL

SCALE 1:200

NOT TO SCALE

DEVIL'S SLIDE TUNNELS
SOUTH ROCK CUT
ALTERNATIVE 1

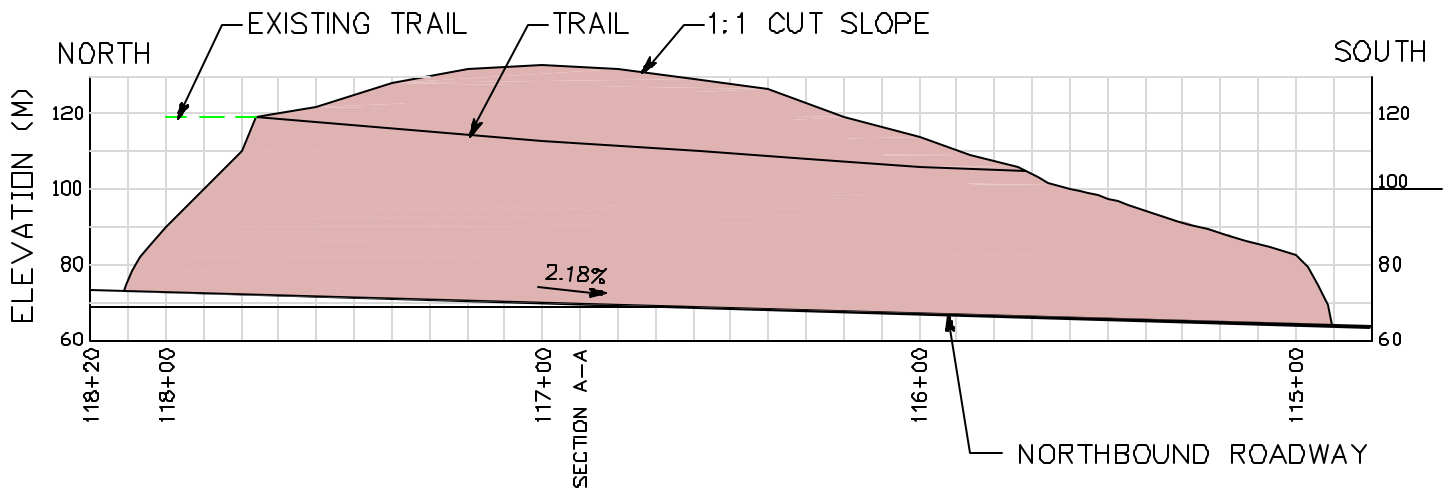

ELEVATION

SCALE 1:1000

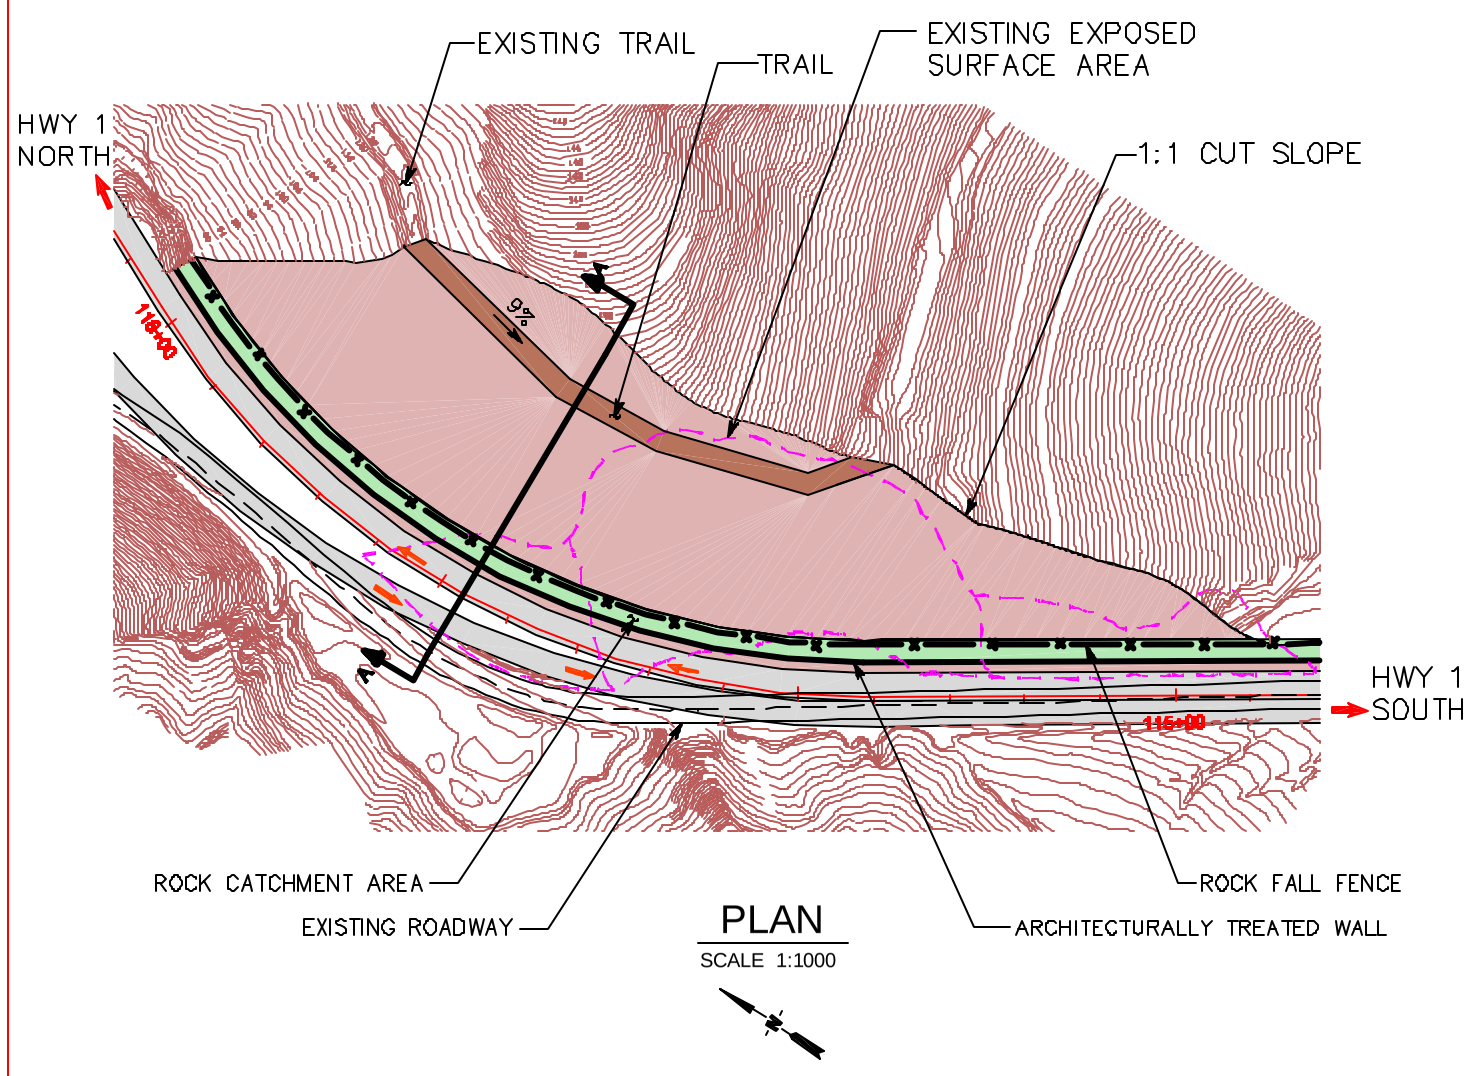

PLAN

SCALE 1:1000

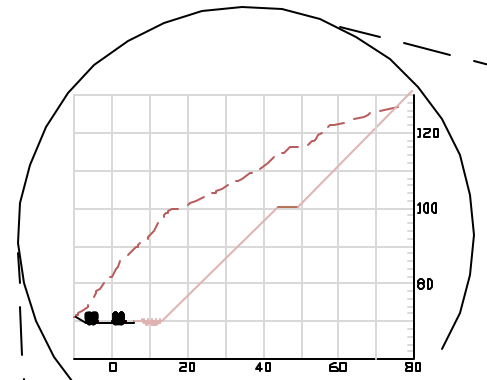

SECTION A-A

SCALE 1:1000

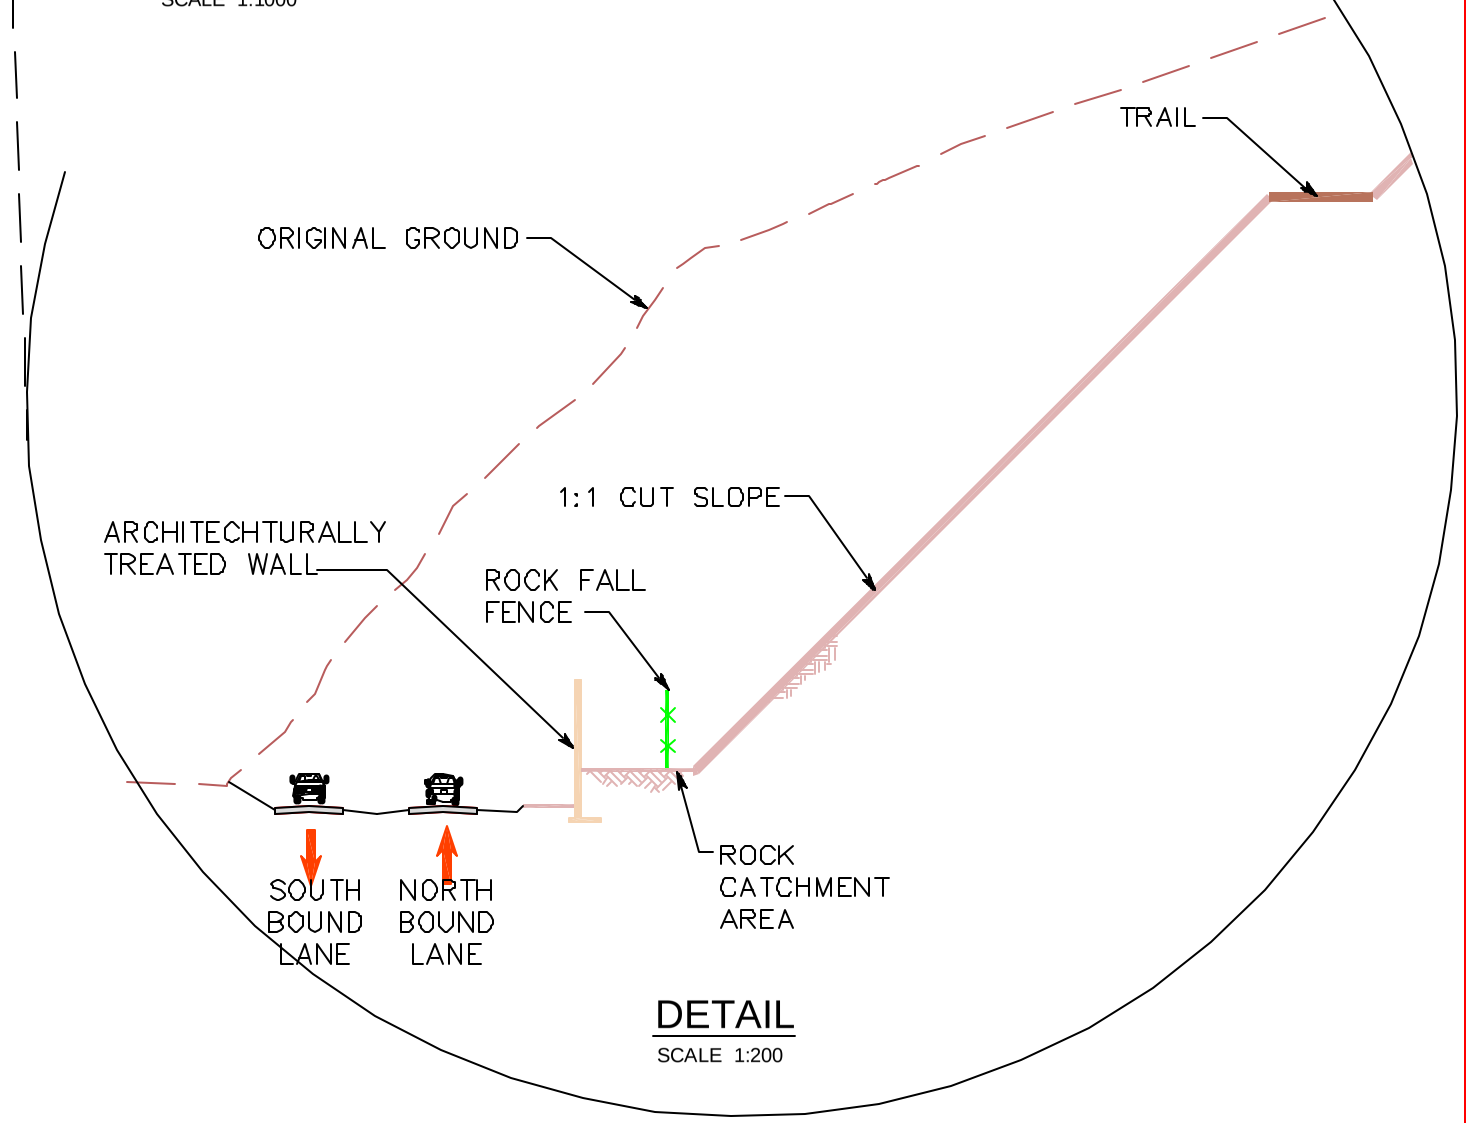

DETAIL

SCALE 1:200

NOT TO SCALE

DEVIL'S SLIDE TUNNELS
SOUTH ROCK CUT
ALTERNATIVE 1b

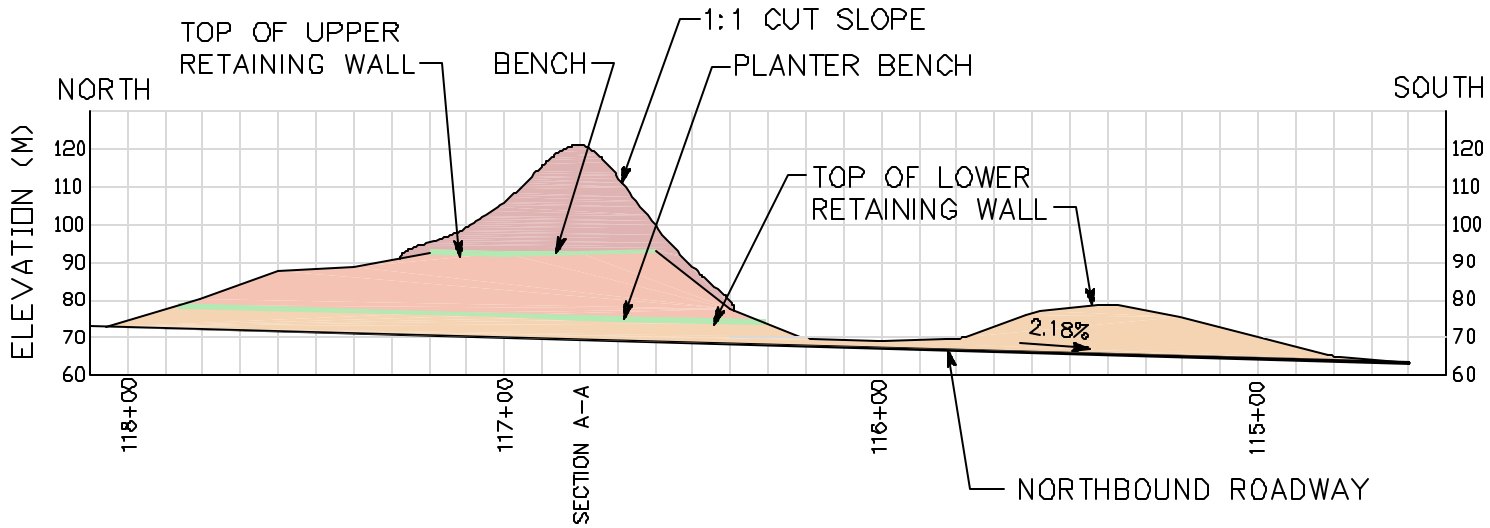

ELEVATION

SCALE 1:1000

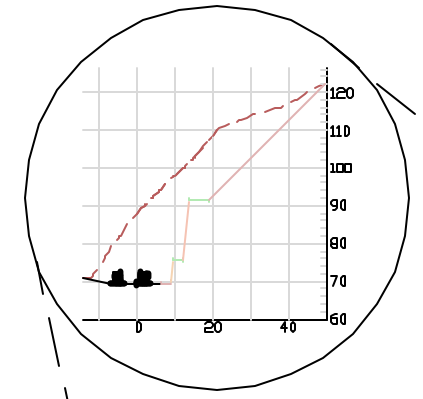

SECTION A-A

SCALE 1:1000

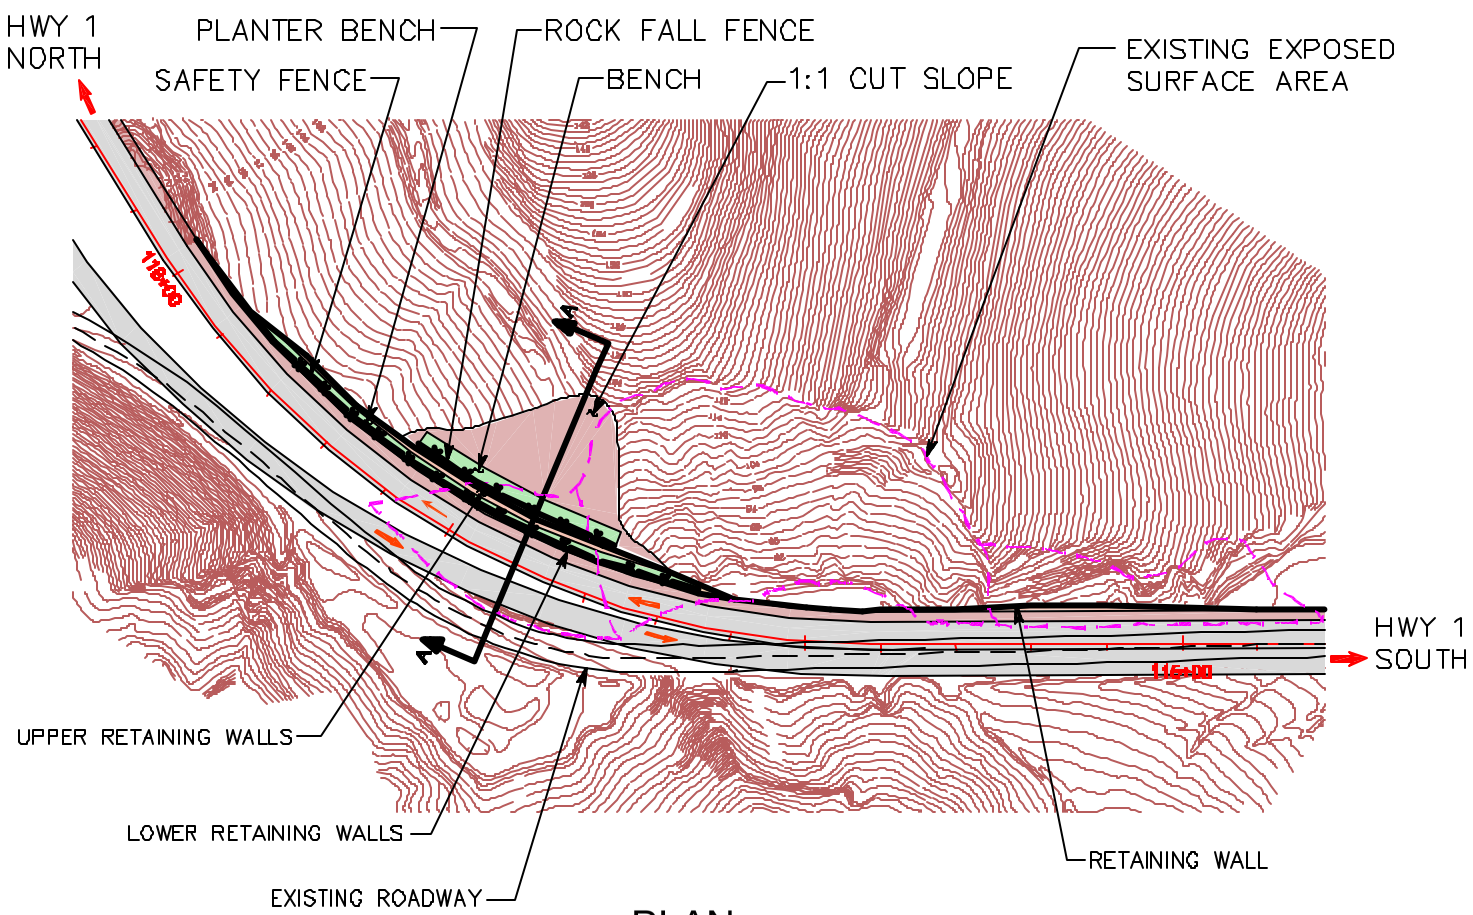

PLAN

SCALE 1:1000

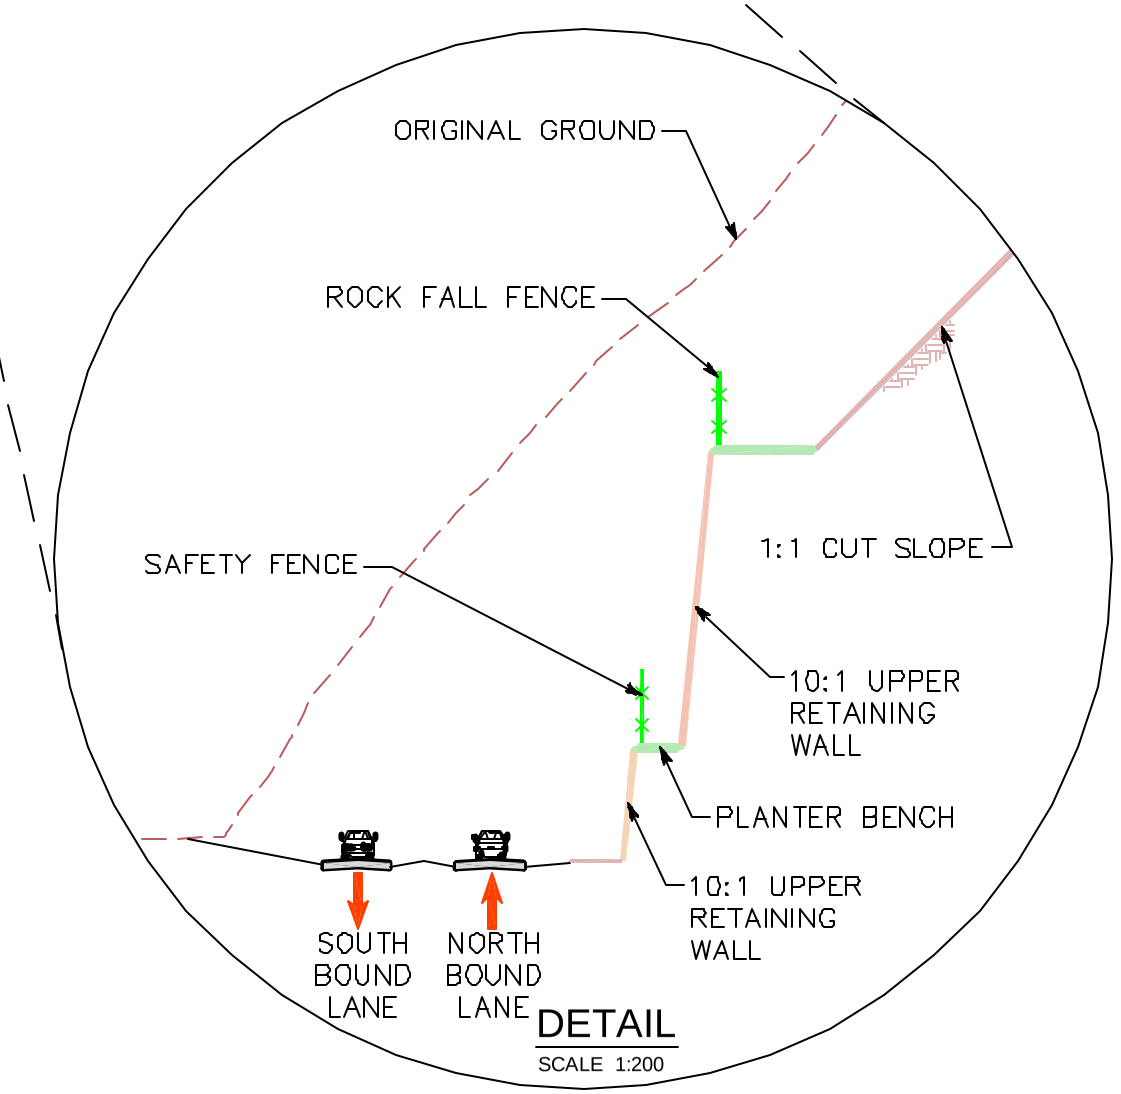

DETAIL

SCALE 1:200

NOT TO SCALE

DEVIL'S SLIDE TUNNELS
SOUTH ROCK CUT
ALTERNATIVE 2

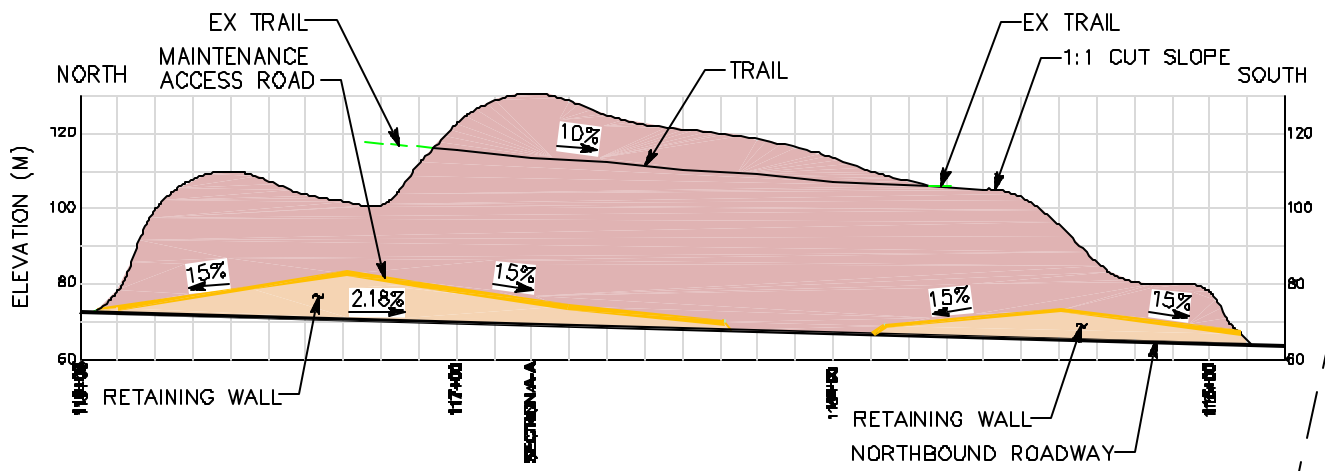

ELEVATION
SCALE 1:1000

SECTION A-A
SCALE 1:1000

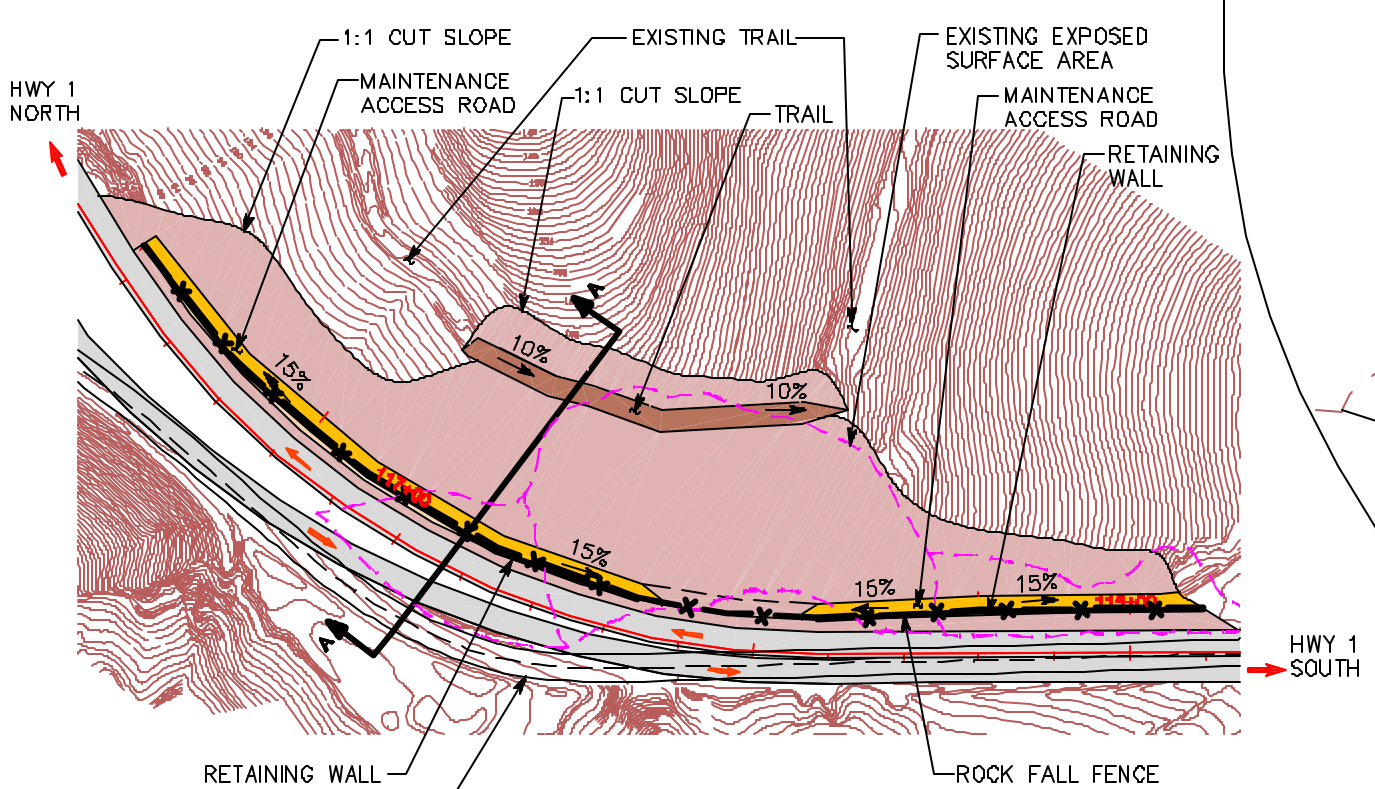

PLAN
SCALE 1:1000

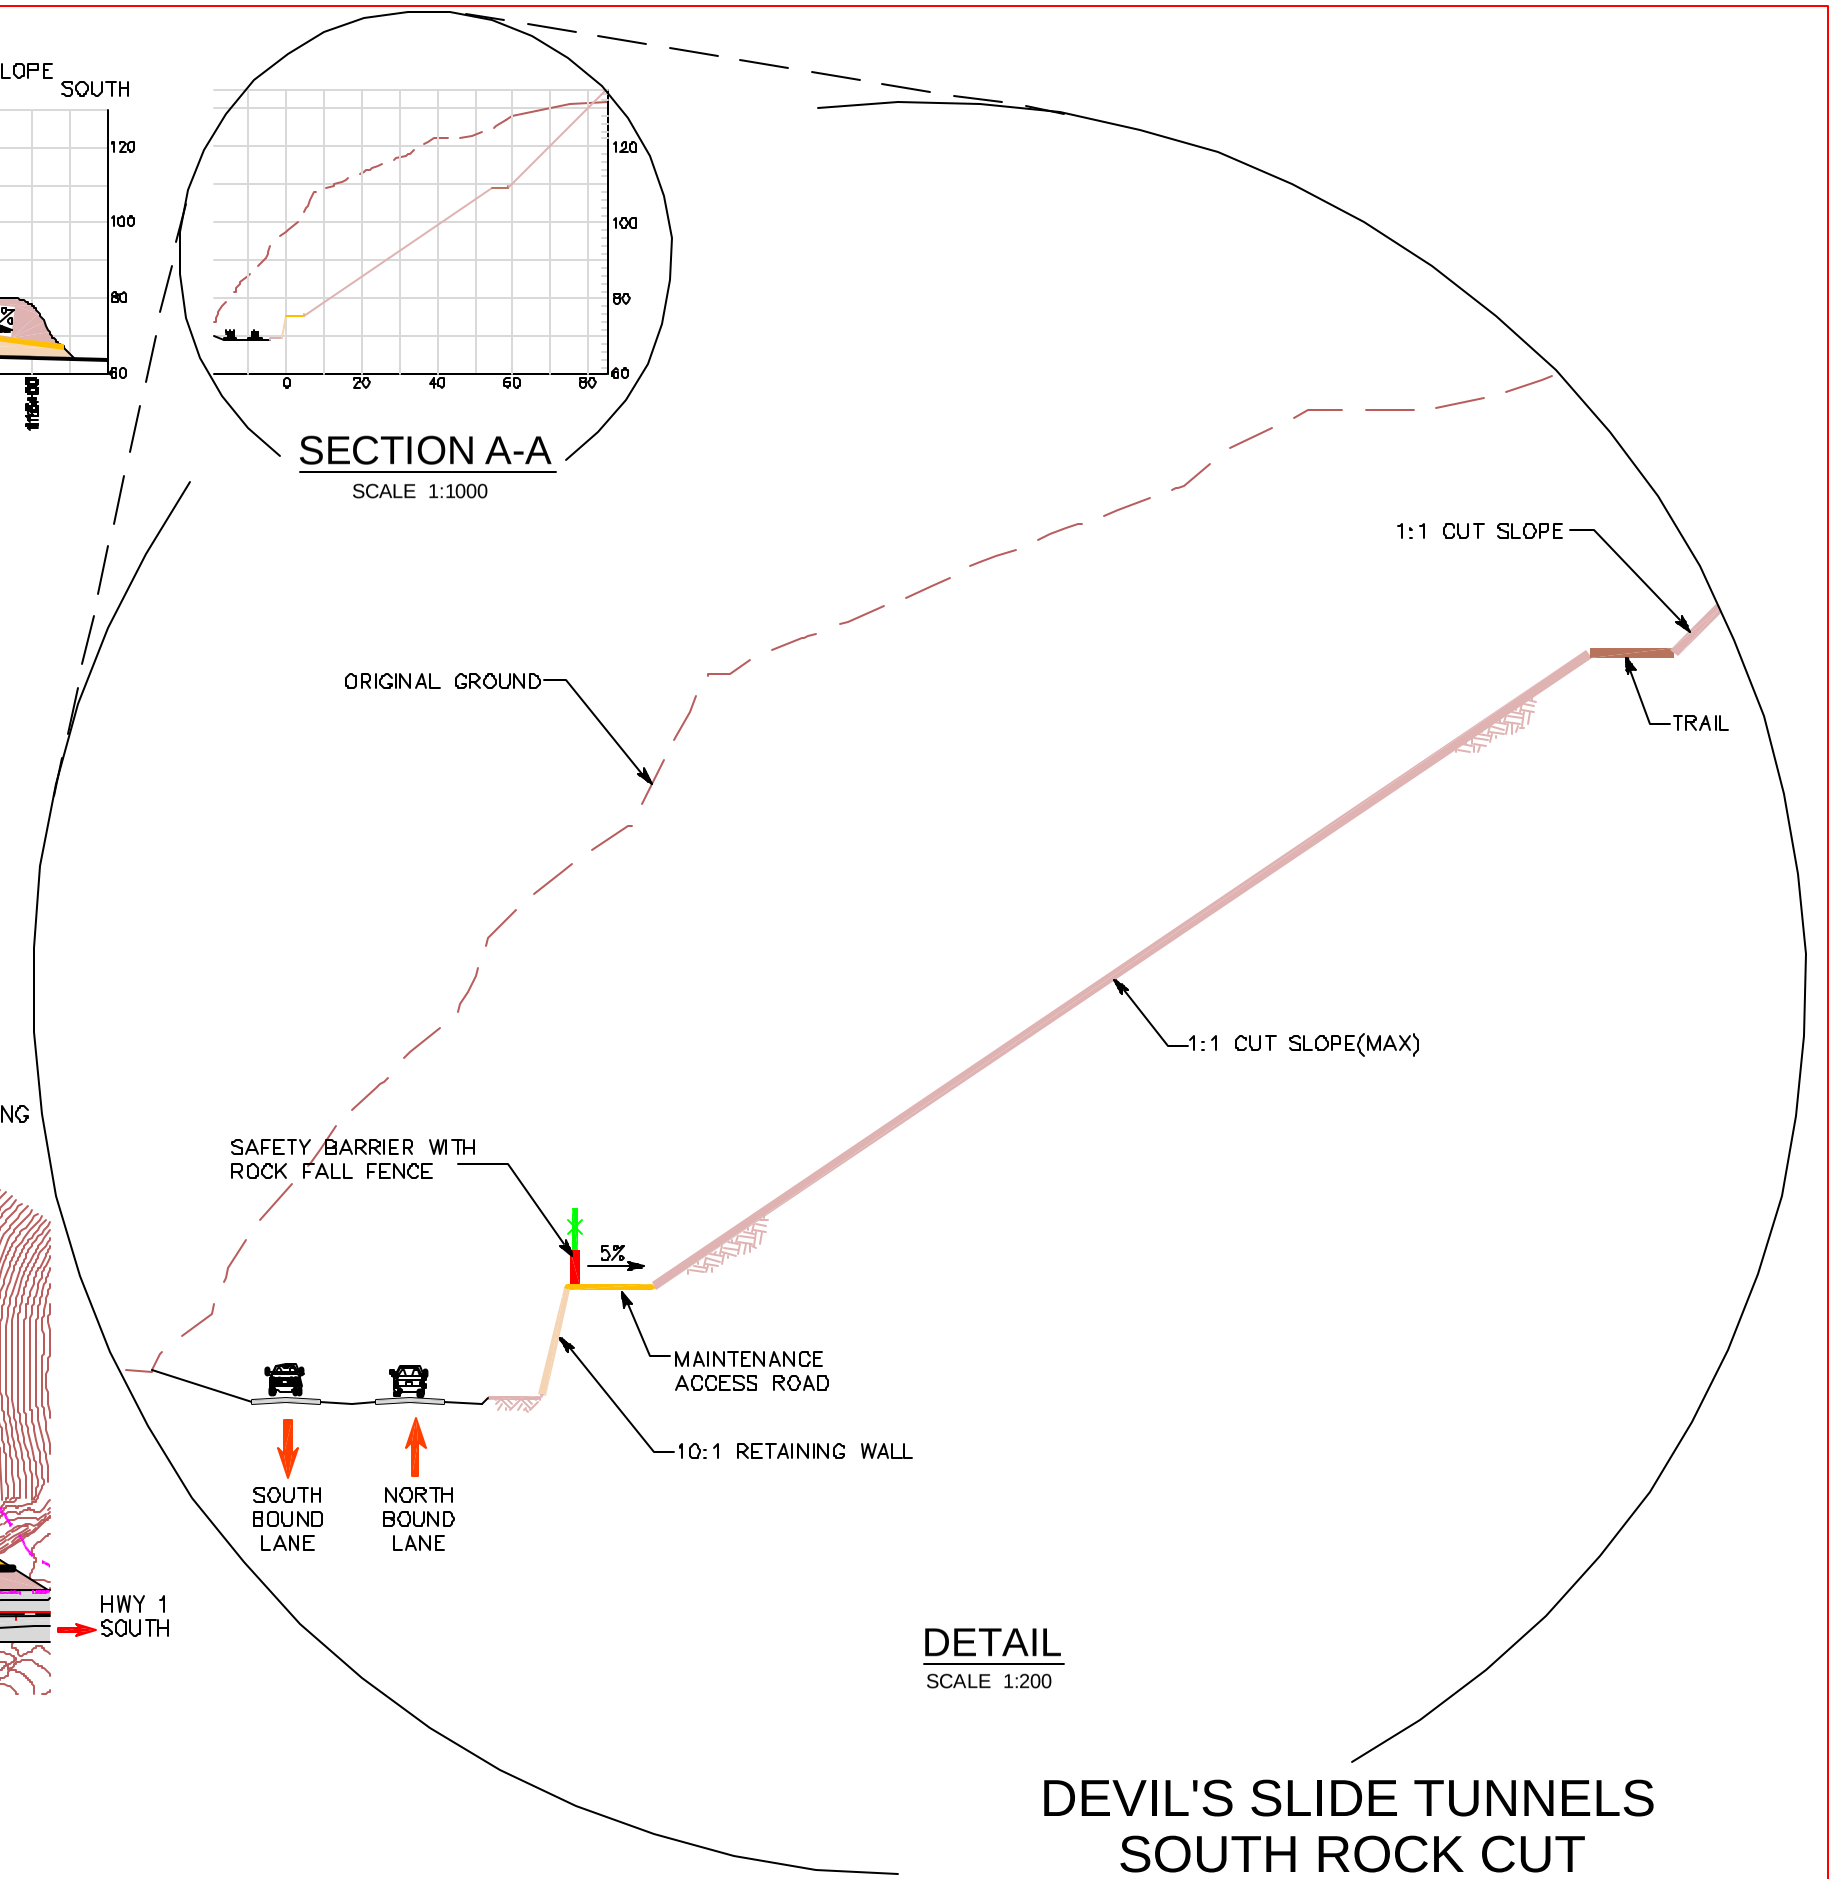

DETAIL
SCALE 1:200

NOT TO SCALE

DEVIL'S SLIDE TUNNELS
SOUTH ROCK CUT
ALTERNATIVE 3

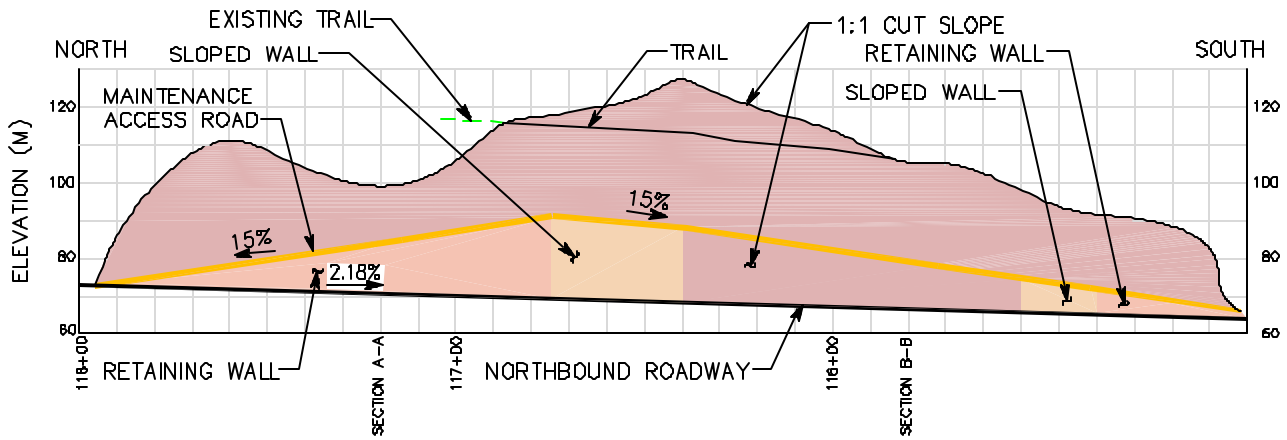

ELEVATION

SCALE 1:1000

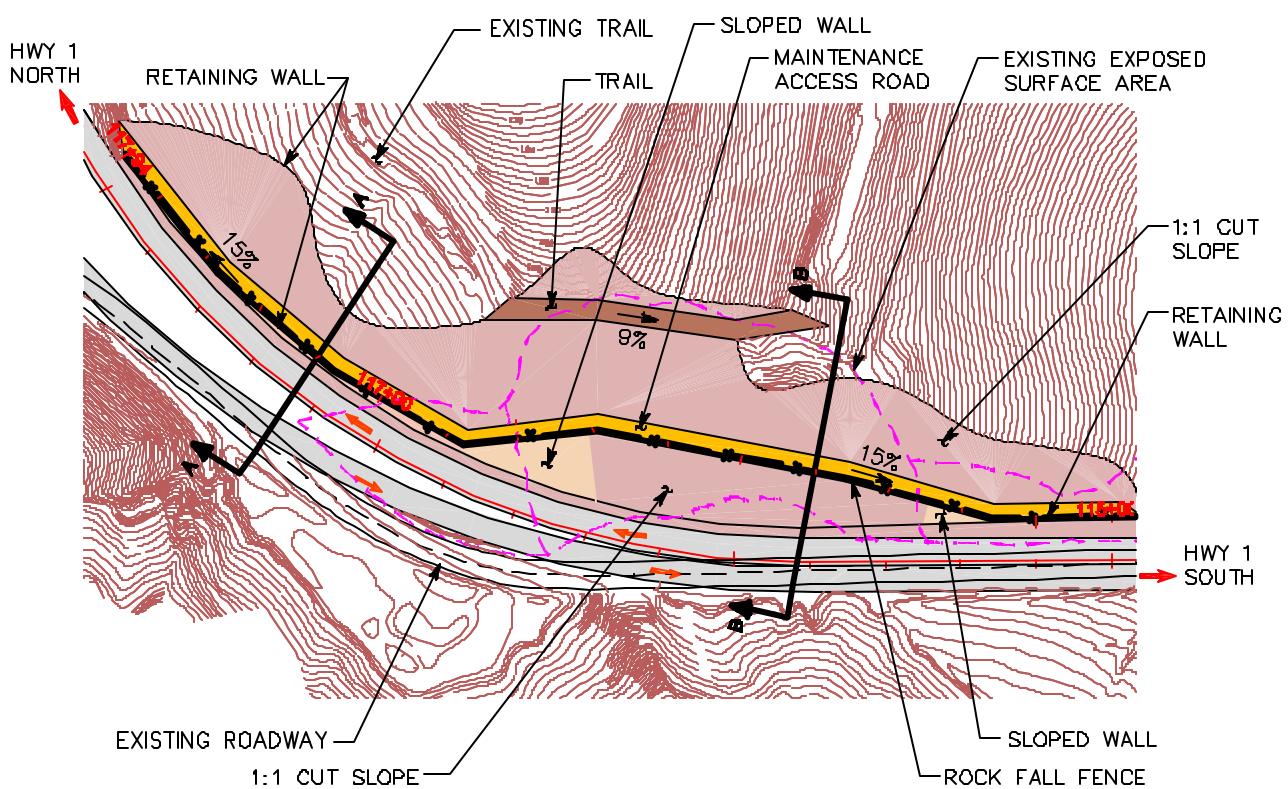

PLAN

SCALE 1:1000

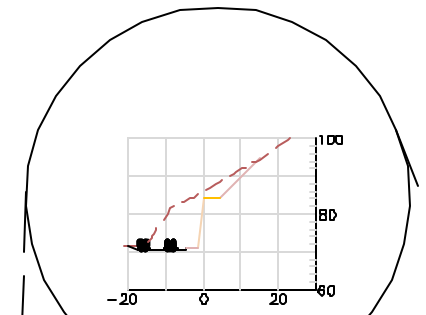

SECTION A-A

SCALE 1:1000

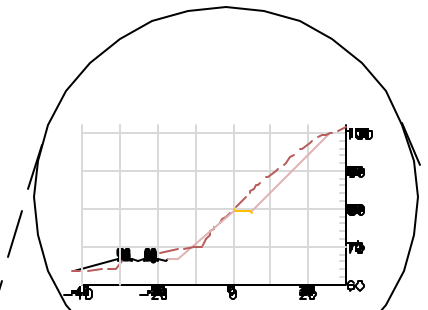

SECTION B-B

SCALE 1:1000

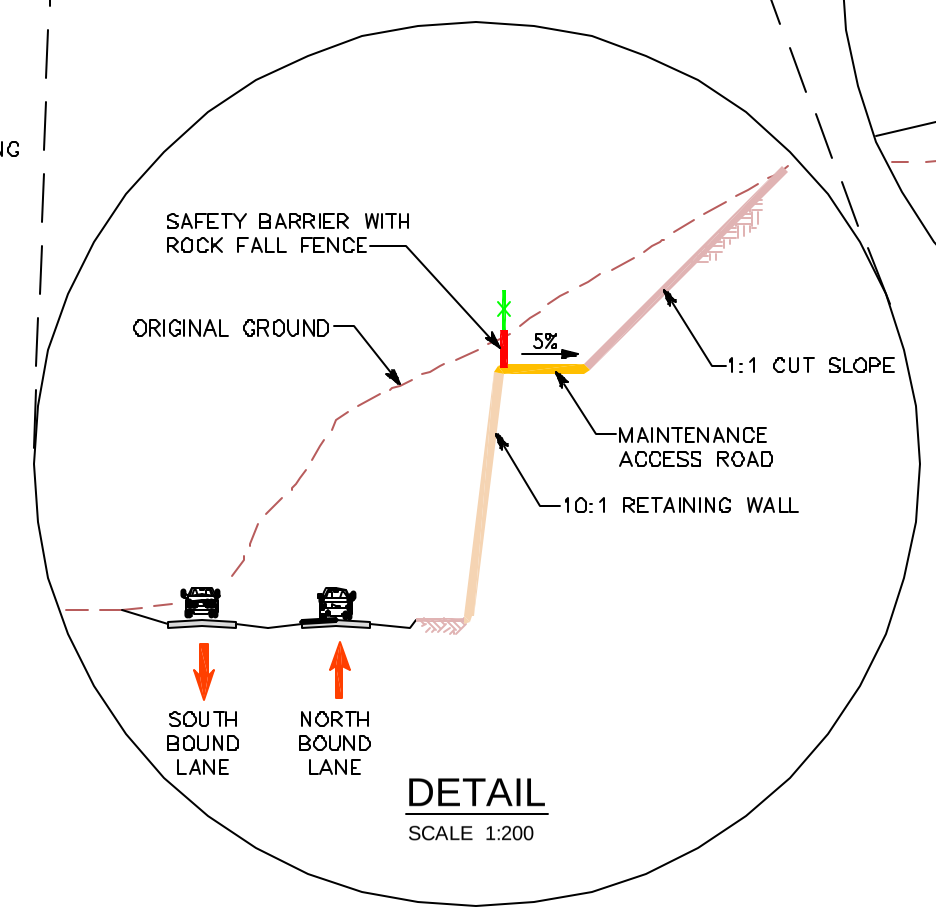

DETAIL

SCALE 1:200

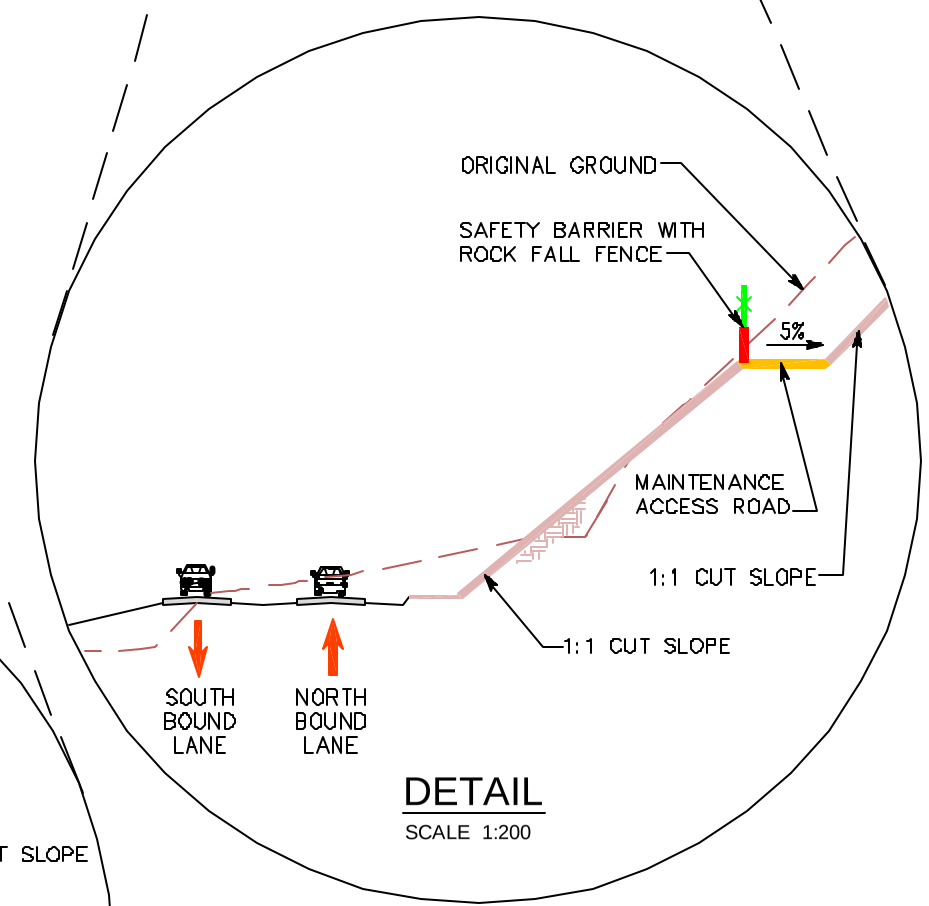

DETAIL

SCALE 1:200

NOT TO SCALE

DEVIL'S SLIDE TUNNELS
SOUTH ROCK CUT
ALTERNATIVE 4

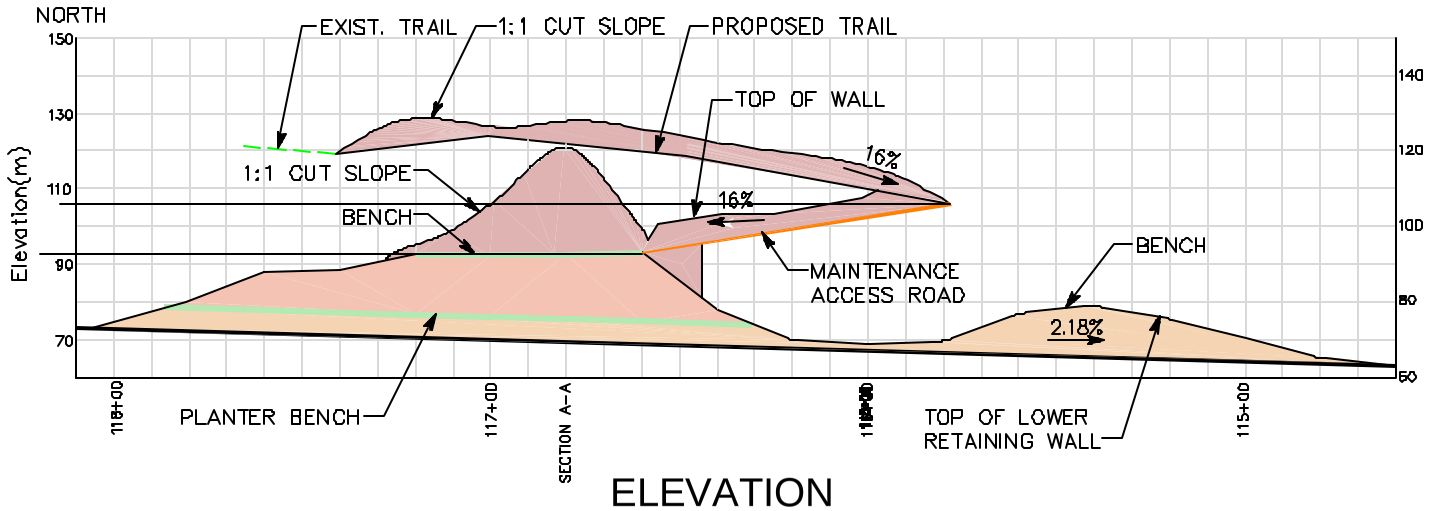

ELEVATION

SCALE 1:1000

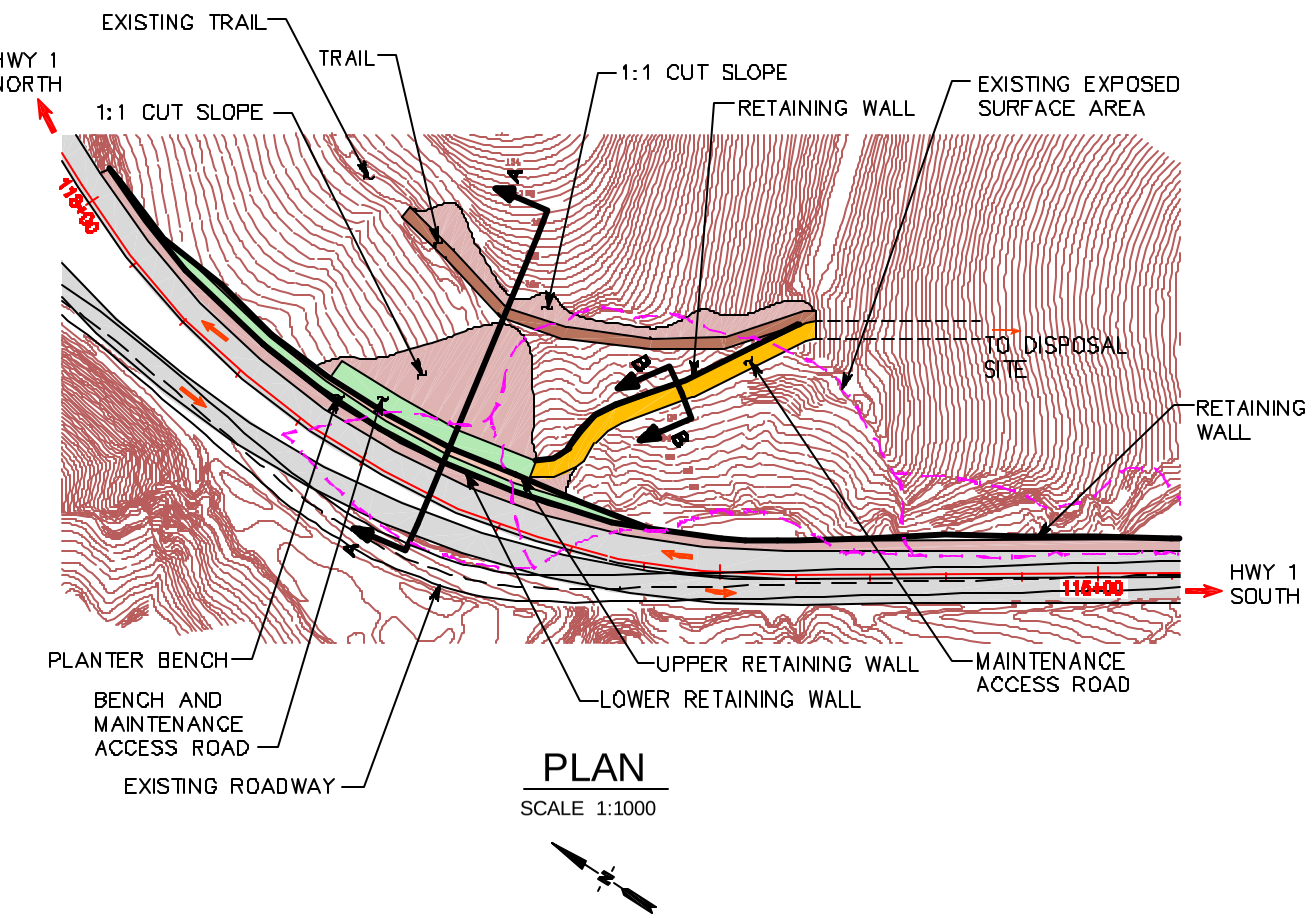

PLAN

SCALE 1:1000

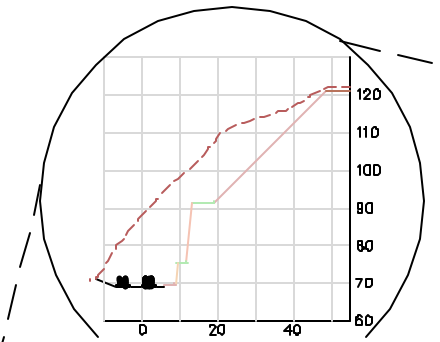

SECTION A-A

SCALE 1:1000

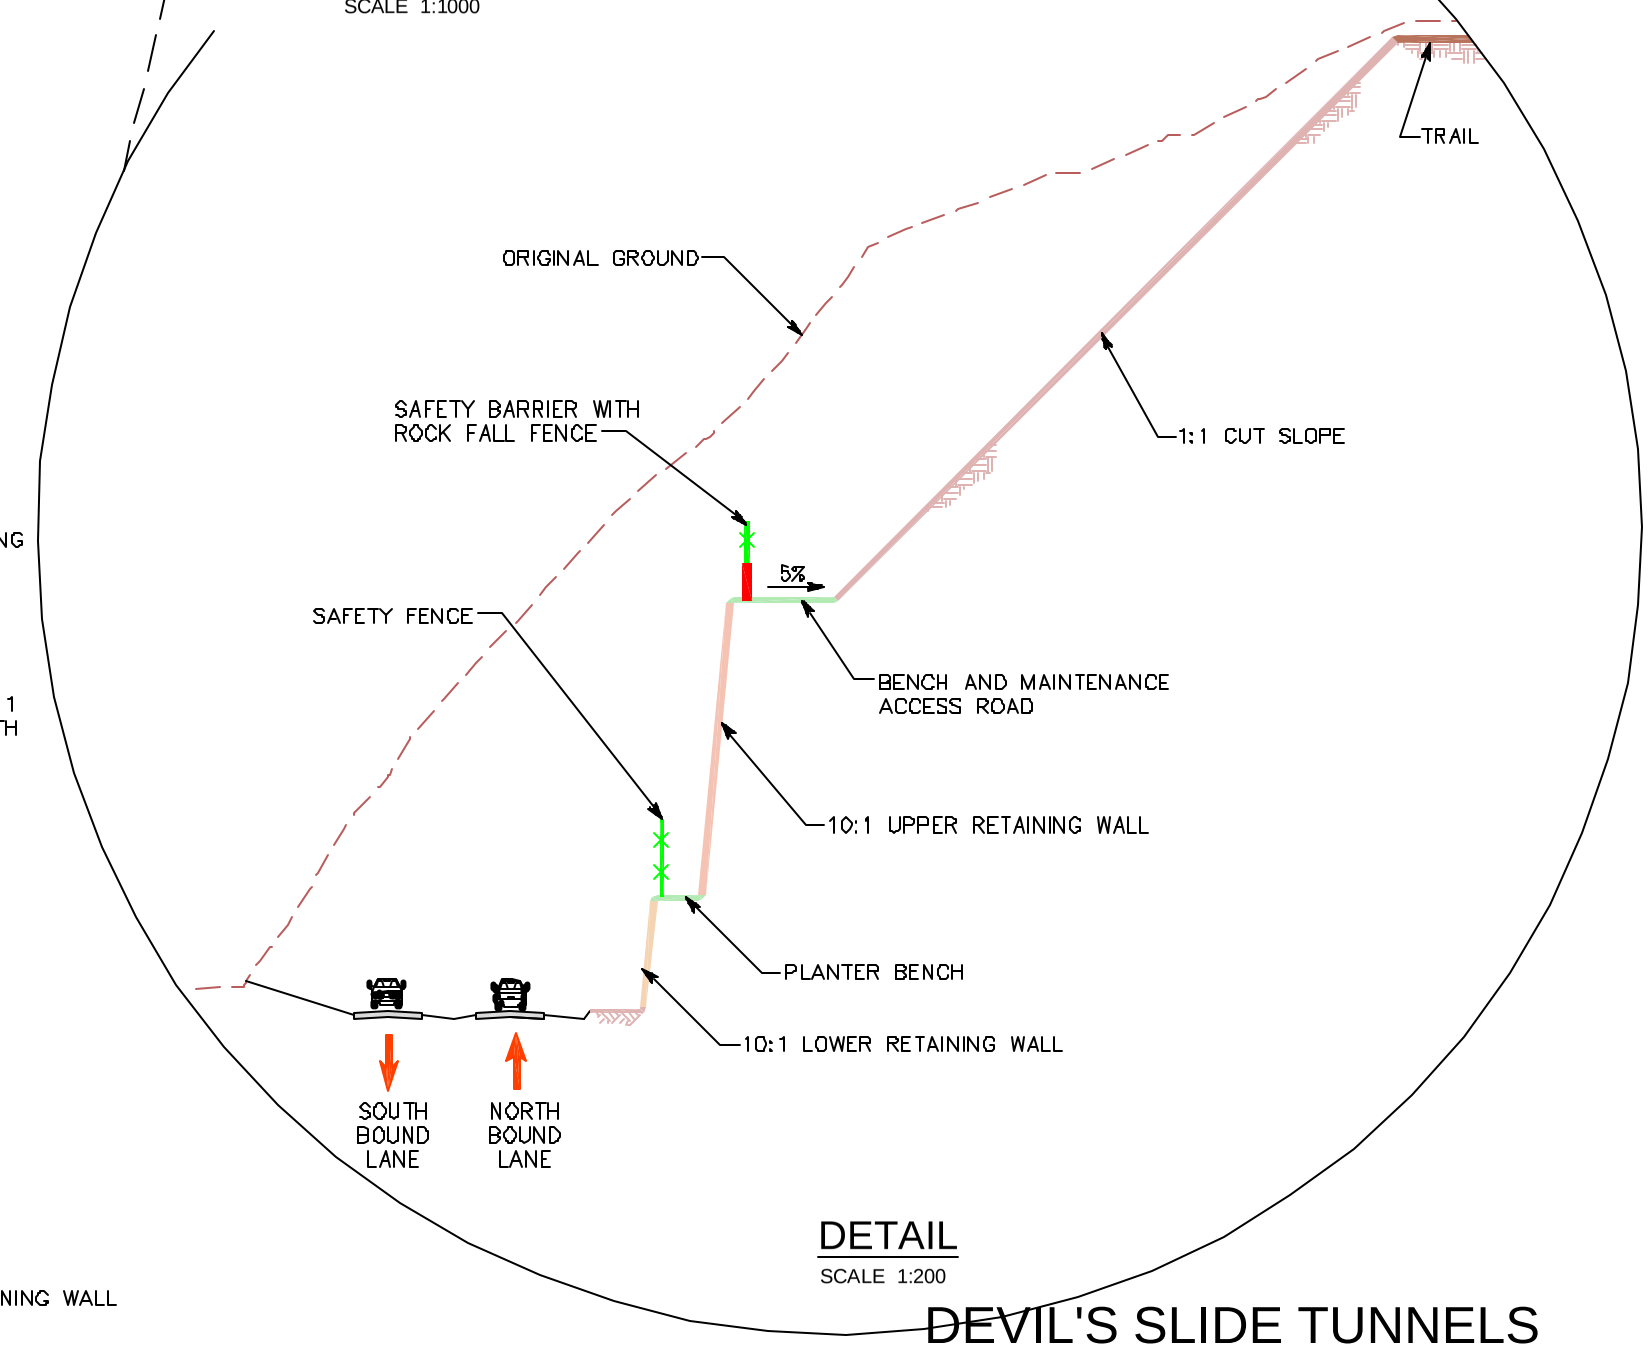

DETAIL

SCALE 1:200

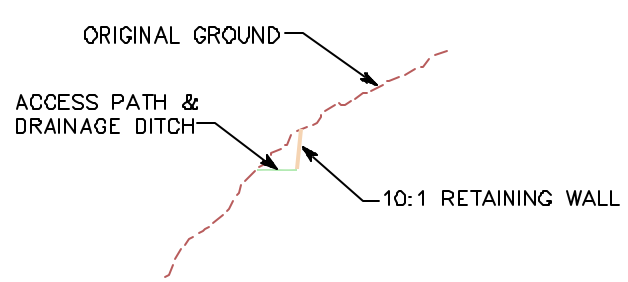

SECTION B-B

NTS

NOT TO SCALE

DEVIL'S SLIDE TUNNELS
SOUTH ROCK CUT
ALTERNATIVE 5