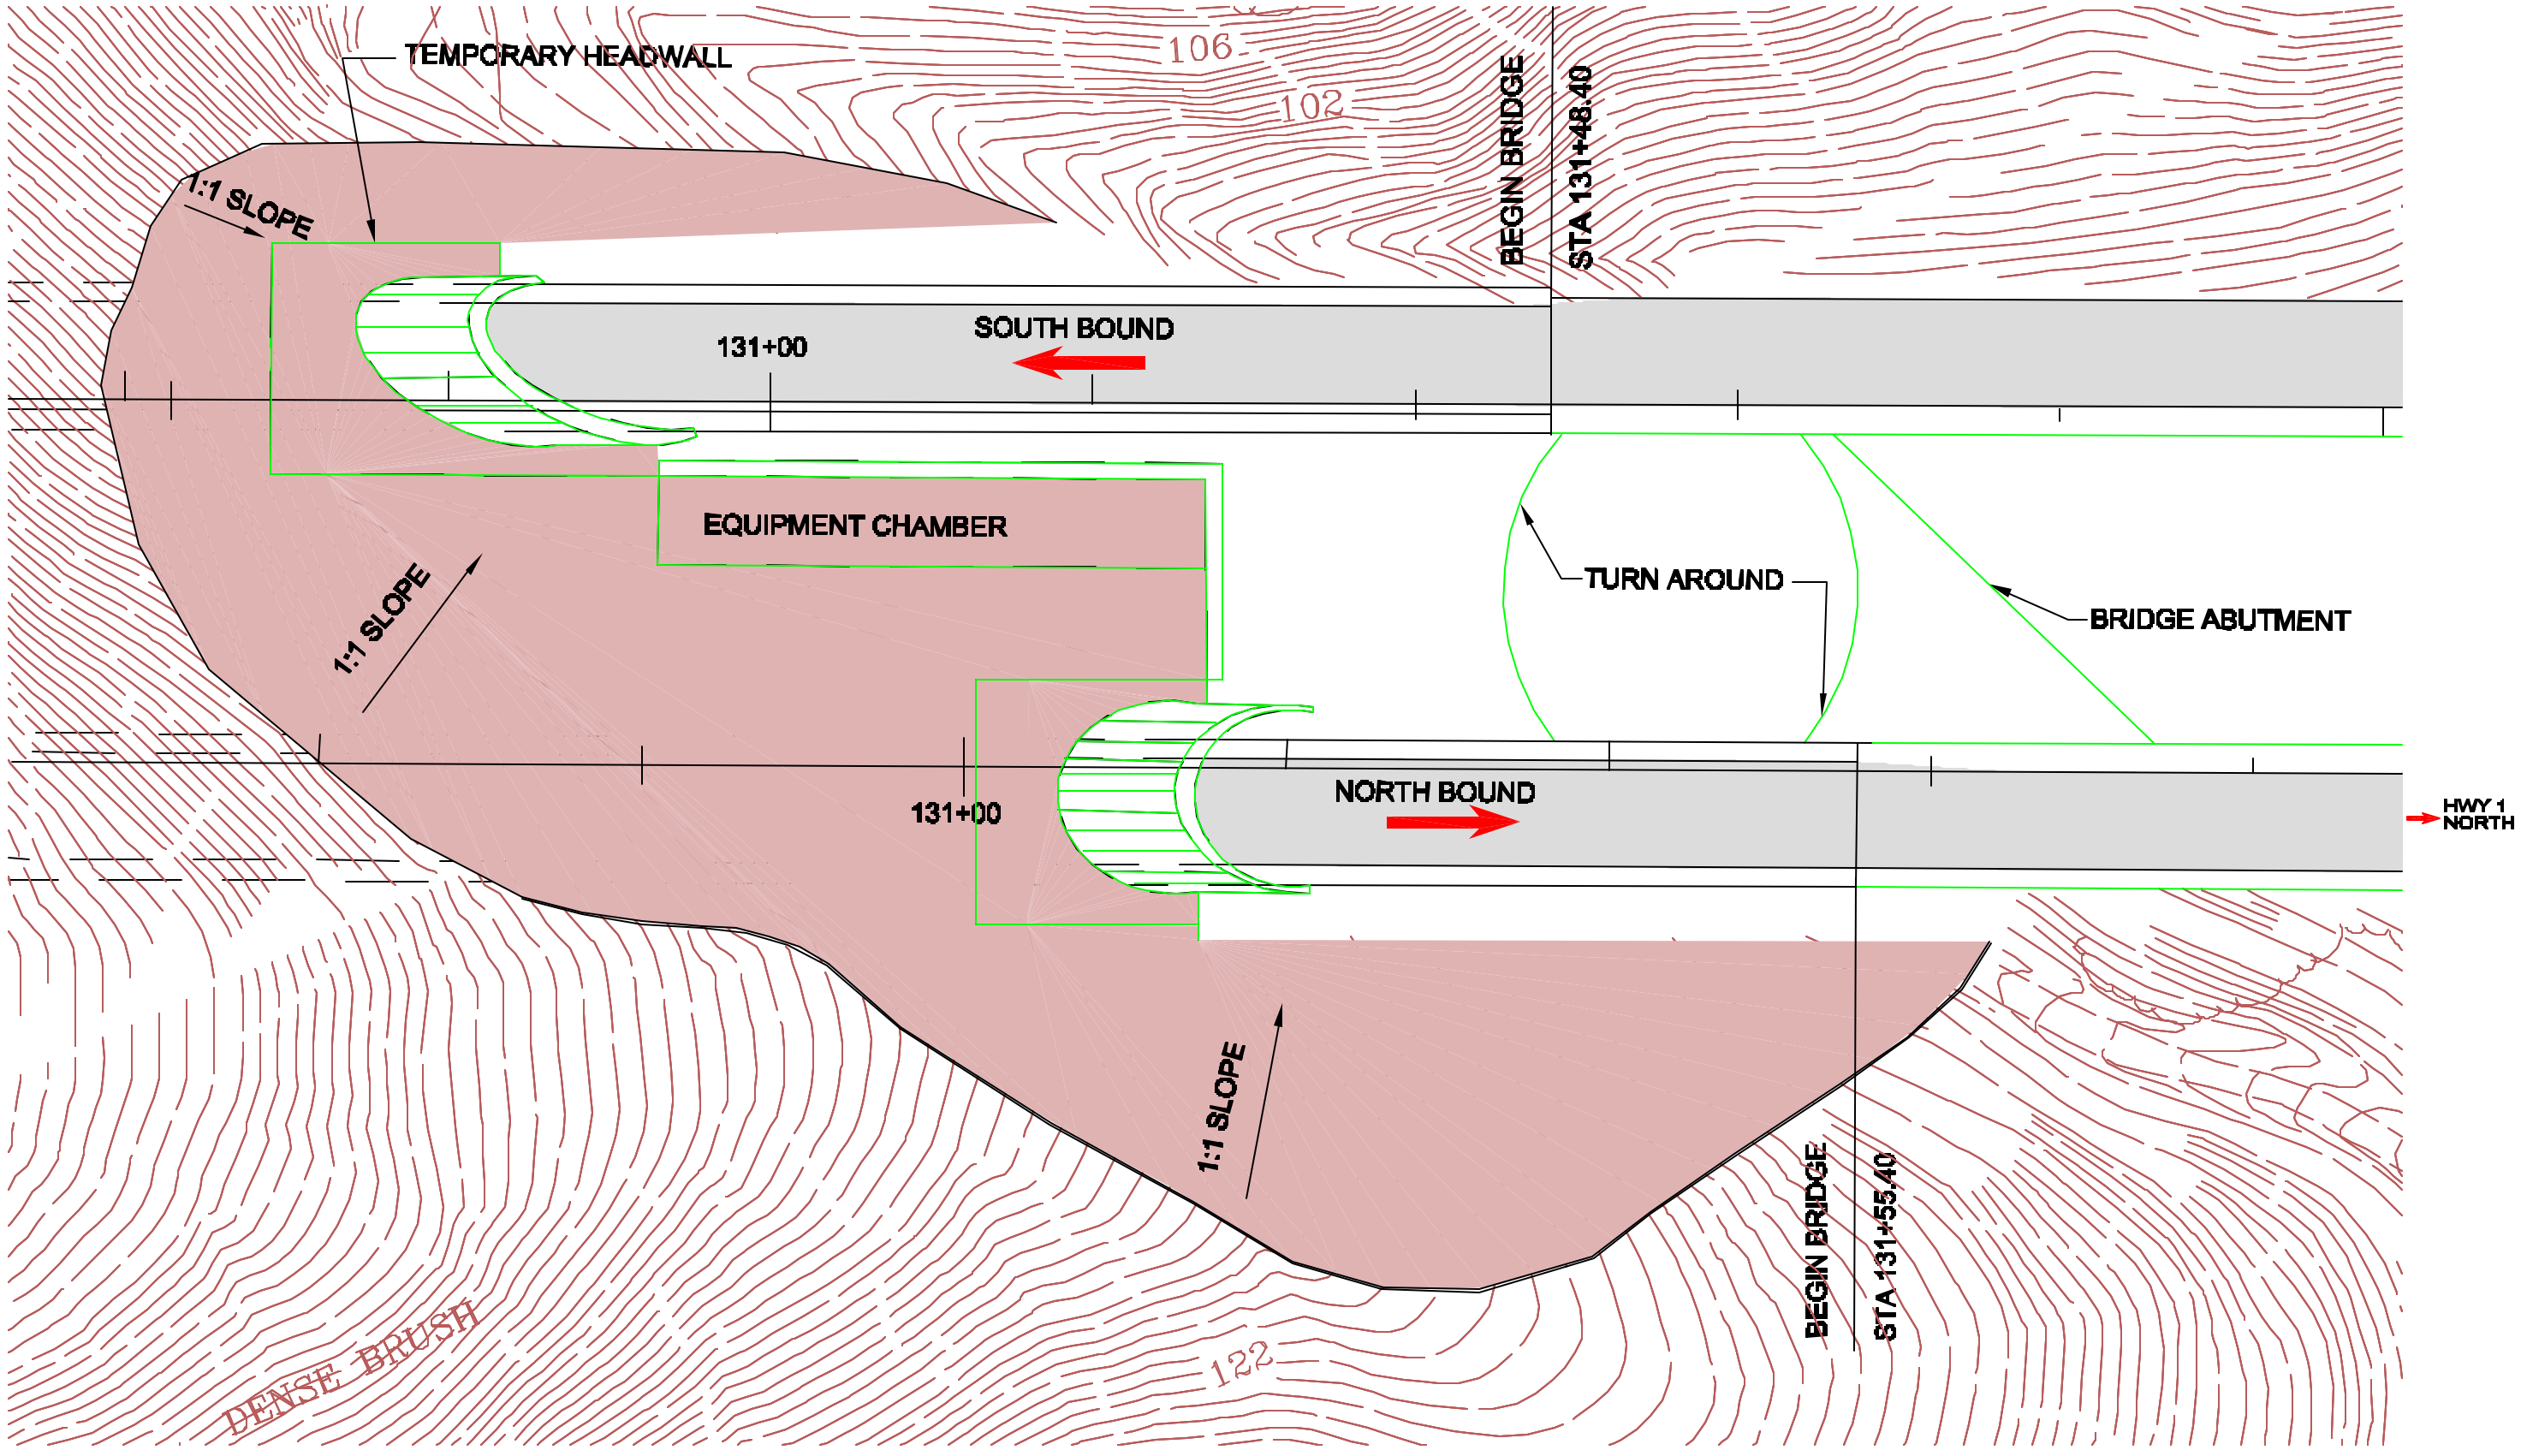

PLAN
1:200

NOT TO SCALE

DEVIL'S SLIDE TUNNELS
NORTH PORTAL
LAYOUT 1

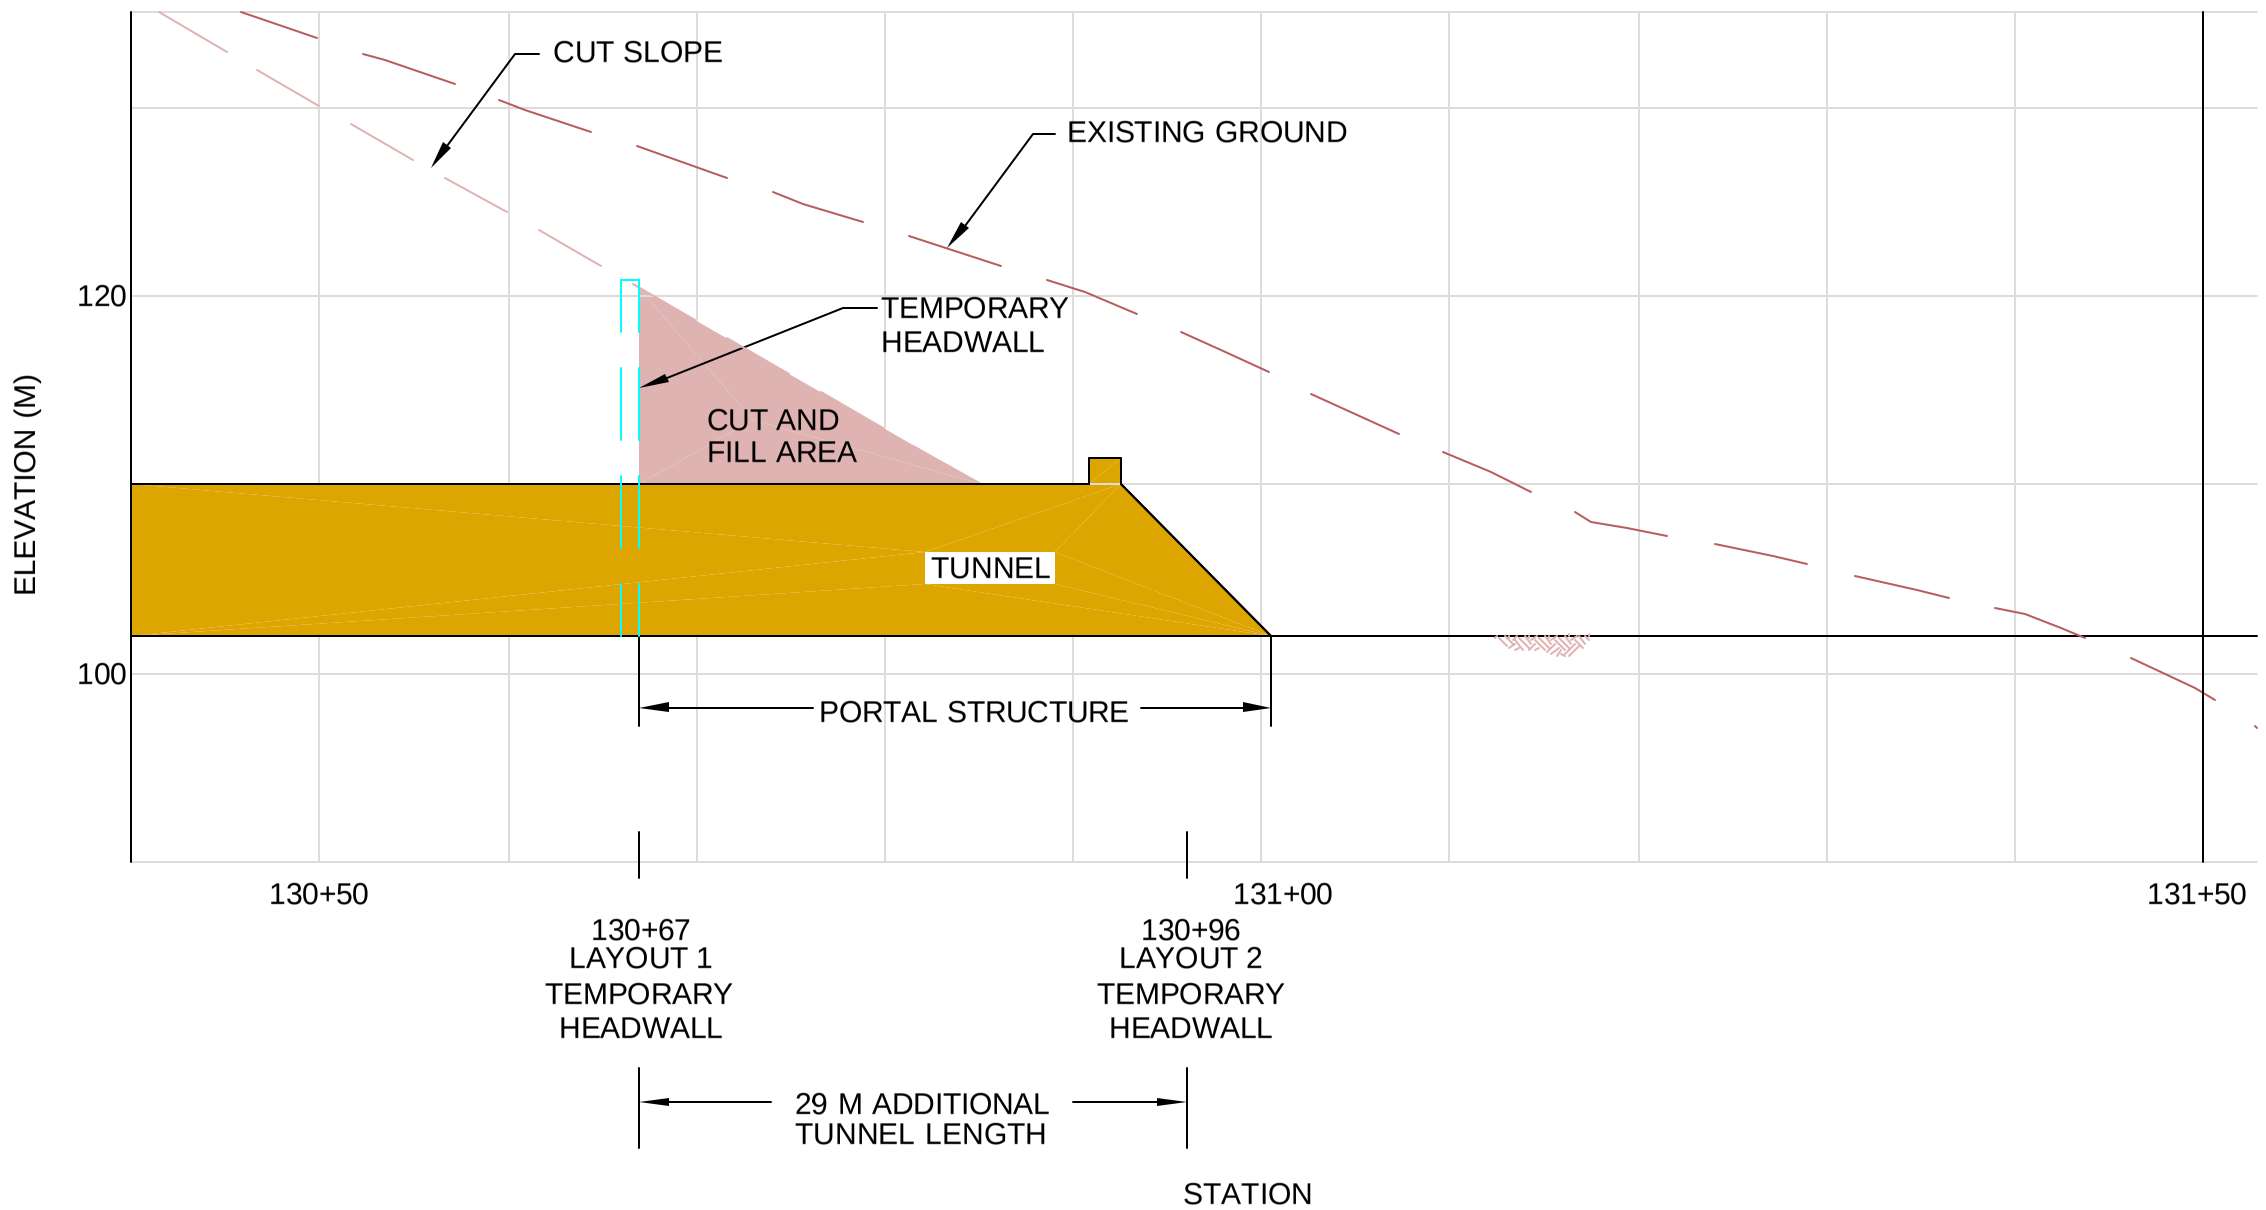

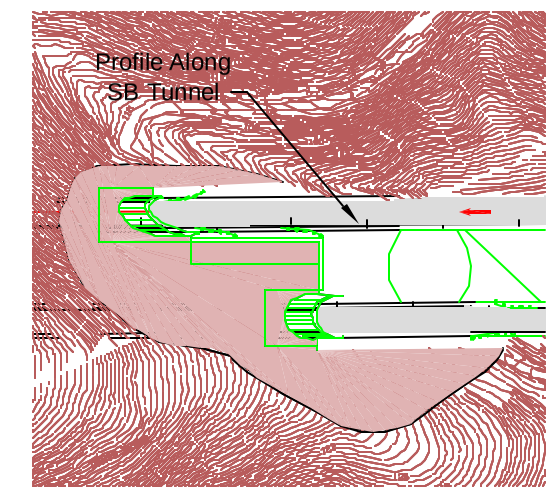

SITE PLAN
SCALE 1:1000

PROFILE ALONG SOUTHBOUND TUNNEL

SCALE 1:200

HORIZONTAL = VERTICAL

NOT TO SCALE

DEVIL'S SLIDE TUNNELS NORTH PORTAL

LAYOUT 1

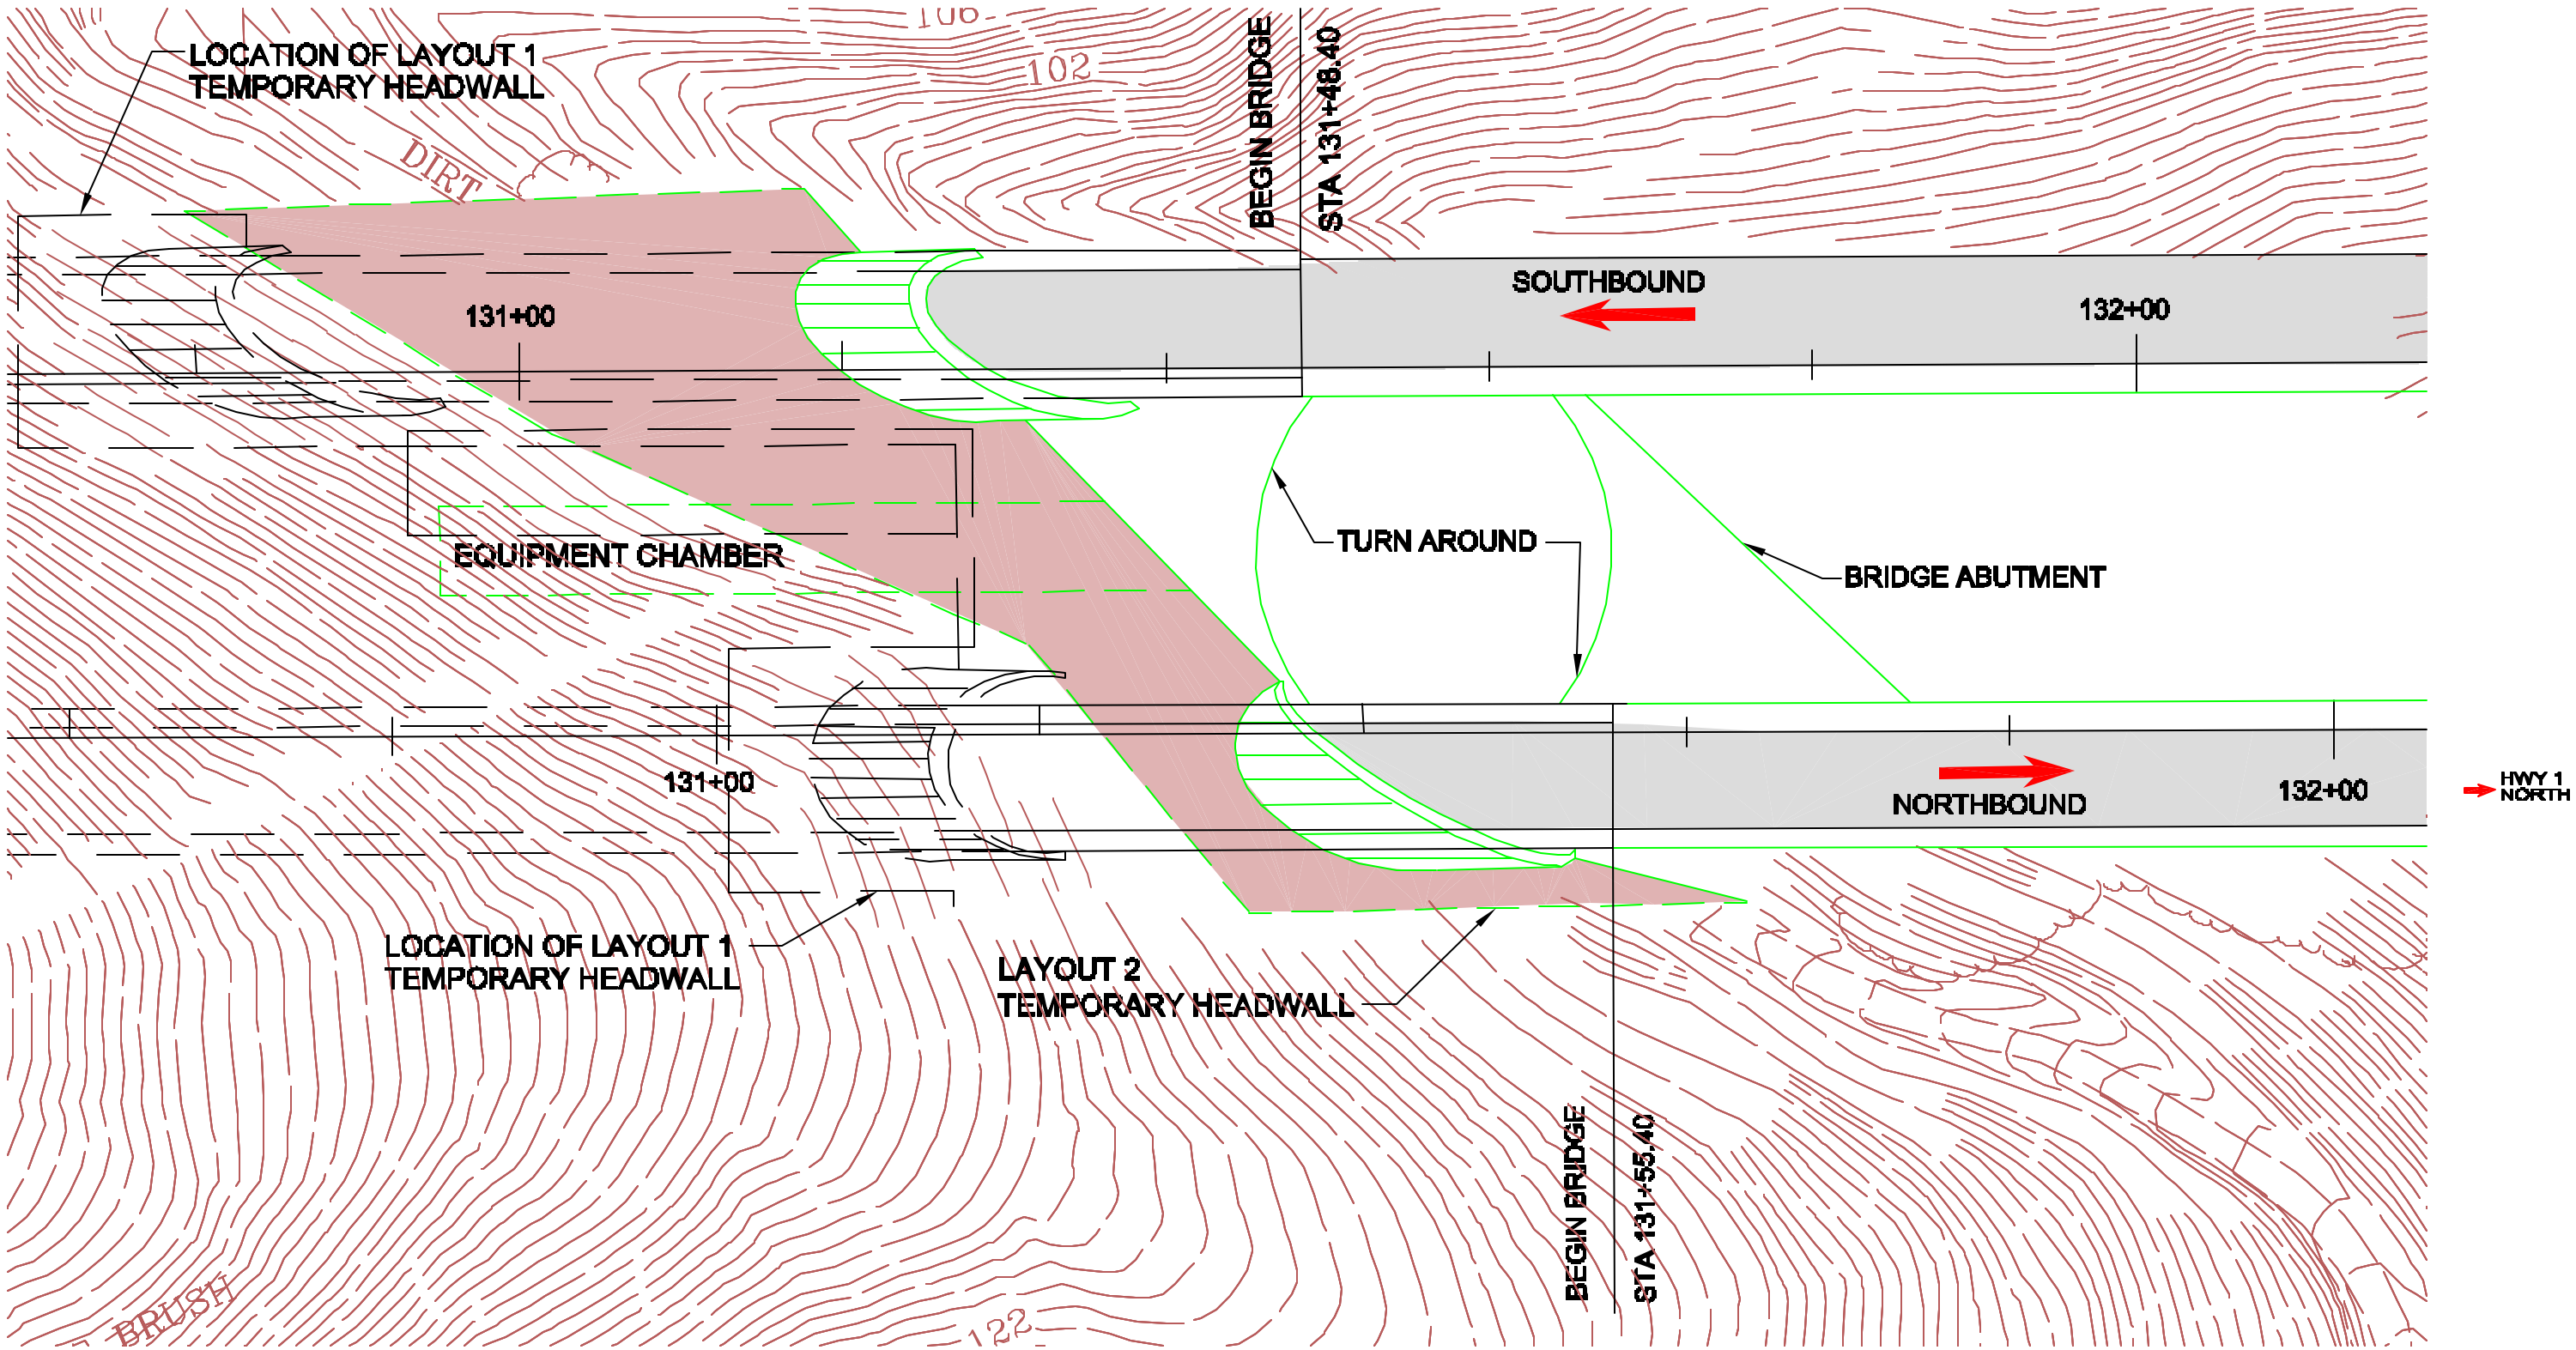

PLAN

1:200

NOT TO SCALE

DEVIL'S SLIDE TUNNELS
NORTH PORTAL

LAYOUT 2

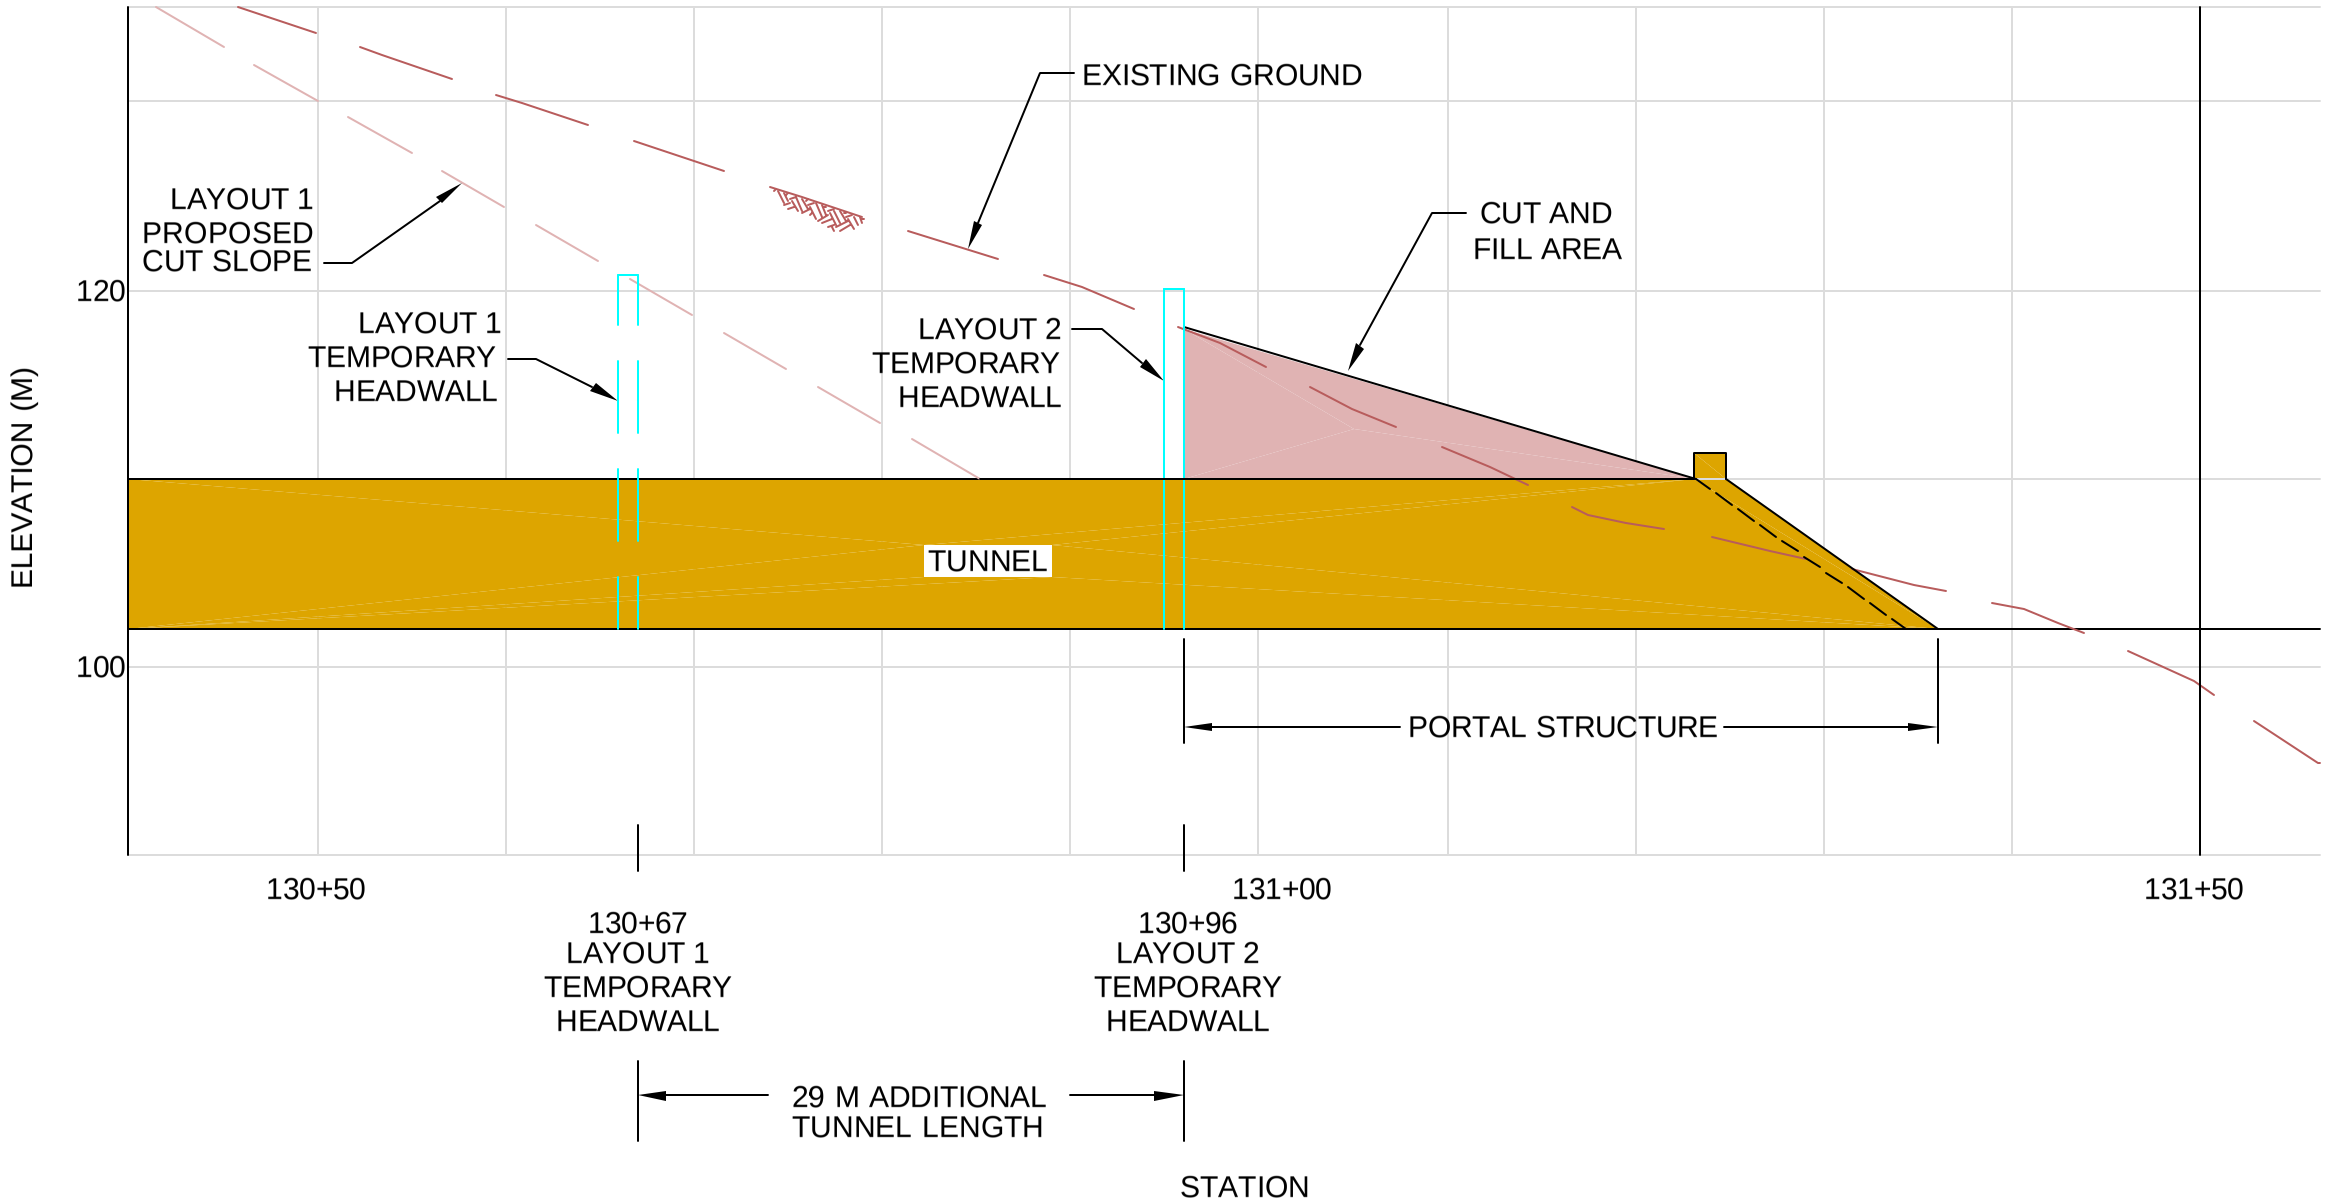

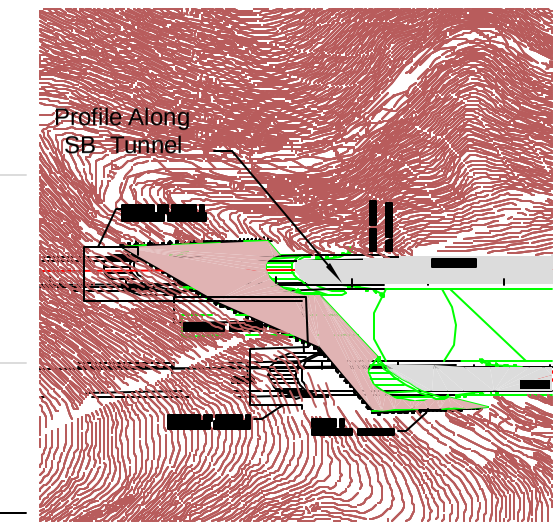

SITE PLAN
SCALE 1:1000

PROFILE ALONG SOUTHBOUND TUNNEL

SCALE 1:200
HORIZONTAL = VERTICAL

NOT TO SCALE

DEVIL'S SLIDE TUNNELS NORTH PORTAL

LAYOUT 2