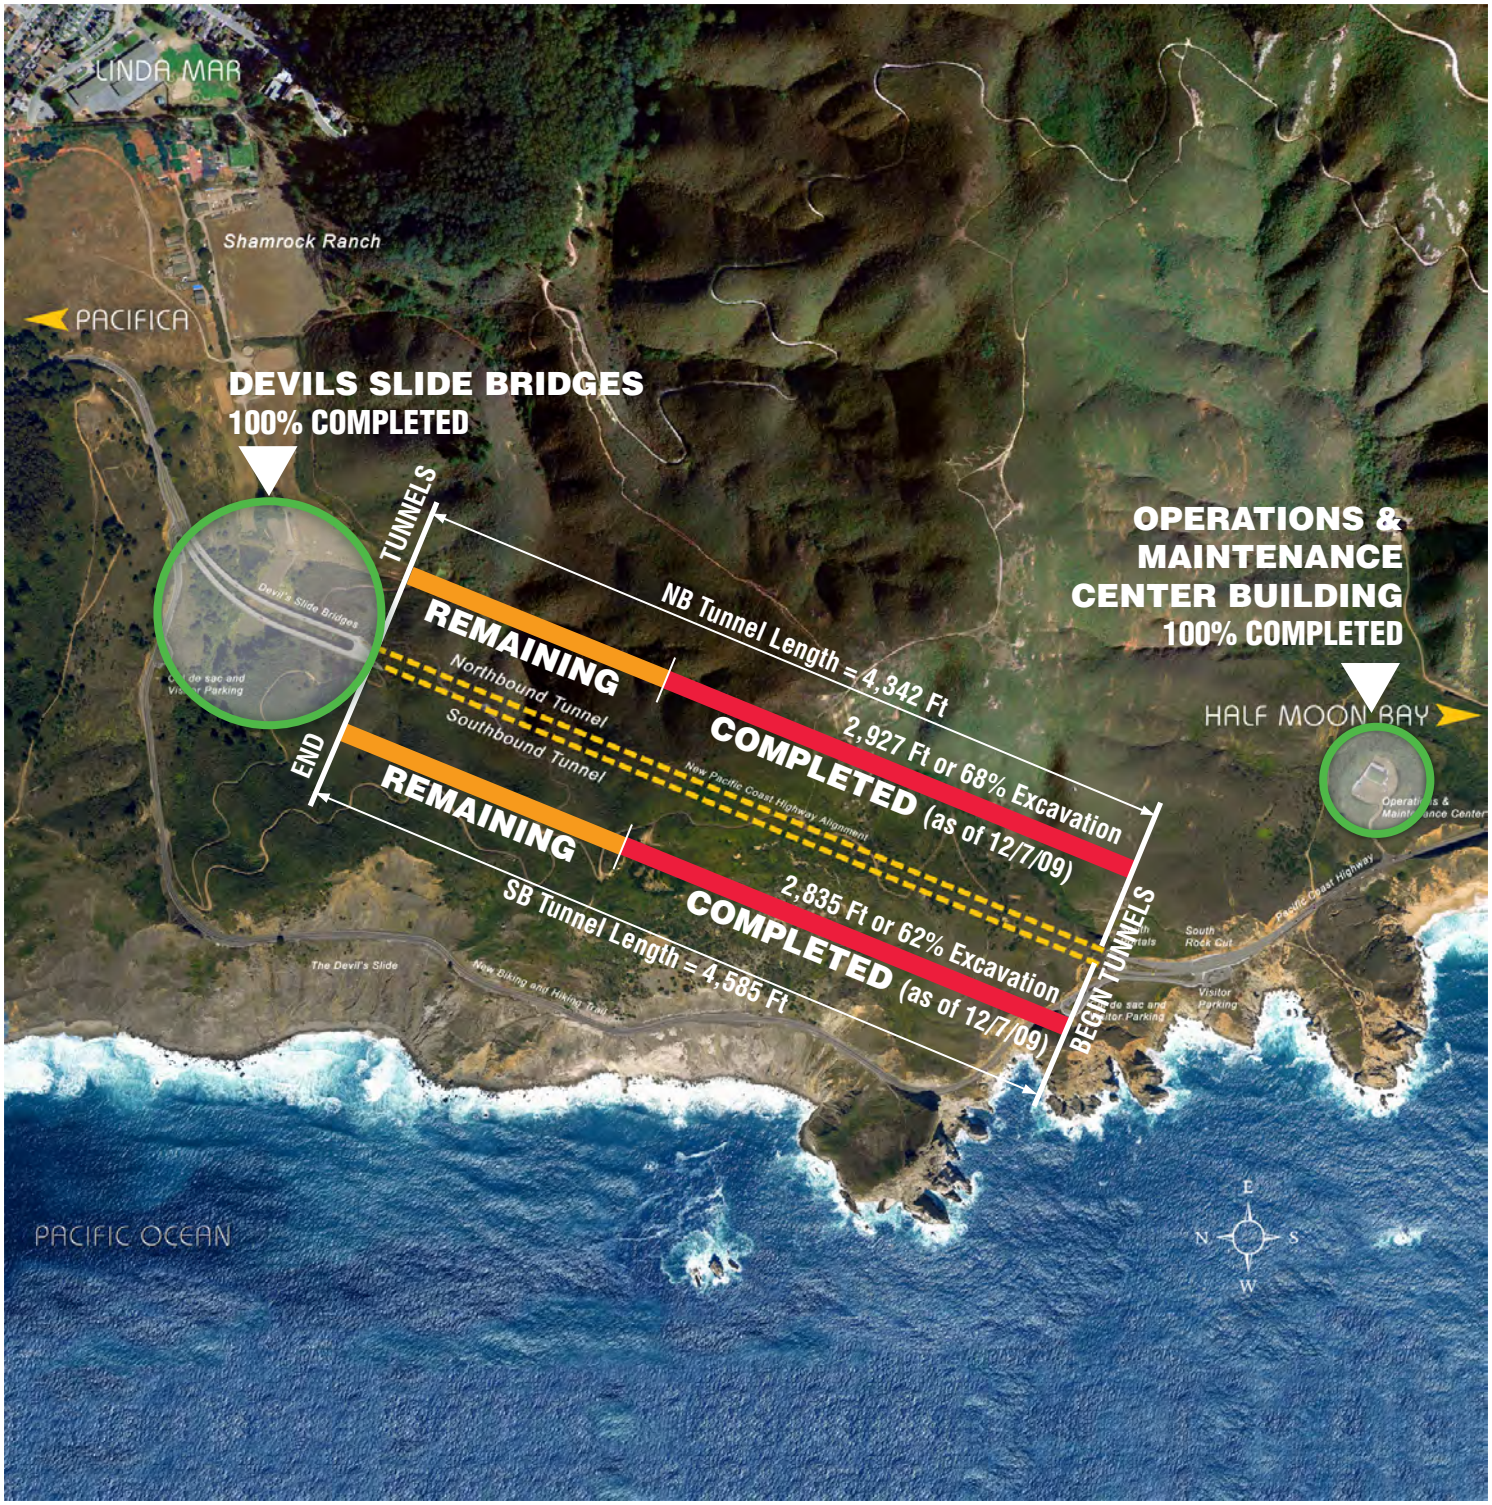
LINDA MAR
Shamrock Ranch
PACIFICA
DEVILS SLIDE BRIDGES
100% COMPLETED
TUNNELS
END
REMAINING
Northbound Tunnel
Southbound Tunnel
NB Tunnel Length = 4,342 Ft
2,927 Ft or 68% Excavation
COMPLETED (as of 12/7/09)
REMAINING
SB Tunnel Length = 4,585 Ft
2,835 Ft or 62% Excavation
COMPLETED (as of 12/7/09)
BEGIN TUNNELS
OPERATIONS &
MAINTENANCE
CENTER BUILDING
100% COMPLETED
HALF MOON BAY
Pacific Coast Highway
South Rock Cut
Visitor Parking
The Devil's Slide
PACIFIC OCEAN
E
N
S
W