HIGHWAY 92 PROPOSED IMPROVEMENTS AND DRAINAGE SYSTEM SCALE 1:4000

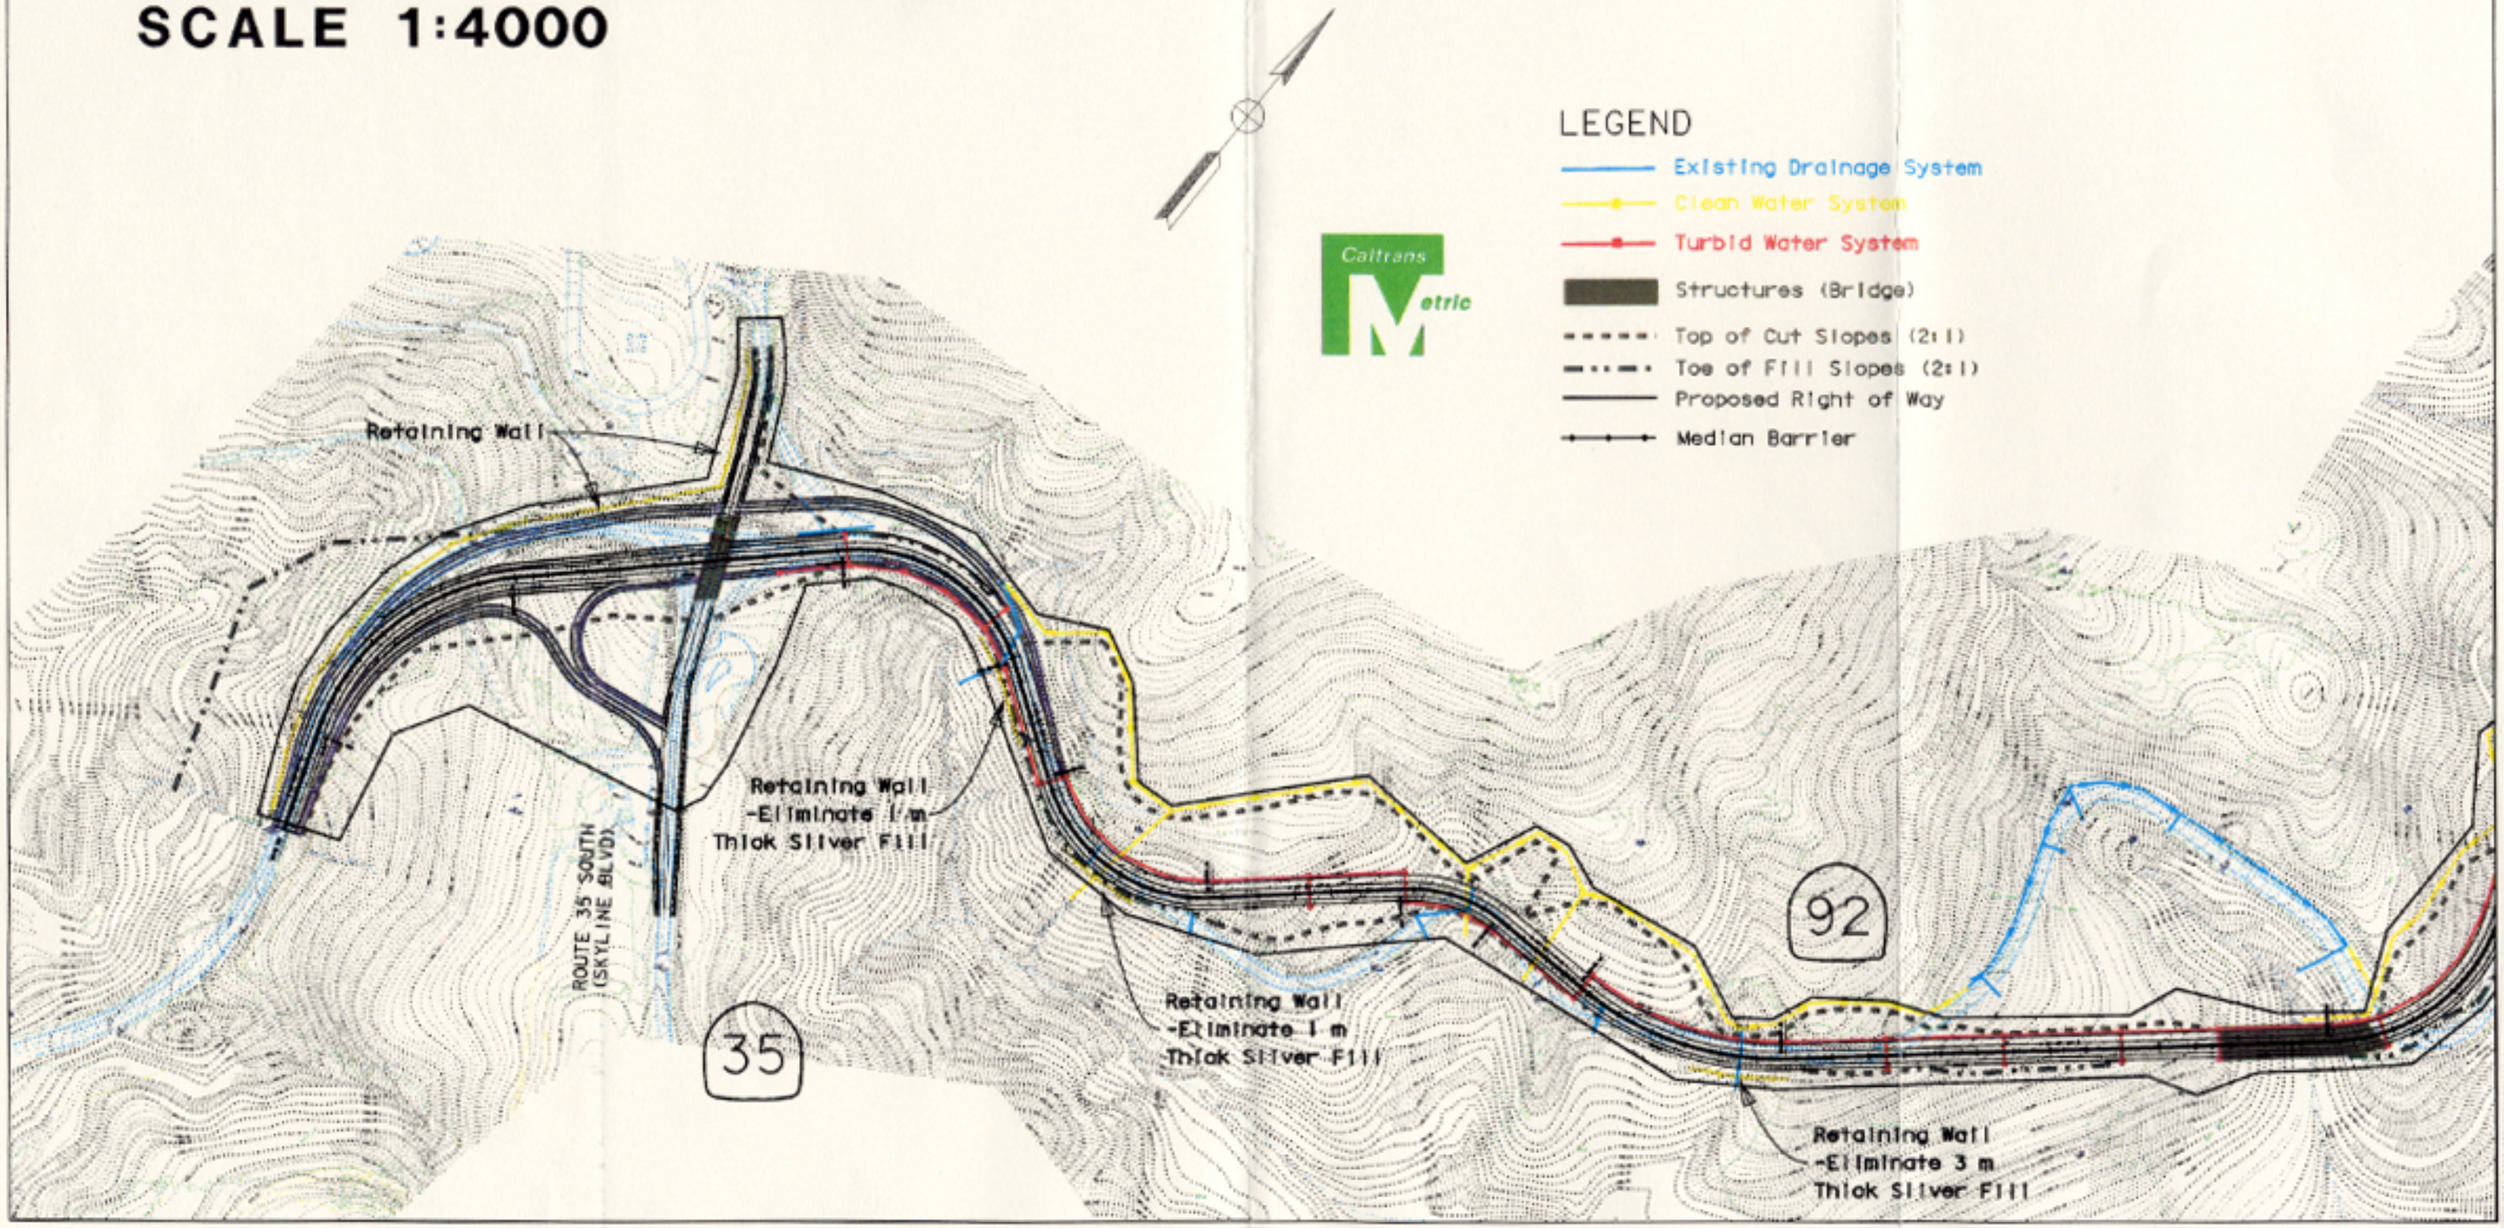

Figure 4A Turbid and Clean Water Collection System