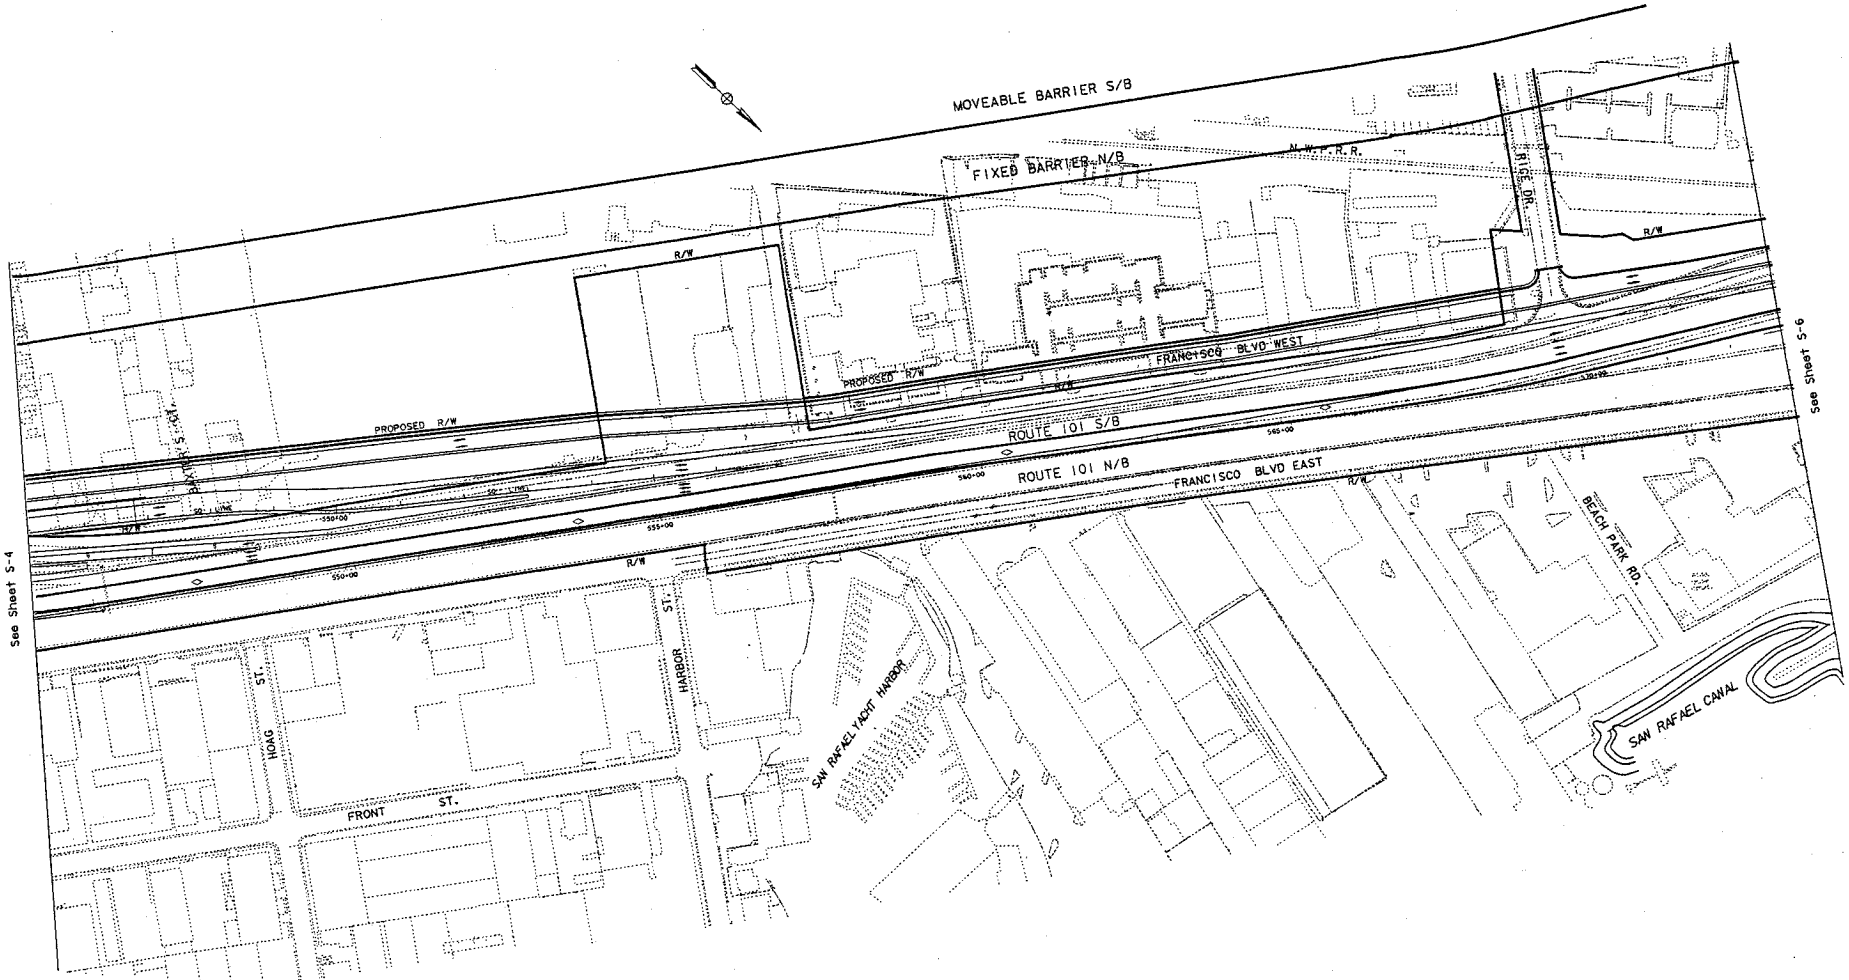

LEGEND

Proposed Noise Barrier

SOUTHBOUND/REVERSIBLE HOV LANE ALTERNATIVE

Scale: 1"=200'

R-5