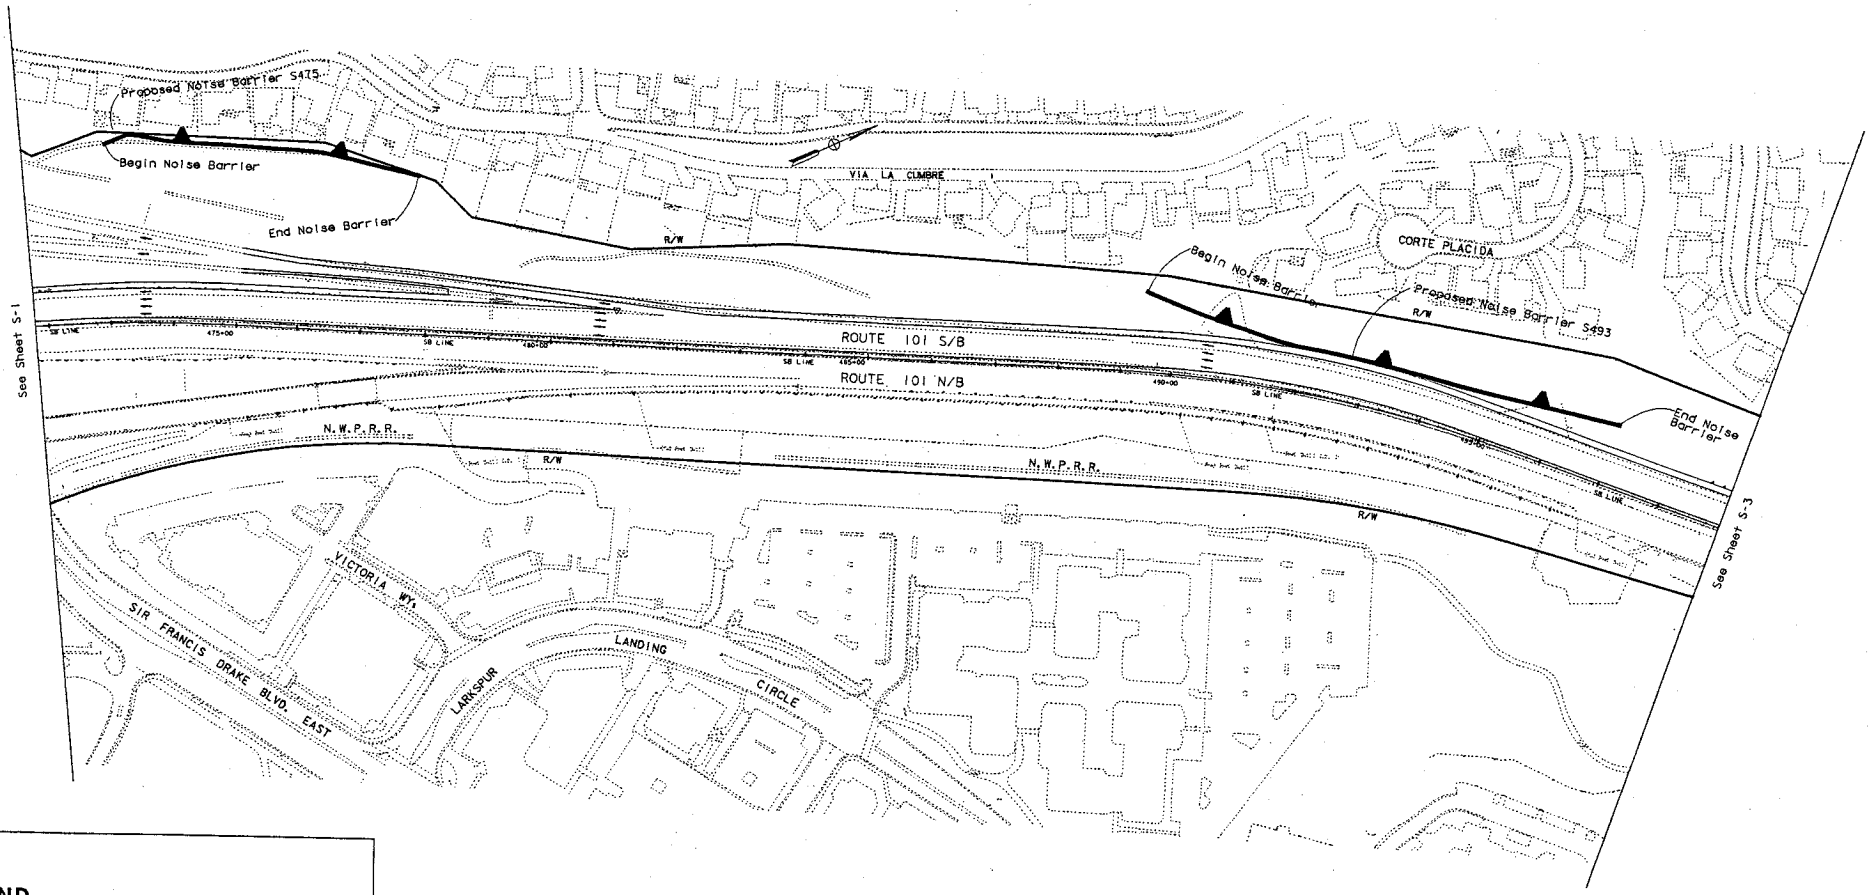

LEGEND

Proposed Noise Barrier

SOUTHBOUND ONLY
HOV LANE GAP CLOSURE
ALTERNATIVE

Scale: 1"=200'