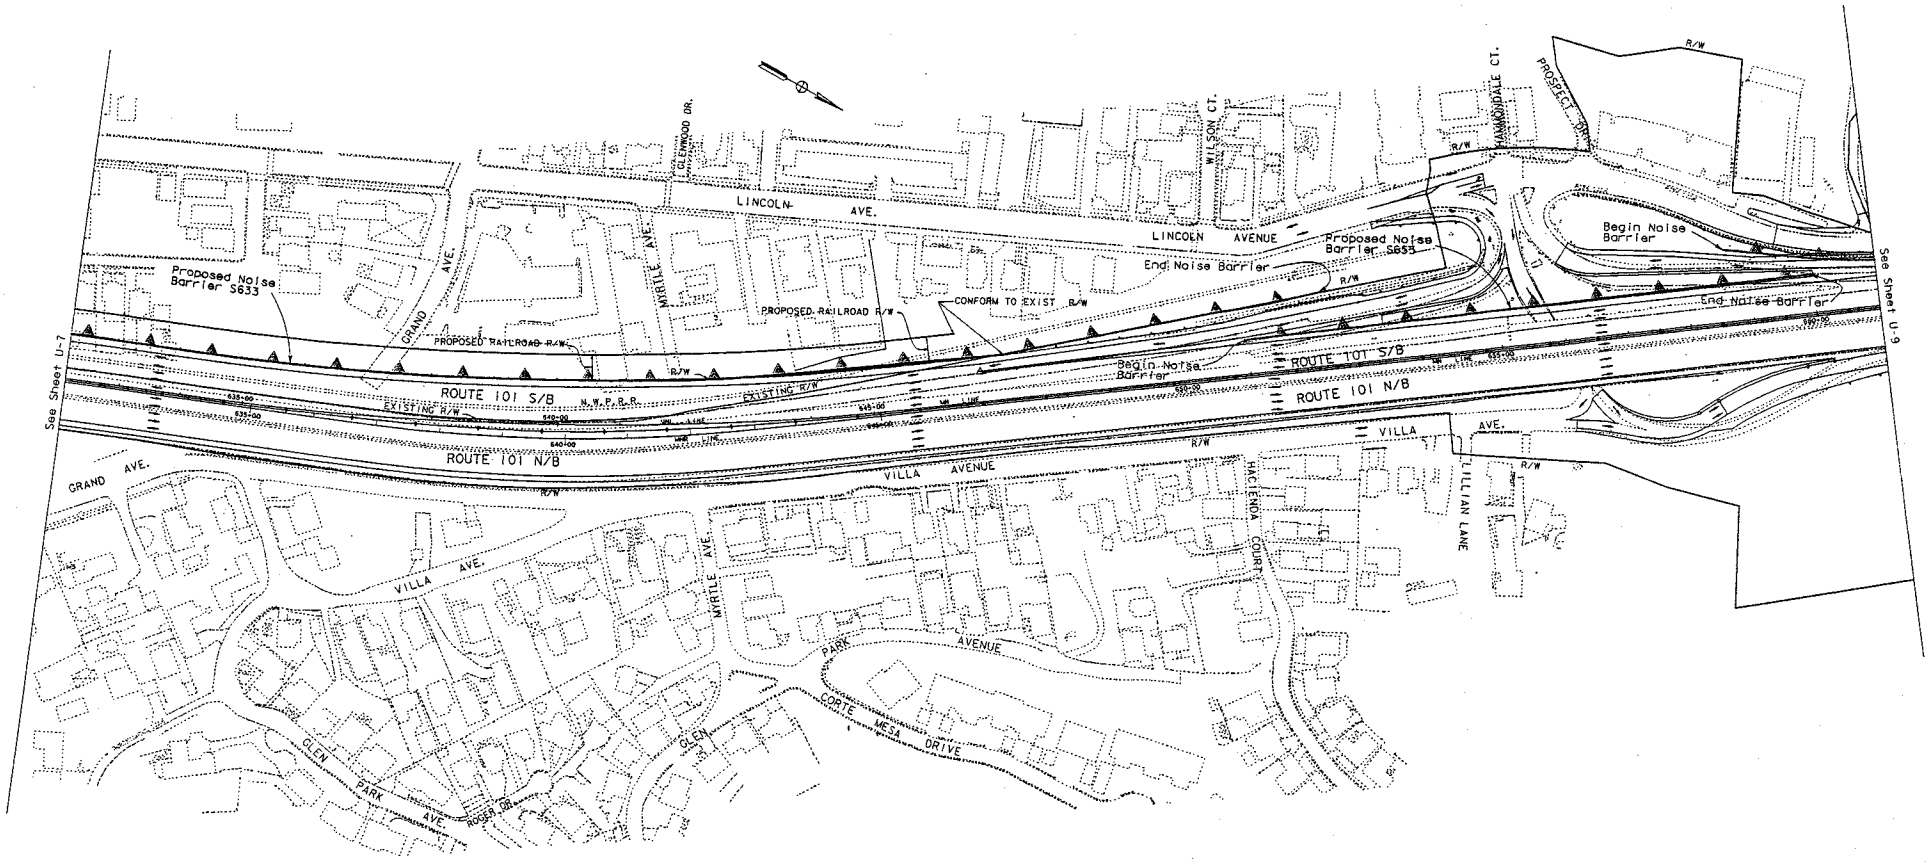

LEGEND

Proposed Noise Barrier

ULTIMATE GAP CLOSURE ALTERNATIVE

SCALE: 1''=200'

U-8