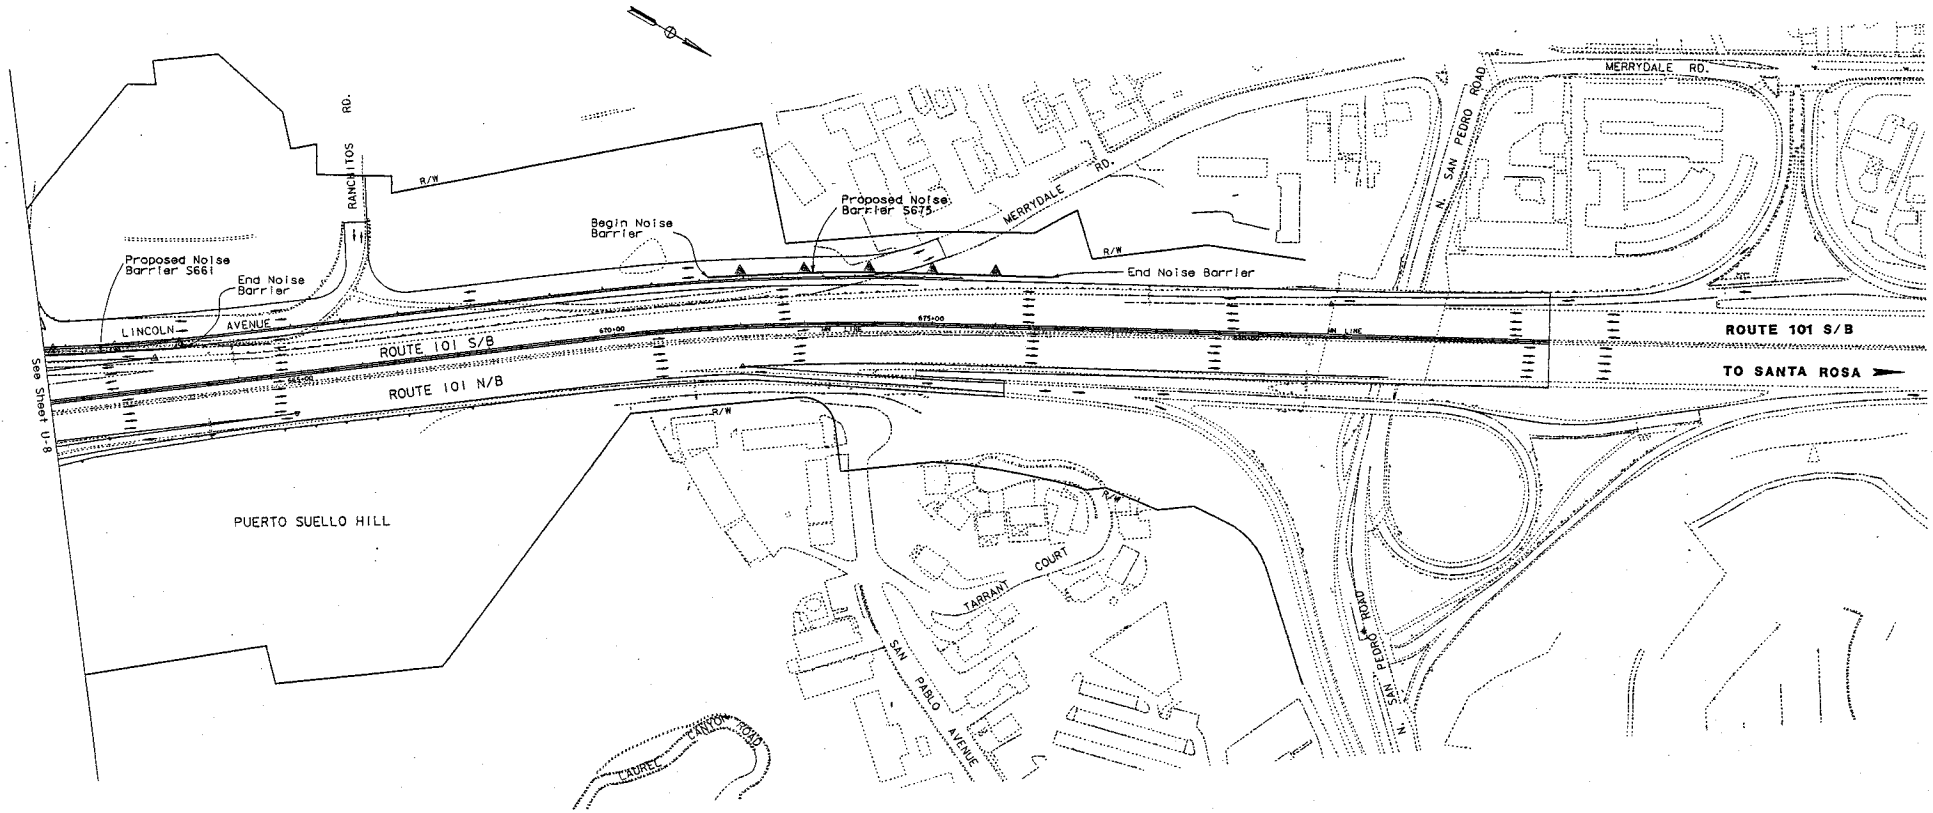

LEGEND

Proposed Noise Barrier

ULTIMATE GAP CLOSURE ALTERNATIVE

SCALE: 1"=200'