ALTERNATIVE 3

a - MARINA ACCESS EAST OF RAILROAD
b - MARINA ACCESS WEST OF RAILROAD

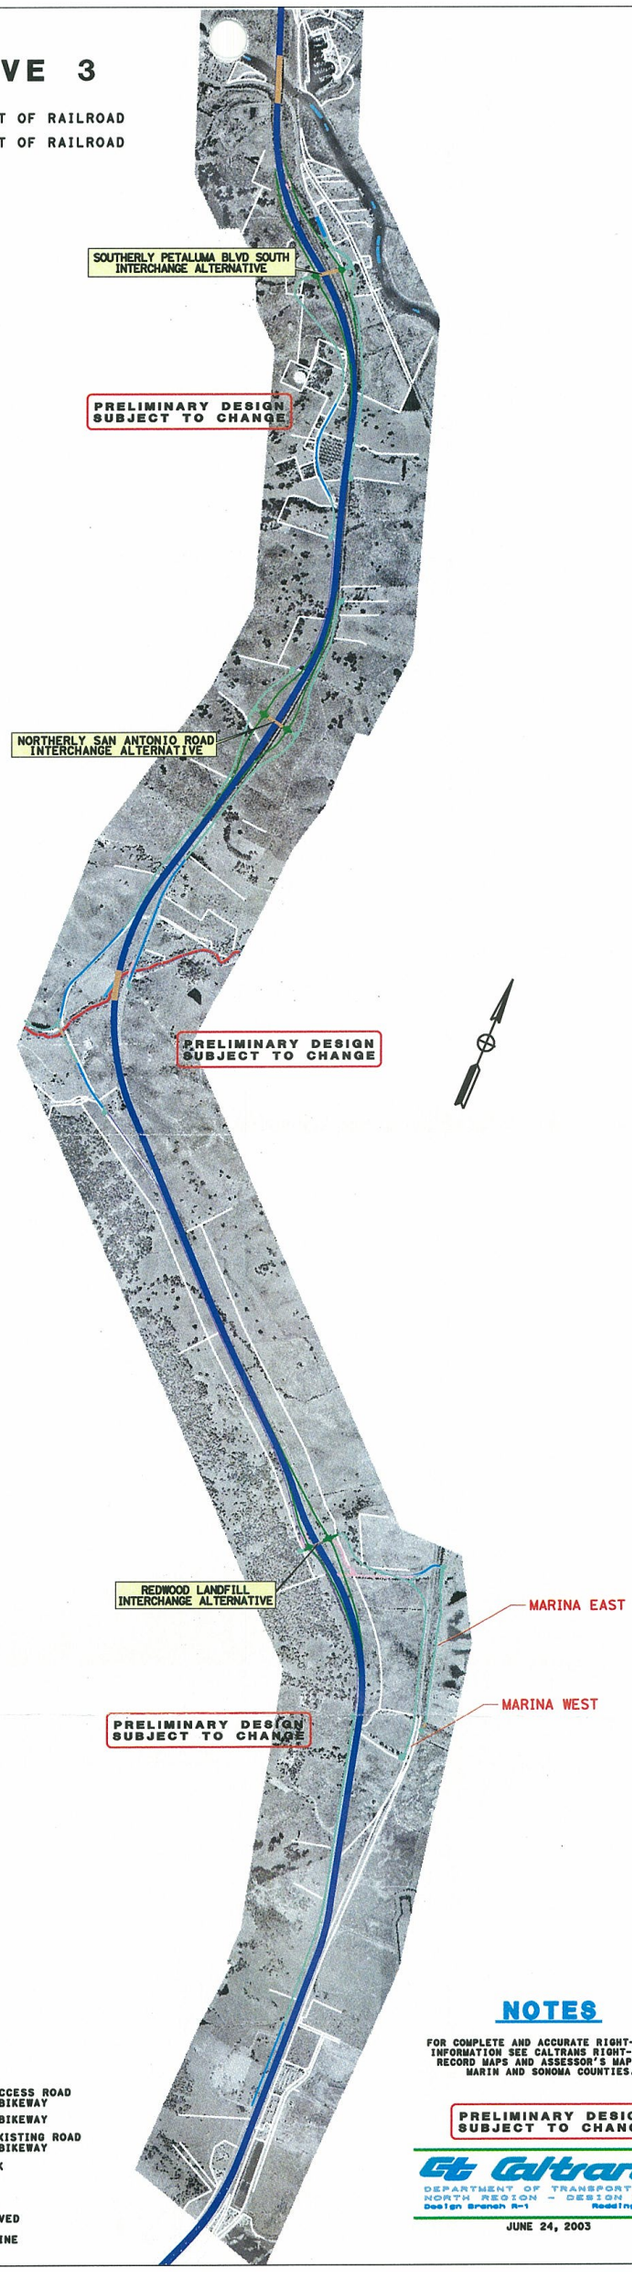

LEGEND

- FREEWAY
- FRONTAGE/ACCESS ROAD CLASS TWO BIKEWAY
- CLASS ONE BIKEWAY
- IMPROVED EXISTING ROAD CLASS TWO BIKEWAY
- BRIDGE WORK
- RAMPS
- TO BE REMOVED
- PROPERTY LINE

NOTES

FOR COMPLETE AND ACCURATE RIGHT-OF-WAY INFORMATION SEE CALTRANS RIGHT-OF-WAY RECORD MAPS AND ASSESSOR'S MAPS FOR MARIN AND SONOMA COUNTIES.

PRELIMINARY DESIGN SUBJECT TO CHANGE

Caltrans
DEPARTMENT OF TRANSPORTATION
NORTH REGION - DESIGN NORTH
Design Branch R-1 Redding

JUNE 24, 2003