LEGEND

- EXPRESSWAY TO FREEWAY/ HOV FACILITIES
- FRONTAGE/ACCESS ROAD CLASS TWO BIKEWAY
- CLASS ONE BIKEWAY
- BRIDGE WORK
- RAMPS
- TO BE REMOVED
- EXISTING STATE RIGHT-OF-WAY
- COUNTY/CITY LIMITS
- CONCRETE BARRIER
- IMPROVED EXISTING ROAD CLASS TWO BIKEWAY
- PRW — PROPOSED RIGHT-OF-WAY
- TCE — PROPOSED TEMPORARY CONSTRUCTION EASEMENT
- RETAINING WALL
- SOUNDWALL

FIXED HOV LANE ALTERNATIVE

(PREFERED ALTERNATIVE)

From the beginning of Segment B north
of Black John Road, past the Birkenstock warehouse.

MARIN - SONOMA NARROWS EA 04-264000
(FEIR/S)

PRELIMINARY STUDY - SUBJECT TO REVISION

SCALE 1:4000

04-MRN-101-KP 30.0/44.5 (PM 18.6/27.7)
04-SON-101-KP 0.0/11.5 (PM 0.0/7.1)
DATE 8-1-08

Segment B (Central Segment)
Access Option 12b

REFERENCE COUNTY ASSESSOR'S PARCEL MAPS
AND CALTRANS RIGHT OF WAY RECORDS FOR
COMPLETE RIGHT OF WAY DATA

LEGEND

- EXPRESSWAY TO FREEWAY/ HOV FACILITIES
- FRONTAGE/ACCESS ROAD
- CLASS TWO BIKEWAY
- CLASS ONE BIKEWAY
- BRIDGE WORK
- RAMPS
- TO BE REMOVED
- EXISTING STATE RIGHT-OF-WAY
- COUNTY/CITY LIMITS
- CONCRETE BARRIER
- IMPROVED EXISTING ROAD
- CLASS TWO BIKEWAY
- PROPOSED RIGHT-OF-WAY
- PROPOSED TEMPORARY CONSTRUCTION EASEMENT
- RETAINING WALL
- SOUNDWALL

FIXED HOV LANE ALTERNATIVE

(PREFERED ALTERNATIVE)

From north of the Birkenstock warehouse, to north of the Olompali State park entrance.

04-MRN-101-KP 30.0/44.5 (PM 18.6/27.7)
04-SON-101-KP 0.0/11.5 (PM 0.0/7.1)
DATE 8-1-08

MARIN - SONOMA NARROWS EA 04-264000
(FEIR/S)

PRELIMINARY STUDY - SUBJECT TO REVISION

SCALE 1:4000

Segment B (Central Segment)
Access Option12b

REFERENCE [illegible] ASSESSOR'S PARCEL MAPS AND CALTRANS [illegible] OF [illegible] RECORDS FOR CONCRETE [illegible]

PM 24.7

PM 25.8

ENCROACHMENT

PRW

REDWOOD LANDFILL OC

SANITARY LANDFILL RD

TCE

SMART

REDWOOD LAN

LEGEND

- EXPRESSWAY TO FREEWAY/ HOV FACILITIES
- FRONTAGE/ACCESS ROAD CLASS TWO BIKEWAY
- CLASS ONE BIKEWAY
- BRIDGE WORK
- RAMPS
- TO BE REMOVED
- EXISTING STATE RIGHT-OF-WAY
- COUNTY/CITY LIMITS
- CONCRETE BARRIER
- IMPROVED EXISTING ROAD CLASS TWO BIKEWAY
- PRW — PROPOSED RIGHT-OF-WAY
- TCE — PROPOSED TEMPORARY CONSTRUCTION EASEMENT
- RETAINING WALL
- SOUNDWALL

FIXED HOV LANE ALTERNATIVE

(PREFERED ALTERNATIVE)

From north of Olompali State Park entrance, to north of the Sanitary Landfill.
Showing the proposed interchange at Sanitary Landfill road.

MARIN - SONOMA NARROWS EA 04-264000
(FEIR/S)

PRELIMINARY STUDY - SUBJECT TO REVISION

SCALE 1:4000

04-MRN-101-KP 30.0/44.5 (PM 18.6/27.7)
04-SON-101-KP 0.0/11.5 (PM 0.0/7.1)

DATE 8-1-08

Segment B (Central Segment)
Access Option12b
Page 3 of 9

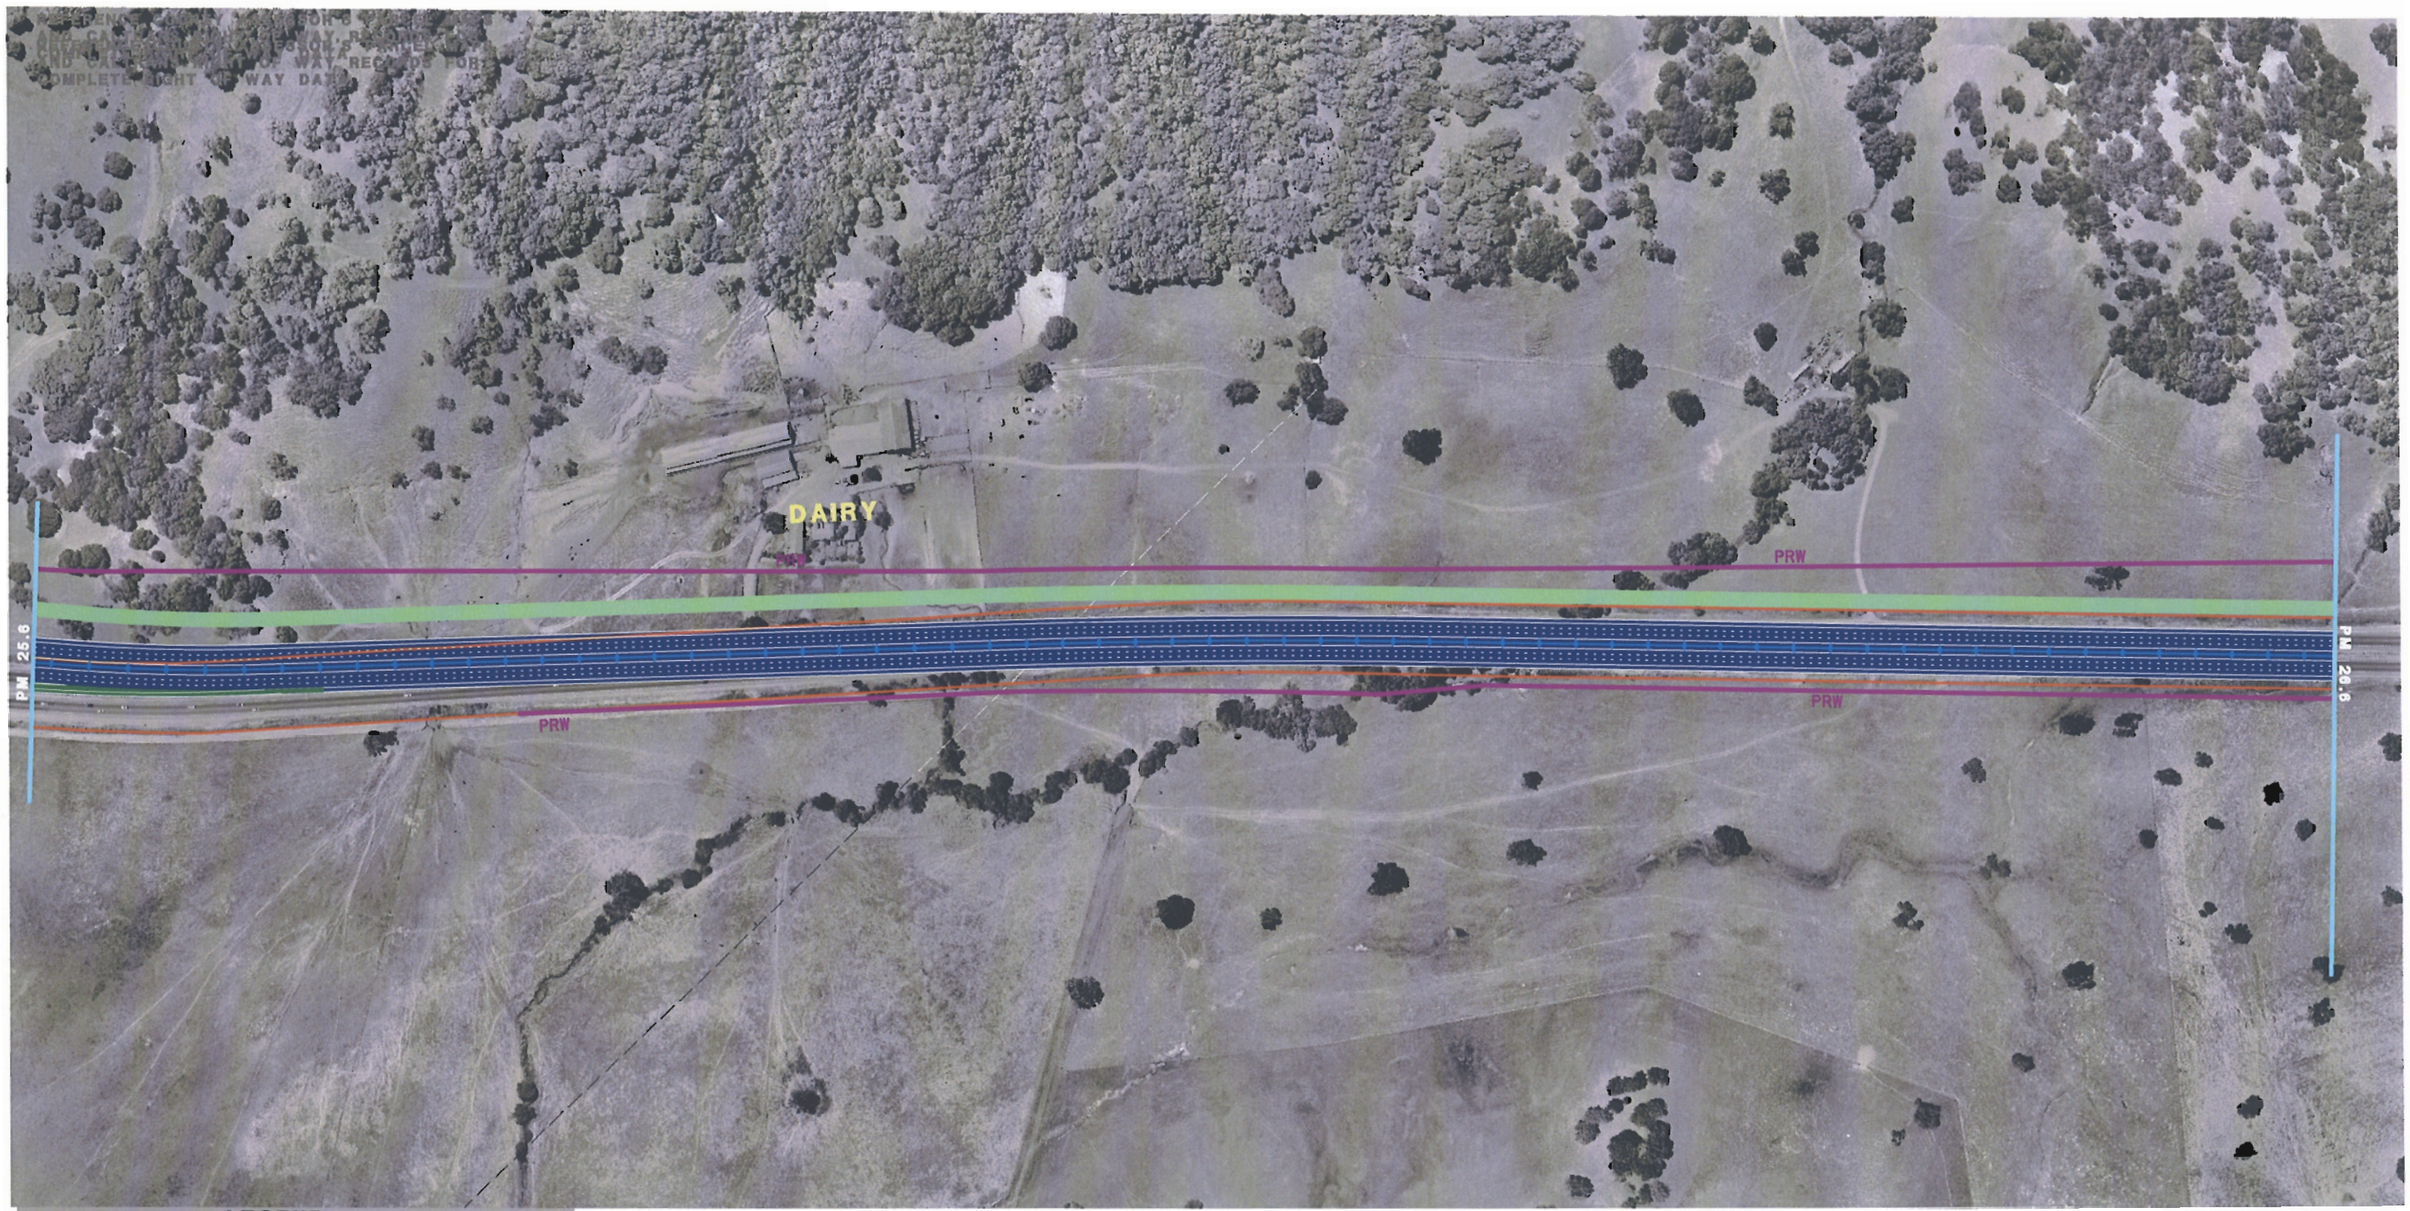

LEGEND

- EXPRESSWAY TO FREEWAY/ HOV FACILITIES
- FRONTAGE/ACCESS ROAD
- CLASS TWO BIKEWAY
- CLASS ONE BIKEWAY
- BRIDGE WORK
- RAMPS
- TO BE REMOVED
- EXISTING STATE RIGHT-OF-WAY
- COUNTY/CITY LIMITS
- CONCRETE BARRIER
- IMPROVED EXISTING ROAD
- CLASS TWO BIKEWAY
- PRW — PROPOSED RIGHT-OF-WAY
- TCE — PROPOSED TEMPORARY CONSTRUCTION EASEMENT
- RETAINING WALL
- SOUNDWALL

FIXED HOV LANE ALTERNATIVE

(PREFERED ALTERNATIVE)

From north of the Sanitary Landfill, to north of the Silveira Dairy.
Showing the proposed interchange at San Antonio Road.

MARIN - SONOMA NARROWS EA 04-264000
(FEIR/S)

PRELIMINARY STUDY - SUBJECT TO REVISION

SCALE 1:4000

04-MRN-101-KP 30.0/44.5 (PM 18.6/27.7)
04-SON-101-KP 0.0/11.5 (PM 0.0/7.1)
DATE 8-1-08

Segment B (Central Segment)
Access Option12b

REFERENCE EQUIP... ASSESSOR'S ... MAP
AND ... RIGHT OF WAY REF...
COMPLETE RIGHT OF WAY DATA ...

HOVATO RD.

SAN ANTONIO RD

SAN ANTONIO CREEK

ENCROACHMENT

SAN ANTONIO CREEK

SAN ANTONIO RD

SAN ANTONIO CREEK

SAN ANTONIO CR...

PM 26.6

PM 0.1

PRW

TCE

LEGEND

- EXPRESSWAY TO FREEWAY/ HOV FACILITIES
- FRONTAGE/ACCESS ROAD CLASS TWO BIKEWAY
- CLASS ONE BIKEWAY
- BRIDGE WORK
- RAMPS
- TO BE REMOVED
- EXISTING STATE RIGHT-OF-WAY
- COUNTY/CITY LIMITS
- CONCRETE BARRIER
- IMPROVED EXISTING ROAD CLASS TWO BIKEWAY
- PROPOSED RIGHT-OF-WAY
- PROPOSED TEMPORARY CONSTRUCTION EASEMENT
- RETAINING WALL
- SOUNDWALL

FIXED HOV LANE ALTERNATIVE

(PREFERED ALTERNATIVE)

From north of the Silveira Dairy, to the Marin/Sonoma County line.

MARIN - SONOMA NARROWS EA 04-264000
(FEIR/S)

PRELIMINARY STUDY - SUBJECT TO REVISION

SCALE 1:4000

04-MRN-101-KP 30.0/44.5 (PM 18.6/27.7)
04-SON-101-KP 0.0/11.5 (PM 0.0/7.1)
DATE 8-1-08

Segment B (Central Segment)
Access Option12b

REFERENCE COUN... PARCEL MAPS
AND CALTRANS ... CORDS FOR
COMPLETE RIGHT...

ENCROACHMENT

PRW

PM 0.0

COUNTY

COUNTY

SKINNER RD

PRW

GUNN LN

PM 7.1

LEGEND

- EXPRESSWAY TO FREEWAY/ HOV FACILITIES
- FRONTAGE/ACCESS ROAD
- CLASS TWO BIKEWAY
- CLASS ONE BIKEWAY
- BRIDGE WORK
- RAMPS
- TO BE REMOVED
- EXISTING STATE RIGHT-OF-WAY
- COUNTY/CITY LIMITS
- CONCRETE BARRIER
- IMPROVED EXISTING ROAD
- CLASS TWO BIKEWAY
- PROPOSED RIGHT-OF-WAY
- PROPOSED TEMPORARY CONSTRUCTION EASEMENT
- RETAINING WALL
- SOUNDWALL

FIXED HOV LANE ALTERNATIVE

(PREFERED ALTERNATIVE)

From the Marin/Sonoma county line to north of Gunn Ln

MARIN - SONOMA NARROWS EA 04-264000
(FEIR/S)

PRELIMINARY STUDY - SUBJECT TO REVISION

SCALE 1:4000

04-MRN-101-KP 30.0/44.5 (PM 18.6/27.7)
04-SON-101-KP 0.0/11.5 (PM 0.0/7.1)
DATE 8-1-08

Segment B (Central Segment)
Access Option12b

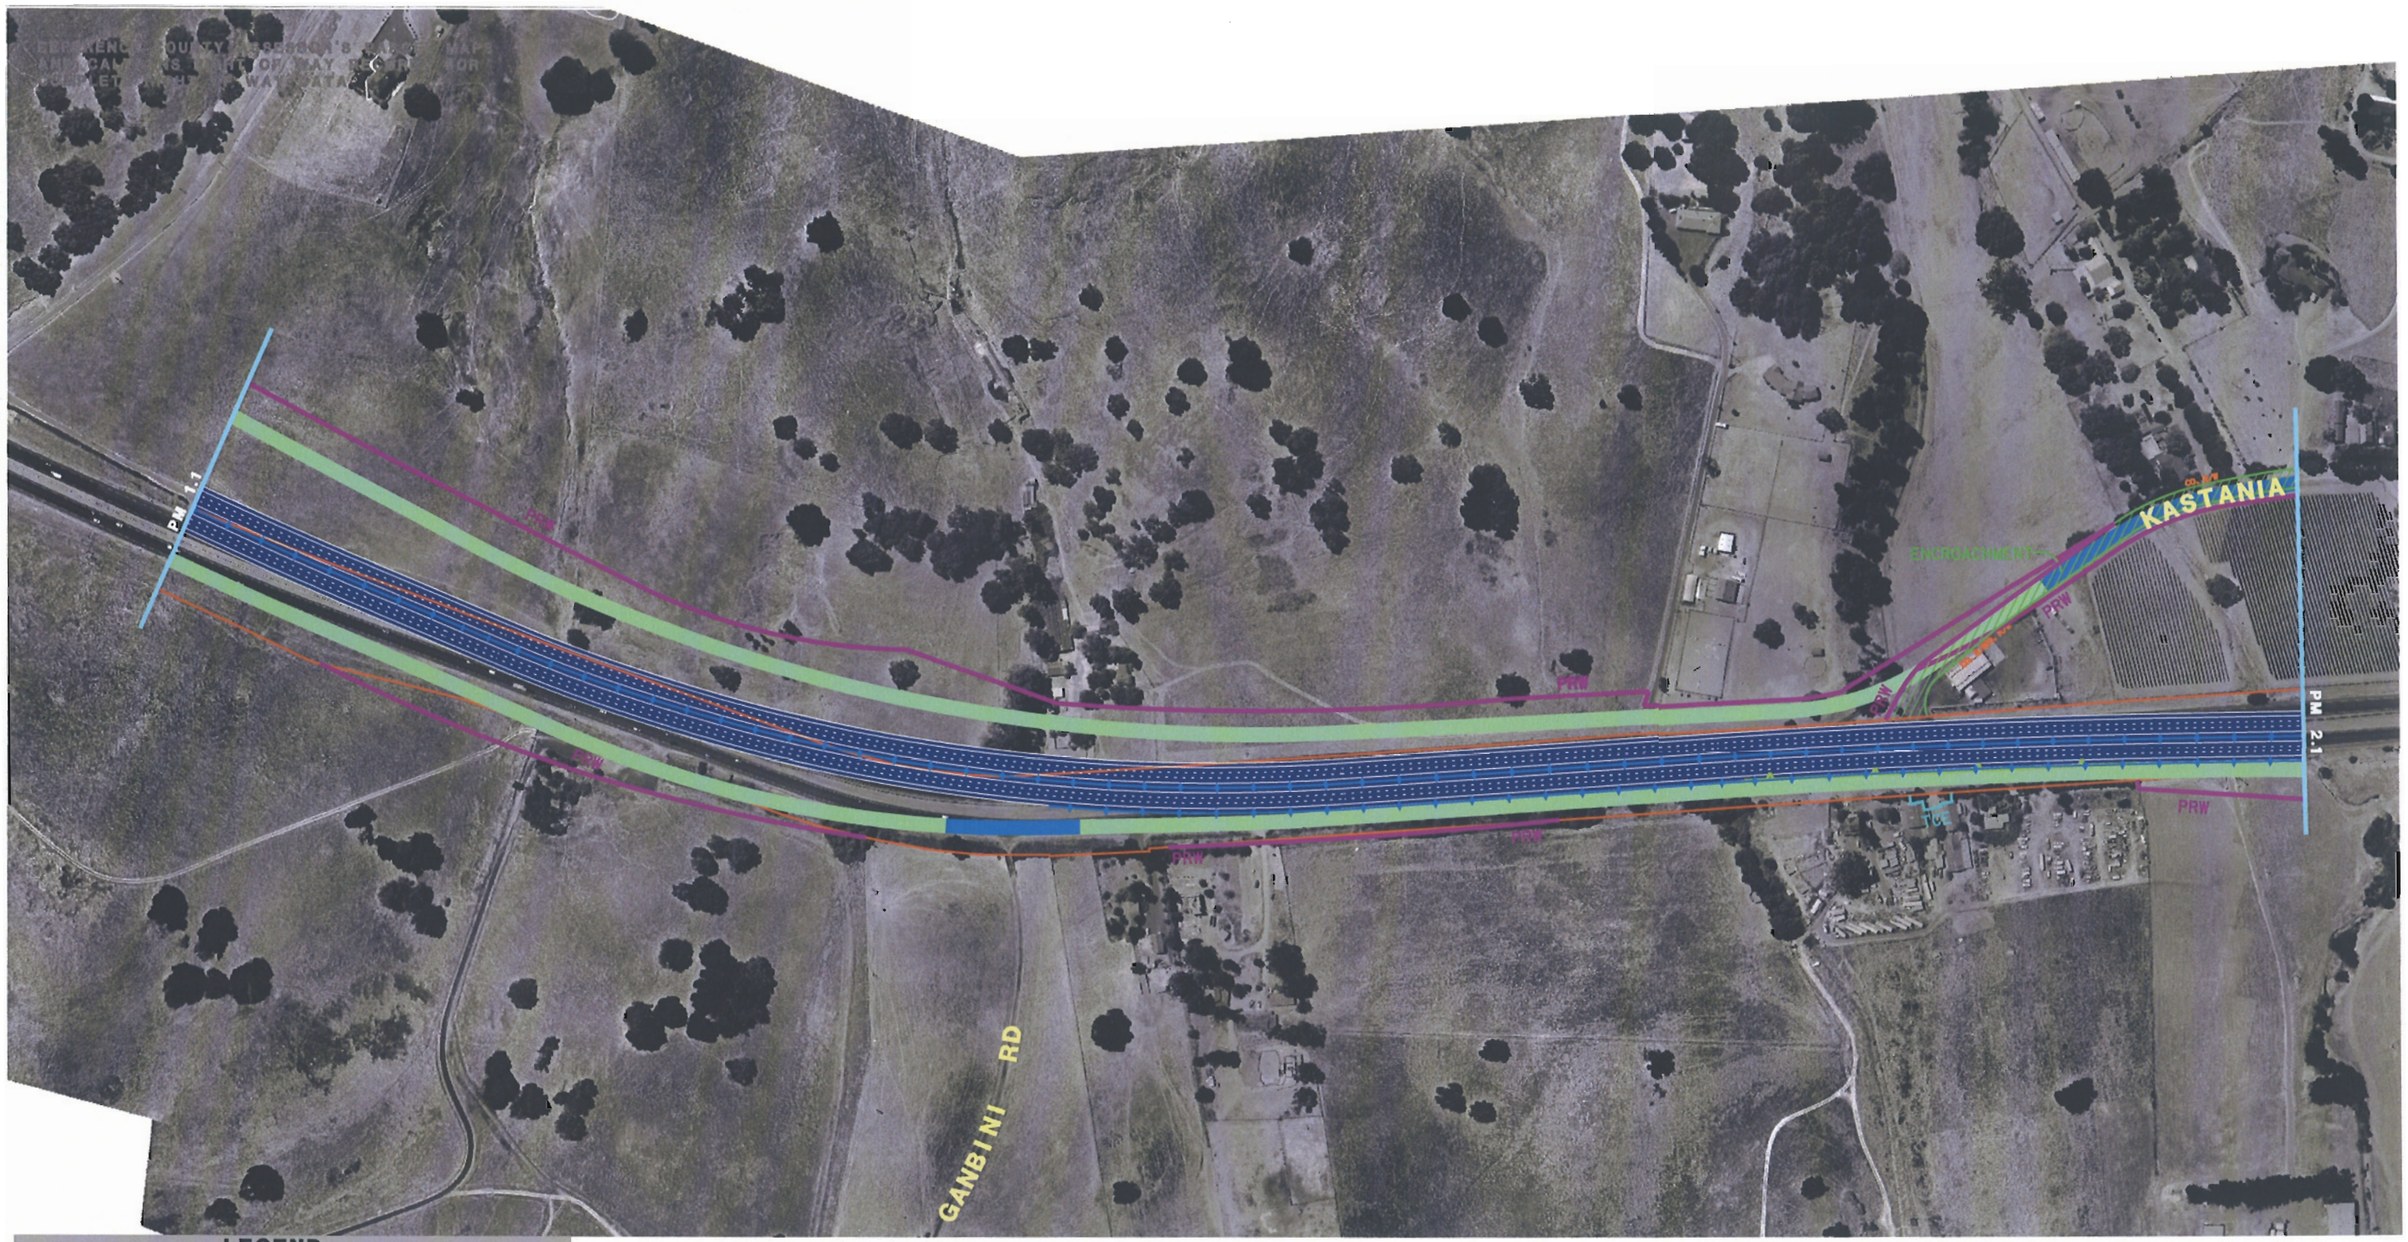

LEGEND

- EXPRESSWAY TO FREEWAY/ HOV FACILITIES
- FRONTAGE/ACCESS ROAD
- CLASS TWO BIKEWAY
- CLASS ONE BIKEWAY
- BRIDGE WORK
- RAMPS
- TO BE REMOVED
- EXISTING STATE RIGHT-OF-WAY
- COUNTY/CITY LIMITS
- CONCRETE BARRIER
- IMPROVED EXISTING ROAD
- CLASS TWO BIKEWAY
- PRW — PROPOSED RIGHT-OF-WAY
- TCE — PROPOSED TEMPORARY CONSTRUCTION EASEMENT
- RETAINING WALL
- SOUNDWALL

FIXED HOV LANE ALTERNATIVE

(PREFERED ALTERNATIVE)

From north of Gunn Ln to north of Kastania Rd

MARIN - SONOMA NARROWS EA 04-264000
(FEIR/S)

PRELIMINARY STUDY - SUBJECT TO REVISION

SCALE 1:4000

04-MRN-101-KP 30.0/44.5 (PM 18.6/27.7)
04-SON-101-KP 0.0/11.5 (PM 0.0/7.1)
DATE 8-1-08

REFERENCE COUNTY ASSESSOR'S PARCEL MAPS
AND CALTRANS RIGHT OF WAY RECORDS FOR
COMPLETE RIGHT OF WAY DATA

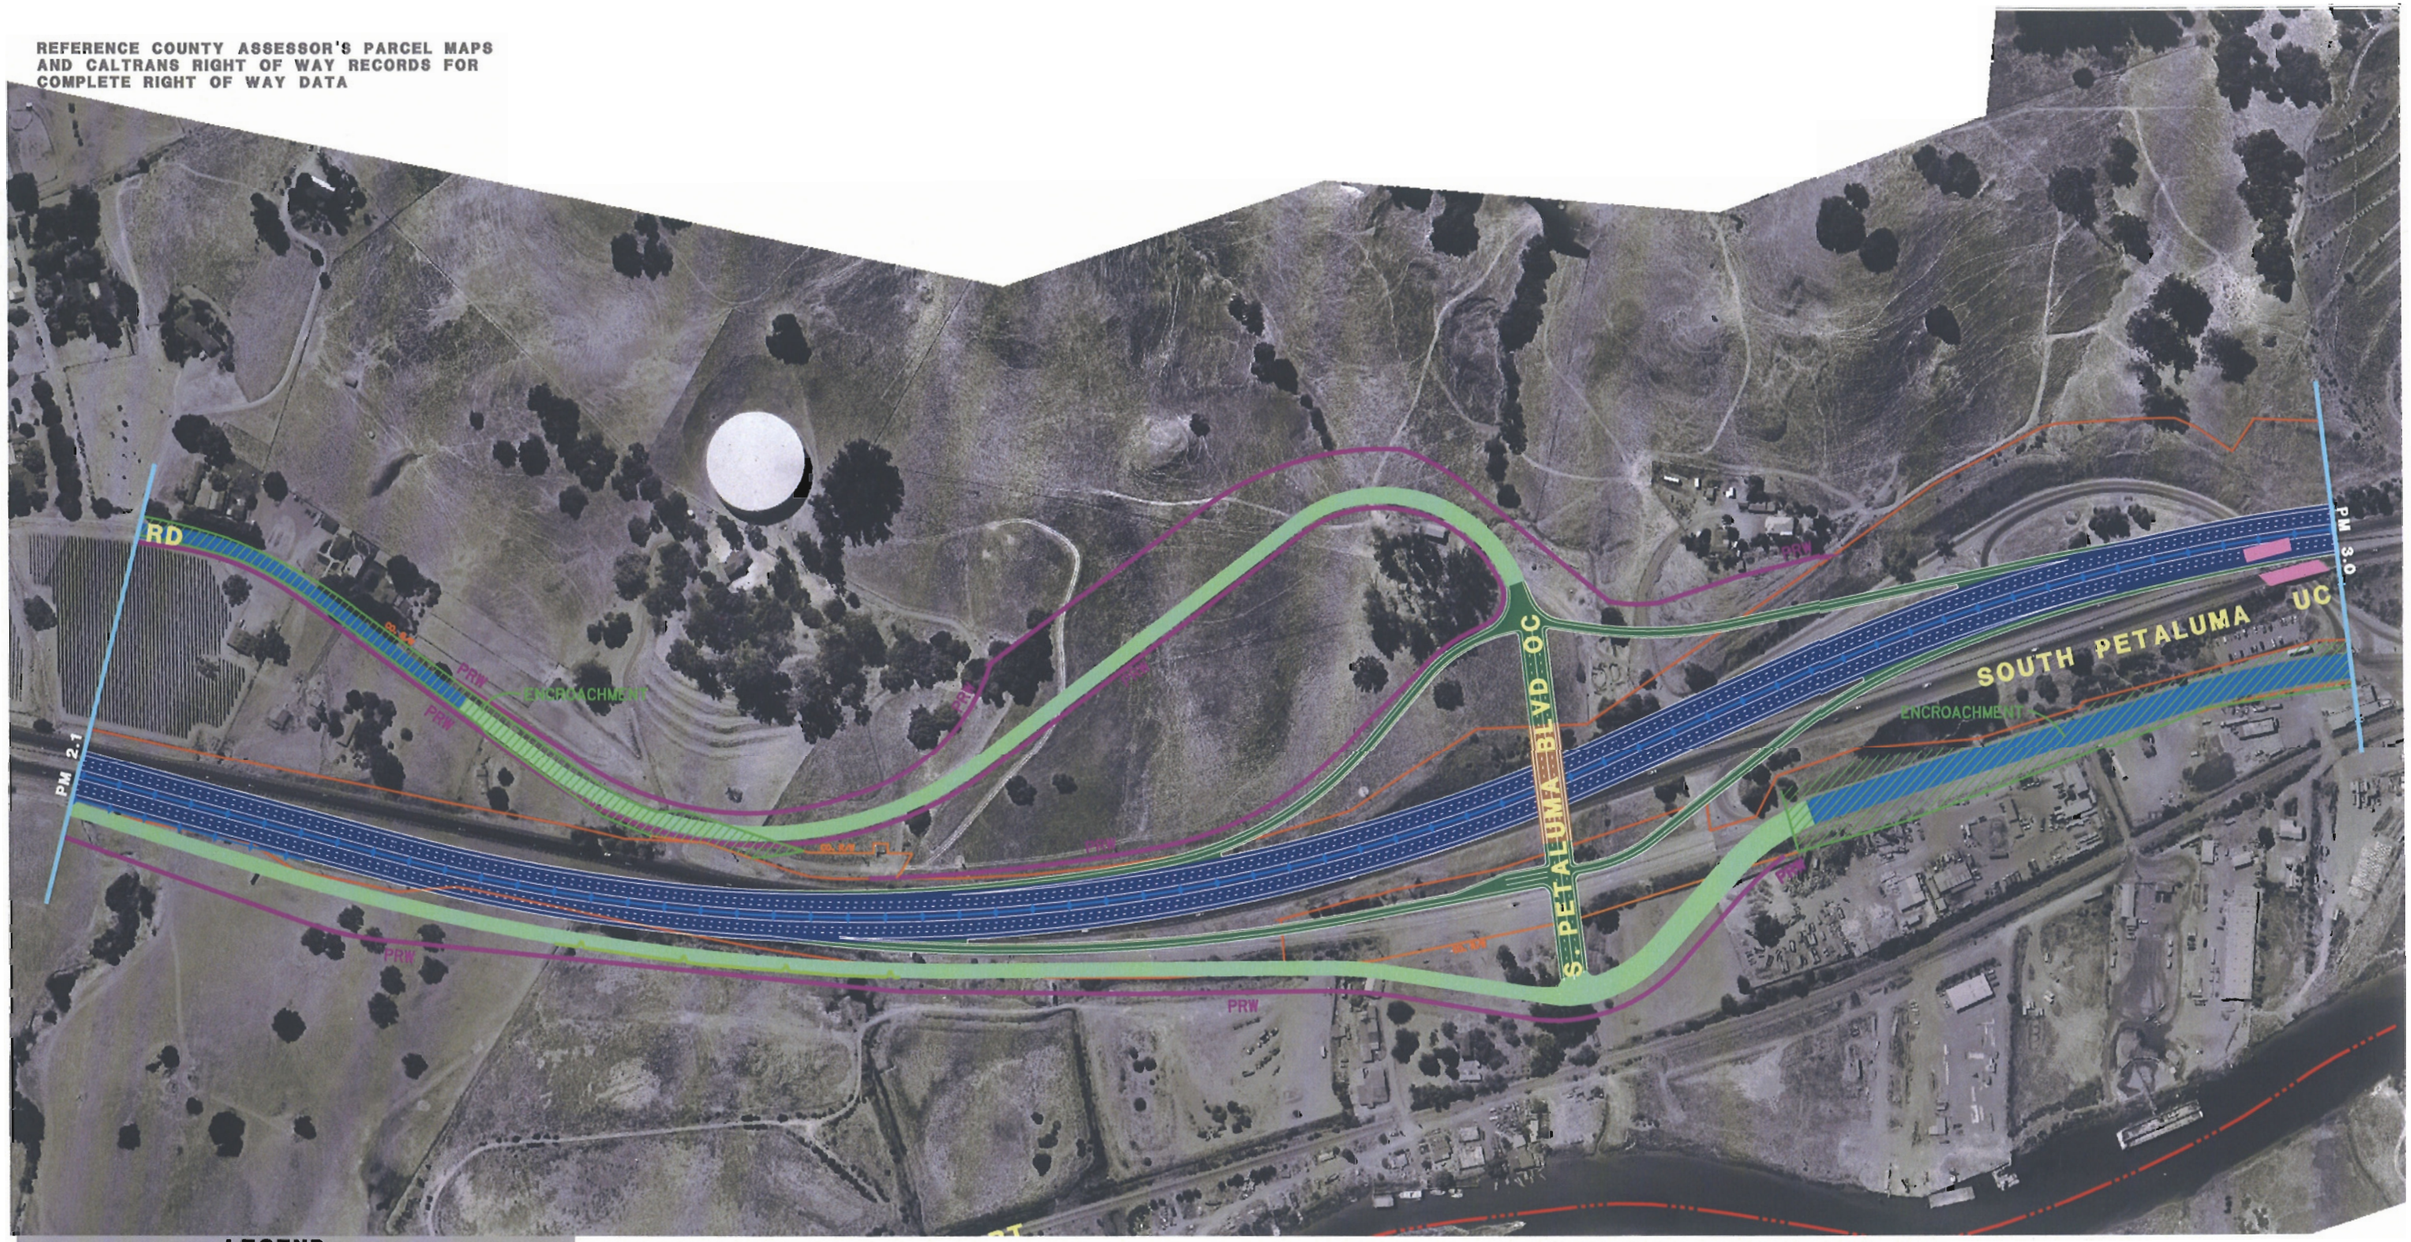

LEGEND

- EXPRESSWAY TO FREEWAY/ HOV FACILITIES
- FRONTAGE/ACCESS ROAD
- CLASS TWO BIKEWAY
- CLASS ONE BIKEWAY
- BRIDGE WORK
- RAMPS
- TO BE REMOVED
- EXISTING STATE RIGHT-OF-WAY
- COUNTY/CITY LIMITS
- CONCRETE BARRIER
- IMPROVED EXISTING ROAD
- CLASS TWO BIKEWAY
- PRW — PROPOSED RIGHT-OF-WAY
- TCE — PROPOSED TEMPORARY CONSTRUCTION EASEMENT
- RETAINING WALL
- SOUNDWALL

FIXED HOV LANE ALTERNATIVE

(PREFERED ALTERNATIVE)

From north of Kastania Rd, to the South Petaluma Blvd interchange.
Showing the new proposed interchange at South Petaluma Blvd.

MARIN - SONOMA NARROWS EA 04-264000
(FEIR/S)

PRELIMINARY STUDY - SUBJECT TO REVISION

SCALE 1:4000

04-MRN-101-KP 30.0/44.5 (PM 18.6/27.7)
04-SON-101-KP 0.0/11.5 (PM 0.0/7.1)
DATE 8-1-08

Segment B (Central Segment)
Access Option12b
Page 8 of 9

REFERENCE COUNTY ASSESSOR'S PARCEL MAPS AND CALTRANS RIGHT OF WAY RECORDS FOR COMPLETE RIGHT OF WAY DATA

QUARRY

PETALUMA RIVER BRIDGE

PM 3.0

ENCROACHMENT

PETALUMA BLVD SOUTH

SMART

End Segment B
Begin Segment C
PM 3.6

PETALUMA RIVER

PETALUMA MARINA

SONOMA COUNTY
CITY OF PETALUMA

LEGEND

- EXPRESSWAY TO FREEWAY/ HOV FACILITIES
- FRONTAGE/ACCESS ROAD
- CLASS TWO BIKEWAY
- CLASS ONE BIKEWAY
- BRIDGE WORK
- RAMPS
- TO BE REMOVED
- EXISTING STATE RIGHT-OF-WAY
- COUNTY/CITY LIMITS
- CONCRETE BARRIER
- IMPROVED EXISTING ROAD
- CLASS TWO BIKEWAY
- PRW — PROPOSED RIGHT-OF-WAY
- TCE — PROPOSED TEMPORARY CONSTRUCTION EASEMENT
- RETAINING WALL
- SOUNDWALL

FIXED HOV LANE ALTERNATIVE

(PREFERED ALTERNATIVE)

From the South Petaluma Blvd interchange to south of the State Route 116, also the end of Segment B.

MARIN - SONOMA NARROWS EA 04-264000
(FEIR/S)

PRELIMINARY STUDY - SUBJECT TO REVISION

SCALE 1:4000

04-MRN-101-KP 30.0/44.5 (PM 18.6/27.7)
04-SON-101-KP 0.0/11.5 (PM 0.0/7.1)
DATE 8-1-08

Segment B (Central Segment)
Access Option12b