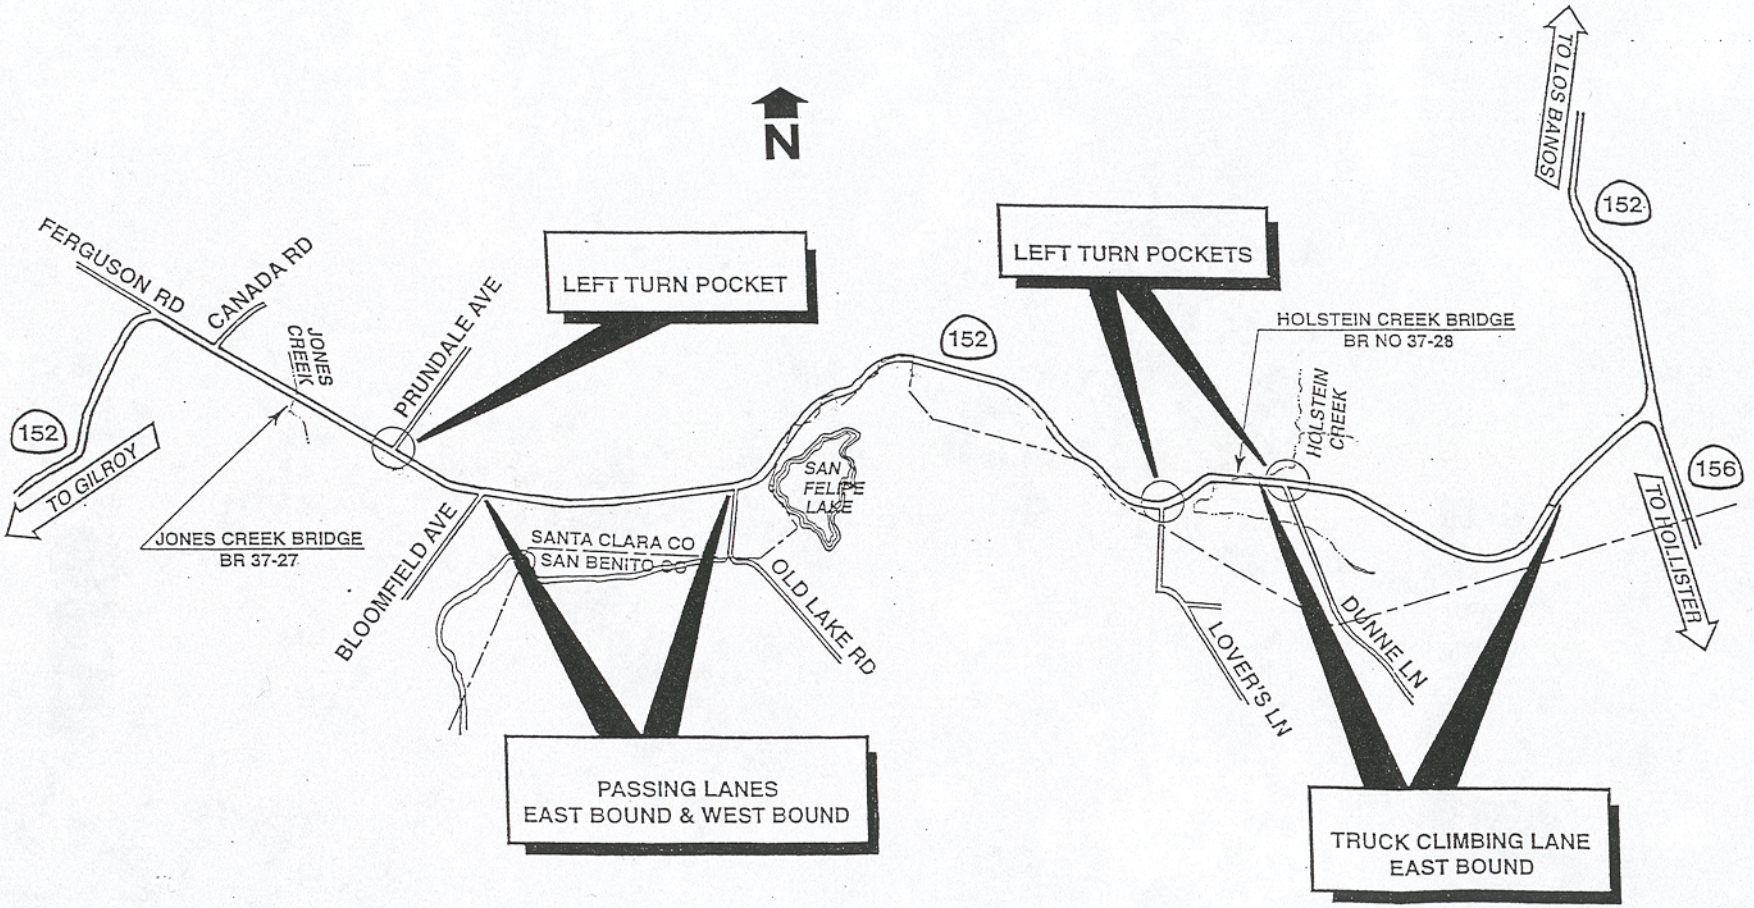

Exhibit II
Project Overview
SCL-152 KP 22.5/34.3 EA 174900

Safety Improvement Project